



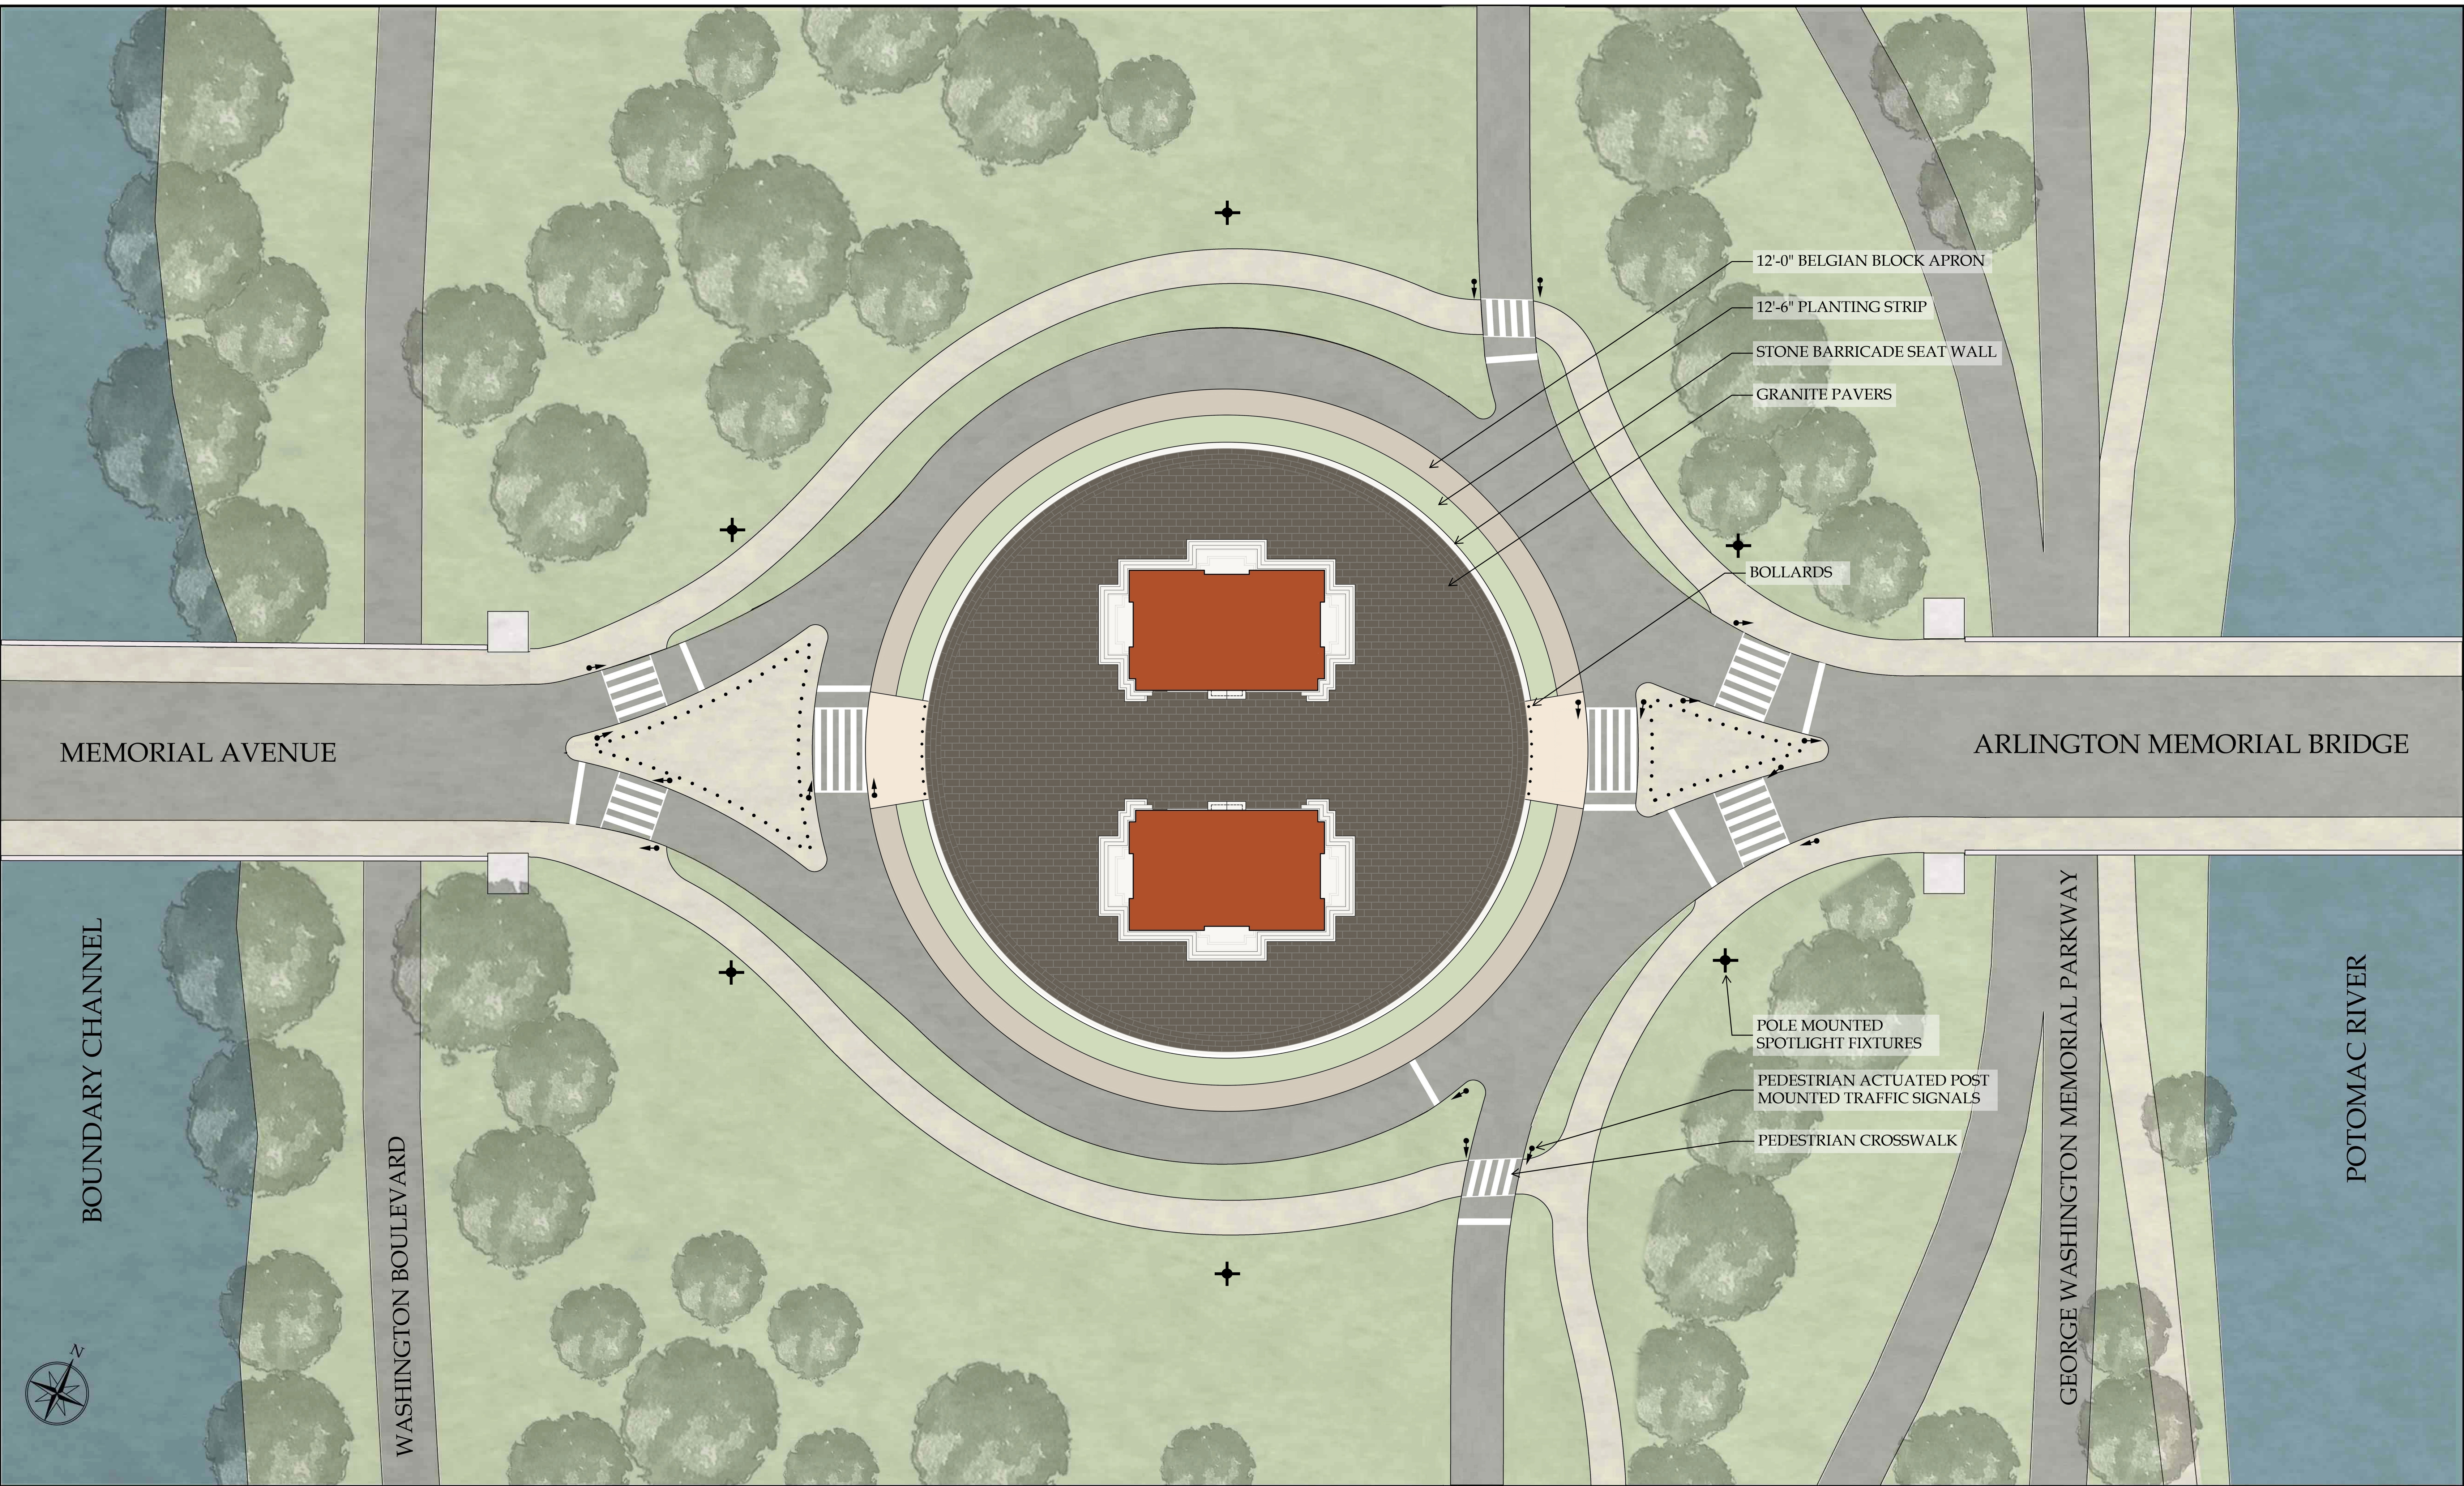

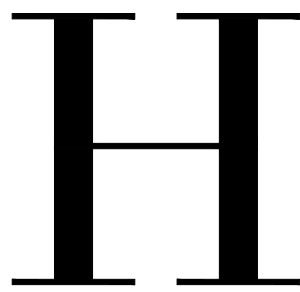

HARRISON DESIGN

1010 Wisconsin Avenue NW,
Suite 835
Washington, DC 20007
(202) 733-1479
harrisonsdesign.com

All drawings are the property of Harrison Design Associates, Inc. and must be returned at the completion of work. These shall not be reproduced, modified, or revised in any way without the written consent from, and proper compensation to, Harrison Design. The contractor shall check and verify all dimensions and report any discrepancies to Harrison Design before proceeding with the work. Harrison Design shall protect this right and be reimbursed for all legal and court costs, etc. for any necessary protection of the drawings. Submission of these drawings to any public body for any use does not release, in any way, the copyright and ownership of drawings provisions listed herein.

TRIUMPHAL ARCH - WASHINGTON, DC

WASHINGTON, DC

stamps

issue

date 06-05-2026

scale 1/8" = 1'-0"

drawn JG, KA checked NC


project no. 266206

title GROUND LEVEL FLOOR PLAN


sheet number

A-2.00

V:\Project\ST Theres Catholic Church\266206 A200 - Floor Plans.dwg Jun 05, 2026 - 5:44pm

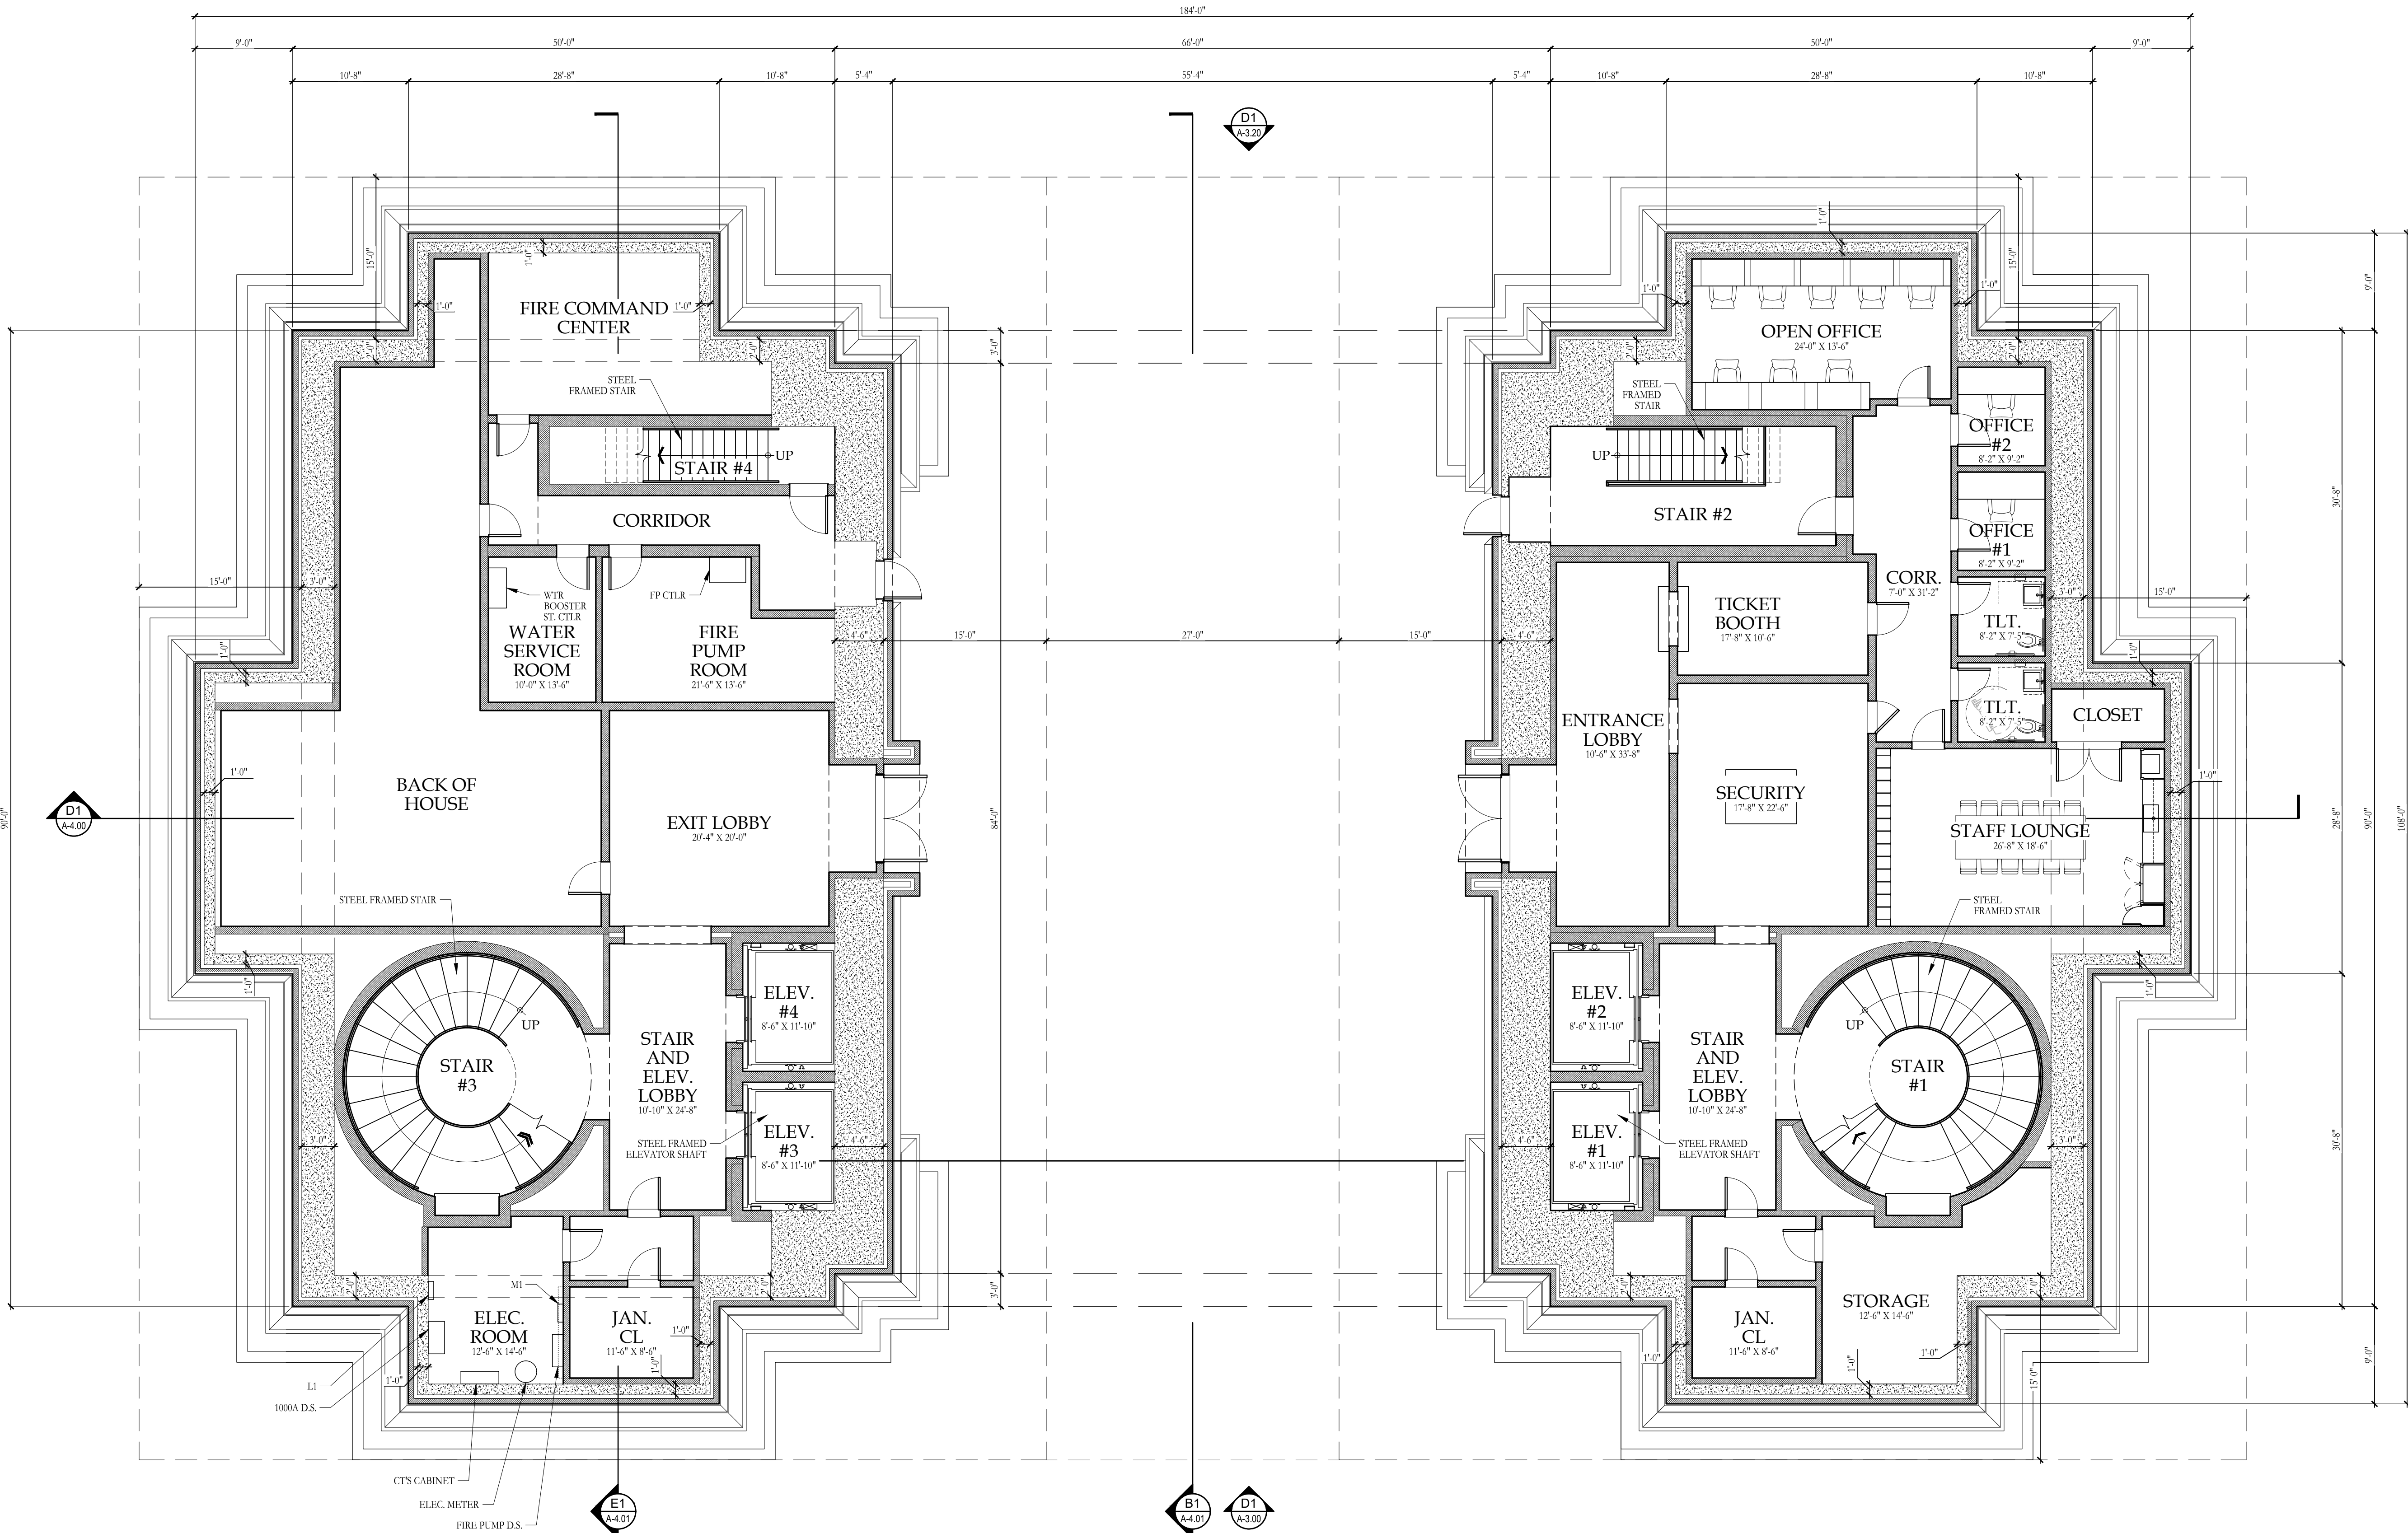

B1
A-2.00
GROUND LEVEL FLOOR PLAN
SCALE: 1/8" = 1'-0"

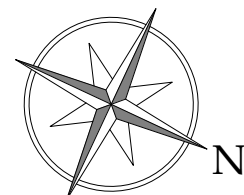

TRIUMPHAL ARCH - WASHINGTON, DC

WASHINGTON, DC

stamps

issue

date	06-05-2026
------	------------

scale $1/8" = 1'-0"$


drawn JG, KA checked N

project no. 0000000


title	GROUND LEVEL MECHANICAL REFLECTED CEILING PLAN
-------	--


sheet number

A-2.01

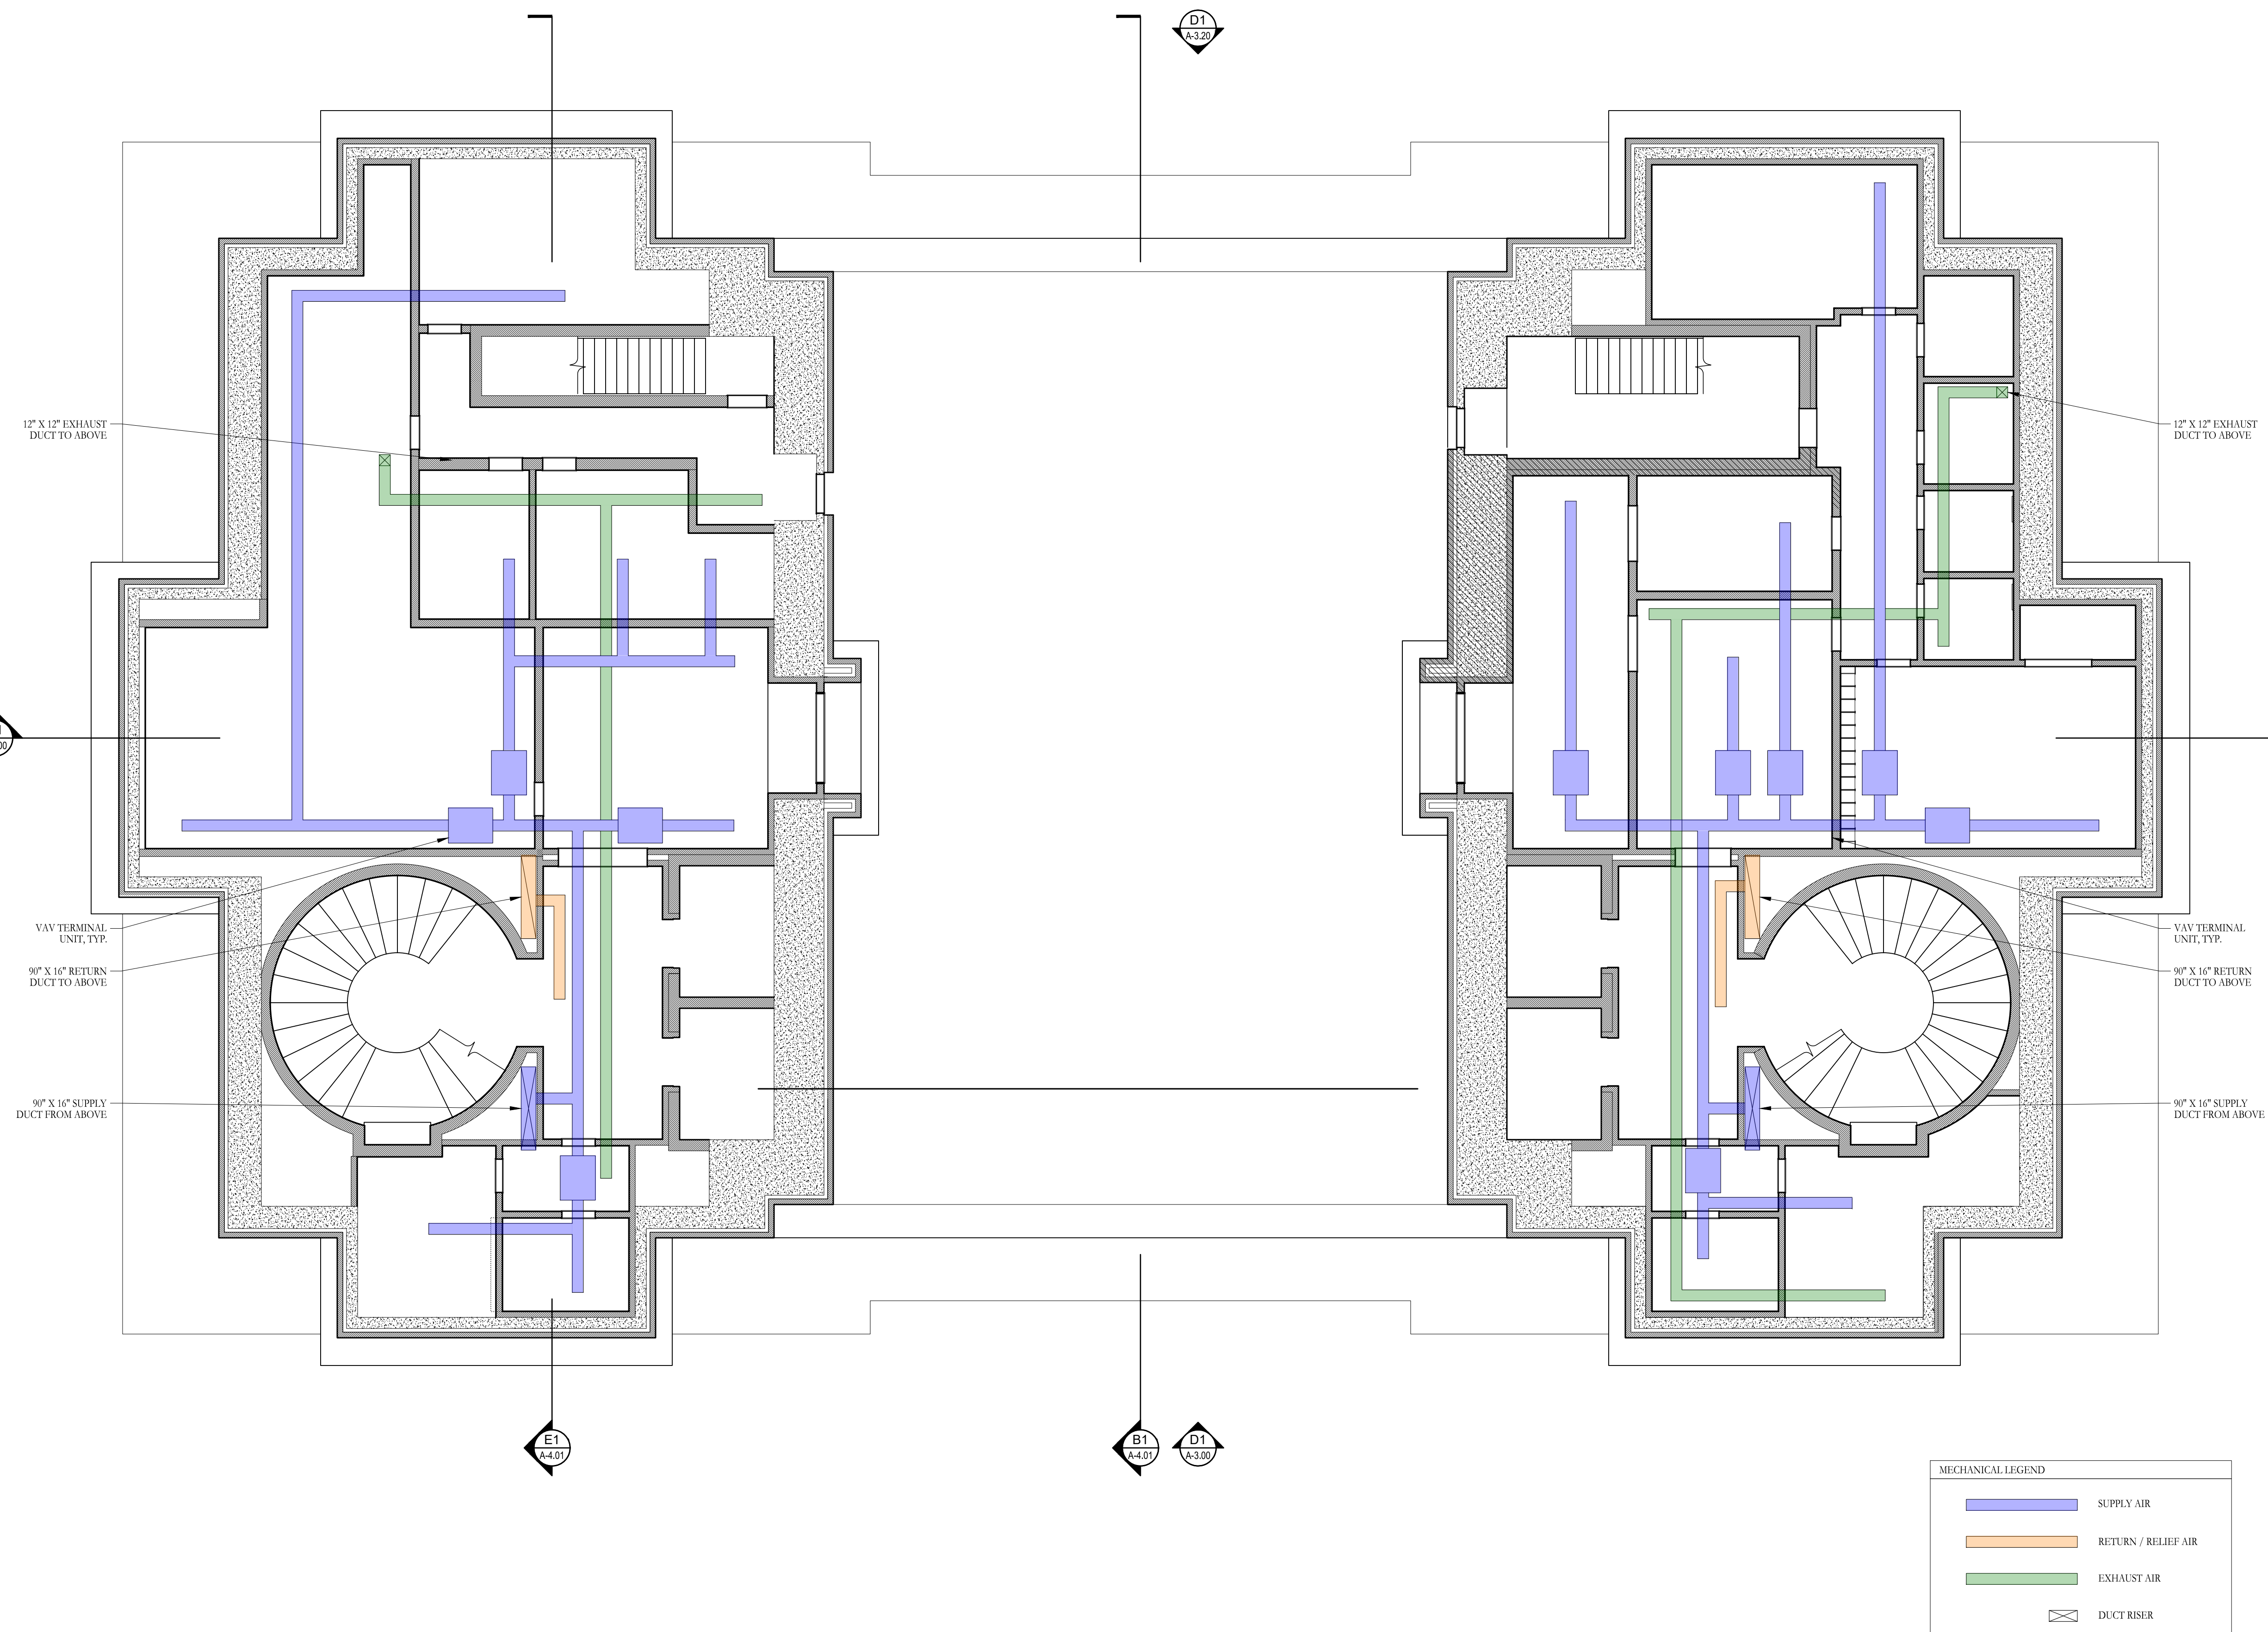

B1 GROUND LEVEL REFLECTED CEILING PLAN
A-2.00 SCALE: 1/8" = 1'-0"

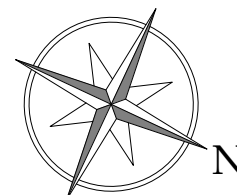

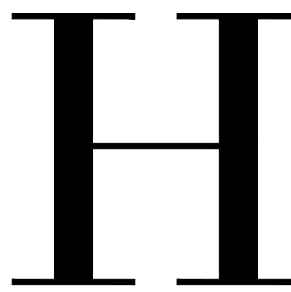

HARRISON DESIGN

1010 Wisconsin Avenue NW,
Suite 835
Washington, DC 20007
(202) 733-1479
harrisonsdesign.com

All drawings are the property of Harrison Design Associates, Inc. and must be returned at the completion of work. These shall not be reproduced, modified, or revised in any way without the written consent from, and proper compensation to, Harrison Design. The contractor shall check and verify all dimensions and report any discrepancies to Harrison Design before proceeding with the work. Harrison Design shall protect this right and be reimbursed for all legal and court costs, etc. for any necessary protection of the drawings. Submission of these drawings to any public body for any use does not release, in any way, the copyright and ownership of drawings provisions listed herein.

TRIUMPHAL ARCH - WASHINGTON, DC

WASHINGTON, DC

stamps

issue

date 06-05-2026

scale 1/8" = 1'-0"

drawn JG, KA checked NC


project no. 266206

title LOWER MEZZANINE FLOOR PLAN


sheet number


A-2.10

V:\Project\St. Therese Catholic Church\266206 A210 - Floor Plans.dwg Jun 05, 2026 - 5:46pm

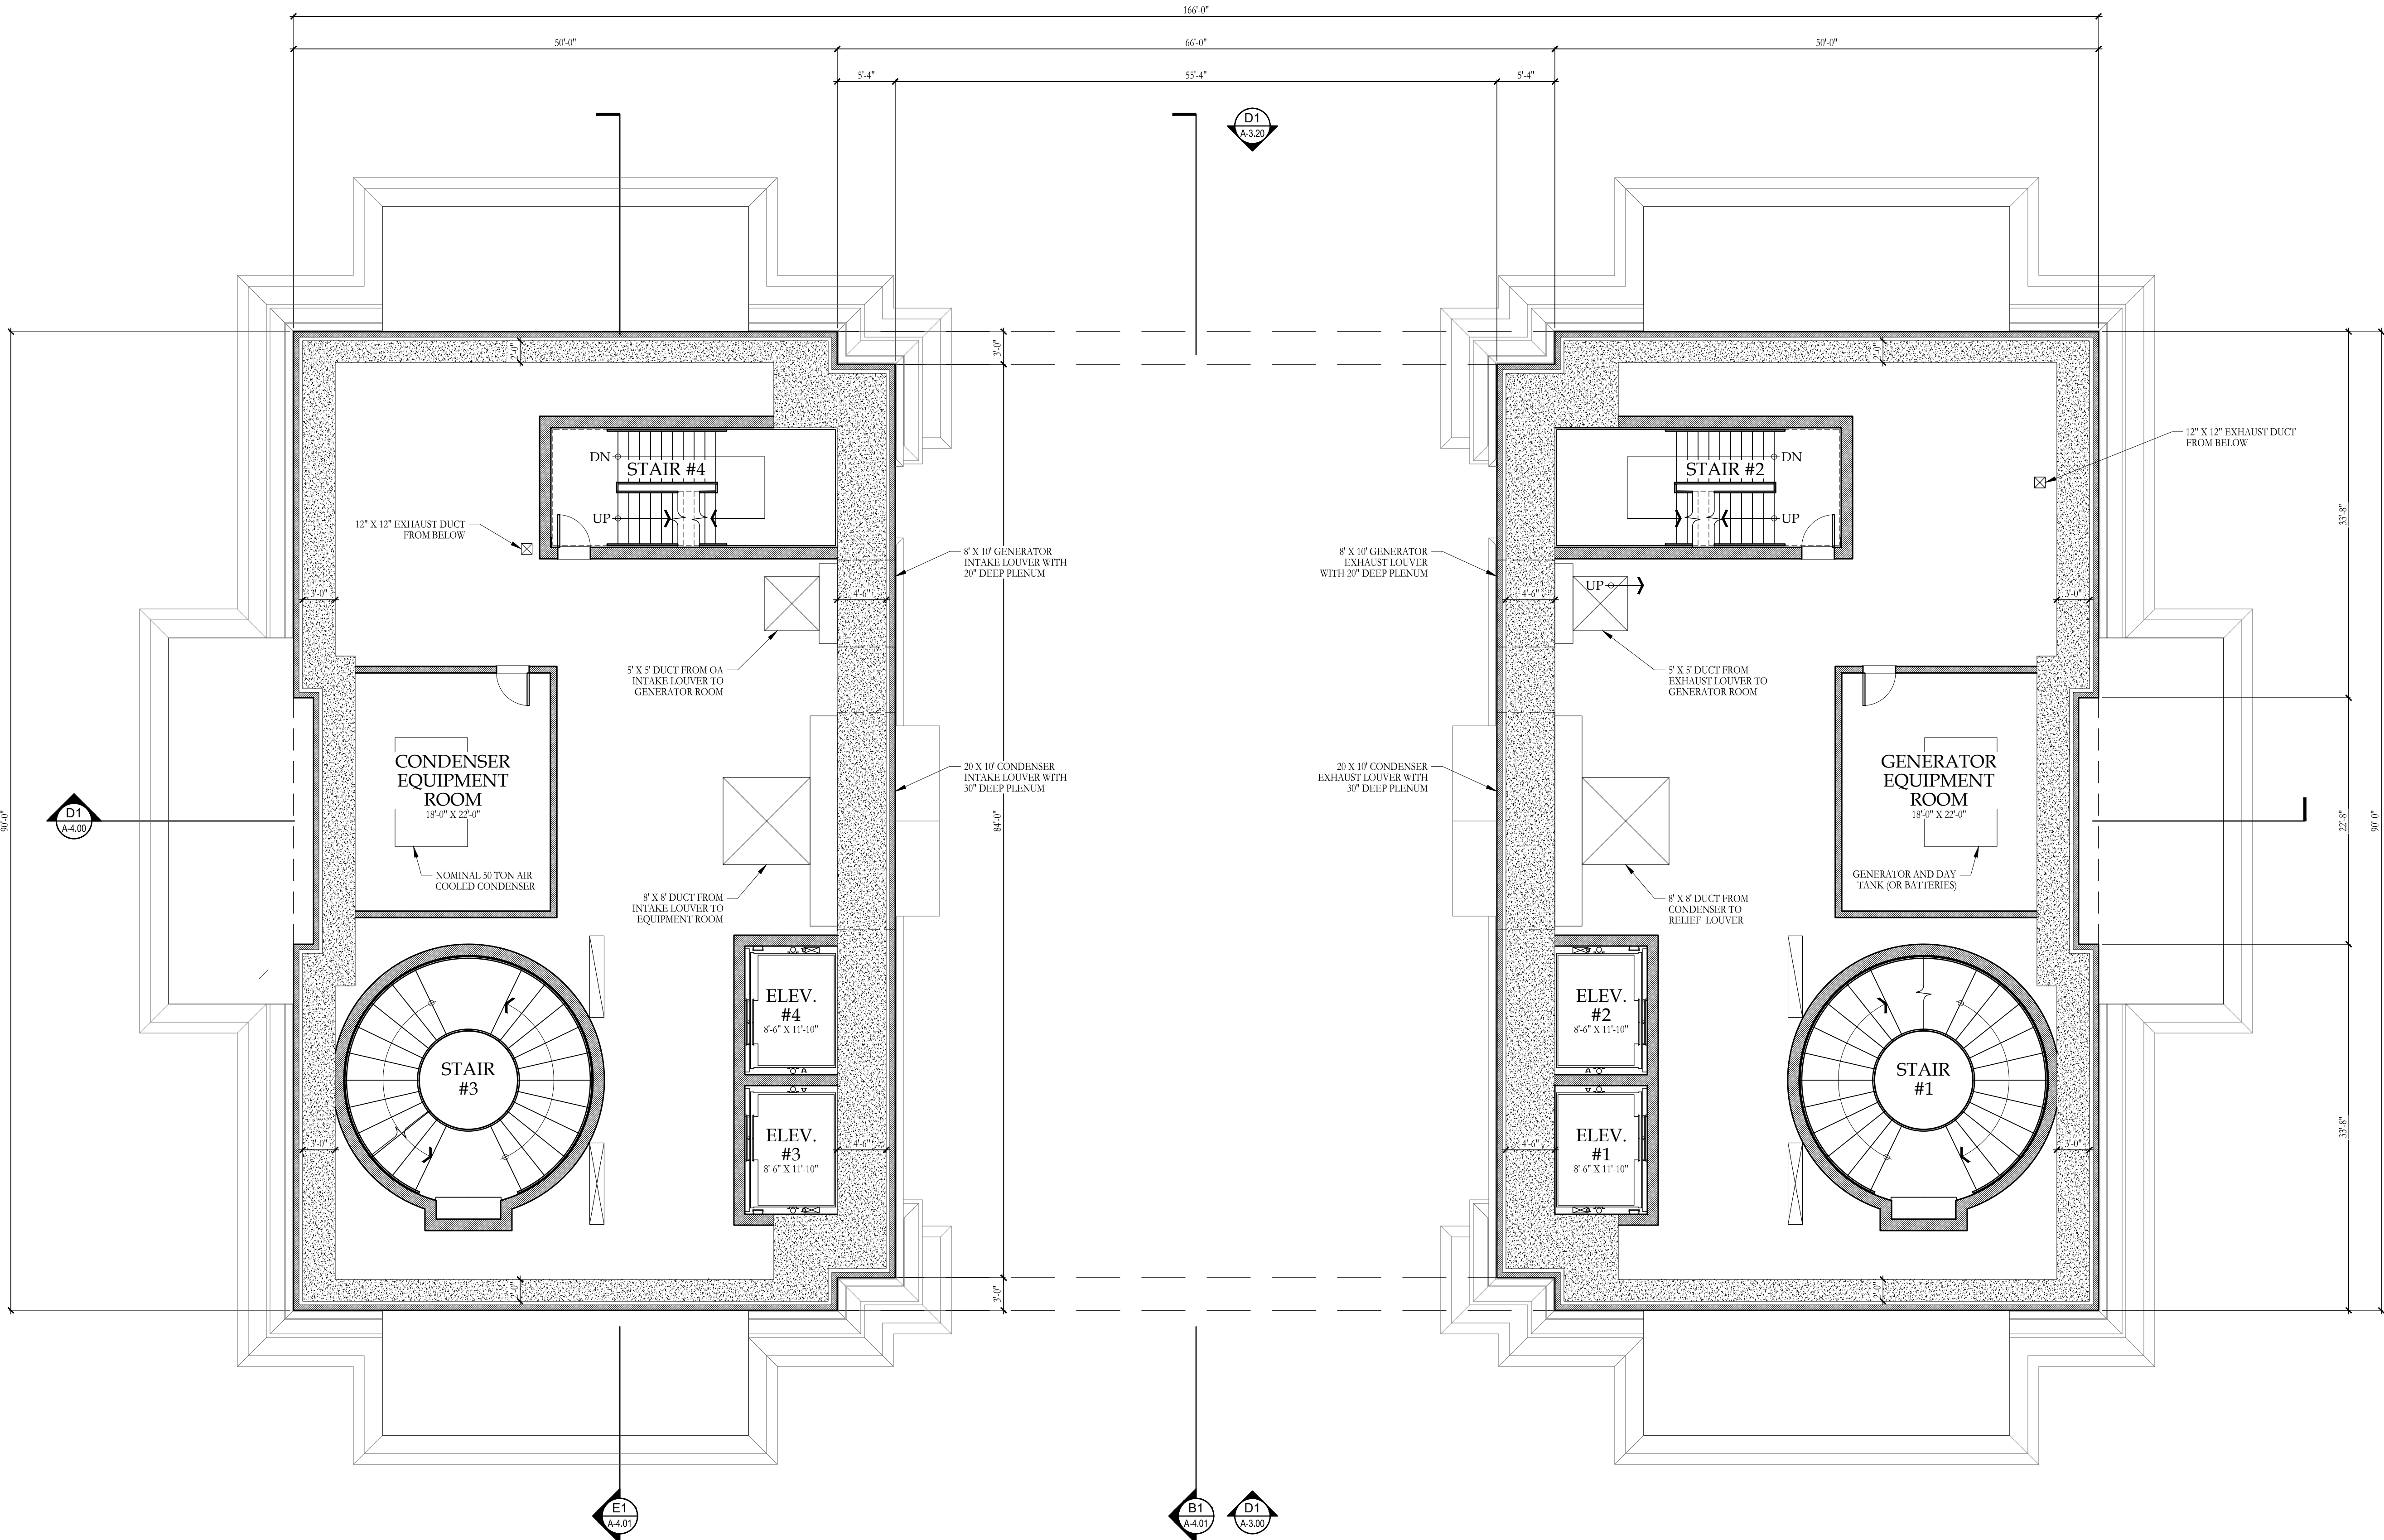

B1 MECHANICAL LEVEL FLOOR PLAN
A-2.10 SCALE: 1/8" = 1'-0"

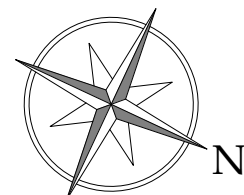

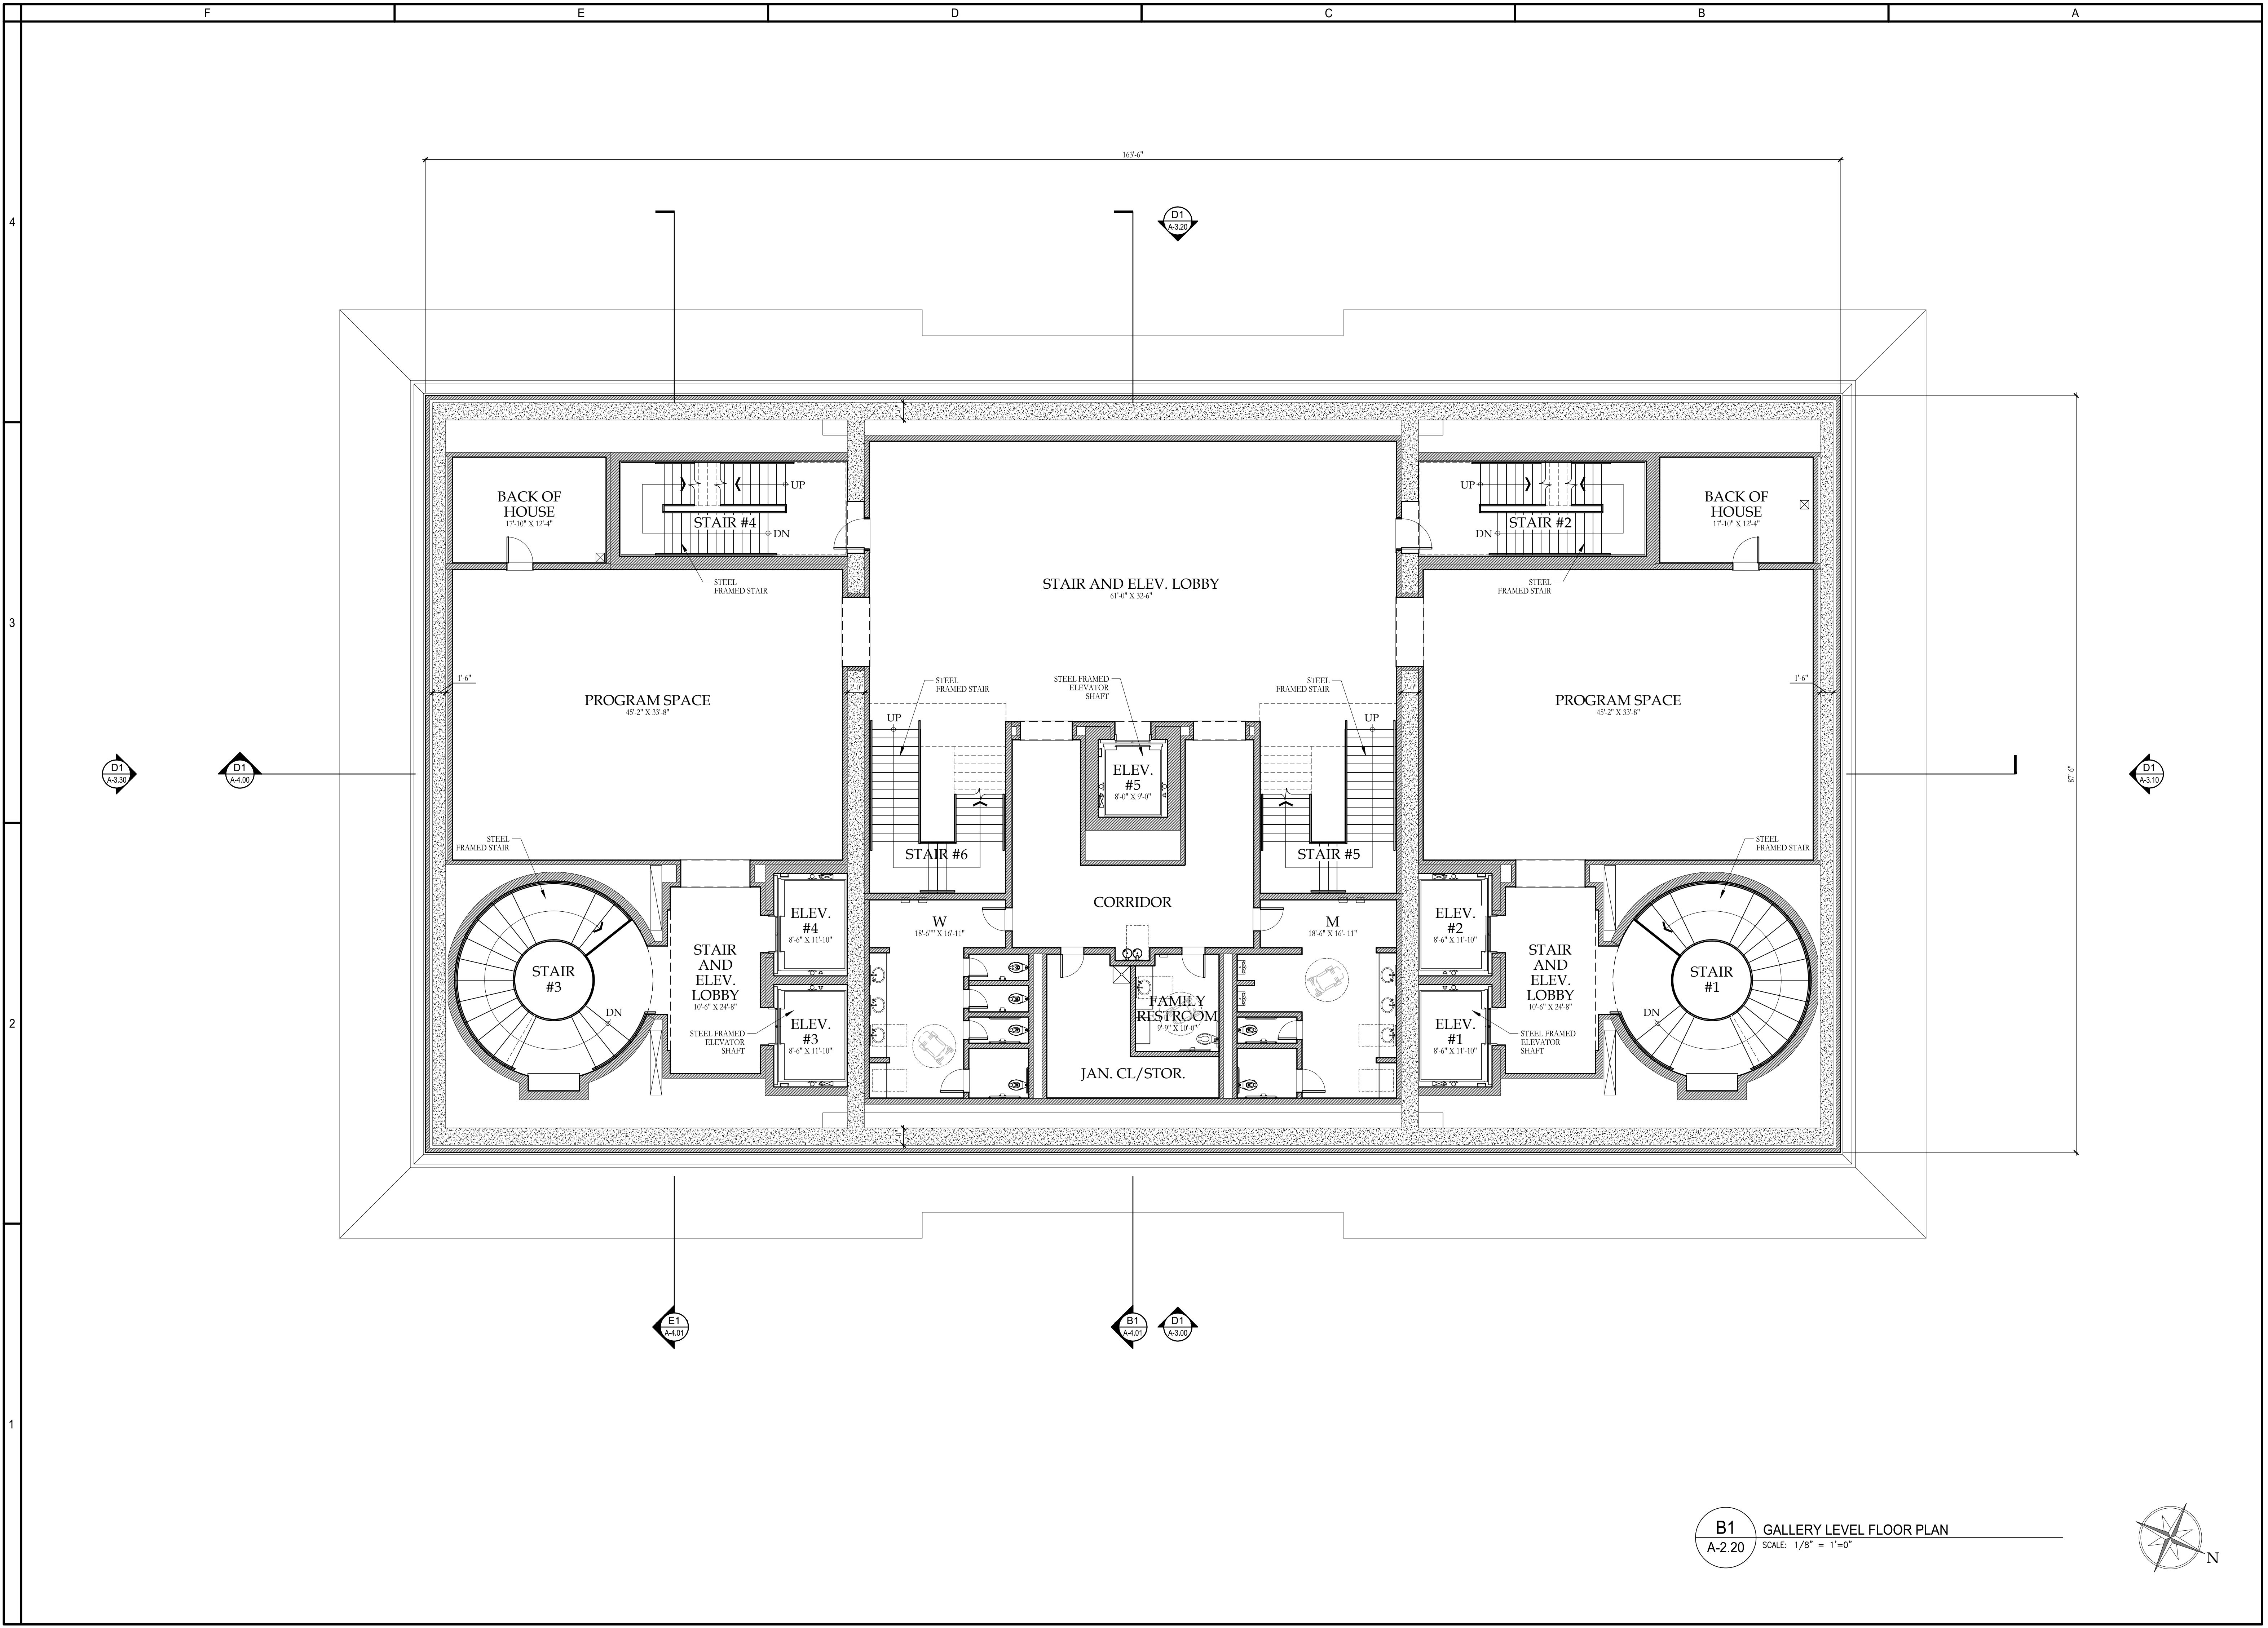

H

HARRISON DESIGN

1010 Wisconsin Avenue NW,
Suite 835
Washington, DC 20007
(202) 733-1479
harrisonsdesign.com

All drawings are the property of Harrison Design Associates, Inc. and must be returned at the completion of work. These shall not be reproduced, modified, or revised in any way without the written consent from, and proper compensation to, Harrison Design. The contractor shall check and verify all dimensions and report any discrepancies to Harrison Design before proceeding with the work. Harrison Design shall protect this right and be reimbursed for all legal and court costs, etc. for any necessary protection of the drawings. Submission of these drawings to any public body for any use does not release, in any way, the copyright and ownership of drawings provisions listed herein.

TRIUMPHAL ARCH - WASHINGTON, DC

WASHINGTON, DC

stamps

issue

date06-05-2026

scale1/8" = 1'-0"

drawnJG, KAcheckedNC

project no.266206


titleGALLERY LEVEL FLOOR PLAN

sheet numberA-2.20

B1
A-2.20

GALLERY LEVEL FLOOR PLAN

SCALE: 1/8" = 1'-0"

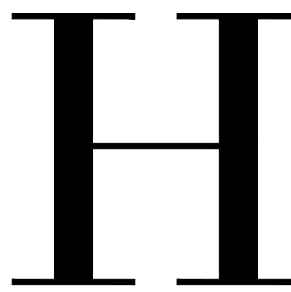

HARRISON DESIGN


1010 Wisconsin Avenue NW,
Suite 835
Washington, DC 20007
(202) 733-1479
harrisonsdesign.com

All drawings are the property of Harrison Design Associates, Inc. and must be returned at the completion of work. These shall not be reproduced, modified, or revised in any way without the written consent from, and proper compensation to, Harrison Design. The contractor shall check and verify all dimensions and report any discrepancies to Harrison Design before proceeding with the work. Harrison Design shall protect this right and be reimbursed for all legal and court costs, etc. for any necessary protection of the drawings. Submission of these drawings to any public body for any use does not release, in any way, the copyright and ownership of drawings provisions listed herein.

TRIUMPHAL ARCH - WASHINGTON, DC


WASHINGTON, DC


stamps	
issue	
date	06-05-2026
scale	1/8" = 1'-0"
drawn	JG, KA checked NC
project no.	266206
title	UPPER MEZZANINE FLOOR PLAN
sheet number	A-2.30

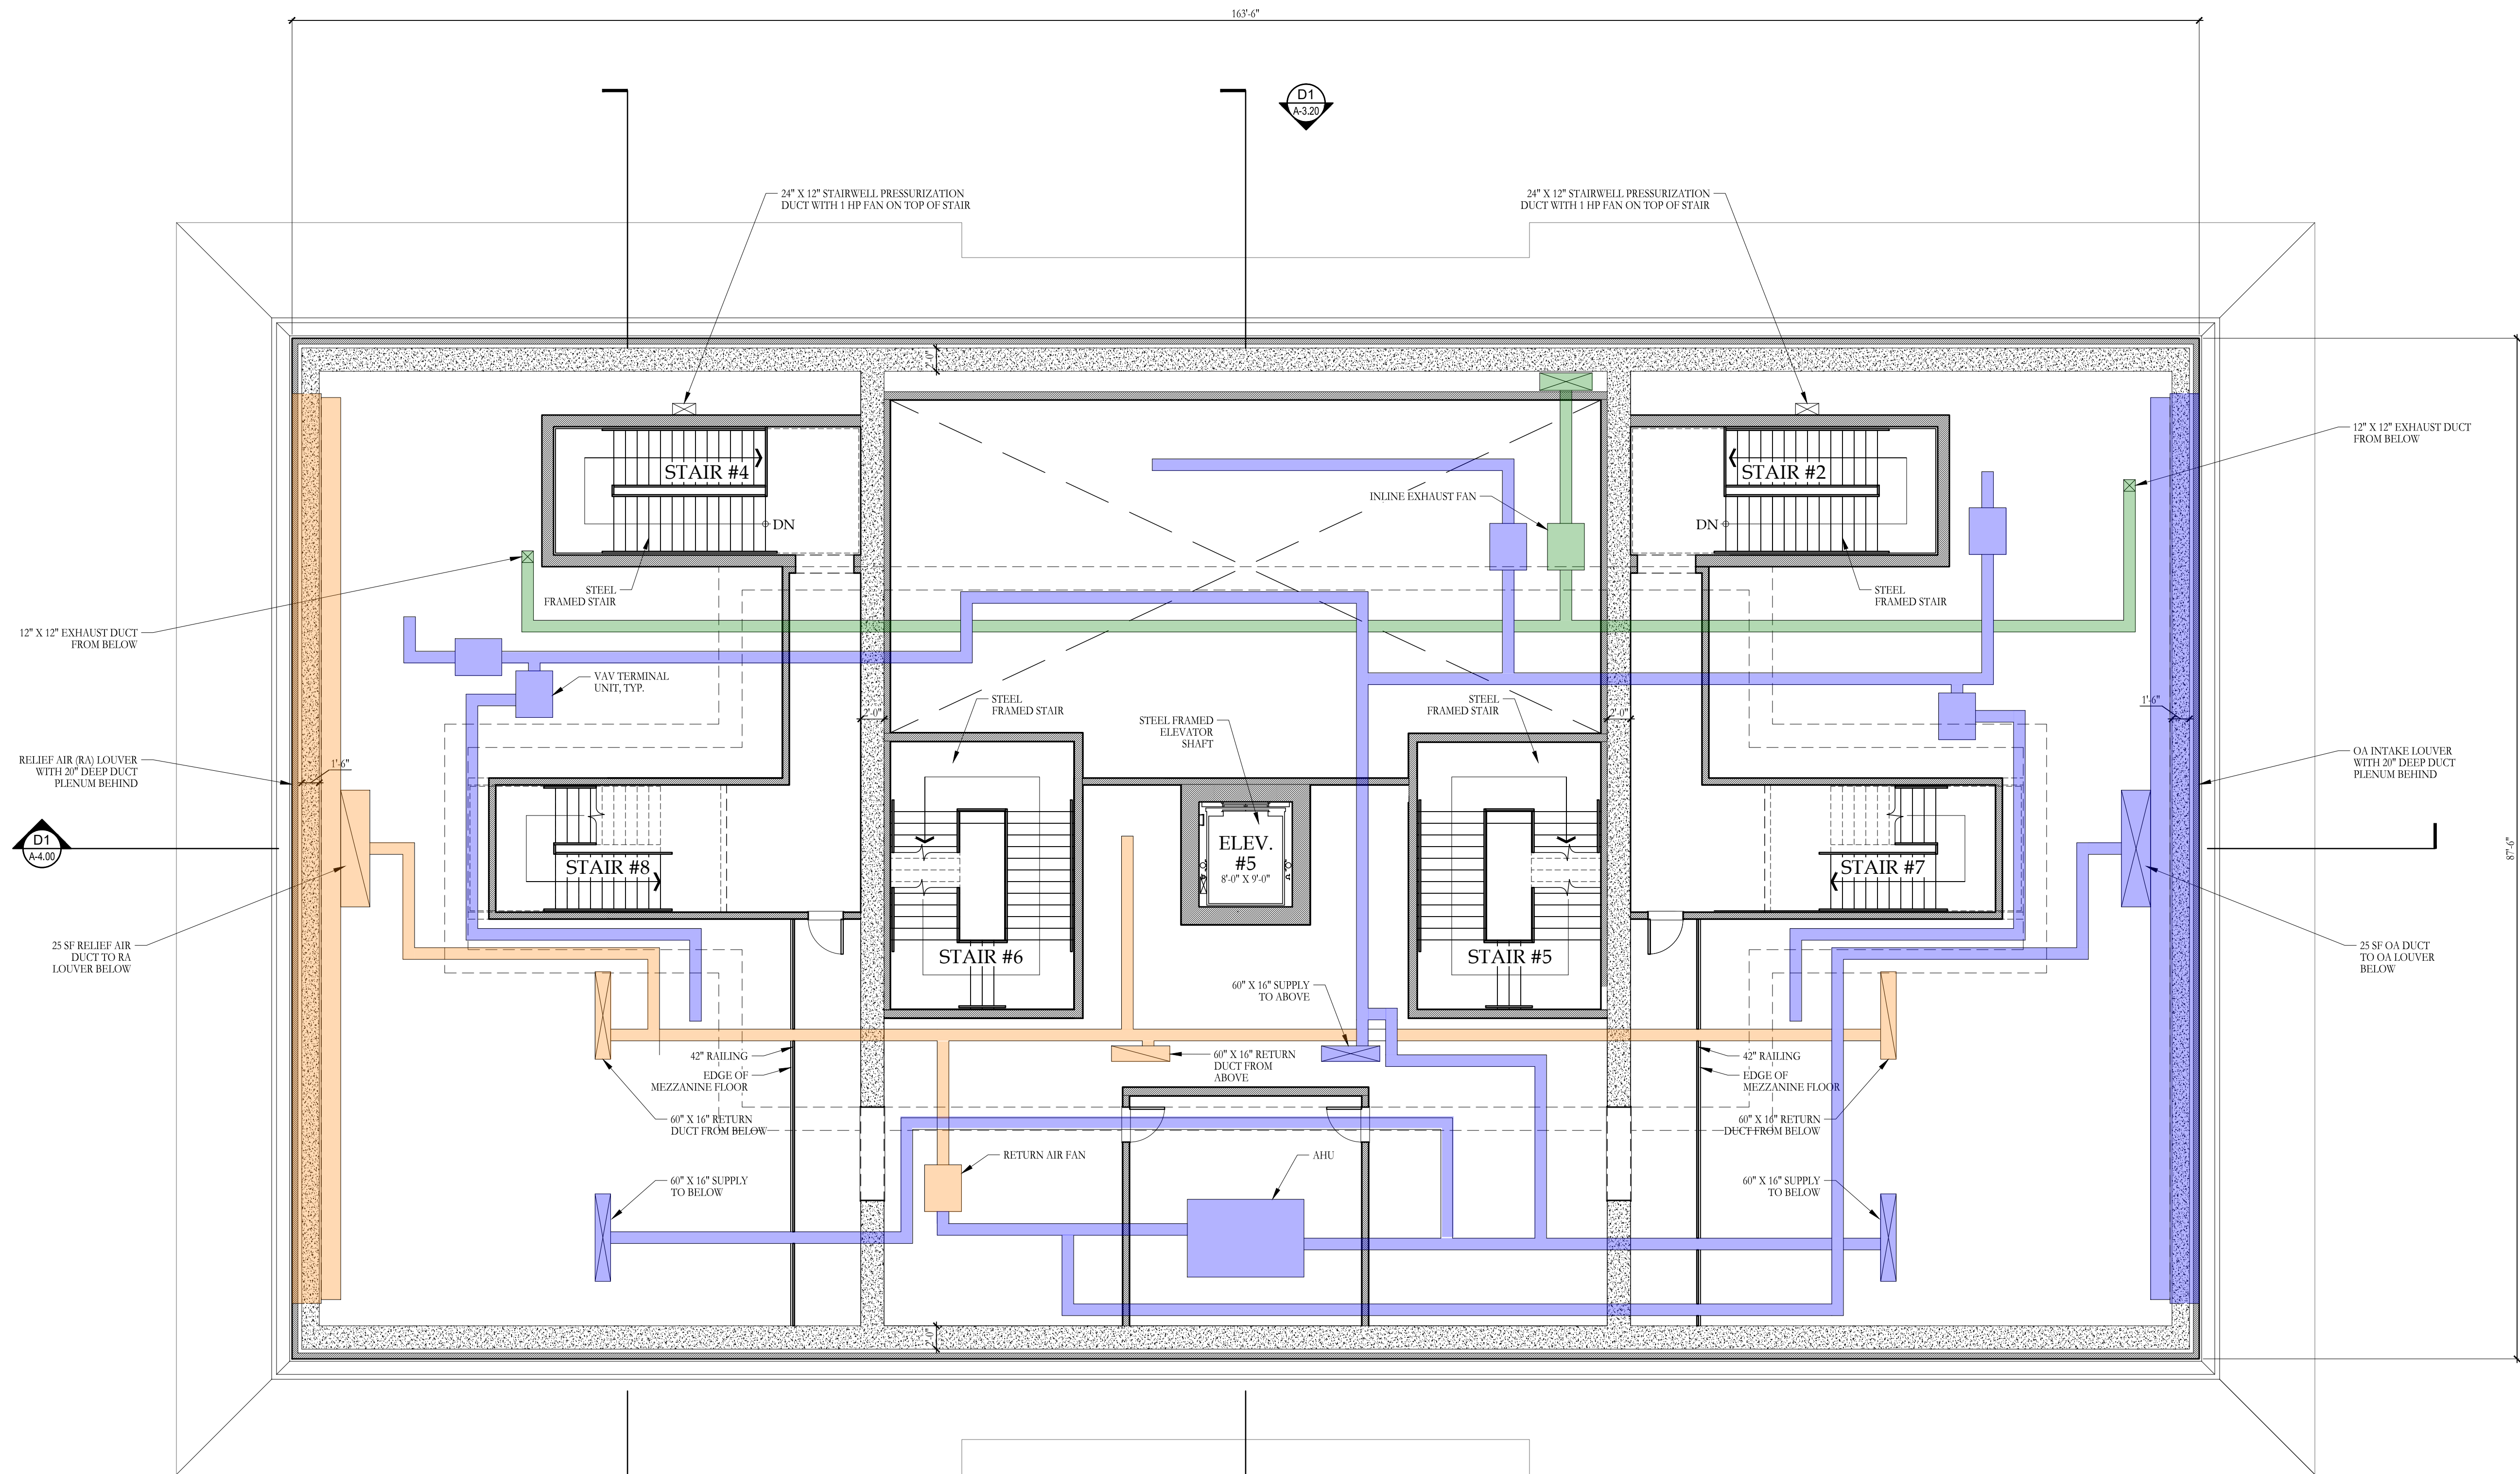

MECHANICAL LEGEND	
	SUPPLY AIR
	RETURN / RELIEF AIR
	EXHAUST AIR
	DUCT RISER

B1 MEZZANINE FLOOR PLAN
A-2.30 SCALE: 1/8" = 1'-0"

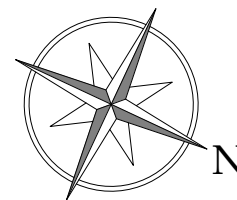

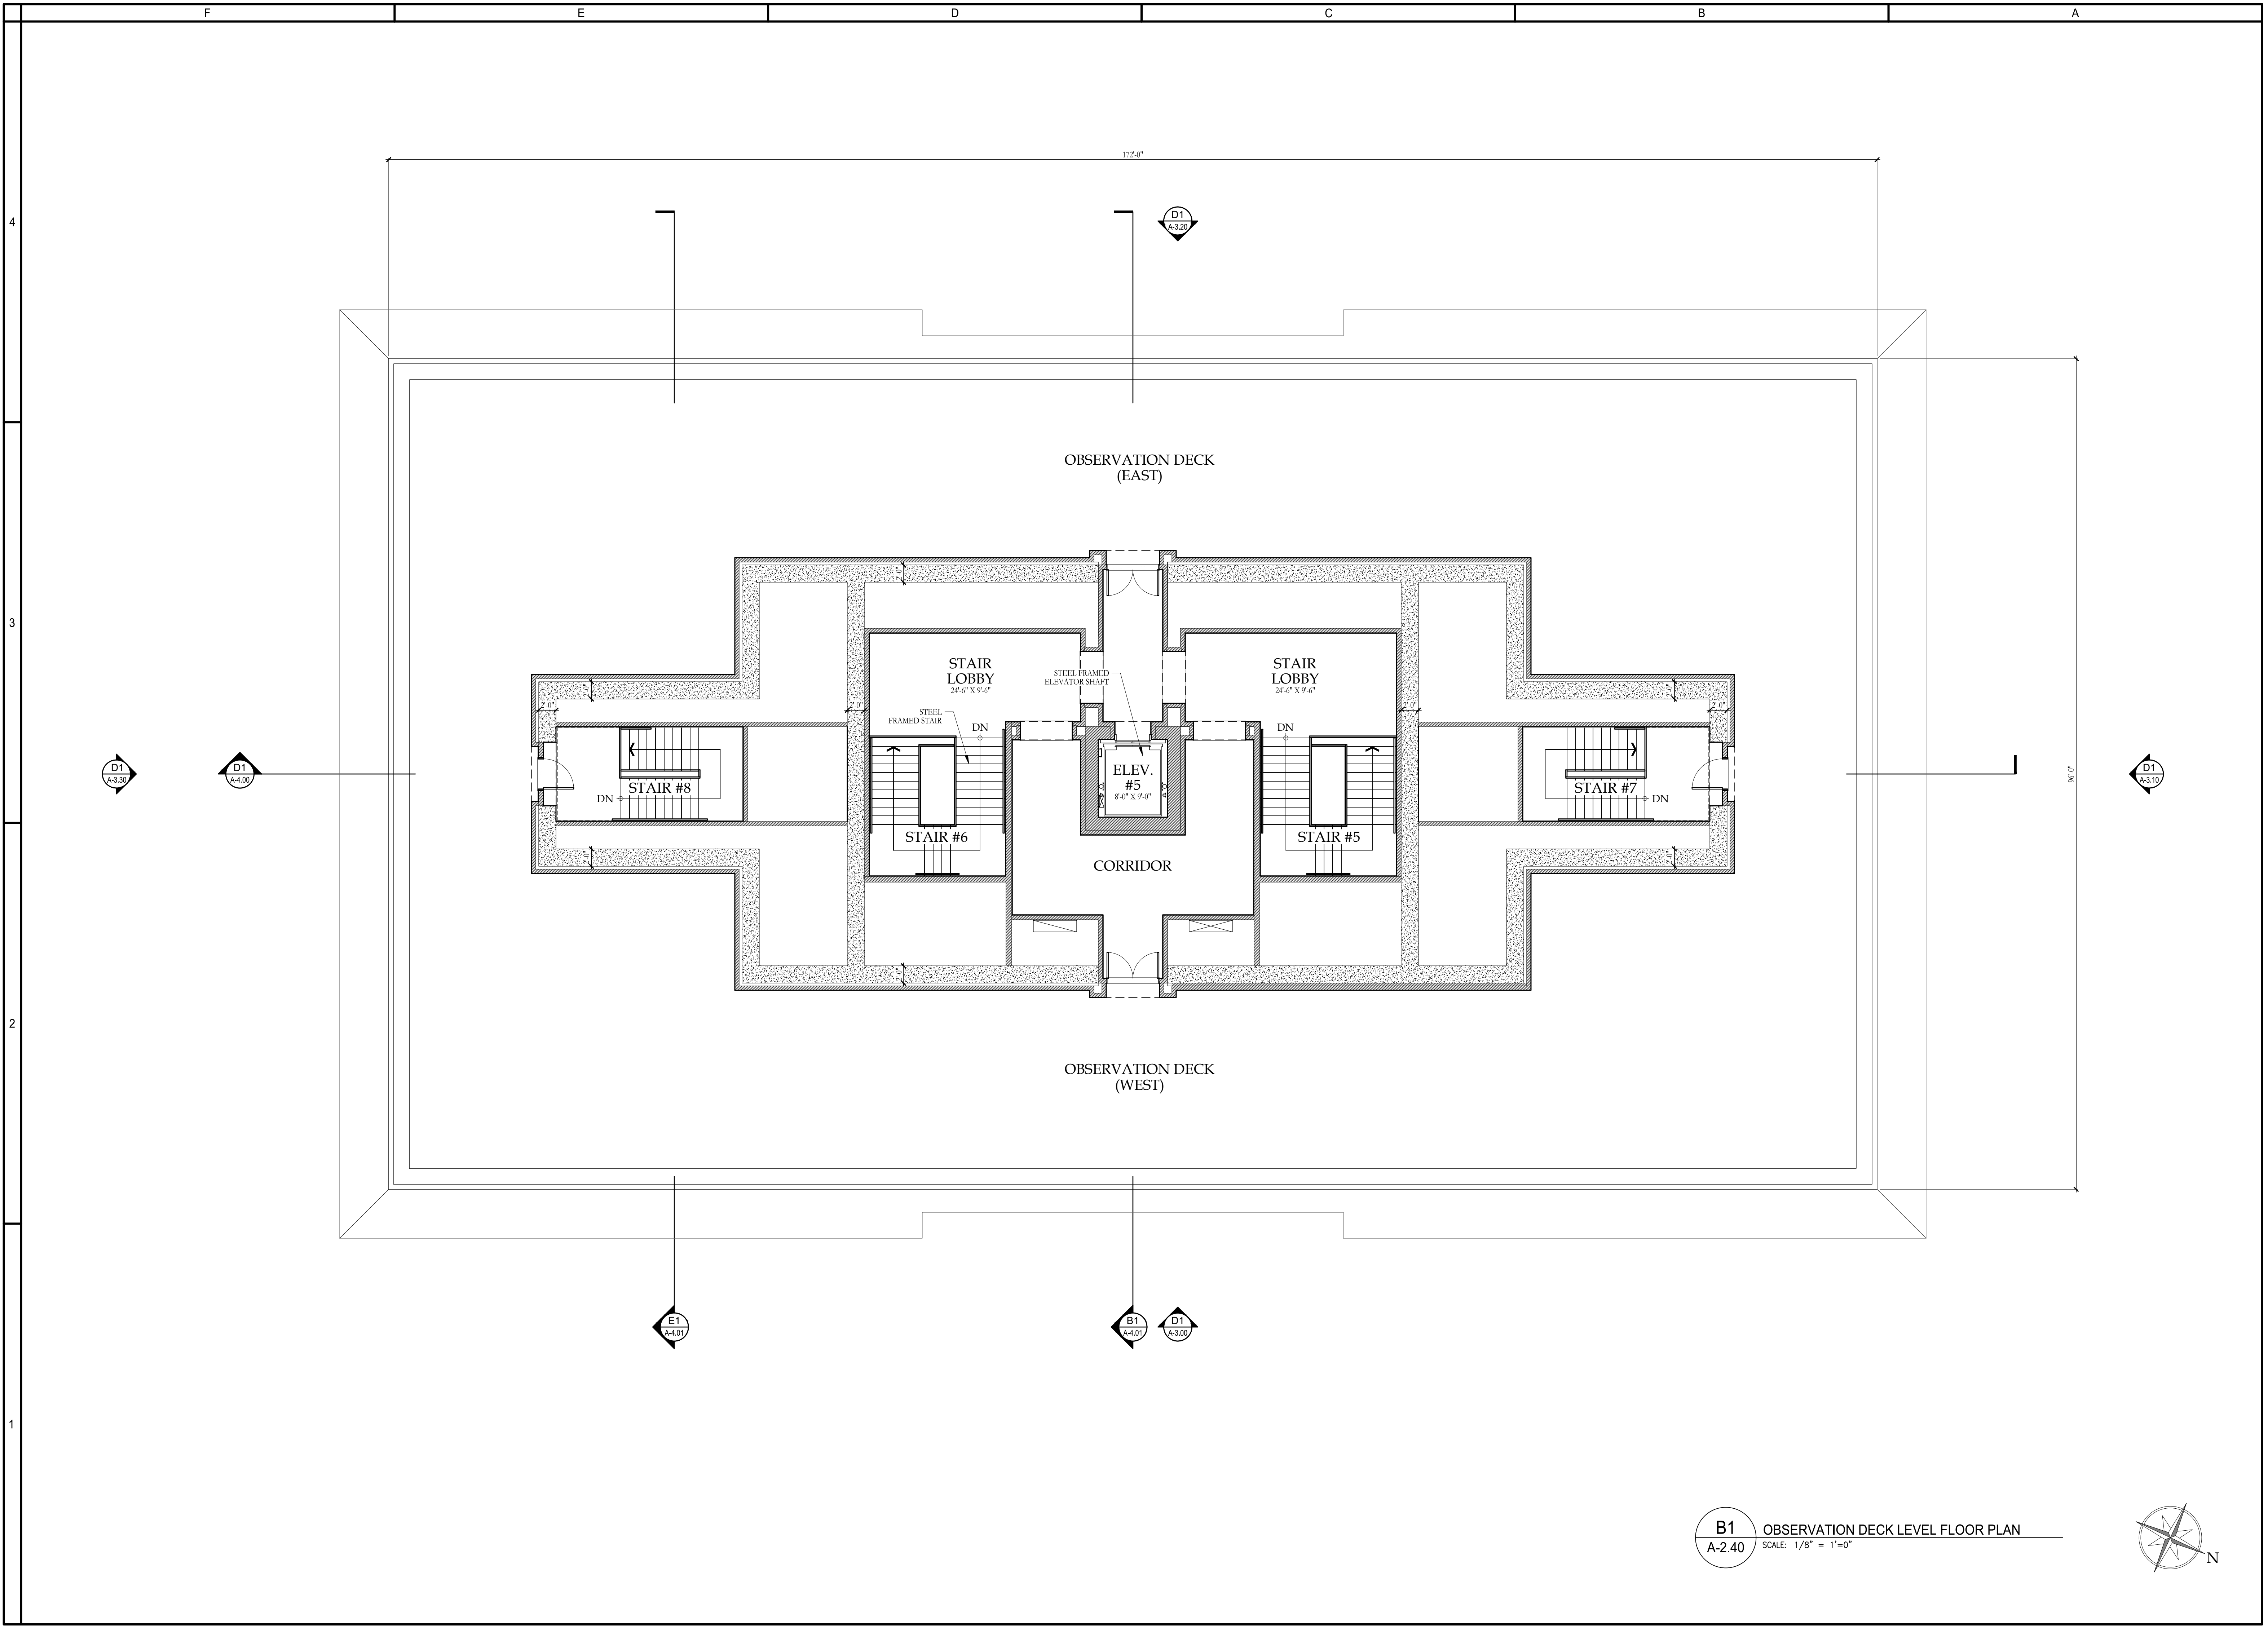

H

HARRISON DESIGN

1010 Wisconsin Avenue NW,
Suite 835
Washington, DC 20007
(202) 733-1479
harrisonsdesign.com

All drawings are the property of Harrison Design Associates, Inc. and must be returned at the completion of work. These shall not be reproduced, modified, or revised in any way without the written consent from, and proper compensation to, Harrison Design. The contractor shall check and verify all dimensions and report any discrepancies to Harrison Design before proceeding with the work. Harrison Design shall protect this right and be reimbursed for all legal and court costs, etc. for any necessary protection of the drawings. Submission of these drawings to any public body for any use does not release, in any way, the copyright and ownership of drawings provisions listed herein.

TRIUMPHAL ARCH - WASHINGTON, DC

WASHINGTON, DC

stamps

issue

date

06-05-2026

scale

1/8" = 1'-0"

drawn

JG, KA

checked

NC

project no.

266206

title

OBSERVATION DECK
LEVEL FLOOR PLAN

sheet number


A-2.40

B1
A-2.40

OBSERVATION DECK LEVEL FLOOR PLAN

SCALE: 1/8" = 1'-0"

V:\Project\ST Thereses Catholic Church\266206 A200 - Floor Plans.dwg Jun 05, 2026 - 5:45pm

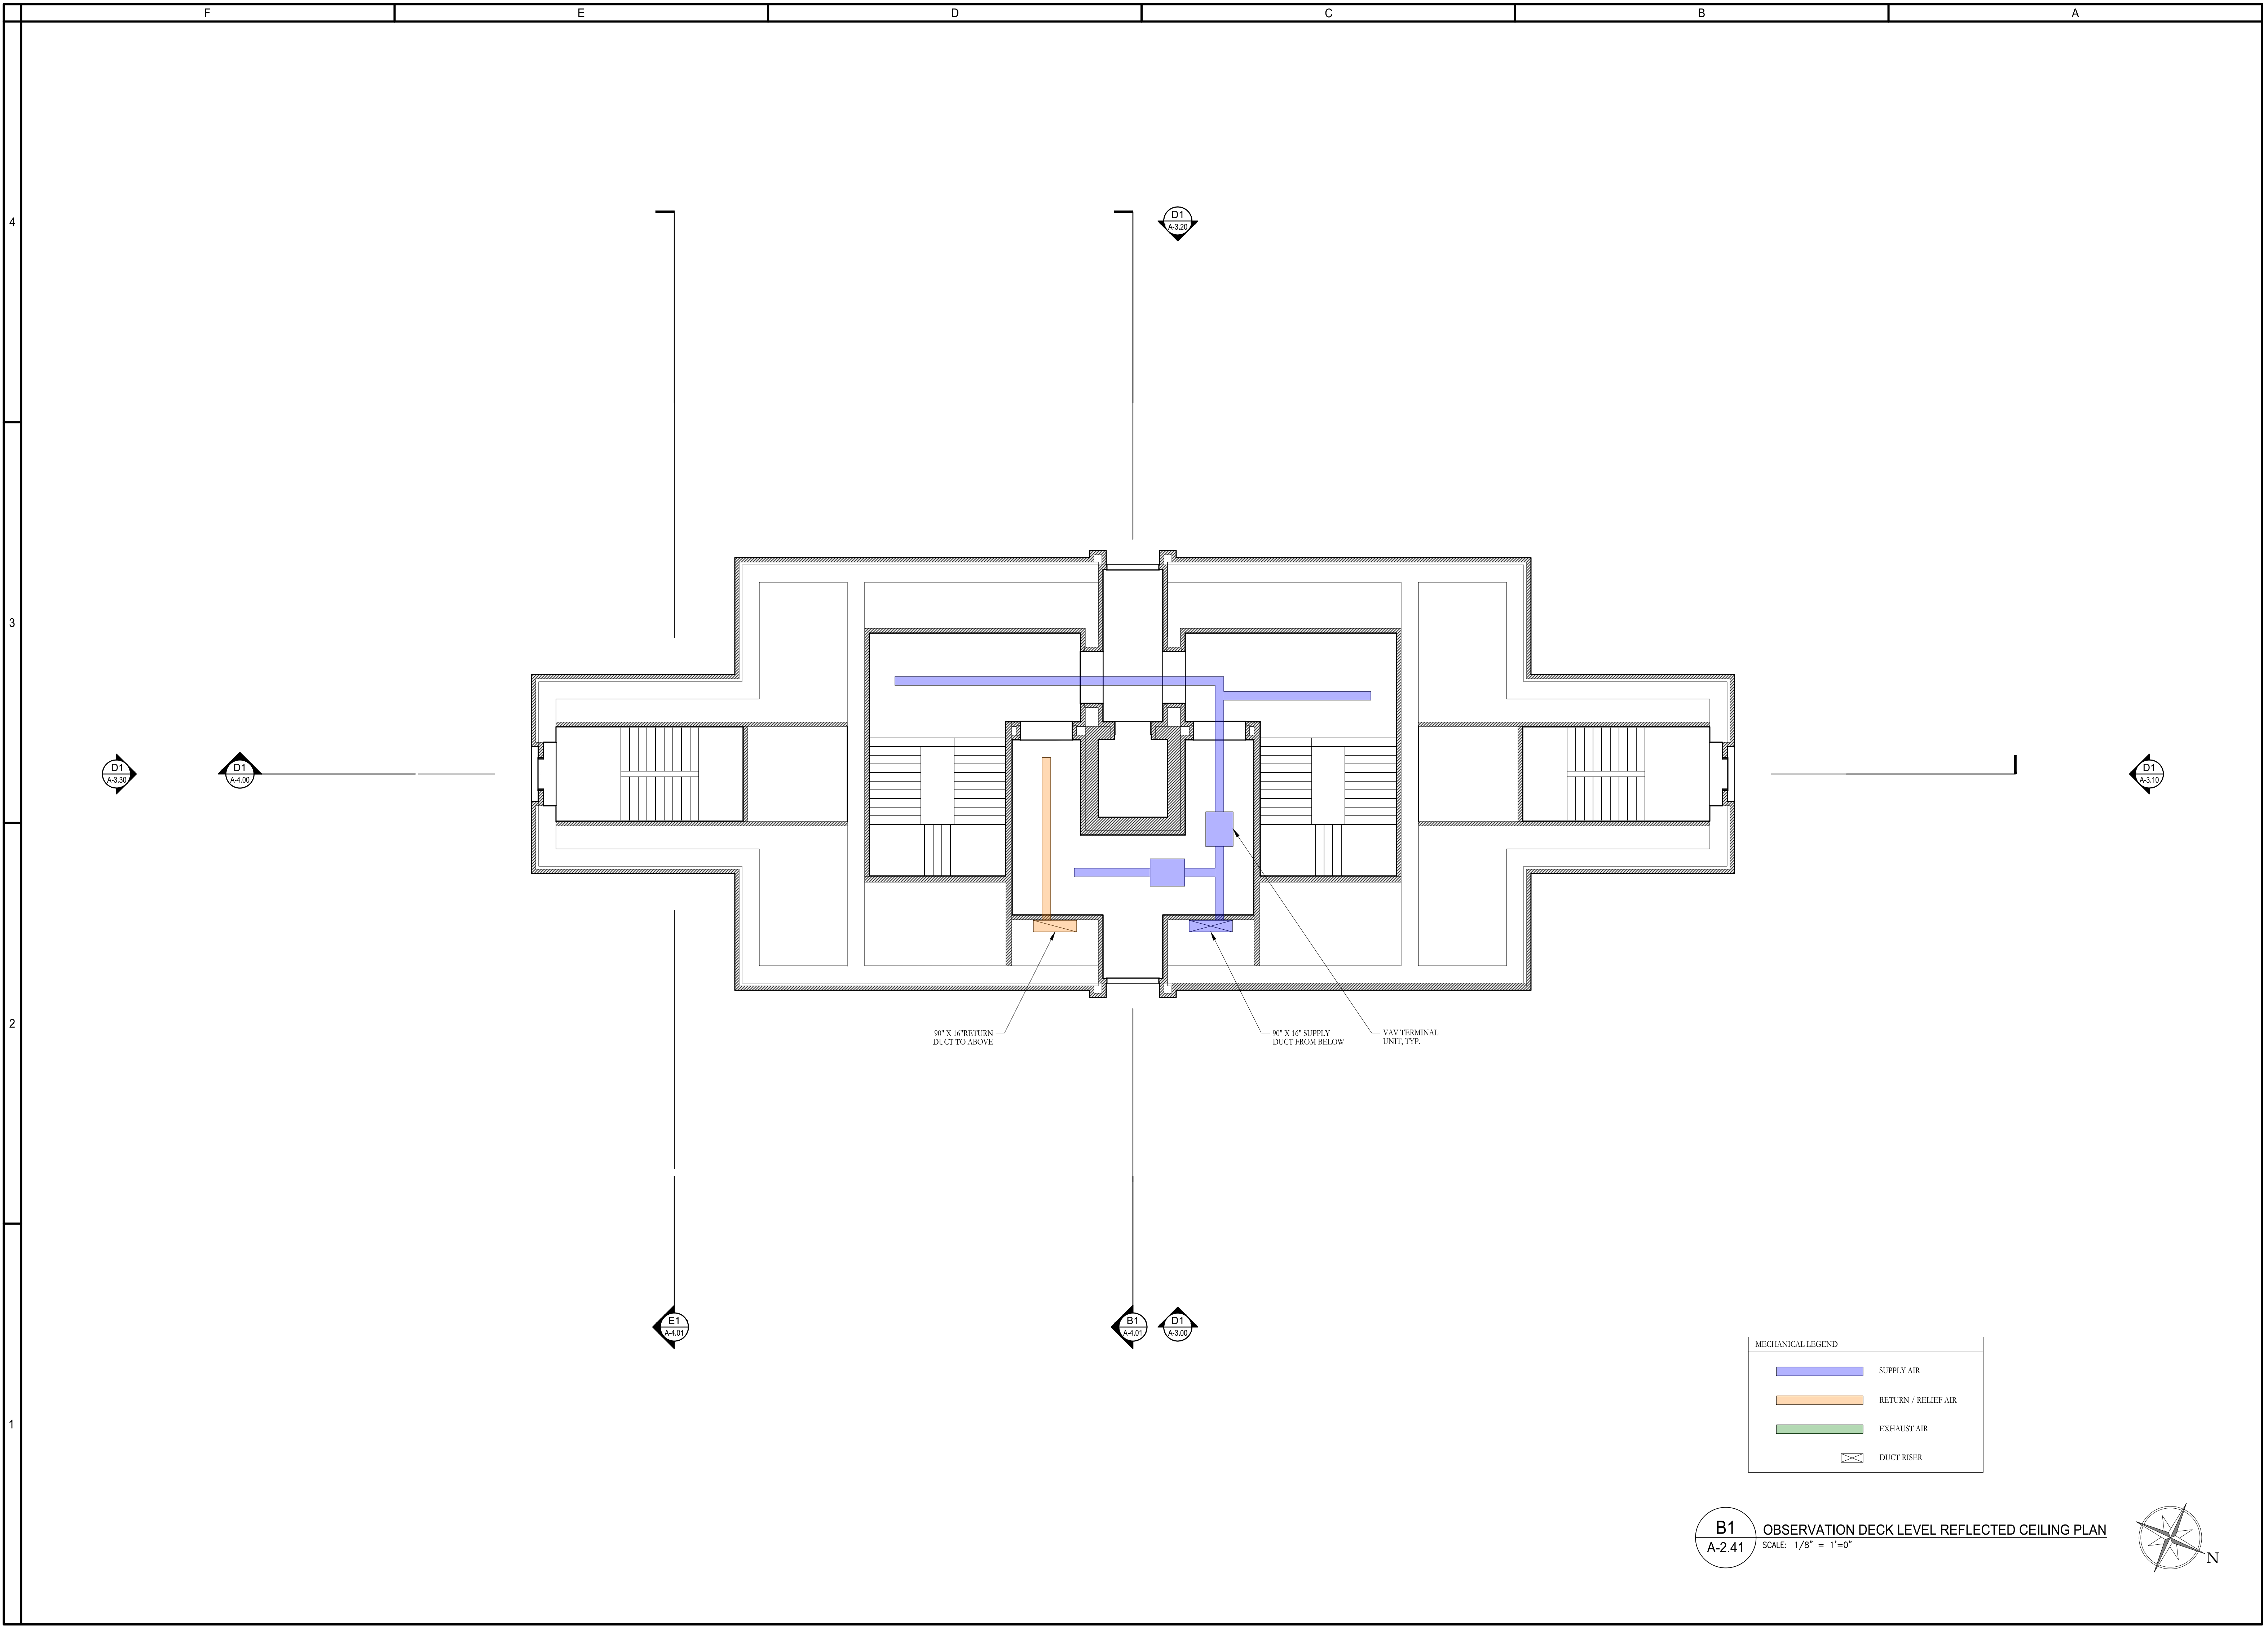

MECHANICAL LEGEND	
	SUPPLY AIR
	RETURN / RELIEF AIR
	EXHAUST AIR
	DUCT RISER

B1

A-2.41

OBSERVATION DECK LEVEL REFLECTED CEILING PLAN

SCALE: 1/8" = 1'-0"



H

HARRISON DESIGN

1010 Wisconsin Avenue NW,
Suite 835
Washington, DC 20007
(202) 733-1479
harrisonsdesign.com

All drawings are the property of Harrison Design Associates, Inc. and must be returned at the completion of work. These shall not be reproduced, modified, or revised in any way without the written consent from, and proper compensation to, Harrison Design. The contractor shall check and verify all dimensions and report any discrepancies to Harrison Design before proceeding with the work. Harrison Design shall protect this right and be reimbursed for all legal and court costs, etc. for any necessary protection of the drawings. Submission of these drawings to any public body for any use does not release, in any way, the copyright and ownership of drawings provisions listed herein.

TRIUMPHAL ARCH - WASHINGTON, DC

WASHINGTON, DC

stamps

issue

date

06-05-2026

scale

1/8" = 1'-0"

drawn

JG, KA

checked

NC

project no.

266206


title

OBSERVATION DECK
LEVEL MECHANICAL
REFLECTED CEILING PLAN

sheet number

A-2.41

V:\Project\ST-Therese Catholic Church\266206 A200 - Floor Plans.dwg Jun 05, 2026 - 5:45pm

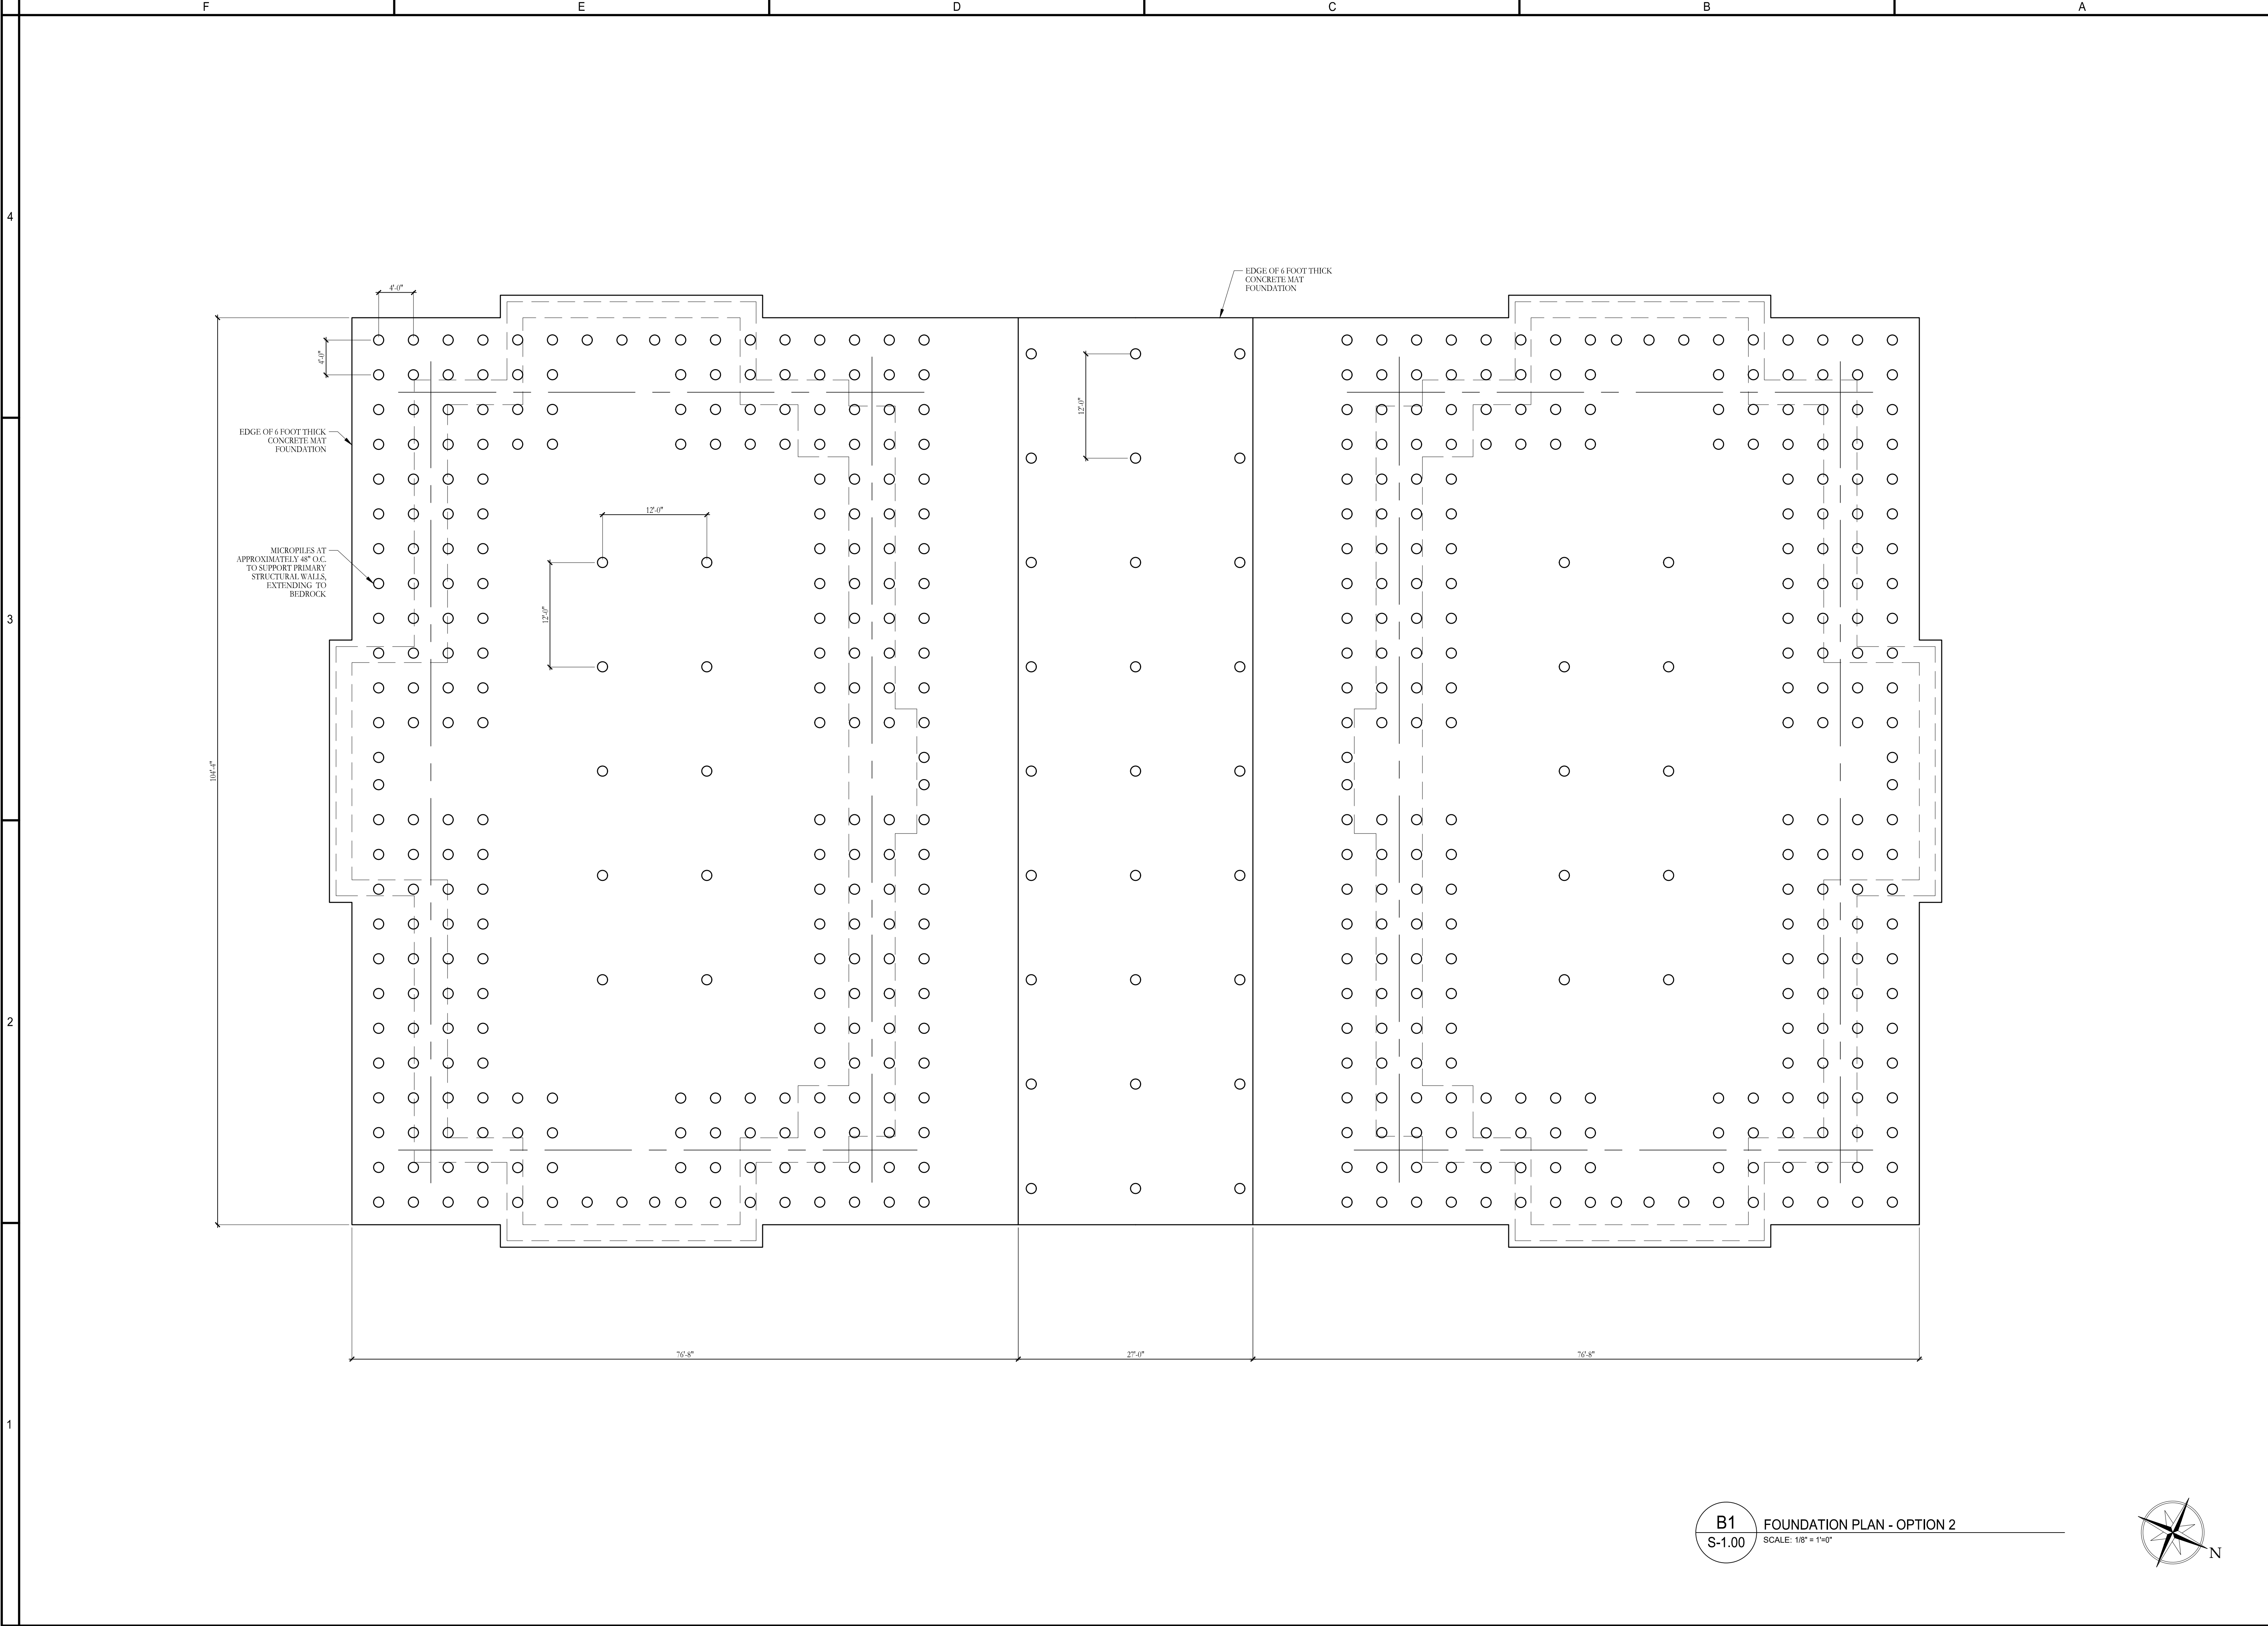


B1

S-1.00

FOUNDATION PLAN - OPTION 2

SCALE: 1/8" = 1'-0"

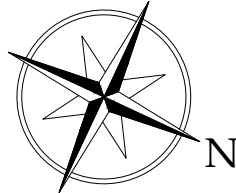

H

HARRISON DESIGN

1010 Wisconsin Avenue NW,
Suite 835
Washington, DC 20007
(202) 733-1479
harrisonsdesign.com

All drawings are the property of Harrison Design Associates, Inc. and must be returned at the completion of work. These shall not be reproduced, modified, or revised in any way without the written consent from, and proper compensation to, Harrison Design. The contractor shall check and verify all dimensions and report any discrepancies to Harrison Design before proceeding with the work. Harrison Design shall protect this right and be reimbursed for all legal and court costs, etc. for any necessary protection of the drawings. Submission of these drawings to any public body for any use does not release, in any way, the copyright and ownership of drawings provisions listed herein.

TRIUMPHAL ARCH - WASHINGTON, DC

WASHINGTON, DC

stamps

issue

date06-05-2026

scale1/8" = 1'-0"


drawnJG, KAcheckedNC

project no.266206

titleFOUNDATION PLAN
OPTION 2

sheet numberS-1.01

NOT RELEASED FOR CONSTRUCTION

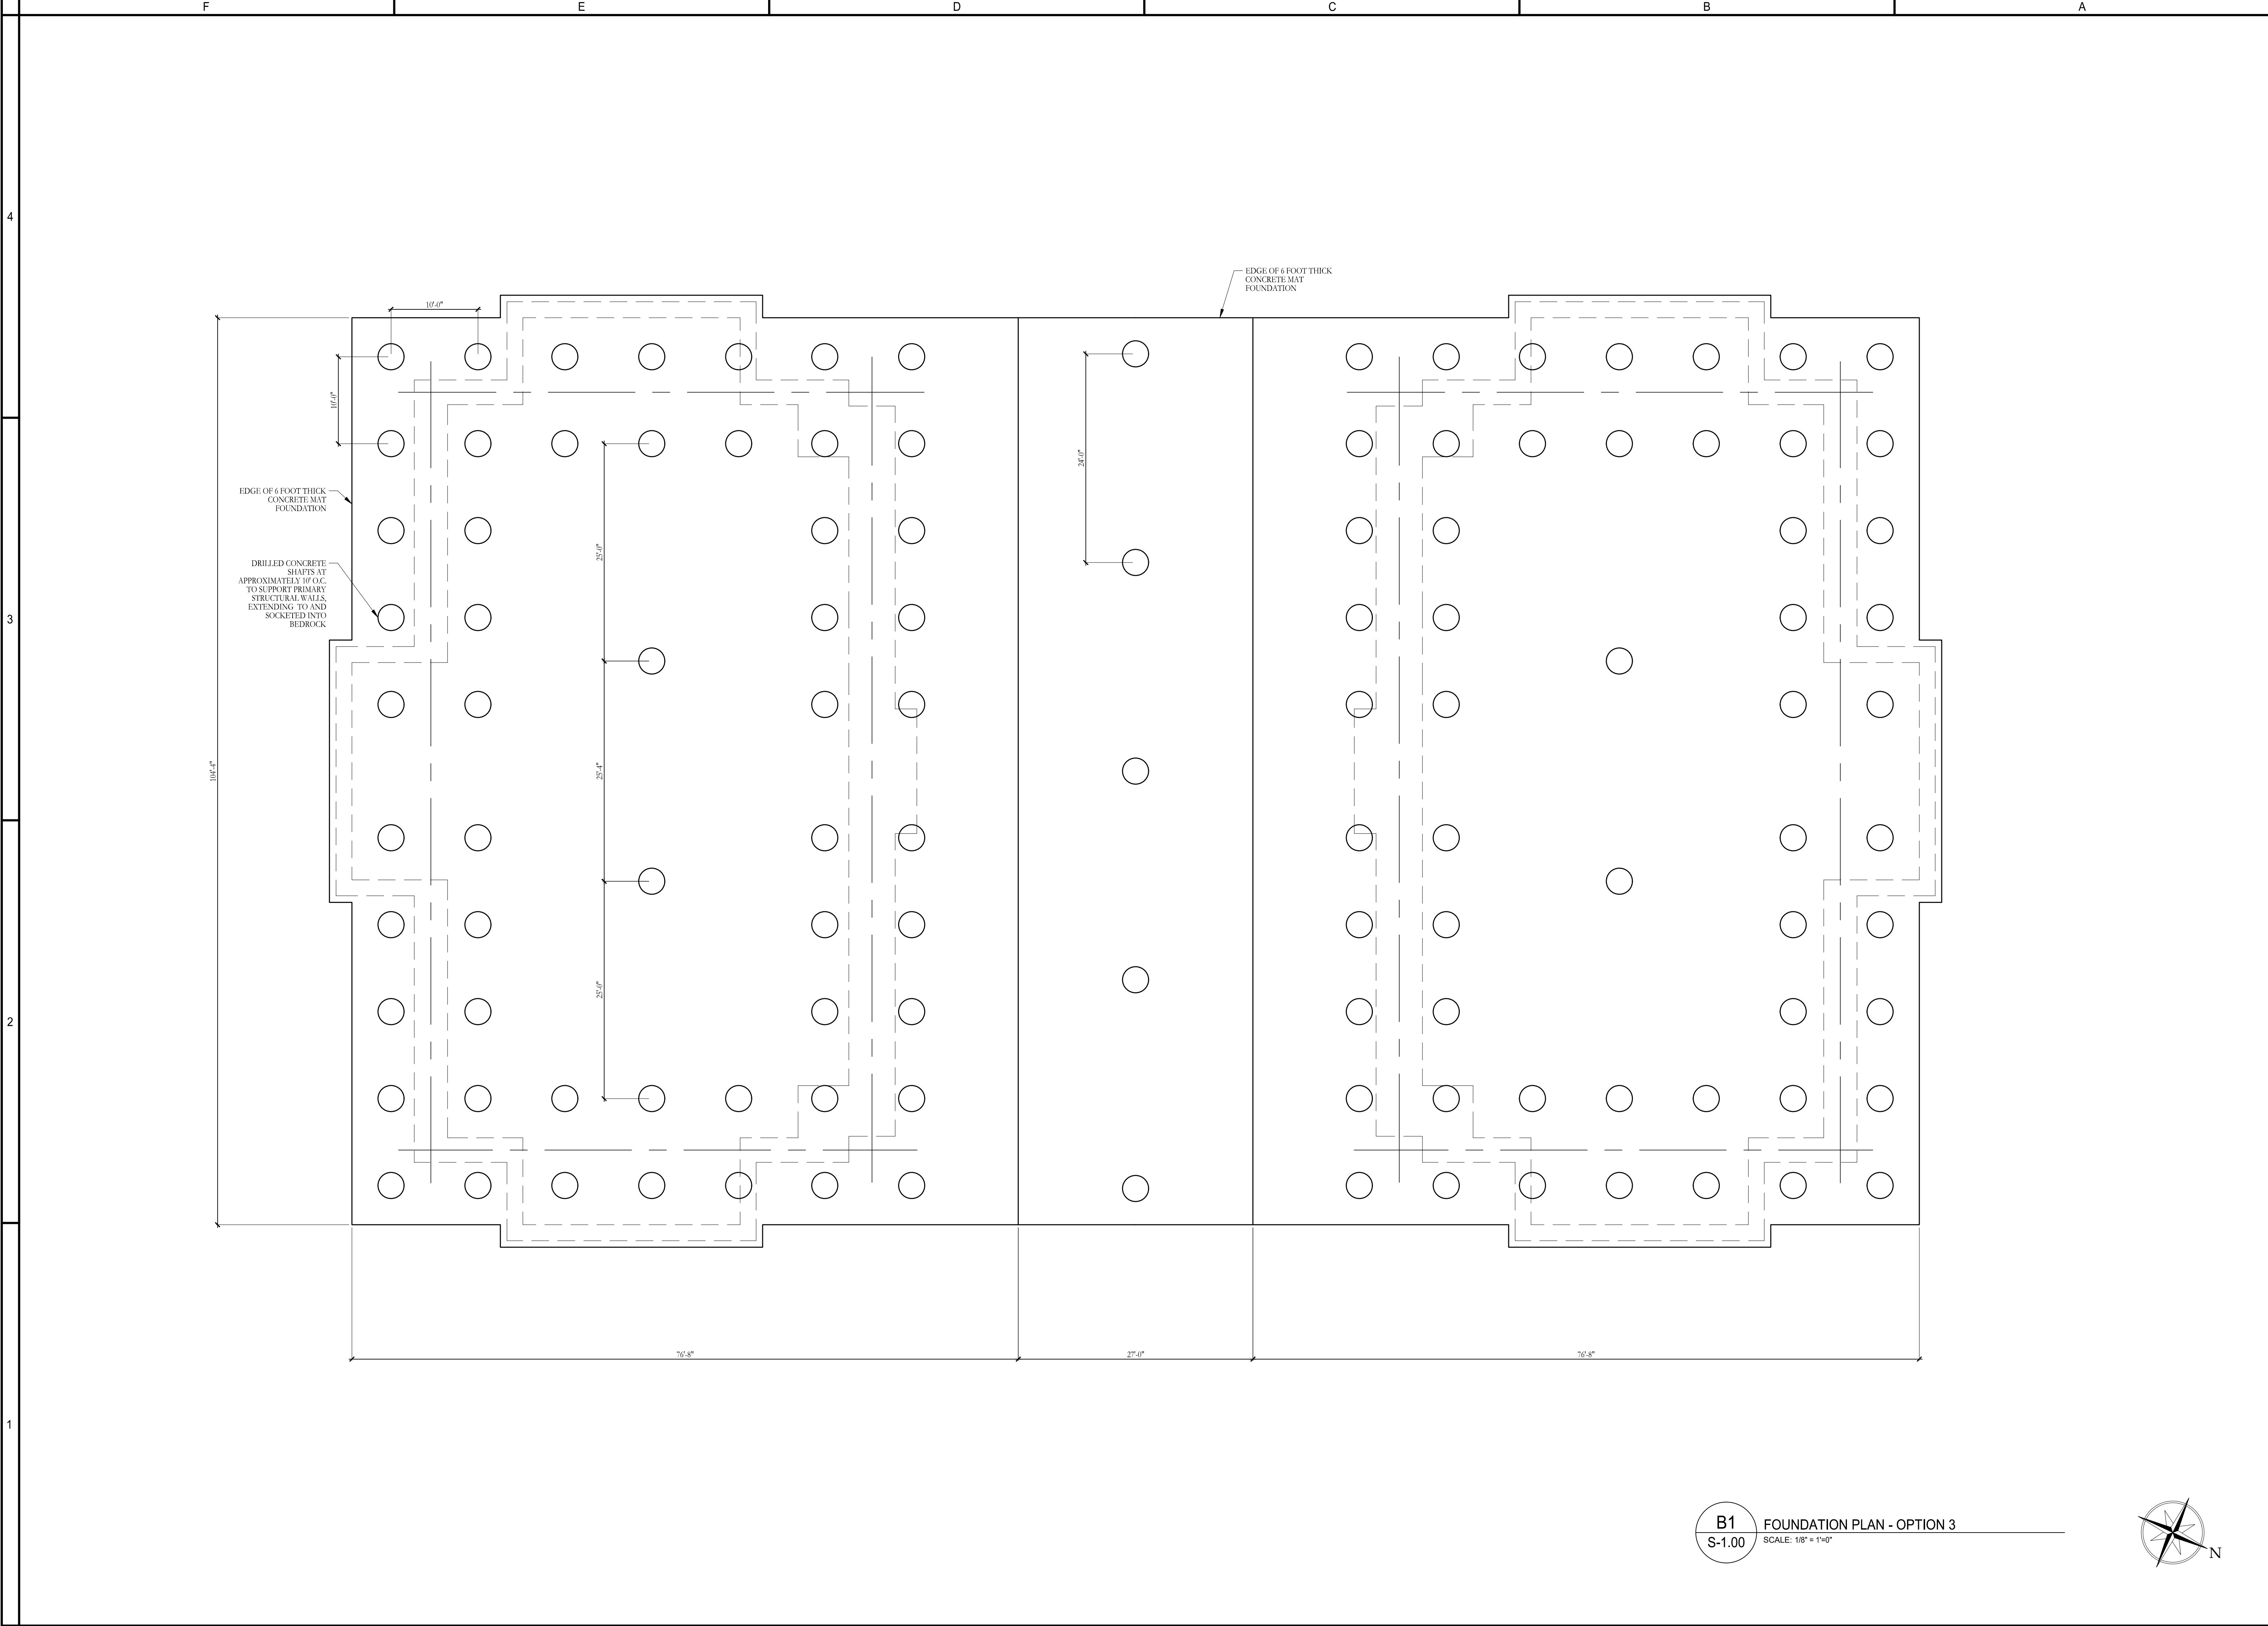

H

HARRISON DESIGN

1010 Wisconsin Avenue NW,
Suite 835
Washington, DC 20007
(202) 733-1479
harrisonsdesign.com

All drawings are the property of Harrison Design Associates, Inc. and must be returned at the completion of work. These shall not be reproduced, modified, or revised in any way without the written consent from, and proper compensation to, Harrison Design. The contractor shall check and verify all dimensions and report any discrepancies to Harrison Design before proceeding with the work. Harrison Design shall protect this right and be reimbursed for all legal and court costs, etc. for any necessary protection of the drawings. Submission of these drawings to any public body for any use does not release, in any way, the copyright and ownership of drawings provisions listed herein.

TRIUMPHAL ARCH - WASHINGTON, DC

WASHINGTON, DC

stamps

issue

date06-05-2026

scale1/8" = 1'-0"

drawnJG, KAcheckedNC

project no.266206

titleFOUNDATION PLAN
OPTION 3

sheet numberS-1.02

B1

S-1.00


FOUNDATION PLAN - OPTION 3

SCALE: 1/8" = 1'-0"

NOT RELEASED FOR CONSTRUCTION


NOT RELEASED FOR CONSTRUCTION


V:\Projects\St. Therese Catholic Church\266206-Foundation Plan.dwg Jun 05, 2026 - 5:57pm

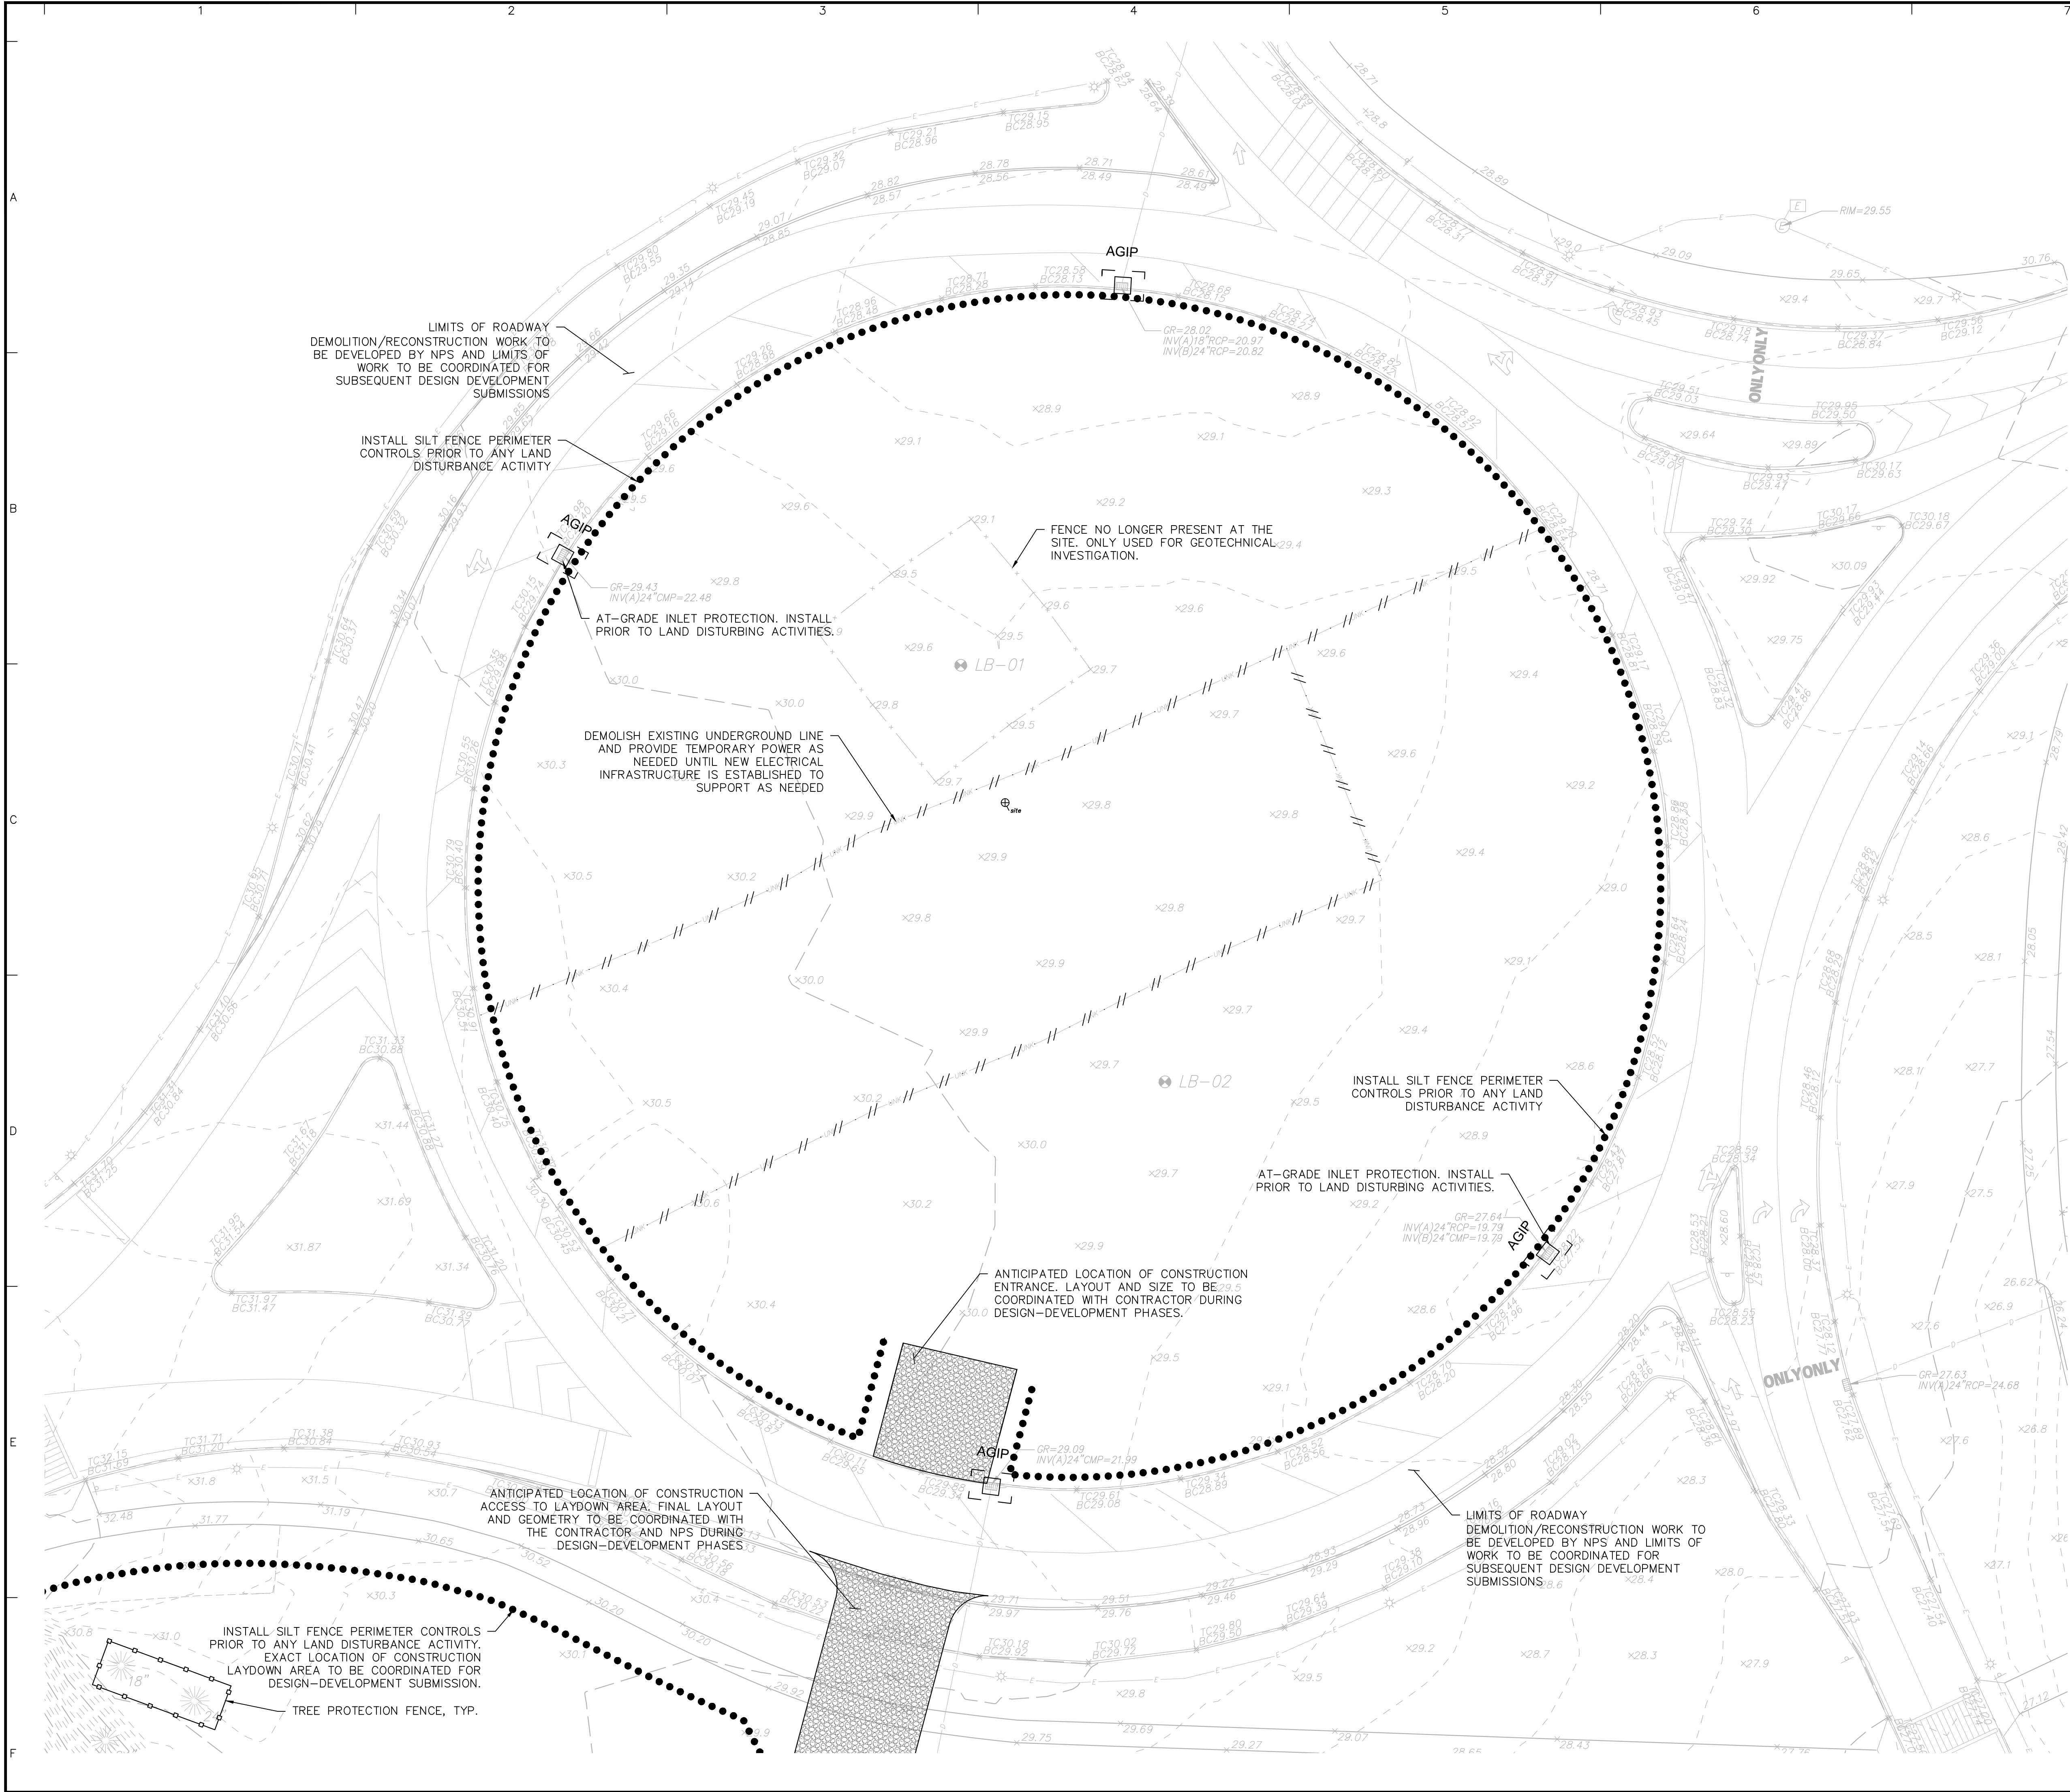

- SITE DEMOLITION AND SITE PREPARATION NOTES:**
1. THE CONTRACTOR SHALL INSPECT THE SITE THOROUGHLY AND FIELD-VERIFY THE LOCATION AND DEPTH OF ALL EXISTING UTILITIES. CONTRACTORS USING THESE PLANS FOR DEMOLITION OR CONSTRUCTION SHALL CONFIRM ALL UTILITIES IN THE FIELD.
 2. THE CONTRACTOR SHALL TAKE ALL NECESSARY PRECAUTIONARY AND PROTECTIVE MEASURES, INCLUDING BUT NOT LIMITED TO SIGNS, LIGHTS, FENCES, BARRIERS, AND PEDESTRIAN AND TRAFFIC CONTROL MEASURES DURING DEMOLITION.
 3. RECYCLED ASPHALT OR CONCRETE MAY NOT BE USED FOR FILL.
- DOEE SOIL EROSION AND SEDIMENT CONTROL PLAN NOTES:**
1. FOLLOWING INITIAL LAND DISTURBANCE OR RE-DISTURBANCE, PERMANENT OR INTERIM STABILIZATION MUST BE COMPLETED WITHIN SEVEN (7) CALENDAR DAYS FOR THE SURFACES OF ALL PERIMETER CONTROLS, DIKES, SWALES, DITCHES, PERIMETER SLOPES, AND SLOPES GREATER THAN 3H:1V; AND FOURTEEN (14) DAYS FOR ALL OTHER DISTURBED OR GRADED AREAS ON THE PROJECT SITE. THESE REQUIREMENTS DO NOT APPLY TO AREAS SHOWN ON THE PLAN THAT ARE USED FOR MATERIAL STORAGE OTHER THAN STOCKPILING, OR FOR THOSE AREAS ON THE PLAN WHERE ACTUAL CONSTRUCTION ACTIVITIES ARE BEING PERFORMED. MAINTENANCE SHALL BE PERFORMED AS NECESSARY SO THAT STABILIZED AREAS CONTINUOUSLY MEET THE APPROPRIATE REQUIREMENTS OF THE DISTRICT OF COLUMBIA STANDARDS AND SPECIFICATIONS FOR SOIL EROSION AND SEDIMENT CONTROL.
 2. ESC MEASURES SHALL BE IN PLACE BEFORE AND DURING LAND DISTURBANCE.
 3. CONTACT DOEE INSPECTION (202 535-2977) TO SCHEDULE A PRE-CONSTRUCTION MEETING AT LEAST THREE (3) DAYS BEFORE THE COMMENCEMENT OF A LAND-DISTURBING ACTIVITY.
 4. A COPY OF THE APPROVED PLAN SET WILL BE MAINTAINED AT THE CONSTRUCTION SITE FROM THE DATE THAT CONSTRUCTION ACTIVITIES BEGIN TO THE DATE OF FINAL STABILIZATION AND WILL BE AVAILABLE FOR DOEE INSPECTORS.
 5. ESC MEASURES SHALL BE IN PLACE TO STABILIZE AN EXPOSED AREA AS SOON AS PRACTICABLE AFTER CONSTRUCTION ACTIVITY HAS BEEN OR PERMANENTLY CEASED BUT NO LATER THAN FOURTEEN (14) DAYS FOLLOWING CESSATION, EXCEPT THAT TEMPORARY OR PERMANENT STABILIZATION SHALL BE IN PLACE AT THE END OF EACH DAY OF UNDERGROUND UTILITY WORK THAT IS NOT CONTAINED WITHIN A LARGER DEVELOPMENT SITE.
 6. STOCKPILED MATERIAL BEING ACTIVELY USED DURING A PHASE OF CONSTRUCTION SHALL BE PROTECTED AGAINST EROSION BY ESTABLISHING AND MAINTAINING PERIMETER CONTROLS AROUND THE STOCKPILE.
 7. STOCKPILED MATERIAL NOT BEING ACTIVELY USED OR ADDED TO SHALL BE STABILIZED WITH MULCH, TEMPORARY VEGETATION, HYDRO-SEE OR PLASTIC WITHIN FIFTEEN CALENDAR DAYS AFTER ITS LAST USE OR ADDITION.
 8. PROTECT BEST MANAGEMENT PRACTICES FROM SEDIMENTATION AND OTHER DAMAGE DURING CONSTRUCTION FOR PROPER POST CONSTRUCTION OPERATION.
 9. REQUEST A DOEE INSPECTOR'S APPROVAL AFTER THE INSTALLATION OF PERIMETER EROSION AND SEDIMENT CONTROLS, BUT BEFORE PROCEEDING WITH ANY OTHER EARTH DISTURBANCE OR GRADING.
 10. REQUEST A DOEE INSPECTOR'S APPROVAL AFTER FINAL STABILIZATION OF THE SITE AND BEFORE THE REMOVAL OF EROSION AND SEDIMENT CONTROLS.
 11. FINAL STABILIZATION MEANS THAT ALL LAND-DISTURBING ACTIVITIES AT THE SITE HAVE BEEN COMPLETED AND EITHER OF THE FOLLOWING TWO CRITERIA HAVE BEEN MET: (1) A UNIFORM PERENNIAL VEGETATIVE COVER WITH A DENSITY OF SEVENTY PERCENT OF THE NATIVE BACKGROUND VEGETATIVE COVER FOR THE AREA HAS BEEN ESTABLISHED ON ALL UNPAVED AREAS AND AREAS NOT COVERED BY PERMANENT STRUCTURES OR (2) EQUIVALENT PERMANENT STABILIZATION MEASURES HAVE BEEN EMPLOYED.
 12. FOLLOW THE REQUIREMENTS OF THE UNITED STATES EPS SWPPP AND MAINTAIN A LEGIBLE COPY OF THIS SWPPP ON SITE.
 13. POST A SIGN THAT NOTIFIES THE PUBLIC TO CONTACT DOEE IN THE EVENT OF EROSION OR OTHER POLLUTION. THE SIGN WILL BE PLACED AT EACH ENTRANCE TO THE SITE OR AS DIRECTED BY THE DOEE INSPECTOR. EACH SIGN WILL BE NO LESS THAN 18 x 24 INCHES IN SIZE AND MADE OF MATERIALS THAT WILL WITHSTAND WEATHER FOR THE DURATION OF THE PROJECT. LETTERING WILL BE AT LEAST 1 INCH IN HEIGHT AND EASILY READABLE BY THE PUBLIC FROM A DISTANCE OF TWELVE FEET (12 FT). THE SIGN MUST DIRECT THE PUBLIC, IN SUBSTANTIALLY THE FOLLOWING FORM: " TO REPORT EROSION, RUNOFF OR STORMWATER POLLUTION" AND WILL PROVIDE THE CONSTRUCTION SITE ADDRESS, DOEE'S TELEPHONE NUMBER, DOEE'S EMAIL ADDRESS AND THE 311 MOBILE APP HEADING.

Date	Description	No.
Revisions		
Signature		Date
LANGAN Langan Engineering and Environmental Services, LLC 1300 Wilson Blvd Arlington, VA 22209 www.langan.com		
Project		
CONFIDENTIAL PROJECT GEORGE WASHINGTON MEMORIAL PARKWAY PAR03170001 WASHINGTONDISTRICT OF COLUMBIA		
Drawing Title		
DEMOLITION AND SITE PREPARATION PLAN		
Project No.		Drawing No.
270228201		CD101
Date		
05/22/2026		
Drawn By		
AMF		0
Checked By		
RCL		

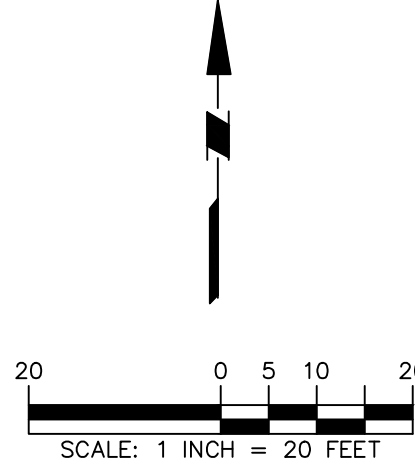

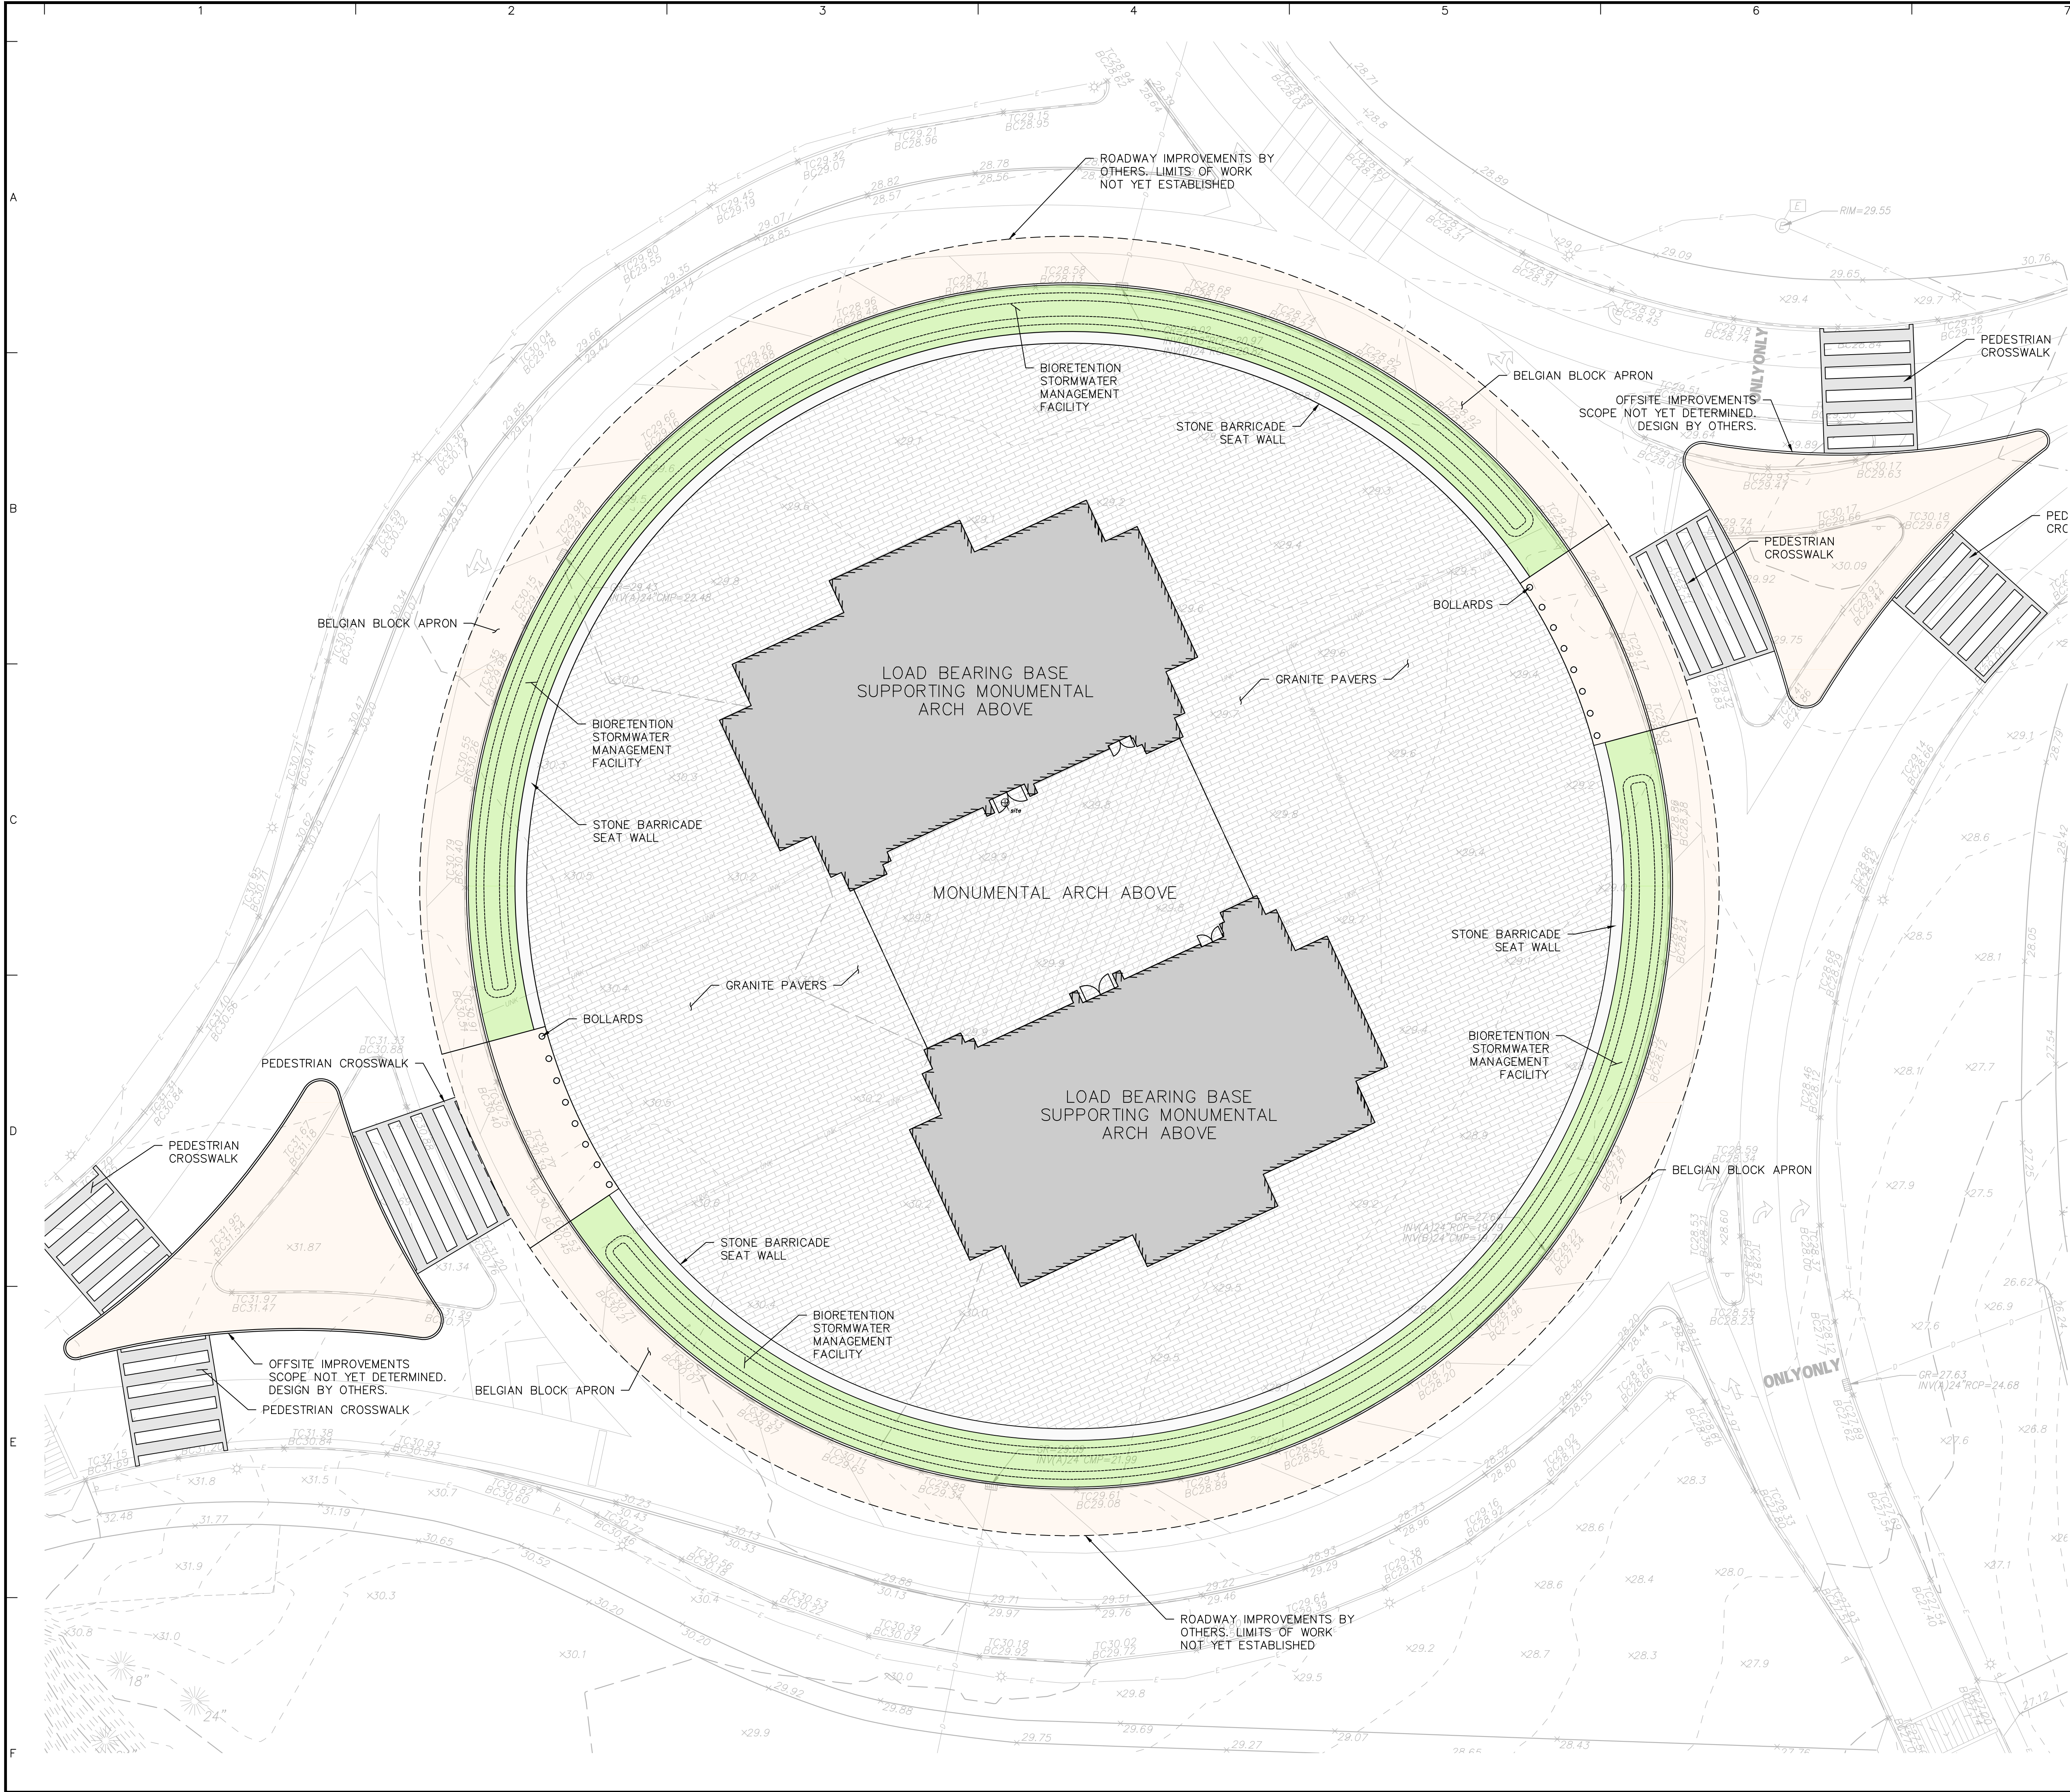

- SITE PLAN NOTES:**
- ALL ELEVATIONS ARE SHOWN IN DATUM NAVD 88.
 - CONSTRUCTION INFORMATION AND REQUIREMENTS ARE LOCATED IN NUMEROUS PROJECT DOCUMENTS SUCH AS DRAWINGS, SPECIFICATIONS, DETAILS, NOTES, ORDINANCES, CODES, PERMITS, STANDARDS, GUIDELINES AND MANUFACTURER DOCUMENTS. THE MOST STRINGENT CRITERIA SHALL APPLY.
 - CONTRACTOR IS RESPONSIBLE FOR OBTAINING COPIES, UNDERSTANDING AND IMPLEMENTING THE REFERENCED PROJECT STANDARDS (I.E. ASTM, AWWA, AASHTO, ETC.), PROJECT PERMIT REQUIREMENTS, REGULATORY CODES AND REGULATIONS, AND MANUFACTURER GUIDELINES AND REQUIREMENTS.
 - UNDERGROUND UTILITIES AND INFRASTRUCTURE ARE LOCATED THROUGHOUT THE SITE AND MAY BE PRESENT IN AREAS OF PROPOSED WORK. CONTRACTOR IS RESPONSIBLE FOR FIELD VERIFYING AND LOCATING UNDERGROUND UTILITIES AND INFRASTRUCTURE PRIOR TO WORK. IF CONFLICTS WITH PROPOSED WORK ARE OBSERVED, CONTRACTOR SHALL NOTIFY ENGINEER IMMEDIATELY FOR REVIEW. CONTRACTOR SHALL USE EXTREME CARE WHEN WORKING ADJACENT TO EXISTING UNDERGROUND UTILITIES AND INFRASTRUCTURE.
 - THE ROADWAY IMPROVEMENTS SURROUNDING MEMORIAL CIRCLE AND THE PROPOSED MONUMENT ARE CURRENTLY BEING DEVELOPED BY NPS. THE LIMITS OF ROADWORK SHOWN HEREIN ARE PROVIDED FOR REFERENCE ONLY AND WILL BE COORDINATED WITH NPS DURING THE DESIGN DEVELOPMENT PHASE OF THE PROJECT.

LEGEND:


LOAD BEARING BASE SUPPORTING MONUMENTAL ARCH ABOVE


ARCH OVERHEAD

GRANITE PAVERS

LANDSCAPE

Date	Description	No.
Revisions		
Signature		Date
LANGAN Langan Engineering and Environmental Services, LLC 1300 Wilson Blvd Arlington, VA 22209 www.langan.com		
Project		
CONFIDENTIAL PROJECT GEORGE WASHINGTON MEMORIAL PARKWAY PAR03170001 WASHINGTONDISTRICT OF COLUMBIA		
Drawing Title		
SITE PLAN		
Project No.		Drawing No.
270228201		
Date		
05/22/2026		
Drawn By		
AMF		CS101
Checked By		
RCL		

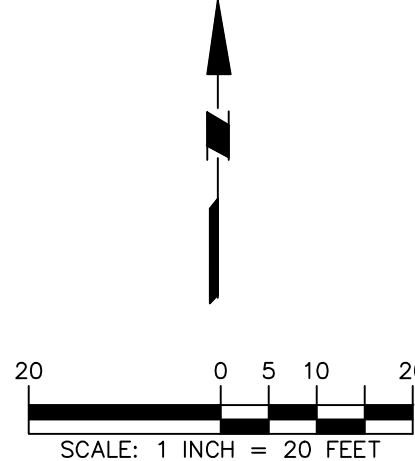

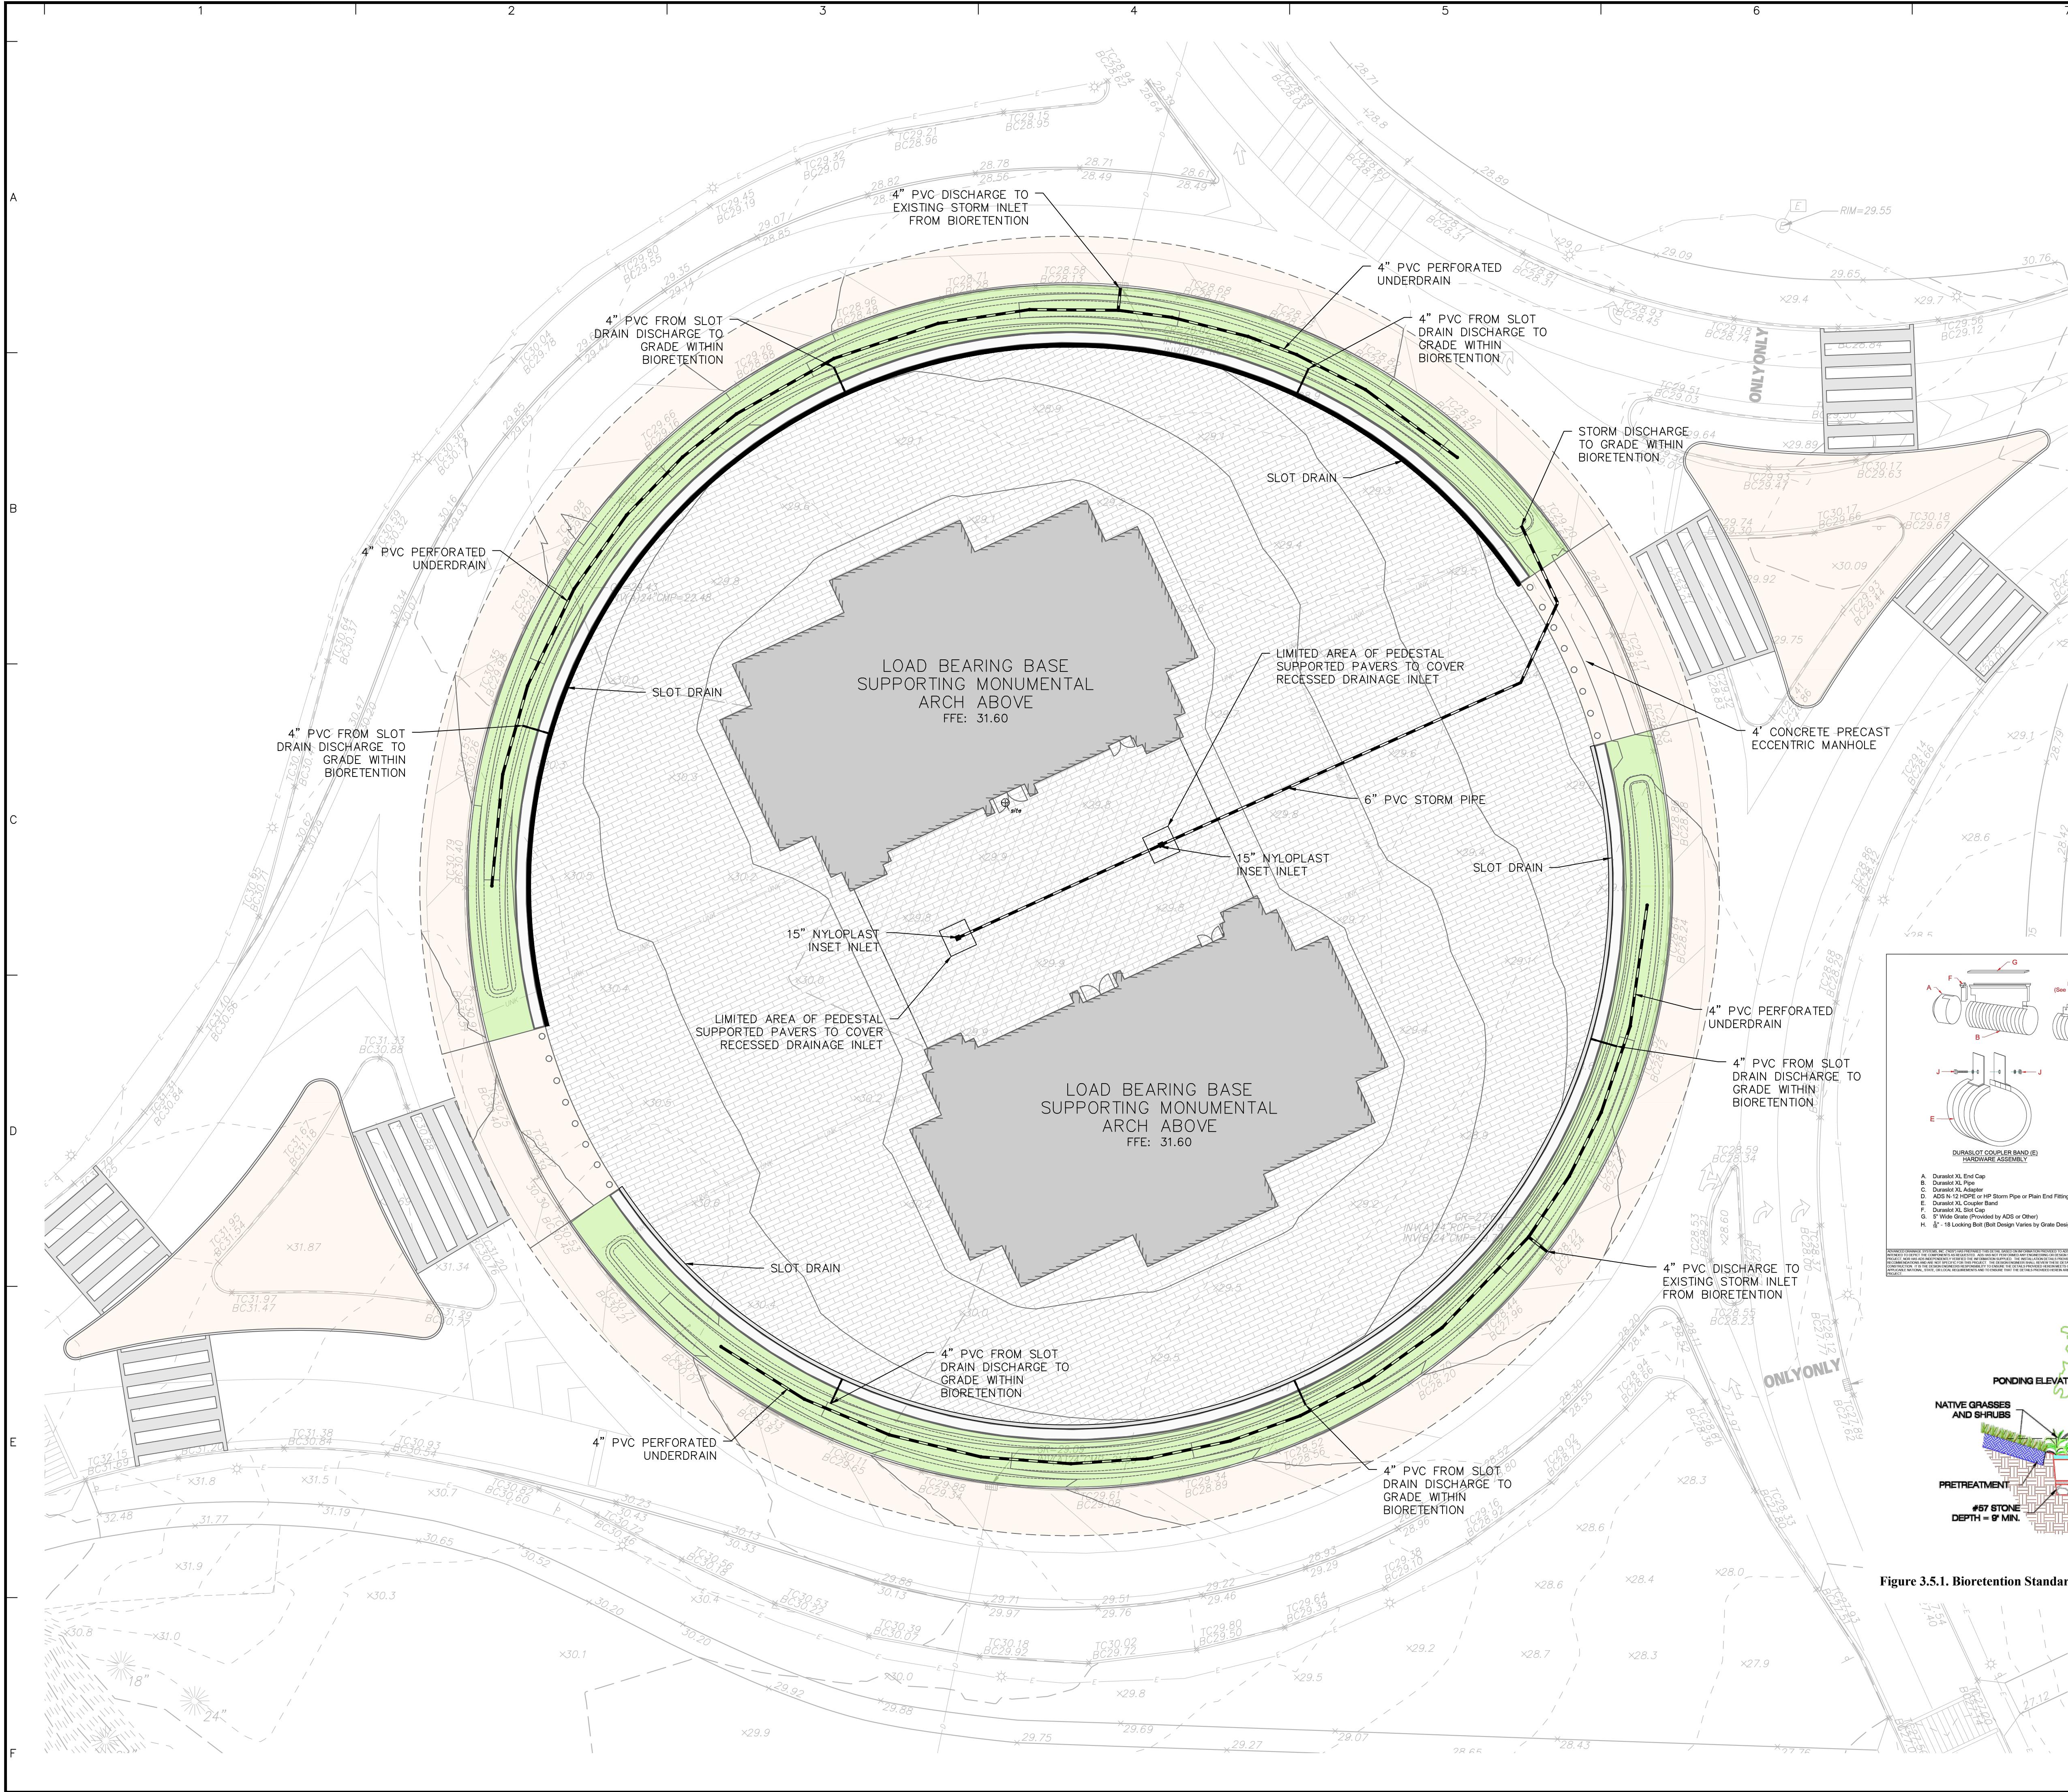

- DRAINAGE PLAN NOTES:**
1. ALL GRADING, DRAINAGE AND UTILITY INSTALLATION AND/OR CONSTRUCTION SHALL BE PERFORMED IN ACCORDANCE WITH THE PROJECT SPECIFICATIONS OR LOCAL REQUIREMENTS. SHOULD A DIFFERENCE IN REQUIREMENTS OCCUR, THE STRICTER OF THE TWO REGULATIONS WILL APPLY.
 2. GRADE ALL AREAS OTHER THAN PAVED GRADED AREAS AND BUILDINGS, INCLUDING EXCAVATED AREAS, FILLED AND TRANSITION AREAS, AND LANDSCAPED AREAS TO FINISH GRADE ELEVATIONS OR CONTOURS AS INDICATED ON DRAWINGS. FINISHED SUBGRADE SURFACE SHALL BE UNIFORM AND SMOOTH, FREE FROM ROCK, DEBRIS, OR IRREGULAR SURFACE CHANGES. FINISHED SUBGRADE SHALL NOT BE MORE THAN 0.01 FEET ABOVE OR BELOW ESTABLISHED FINISHED SUBGRADE ELEVATION, AND ALL GROUND SURFACES SHALL VARY UNIFORMLY BETWEEN INDICATED ELEVATIONS. DITCHES SHALL BE GRADED TO ALLOW FOR PROPER DRAINAGE WITHOUT PONDING AND IN A MANNER THAT WILL MINIMIZE EROSION POTENTIAL.
 3. ALL DRAINAGE STRUCTURES AND STORM SEWER PIPES SHALL MEET HEAVY DUTY TRAFFIC LOADING AND BE INSTALLED ACCORDINGLY.
 4. SITE GRADING SHALL NOT PROCEED UNTIL ALL EROSION CONTROL MEASURES HAVE BEEN INSTALLED.
 5. CONTRACTOR SHALL REVIEW ALL DRAINAGE CONNECTIONS TO MANHOLES AND CATCH BASINS AND INCREASE THE INLET BOX SIZES AS NECESSARY TO ACCOMMODATE THE PROPOSED INLET AND OUTLET PIPES.
 6. ALL GRADING IS TO PROMOTE POSITIVE DRAINAGE AWAY FROM THE BUILDING.
 7. CURB ELEVATIONS INDICATED "BC" ARE BOTTOM OF CURB ELEVATIONS. CURB ELEVATIONS INDICATED AS "TC" ARE TOP OF CURB ELEVATIONS.

STORMWATER CONVEYANCE NARRATIVE

THE PROPOSED STORMWATER CONVEYANCE SYSTEM CONSISTS OF A SERIES OF INLETS AND SLOT DRAINS THAT WILL CAPTURE AND CONVEY STORMWATER RUNOFF FROM THE MONUMENT PLAZA TO SURROUNDING STORMWATER MANAGEMENT INFRASTRUCTURE (I.E. BIORETENTION). OVERFLOW DRAINS FROM THE BIO-RETENTION AREA WILL CONNECT TO EXISTING STORM DRAINS LOCATED WITHIN MEMORIAL CIRCLE, BEFORE ULTIMATELY DISCHARGING TO THE POTOMAC RIVER AND BOUNDARY CHANNEL.

STORMWATER MANAGEMENT NARRATIVE

BASED ON DC WATER REGULATIONS AND THE ANTICIPATED LIMITS OF DISTURBANCE (76,000 SQUARE FEET), THE PROJECT IS CONSIDERED A MAJOR LAND DISTURBANCE ACTIVITY. AS SUCH, THE STORMWATER MANAGEMENT RETENTION VOLUME IS DEVELOPED BASED ON A 1.2 INCH STORM, PER DOE REGULATIONS.

BASED ON A PRELIMINARY CALCULATION FROM THE SURFACE AND GROUNDWATER SYSTEM, THE ANTICIPATED SWRV IS 6,301 CUBIC FEET.

THE PROJECT WILL BE REQUIRED TO RETAIN OR TREAT AT LEAST 50% OF THE SWRV.





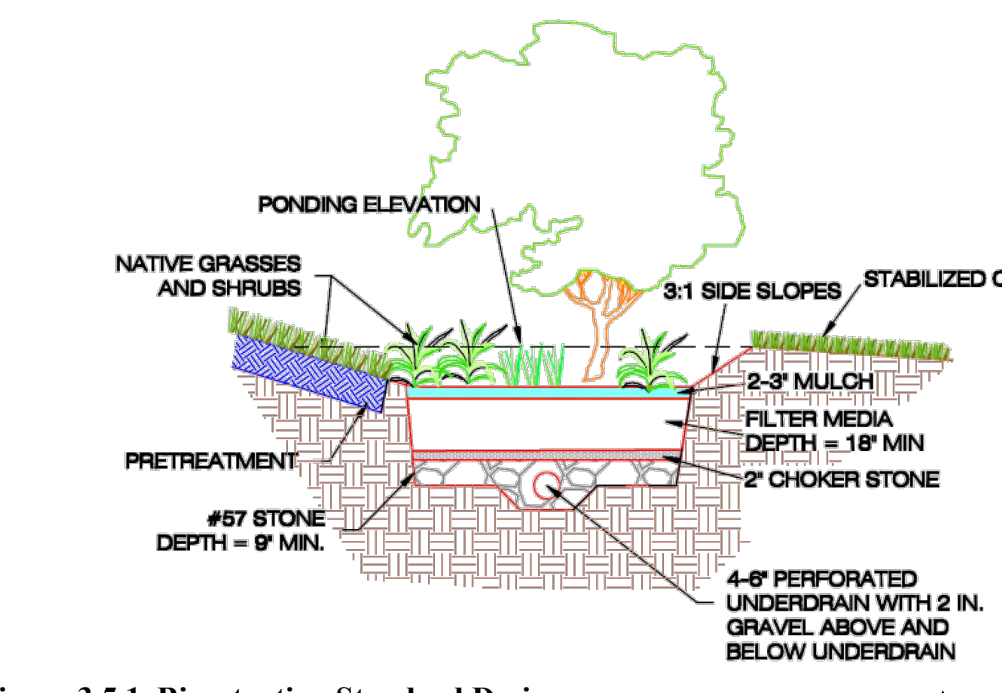


Figure 3.5.1. Bioretention Standard Design.

Date	Description	No.
Revisions		
Signature		Date
LANGAN Langan Engineering and Environmental Services, LLC 1300 Wilson Blvd Arlington, VA 22209 www.langan.com		
Project		
CONFIDENTIAL PROJECT GEORGE WASHINGTON MEMORIAL PARKWAY PAR03170001 WASHINGTON DISTRICT OF COLUMBIA		
Drawing Title		
DRAINAGE PLAN		
Project No. 270228201		Drawing No. CG102
Date 05/22/2026		
Drawn By AMF		
Checked By RCL		

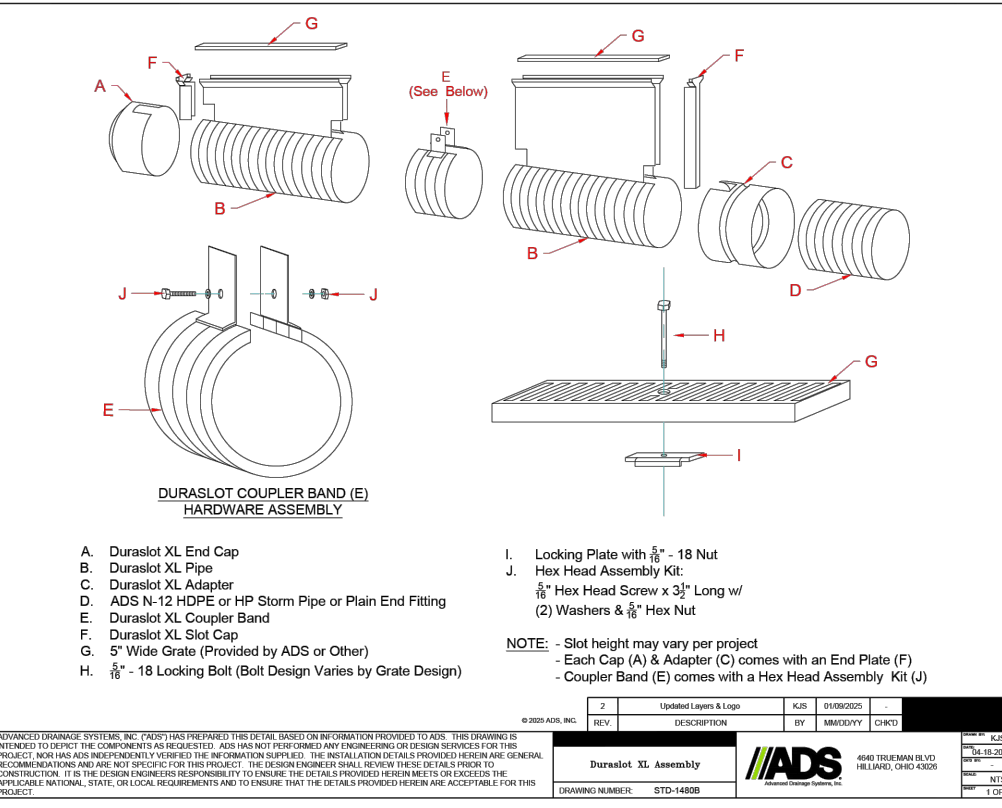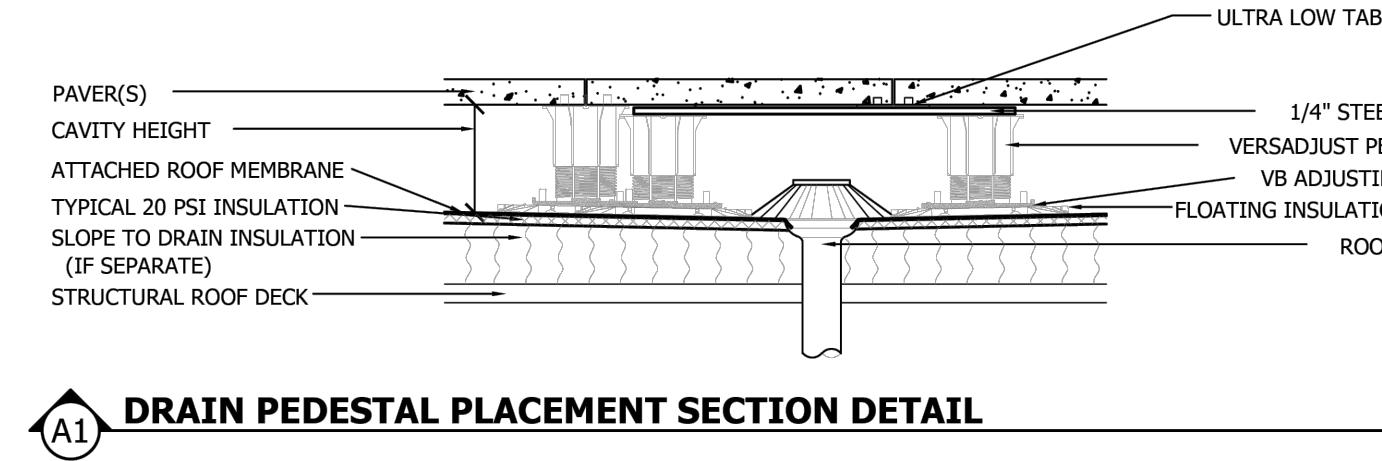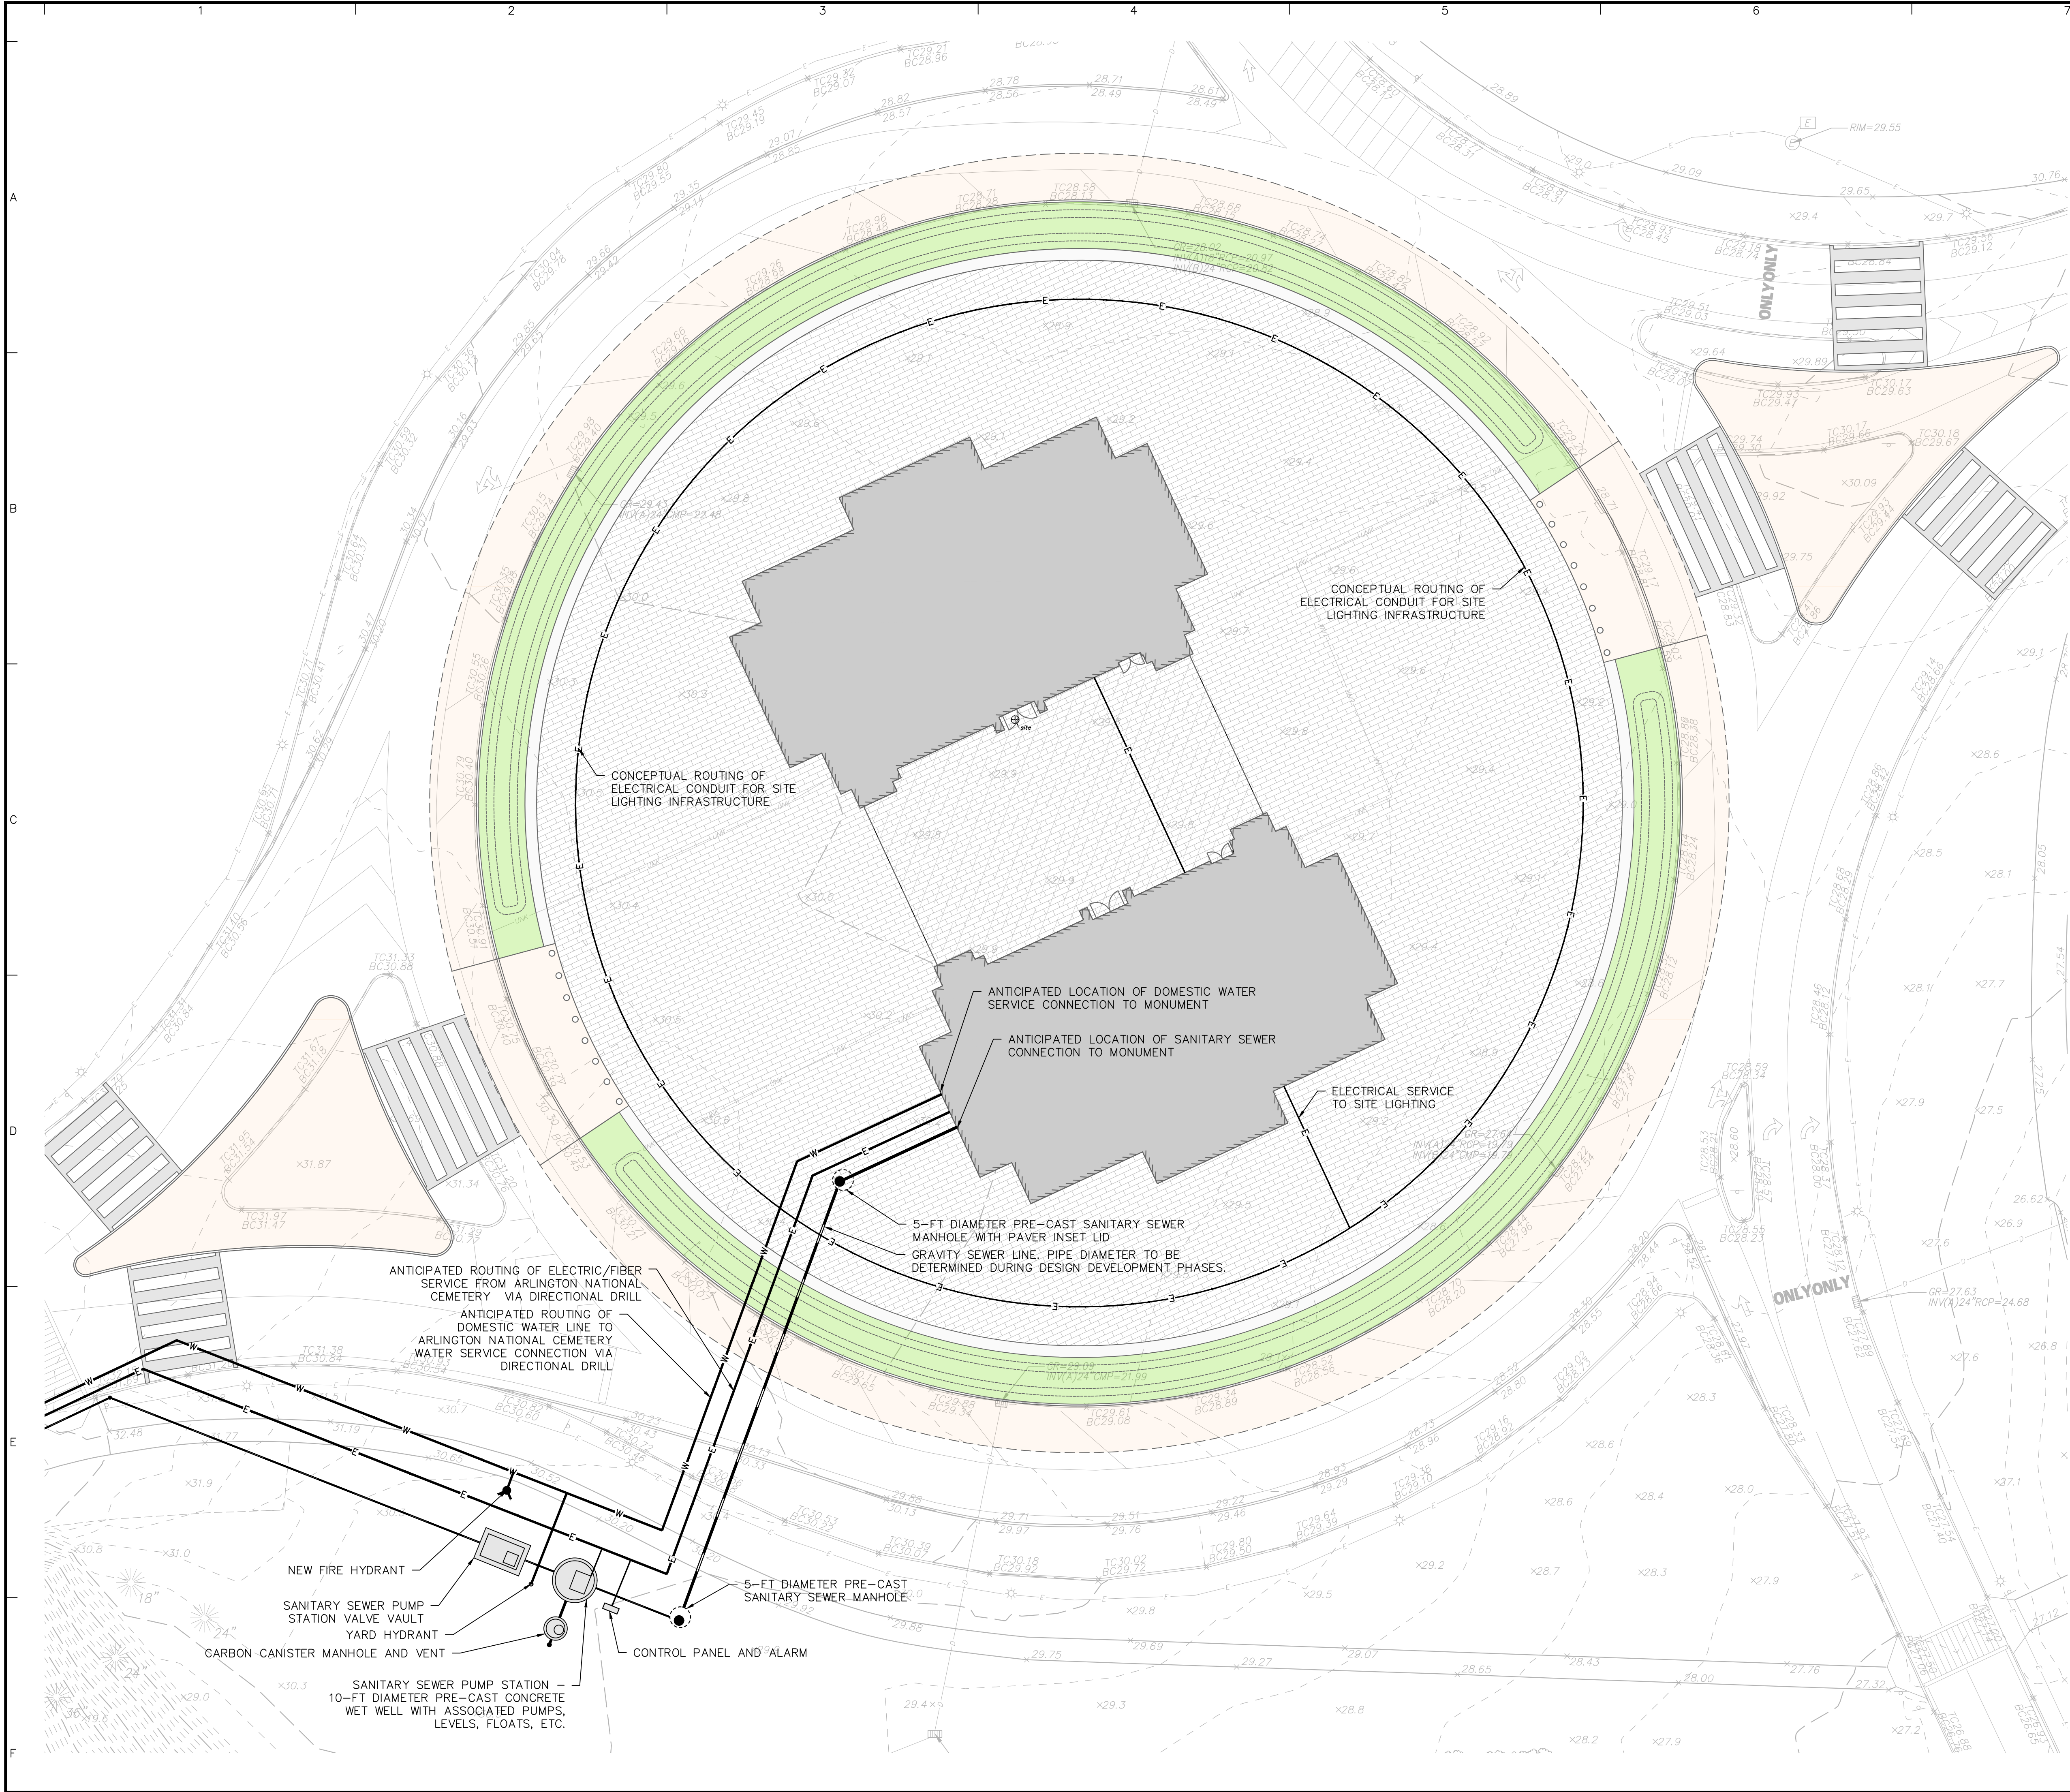

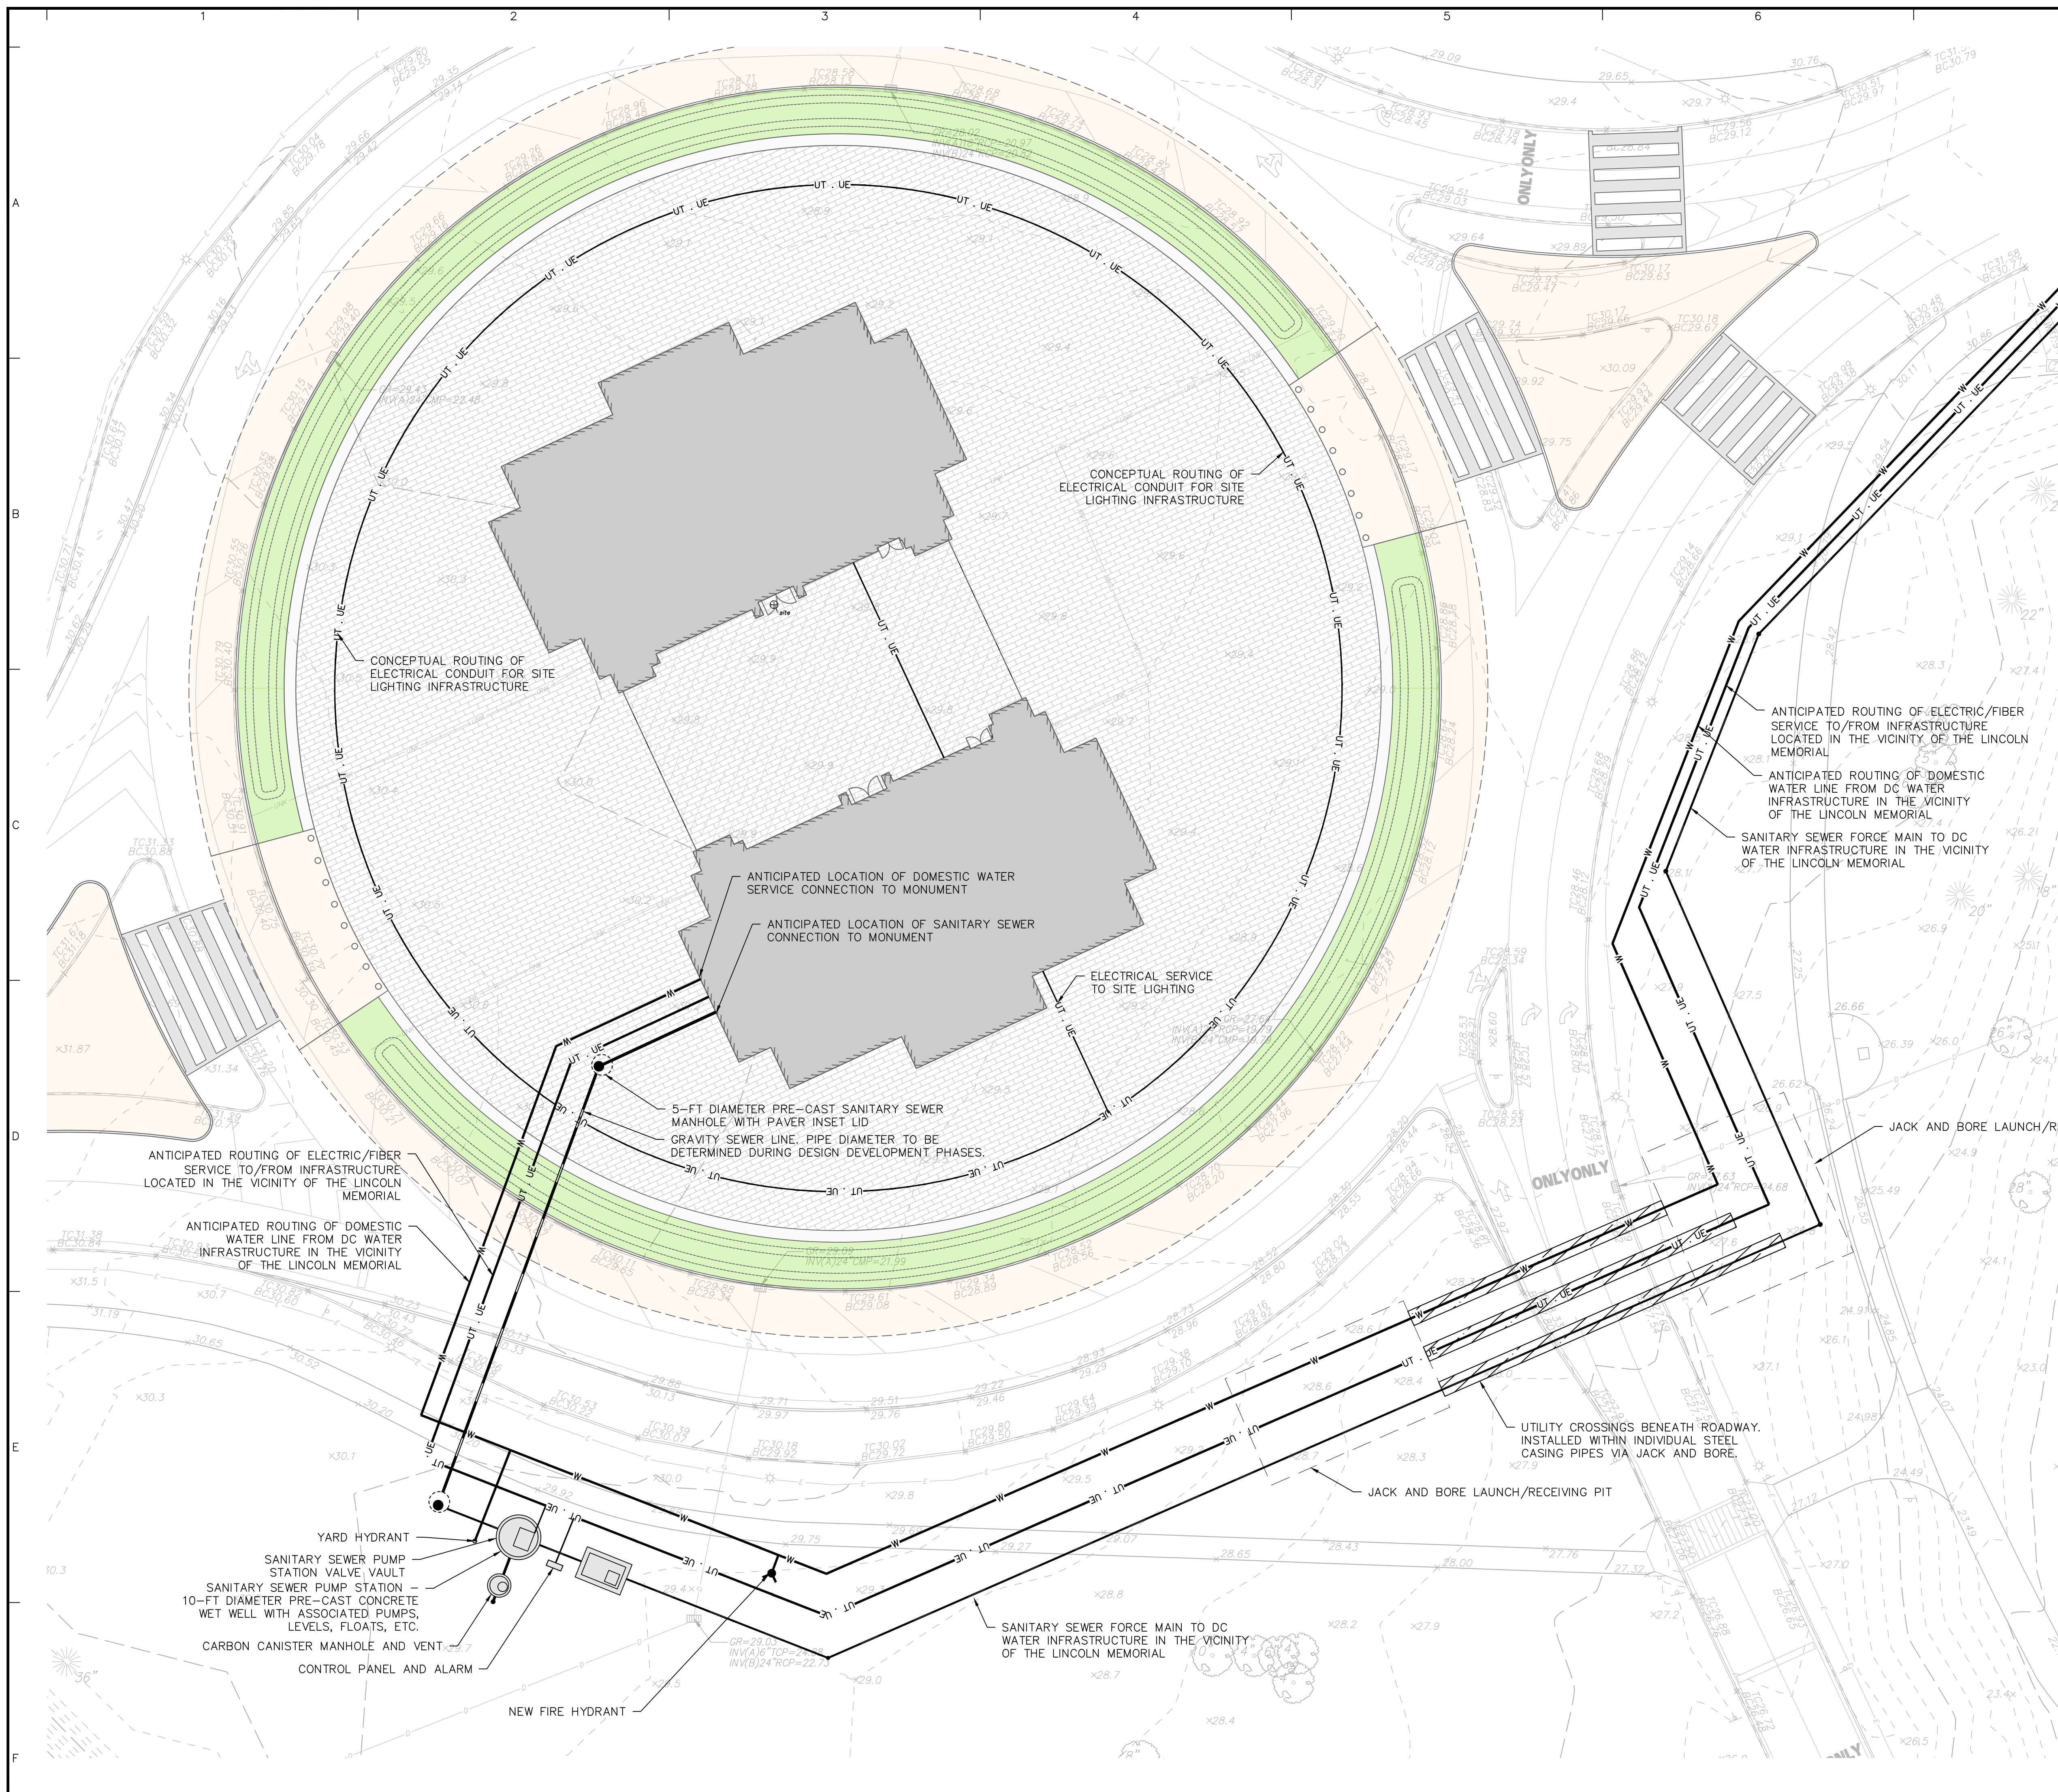

- UTILITY PLAN NOTES:
1. CONTRACTOR SHALL REFER TO ARCHITECTURAL AND MEP PLANS AND SPECIFICATIONS FOR ACTUAL LOCATIONS OF ALL UTILITY ENTRANCES TO THE STRUCTURE. CONTRACTOR SHALL COORDINATE INSTALLATION OF UTILITIES IN SUCH A MANNER AS TO AVOID CONFLICTS AND ASSURE PROPER DEPTHS ARE ACHIEVED.
 2. THE CONTRACTOR SHALL FIELD VERIFY ALL EXISTING CONDITIONS, UTILITY LOCATIONS, AND INVERTS PRIOR TO CONSTRUCTION. ANY CONDITIONS FOUND TO DIFFER FROM THOSE SHOWN BY THE DRAWINGS SHALL BE IMMEDIATELY BROUGHT TO THE ATTENTION OF THE ENGINEER.
 3. ALL SANITARY SEWER AND WATER LINE WORK SHALL BE IN ACCORDANCE WITH THE REQUIREMENTS OF THE AUTHORITY HAVING JURISDICTION (DC WATER, ARLINGTON NATIONAL CEMETERY, NATIONAL PARK SERVICE, AND/OR ARLINGTON COUNTY.
 4. ALL PLANS SHALL BE SUBMITTED TO ALL AHJs FOR REVIEW AND APPROVAL AS PART OF THE DESIGN DEVELOPMENT AND PERMITTING PROCESS.
 5. CONTRACTOR SHALL PERFORM TEST PITS AT THE LOCATIONS OF ALL PROPOSED UTILITY CROSSINGS.
 6. ALL UTILITY INFRASTRUCTURE THAT IS INSTALLED ABOVE GRADE (IE. SUSPENDED FROM BRIDGES) SHALL BE INSTALLED WITH INSULATION AND/OR HEAT TRACE TAPE TO ASSURE YEAR ROUND SYSTEM FUNCTIONALITY.
 7. DOMESTIC WATER DEMANDS AND SANITARY SEWER LOADS HAVE NOT YET BEEN DEVELOPED BY THE MEP ENGINEER AND THE PROPOSED INFRASTRUCTURE HAS NOT YET BEEN SIZED.

Date	Description	No.
Revisions		
Signature		Date
LANGAN Langan Engineering and Environmental Services, LLC 1300 Wilson Blvd Arlington, VA 22209 www.langan.com		
Project		
CONFIDENTIAL PROJECT GEORGE WASHINGTON MEMORIAL PARKWAY PAR30170001 WASHINGTON DISTRICT OF COLUMBIA		
Drawing Title		
UTILITY PLAN		
Project No.		Drawing No.
270228201		CU102A
Date		
05/29/2026		
Drawn By		
AMF		
Checked By		
RCL		



APPROXIMATE LOCATION OF TRANSITION FROM
INSTALLATION WITHIN EXISTING MEMORIAL BRIDGE
UTILITY SPACE TO BELOW-GRADE UTILITY
INSTALLATION AND CONNECTIONS TO DC WATER
INFRASTRUCTURE (SANITARY, WATER)

WATER, POWER, FIBER, AND SANITARY
SEWER FORCE MAIN CROSSING THROUGH
MEMORIAL BRIDGE CHASE
(APPROXIMATELY 2,250 LF)

WATER, POWER, FIBER, AND SANITARY
SEWER FORCE MAIN CROSSING THROUGH
MEMORIAL BRIDGE CHASE
(APPROXIMATELY 2,250 LF)


APPROXIMATE LOCATION OF
TRANSITION FROM BELOW-GRADE
UTILITY INSTALLATION TO
INSTALLATION WITHIN EXISTING
MEMORIAL BRIDGE UTILITY SPACE

- 5-FT DIAMETER PRE-CAST
SANITARY SEWER MANHOLE
- YARD HYDRANT
- CARBON CANISTER
MANHOLE AND VENT
- SANITARY SEWER PUMP
STATION VALVE VAULT
- CONTROL PANEL AND ALARM
- SANITARY SEWER PUMP STATION - 10-FT
DIAMETER PRE-CAST CONCRETE WET WELL
WITH ASSOCIATED PUMPS, LEVELS, FLOATS,
ETC.

UTILITY JACK AND BORE RECEIVING
PIT WITHIN OPEN GRASS


UTILITY JACK AND BORE LAUNCH
PIT WITHIN OPEN GRASS

Date	Description	No.
Revisions		
Signature		Date
LANGAN Langan Engineering and Environmental Services, LLC 1300 Wilson Blvd Arlington, VA 22209 www.langan.com		
Project		
CONFIDENTIAL PROJECT		
GEORGE WASHINGTON MEMORIAL PARKWAY PAR03170001		
WASHINGTON	DISTRICT OF COLUMBIA	
Drawing Title		
OFFSITE UTILITY ROUTING - OPTION 2		
Project No. 270228201		Drawing No. CU102B
Date 05/29/2026		
Drawn By AMF		
Checked By RCL		

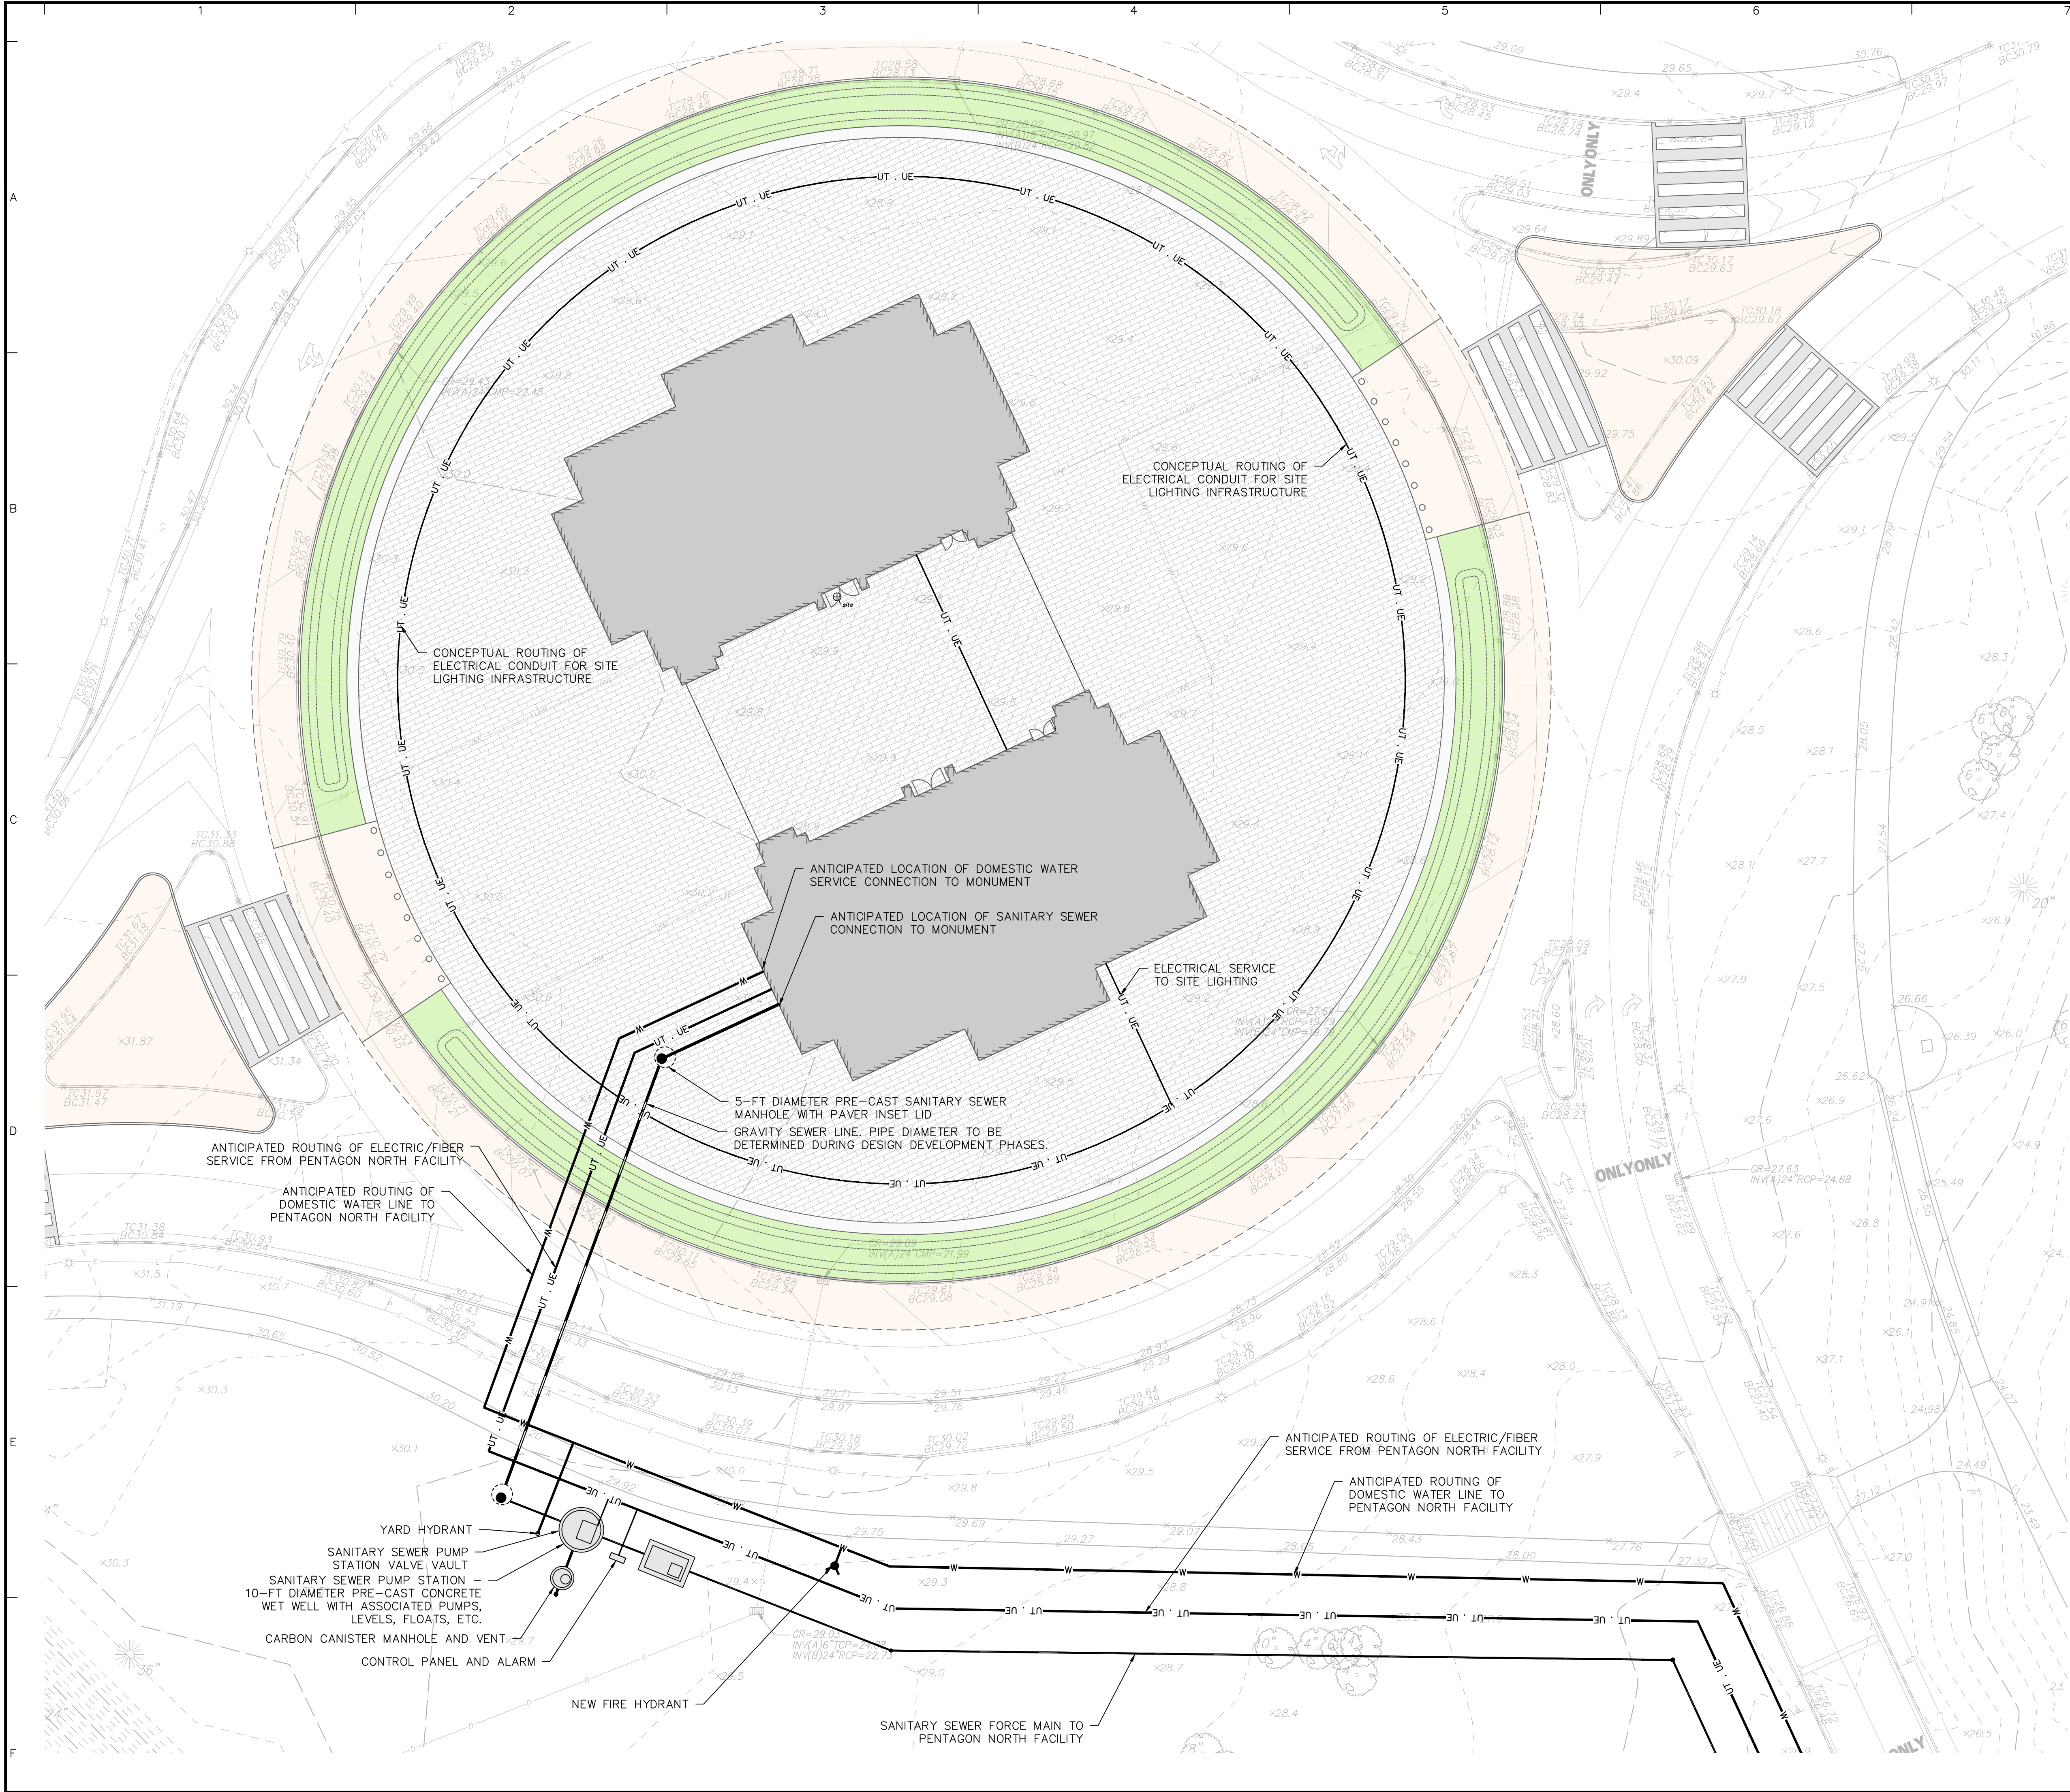

- UTILITY PLAN NOTES:
1. CONTRACTOR SHALL REFER TO ARCHITECTURAL AND MEP PLANS AND SPECIFICATIONS FOR ACTUAL LOCATIONS OF ALL UTILITY ENTRANCES TO THE STRUCTURE. CONTRACTOR SHALL COORDINATE INSTALLATION OF UTILITIES IN SUCH A MANNER AS TO AVOID CONFLICTS AND ASSURE PROPER DEPTHS ARE ACHIEVED.
 2. THE CONTRACTOR SHALL FIELD VERIFY ALL EXISTING CONDITIONS, UTILITY LOCATIONS, AND INVERTS PRIOR TO CONSTRUCTION. ANY CONDITIONS FOUND TO DIFFER FROM THOSE SHOWN BY THE DRAWINGS SHALL BE IMMEDIATELY BROUGHT TO THE ATTENTION OF THE ENGINEER.
 3. ALL SANITARY SEWER AND WATER LINE WORK SHALL BE IN ACCORDANCE WITH THE REQUIREMENTS OF THE AUTHORITY HAVING JURISDICTION (DC WATER, ARLINGTON NATIONAL CEMETERY, NATIONAL PARK SERVICE, AND/OR ARLINGTON COUNTY).
 4. ALL PLANS SHALL BE SUBMITTED TO ALL AHJs FOR REVIEW AND APPROVAL AS PART OF THE DESIGN DEVELOPMENT AND PERMITTING PROCESS.
 5. CONTRACTOR SHALL PERFORM TEST PITS AT THE LOCATIONS OF ALL PROPOSED UTILITY CROSSINGS.
 6. ALL UTILITY INFRASTRUCTURE THAT IS INSTALLED ABOVE GRADE (IE. SUSPENDED FROM BRIDGES) SHALL BE INSTALLED WITH INSULATION AND/OR HEAT TRACE TAPE TO ASSURE YEAR ROUND SYSTEM FUNCTIONALITY.
 7. DOMESTIC WATER DEMANDS AND SANITARY SEWER LOADS HAVE NOT YET BEEN DEVELOPED BY THE MEP ENGINEER AND THE PROPOSED INFRASTRUCTURE HAS NOT YET BEEN SIZED.

Date	Description	No.
Revisions		
Signature		Date
LANGAN Langan Engineering and Environmental Services, LLC 1300 Wilson Blvd Arlington, VA 22209 www.langan.com		
Project		
CONFIDENTIAL PROJECT GEORGE WASHINGTON MEMORIAL PARKWAY PAR03170001 WASHINGTONDISTRICT OF COLUMBIA		
Drawing Title		
UTILITY PLAN		
Project No.		Drawing No.
270228201		CU103A
Date		
05/29/2026		
Drawn By		
AMF		
Checked By		
RCL		

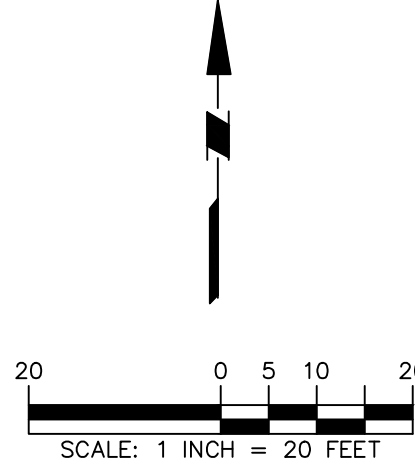



A
B
C
D
E
F

SANITARY SEWER PUMP STATION –
10-FT DIAMETER PRE-CAST
CONCRETE WET WELL WITH
ASSOCIATED PUMPS, LEVELS, FLOATS,
ETC.

SANITARY SEWER PUMP
STATION VALVE VAULT

CONTROL PANEL
AND ALARM

UTILITY JACK AND BORE RECEIVING PIT
WITHIN OPEN GRASS

JACK AND BORE UTILITY CROSSINGS
(WATER, SEWER, FIBER AND POWER)
ACROSS WASHINGTON BOULEVARD
(APPROXIMATELY 100 LF)

WATER, POWER, FIBER, AND SANITARY
SEWER FORCE MAIN FROM ARCH TO
PENTAGON NORTH FACILITY
(TOTAL APPROXIMATE LENGTH = 2,600 LF)

UTILITY JACK AND BORE LAUNCH
PIT WITHIN OPEN GRASS

UTILITY JACK AND BORE RECEIVING
PIT WITHIN OPEN GRASS

UTILITY JACK AND BORE LAUNCH
PIT WITHIN OPEN GRASS


JACK AND BORE UTILITY CROSSINGS
(WATER, SEWER, FIBER AND POWER)
ACROSS RAMP (APPROXIMATELY 100 LF)

UTILITY JACK AND BORE LAUNCH
PIT WITHIN OPEN GRASS

DIRECTIONAL UTILITY CROSSINGS (WATER,
SEWER, FIBER AND POWER) IN HDPE
CASING PIPES ACROSS BOUNDARY
CHANNEL (APPROXIMATELY 350 LF)


APPROXIMATE LOCATION OF UTILITY
CONNECTIONS TO PENTAGON NORTH
FACILITY


Date	Description	No.
Revisions		
Signature		Date
LANGAN Langan Engineering and Environmental Services, LLC 1300 Wilson Blvd Arlington, VA 22209 www.langan.com		
Project		
CONFIDENTIAL PROJECT		
GEORGE WASHINGTON MEMORIAL PARKWAY PAR03170001		
WASHINGTON DISTRICT OF COLUMBIA		
Drawing Title		
OFFSITE UTILITY ROUTING - OPTION 3		
Project No. 270228201		Drawing No. CU103B
Date 05/29/2026		
Drawn By AMF		
Checked By RCL		

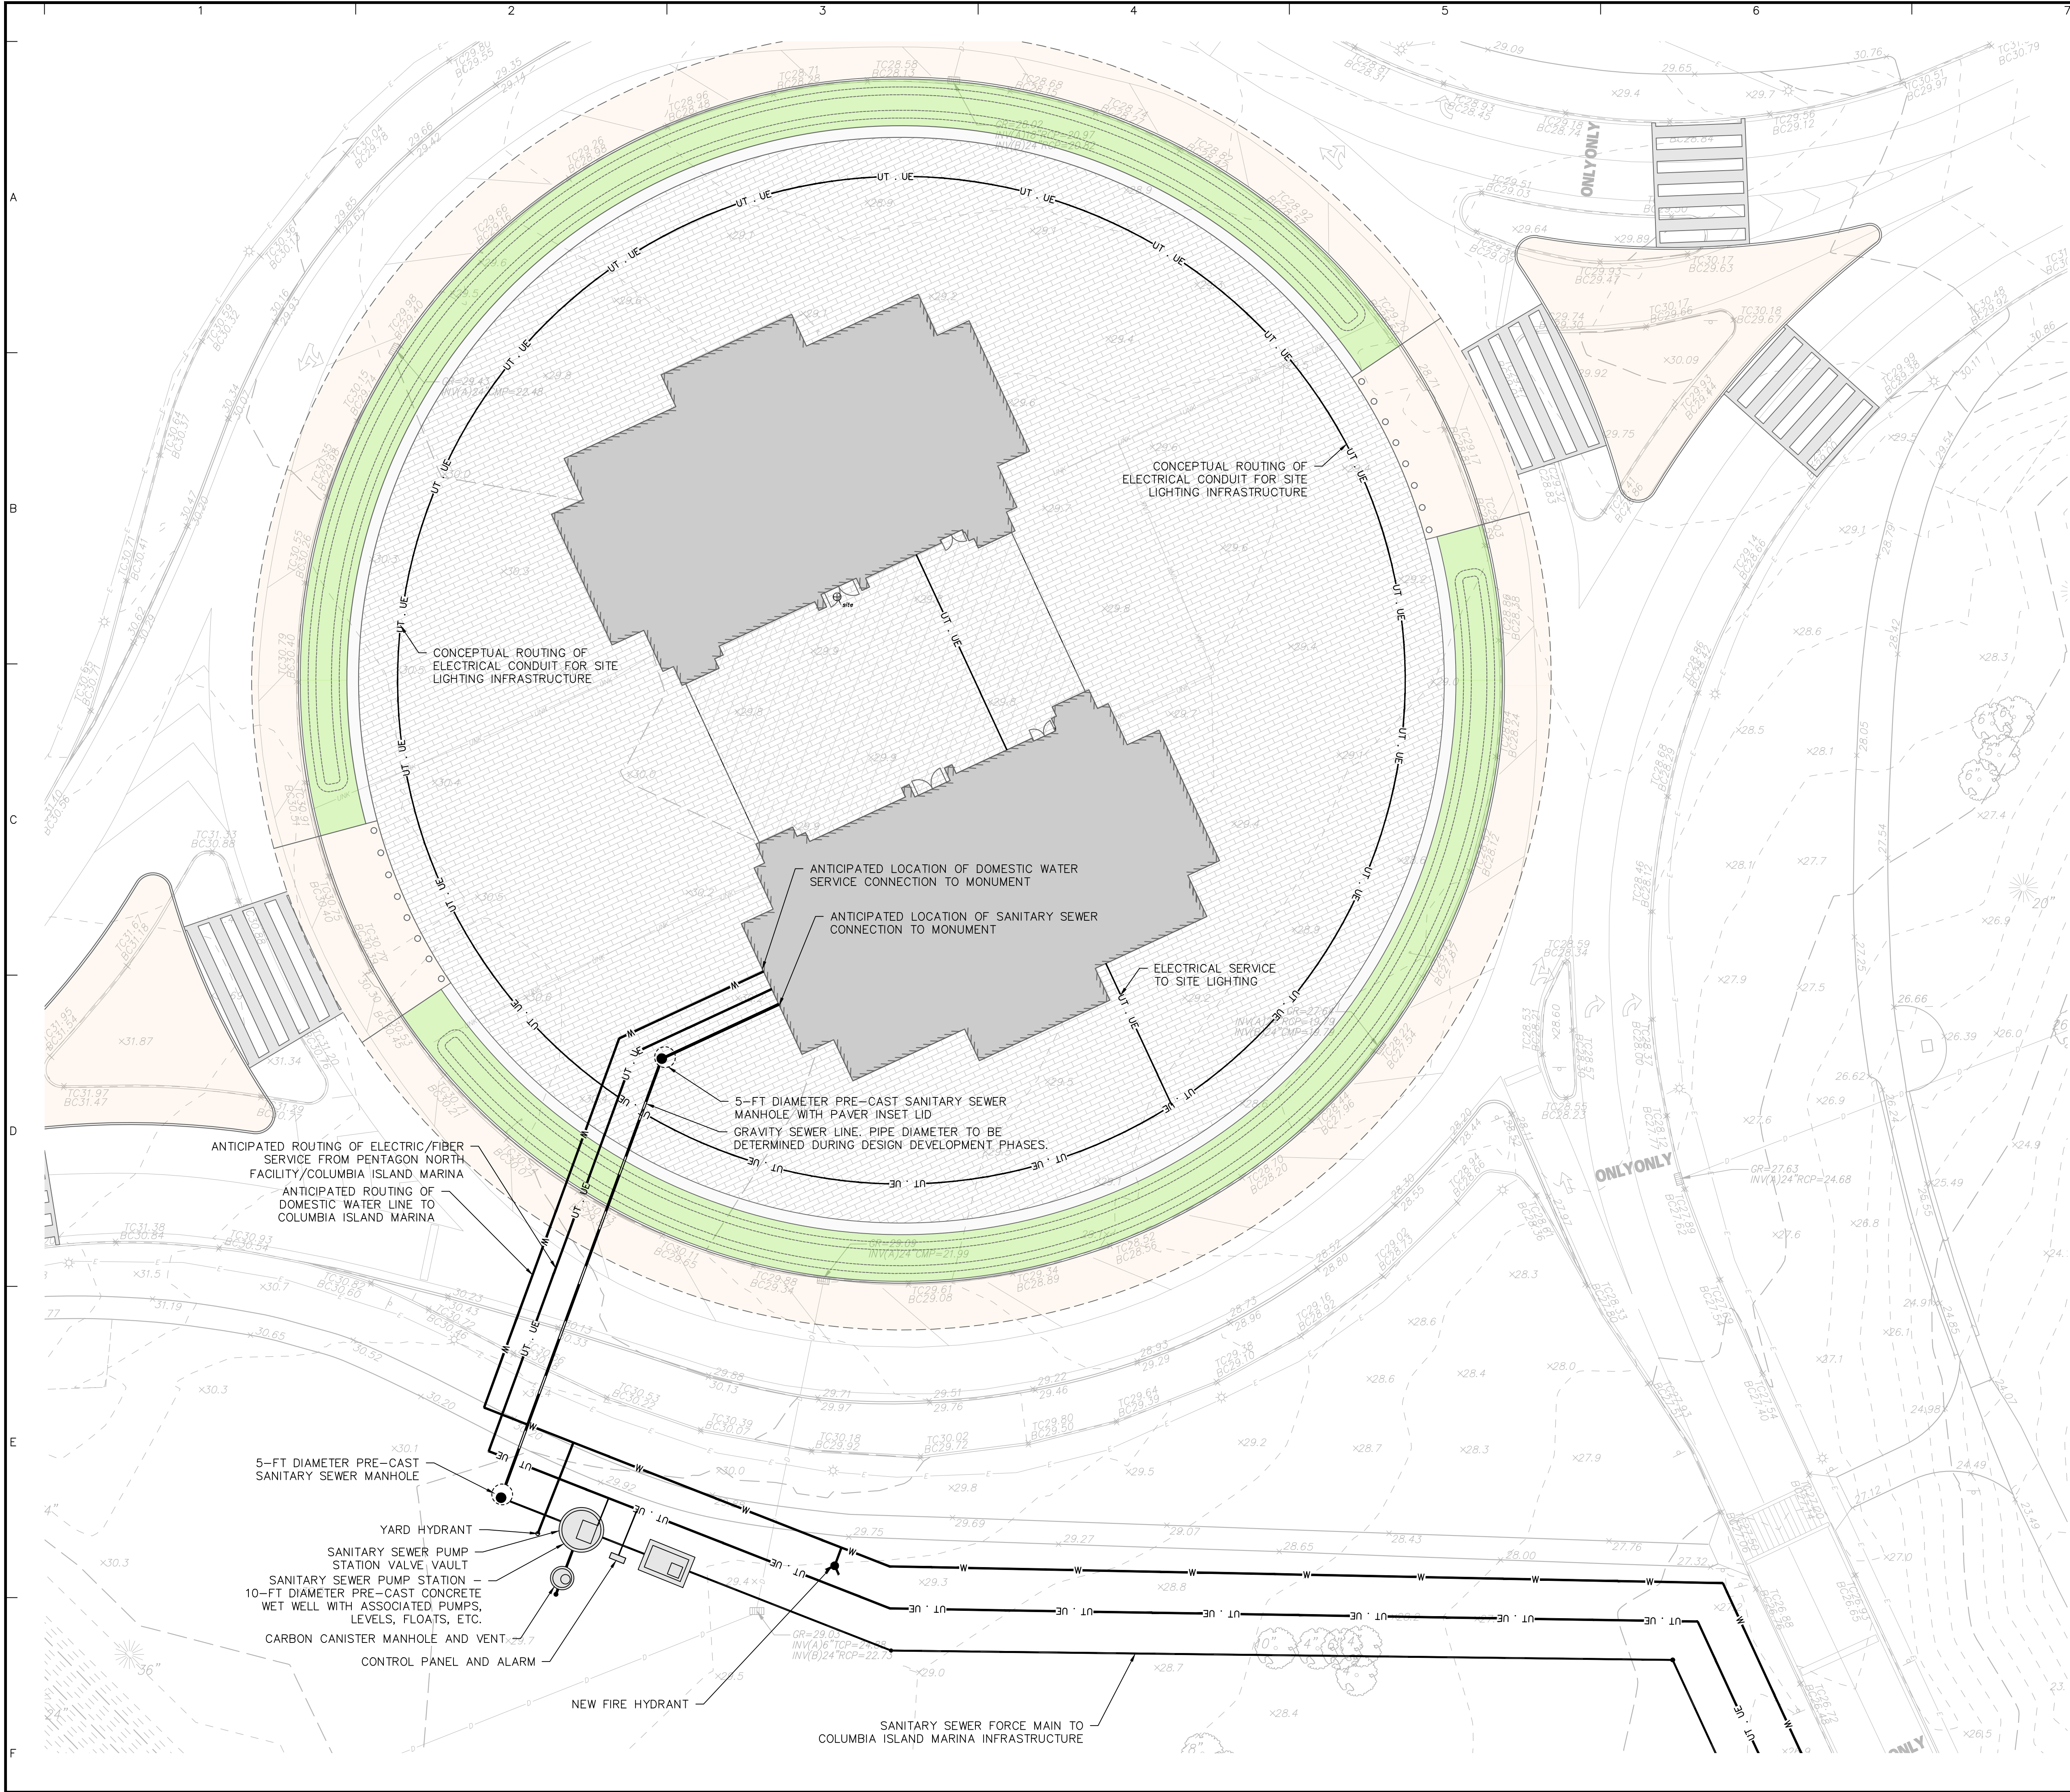

- UTILITY PLAN NOTES:
1. CONTRACTOR SHALL REFER TO ARCHITECTURAL AND MEP PLANS AND SPECIFICATIONS FOR ACTUAL LOCATIONS OF ALL UTILITY ENTRANCES TO THE STRUCTURE. CONTRACTOR SHALL COORDINATE INSTALLATION OF UTILITIES IN SUCH A MANNER AS TO AVOID CONFLICTS AND ASSURE PROPER DEPTHS ARE ACHIEVED.
 2. THE CONTRACTOR SHALL FIELD VERIFY ALL EXISTING CONDITIONS, UTILITY LOCATIONS, AND INVERTS PRIOR TO CONSTRUCTION. ANY CONDITIONS FOUND TO DIFFER FROM THOSE SHOWN BY THE DRAWINGS SHALL BE IMMEDIATELY BROUGHT TO THE ATTENTION OF THE ENGINEER.
 3. ALL SANITARY SEWER AND WATER LINE WORK SHALL BE IN ACCORDANCE WITH THE REQUIREMENTS OF THE AUTHORITY HAVING JURISDICTION (DC WATER, ARLINGTON NATIONAL CEMETERY, NATIONAL PARK SERVICE, AND/OR ARLINGTON COUNTY).
 4. ALL PLANS SHALL BE SUBMITTED TO ALL AHJs FOR REVIEW AND APPROVAL AS PART OF THE DESIGN DEVELOPMENT AND PERMITTING PROCESS.
 5. CONTRACTOR SHALL PERFORM TEST PITS AT THE LOCATIONS OF ALL PROPOSED UTILITY CROSSINGS.
 6. ALL UTILITY INFRASTRUCTURE THAT IS INSTALLED ABOVE GRADE (IE. SUSPENDED FROM BRIDGES) SHALL BE INSTALLED WITH INSULATION AND/OR HEAT TRACE TAPE TO ASSURE YEAR ROUND SYSTEM FUNCTIONALITY.
 7. DOMESTIC WATER DEMANDS AND SANITARY SEWER LOADS HAVE NOT YET BEEN DEVELOPED BY THE MEP ENGINEER AND THE PROPOSED INFRASTRUCTURE HAS NOT YET BEEN SIZED.

Date	Description	No.
Revisions		
Signature		Date
LANGAN Langan Engineering and Environmental Services, LLC 1300 Wilson Blvd Arlington, VA 22209 www.langan.com		
Project		
CONFIDENTIAL PROJECT GEORGE WASHINGTON MEMORIAL PARKWAY PAR03170001 WASHINGTONDISTRICT OF COLUMBIA		
Drawing Title		
UTILITY PLAN Project No. 270228201 Date 05/29/2026 Drawn By AMF Checked By RCL Drawing No. CU104A		

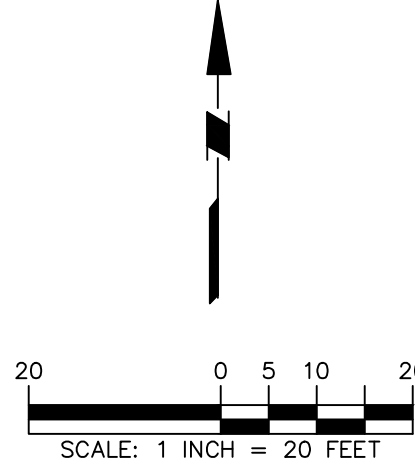

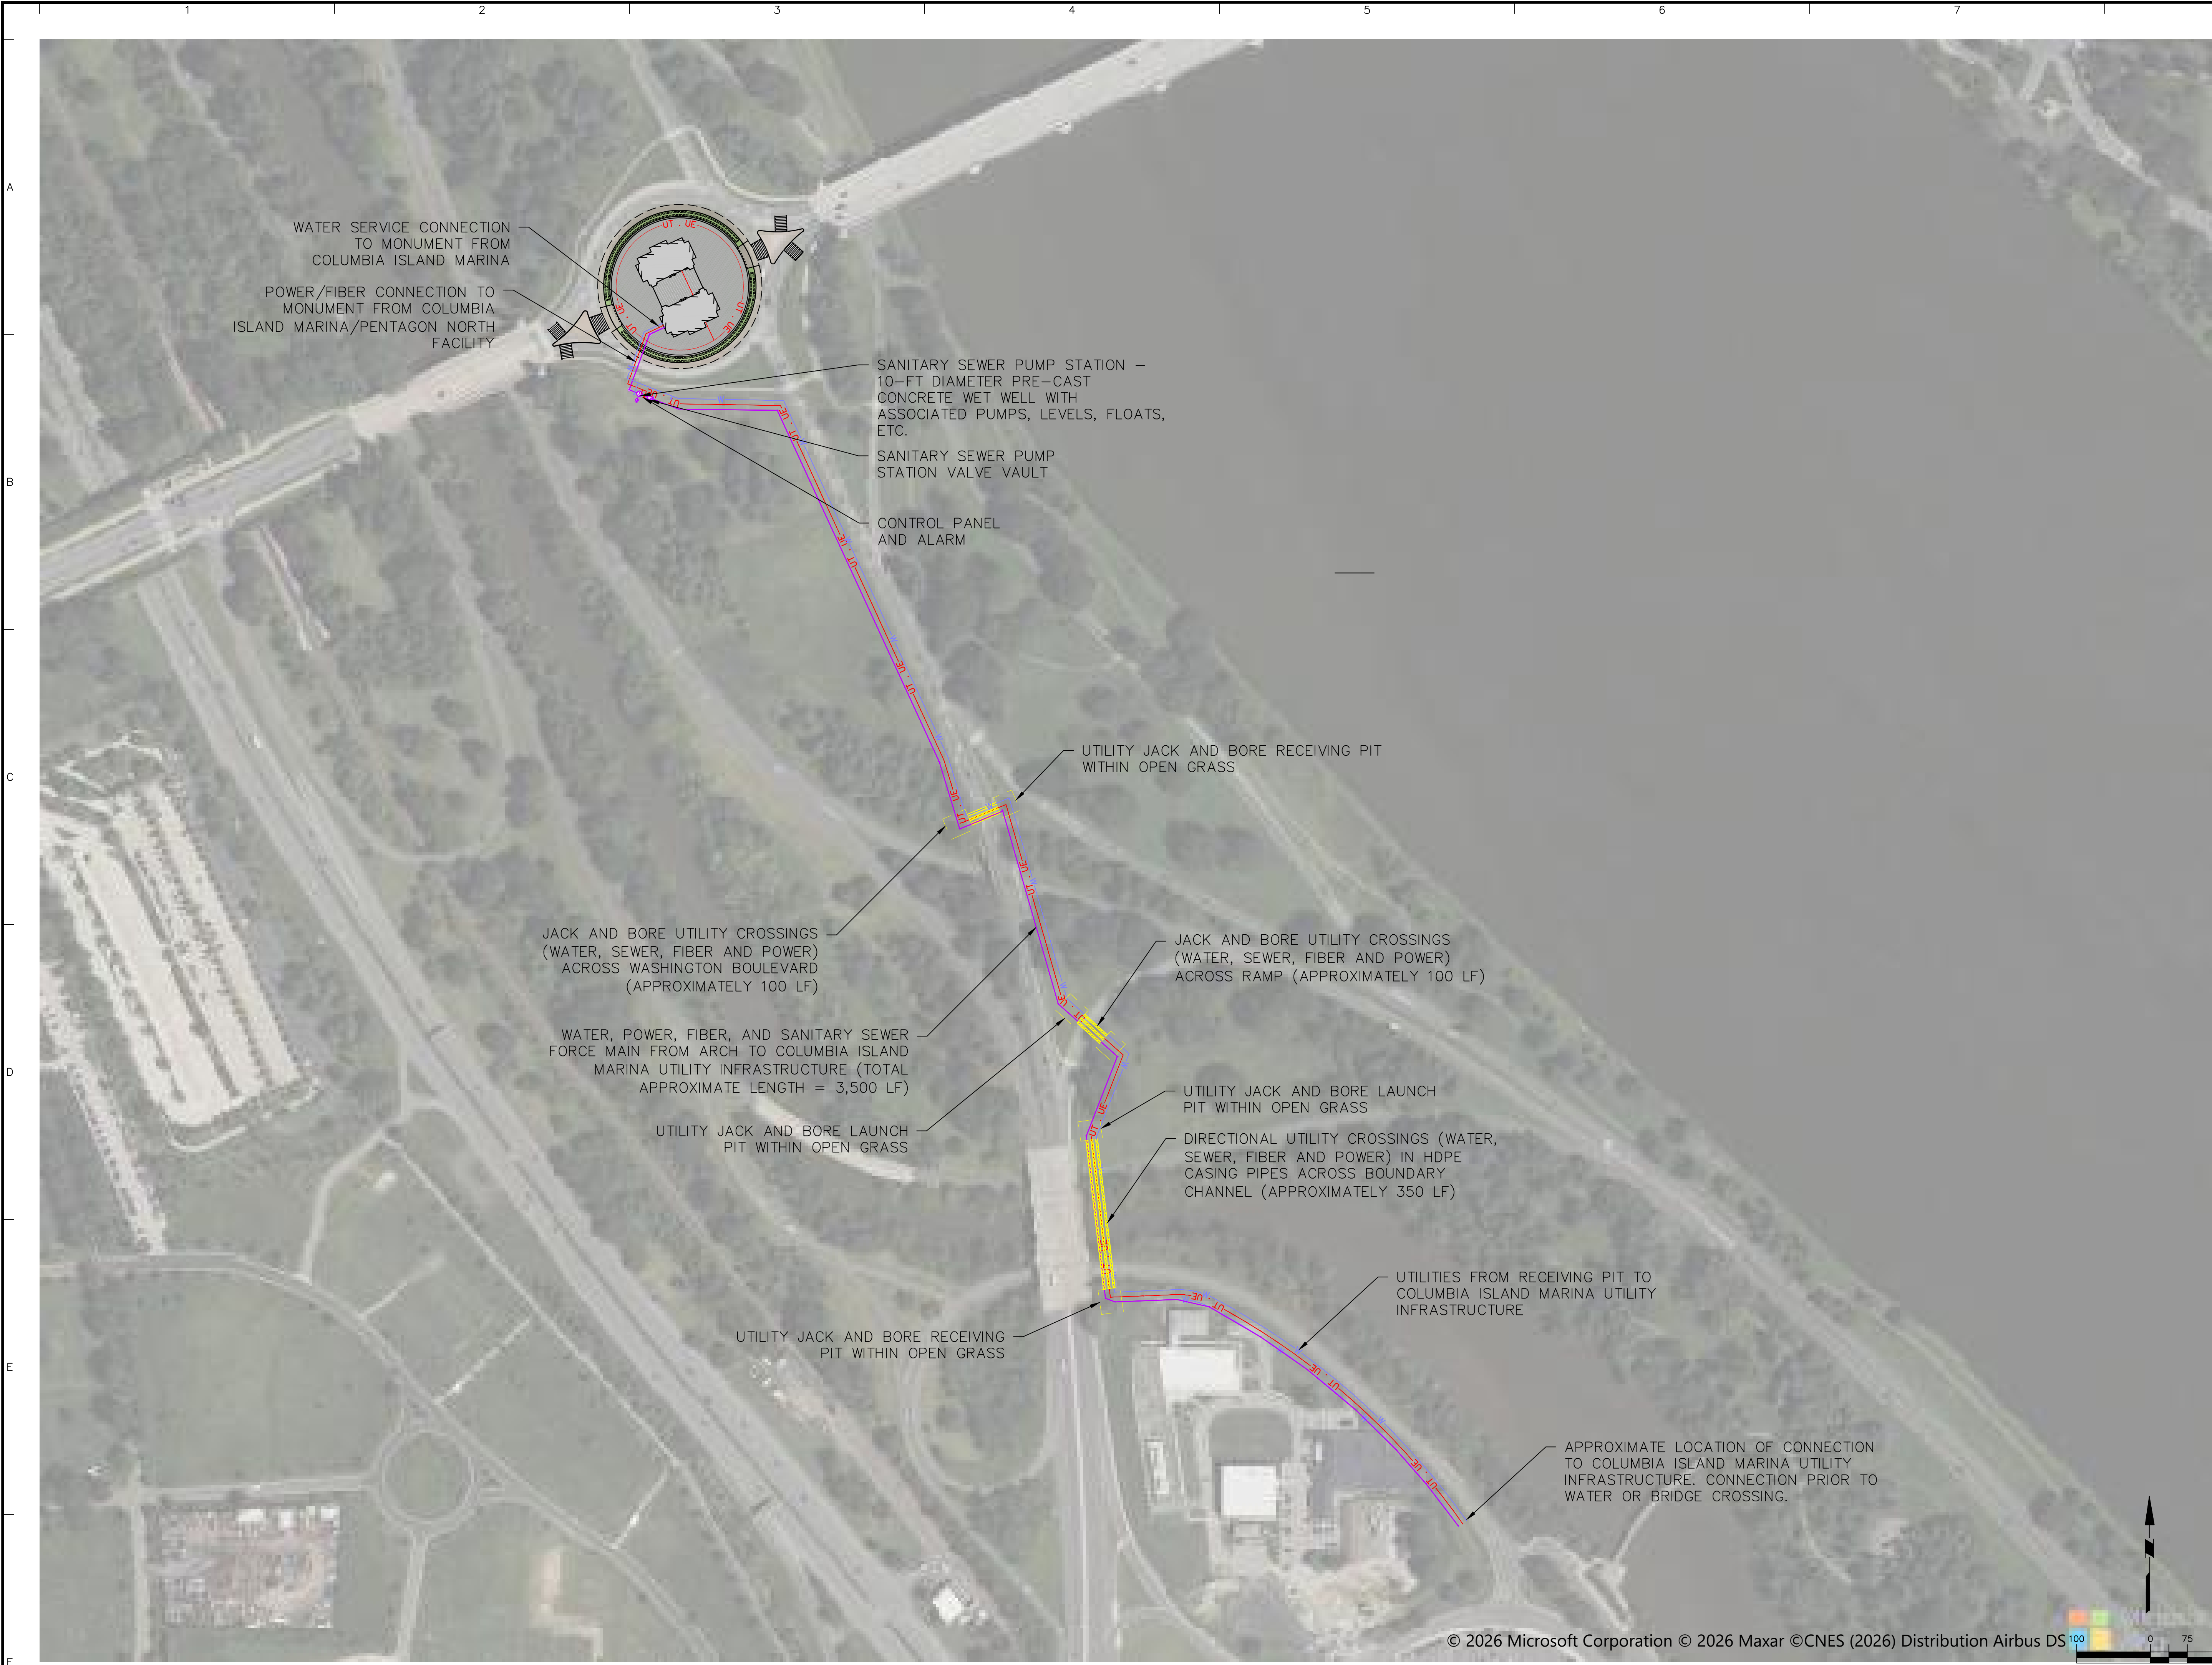

Date	Description	No.
Revisions		
Signature		Date
LANGAN Langan Engineering and Environmental Services, LLC 1300 Wilson Blvd Arlington, VA 22209 www.langan.com		
Project		
CONFIDENTIAL PROJECT GEORGE WASHINGTON MEMORIAL PARKWAY PAR03170001 WASHINGTON DISTRICT OF COLUMBIA		
Drawing Title		
OFFSITE UTILITY ROUTING - OPTION 4		
Project No. 270228201		Drawing No. CU104B
Date 05/29/2026		
Drawn By AMF		
Checked By RCL		

