

HealyKohler Design




DESIGN DEVELOPMENT II
EXHIBIT DESIGN PACKAGE

LODGEPOLE VISITOR CENTER

SEQUOIA NATIONAL PARK

NOVEMBER 12, 2018

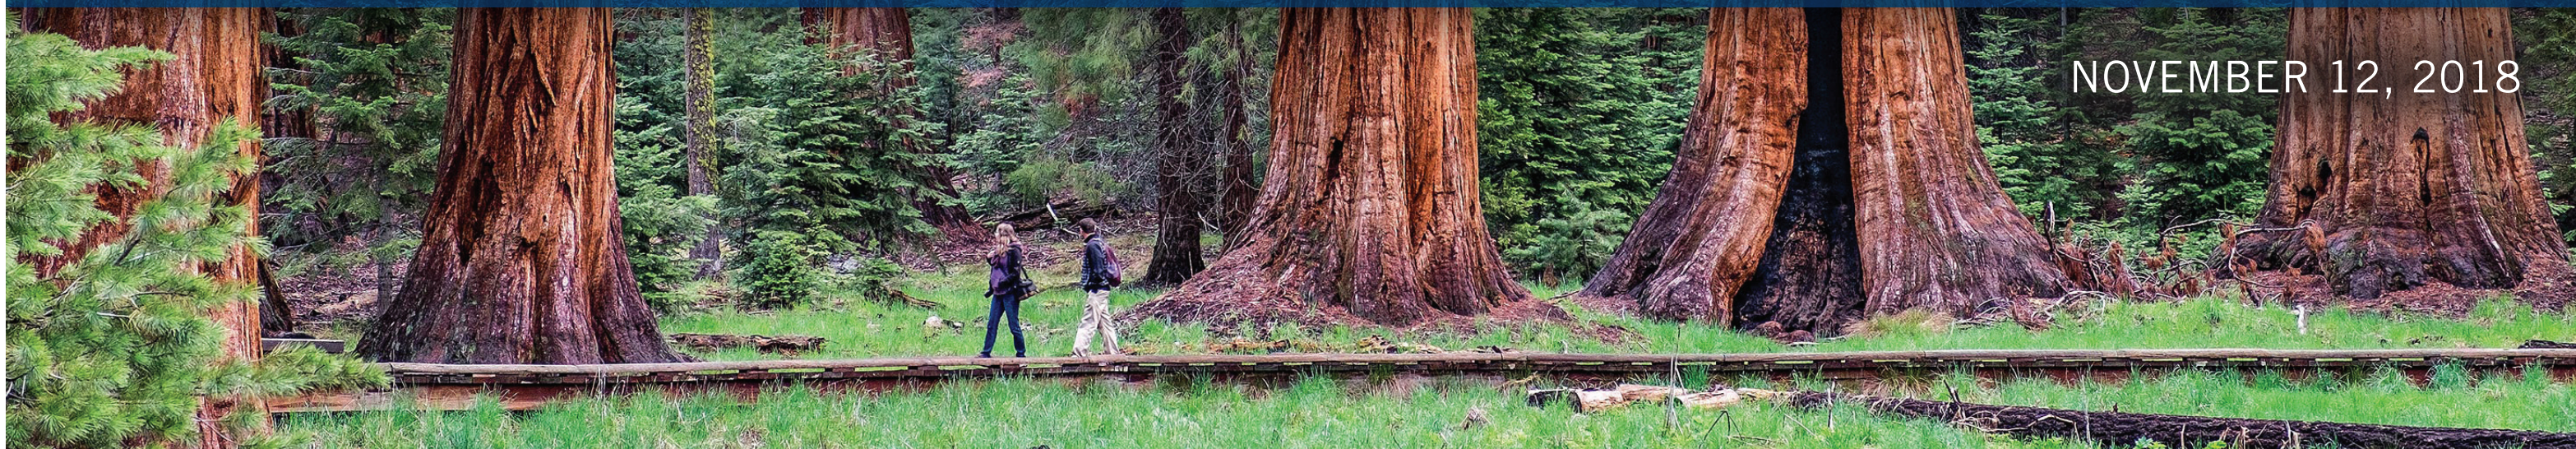

Lodgepole Visitor Center

Sequoia and Kings Canyon National Parks

Design Development II Exhibit Drawing Package

November 12, 2018




1

Floor Plan

X0.000

Scale: 1/32" = 1'-0"

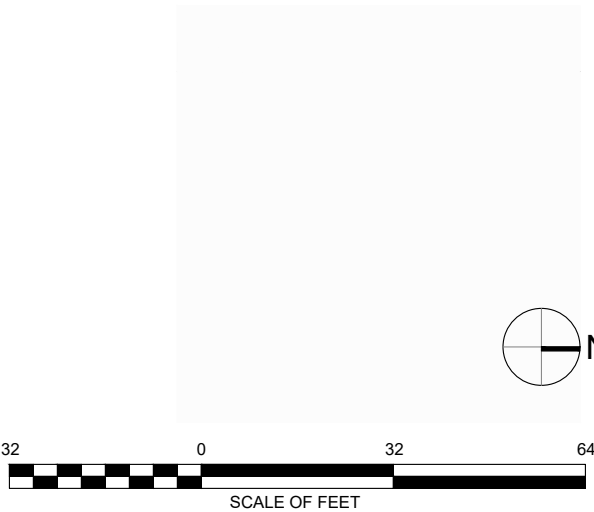

Scene 1

FINISH CODES




PT 01
Benjamin Moore - 2139-10 River Rock
All Scenes



PT 08
Benjamin Moore - HC-87 Ashley Gray
Scene 5 Wall Color



FLR 01
Mannington Commercial -
Elemental Brights II, Radium
Scene 1

 

PT 02
Benjamin Moore - 2159-30 Apple Crisp
Scene 2 Wall Color




PT 07
Benjamin Moore - AC-34 Cape Hatteras Sand
Scene 5 Accent Color



FLR 02
Shaw Carpet - Brilliance Tile,
Cinnamon
Scene 2



PT 03
Benjamin Moore - 2175-20 Pilgrimage Foliage
Scene 2 Accent Color

 


MTL 01
Matthews Paint - MP28560, Black Chasm
All Scenes



FLR 03
Shaw Carpet - Nuance Tile,
Sheer
Scene 3



PT 04
Sherwin Williams - 6466 Arugula
Scene 3 Wall Color

 

MTL 02
Matthews Paint to Match
Benjamin Moore - 2139-10 River Rock
All Scenes




FLR 04
Shaw Carpet - Brilliance Tile,
Brilliant Blue
Scene 4



PT 05
Benjamin Moore - 2147-30 Jalapeno Pepper
Scene 3 Accent Color



WD 01
Sugar Pine Provided by Park
Stained to Match Existing Redwood Walls
Scenes 1 and 6

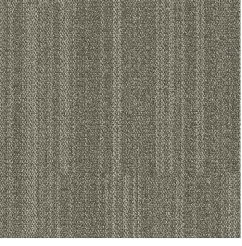

FLR 05
Shaw Carpet - Brilliance Tile,
Silver Cloud
Scene 5




PT 06
Benjamin Moore - HC-155 Newburyport Blue
Scene 4 Wall Color




WD 02
Wood Veneer to Match
Existing Redwood Walls
Scenes 1 and 6




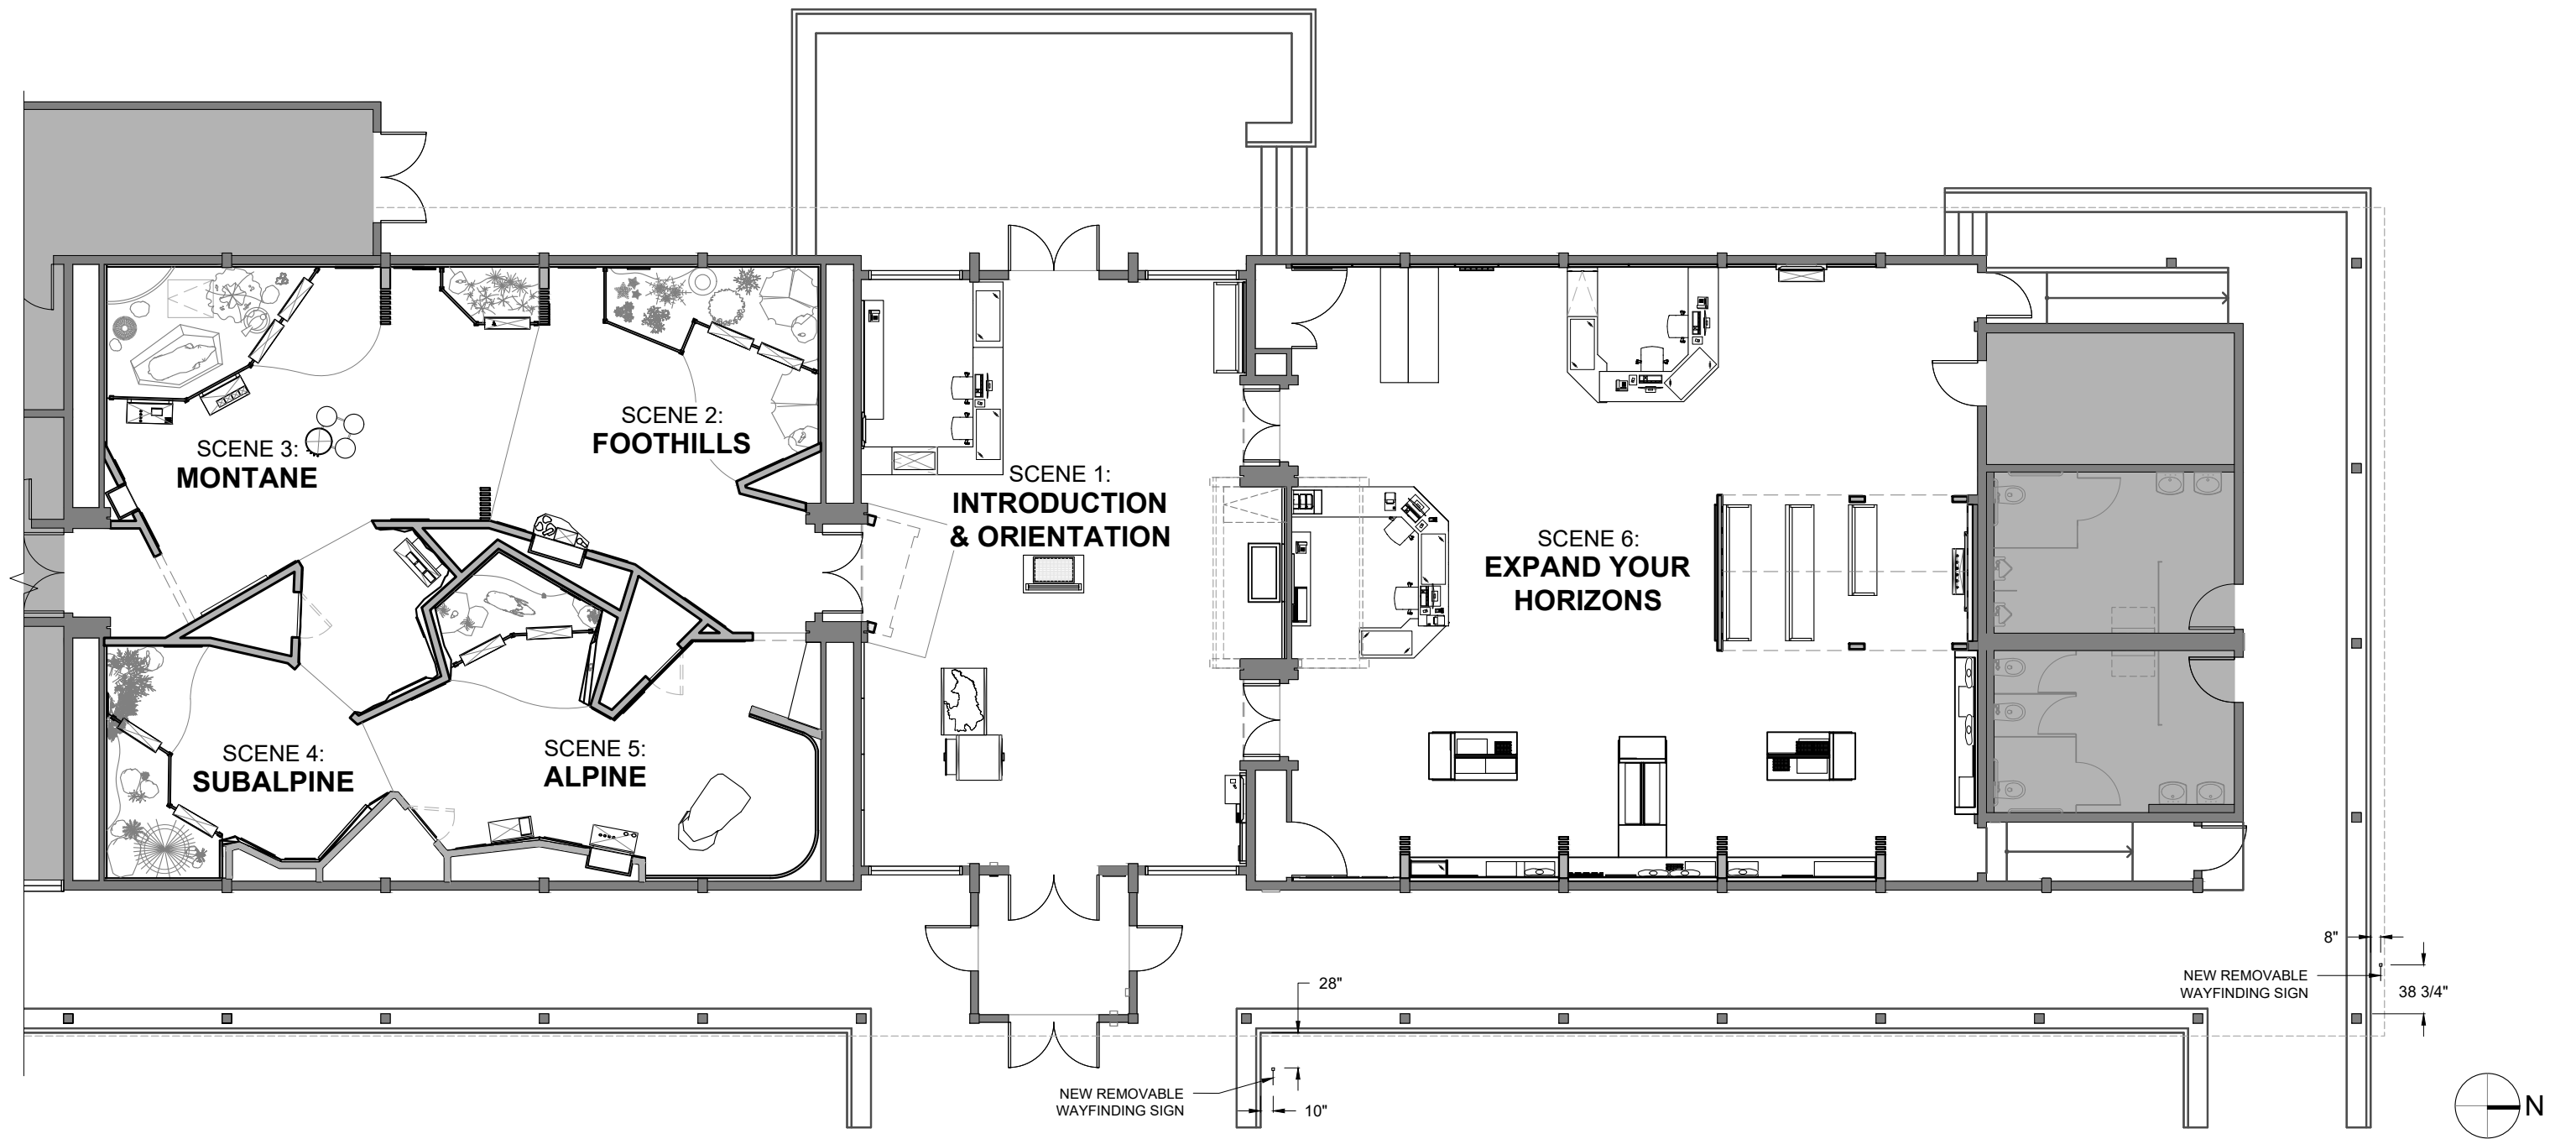


Key Plan

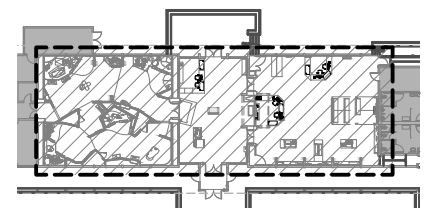


- NOTES:**
- A. REMOVE EXISTING EXHIBITS IN GALLERY AND REPAIR WALLS AS NEEDED.
 - B. REMOVE EXISTING DESKS AND RETAIL FIXTURES AND REPAIR WALLS AND FLOOR AS NEEDED.
 - C. REMOVE CARPETING IN GALLERIES AND REPLACE WITH NEW CARPETING AS SPECIFIED.
 - D. REMOVE WALL AND TRACK LIGHTING AND REPAIR WALLS/BEAMS AS NEEDED.

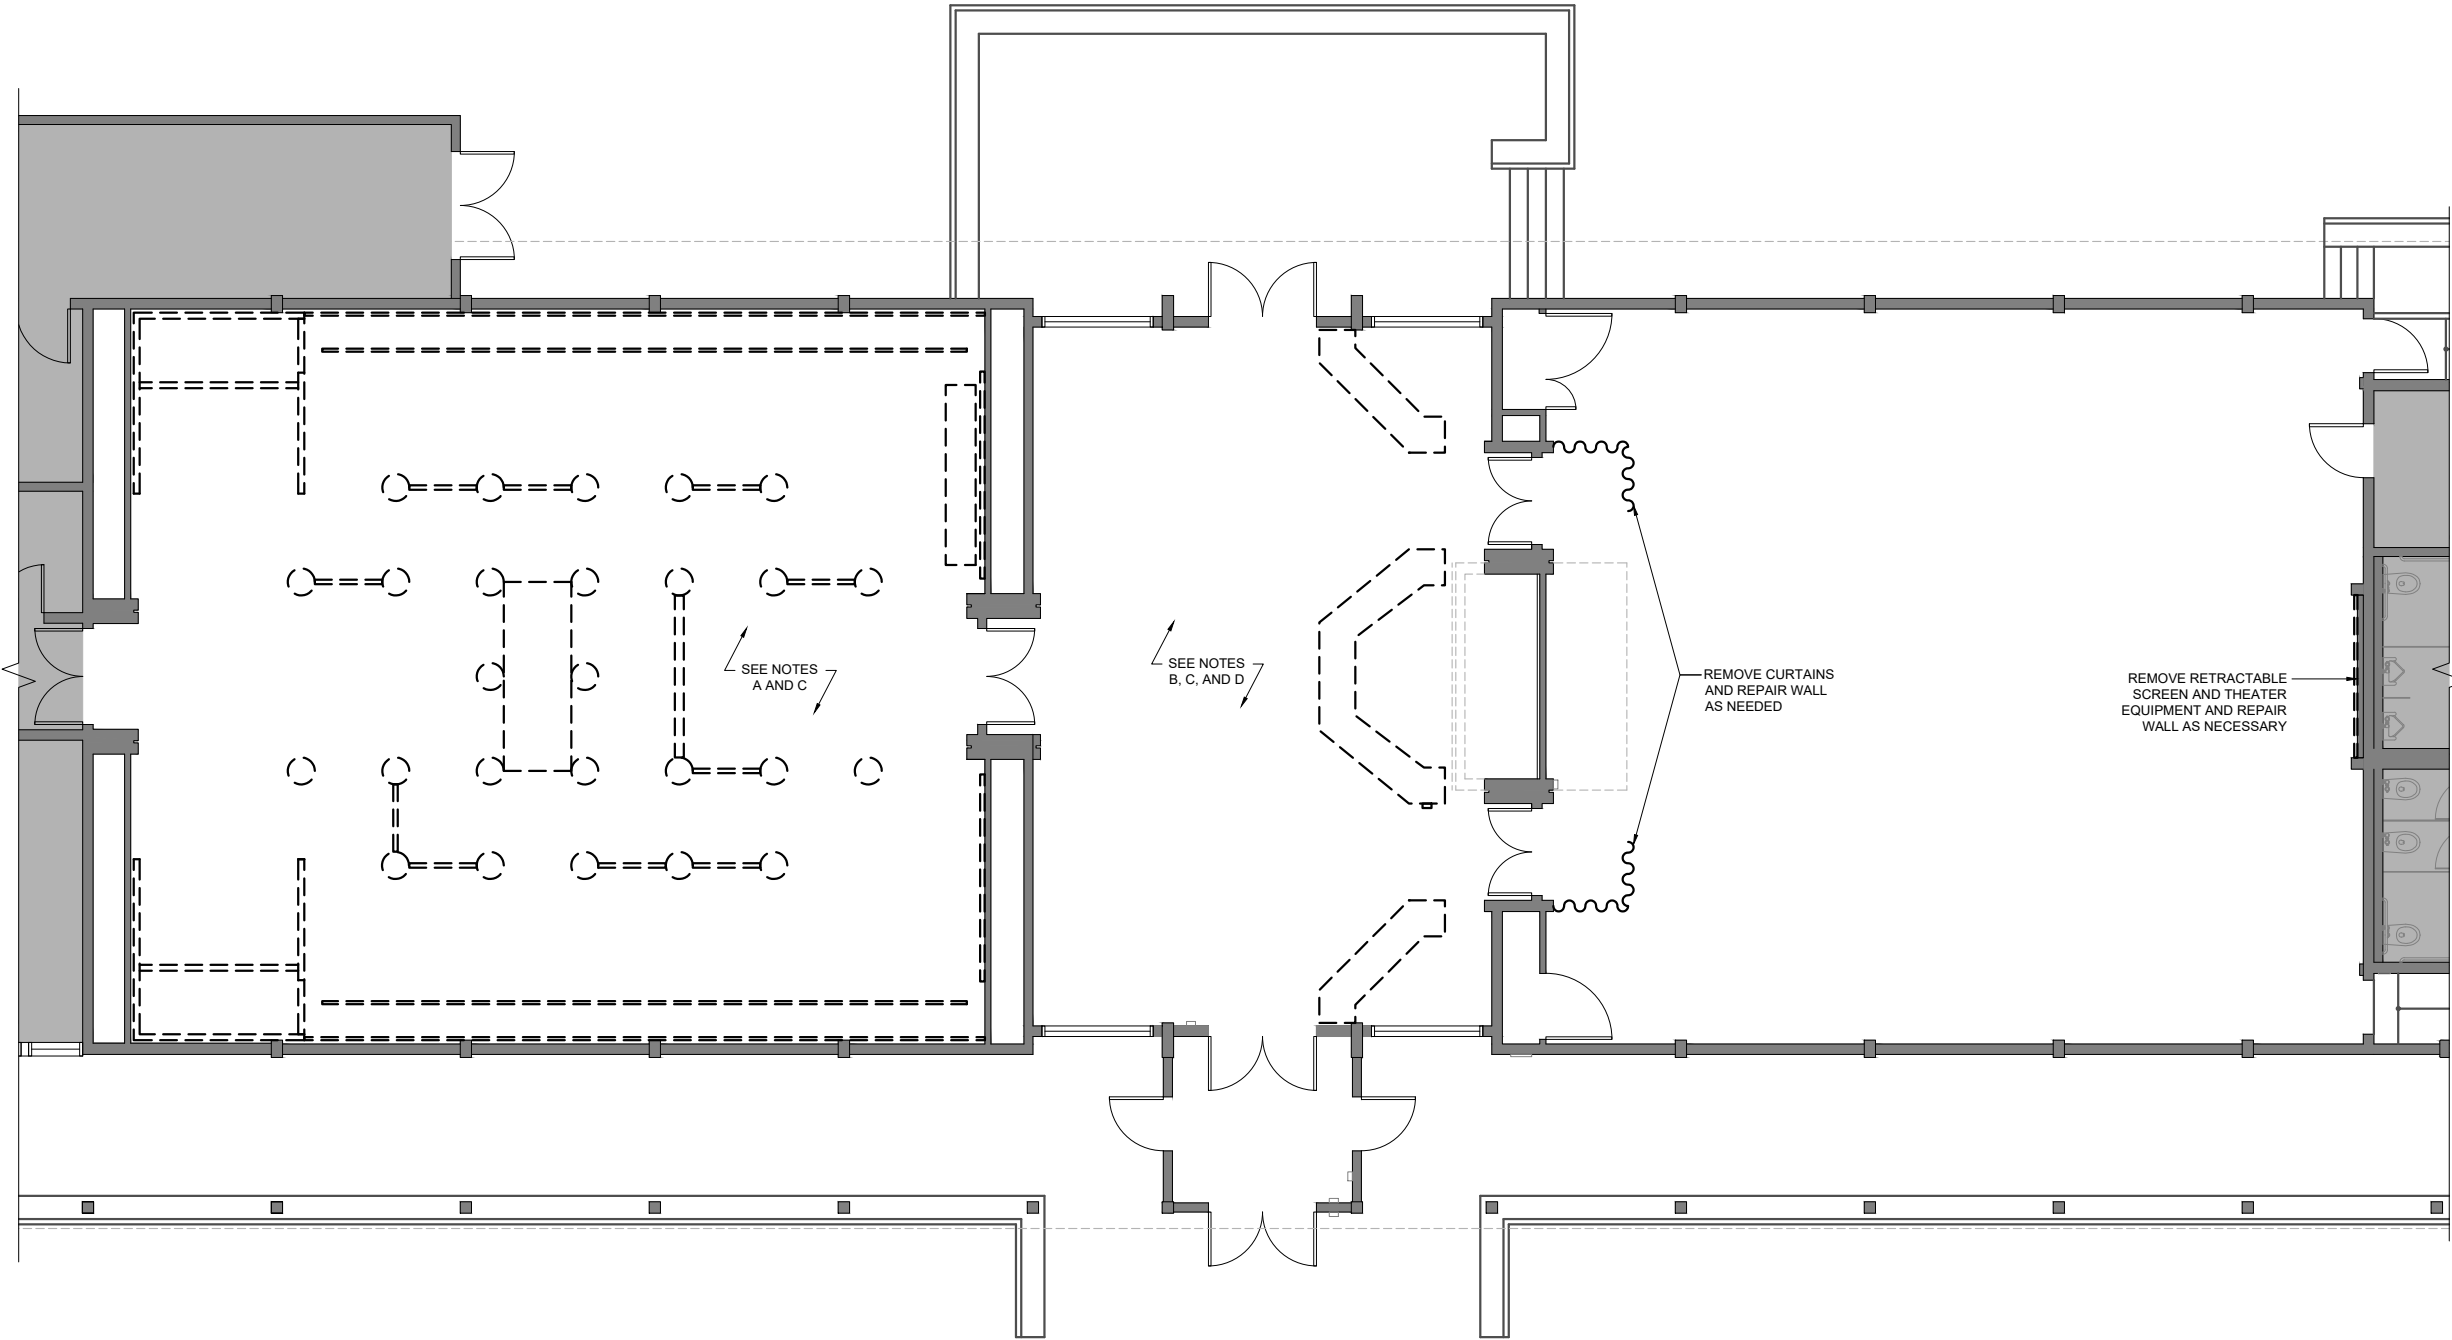


Key Plan

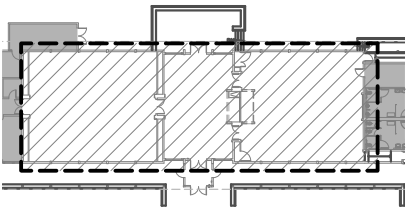

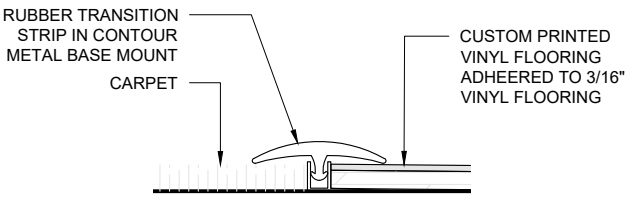


2 Typical Carpet to Vinyl Transition
X0.102 Scale B: 6" = 1'-0"




KEY		
	CPT-01	Mannington Commercial - Elemental Brights II, Radium
	CPT-02	Shaw Contract - Brilliance Tile, Cinnamon
	CPT-03	Shaw Contract - Nuance Tile, Sheer
	CPT-04	Shaw Contract - Brilliance Tile, Brilliant Blue
	CPT-05	Shaw Contract - Brilliance Tile, Silver Cloud
	SC-01	Custom Printed Textured Vinyl Flooring, Varies by Scene - See CE Schedule

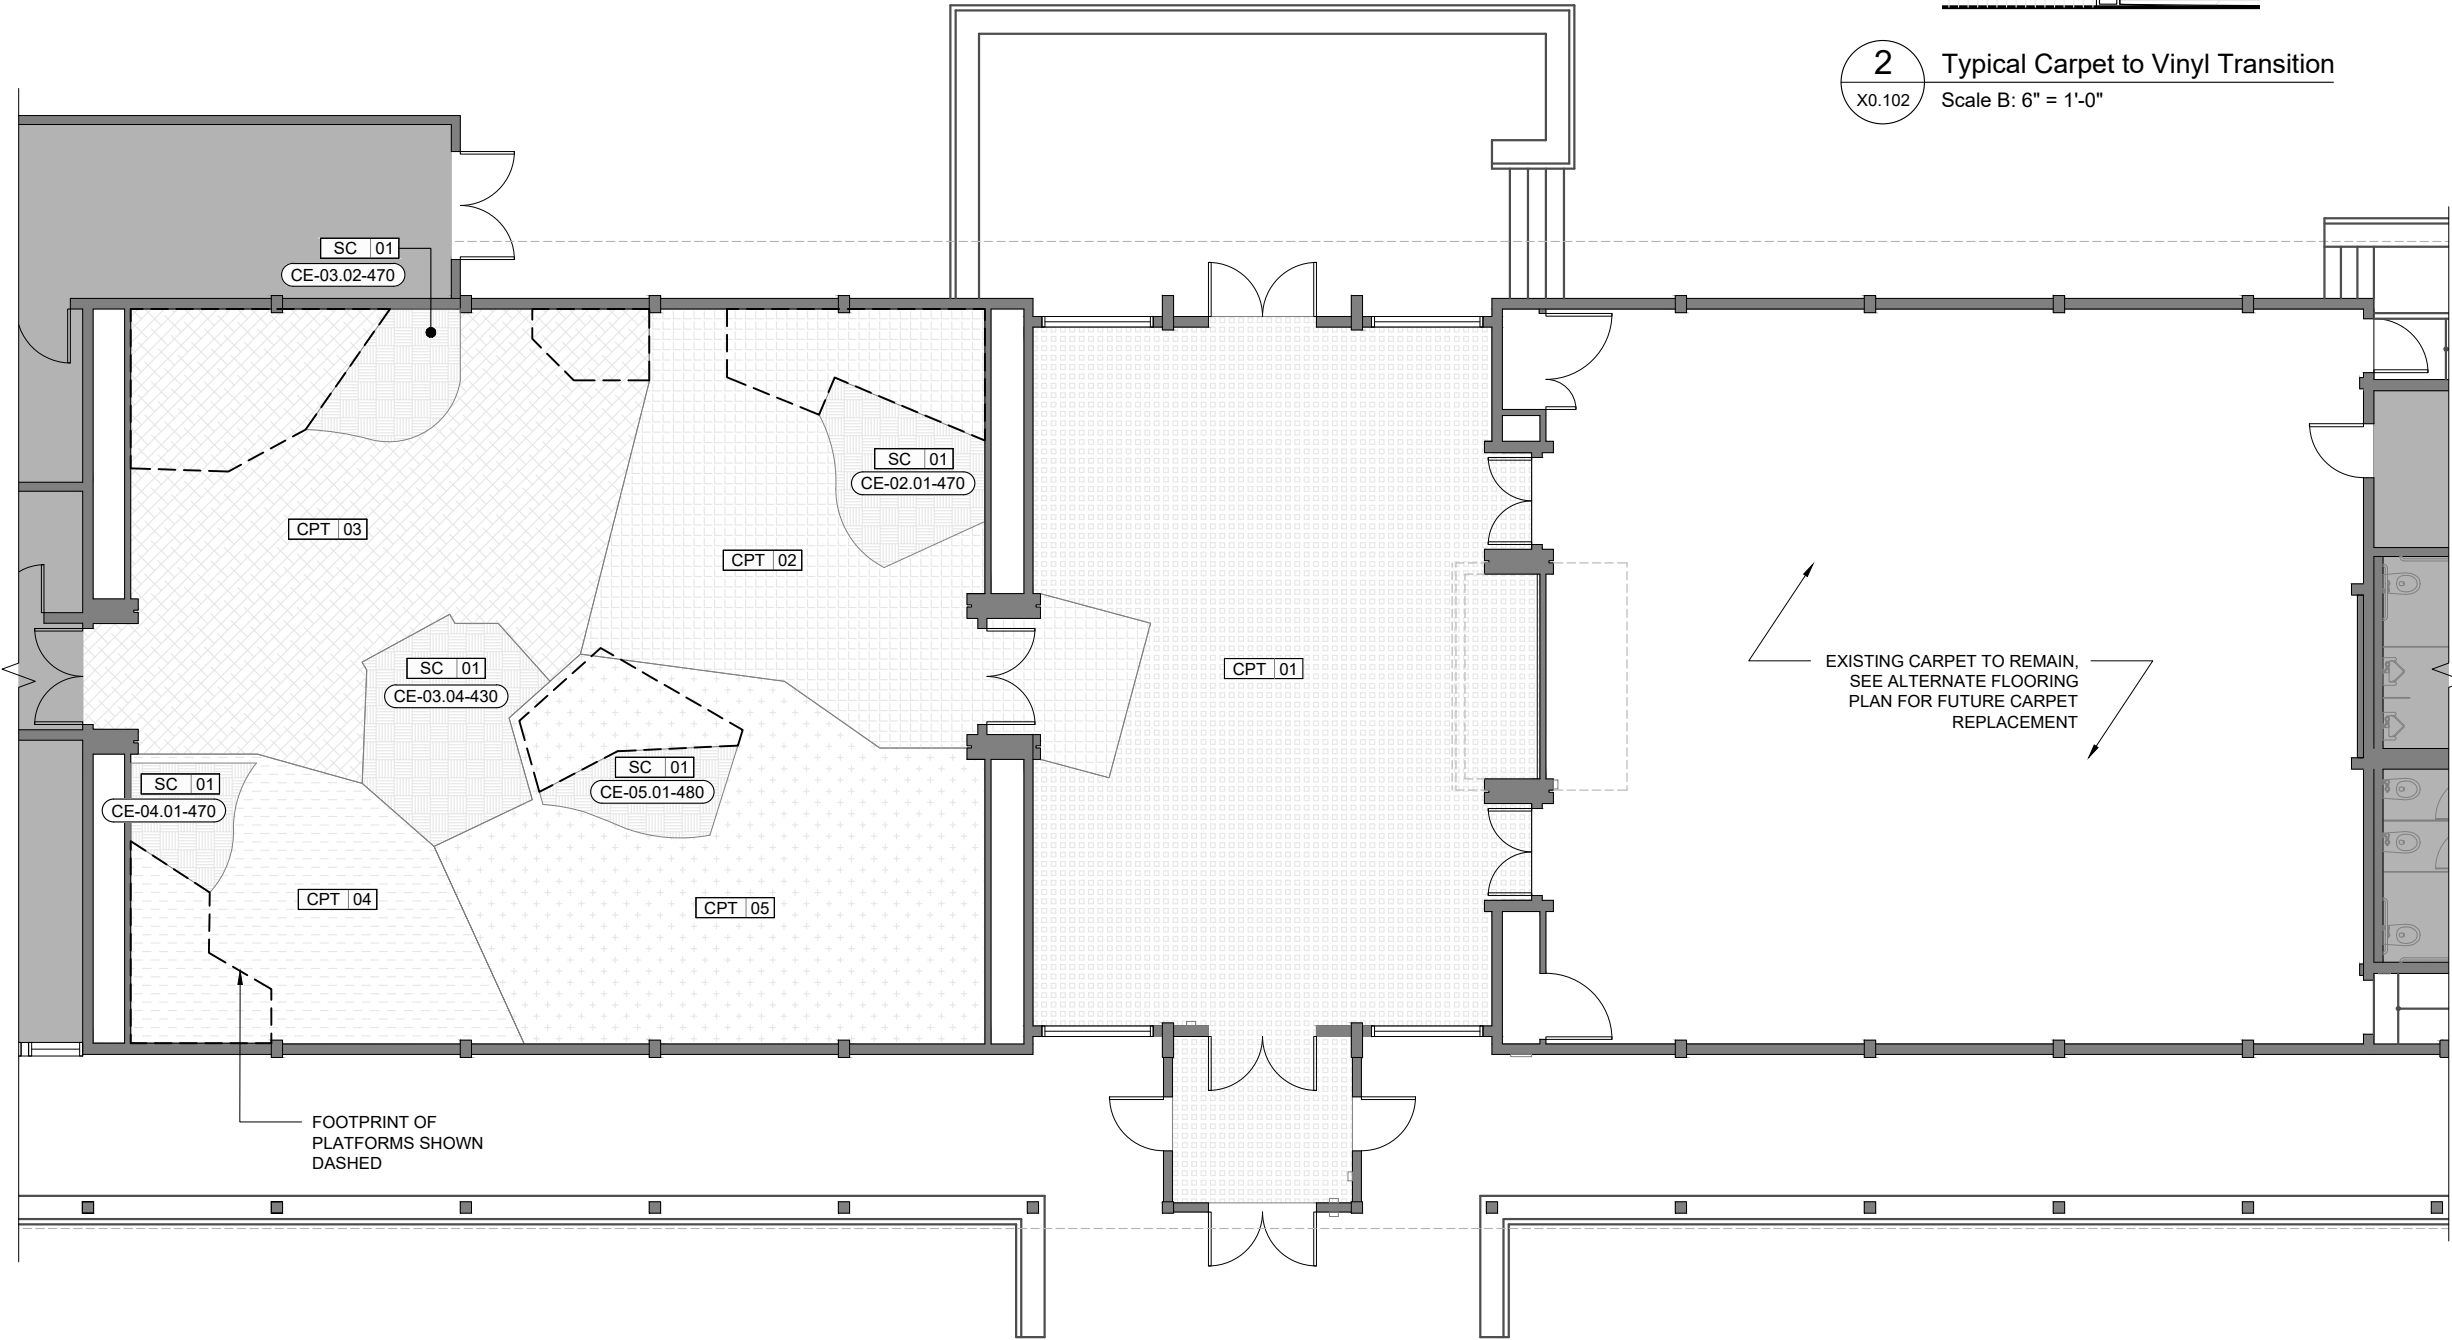


1 Flooring Plan
X0.102 Scale A: 3/32" = 1'-0"

 


Key Plan

  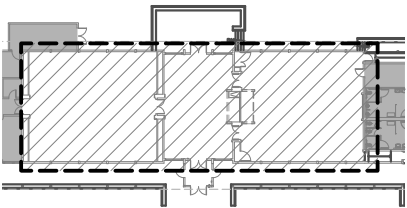


KEY		
	CPT-01	Mannington Commercial - Elemental Brights II, Radium
	CPT-02	Shaw Contract - Brilliance Tile, Cinnamon
	CPT-03	Shaw Contract - Nuance Tile, Sheer
	CPT-04	Shaw Contract - Brilliance Tile, Brilliant Blue
	CPT-05	Shaw Contract - Brilliance Tile, Silver Cloud
	SC-01	Custom Printed Textured Vinyl Flooring, Varies by Scene - See CE Schedule

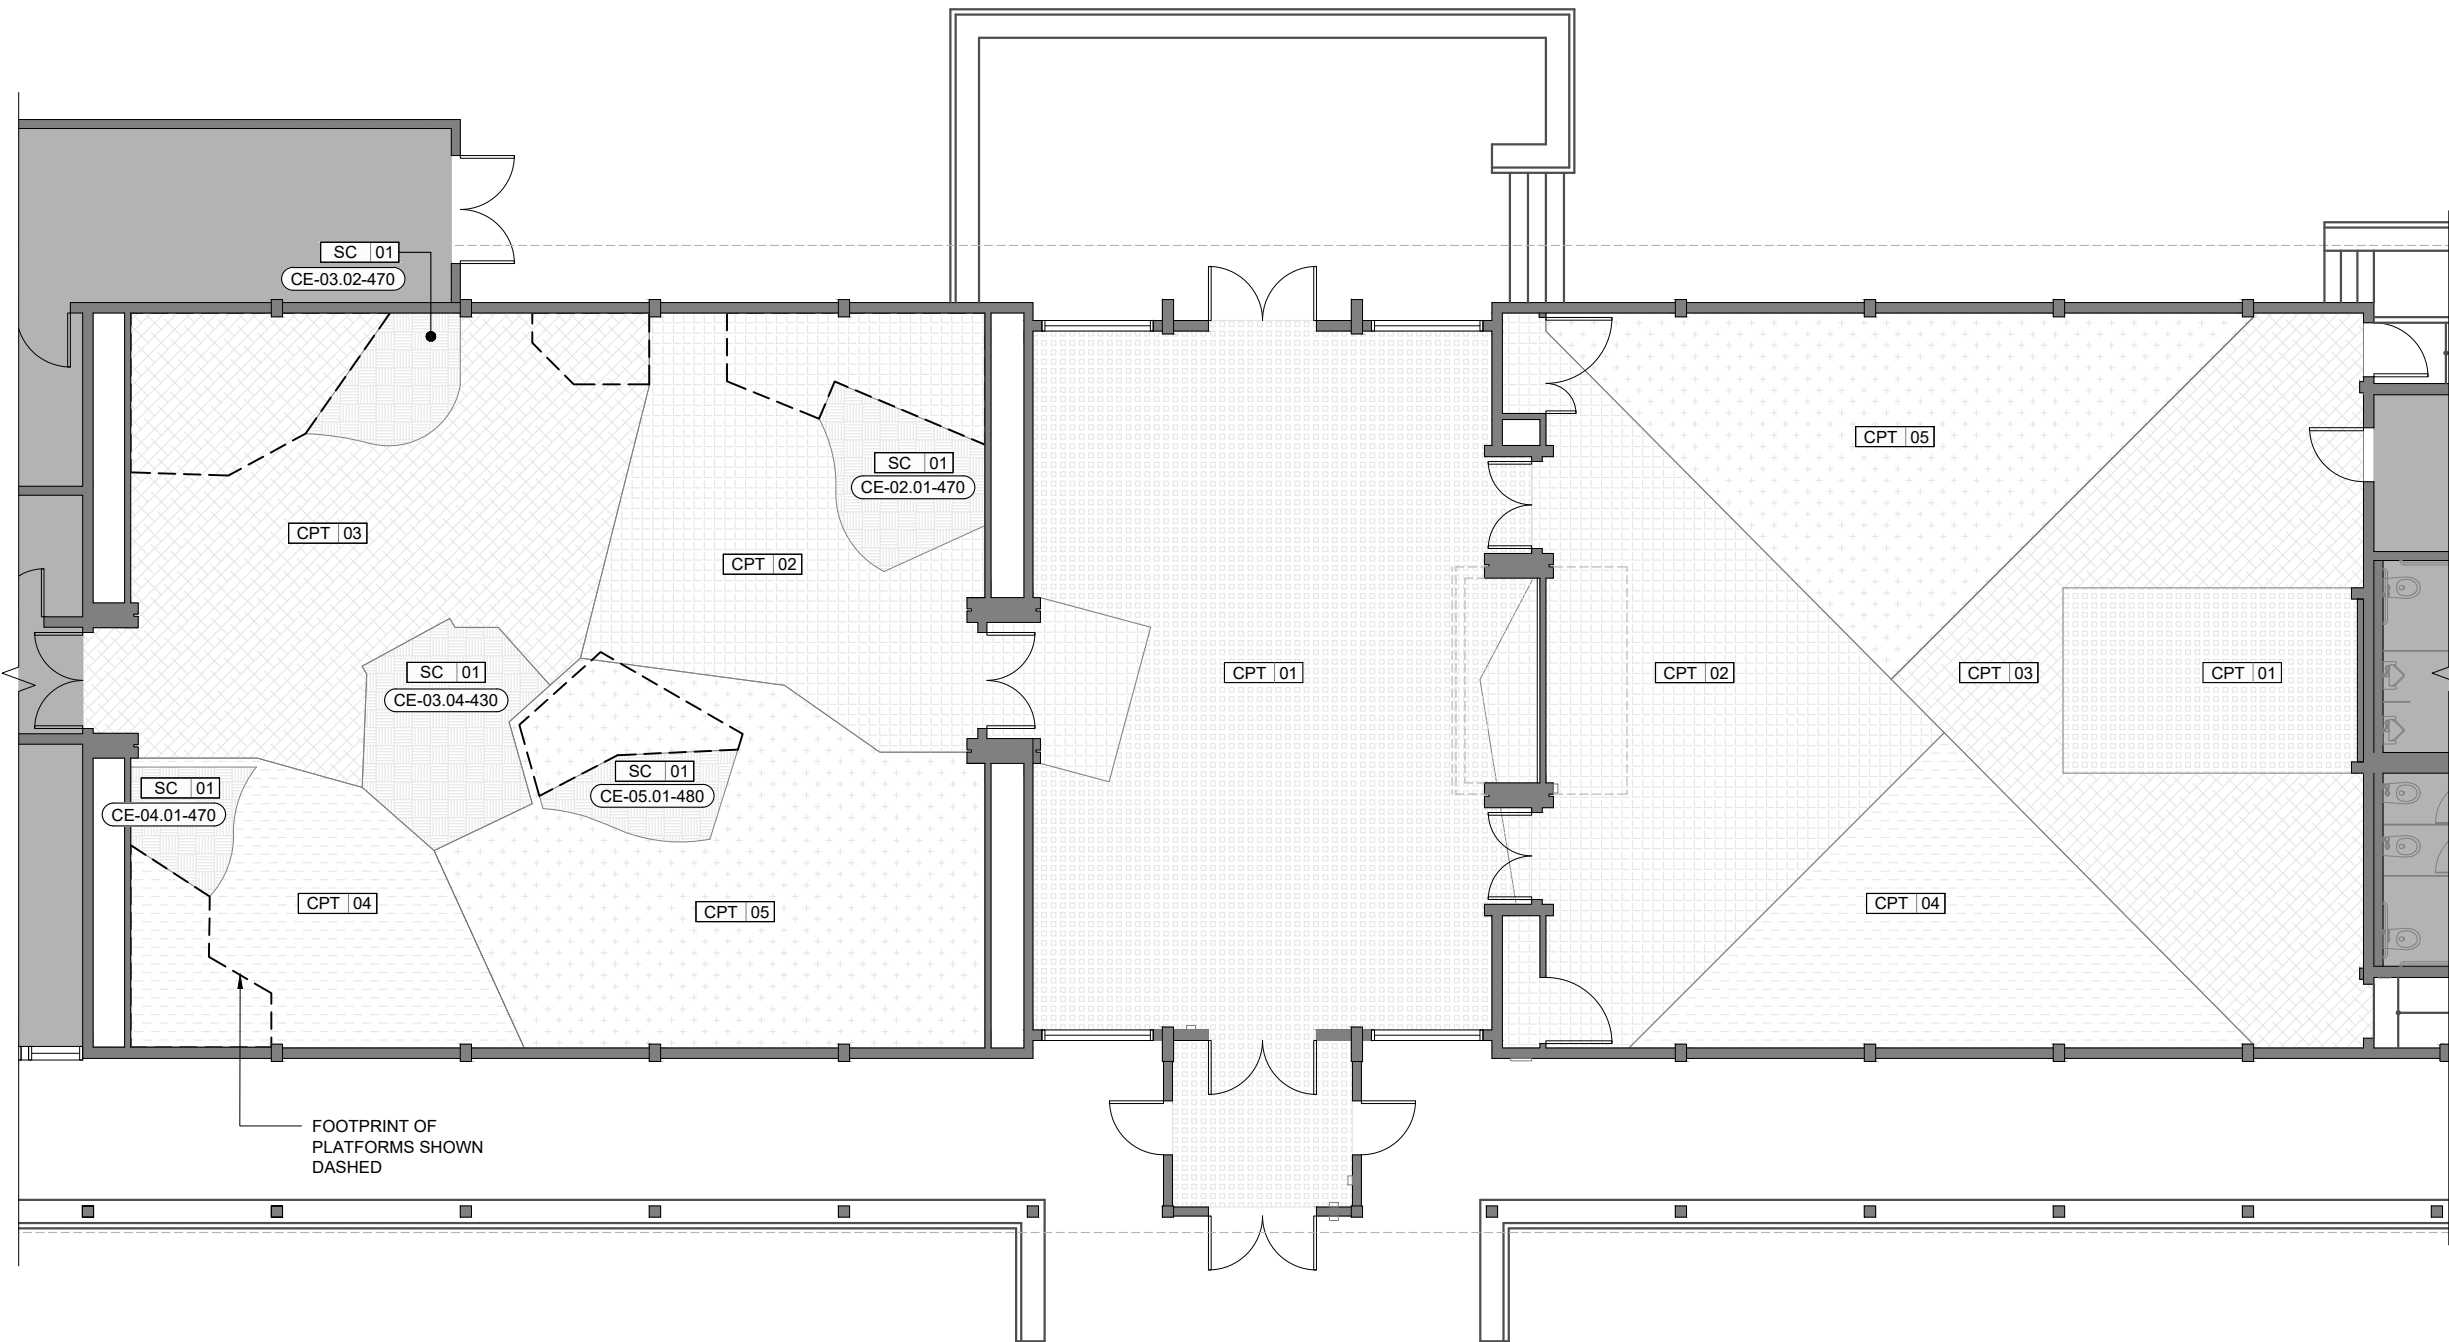

FOOTPRINT OF
PLATFORMS SHOWN
DASHED


 


Key Plan


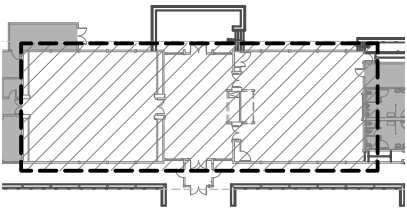


LIGHTING SYMBOLS

- RECESSED FIXTURE
- ⊗ PENDANT FIXTURE
- ⊗— SCONCE
- △△— TRACK LIGHTING
- — — COVE LIGHTING

 
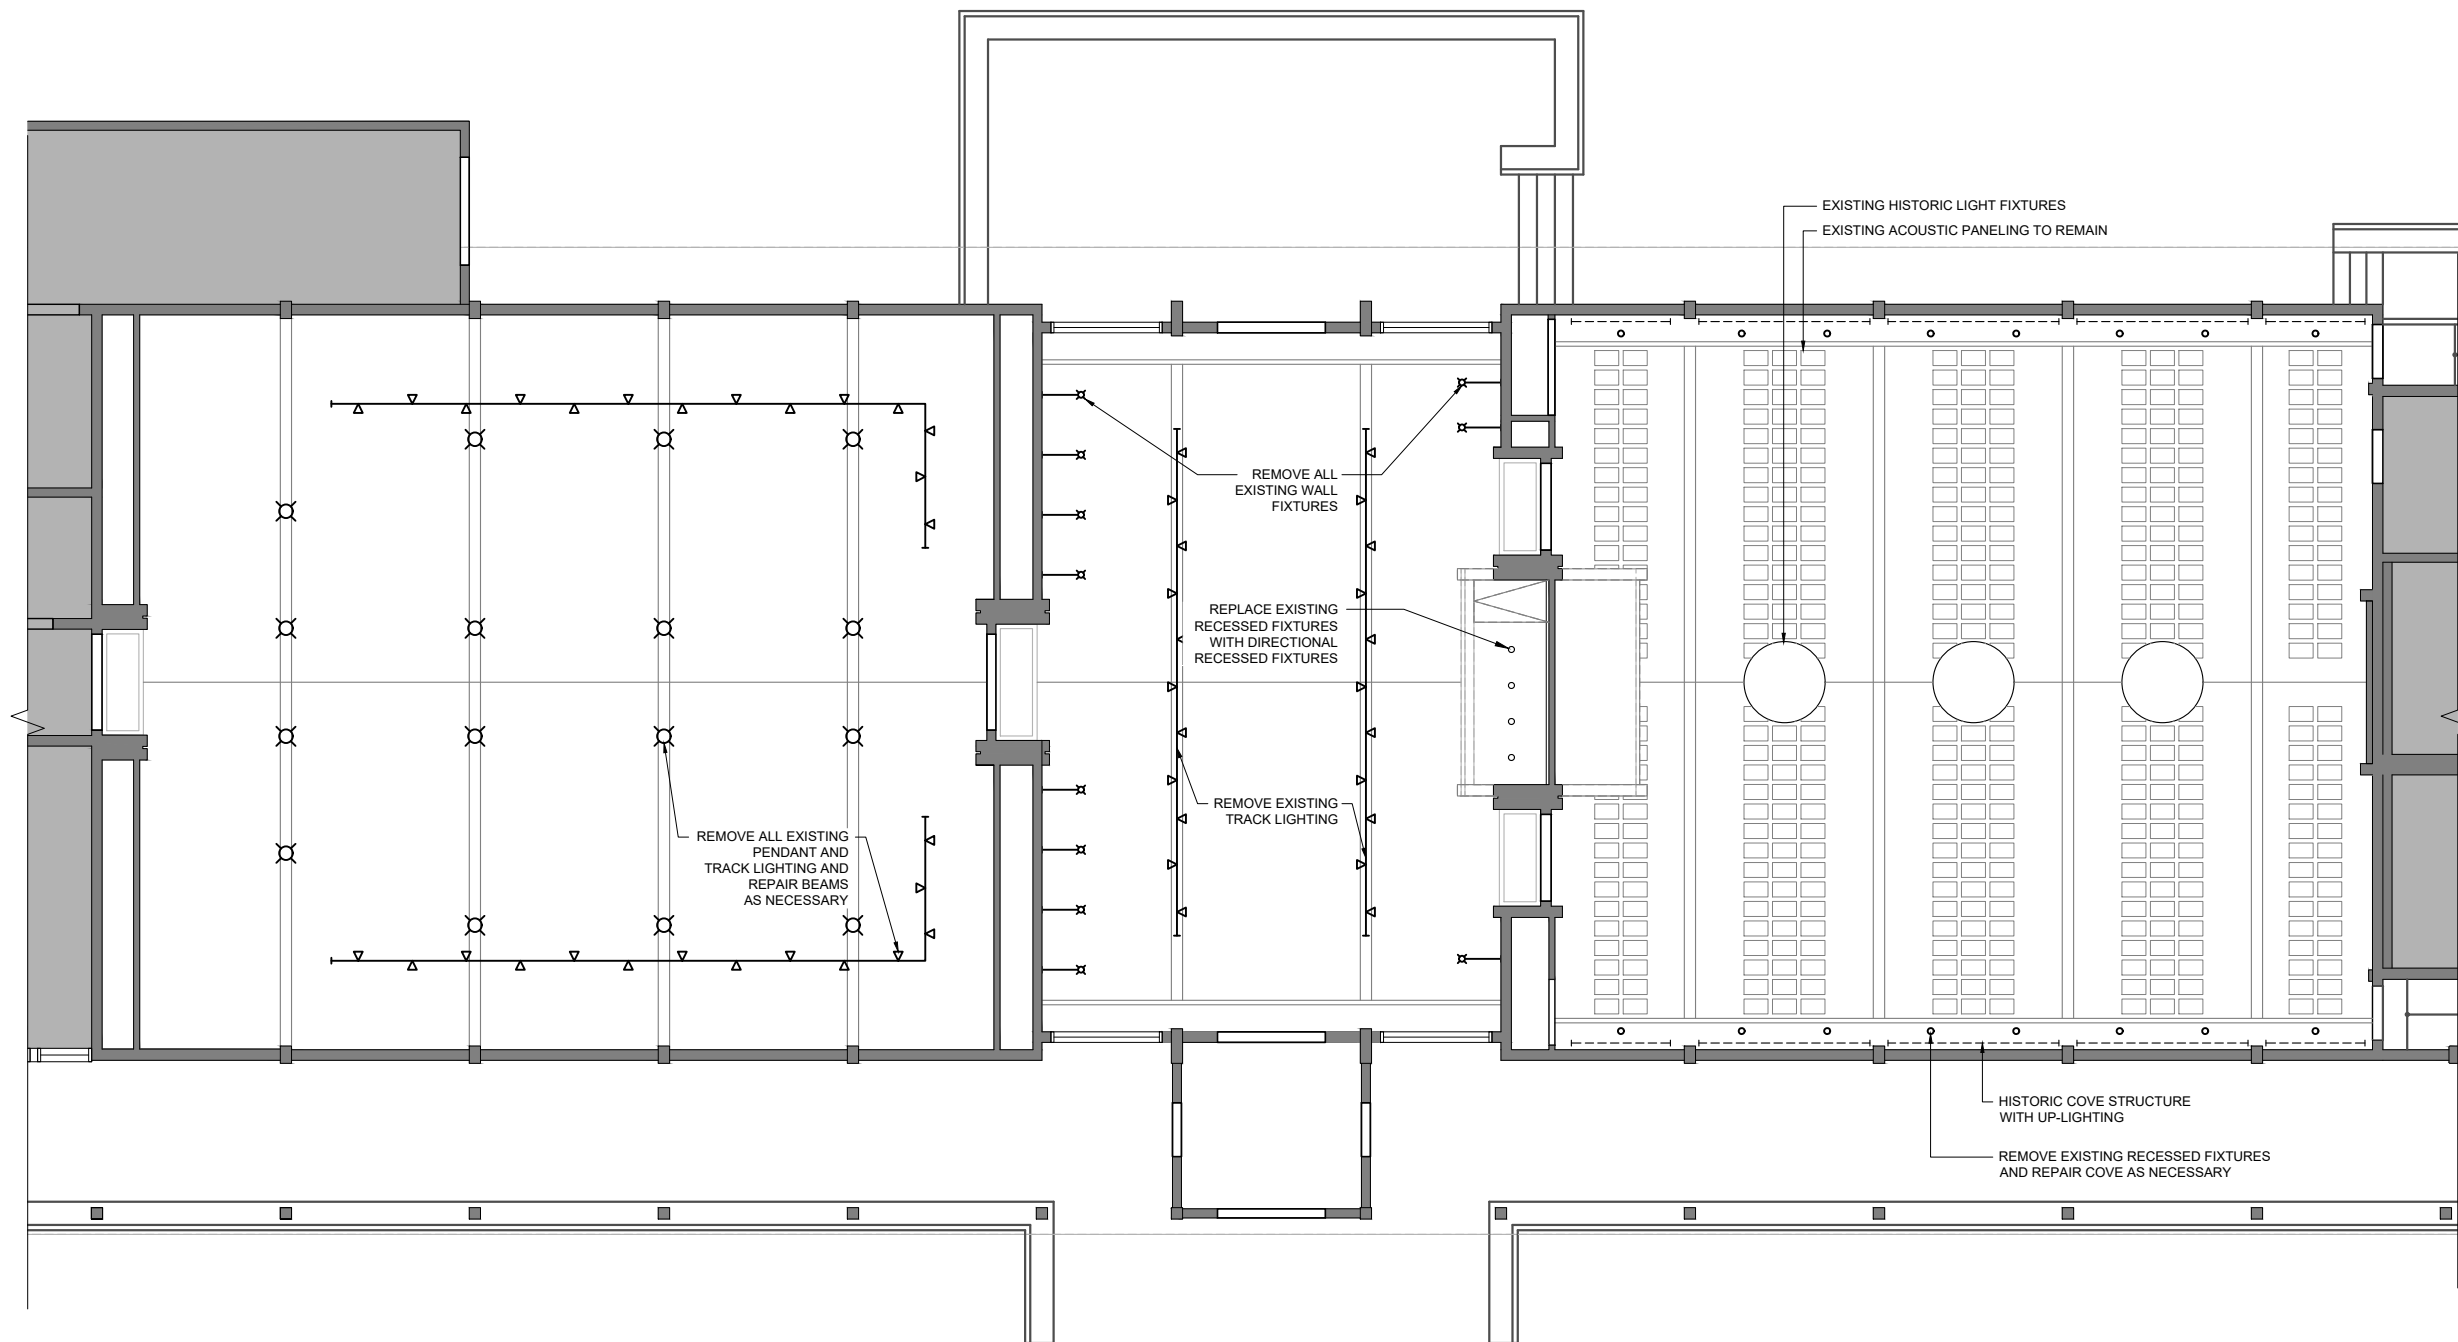


Key Plan

 
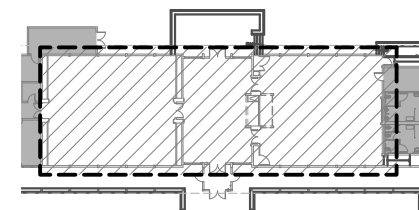


LIGHTING SYMBOLS

- RECESSED FIXTURE
- ▽ — TRACK LIGHTING
- - - COVE LIGHTING

 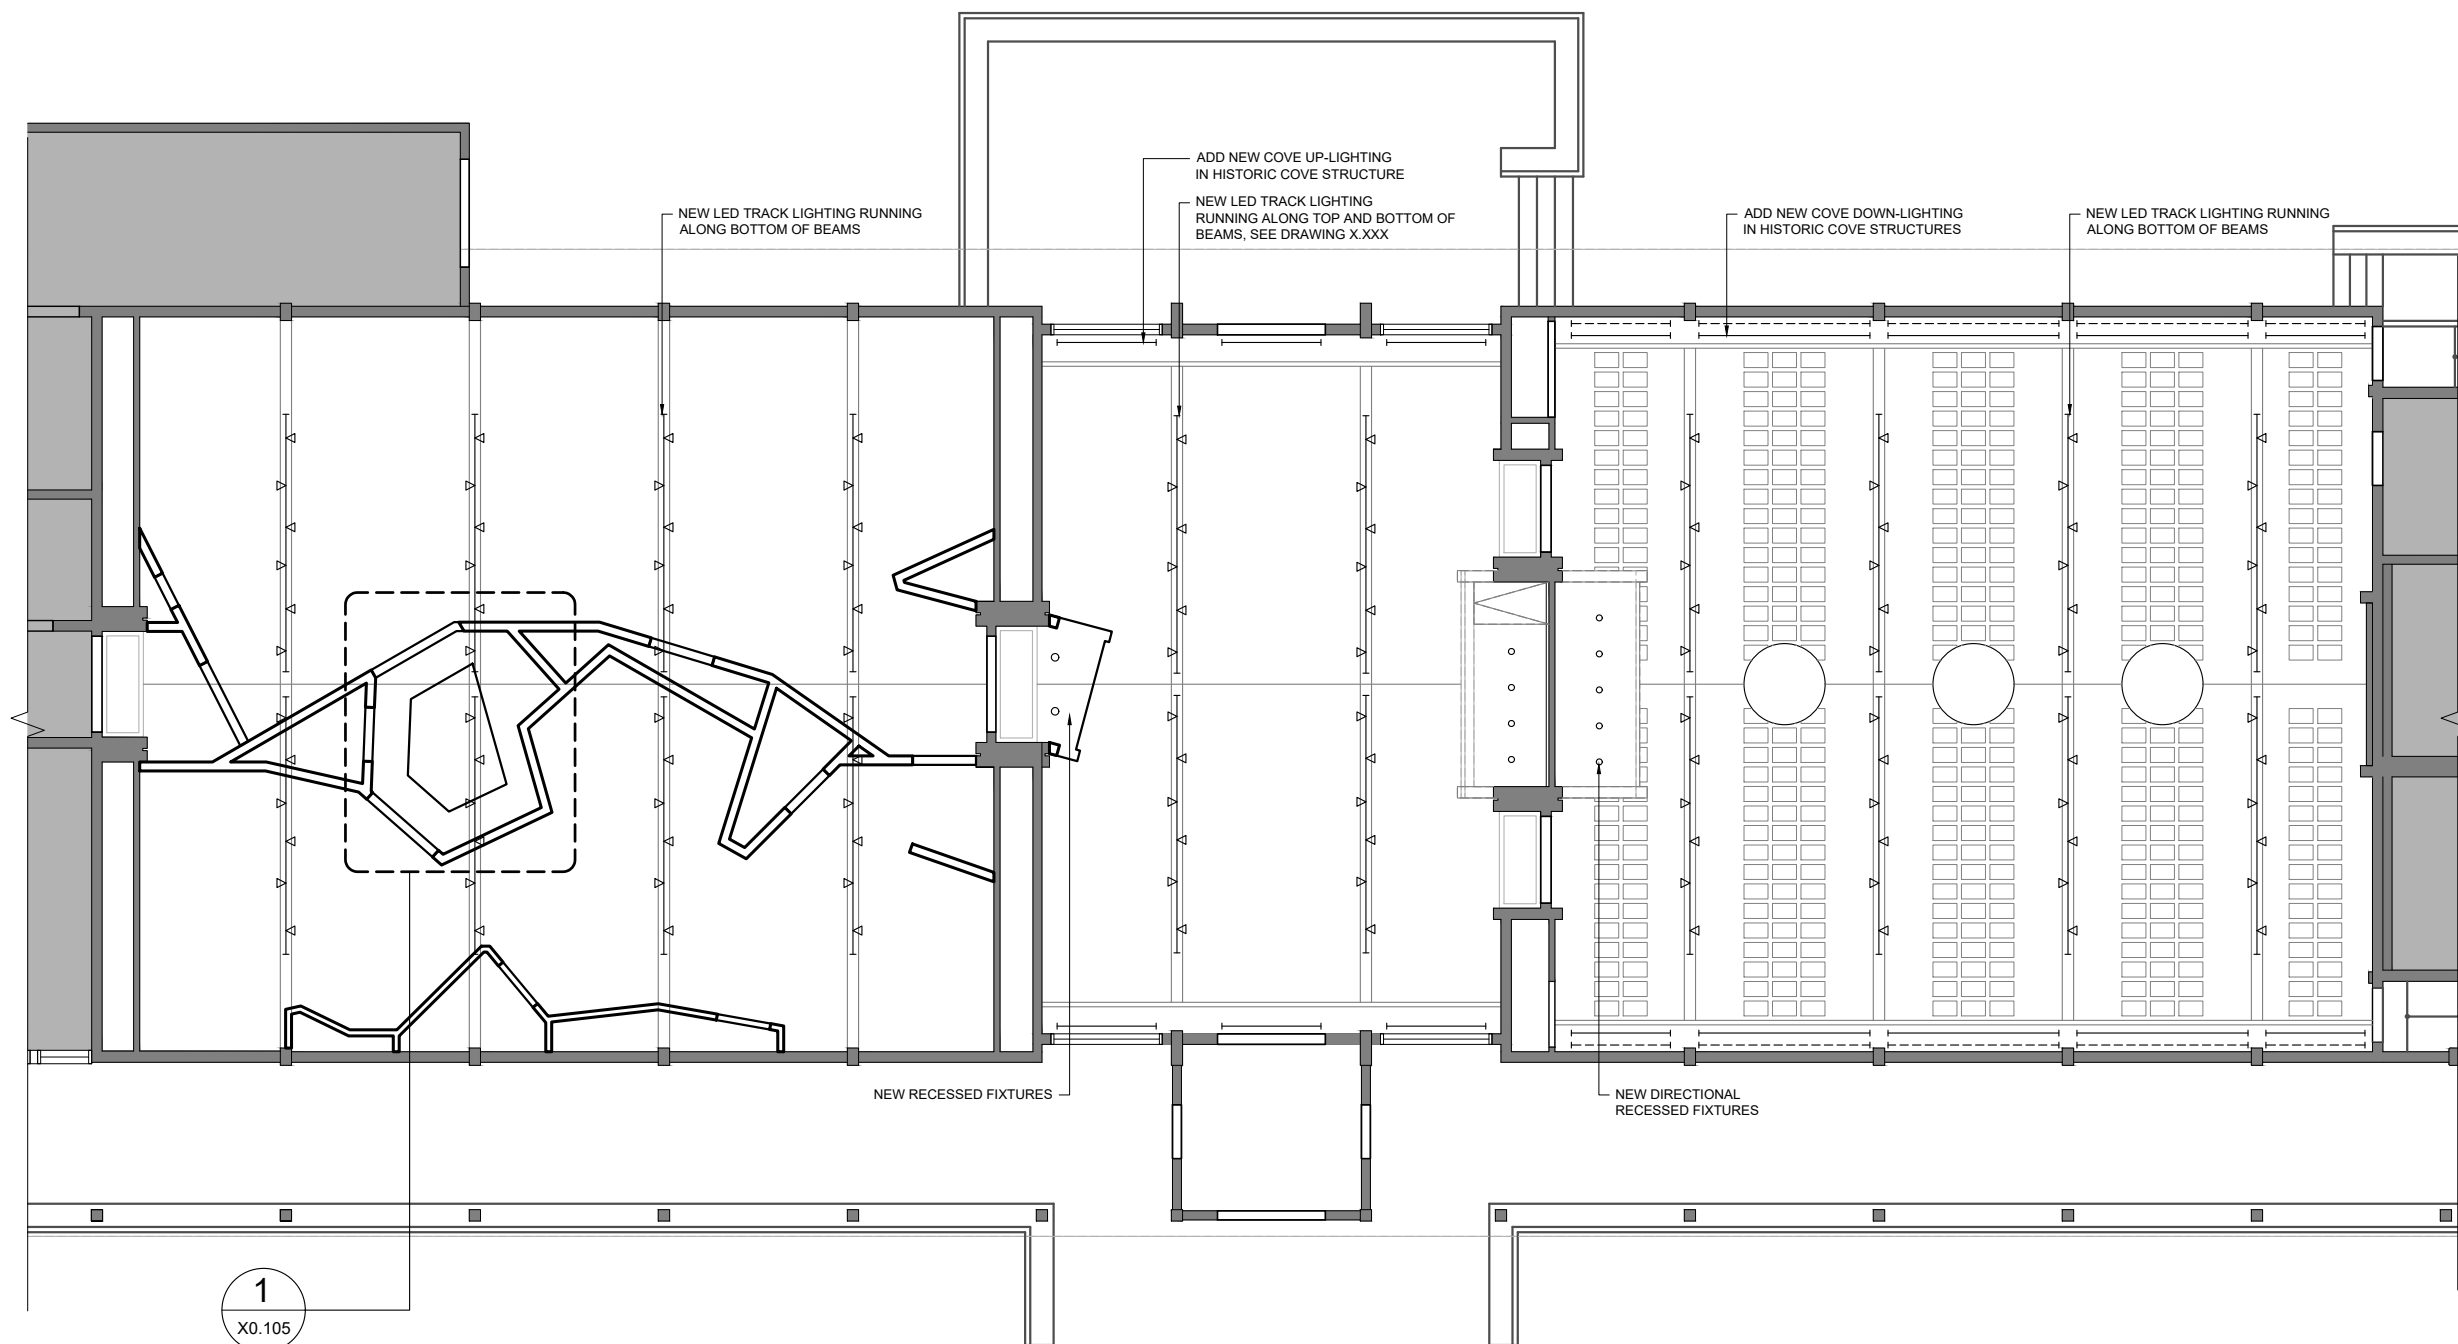


Key Plan

 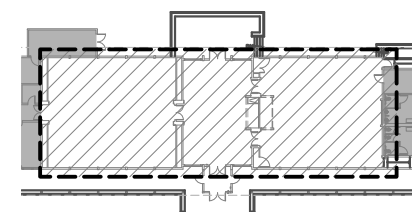


LIGHTING SYMBOLS

▽ TRACK LIGHTING

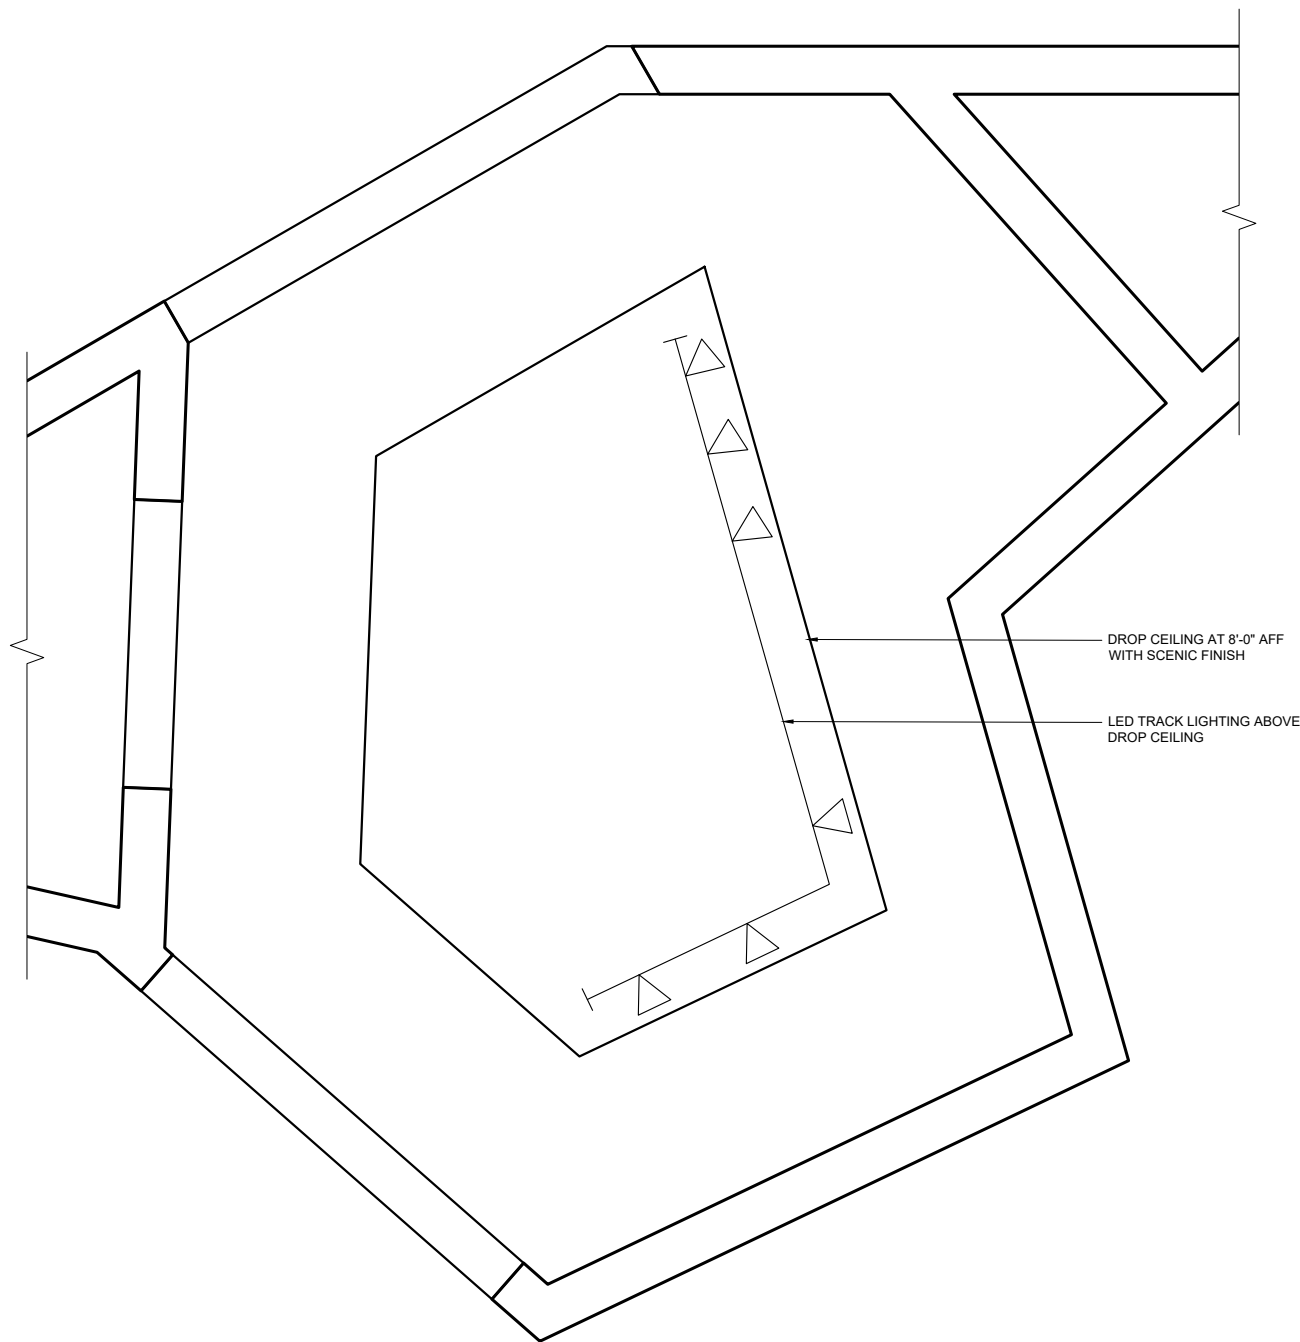

Key Plan


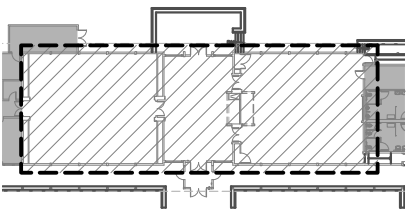


ELECTRICAL PLAN SYMBOLS


- C DUPLEX OUTLET FOR CASE LIGHTING
- AV DUPLEX OUTLET FOR AV EQUIPMENT
- AV QUADRUPLEX OUTLET FOR AV EQUIPMENT
- P QUADRUPLEX OUTLET
- D DATA OUTLET


NOTES:

- A. TYPICAL OUTLET MOUNTED AT WALL
BASE HEIGHT UNLESS OTHERWISE NOTED.
- B. SOME OUTLET LOCATIONS EXISTING,
ADD OUTLETS AS NECESSARY.

 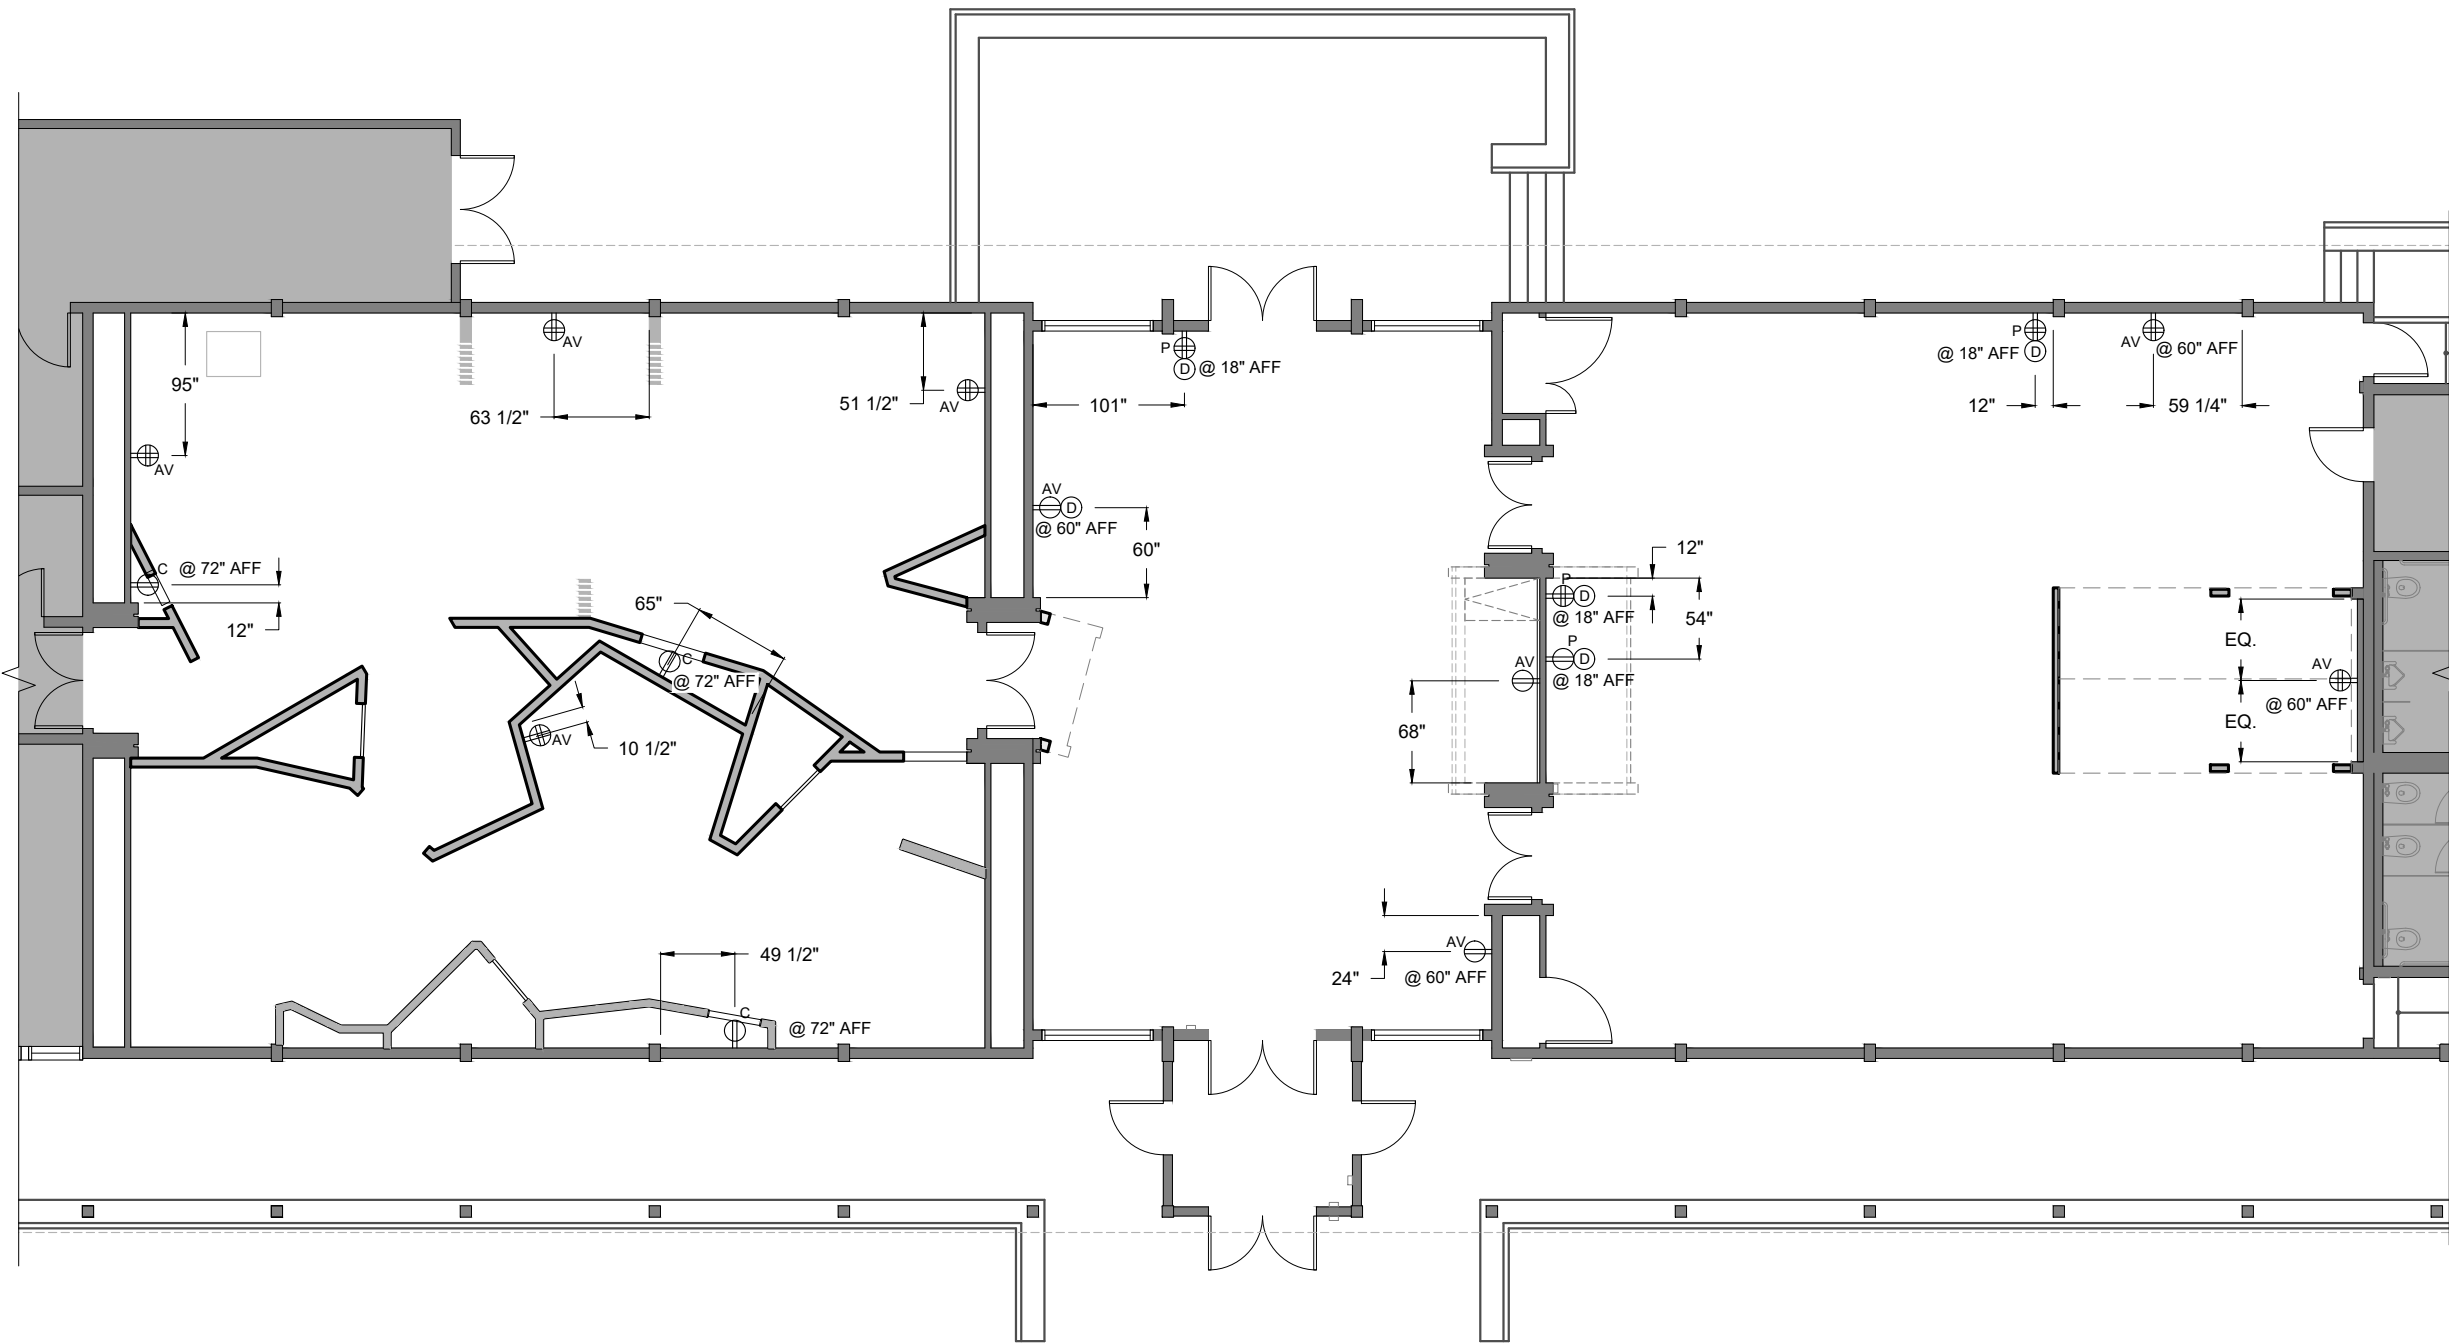


Key Plan

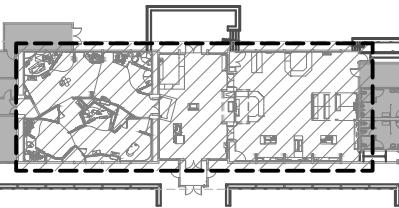

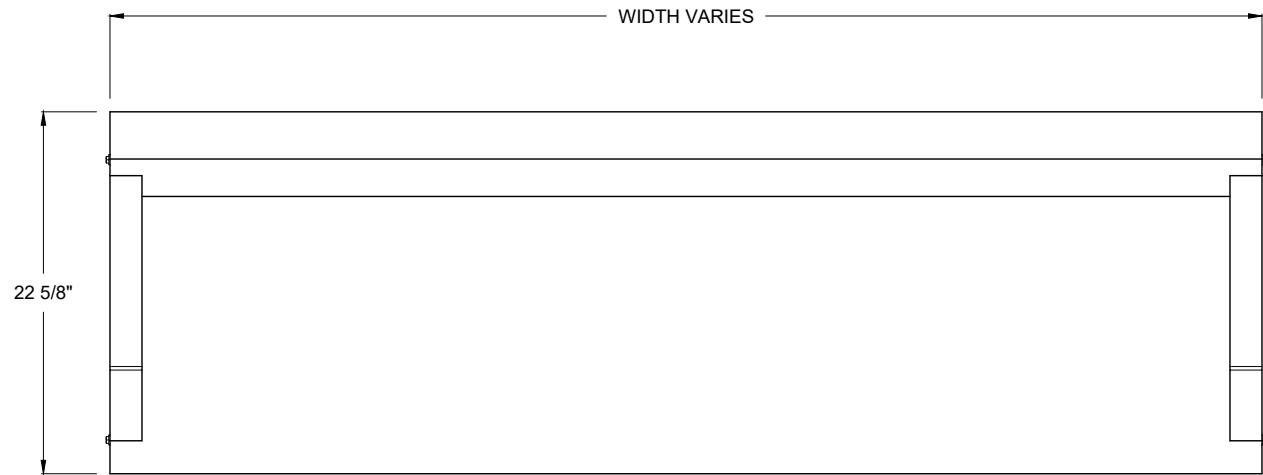


1 Plan
X0.300 Scale A: 1" = 1'-0"

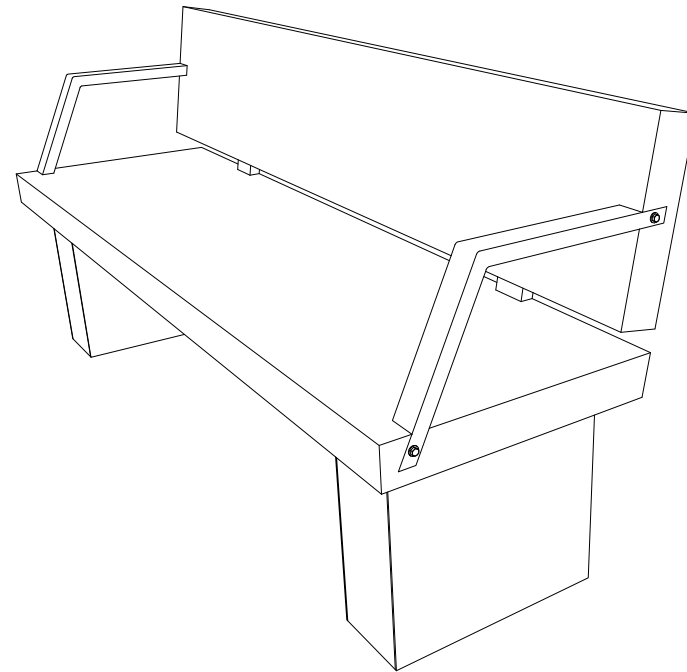


4 3D View
X0.300 Scale: NTS


BENCH SIZES

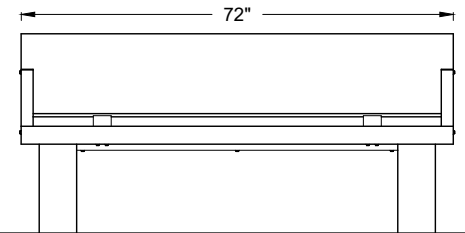

5 Elevation - Small Bench
X0.300 Scale B: 3/8" = 1'-0"

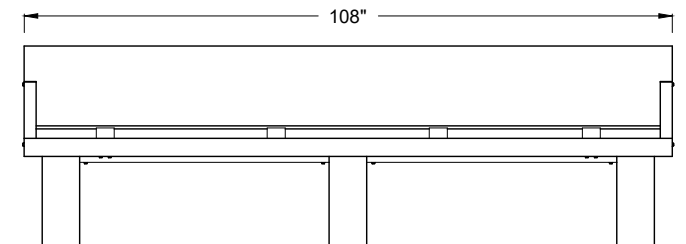


6 Elevation - Large Bench
X0.300 Scale B: 3/8" = 1'-0"

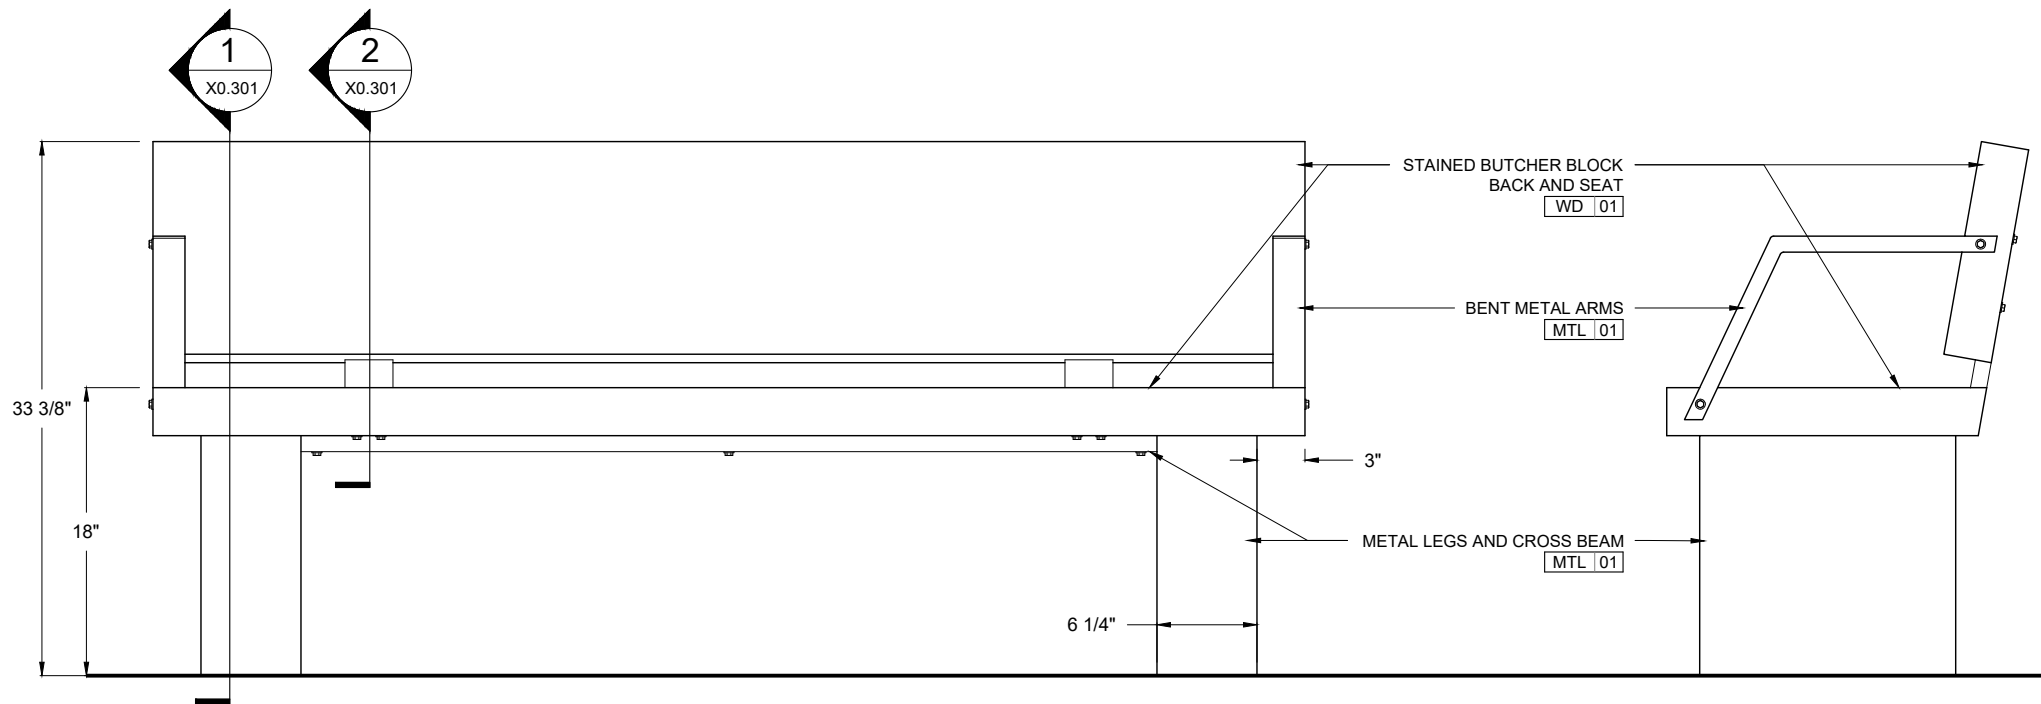



2 Front Elevation
X0.300 Scale A: 1" = 1'-0"

3 Side Elevation
X0.300 Scale A: 1" = 1'-0"

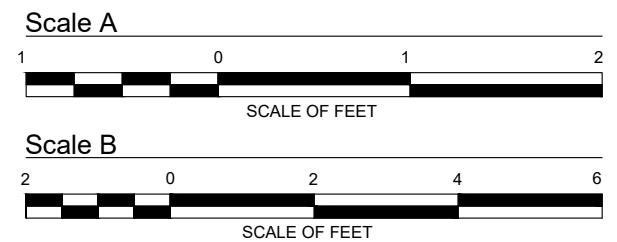


Key Plan

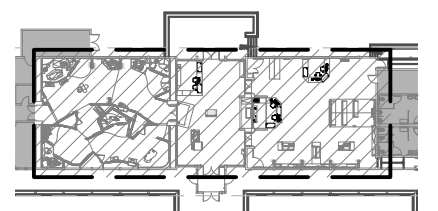


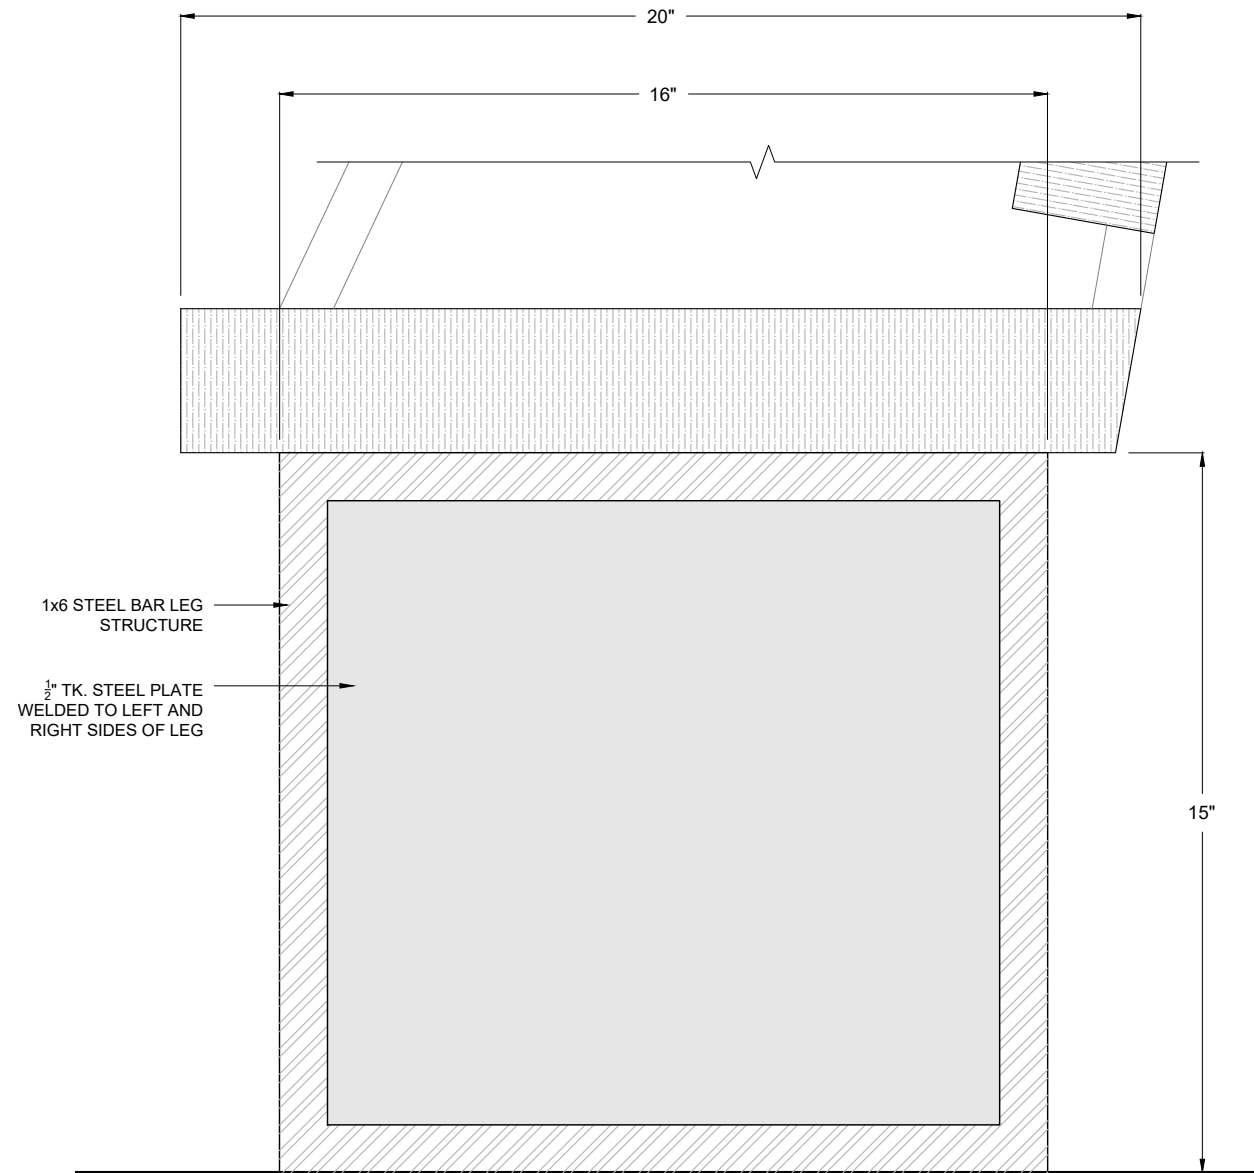



1 Detail Section
X0.301 Scale: 3" = 1'-0"

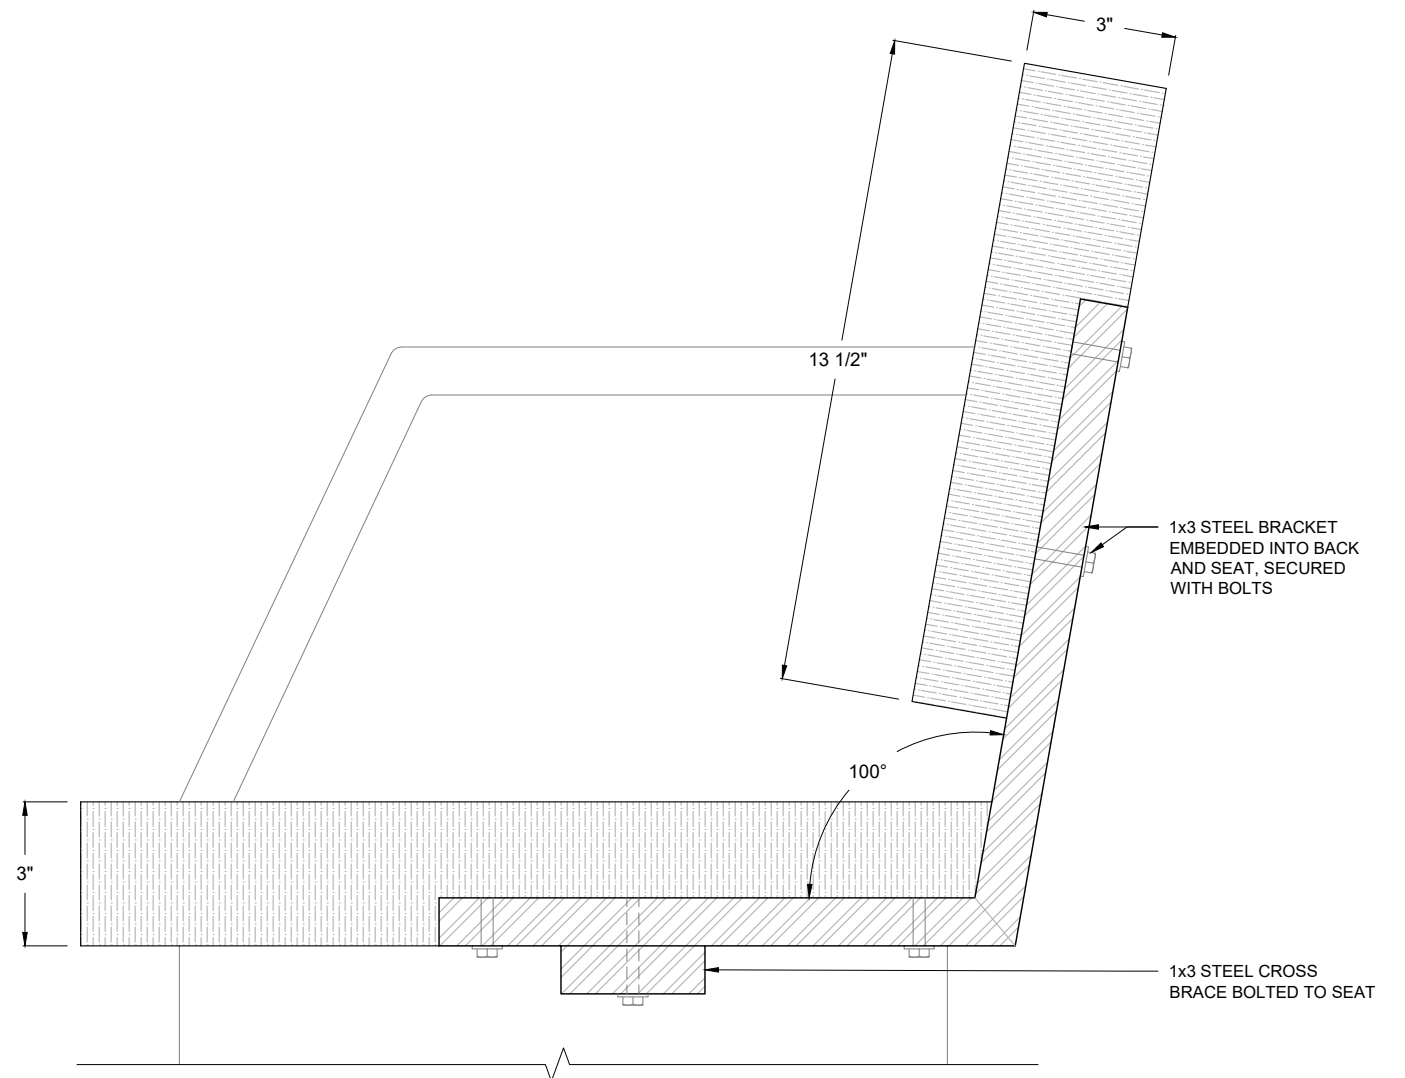




2 Detail Section
X0.301 Scale: 3" = 1'-0"

Key Plan

 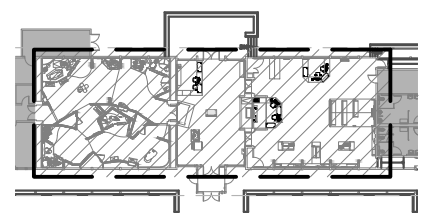


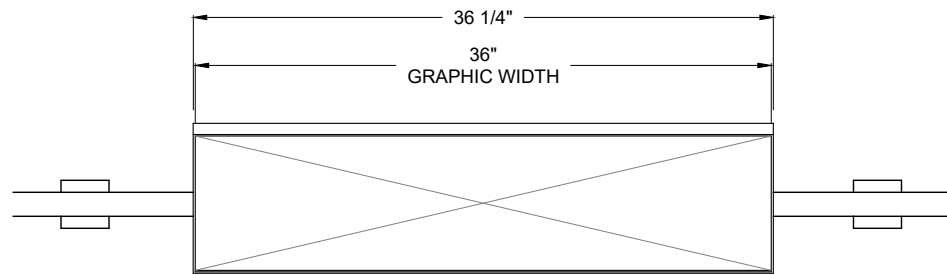



1 Plan
X0.302 Scale A: 1" = 1'-0"

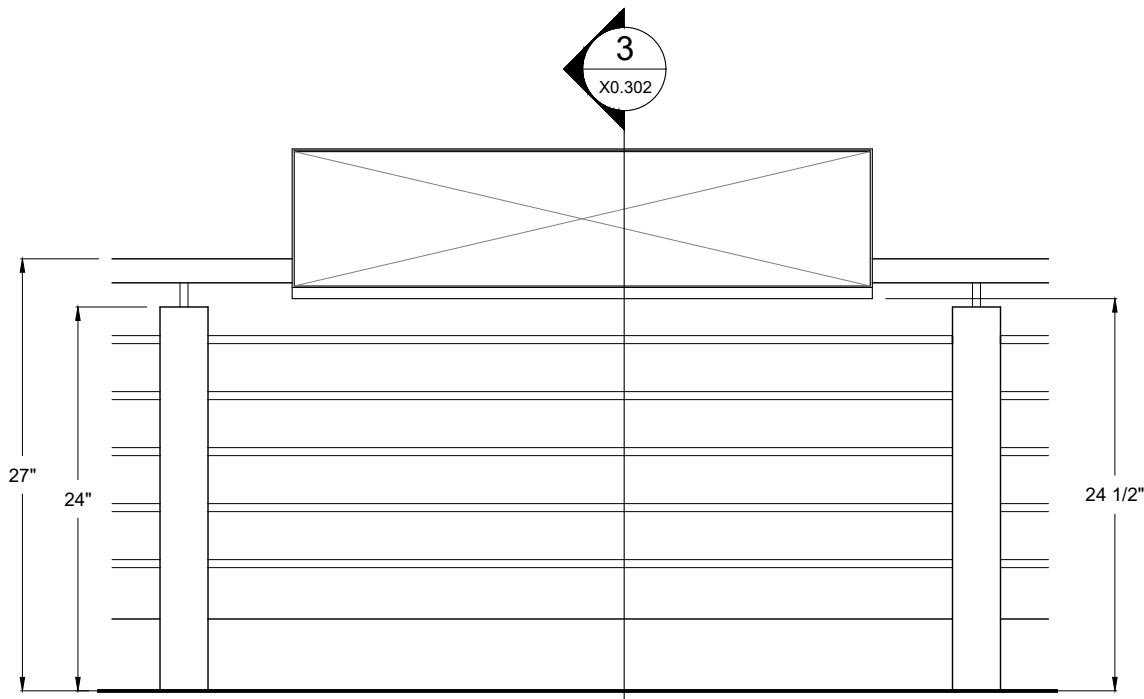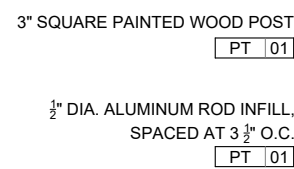
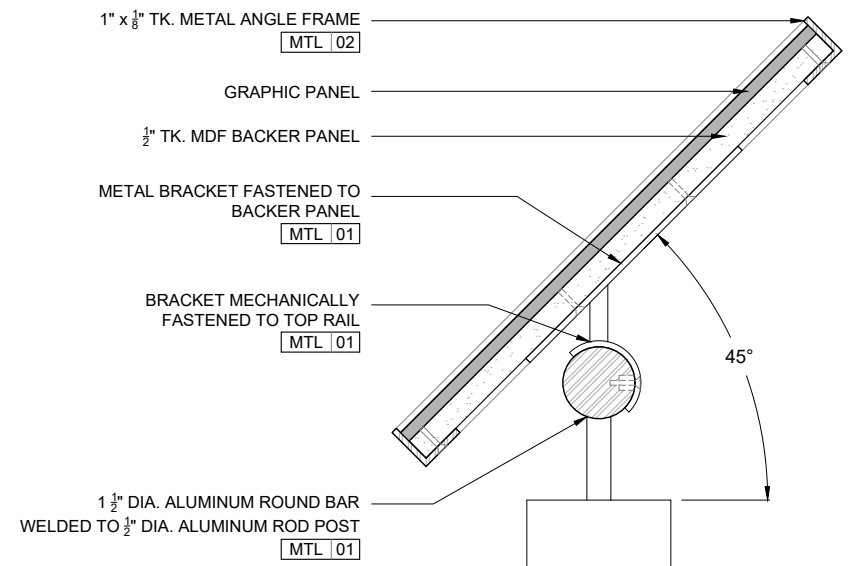


2 Front Elevation
X0.302 Scale A: 1" = 1'-0"


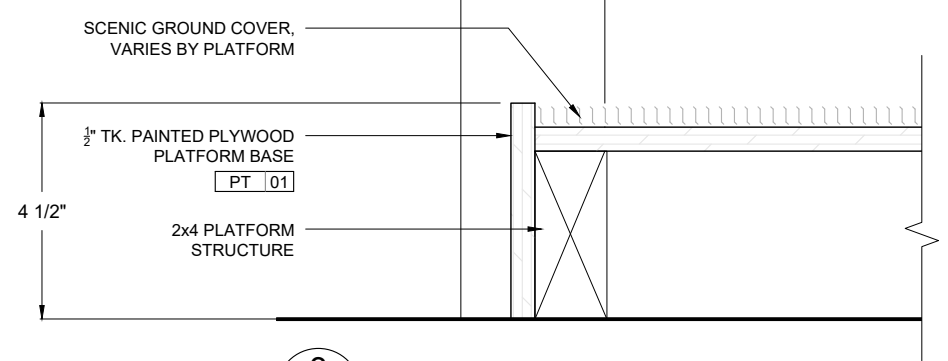


3 Side Elevation
X0.302 Scale B: 3" = 1'-0"

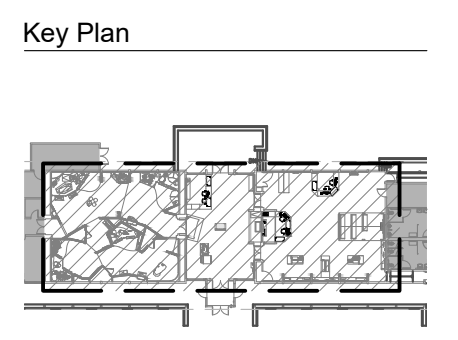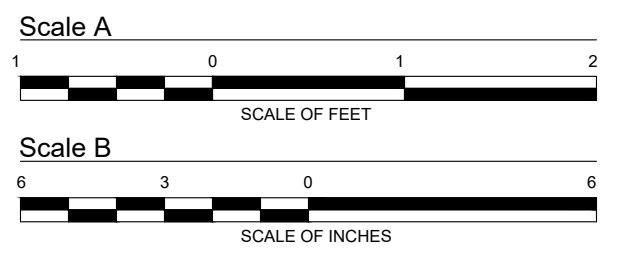

 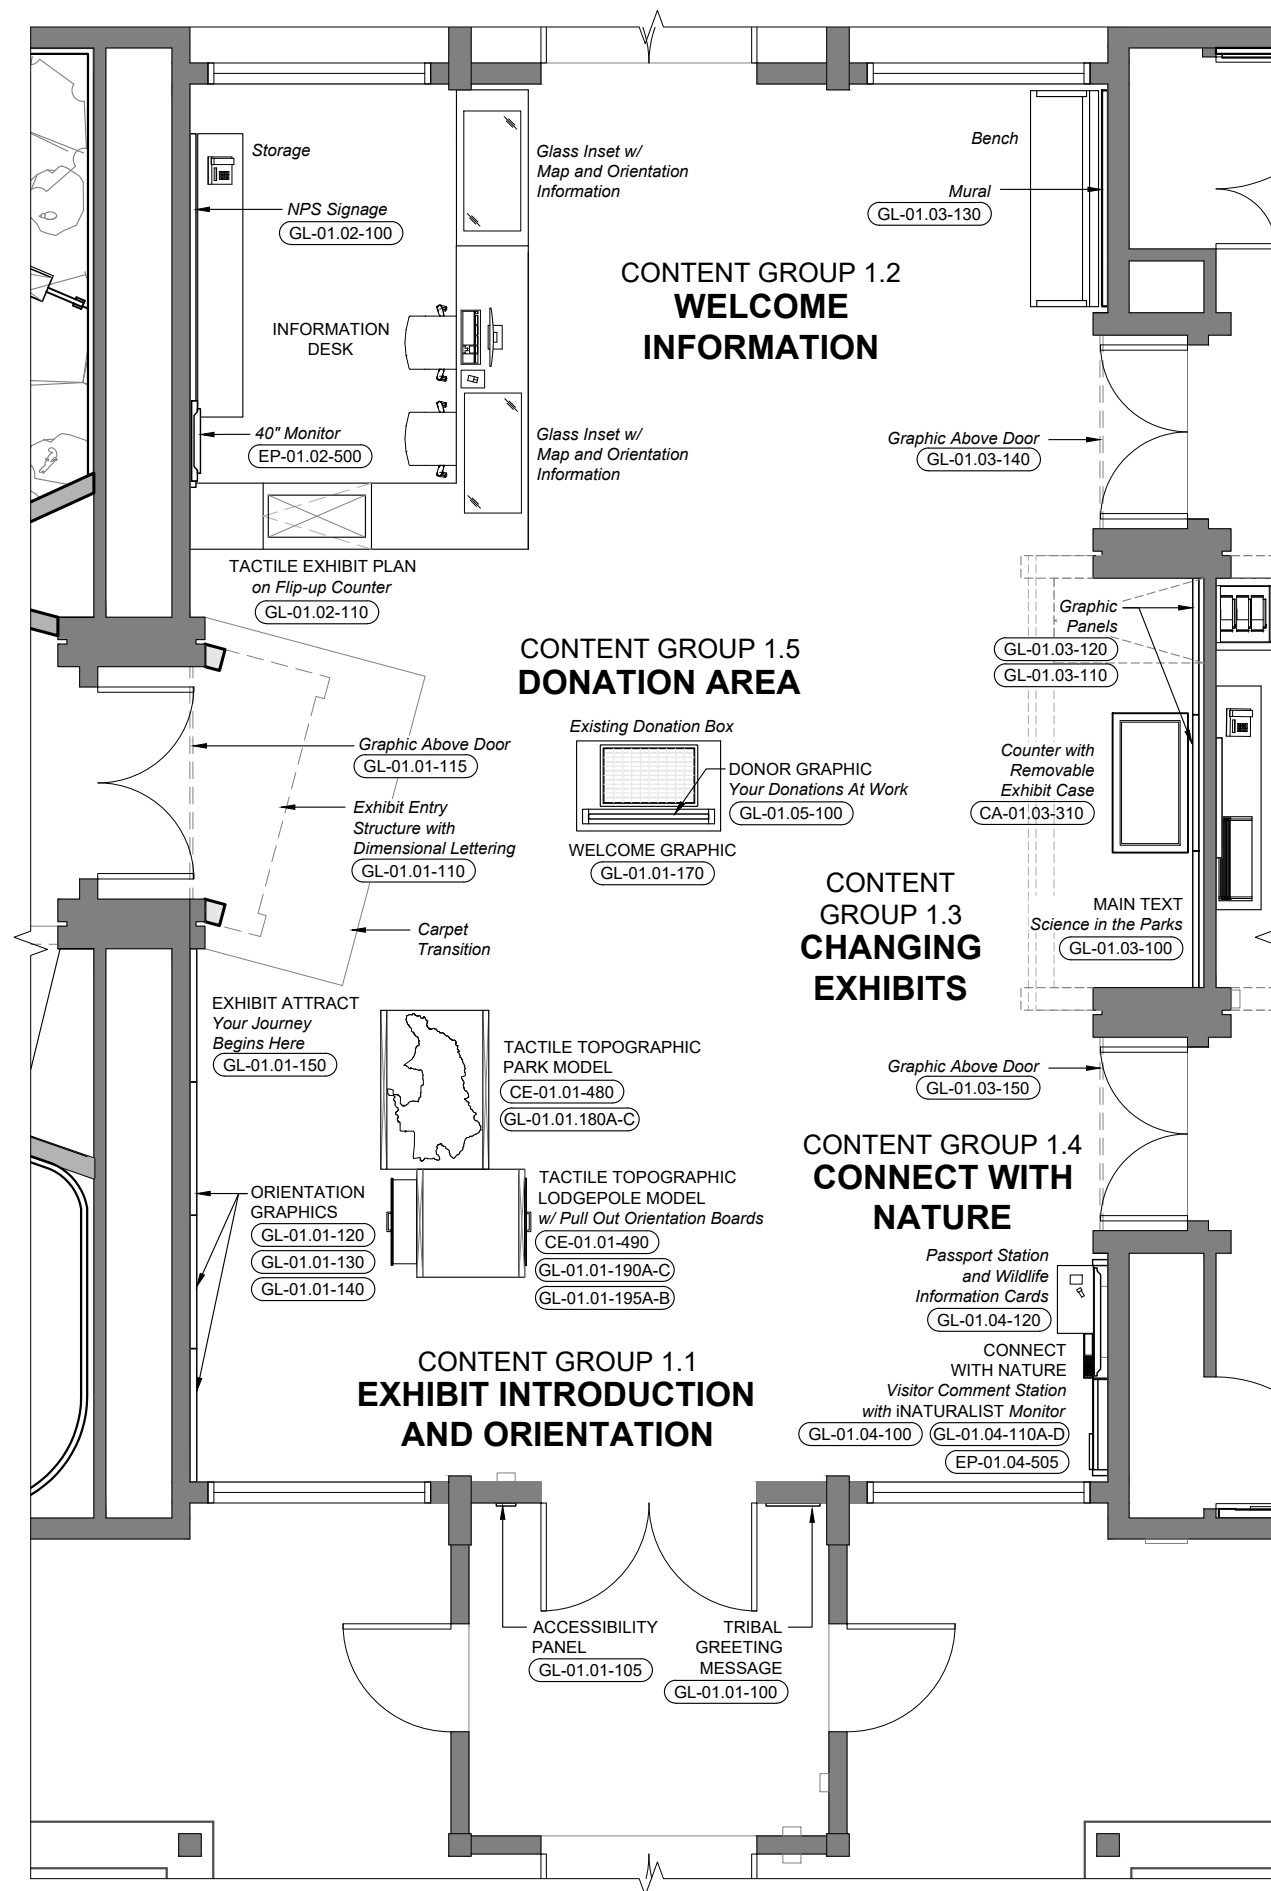




Key Plan

 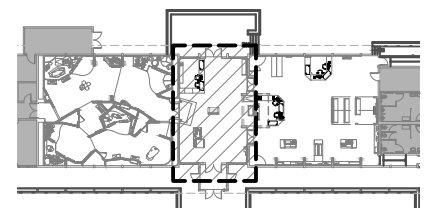







Key Plan

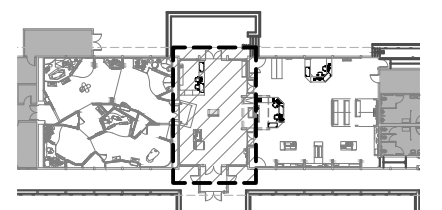

 
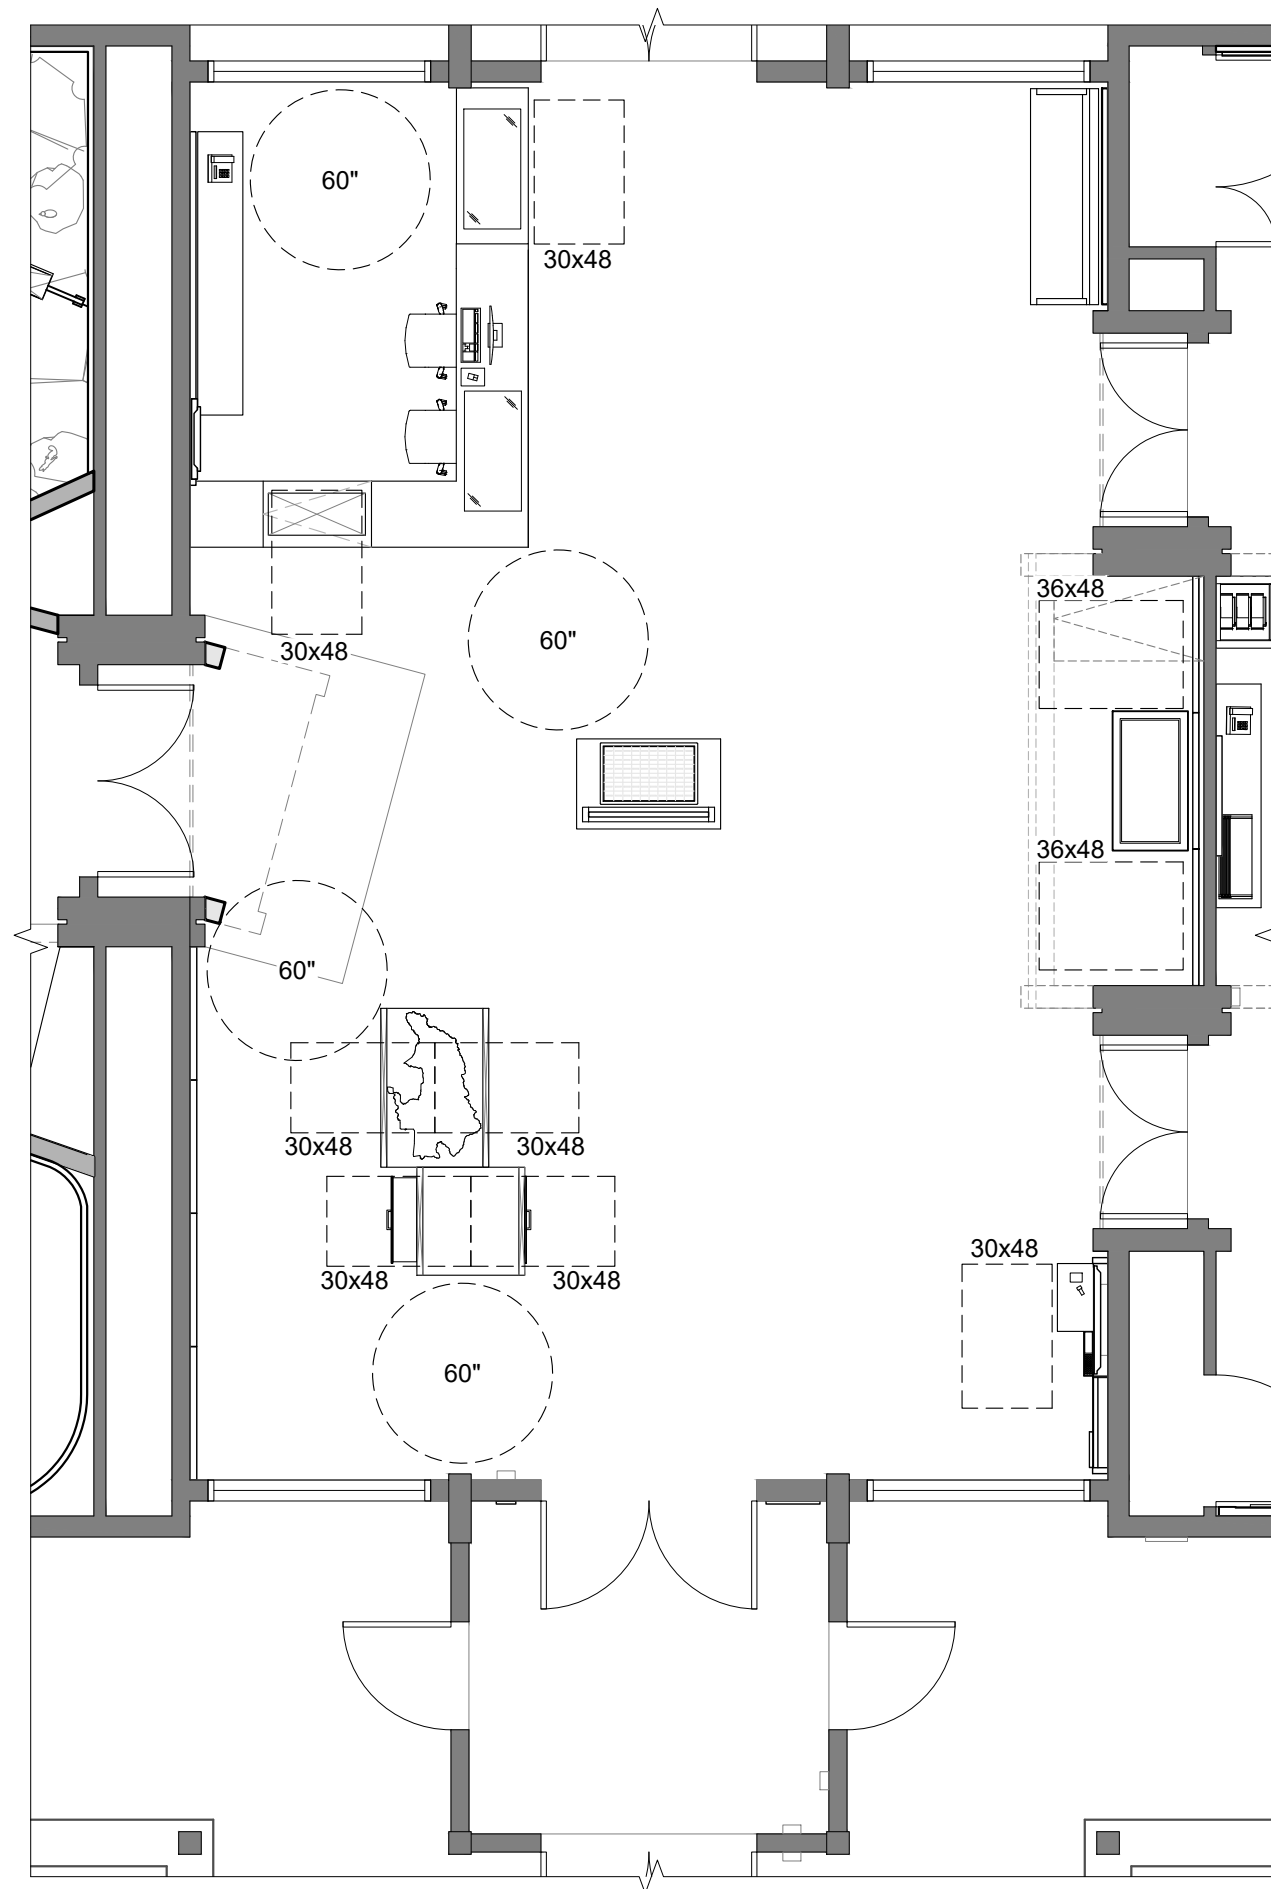



Key Plan

 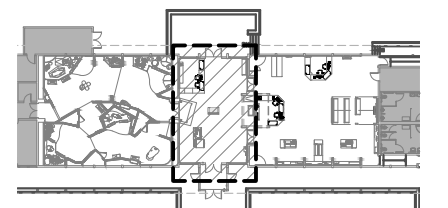

 
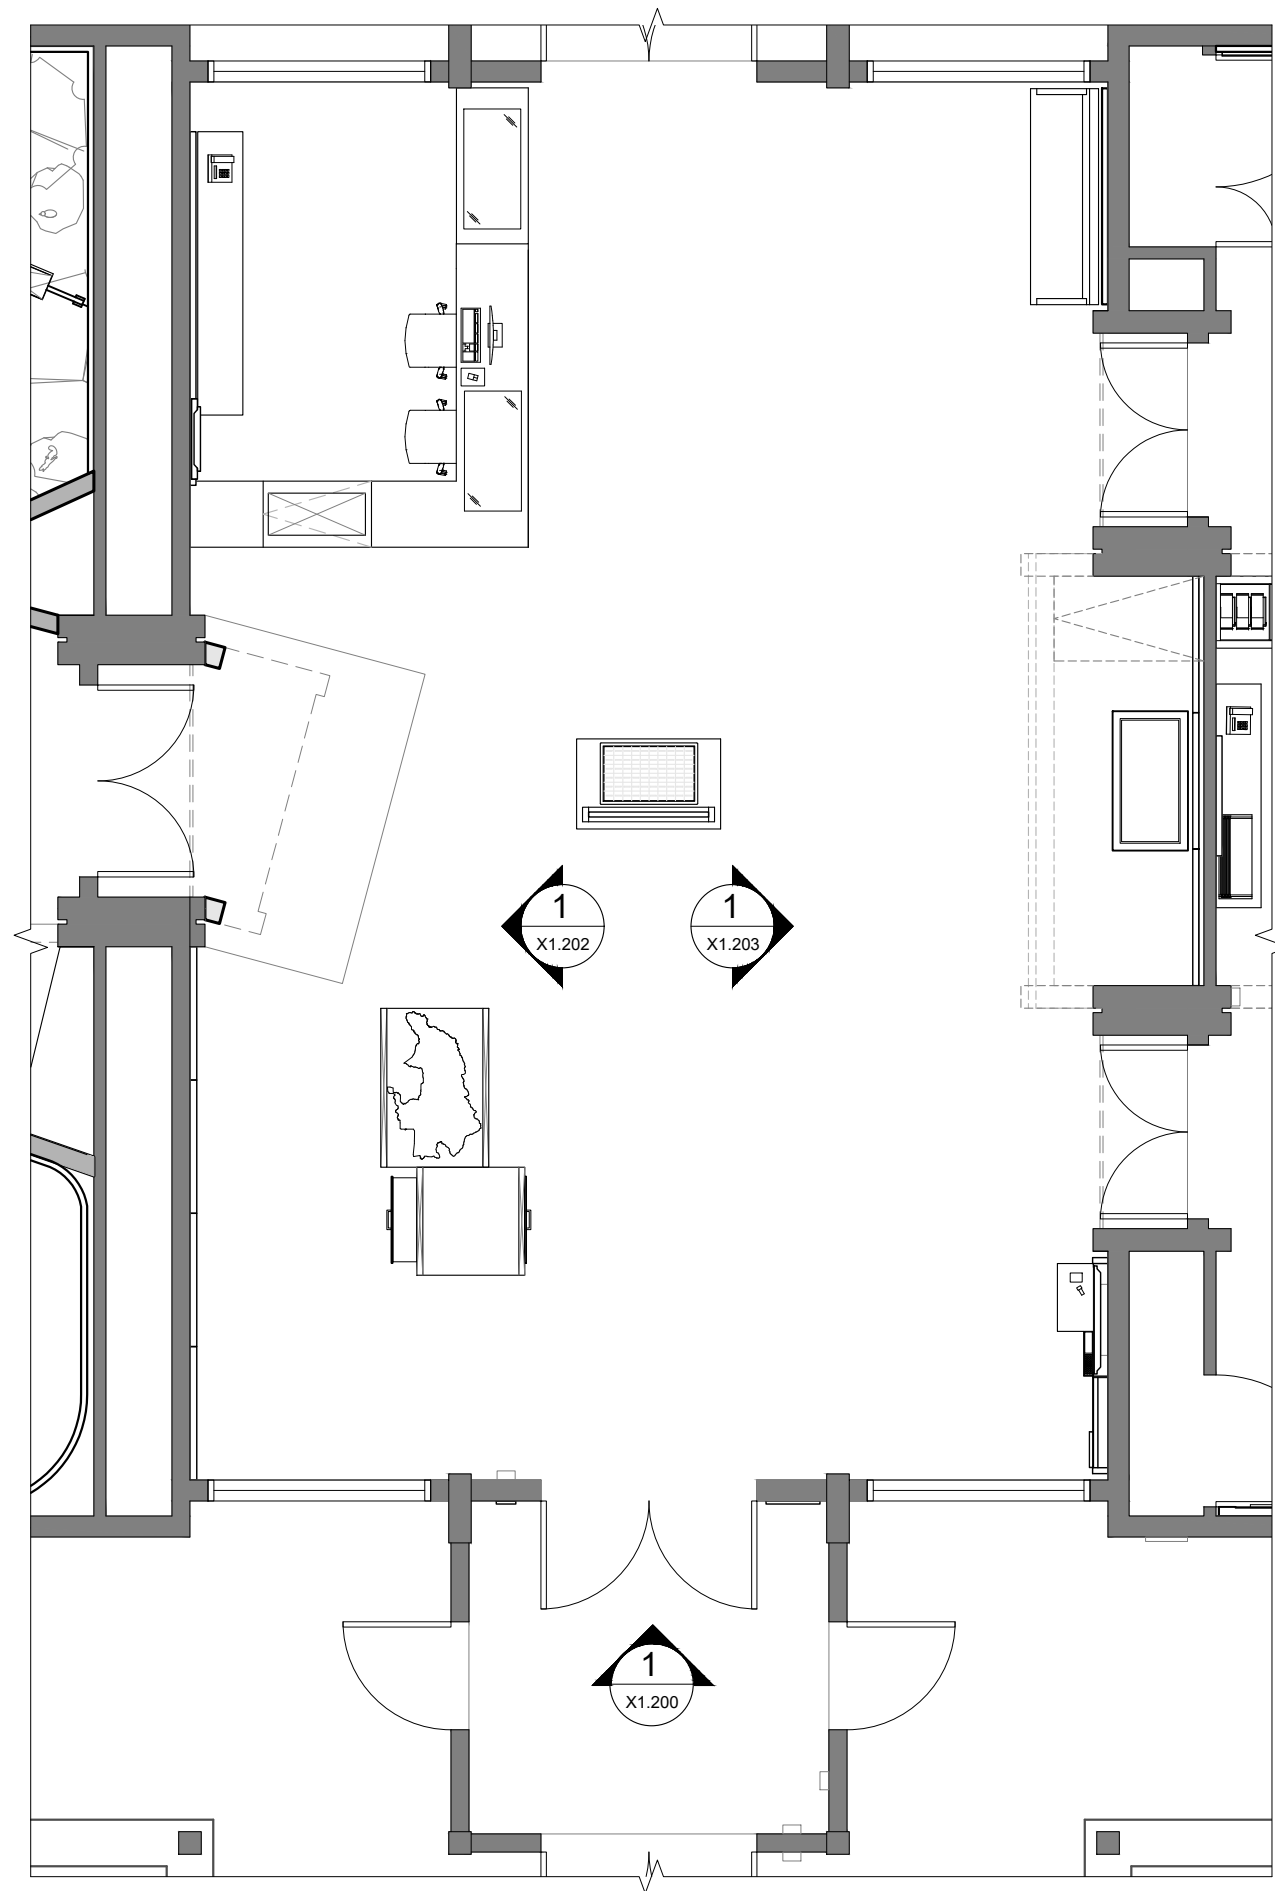



Key Plan

 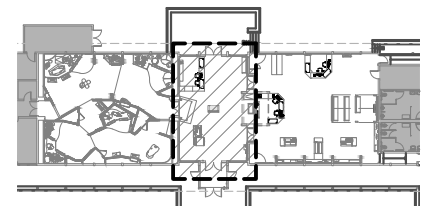

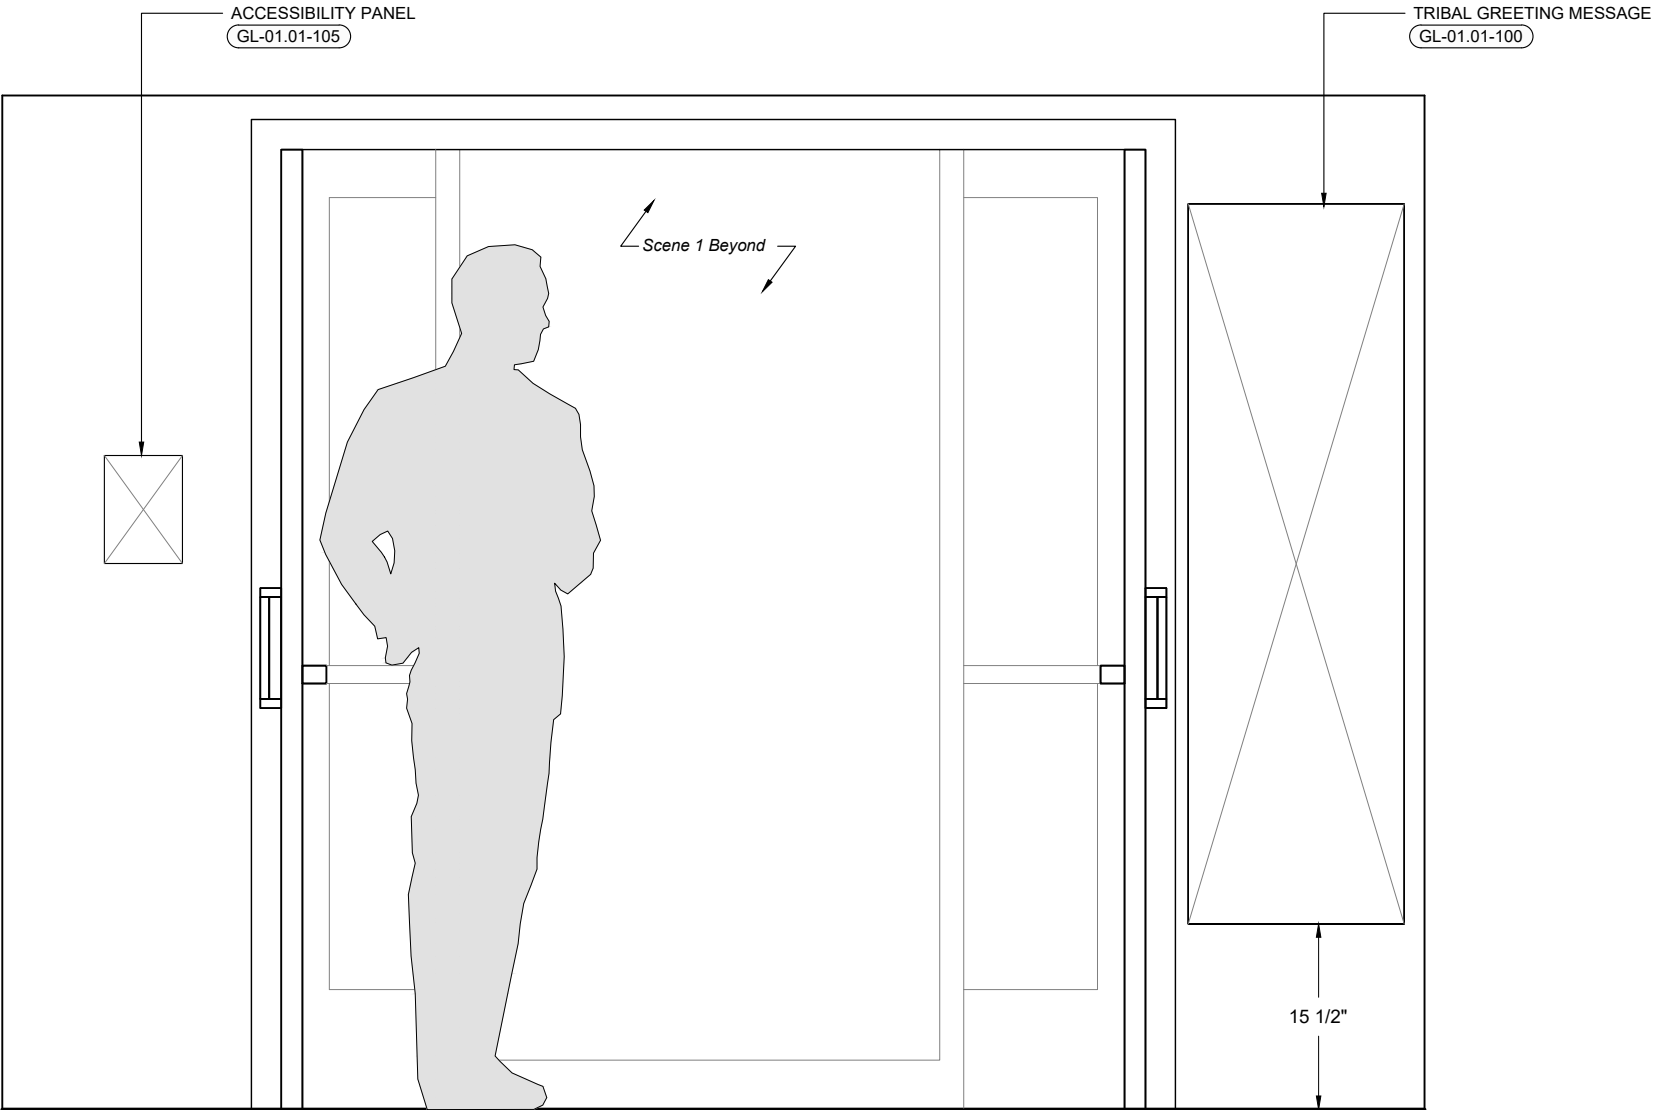



Key Plan

 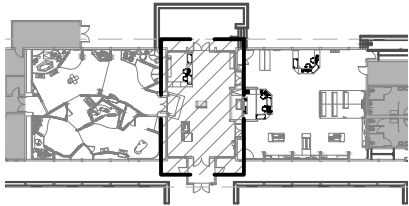

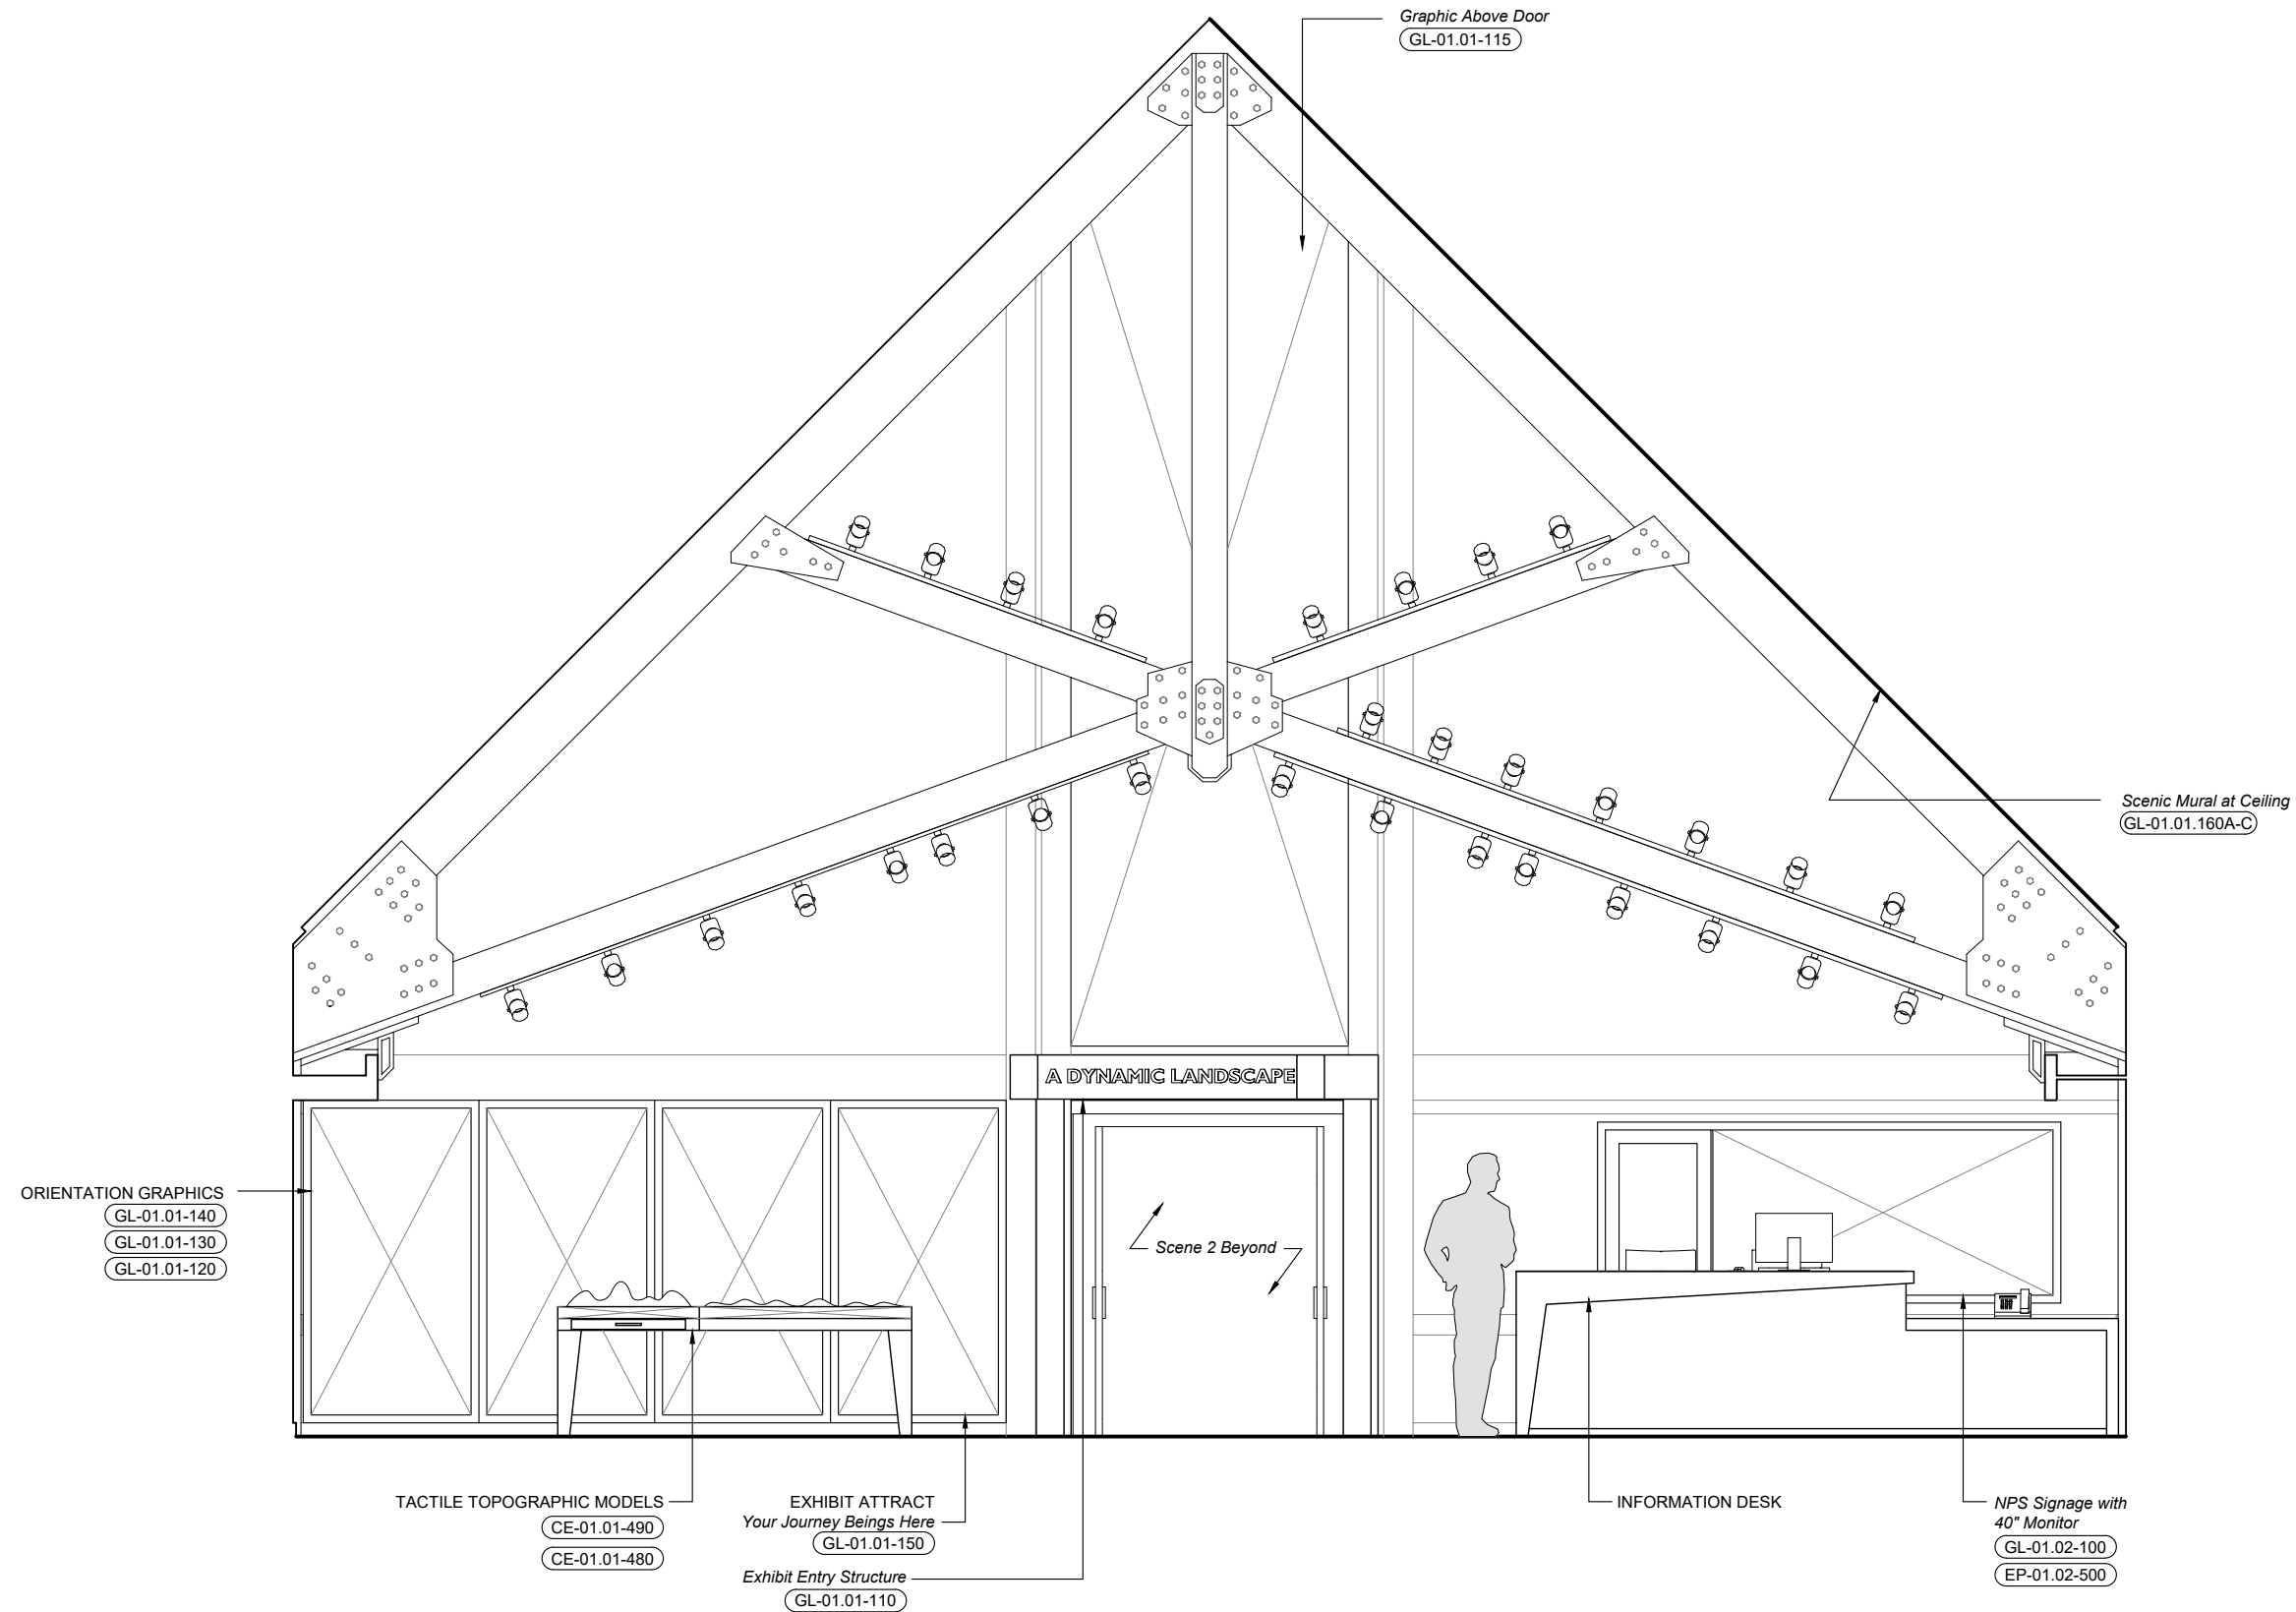




Key Plan






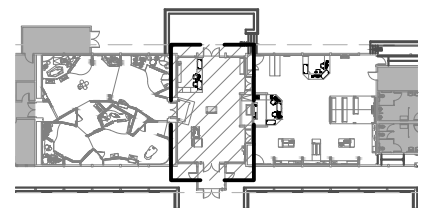








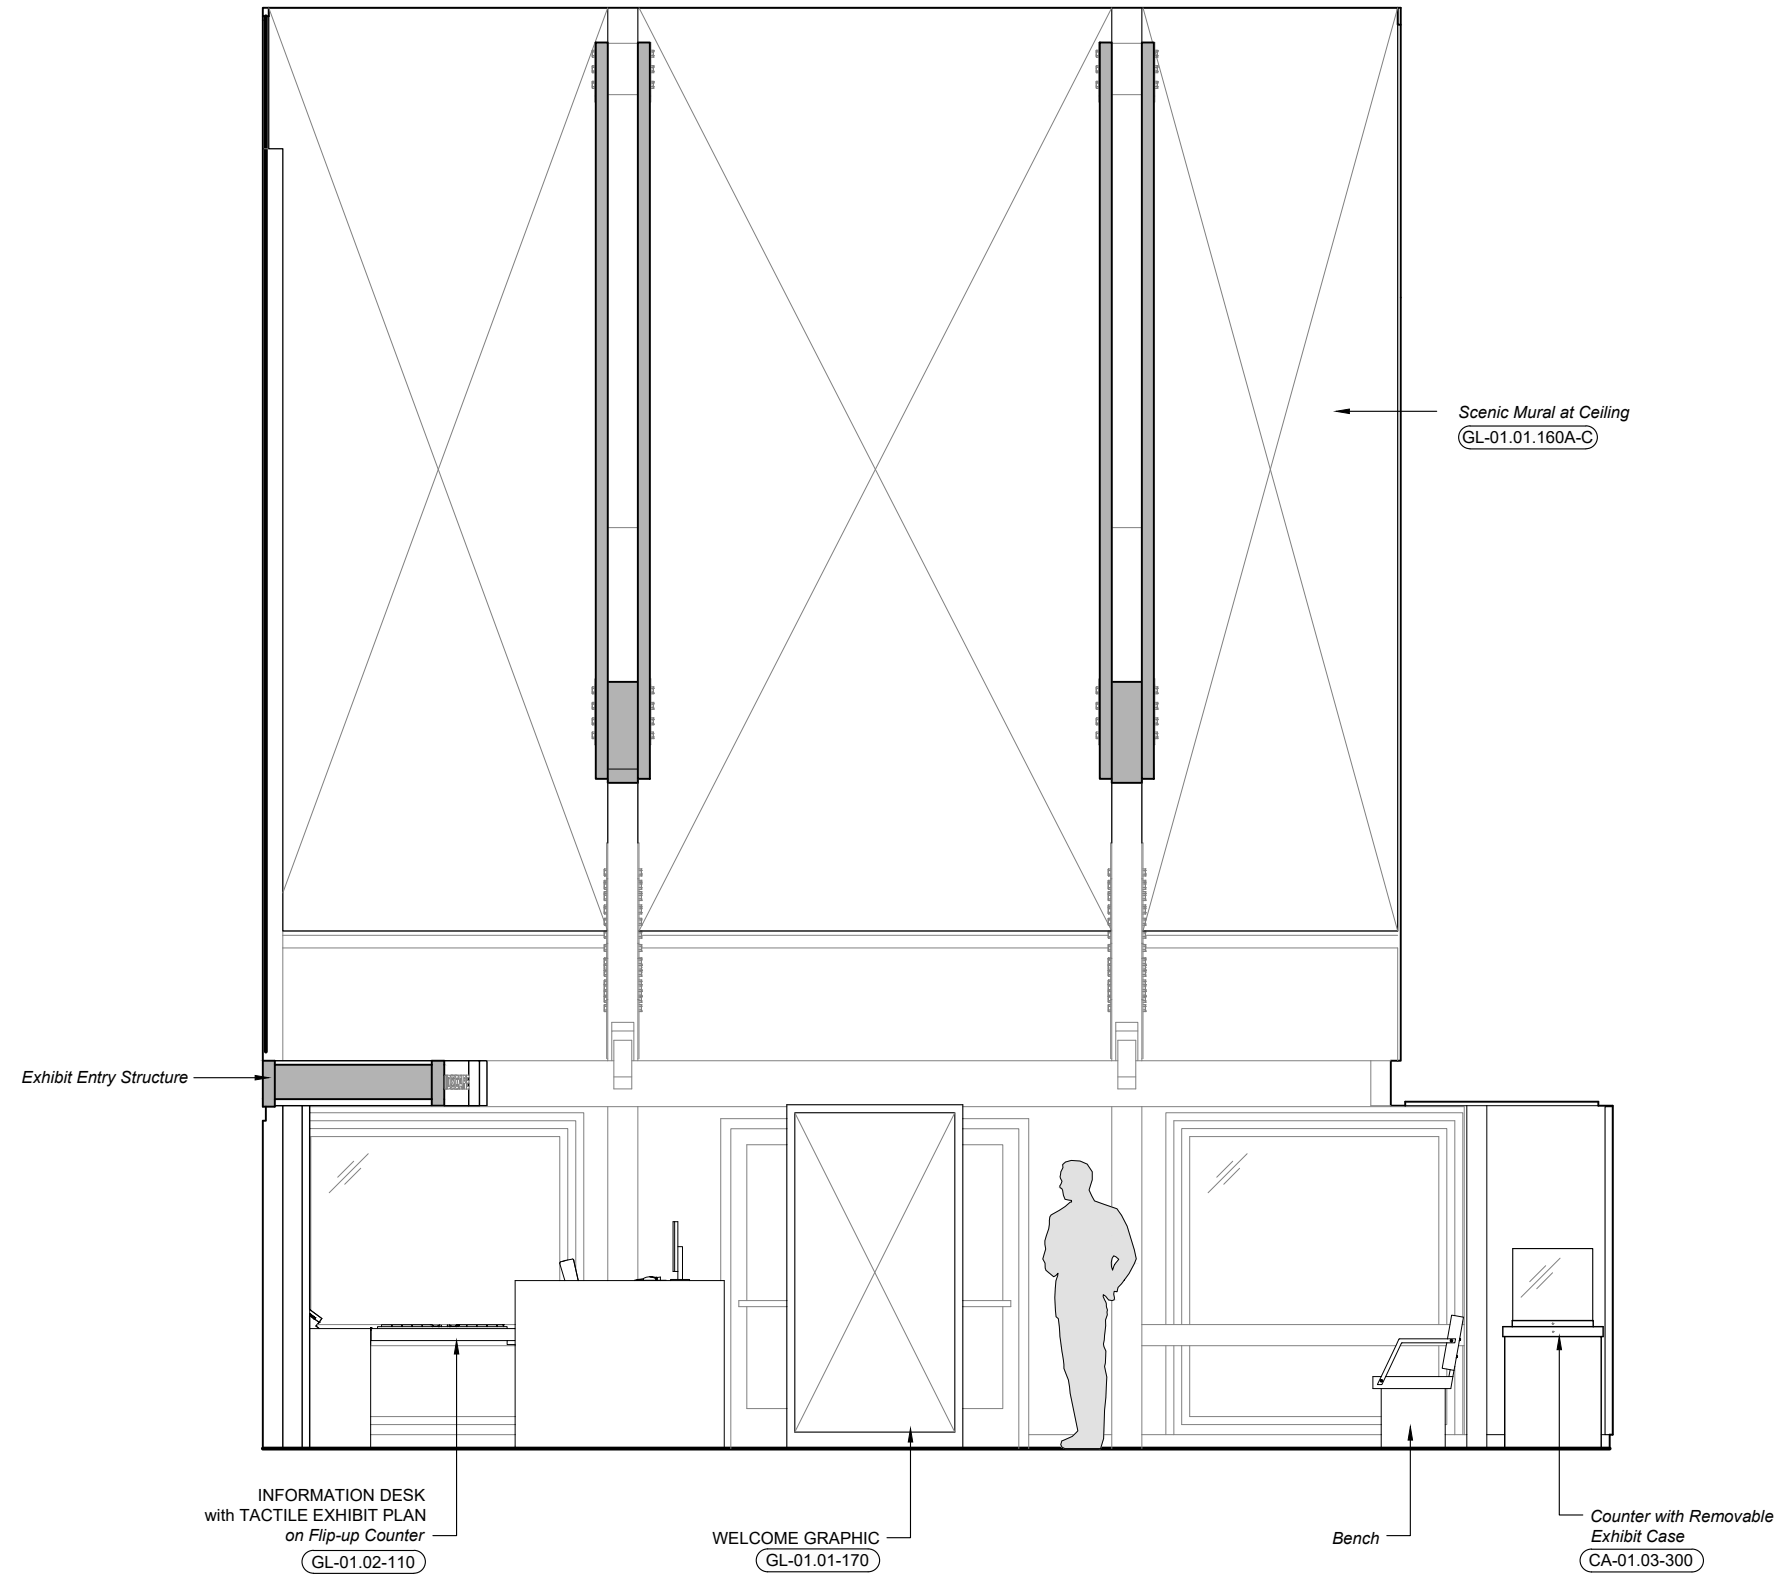




Key Plan

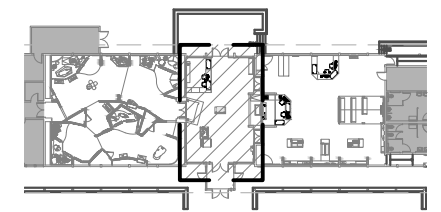

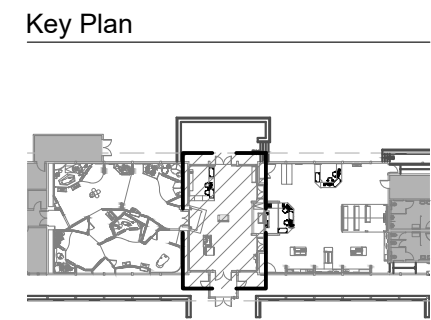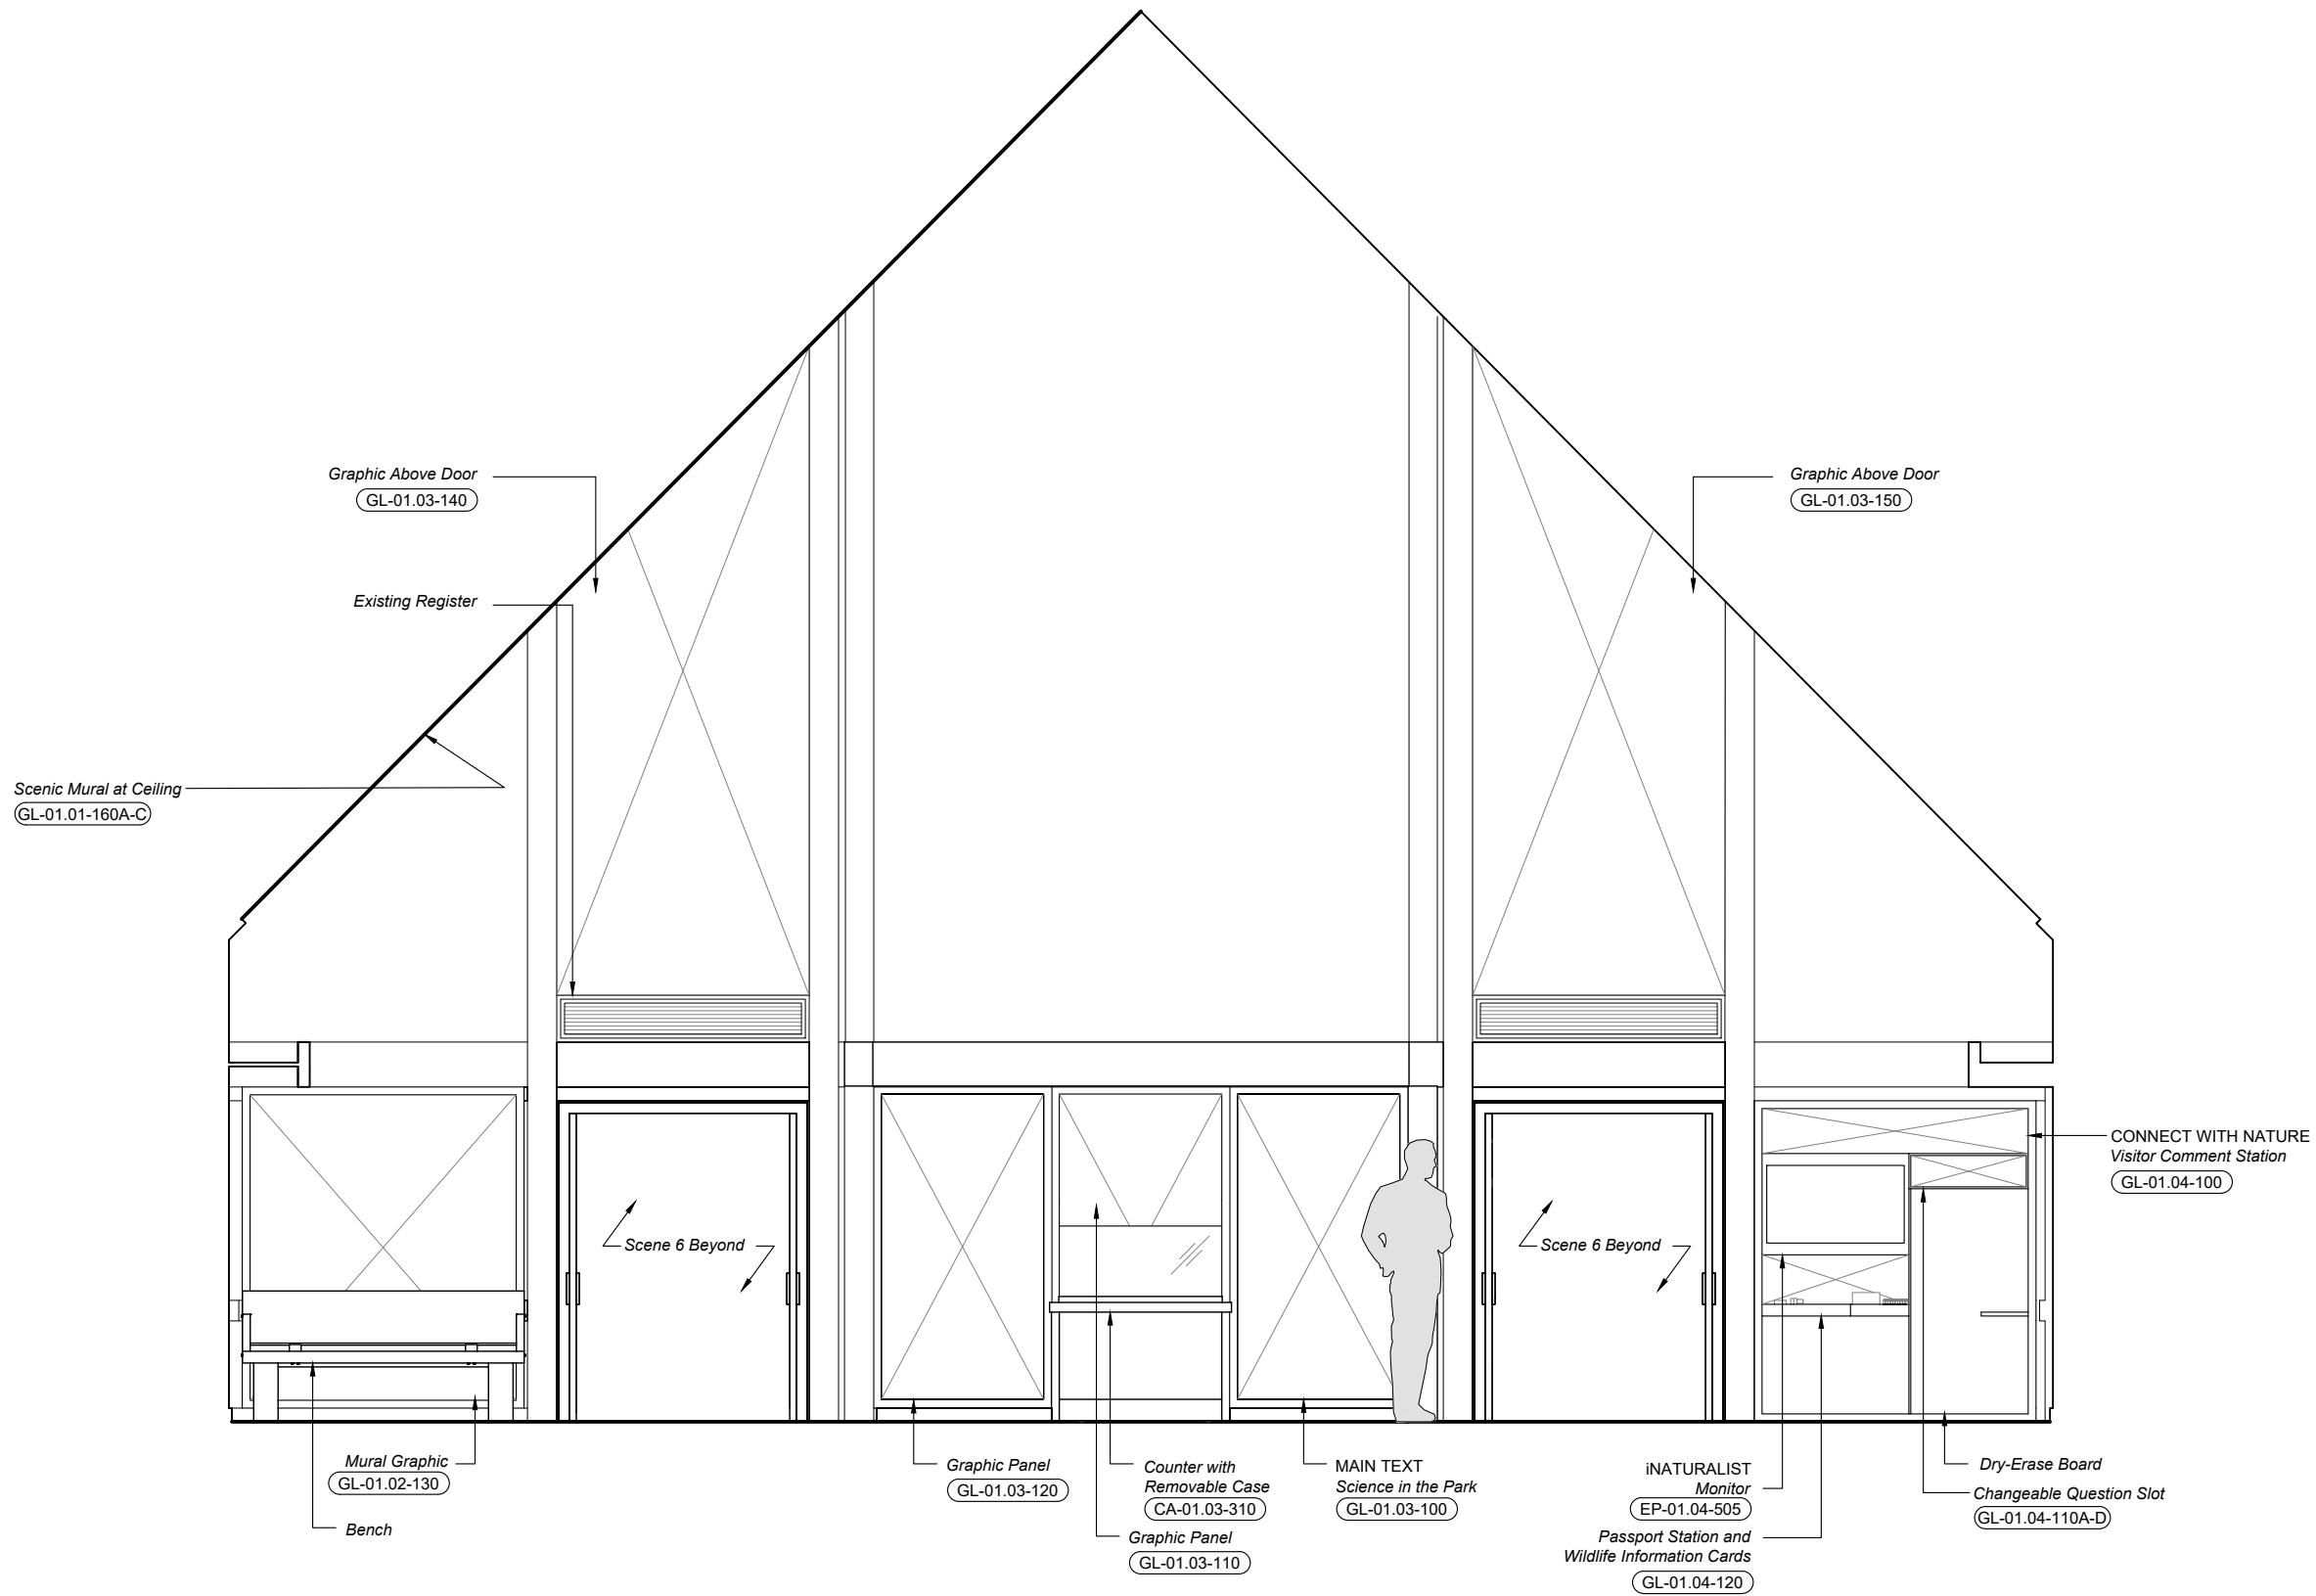

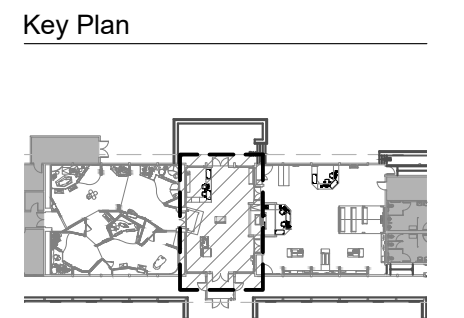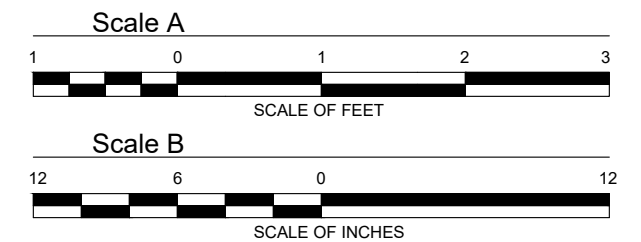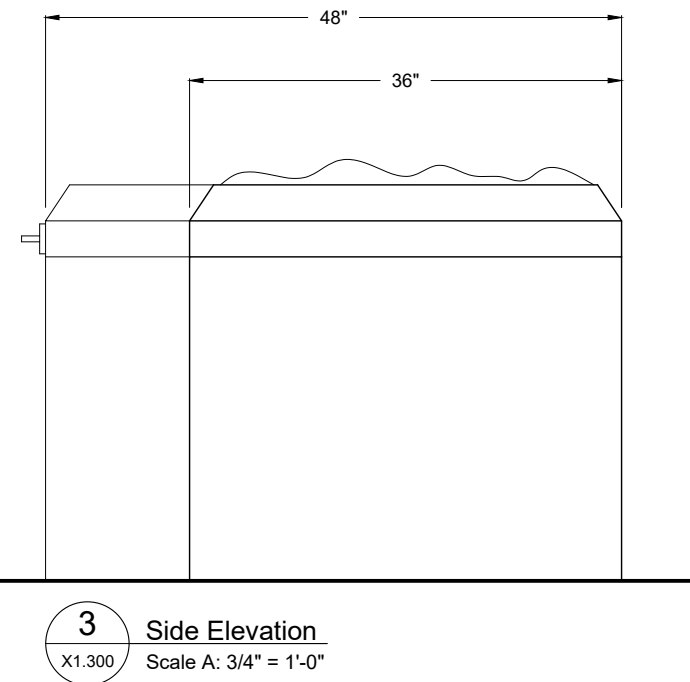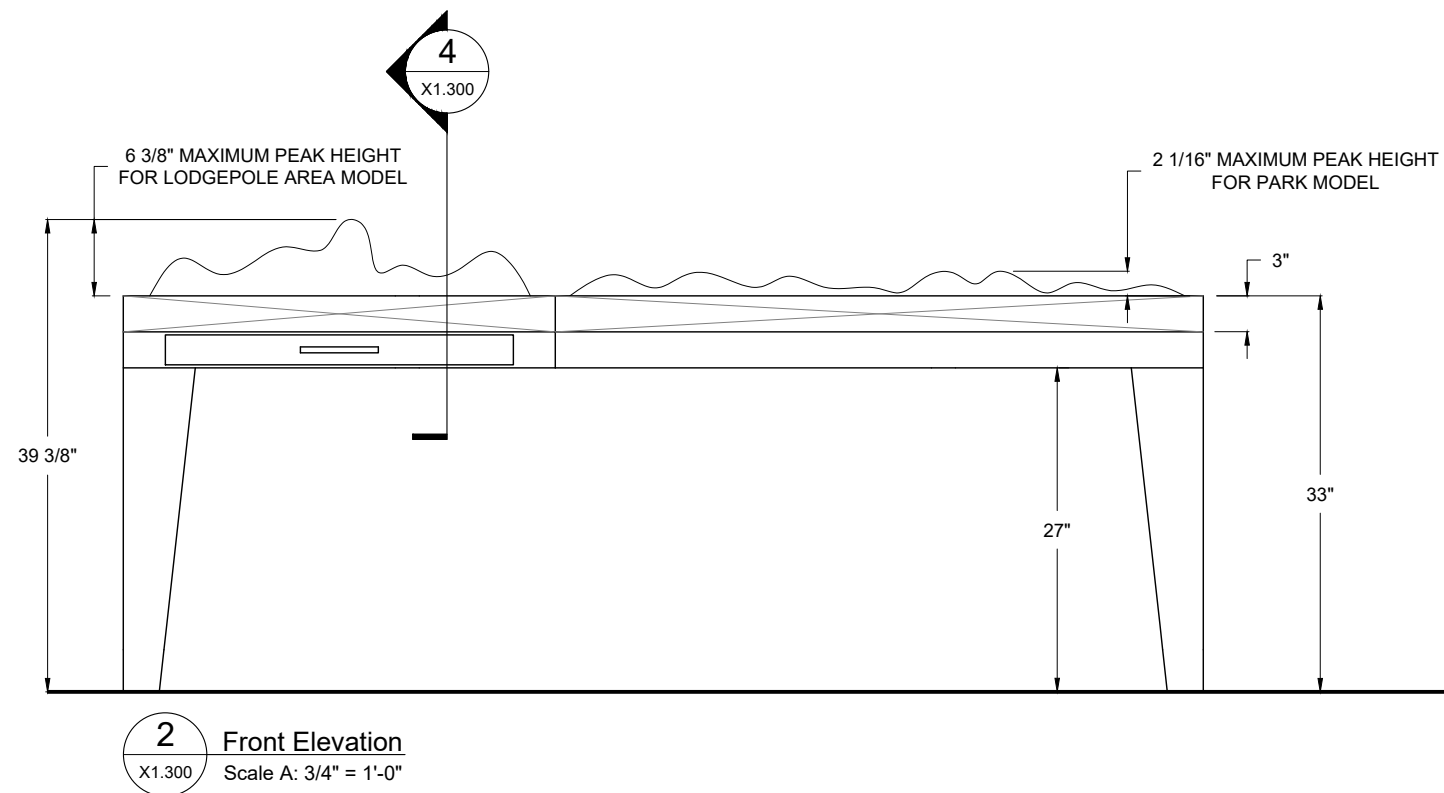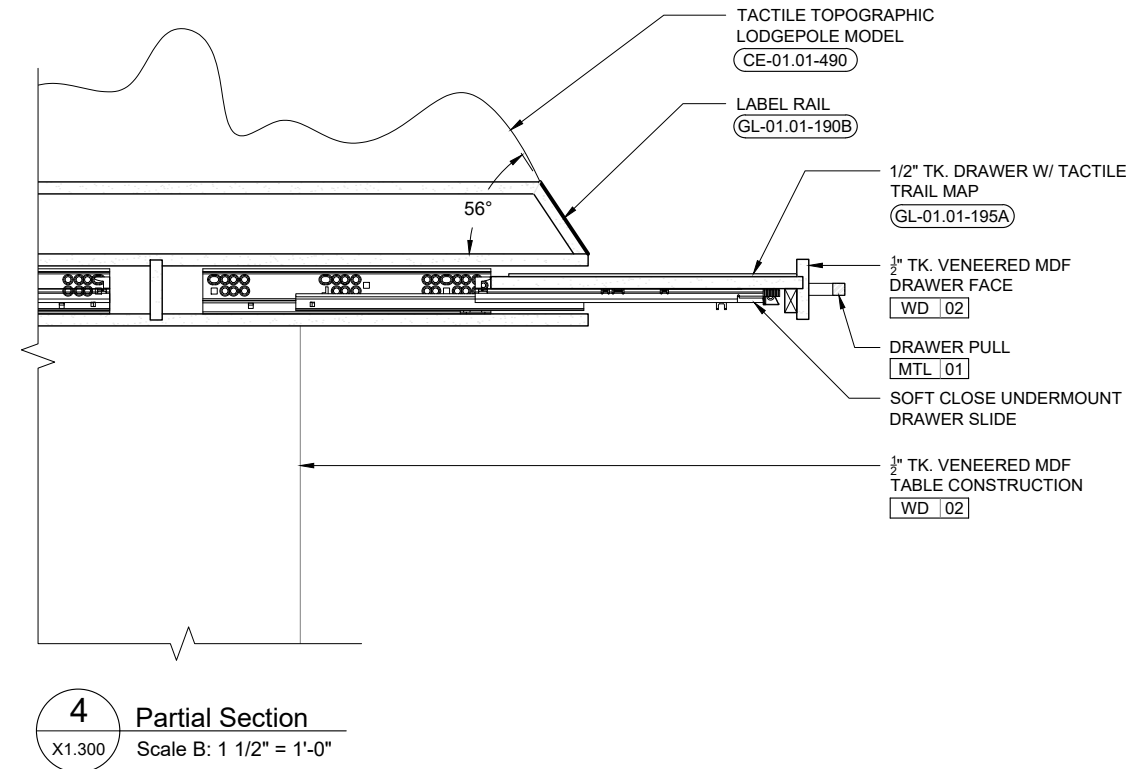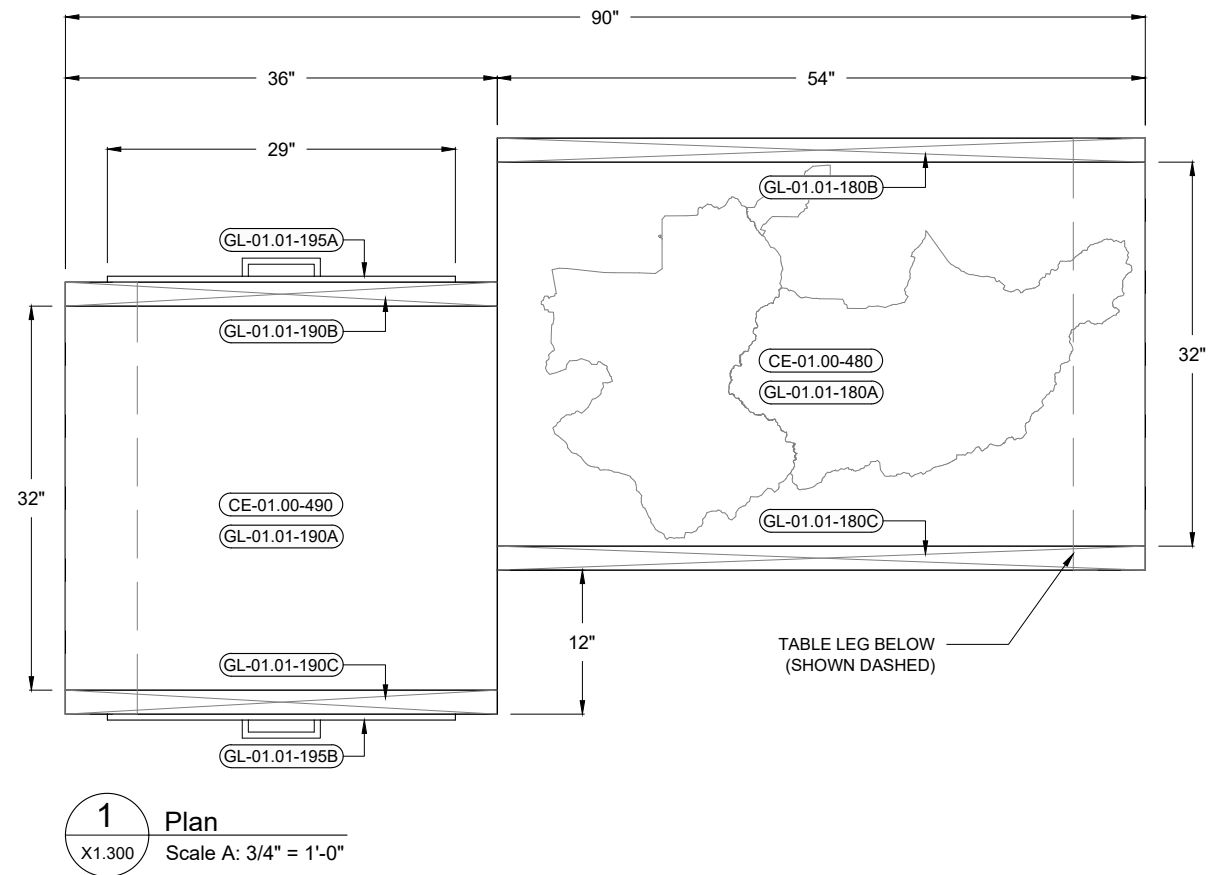


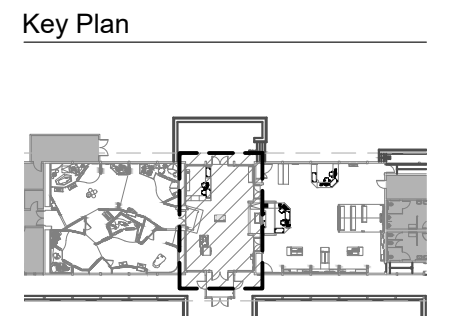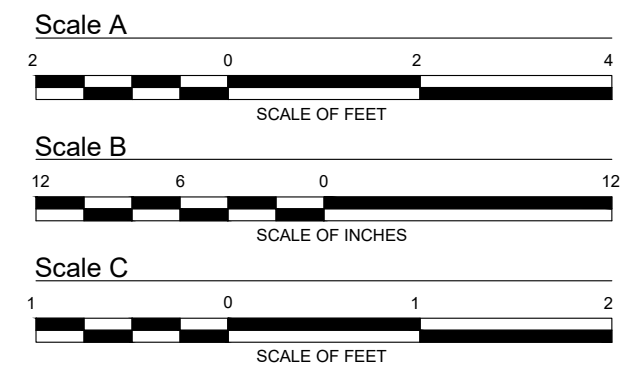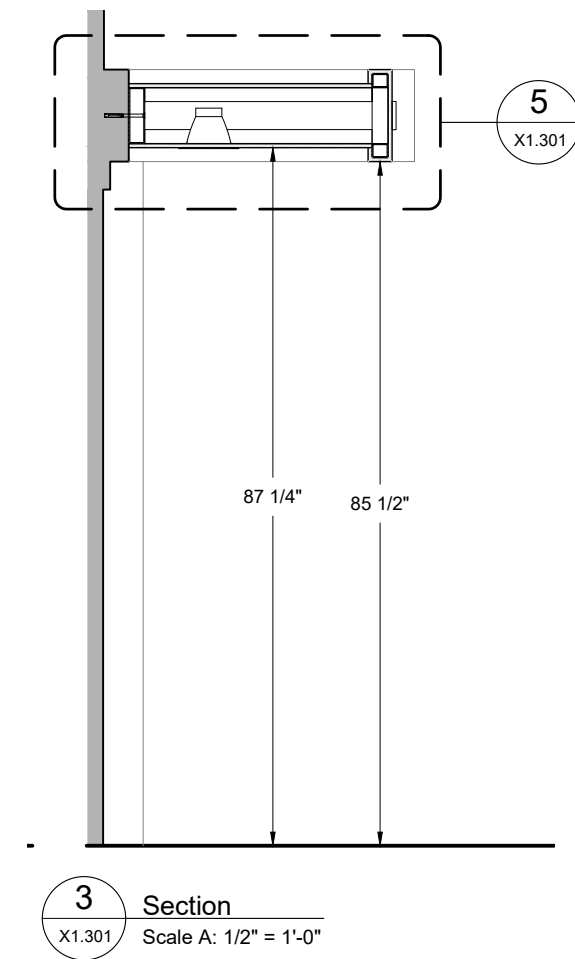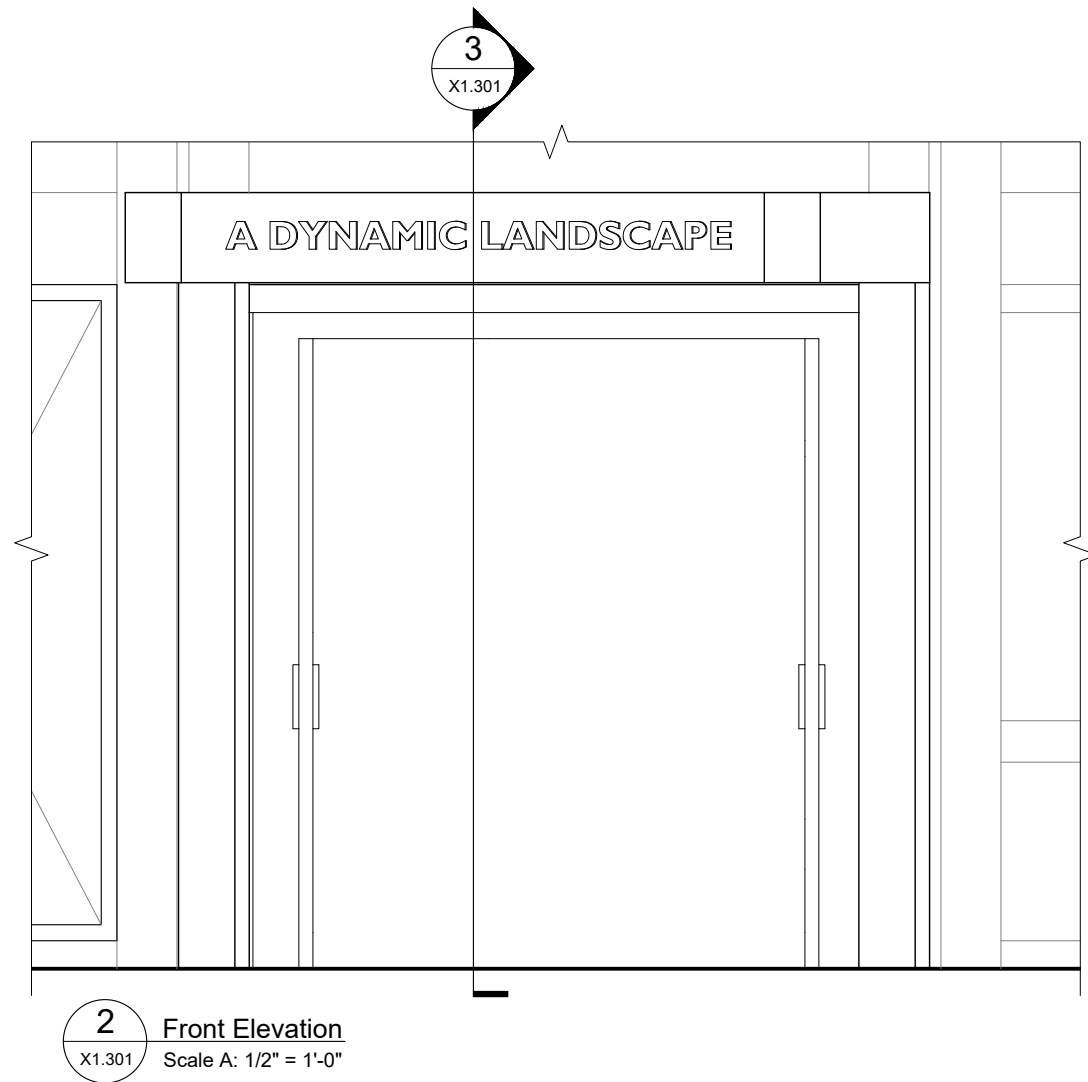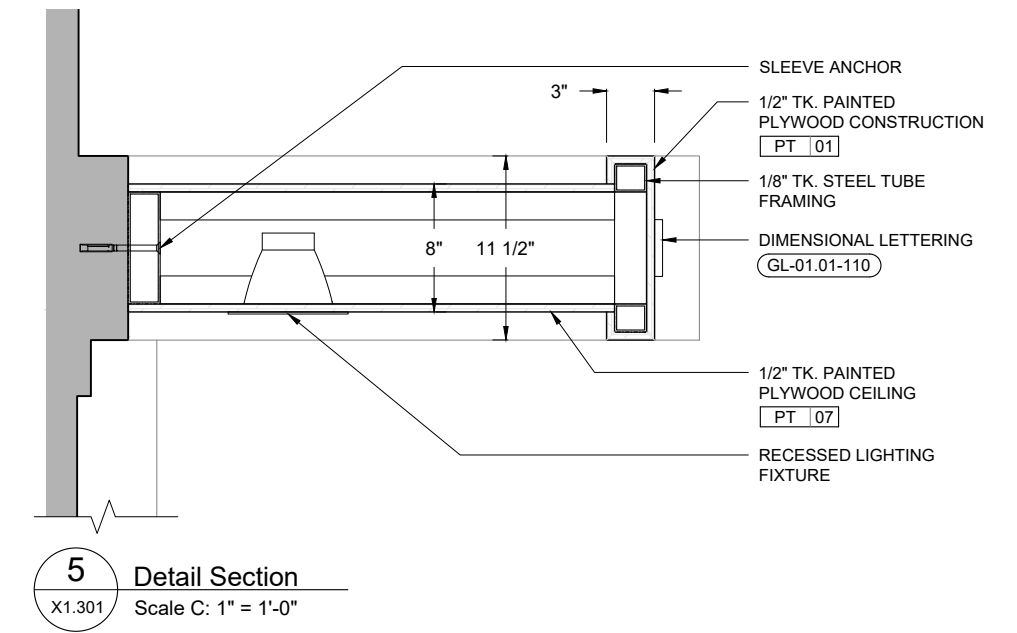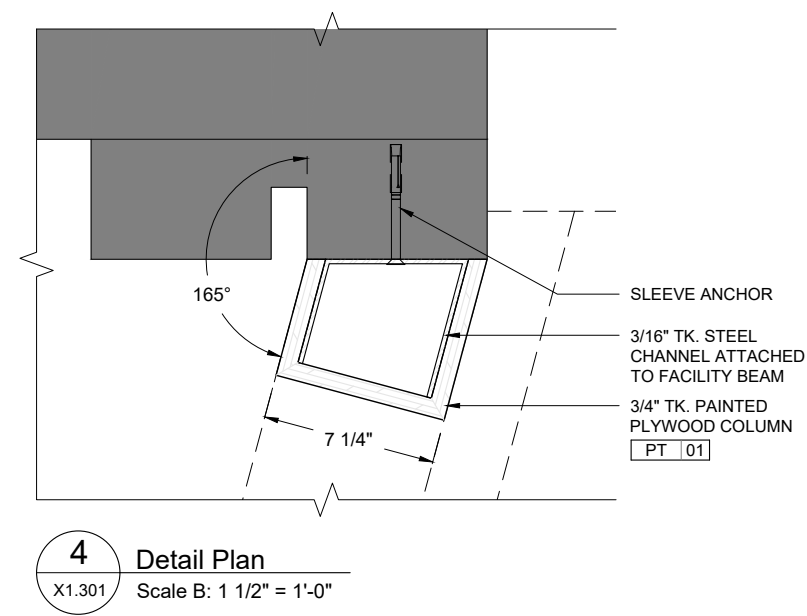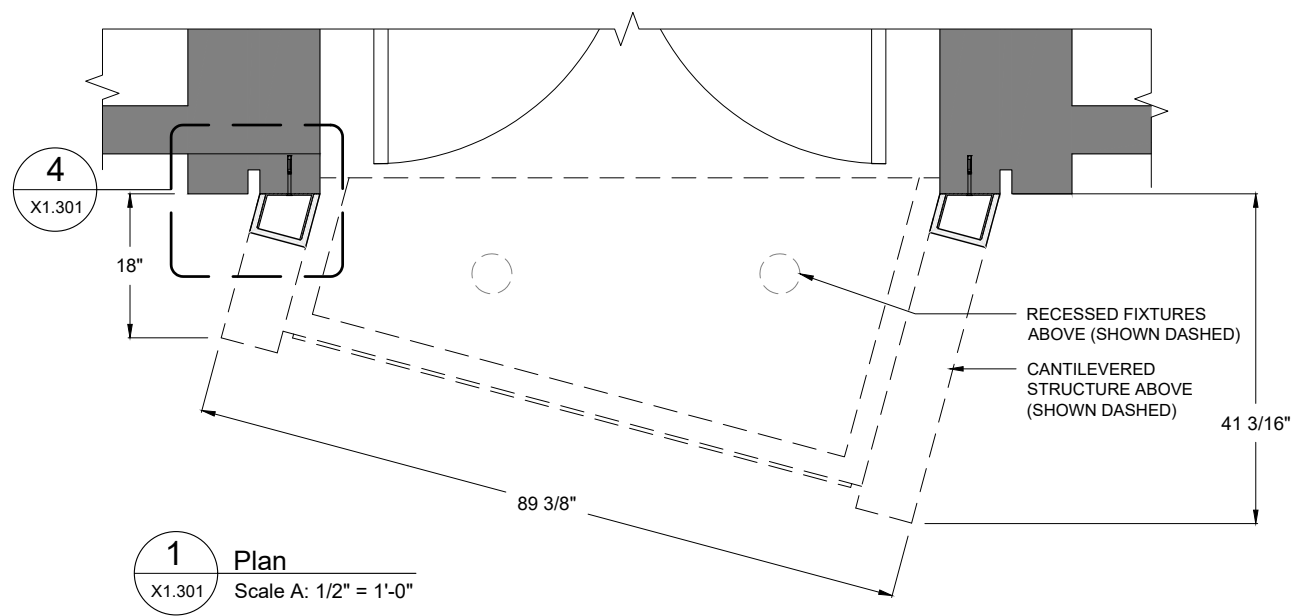

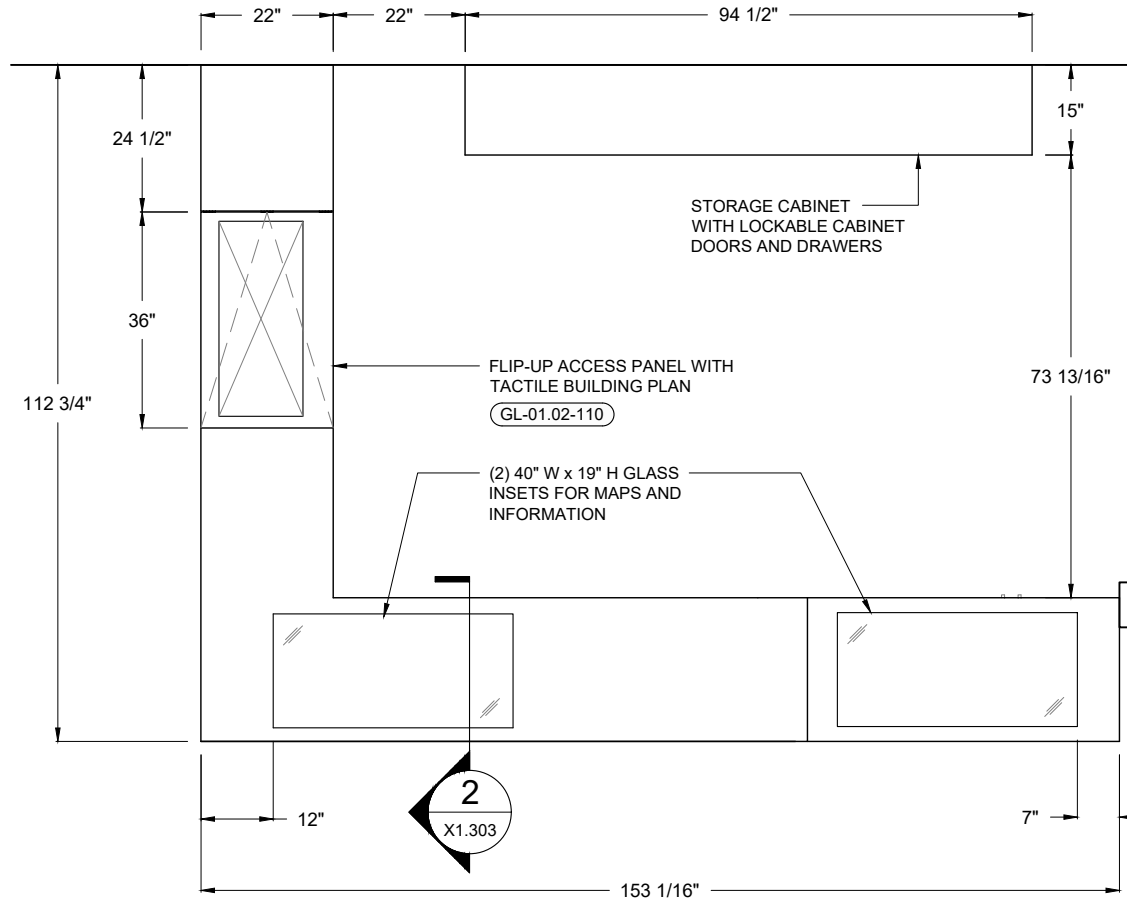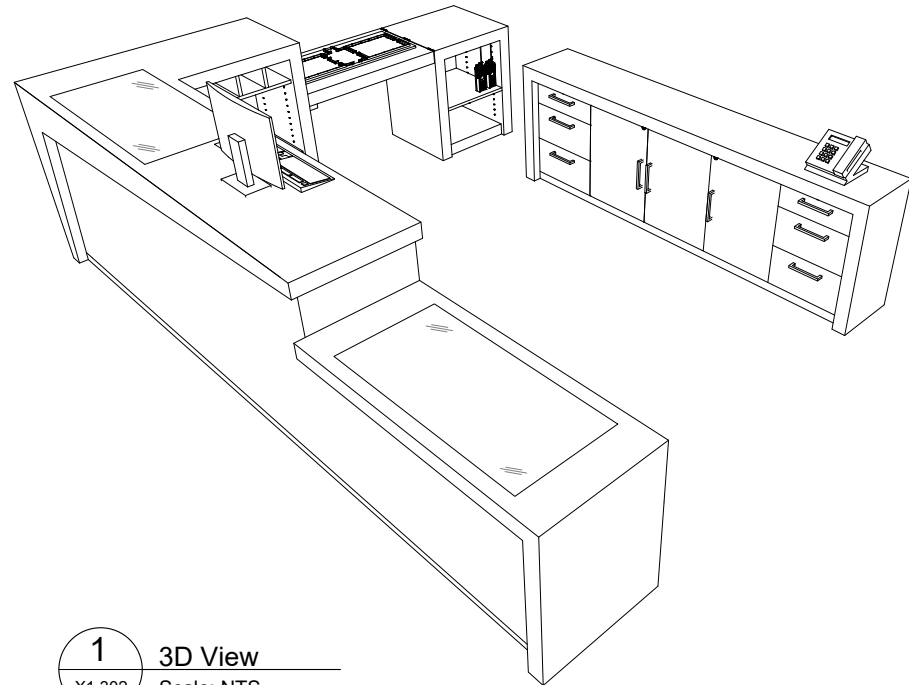

2
X1.302

Plan
Scale: 3/8" = 1'-0"

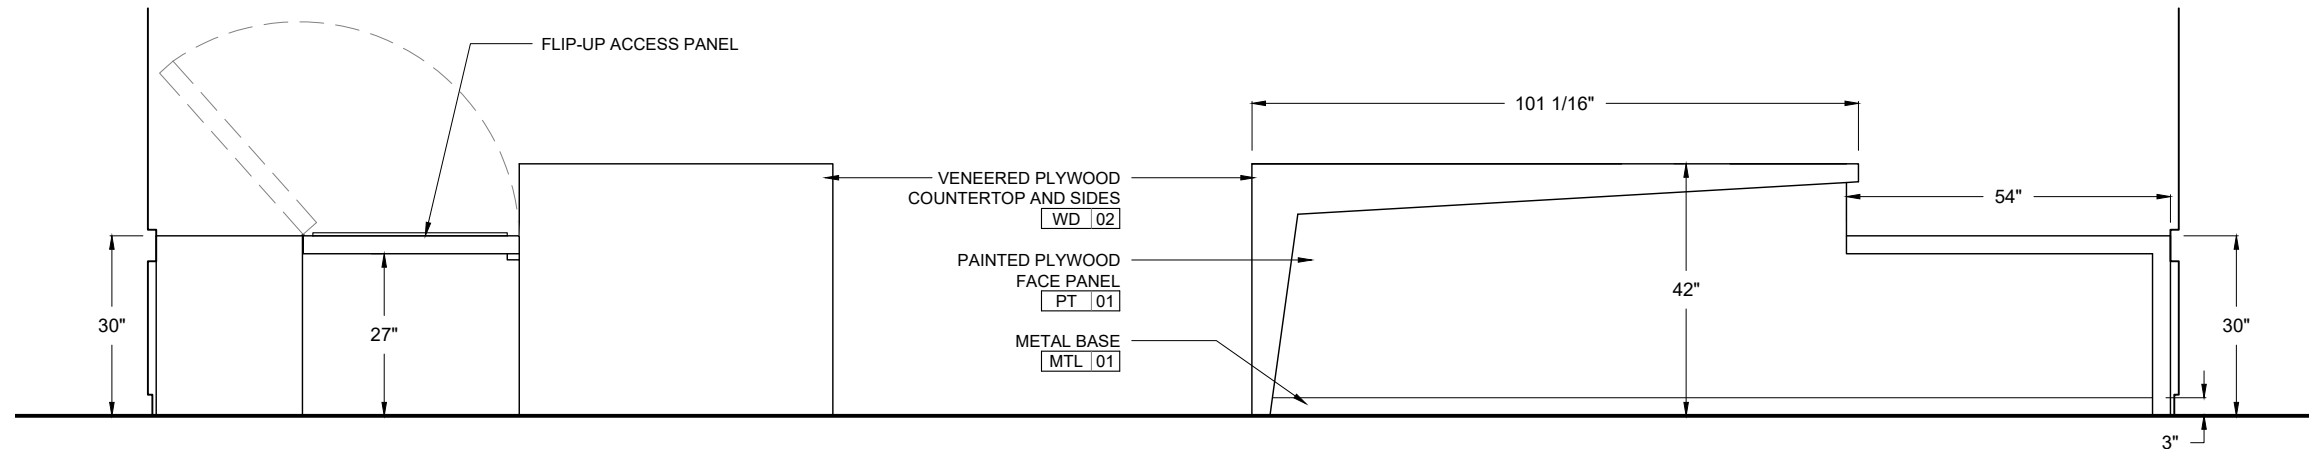


2
X1.302


Side Elevation
Scale: 3/8" = 1'-0"

3
X1.302



Front Elevation
Scale: 3/8" = 1'-0"


Key Plan

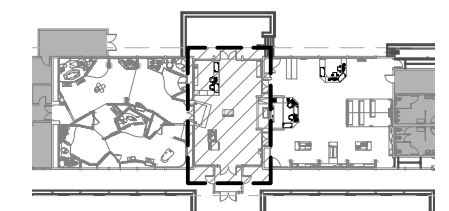

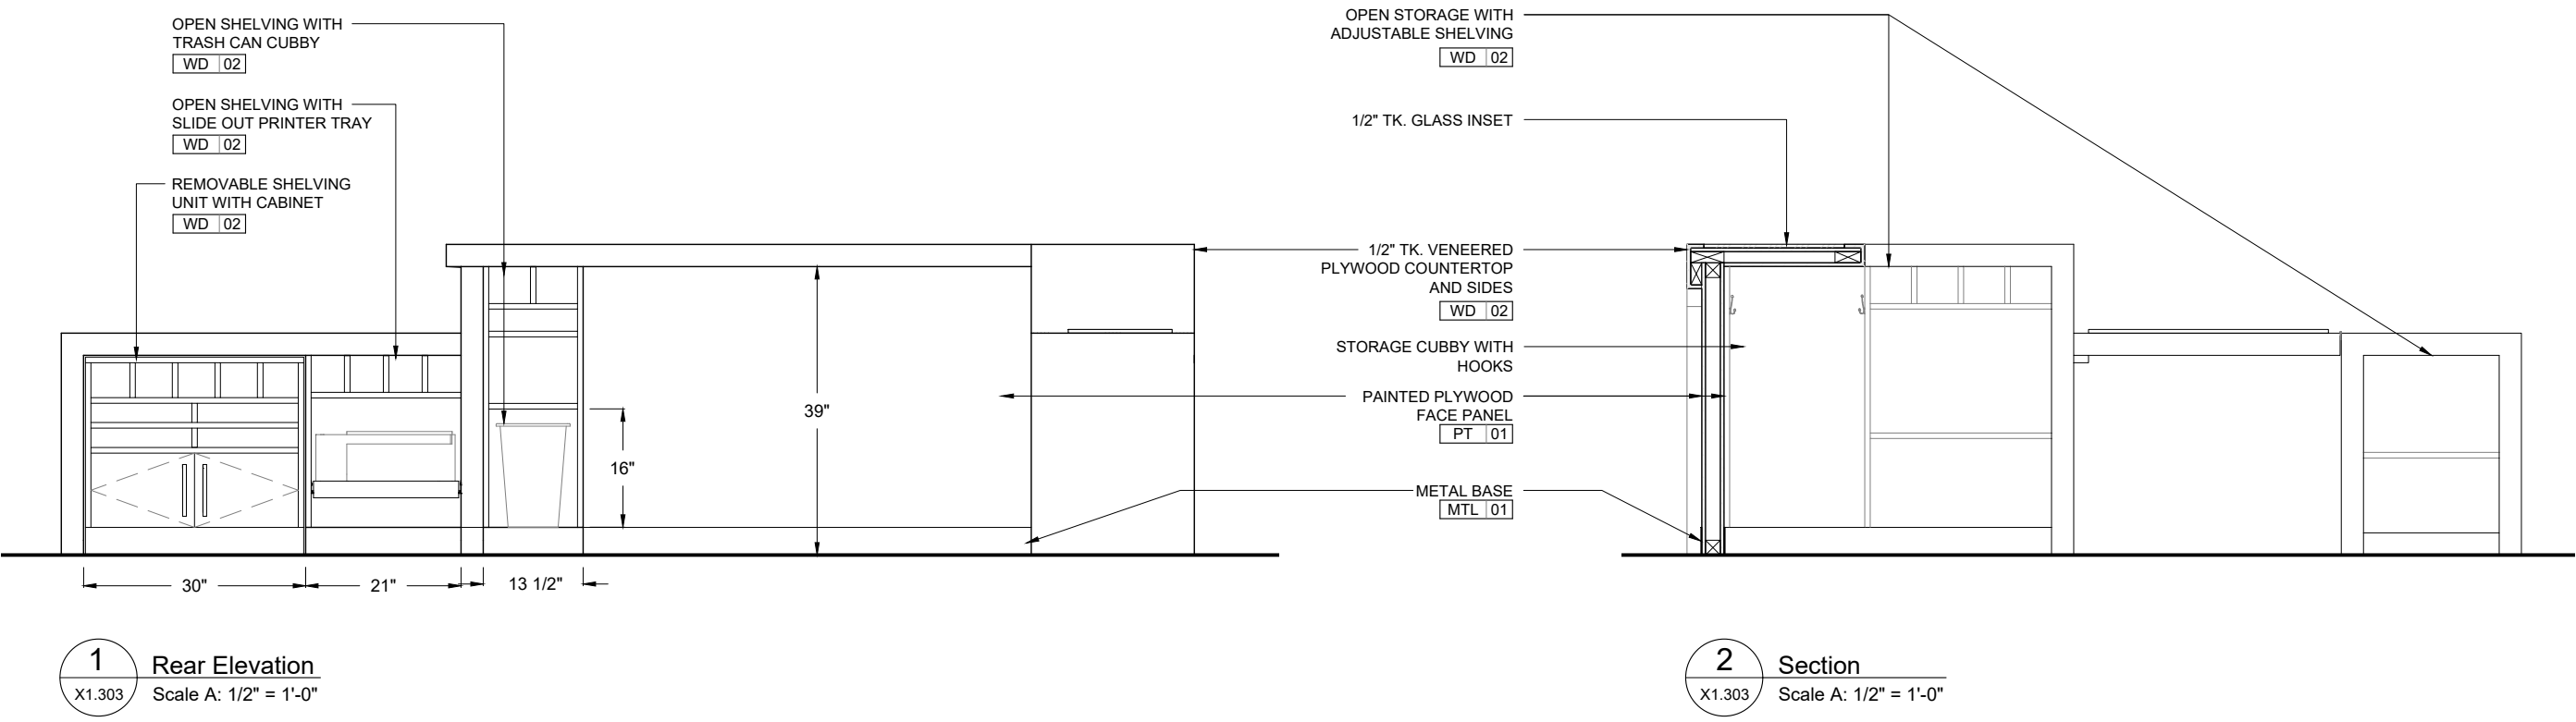


Key Plan

 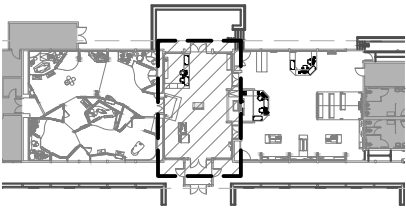


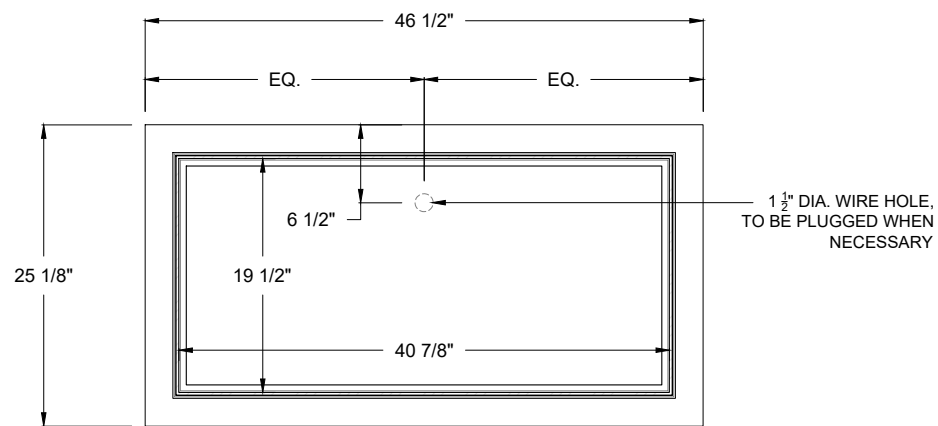


1 Plan
X1.304 Scale: 3/4" = 1'-0"

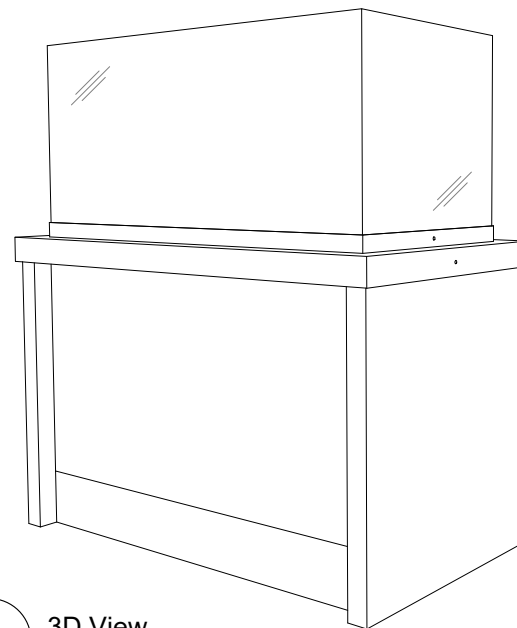

5 3D View
X1.304 Scale: NTS

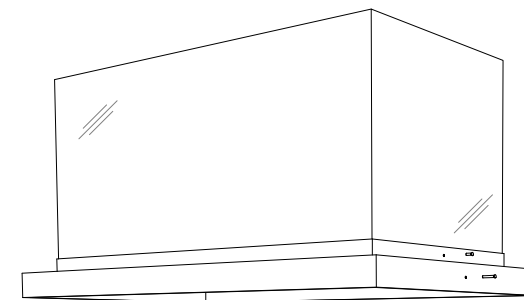


6 Exploded 3D View
X1.304 Scale: NTS

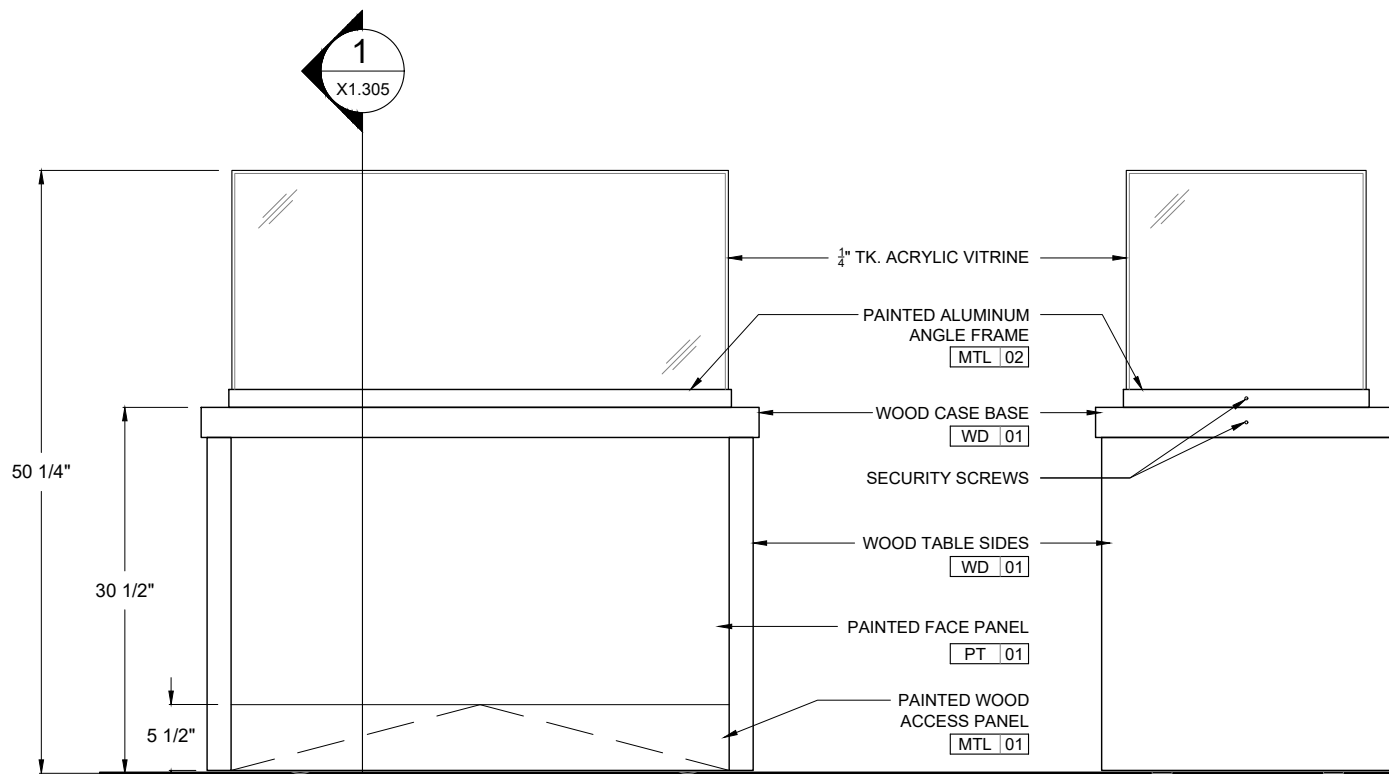


2 Front Elevation
X1.304 Scale: 3/4" = 1'-0"


3 Side Elevation
X1.304 Scale: 3/4" = 1'-0"

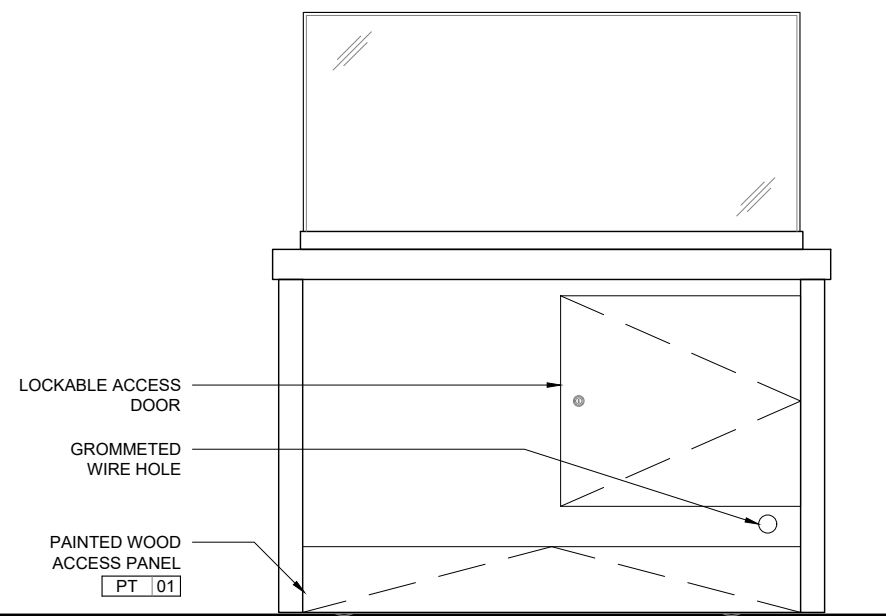


2 Rear Elevation
X1.304 Scale: 3/4" = 1'-0"

Key Plan

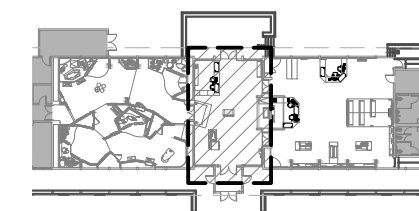


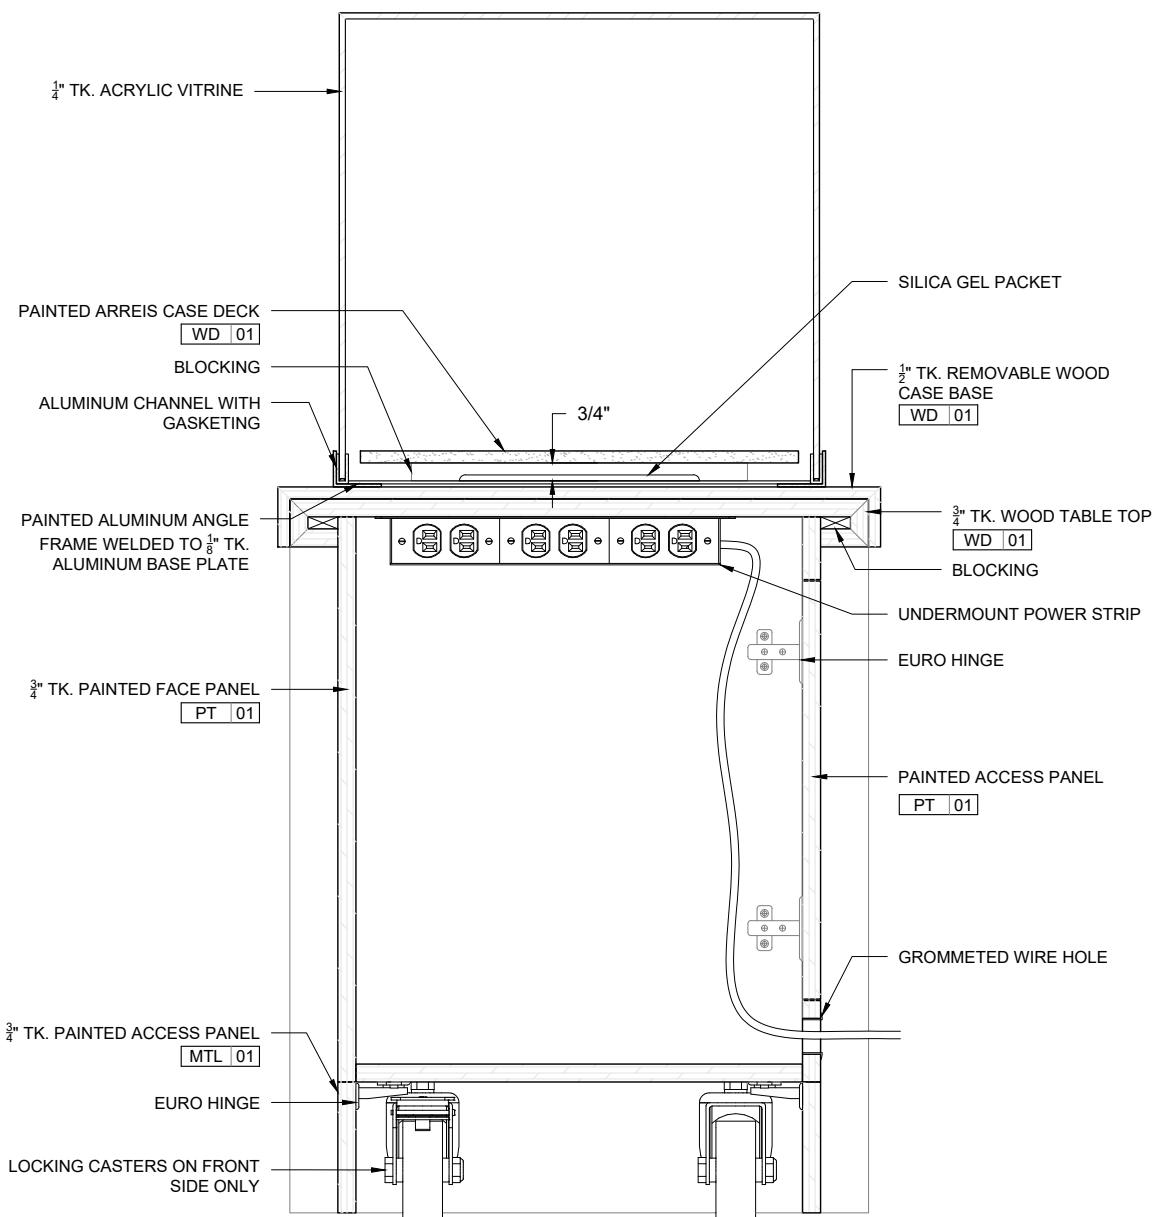


1 Detail Section
X1.305 Scale A: 1 1/2" = 1'-0"

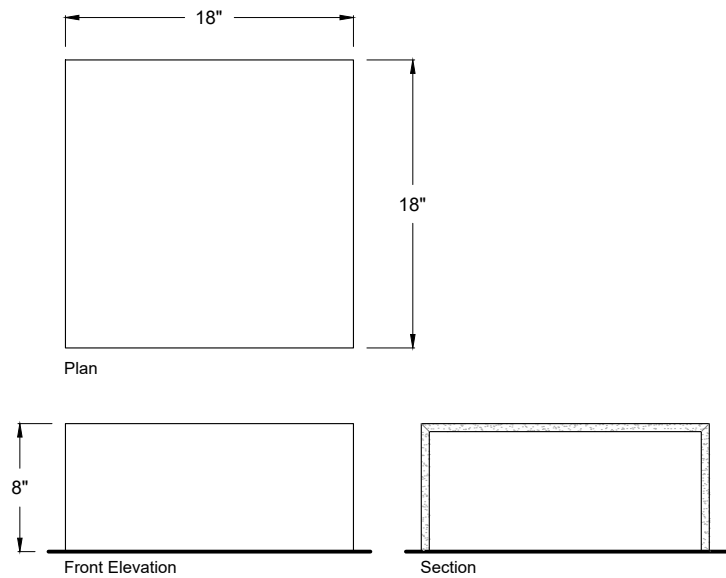




2 Plinth Type A
X1.305 Scale B: 1" = 1'-0"
1/2" tk 5-Sided Arreis Box with Open Bottom
Painted Finish on All Five Sides

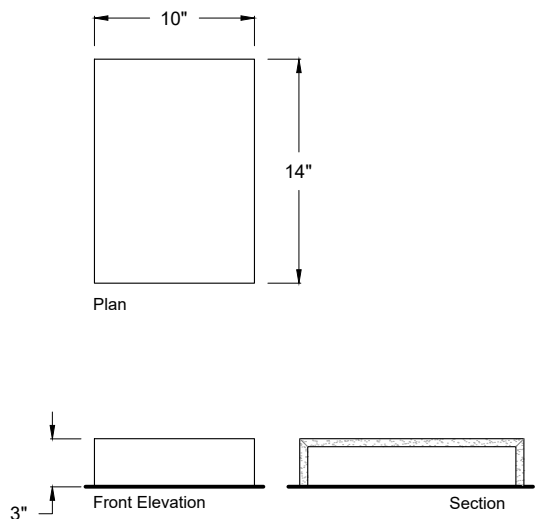


4 Plinth Type C
X1.305 Scale B: 1" = 1'-0"
1/2" tk 5-Sided Arreis Box with Open Bottom
Painted Finish on All Five Sides

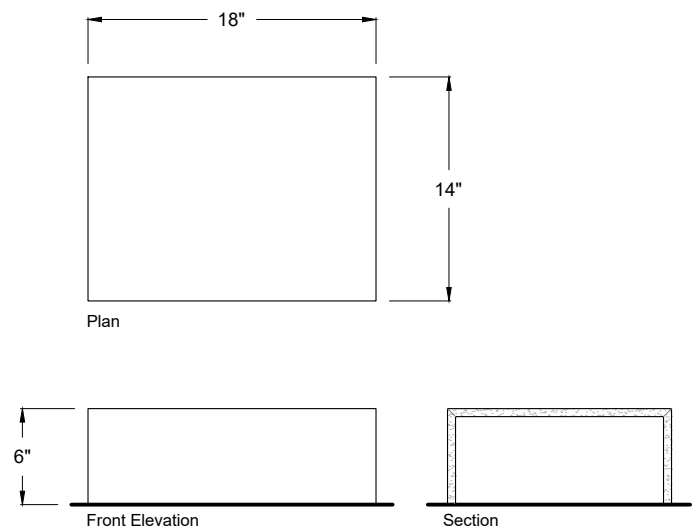


3 Plinth Type B
X1.305 Scale B: 1" = 1'-0"
1/2" tk 5-Sided Arreis Box with Open Bottom
Painted Finish on All Five Sides

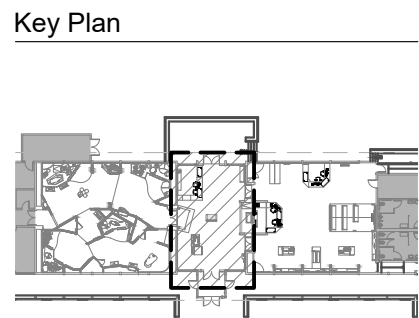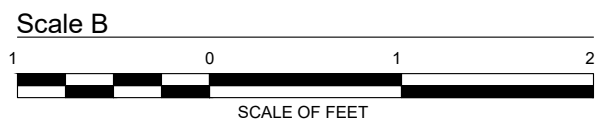 

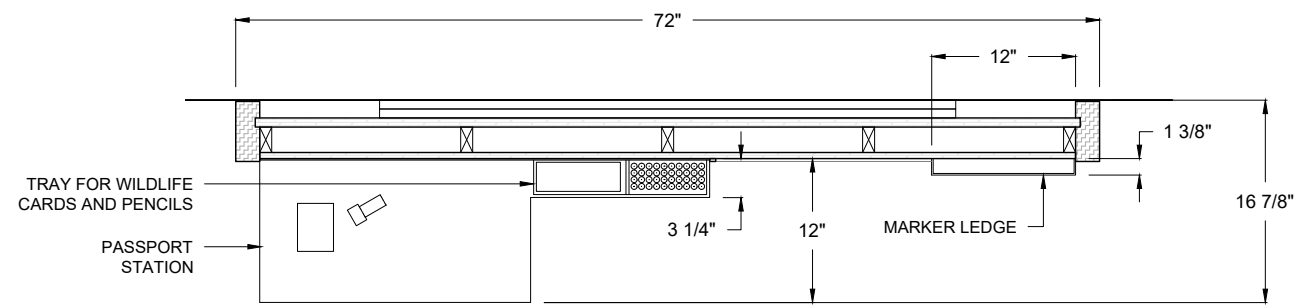


1 Plan
X1.306 Scale A: 3/4" = 1'-0"

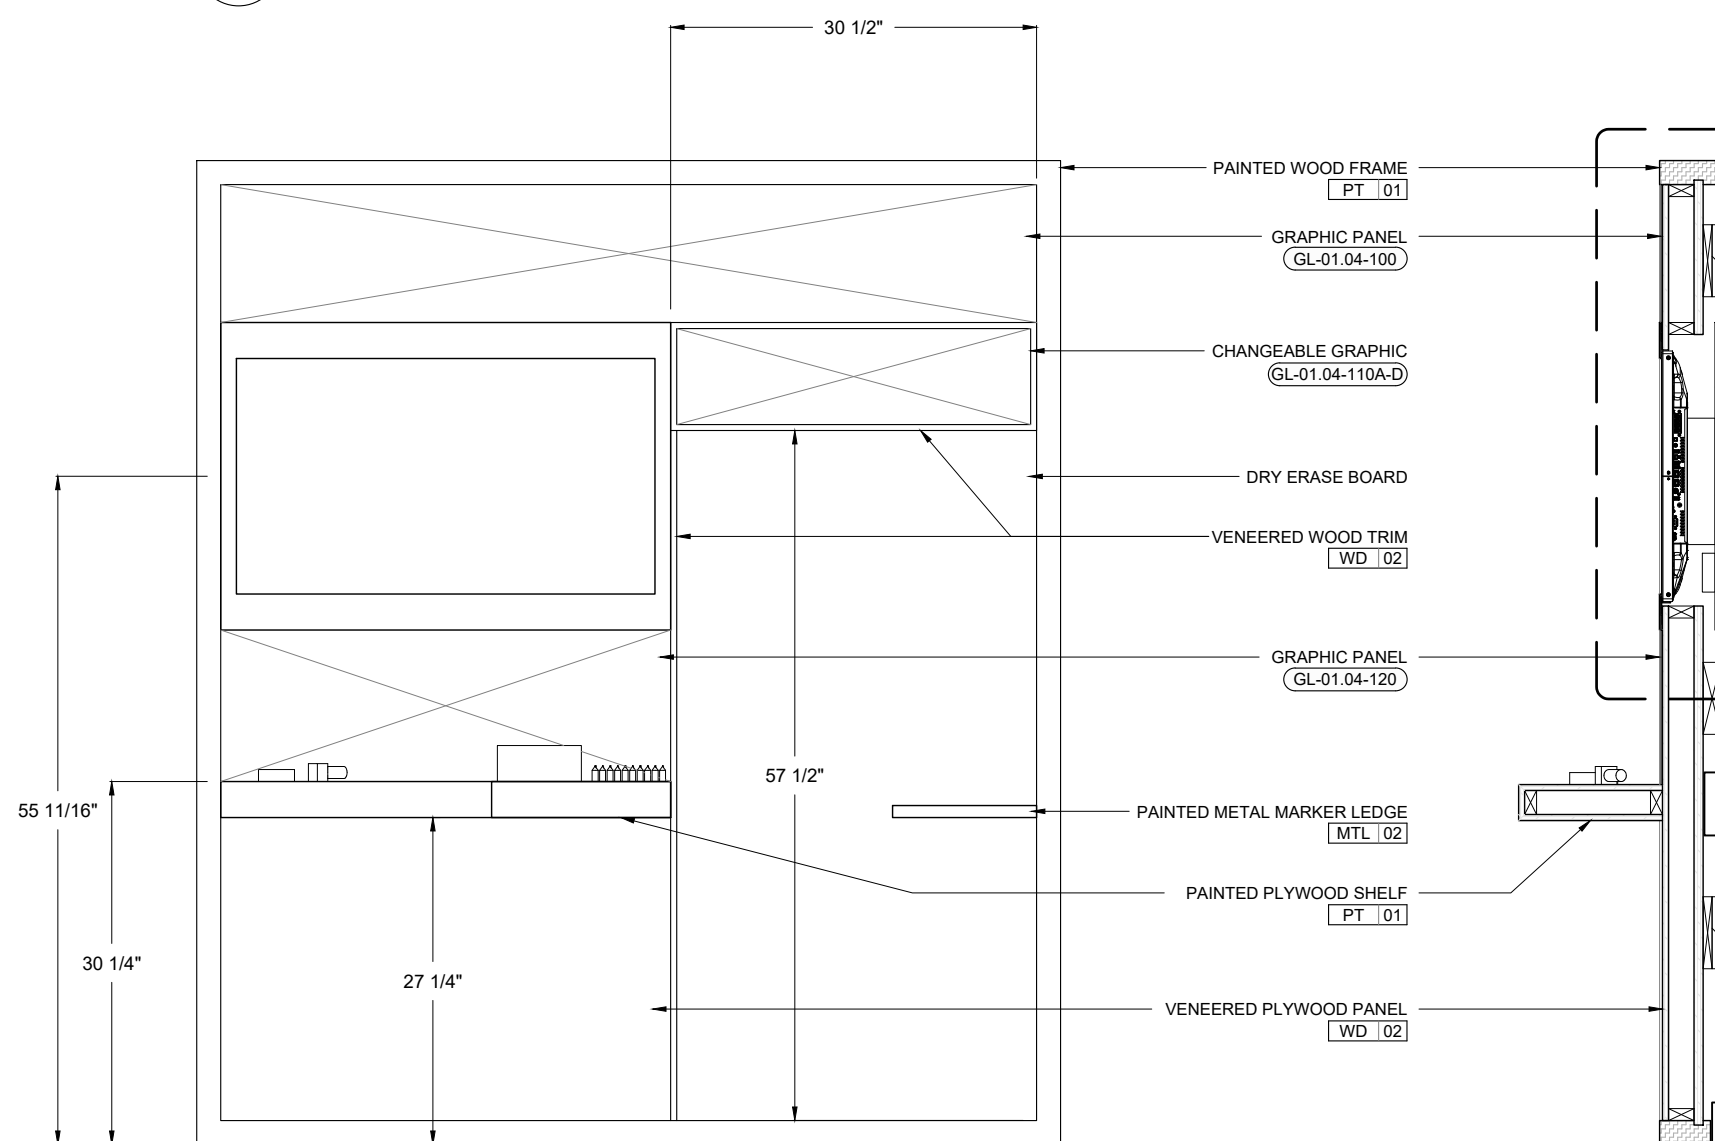




2 Front Elevation
X1.306 Scale A: 3/4" = 1'-0"


3 Section
X1.306 Scale A: 3/4" = 1'-0"

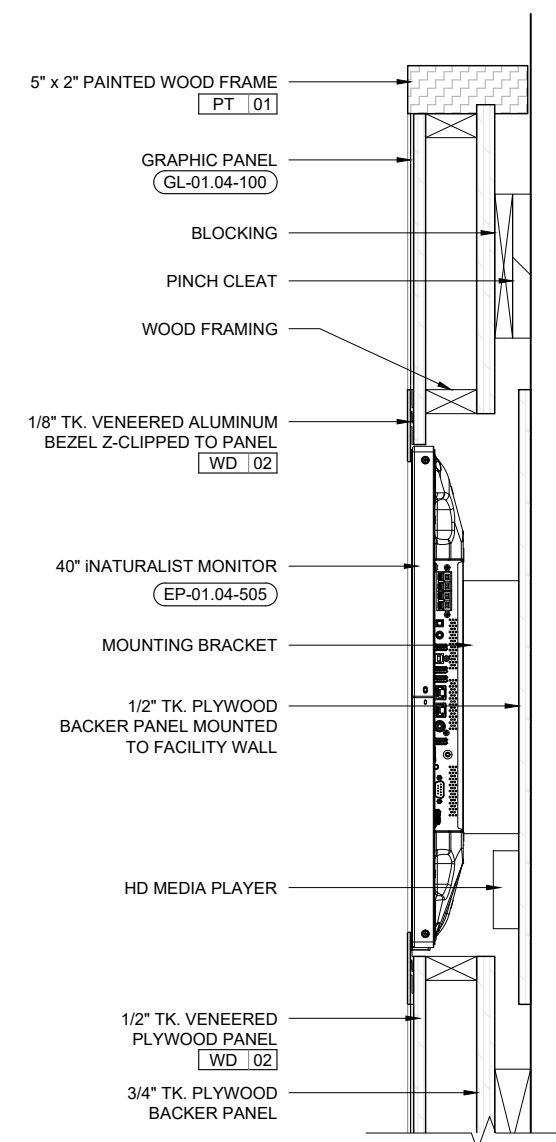

4 Detail Section
X1.306 Scale B: 1 1/2" = 1'-0"

Key Plan

  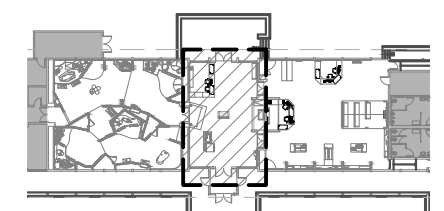

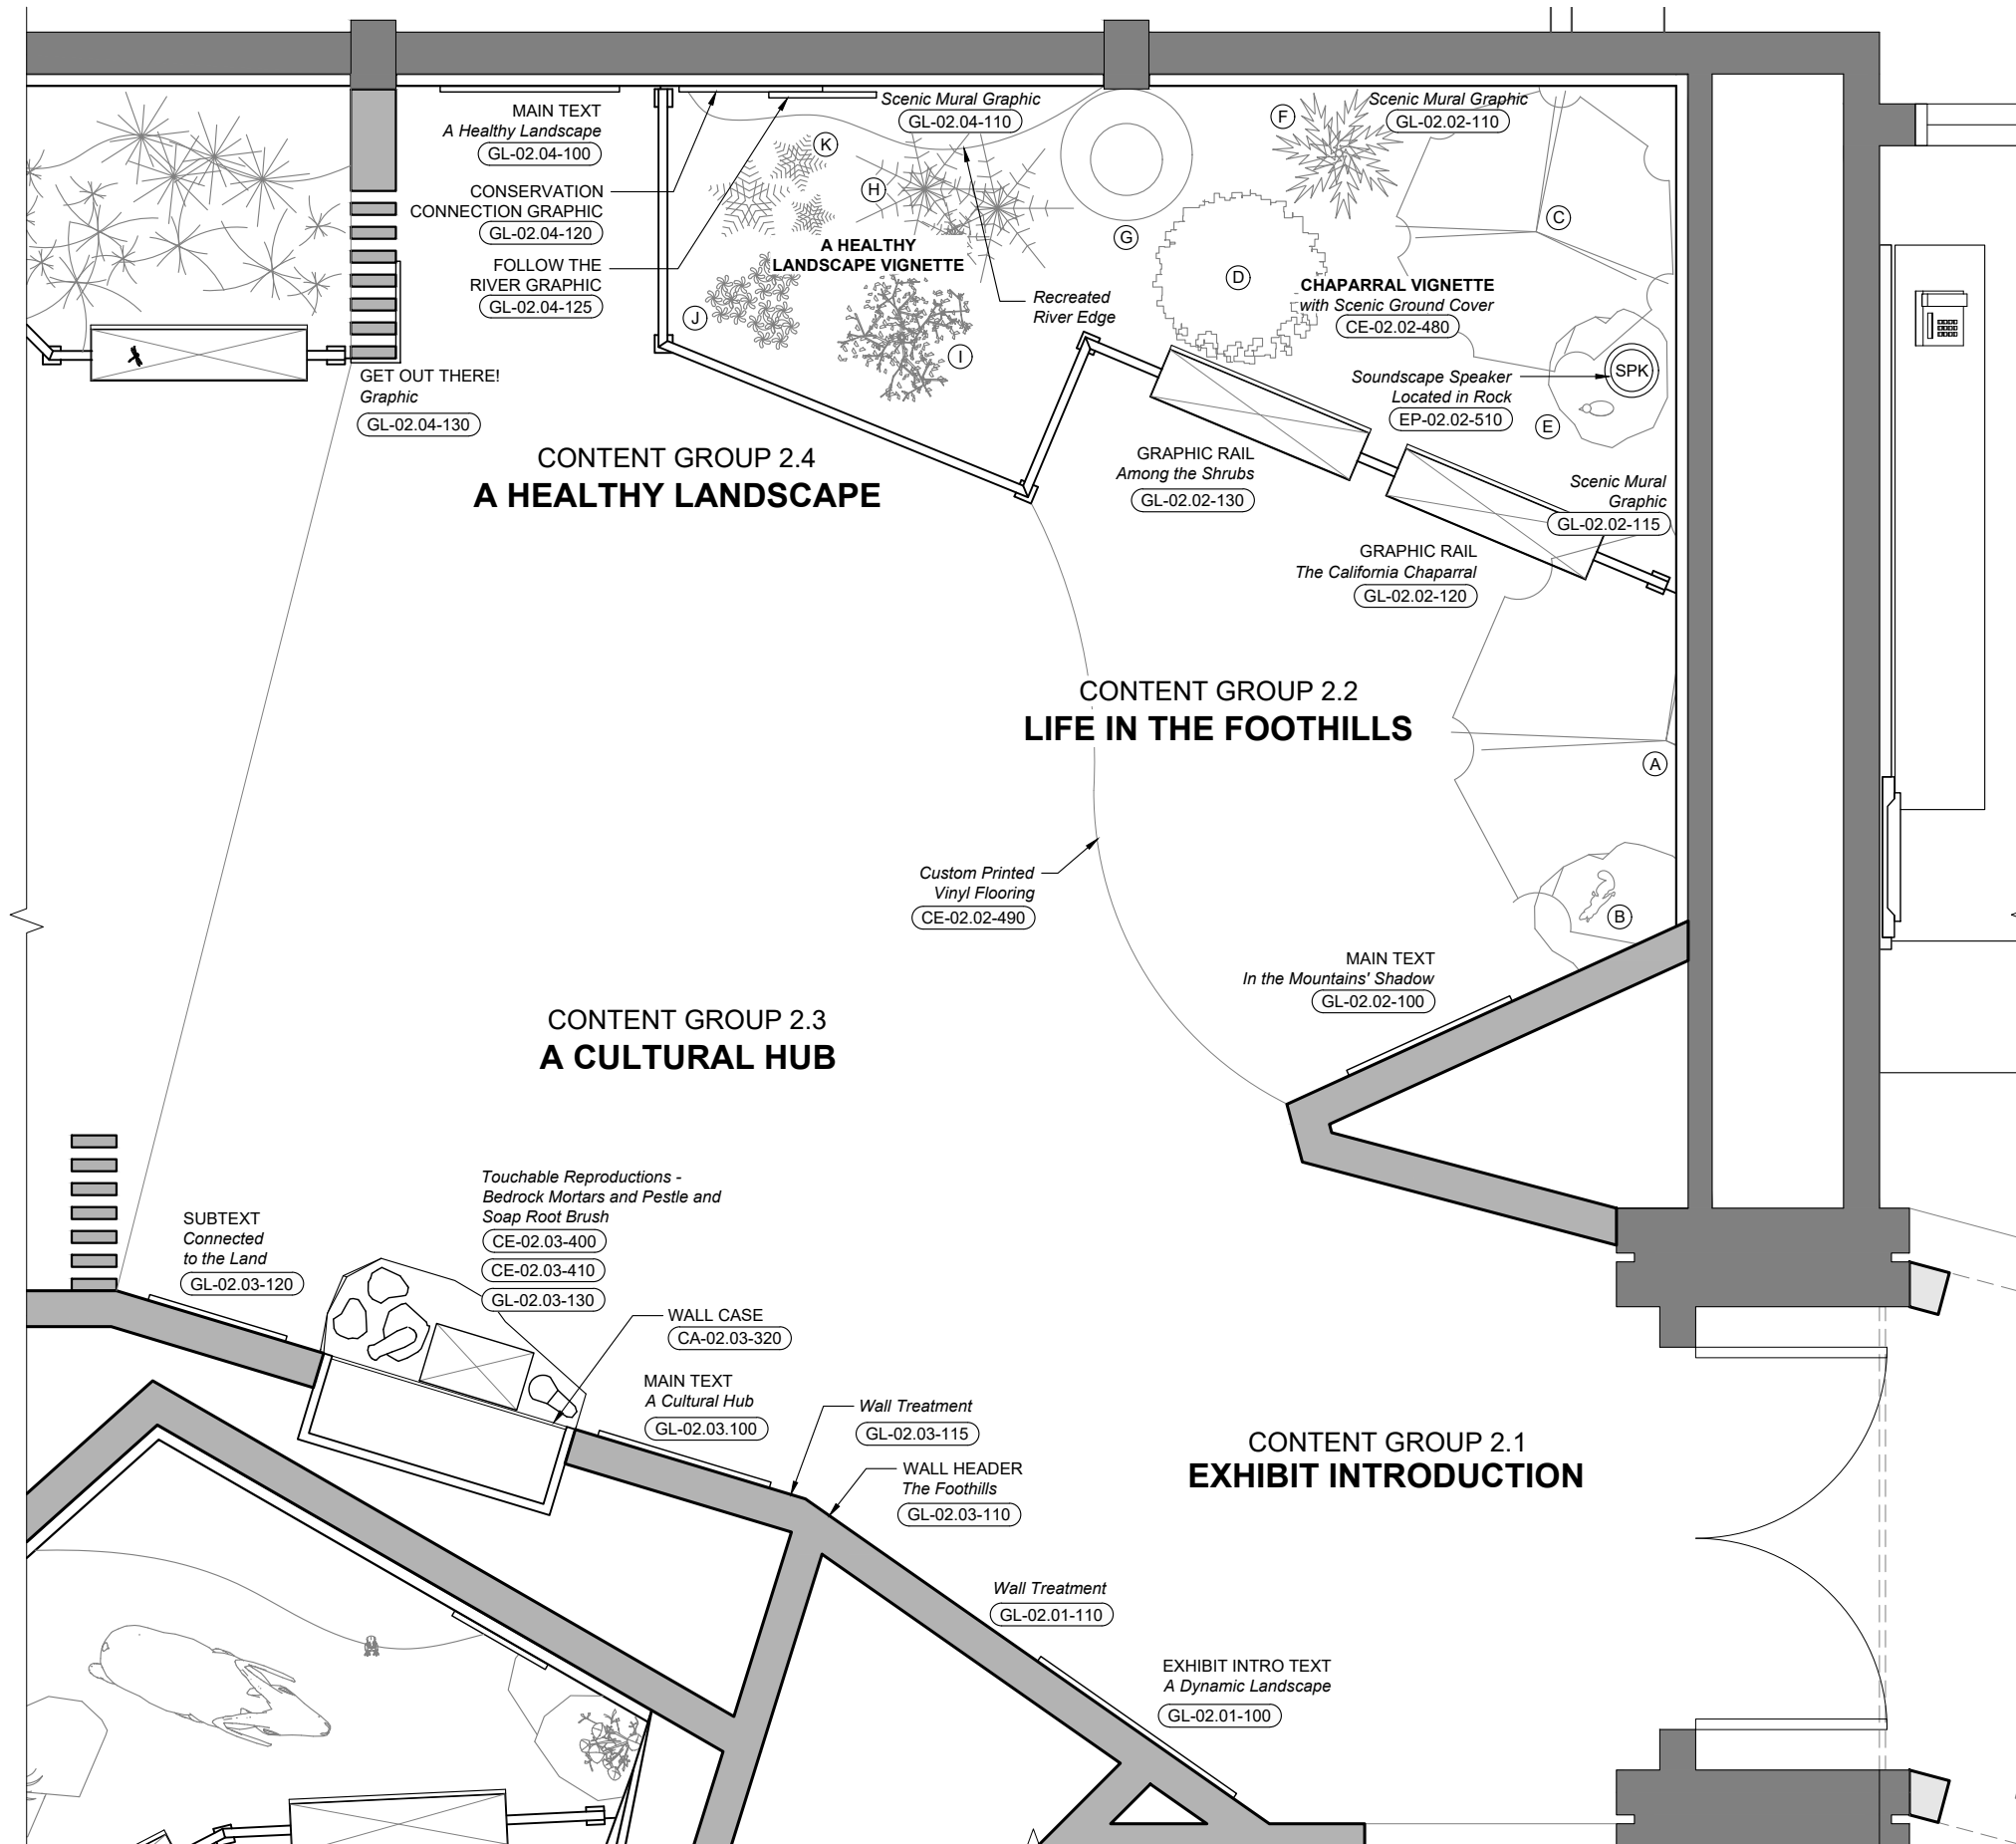

TACTILE CHAPARRAL VIGNETTE MODELS

- (A) Tactile Partial Blue Oak with Acorn Woodpecker (CE-02.02-400) (CE-02.02-460)
- (B) Tactile Ground Squirrel (CE-02.02-450)


PLATFORM CHAPARRAL VIGNETTE MODELS

- (C) Manzanita (CE-02.02-420)
- (D) Elderberry Bush (CE-02.02-410)
- (E) California Quail (CE-02.02-440)
- (F) Chaparral Yucca (CE-02.02-430)
- (G) Partial Blue Oak Trunk (CE-02.02-470)

HEALTHY LANDSCAPE VIGNETTE MODELS

- (H) Giant Reed (CE-02.04-410)
- (I) Spanish Broom (CE-02.04-400)
- (J) Yellow Starthistle (CE-02.04-420)
- (K) Italian Thistle (CE-02.04-440)

Key Plan

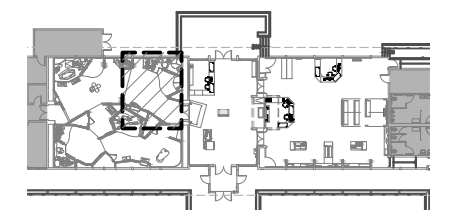


CONTENT GROUP 2.1
EXHIBIT INTRODUCTION


CONTENT GROUP 2.2
LIFE IN THE FOOTHILLS

CONTENT GROUP 2.3
A CULTURAL HUB


CONTENT GROUP 2.4
A HEALTHY LANDSCAPE

Key Plan

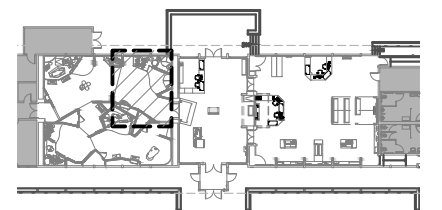

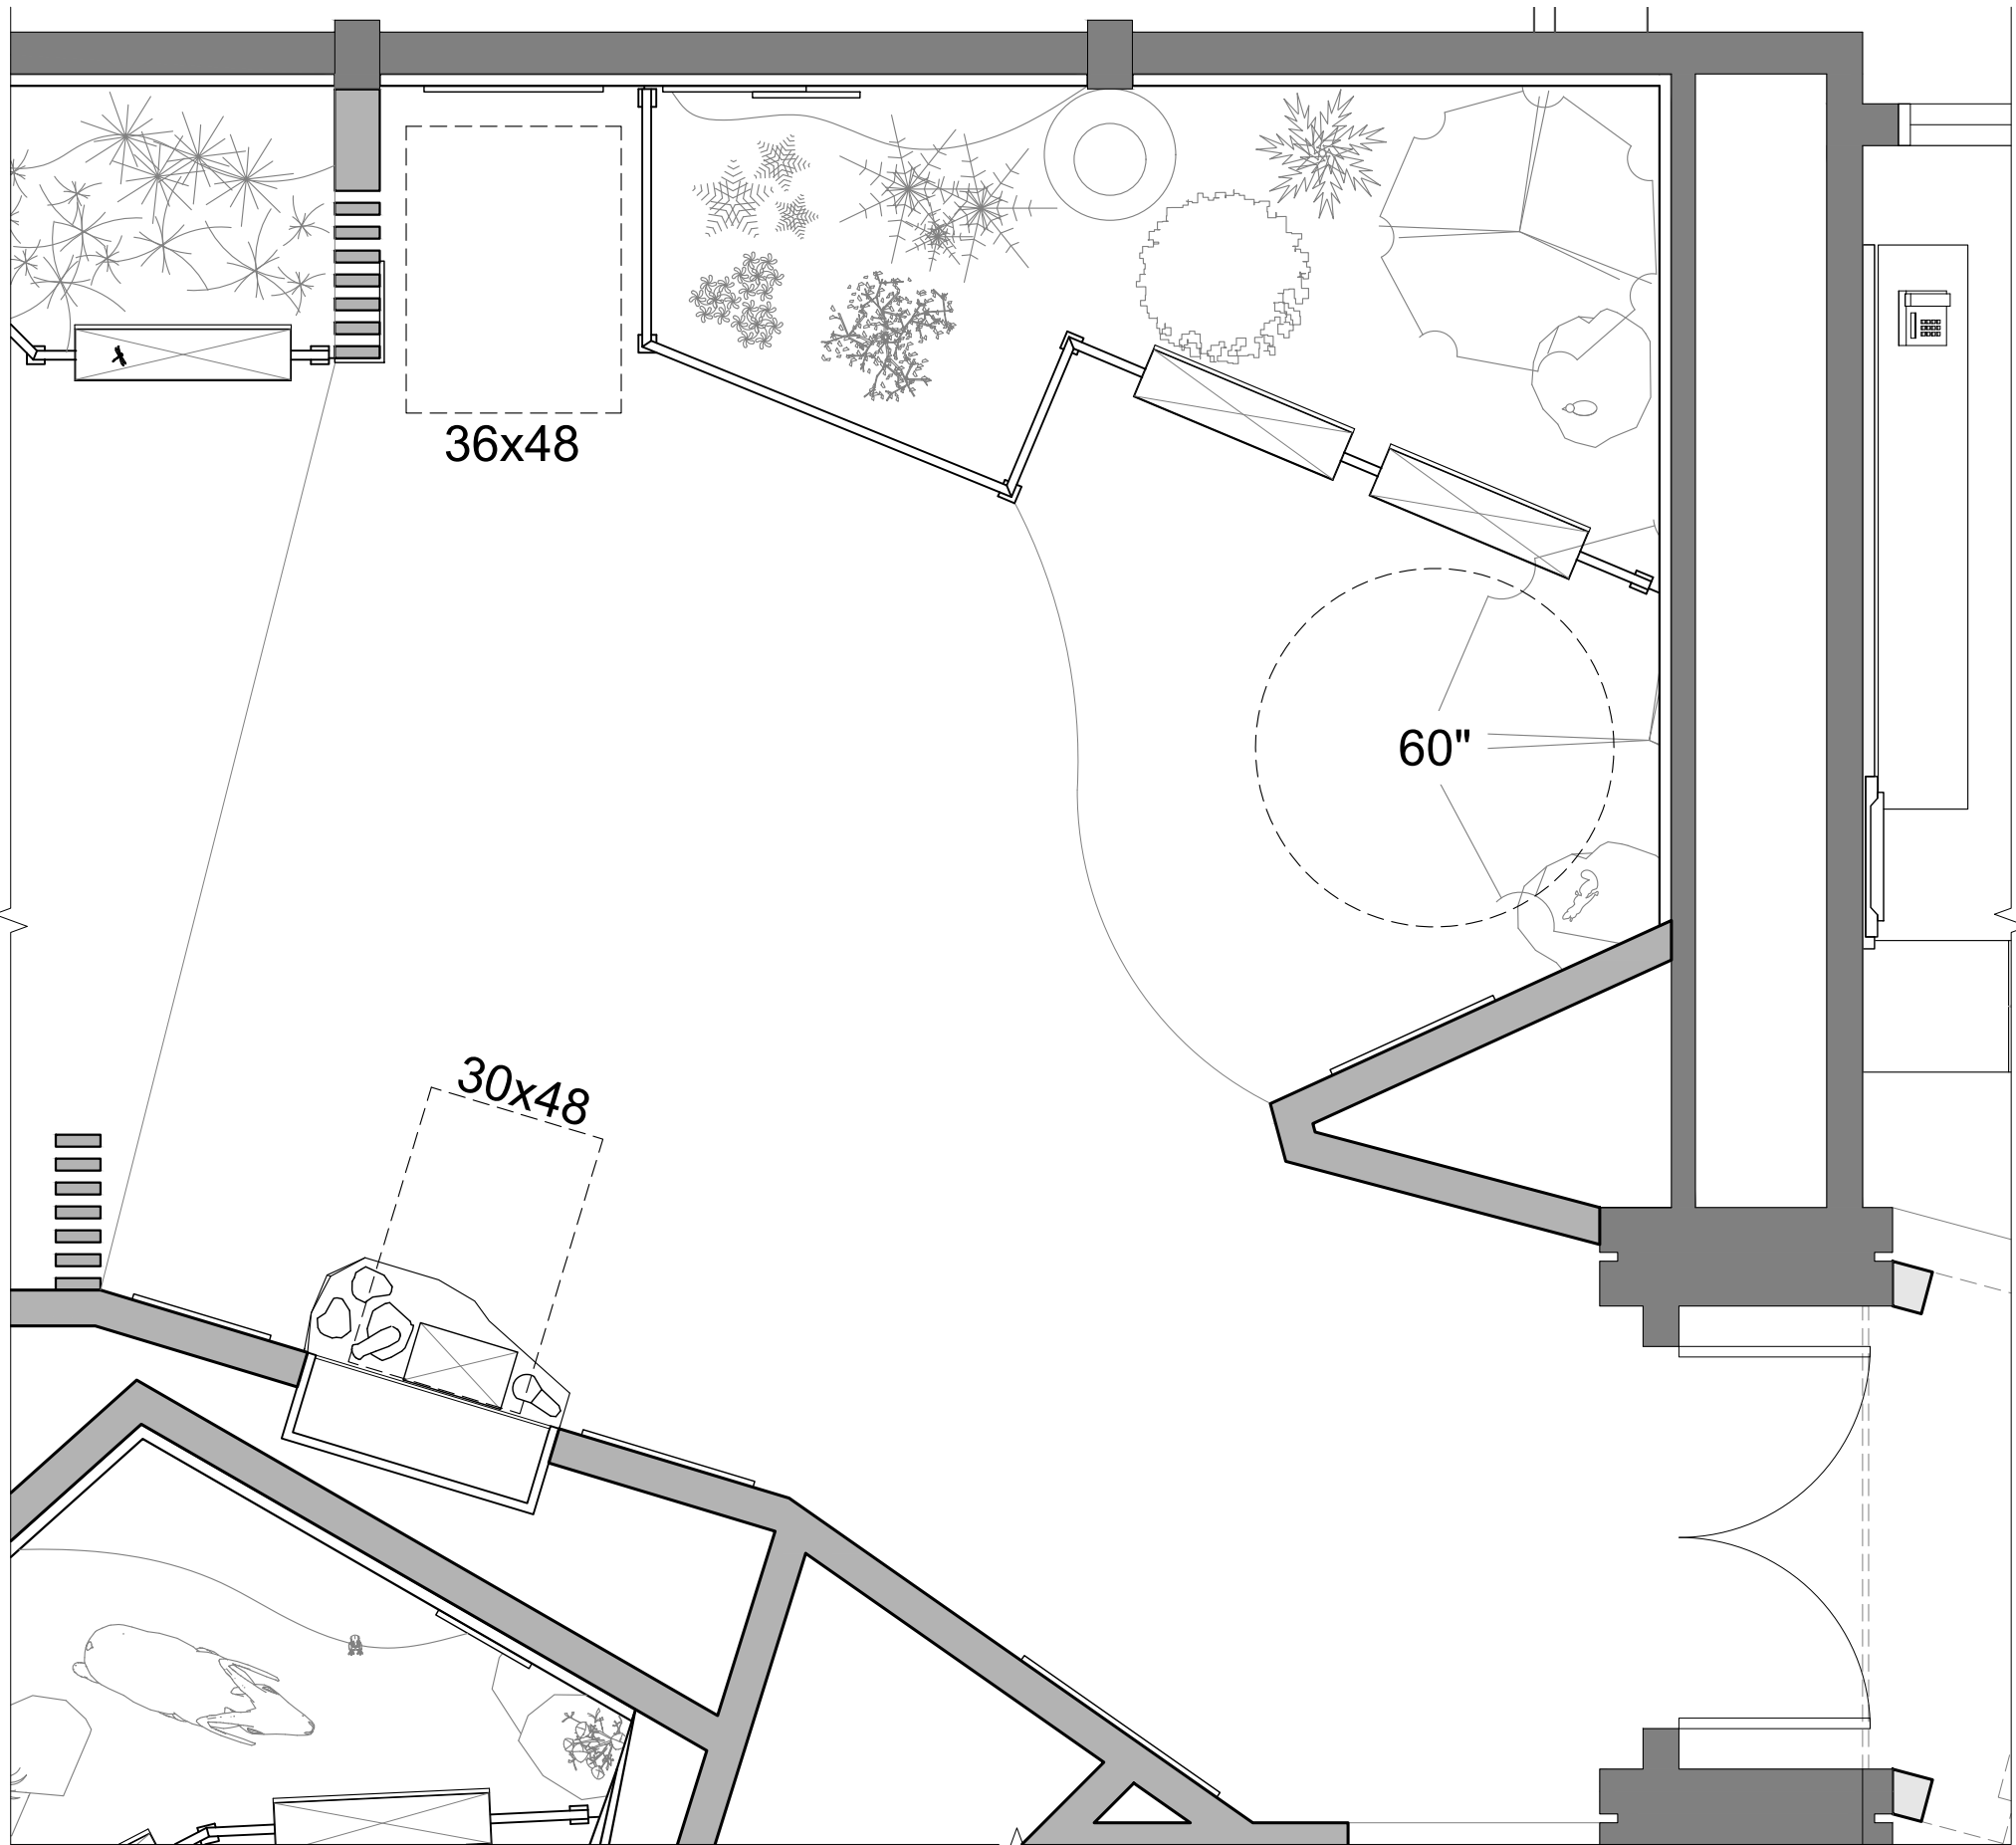



Key Plan

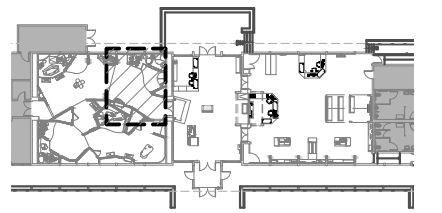






Key Plan

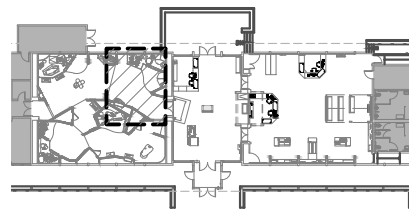


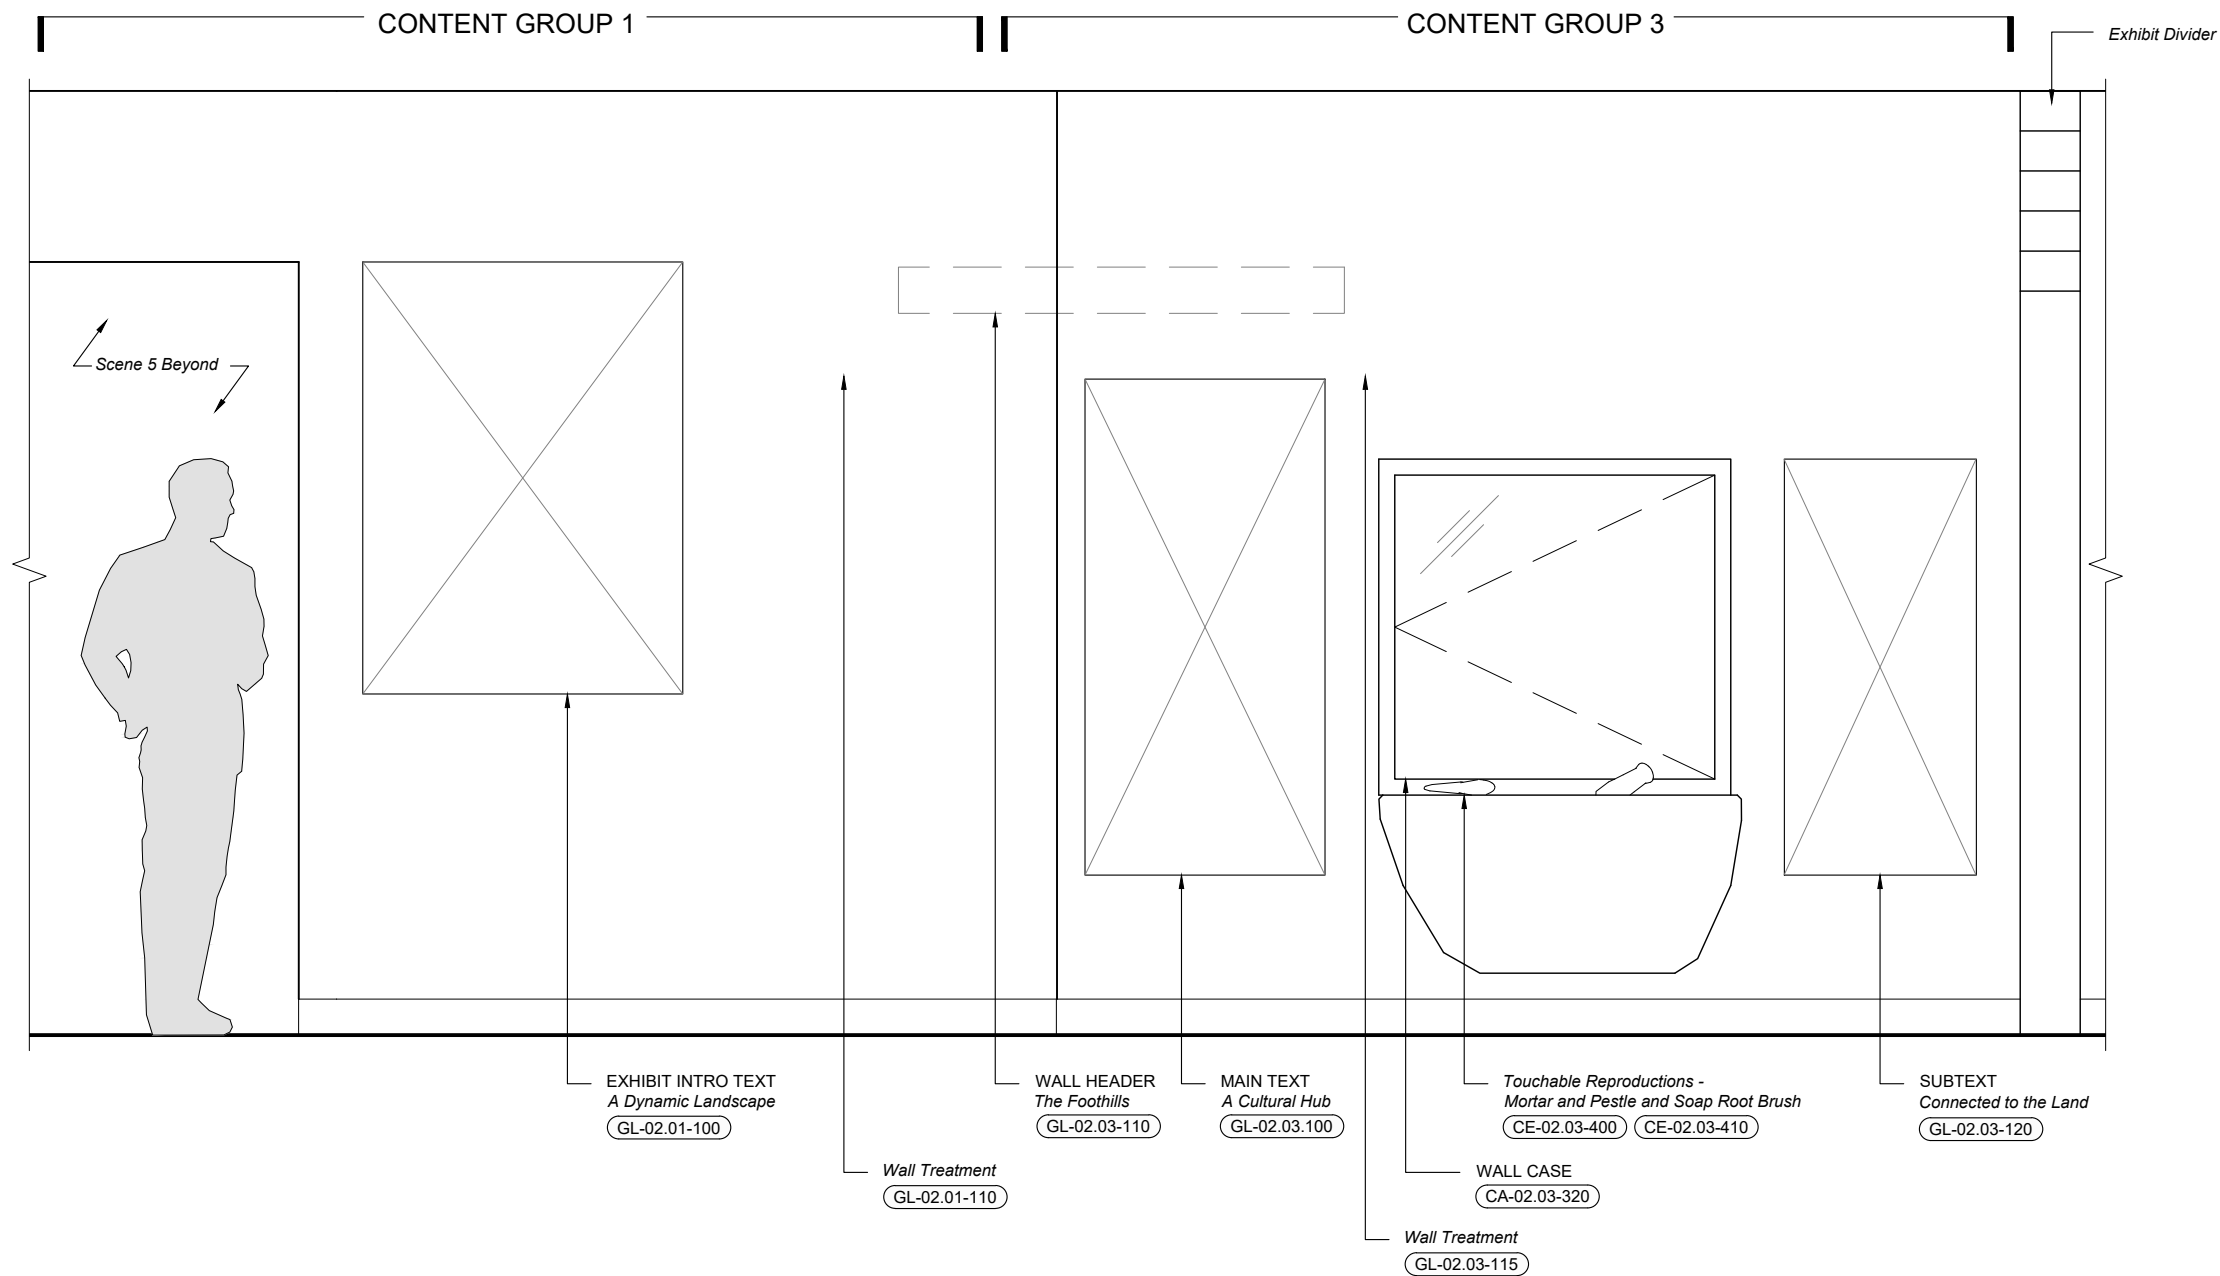


Key Plan

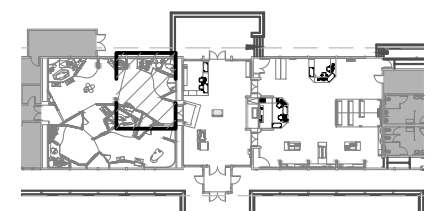

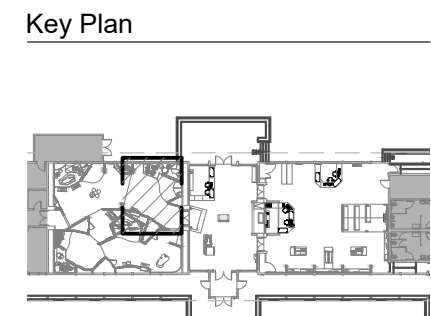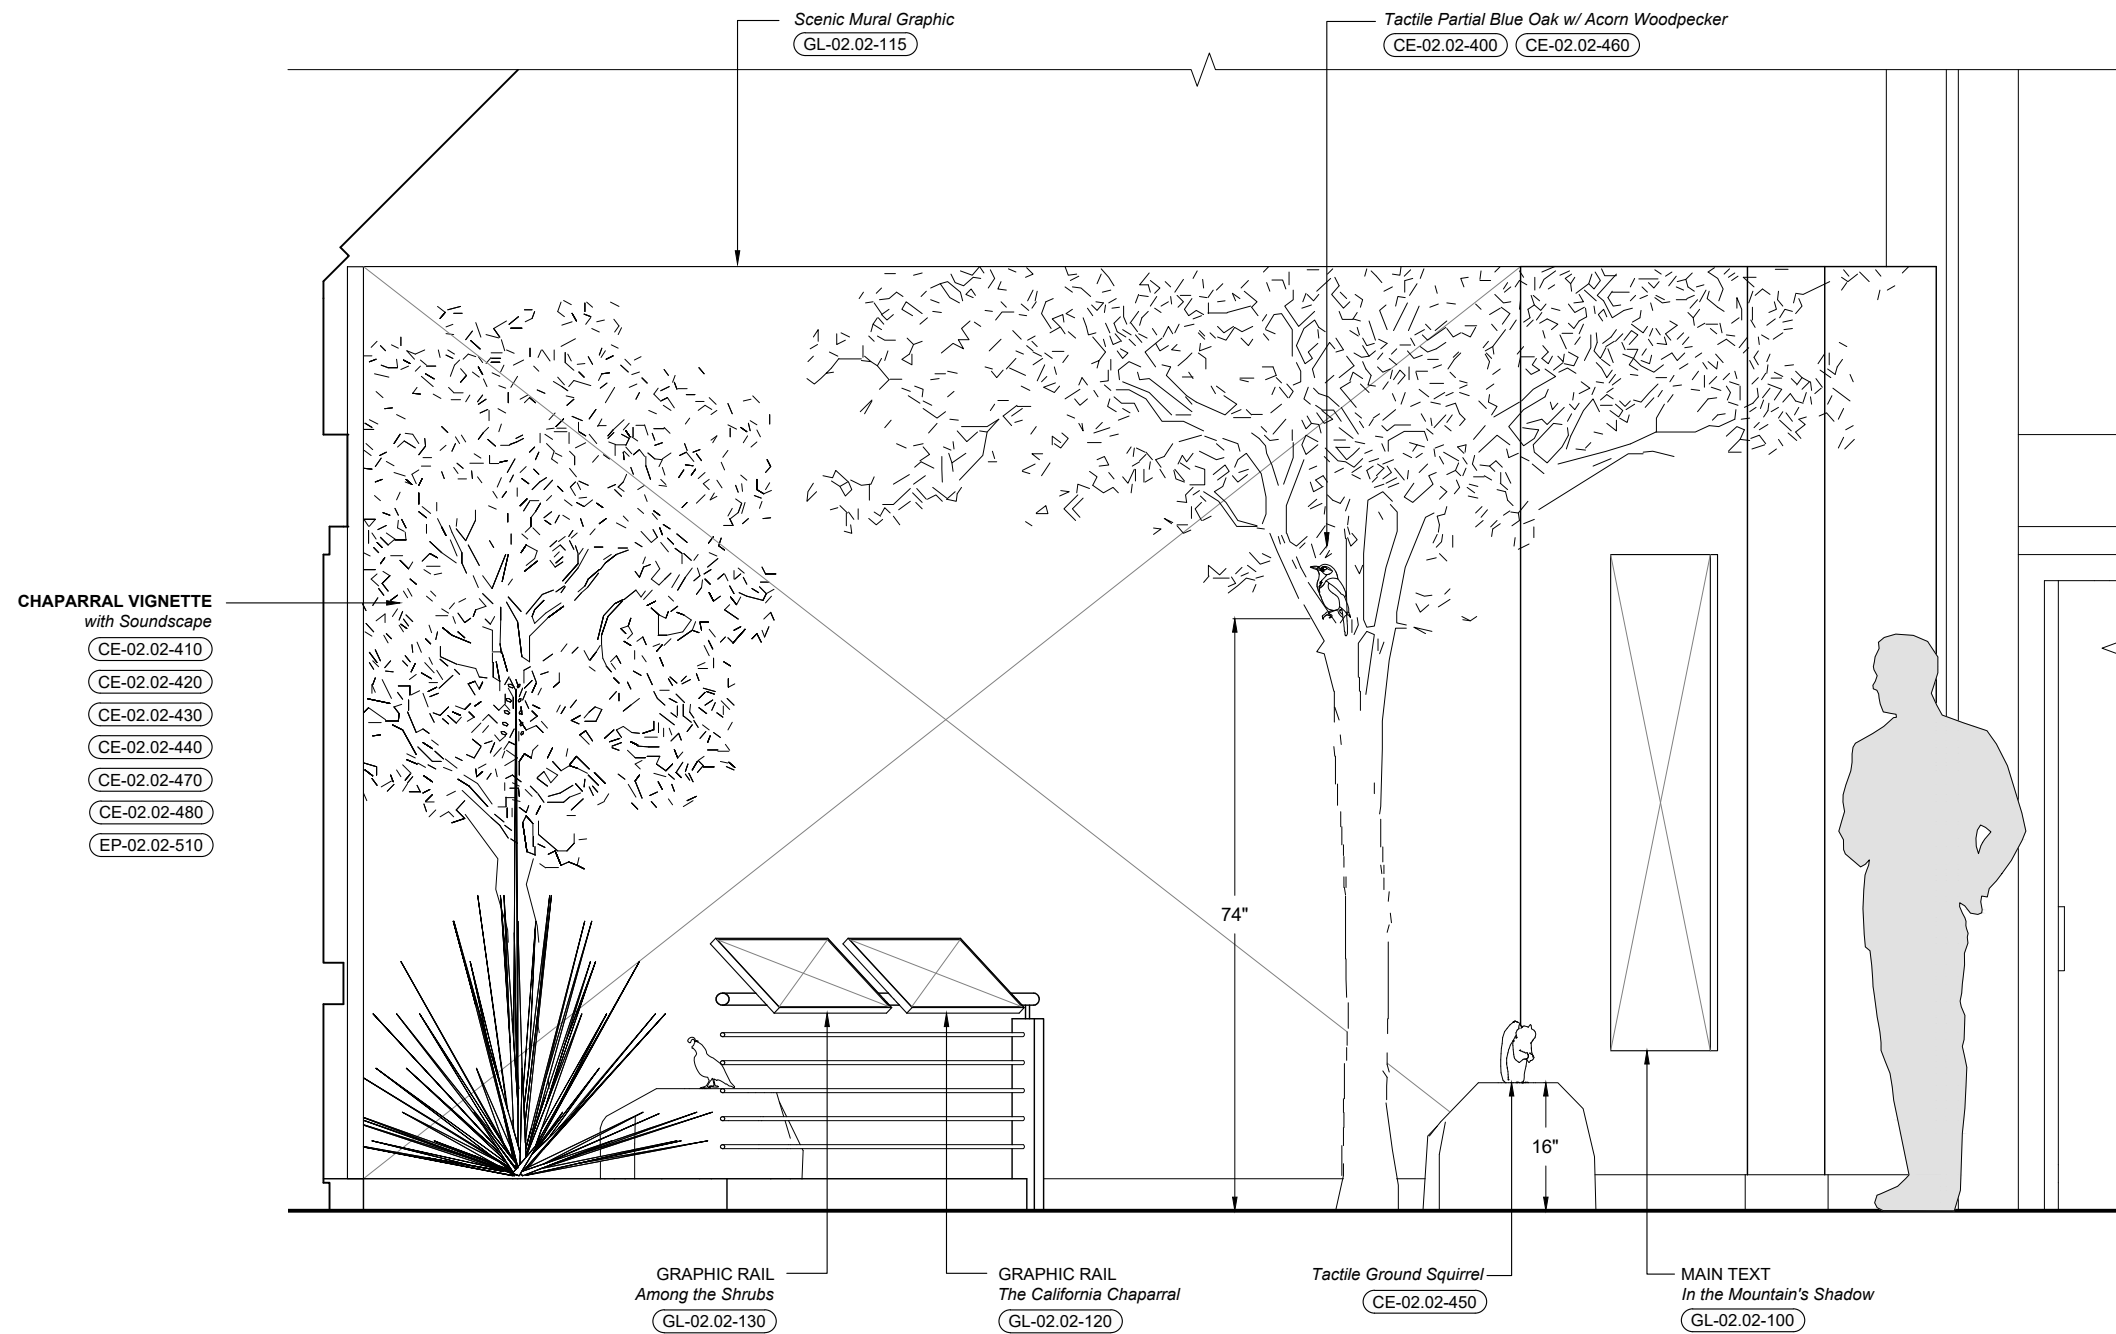


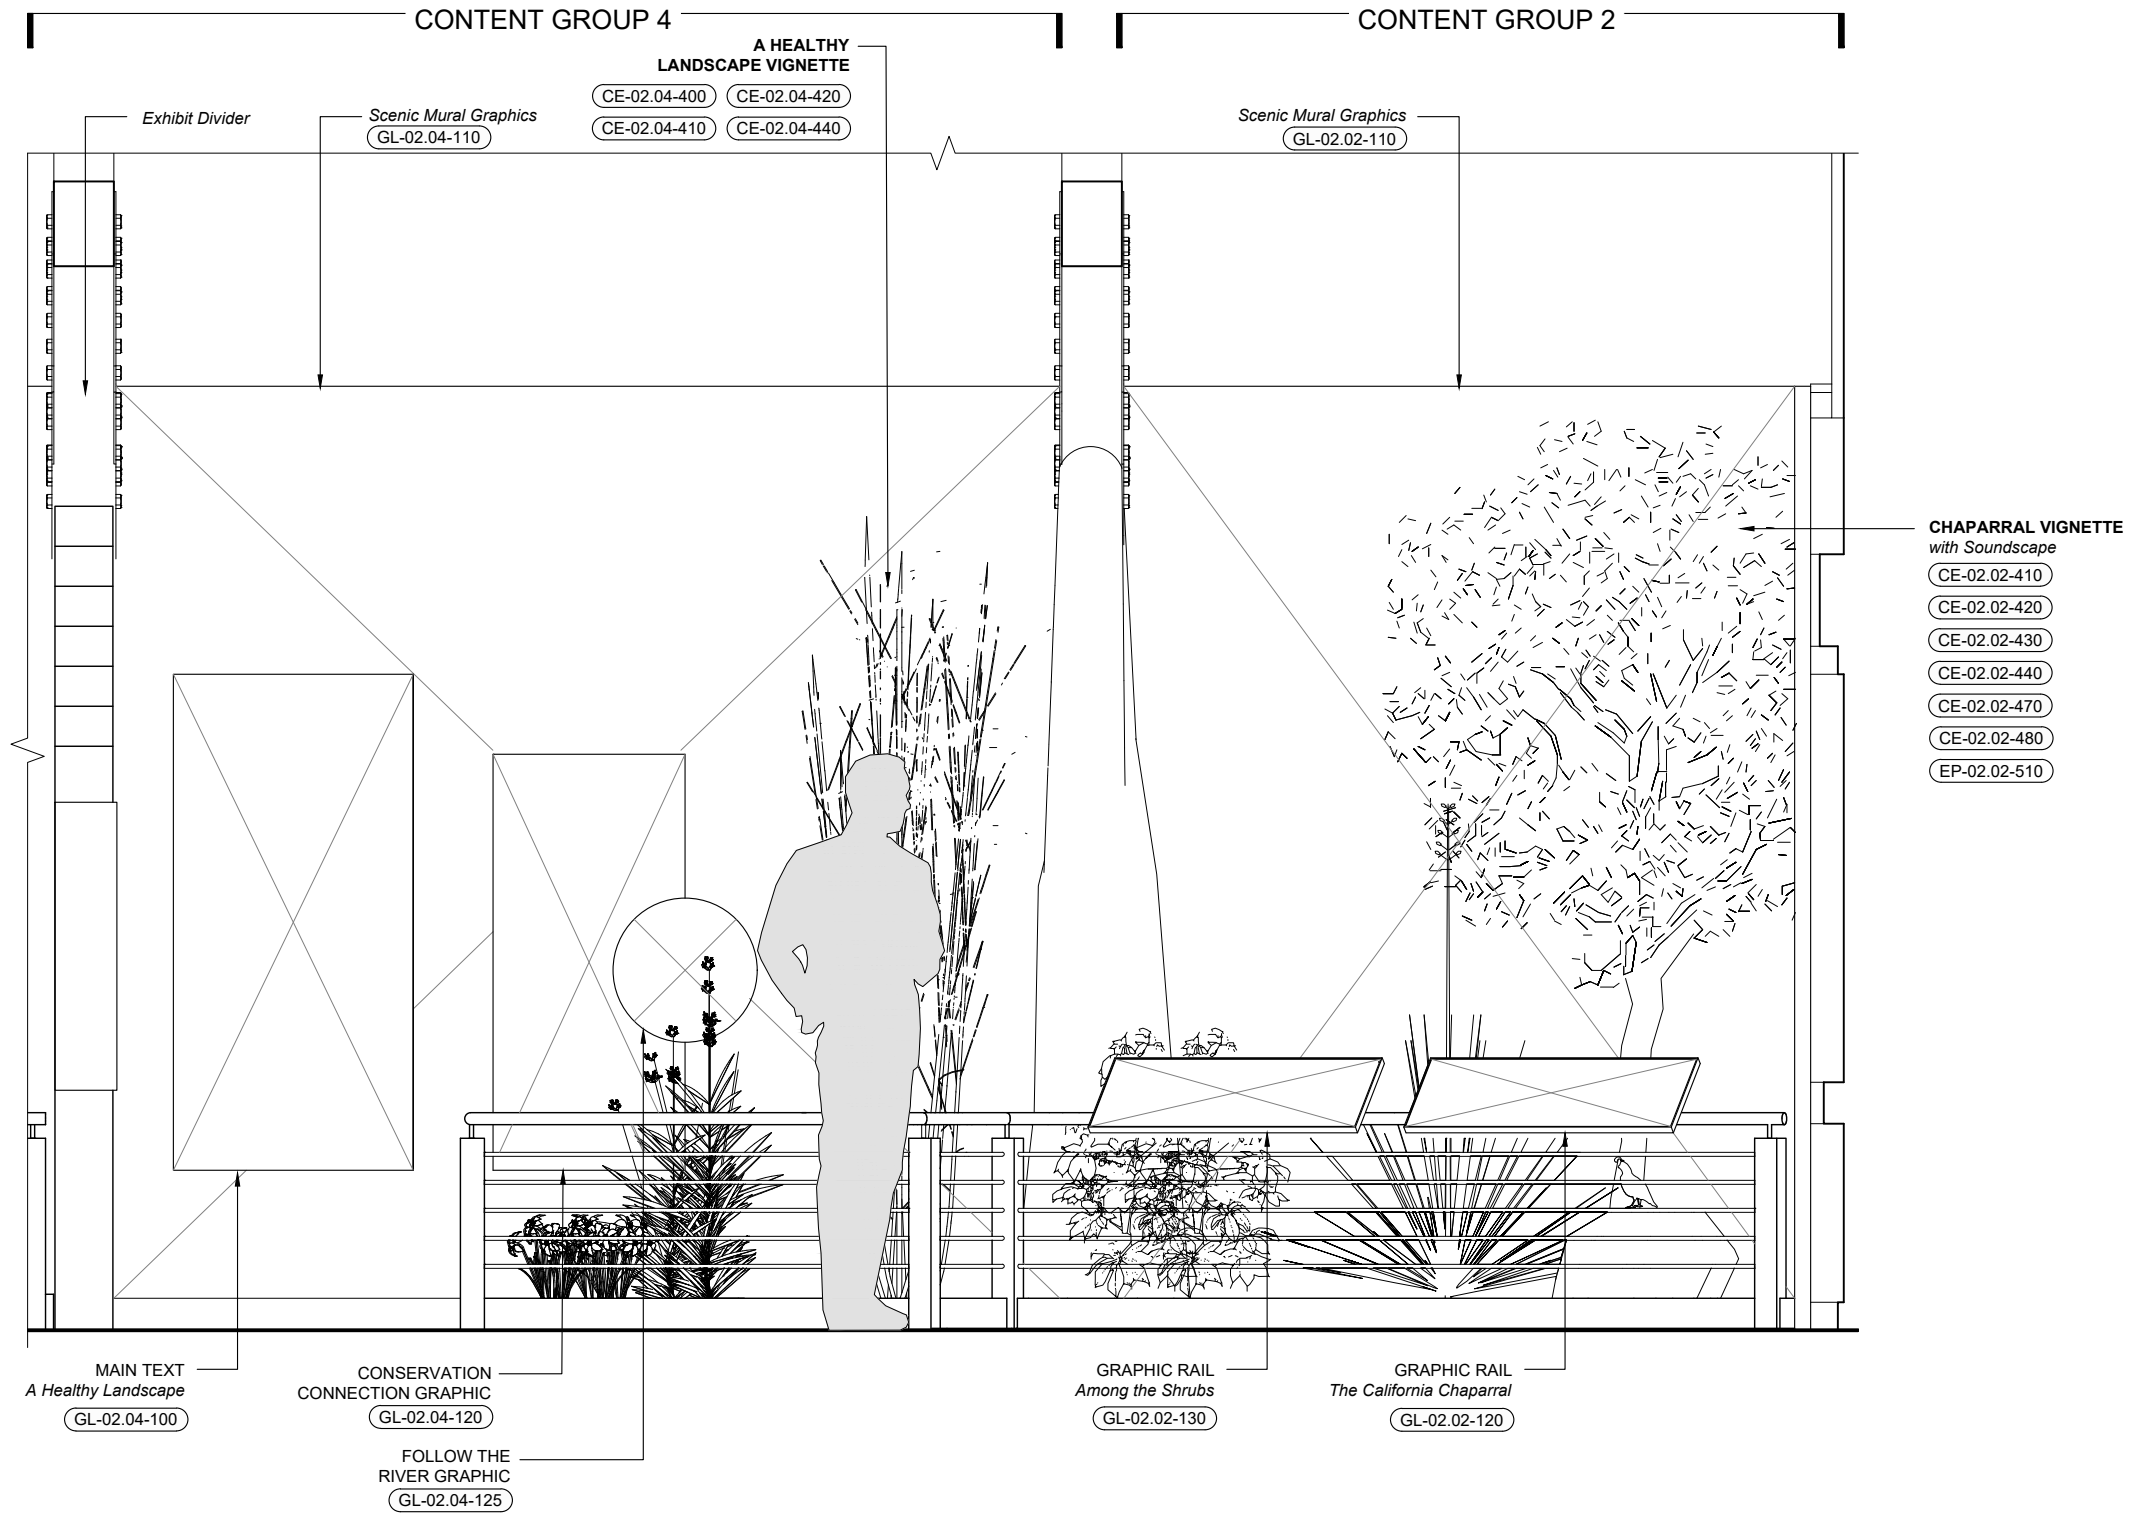


Key Plan

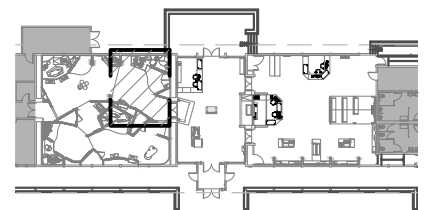


Interior Case Dimensions


Height 39"
Width 41"
Depth 13 1/2"

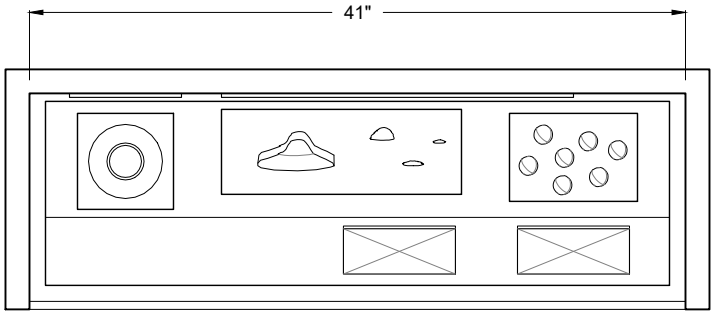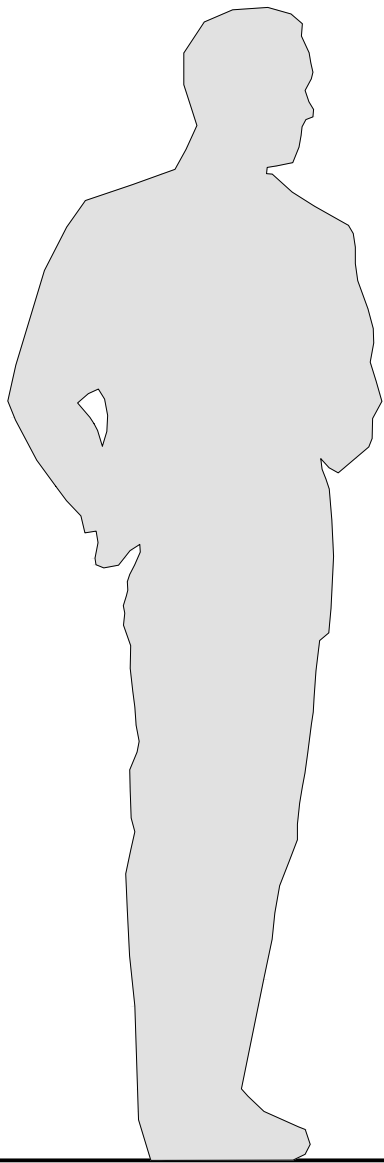

1 Plan
X2.400 Scale: 1" = 1'-0"


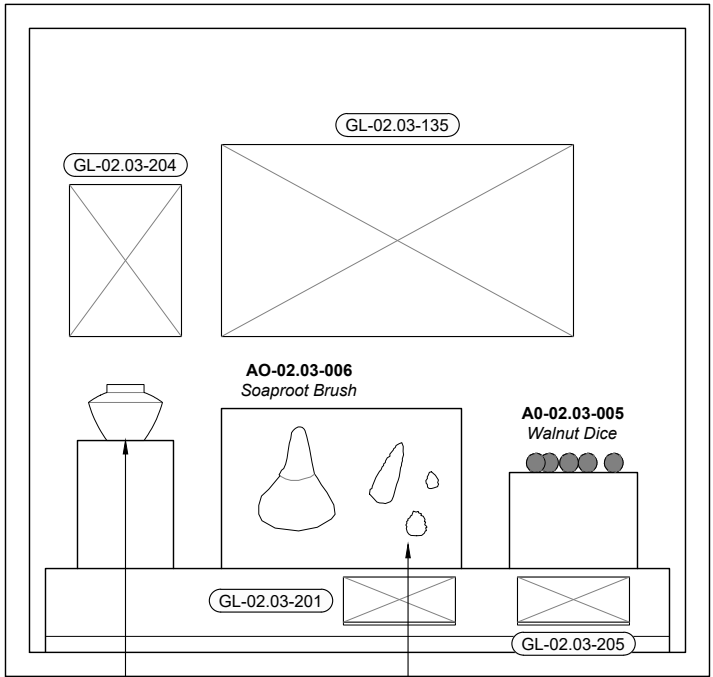




2 Front Elevation
X2.400 Scale: 1" = 1'-0"

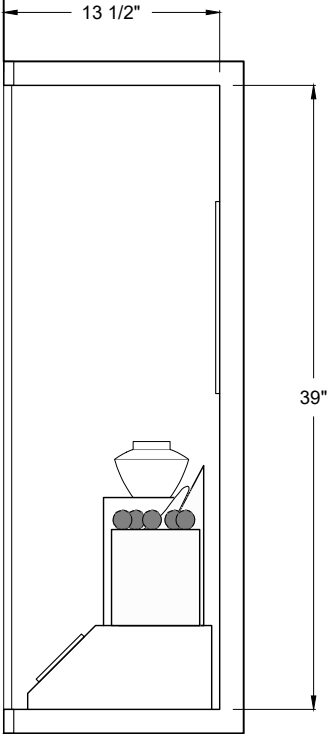



3 Section
X2.400 Scale: 1" = 1'-0"

Key Plan

 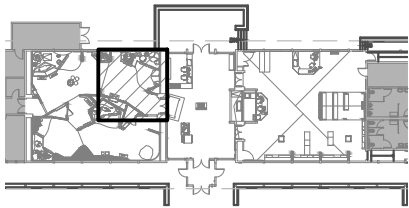

 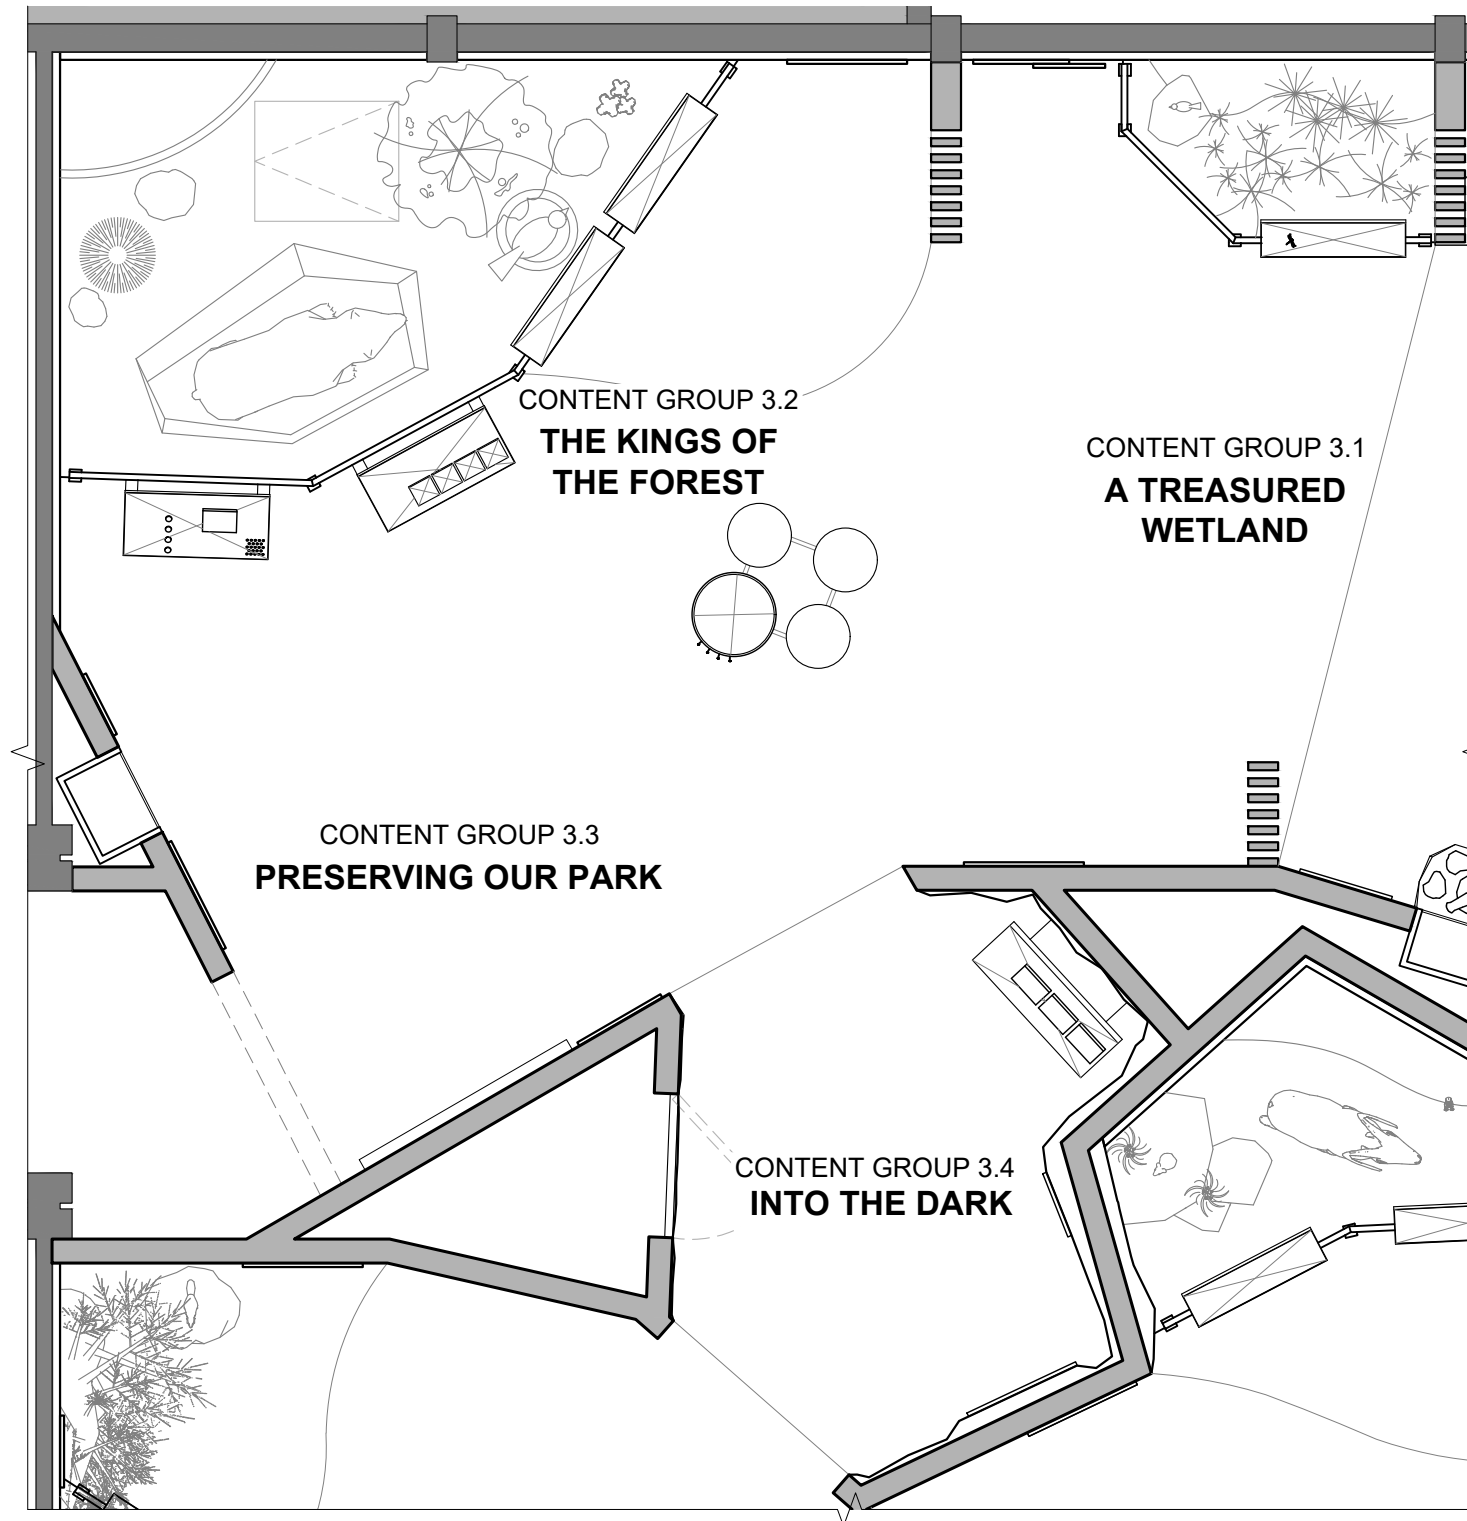

Key Plan

 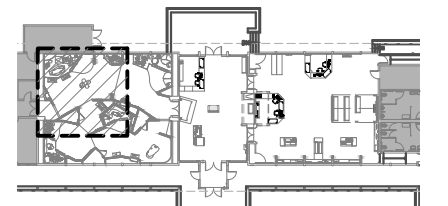

CONTENT GROUP 3.4
INTO THE DARK


CONTENT GROUP 3.3
PRESERVING OUR PARK


CONTENT GROUP 3.2
**THE KINGS OF
THE FOREST**

CONTENT GROUP 3.1
A TREASURED WETLAND






Key Plan

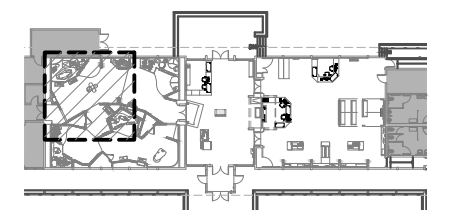


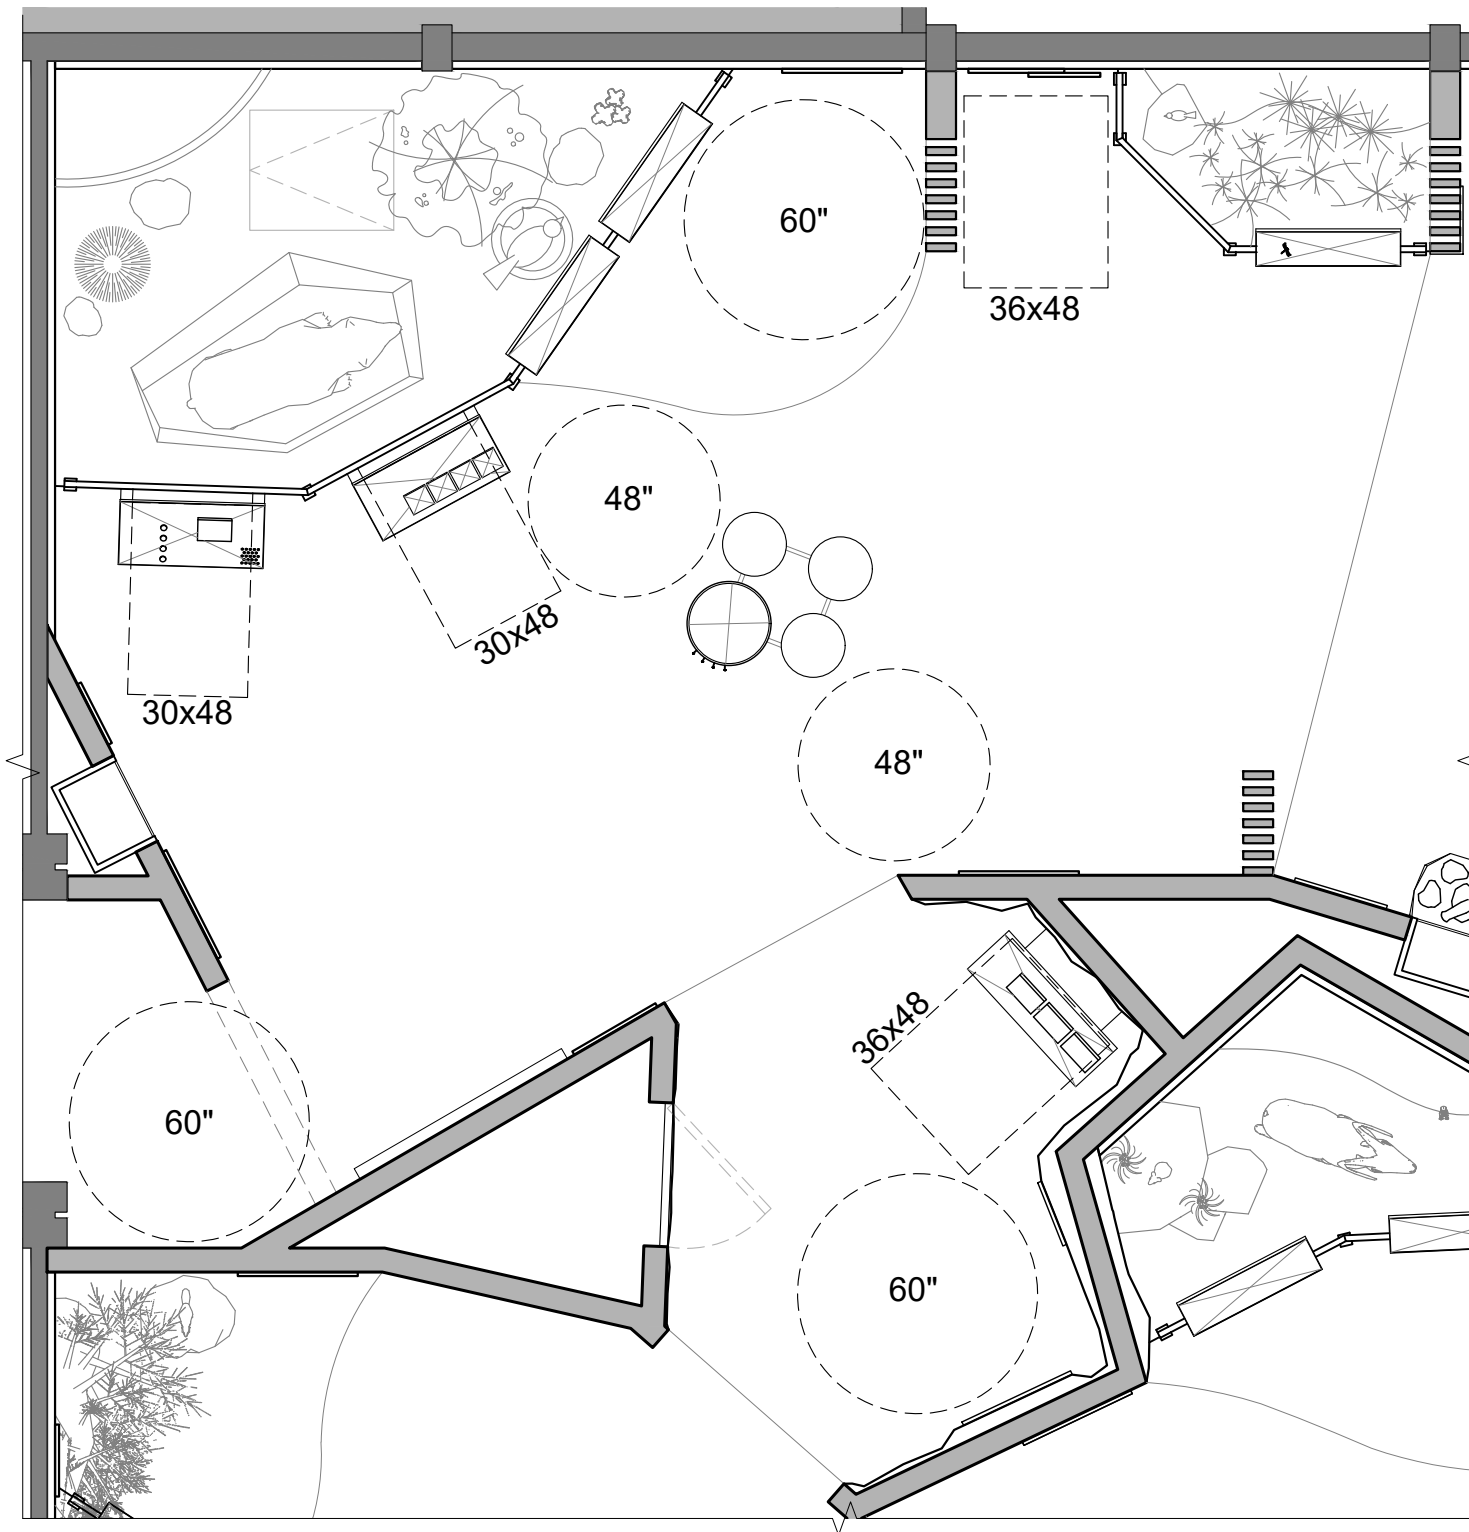



Key Plan

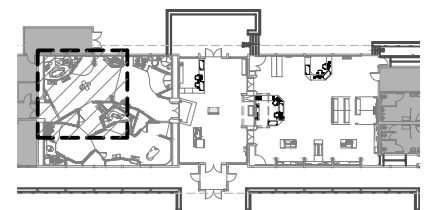

 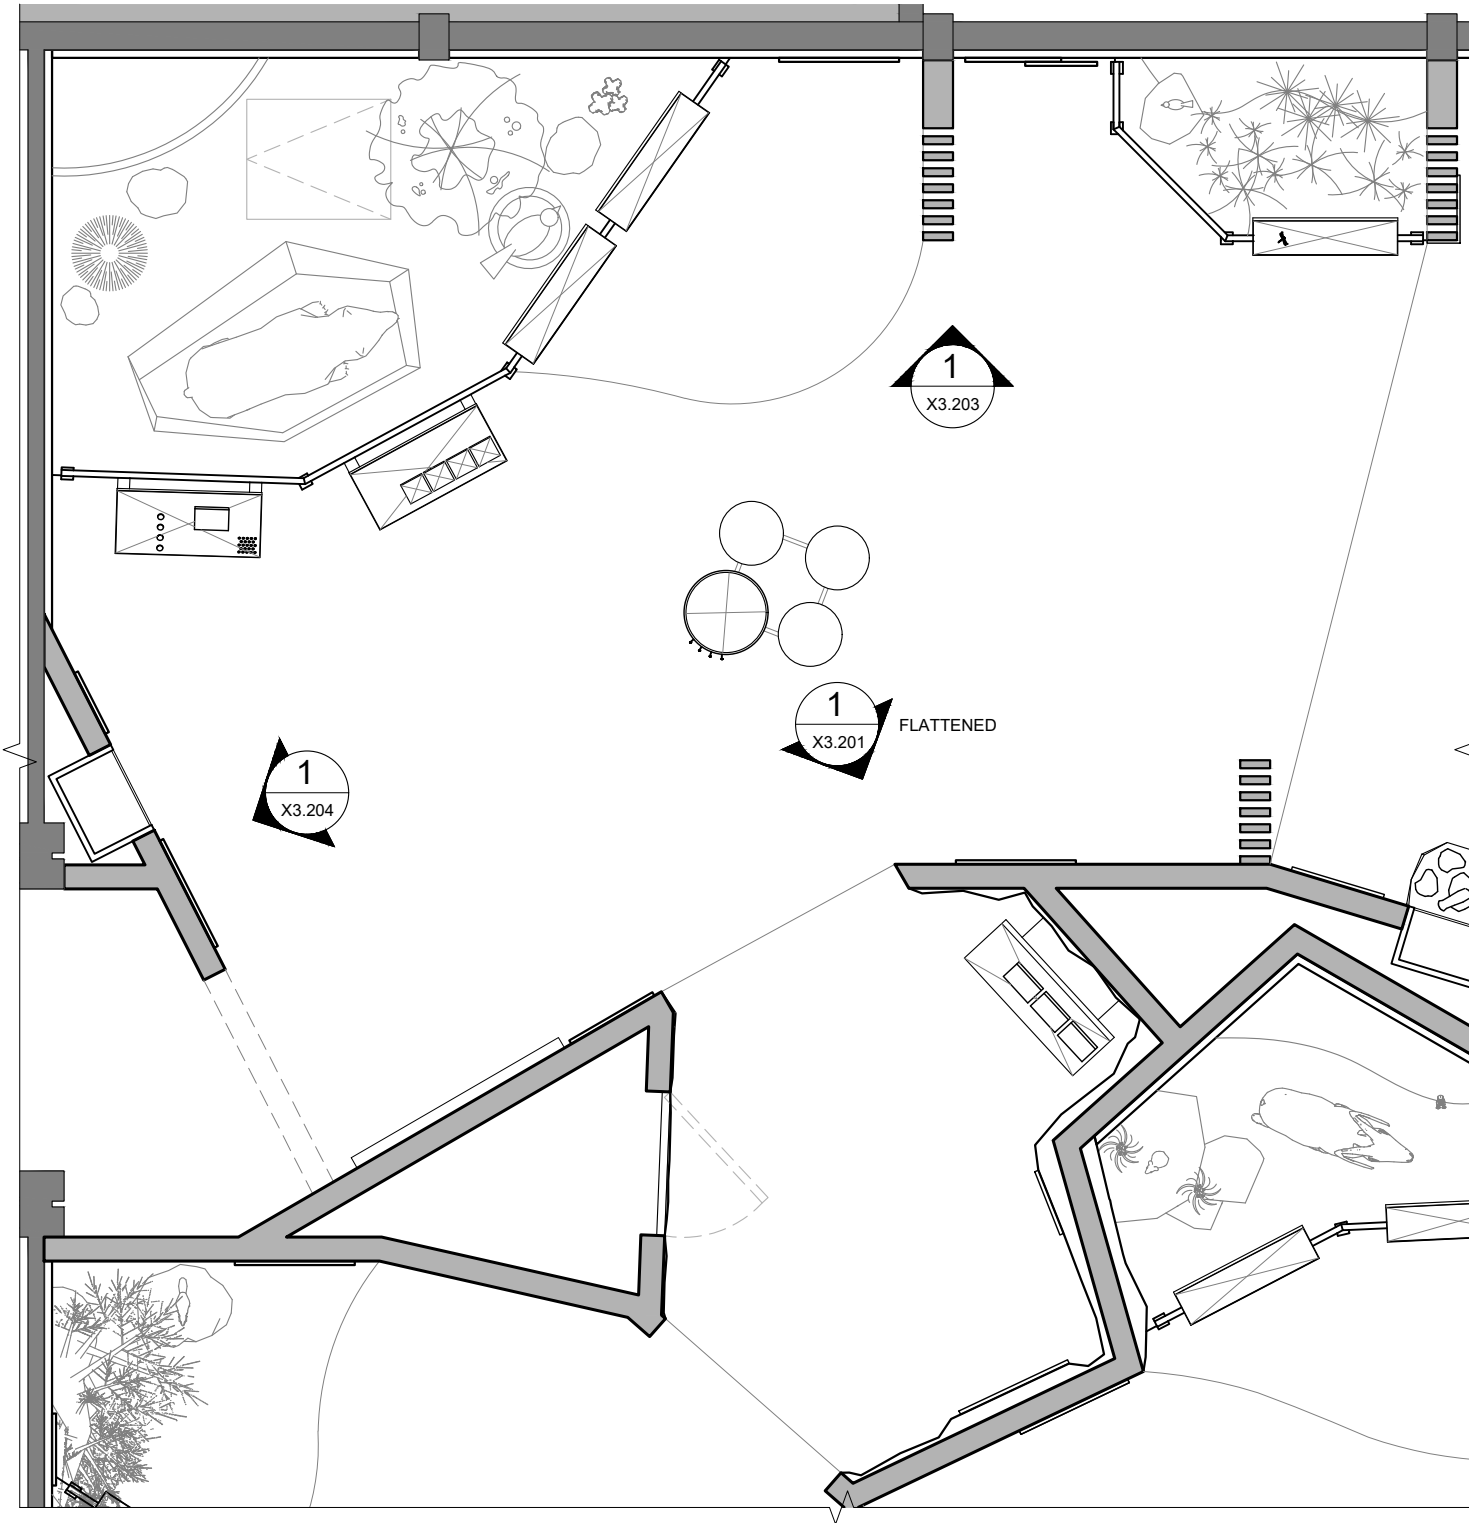


Key Plan

 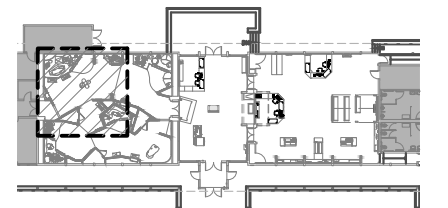

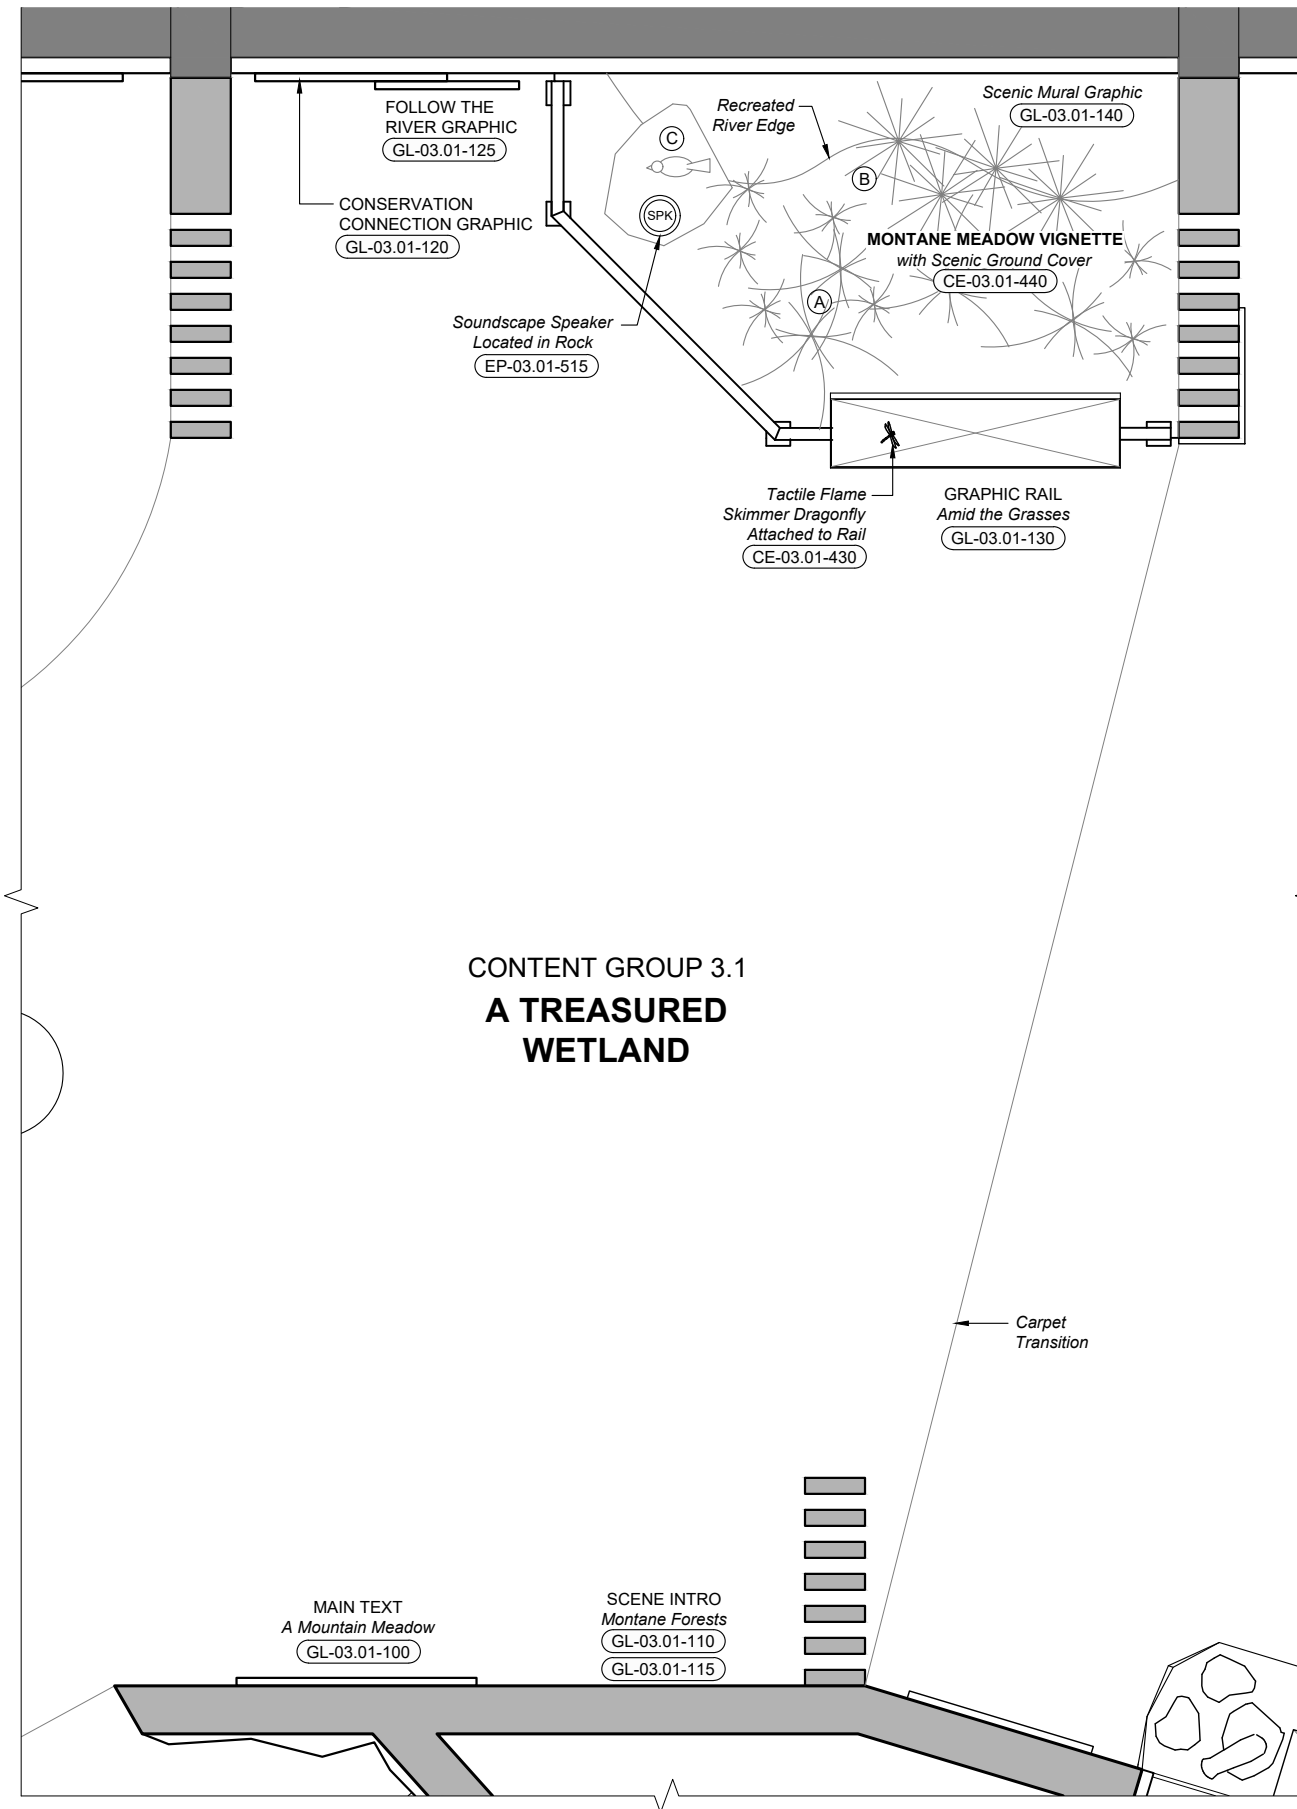



MONTANE MEADOW VIGNETTE MODELS

- (A) Perennial Grasses (CE-03.01-400)
- (B) Sedge (*Carex multicaulis*) (CE-03.01-410)
- (C) Western Bluebird (CE-03.01-420)

 

Key Plan

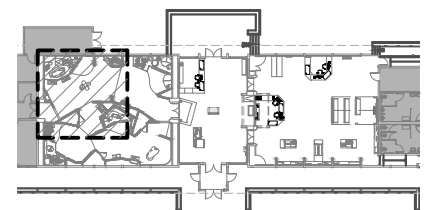

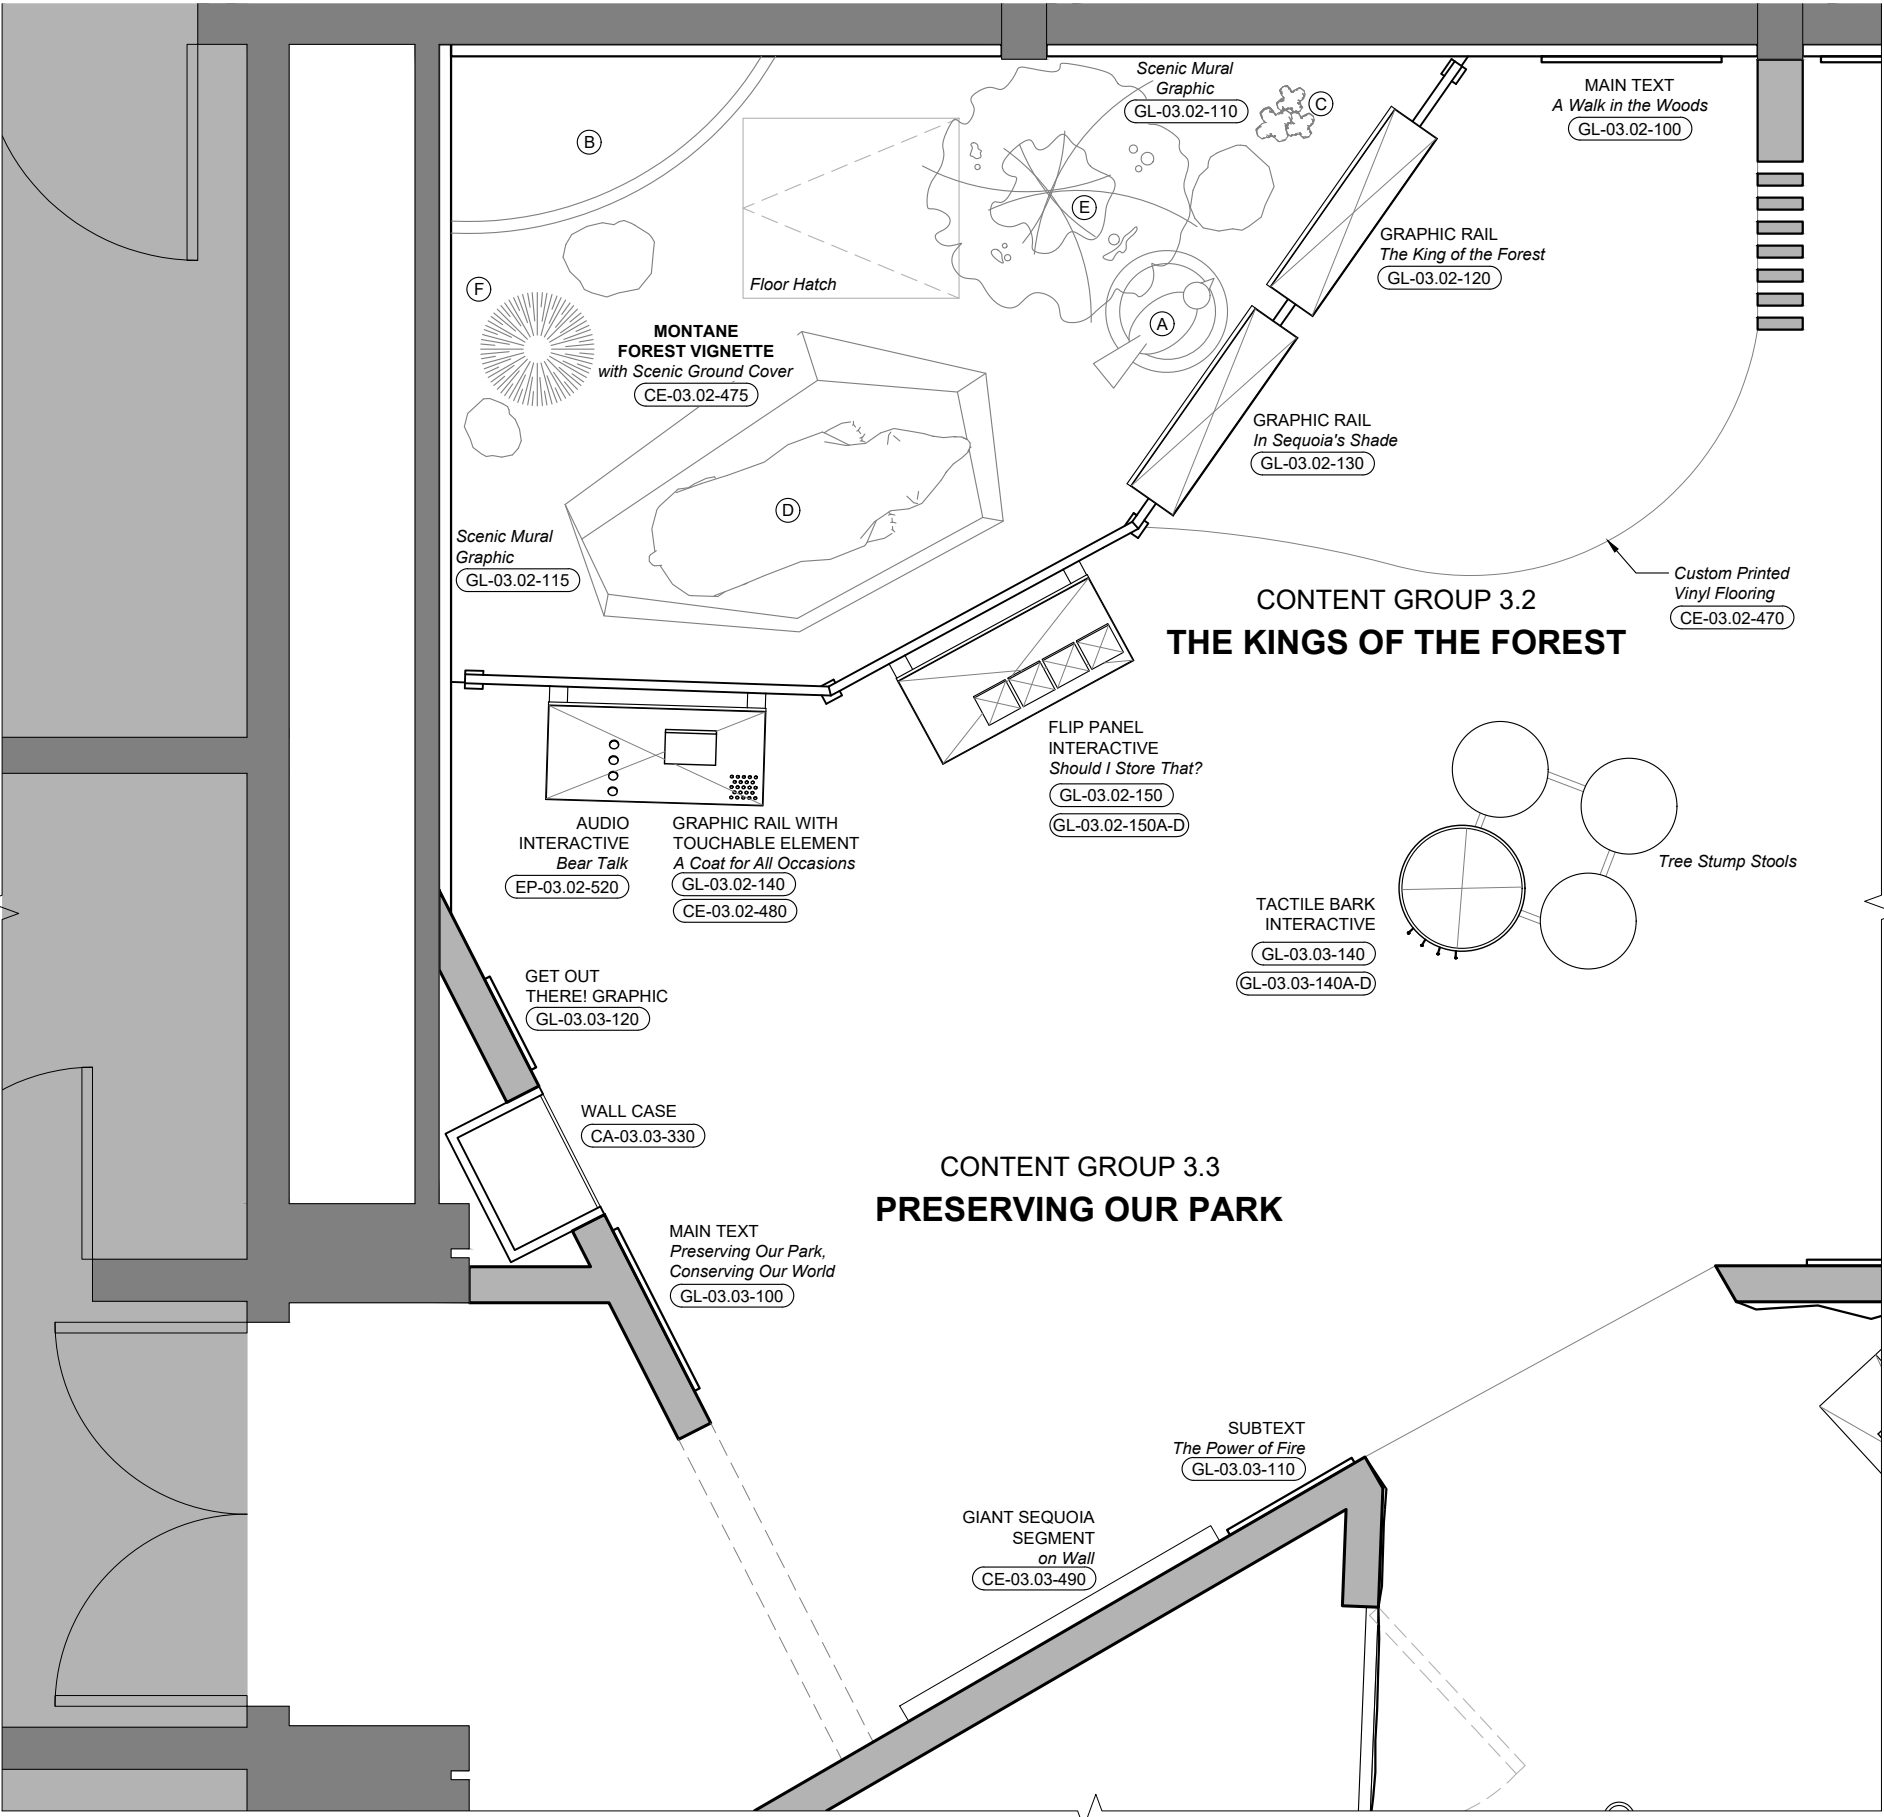


TACTILE MONTANE FOREST VIGNETTE MODELS


- (A) Raven on Tree Stump (CE-03.02-460)



PLATFORM MONTANE FOREST VIGNETTE MODELS

- (B) Partial Sequoia Trunk (CE-03.02-400)
- (C) Snow Plant (CE-03.02-410)
- (D) Adult Black Bear (CE-03.02-440)
- (E) Dogwood Tree w/ Steller's Jay (CE-03.02-420) (CE-03.02-450)
- (F) White Fir Tree (CE-03.02-430)


 





Key Plan

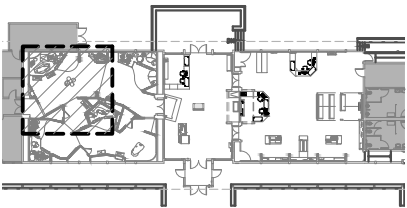


 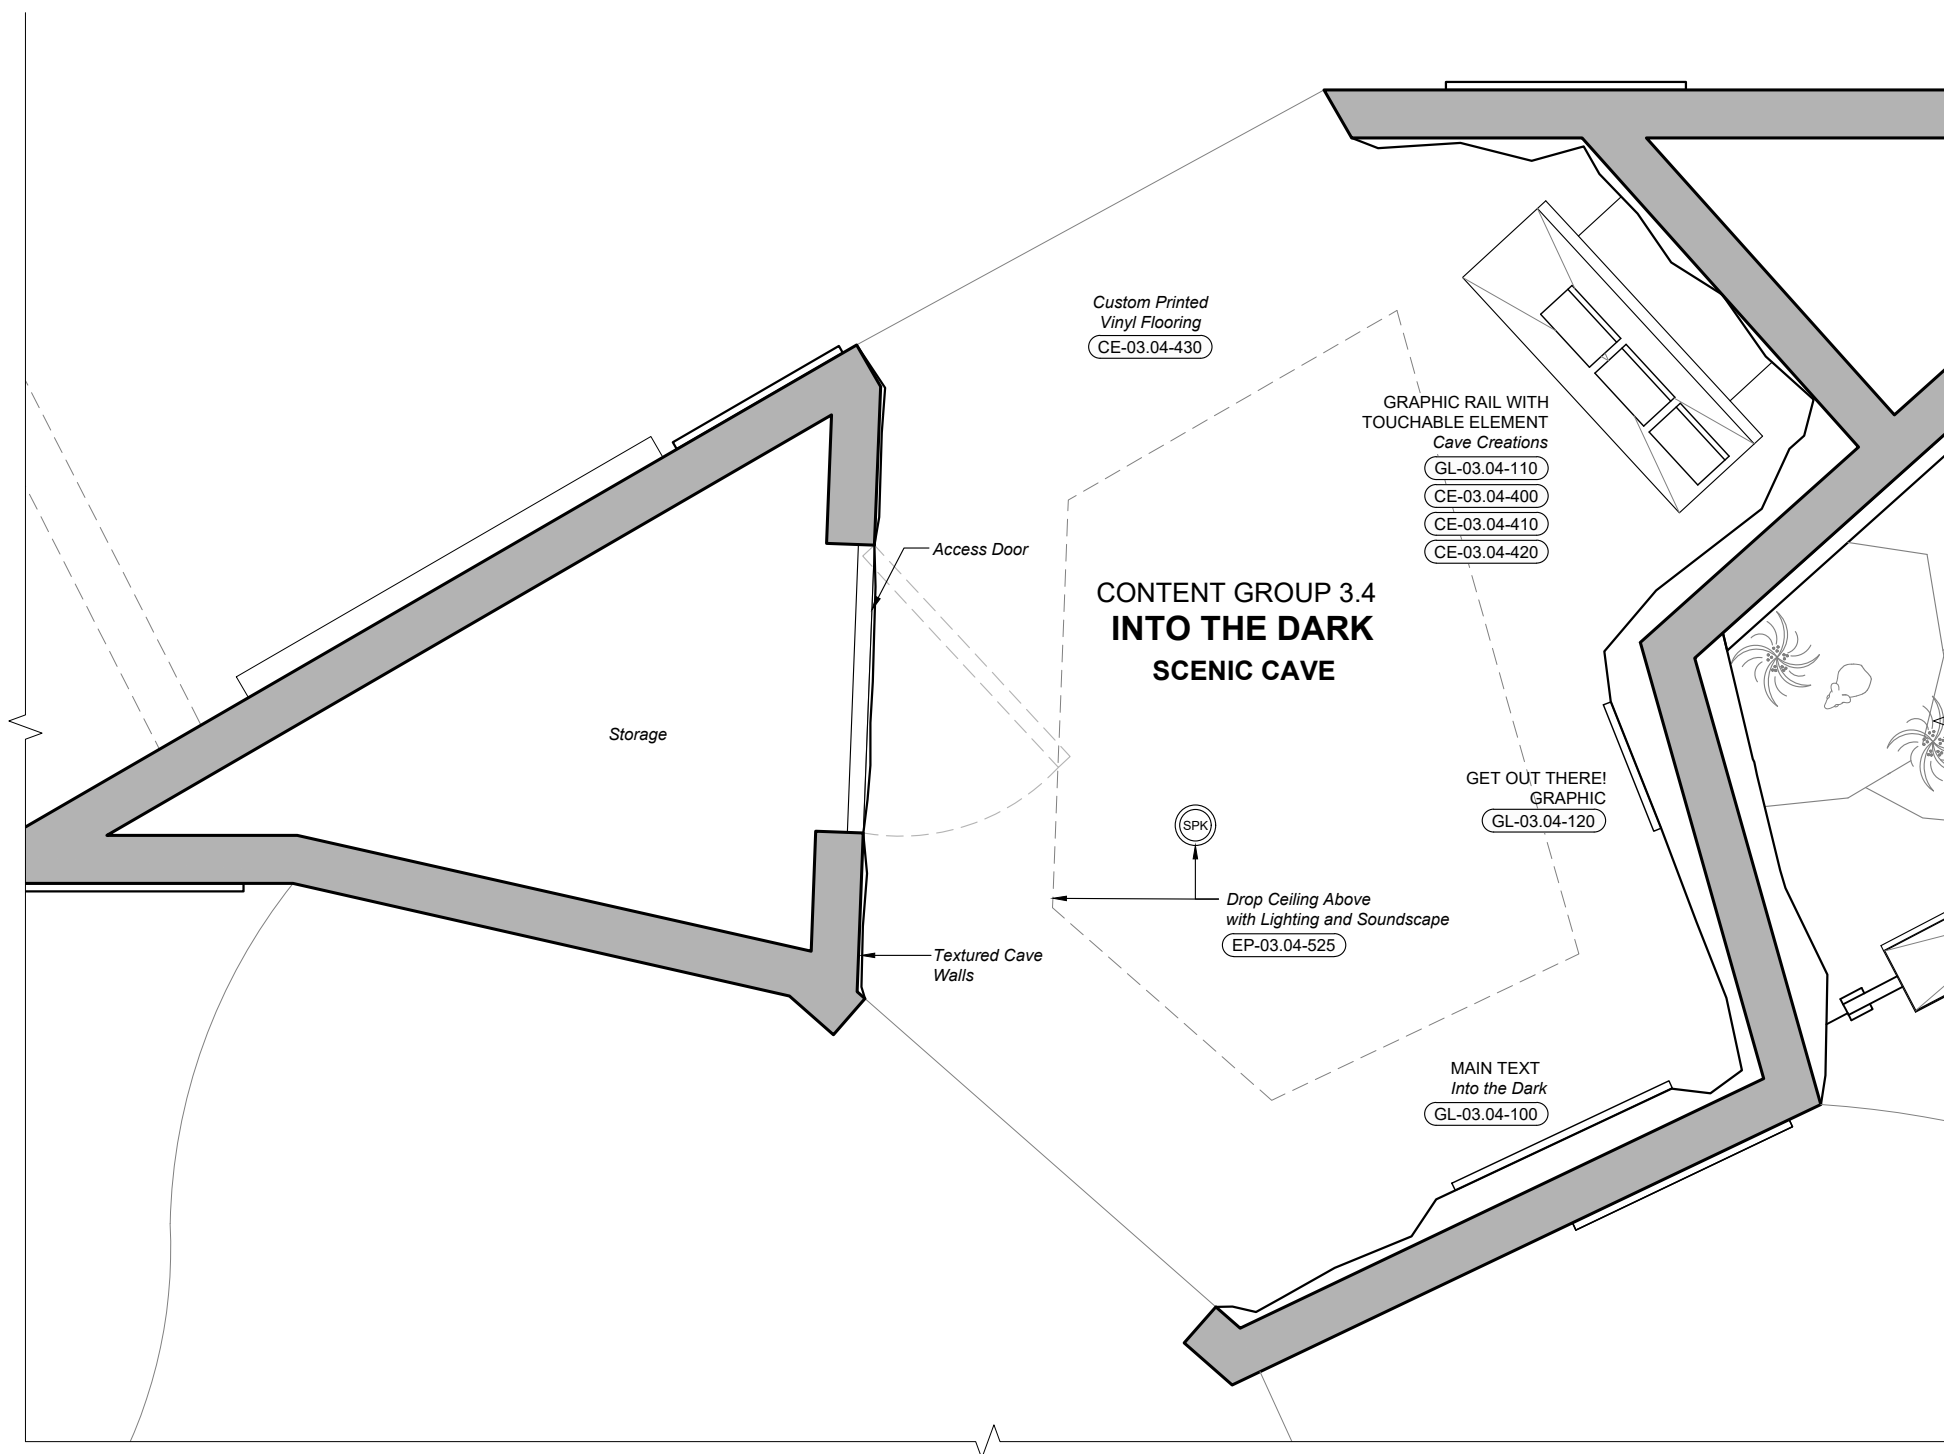


Key Plan

 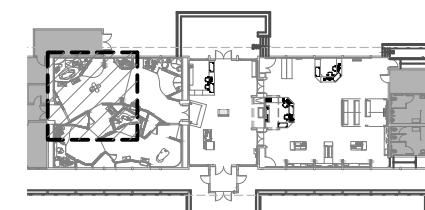


 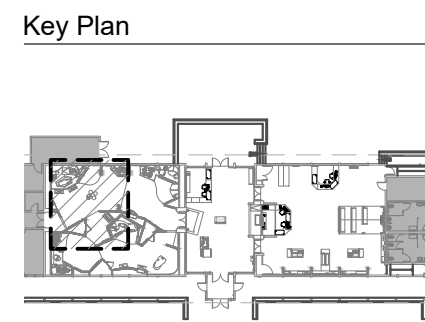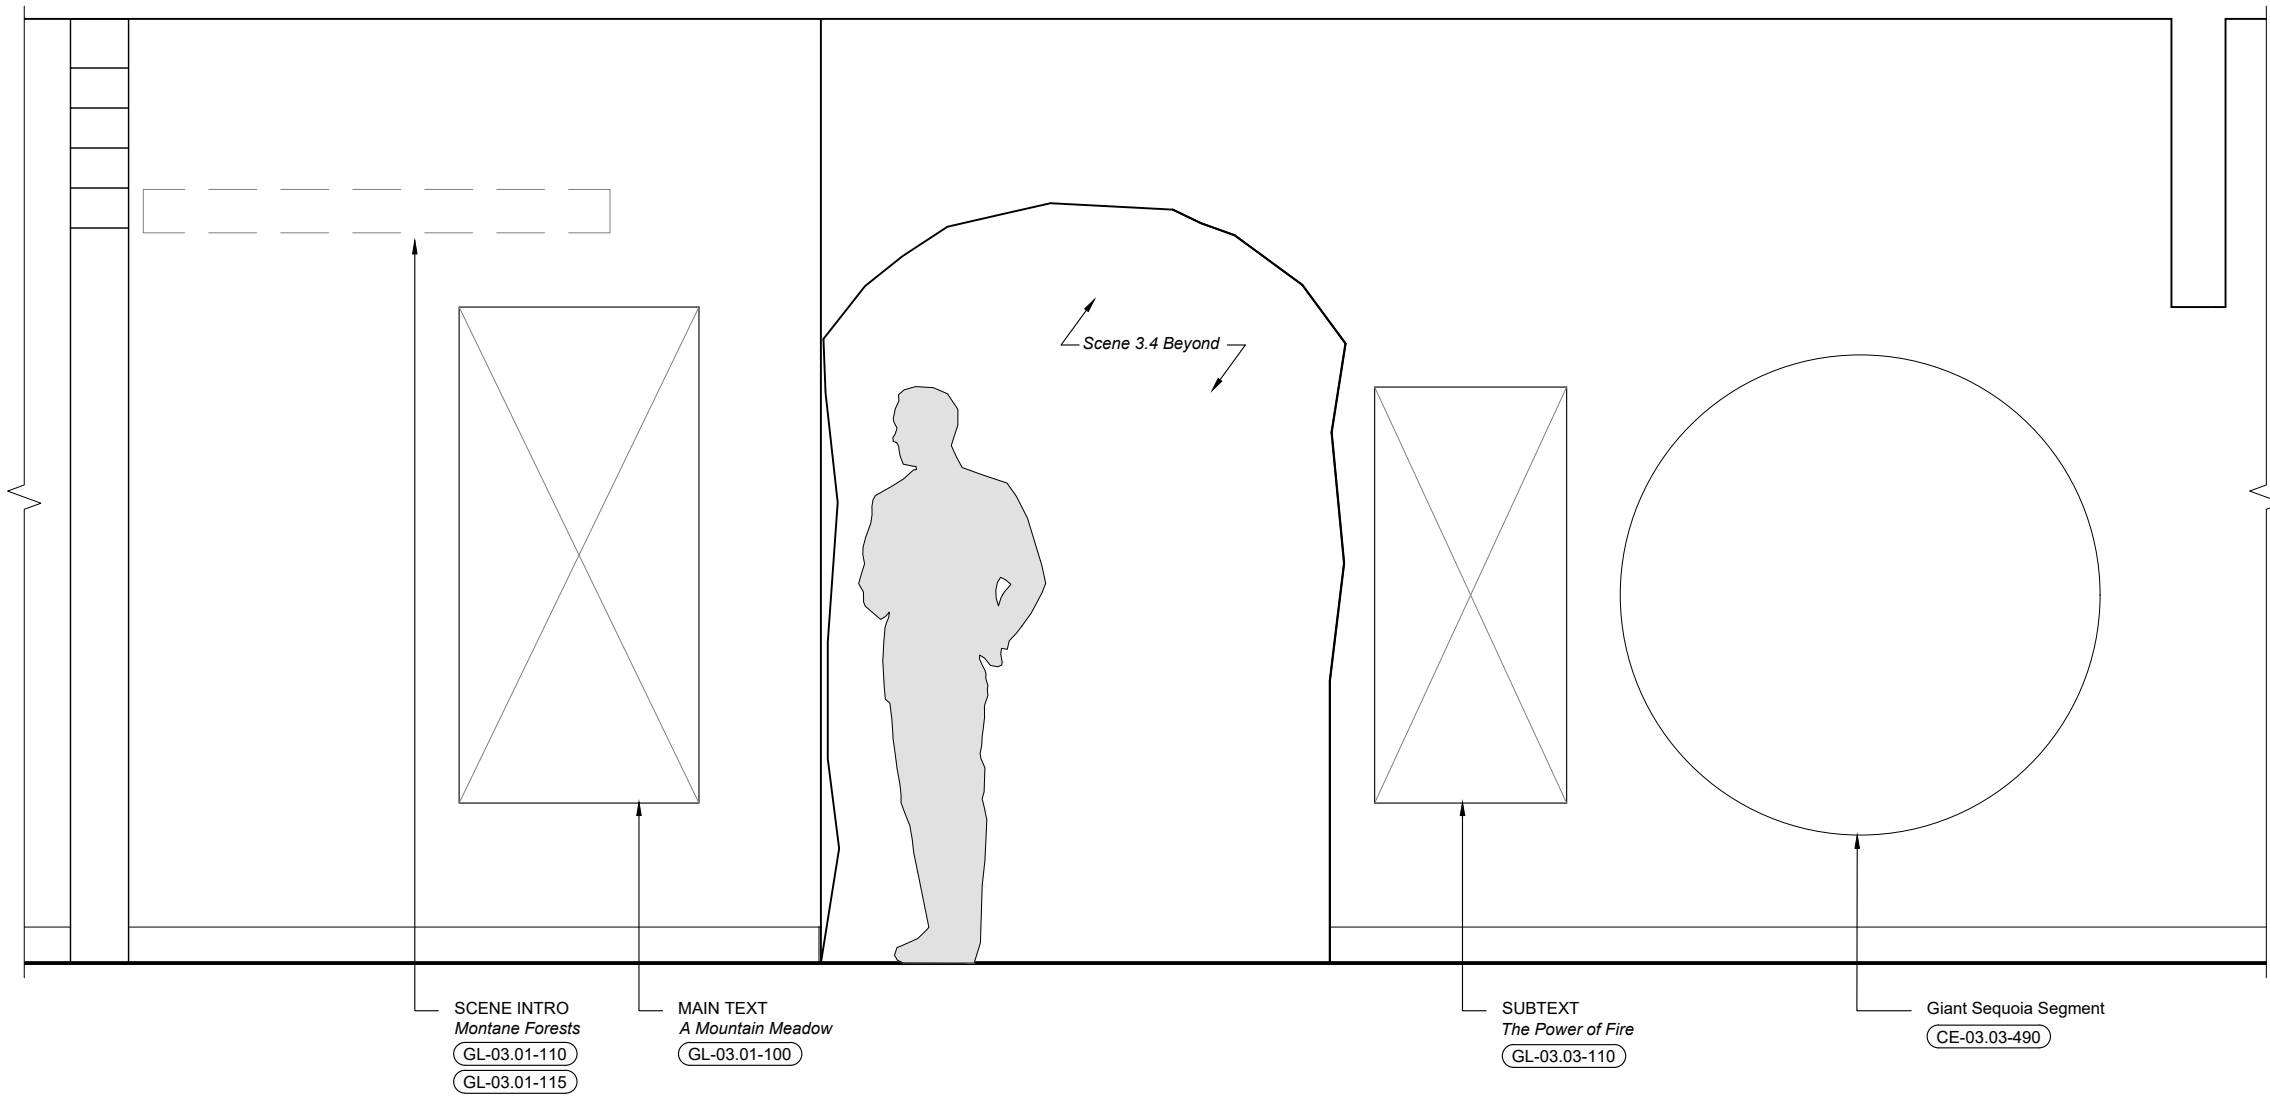

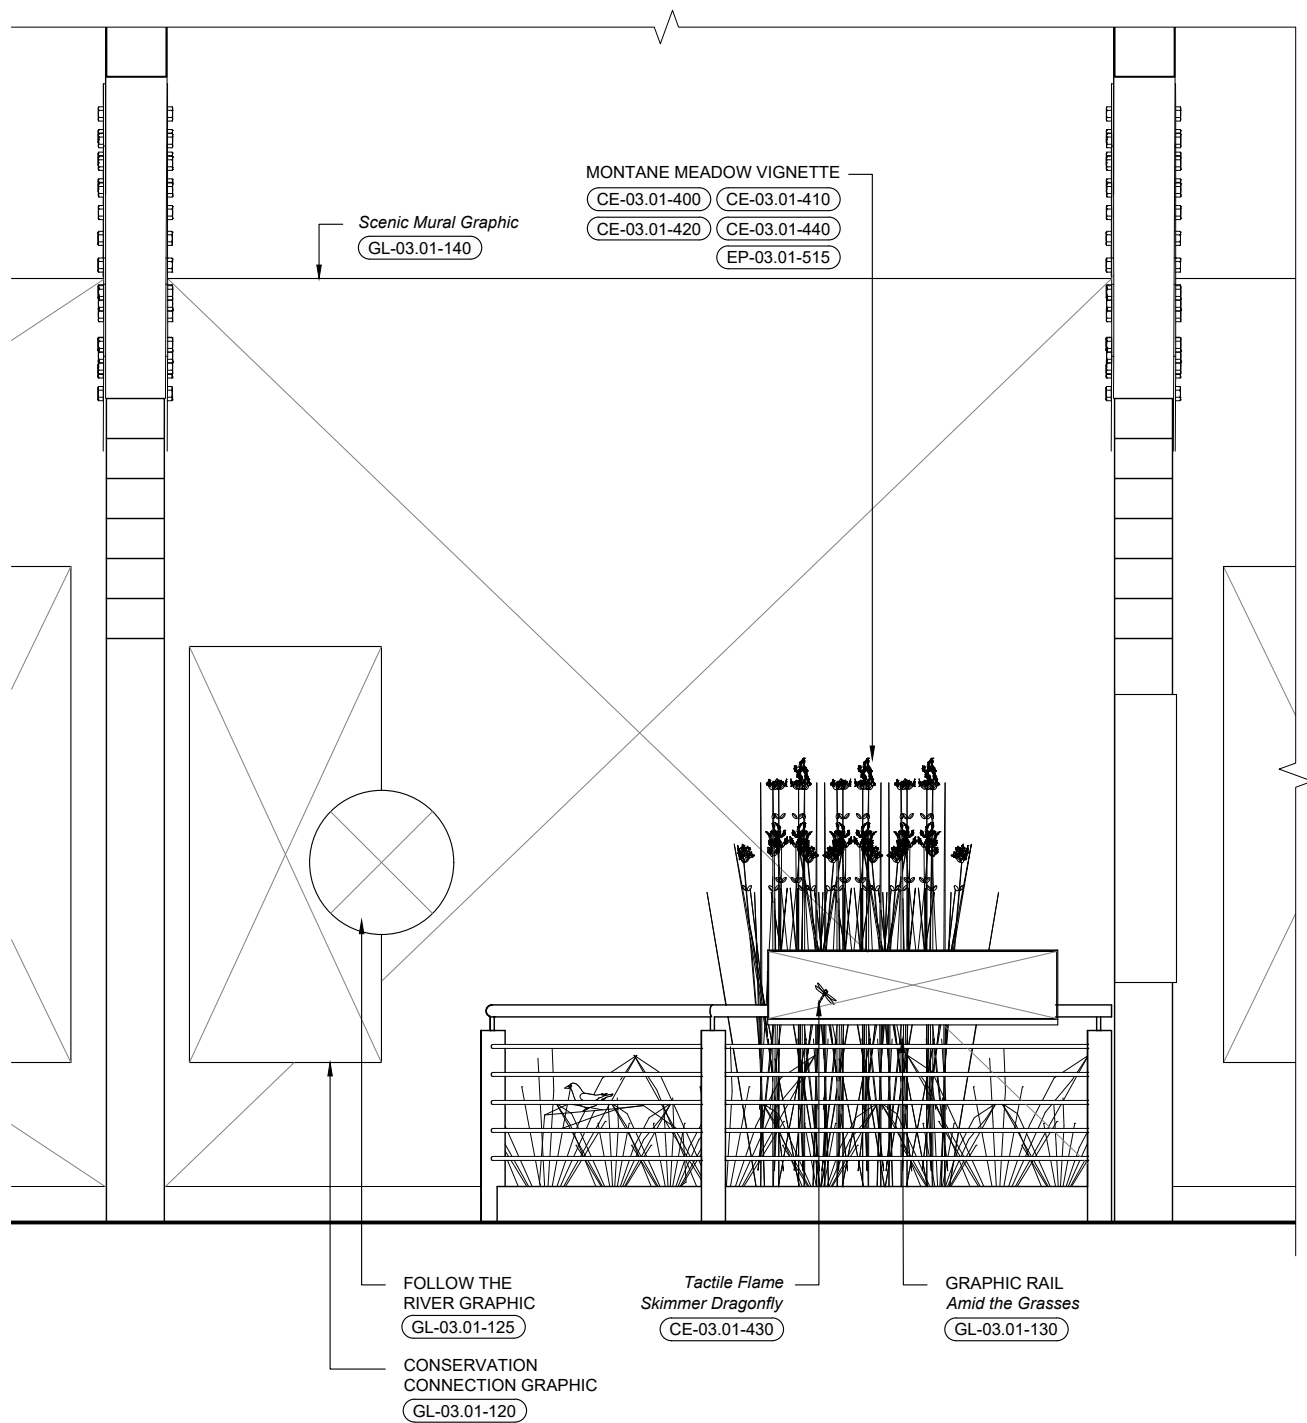



Key Plan

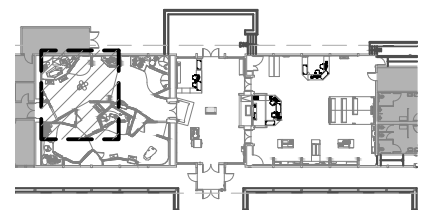

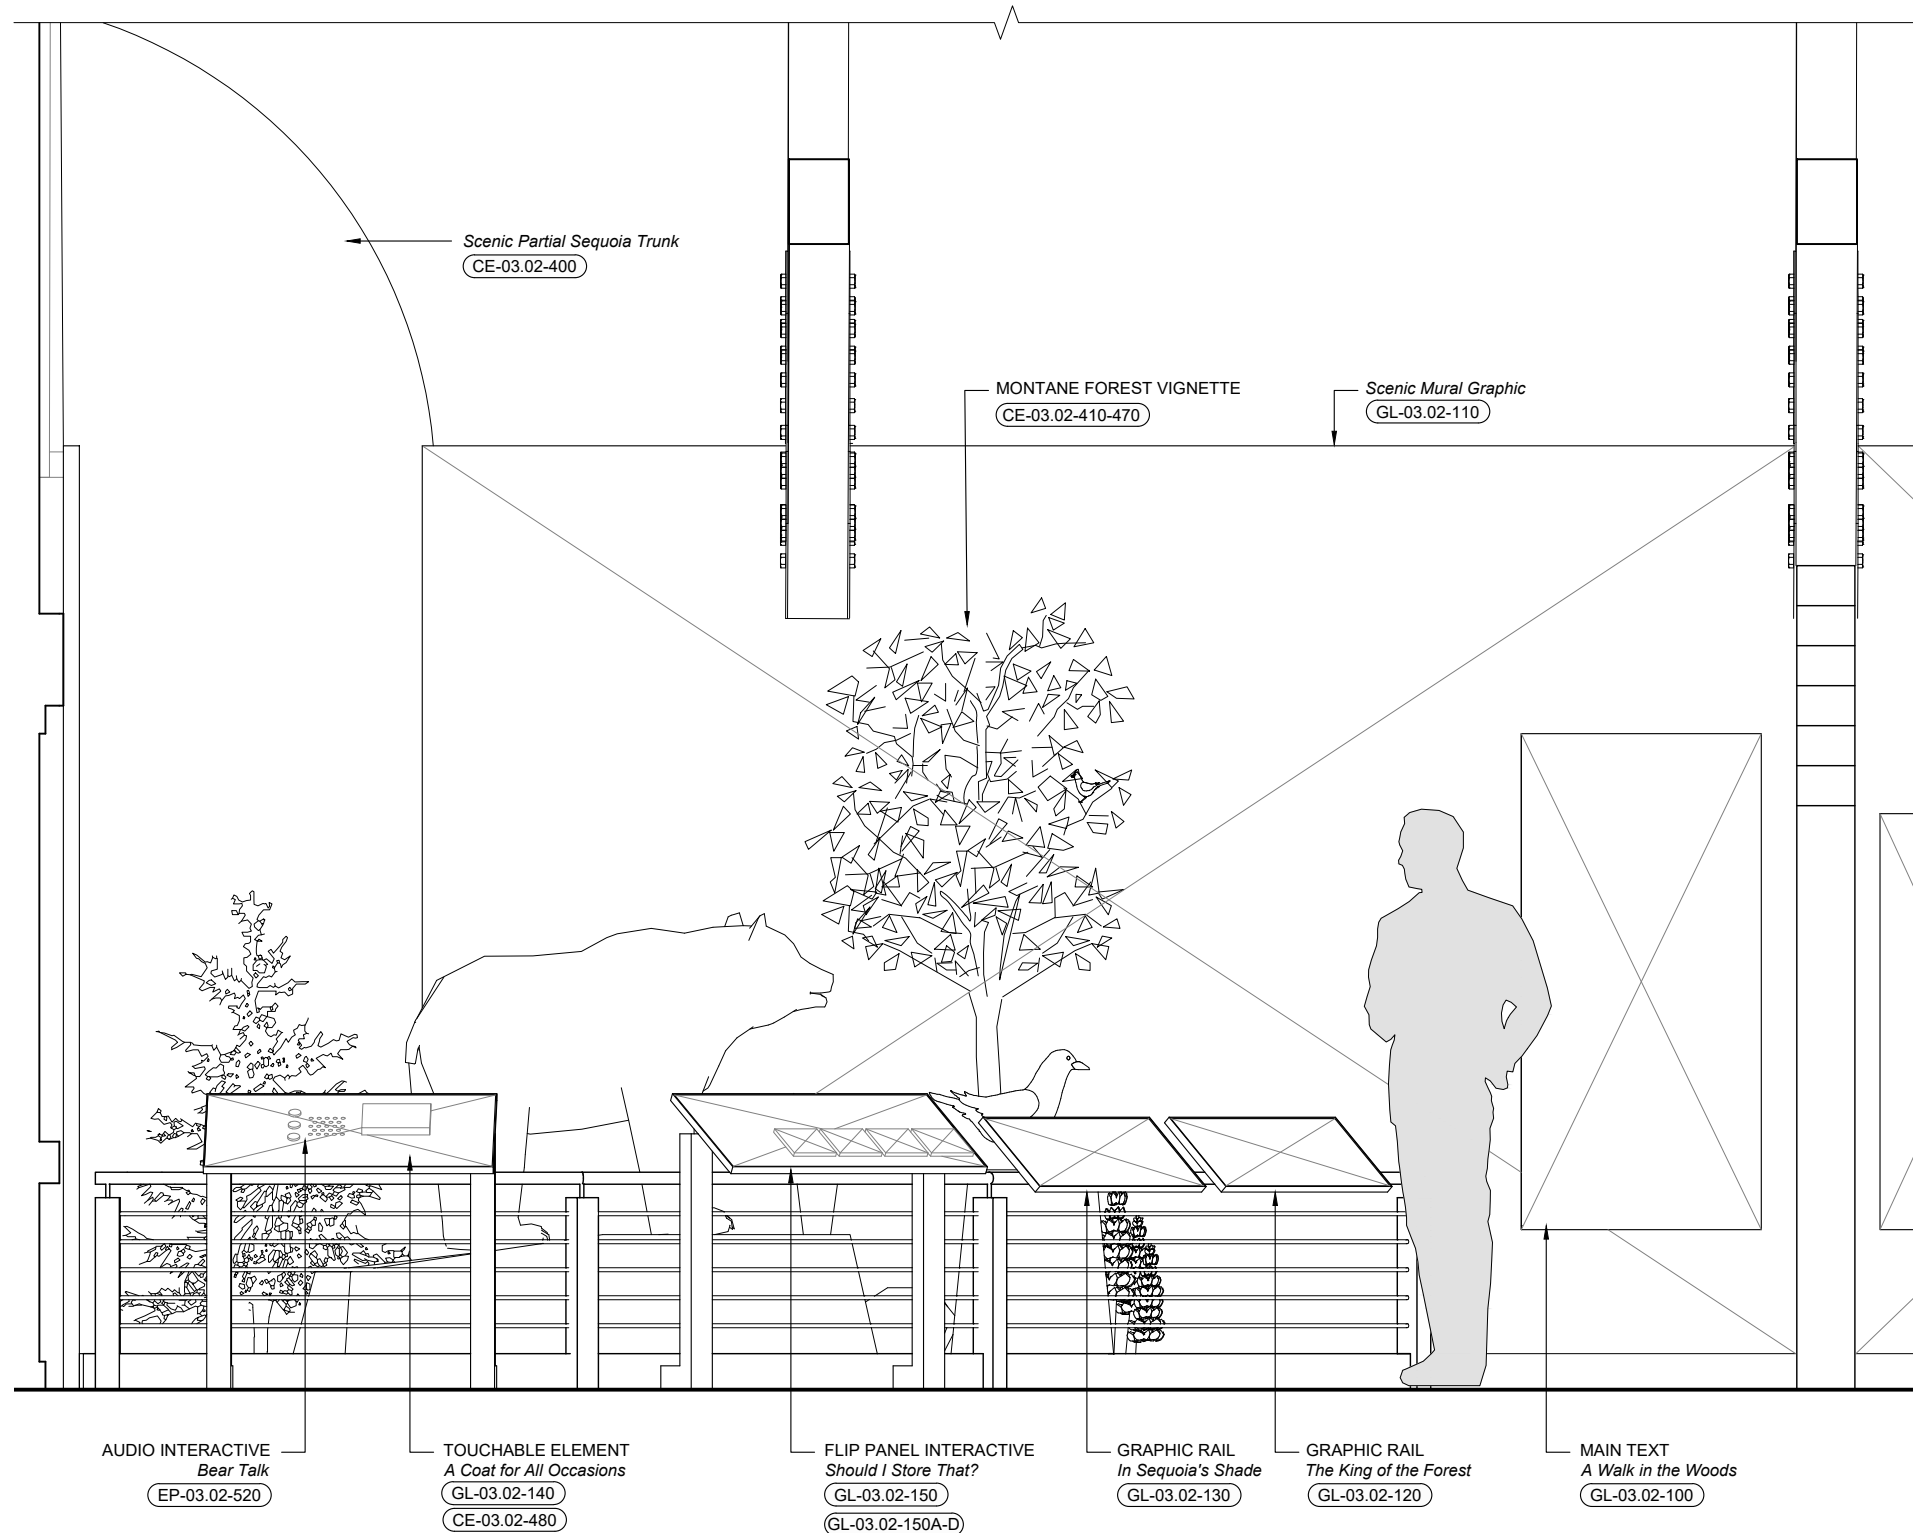


Key Plan

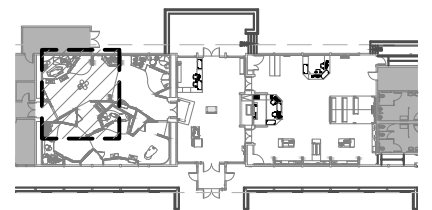

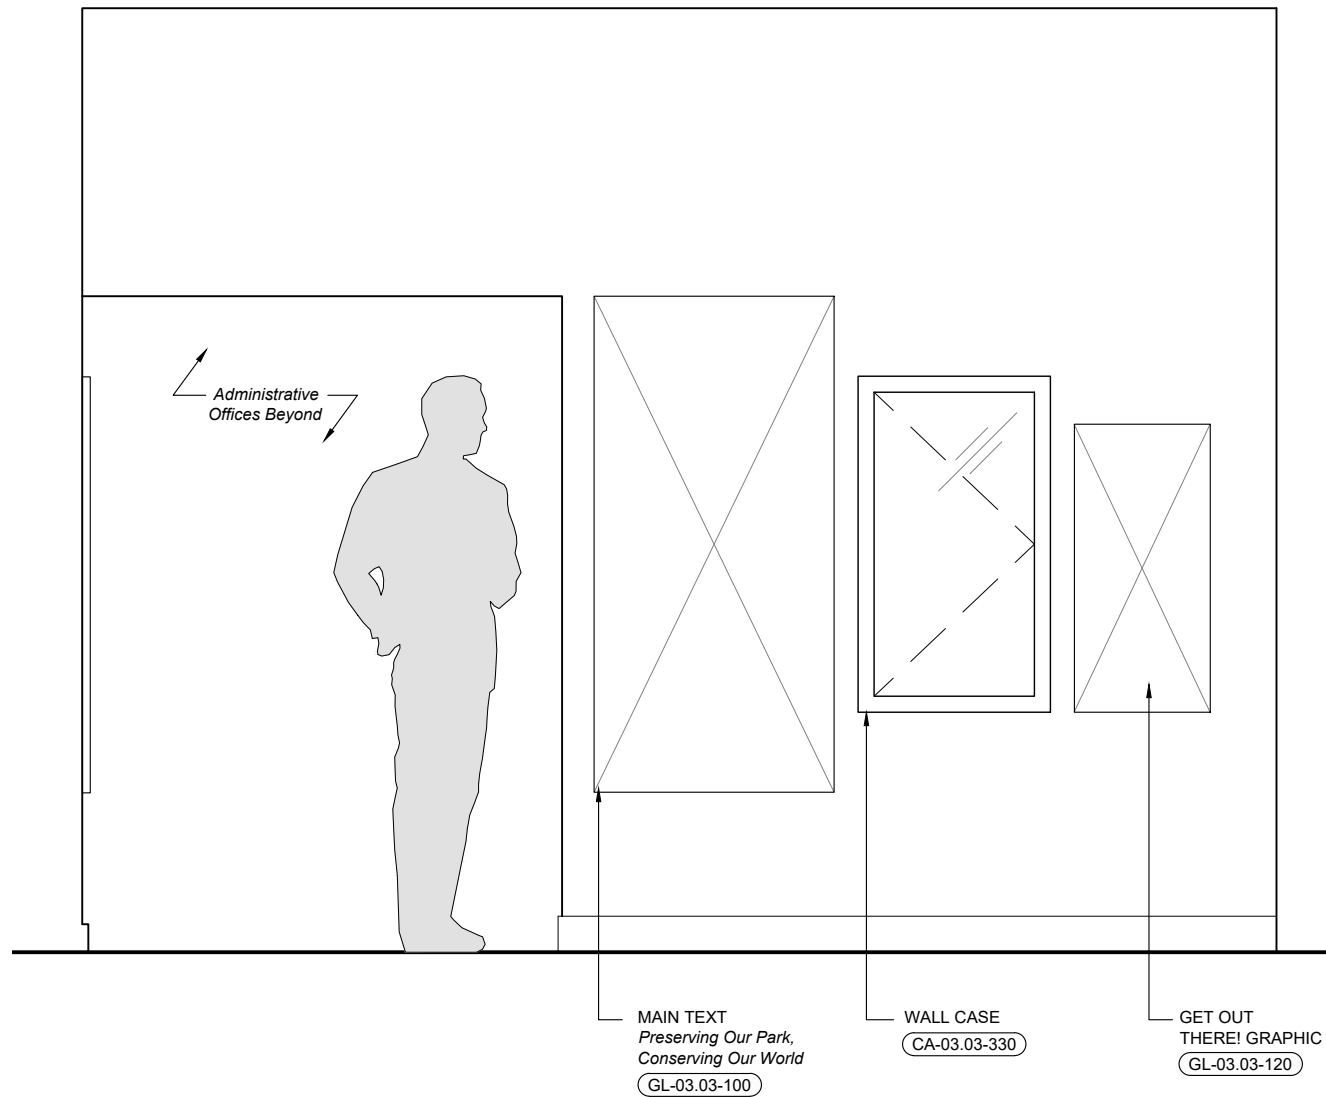



1 Elevation - Content Group 3.3
X3.203 Scale: 1/2" = 1'-0"

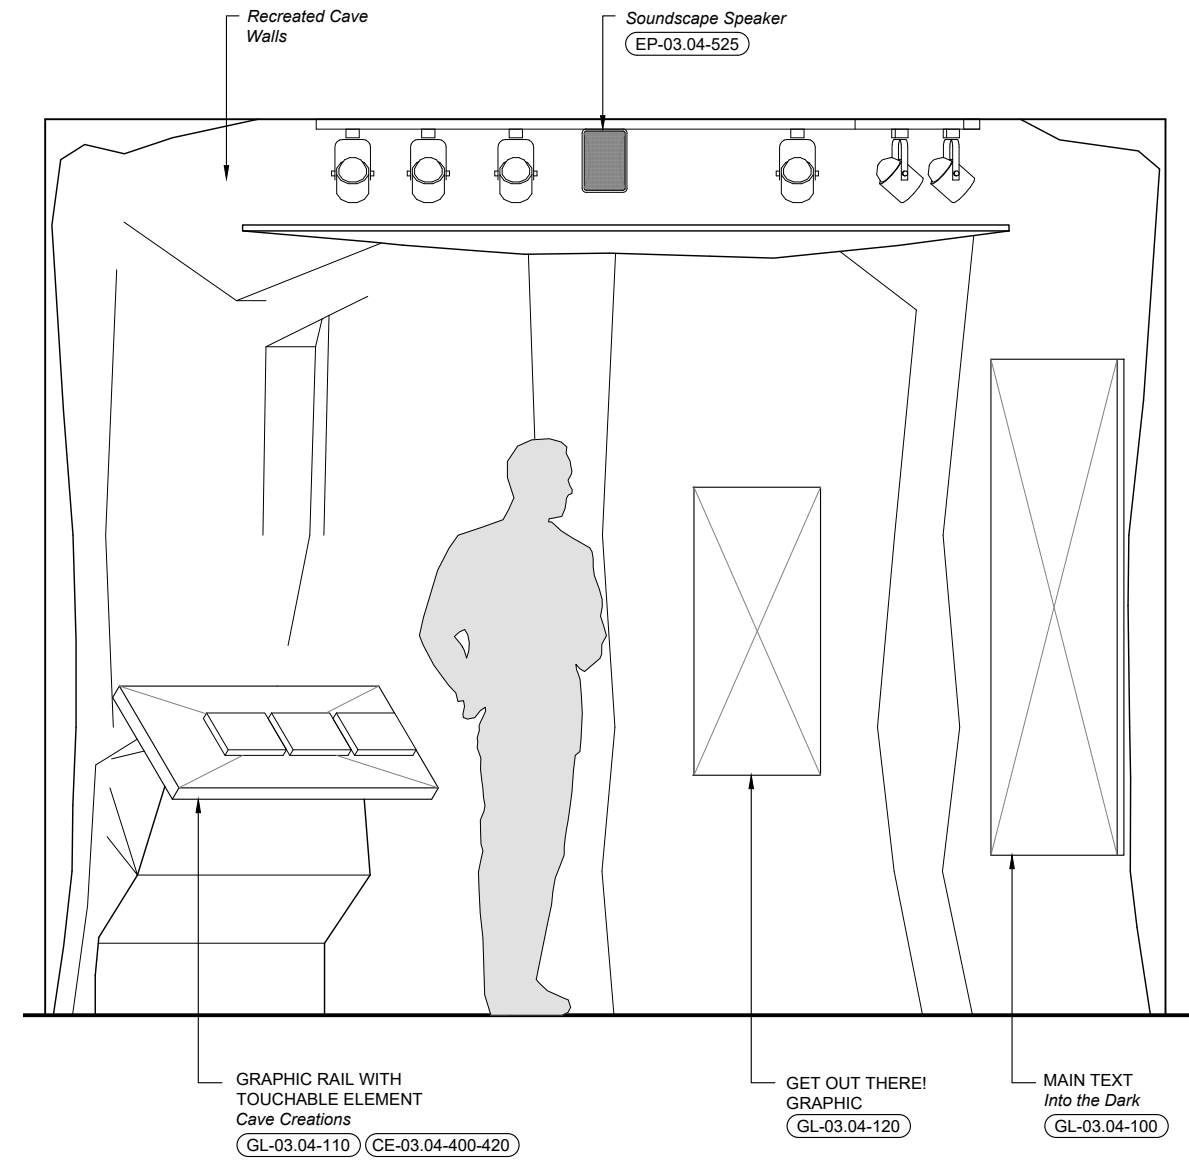


2 Elevation - Content Group 3.4
X3.203 Scale: 1/2" = 1'-0"

Key Plan

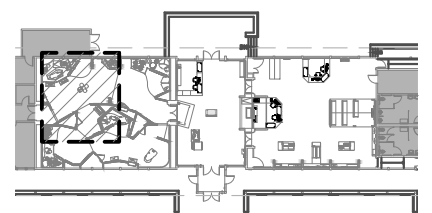


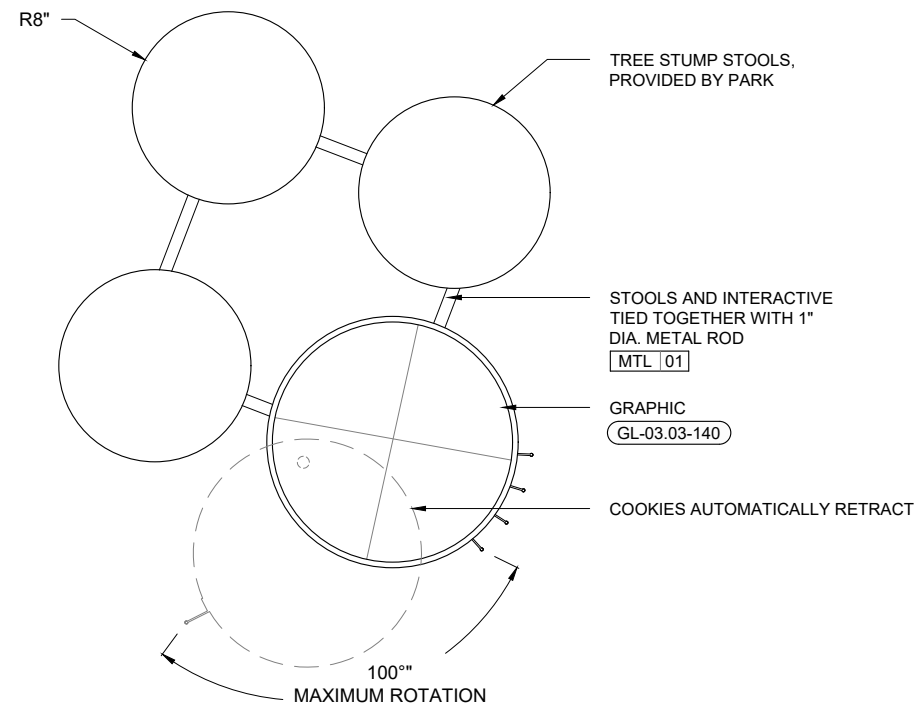


1 Plan
X3.300 Scale A: 3/4" = 1'-0"

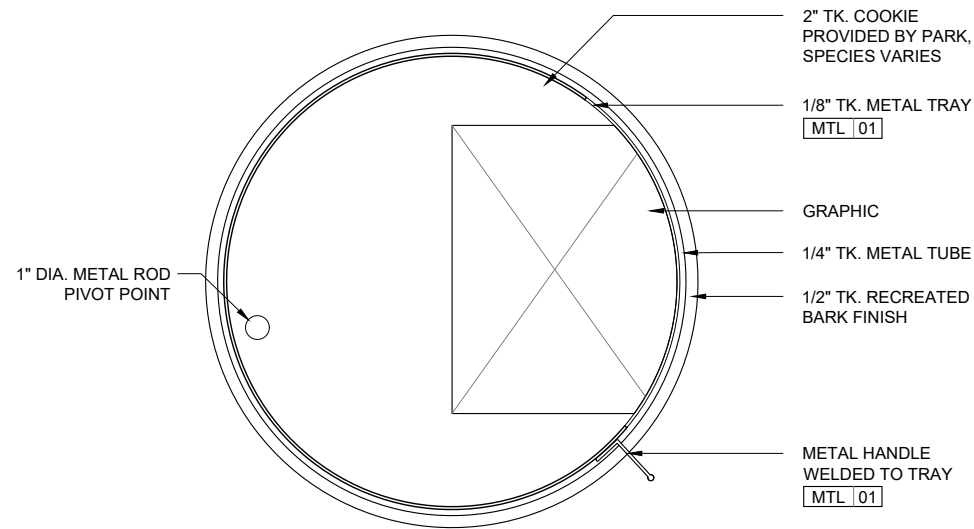


3 Section
X3.300 Scale B: 1 1/2" = 1'-0"

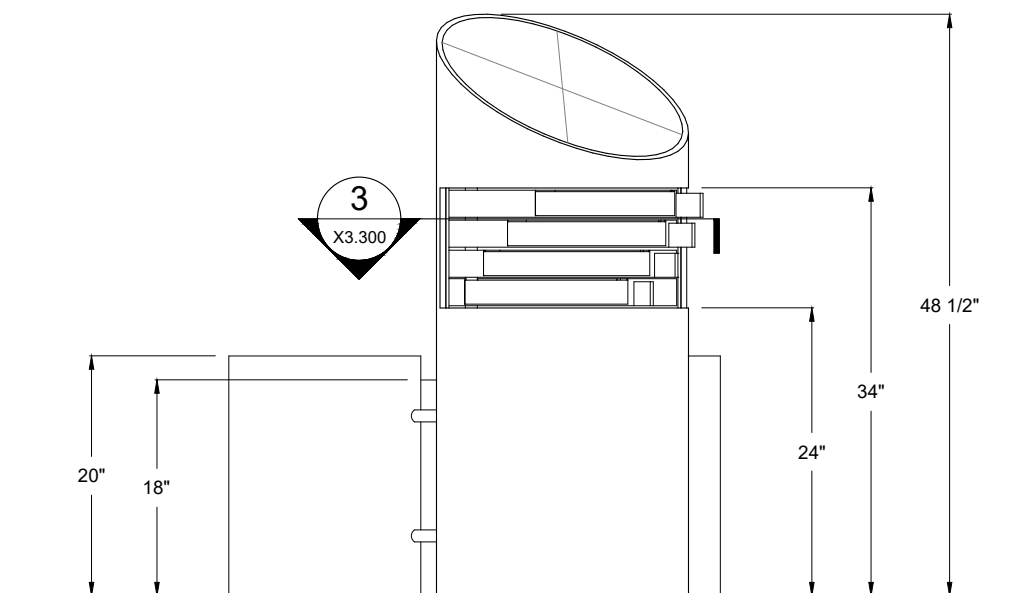


2 Elevation
X3.300 Scale A: 3/4" = 1'-0"

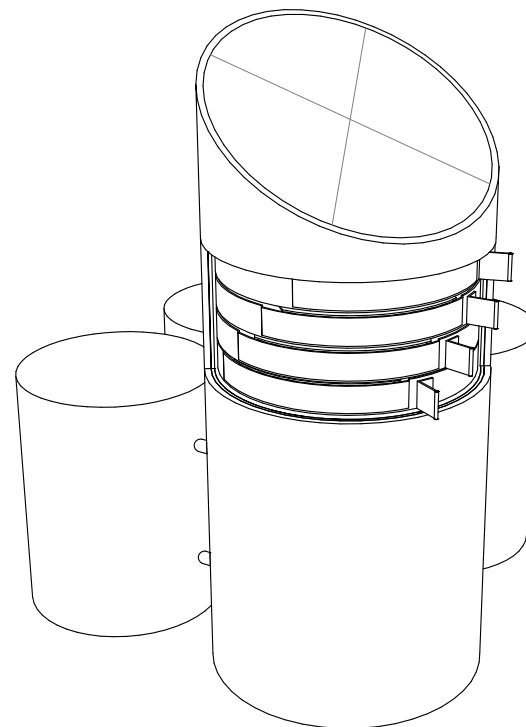


4 3D View
X3.300 Scale: NTS

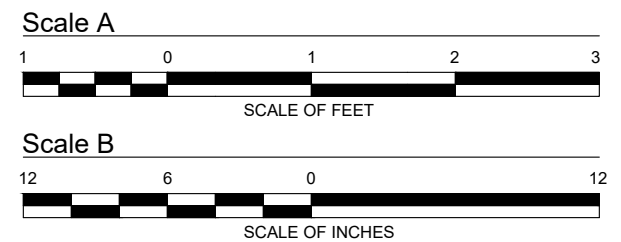


Key Plan

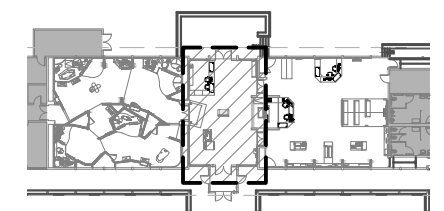


Interior Case
Dimensions
Height 39"
Width 21"
Depth 16"

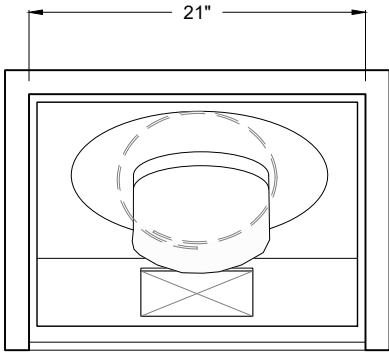

1 Plan
X3.400 Scale: 1" = 1'-0"


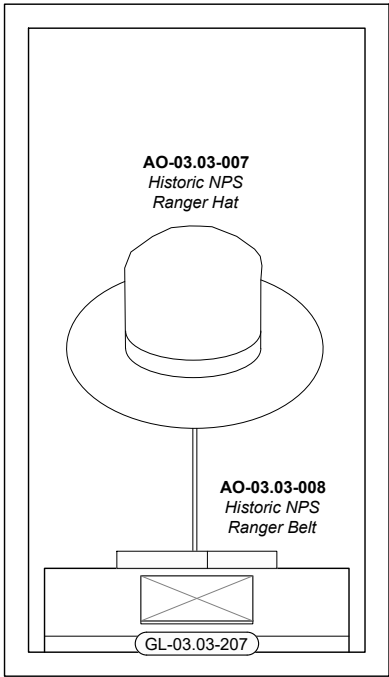



2 Front Elevation
X3.400 Scale: 1" = 1'-0"

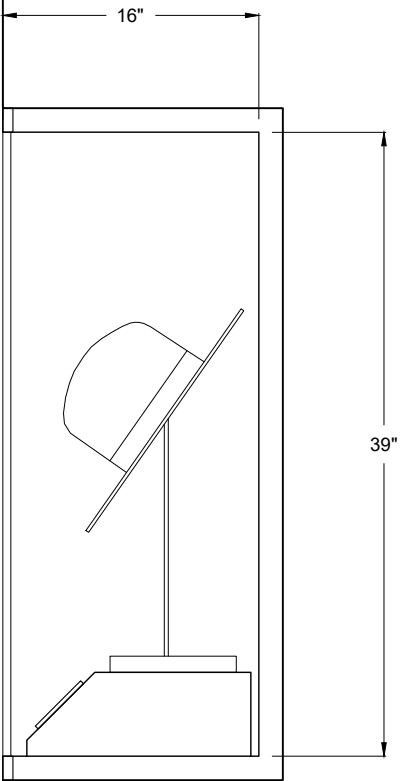

3 Section
X3.400 Scale: 1" = 1'-0"

Key Plan

 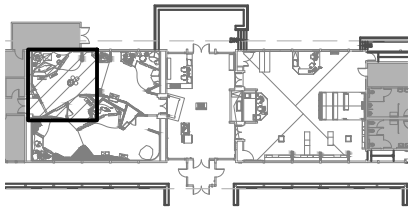

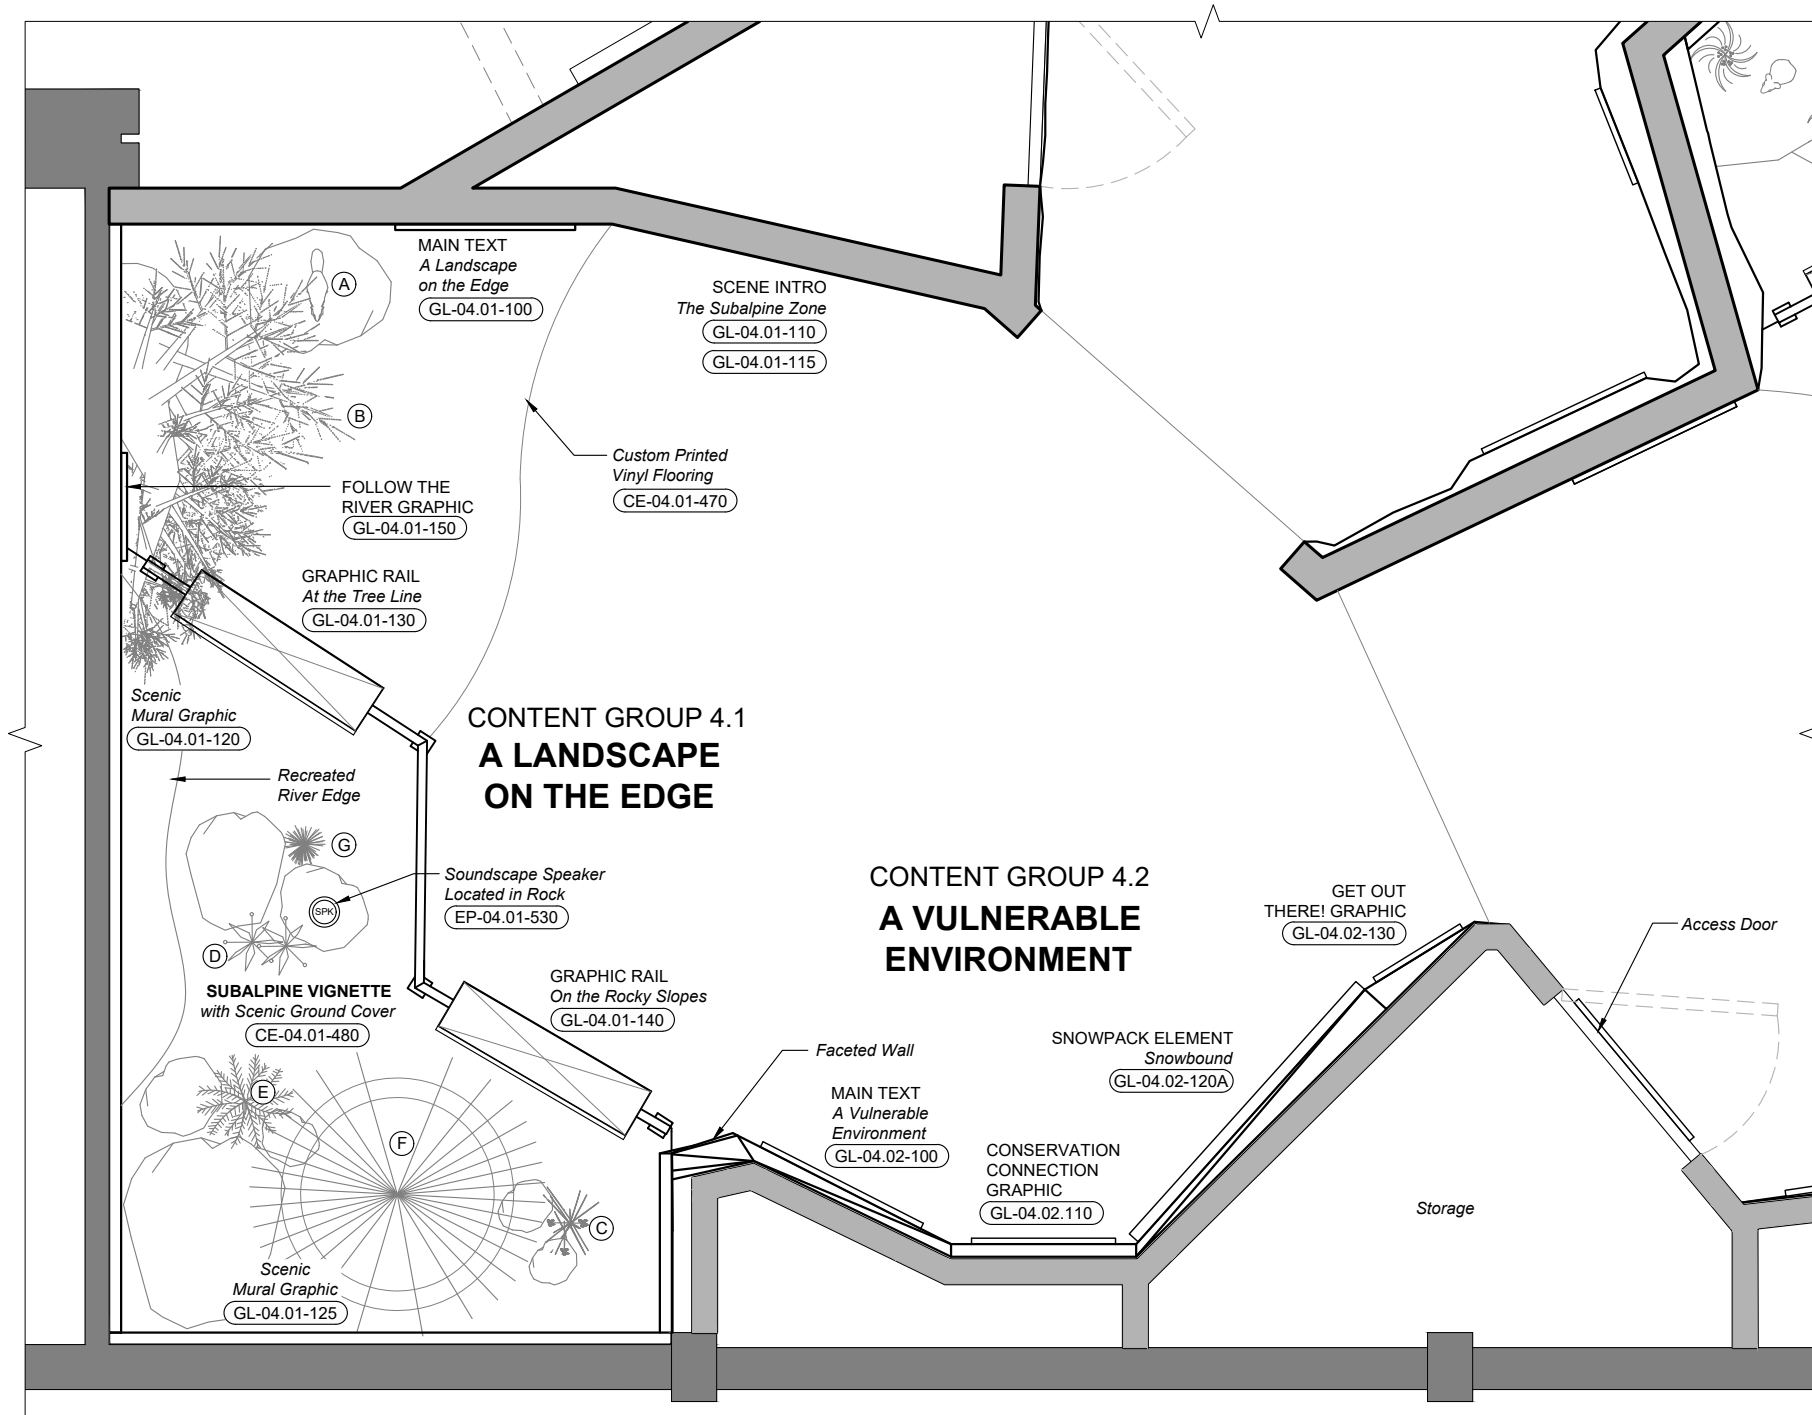


TACTILE SUBALPINE VIGNETTE MODELS



- (A) *Tactile Marmot* CE-04.01-450
- (B) *Tactile Partial Wind Blown Foxtail Pine* CE-04.01-410

PLATFORM SUBALPINE VIGNETTE MODELS

- (C) *Yampah* CE-04.01-430
- (D) *Alpine Shooting Star* CE-04.01-420
- (E) *Geyer's Willows* CE-04.01-470
- (F) *Whitebark Pine with Clark's Nutcracker* CE-04.01-400 CE-04.01-460
- (G) *Mountain Pride* CE-04.01-440

 

Key Plan

 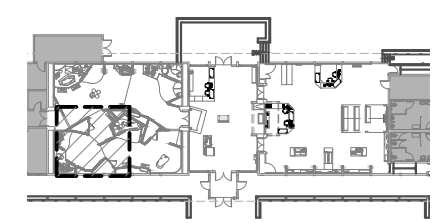




CONTENT GROUP 4.2
**A VULNERABLE
ENVIRONMENT**





CONTENT GROUP 4.1
**A LANDSCAPE
ON THE EDGE**


Key Plan

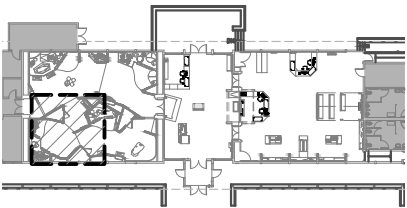

 
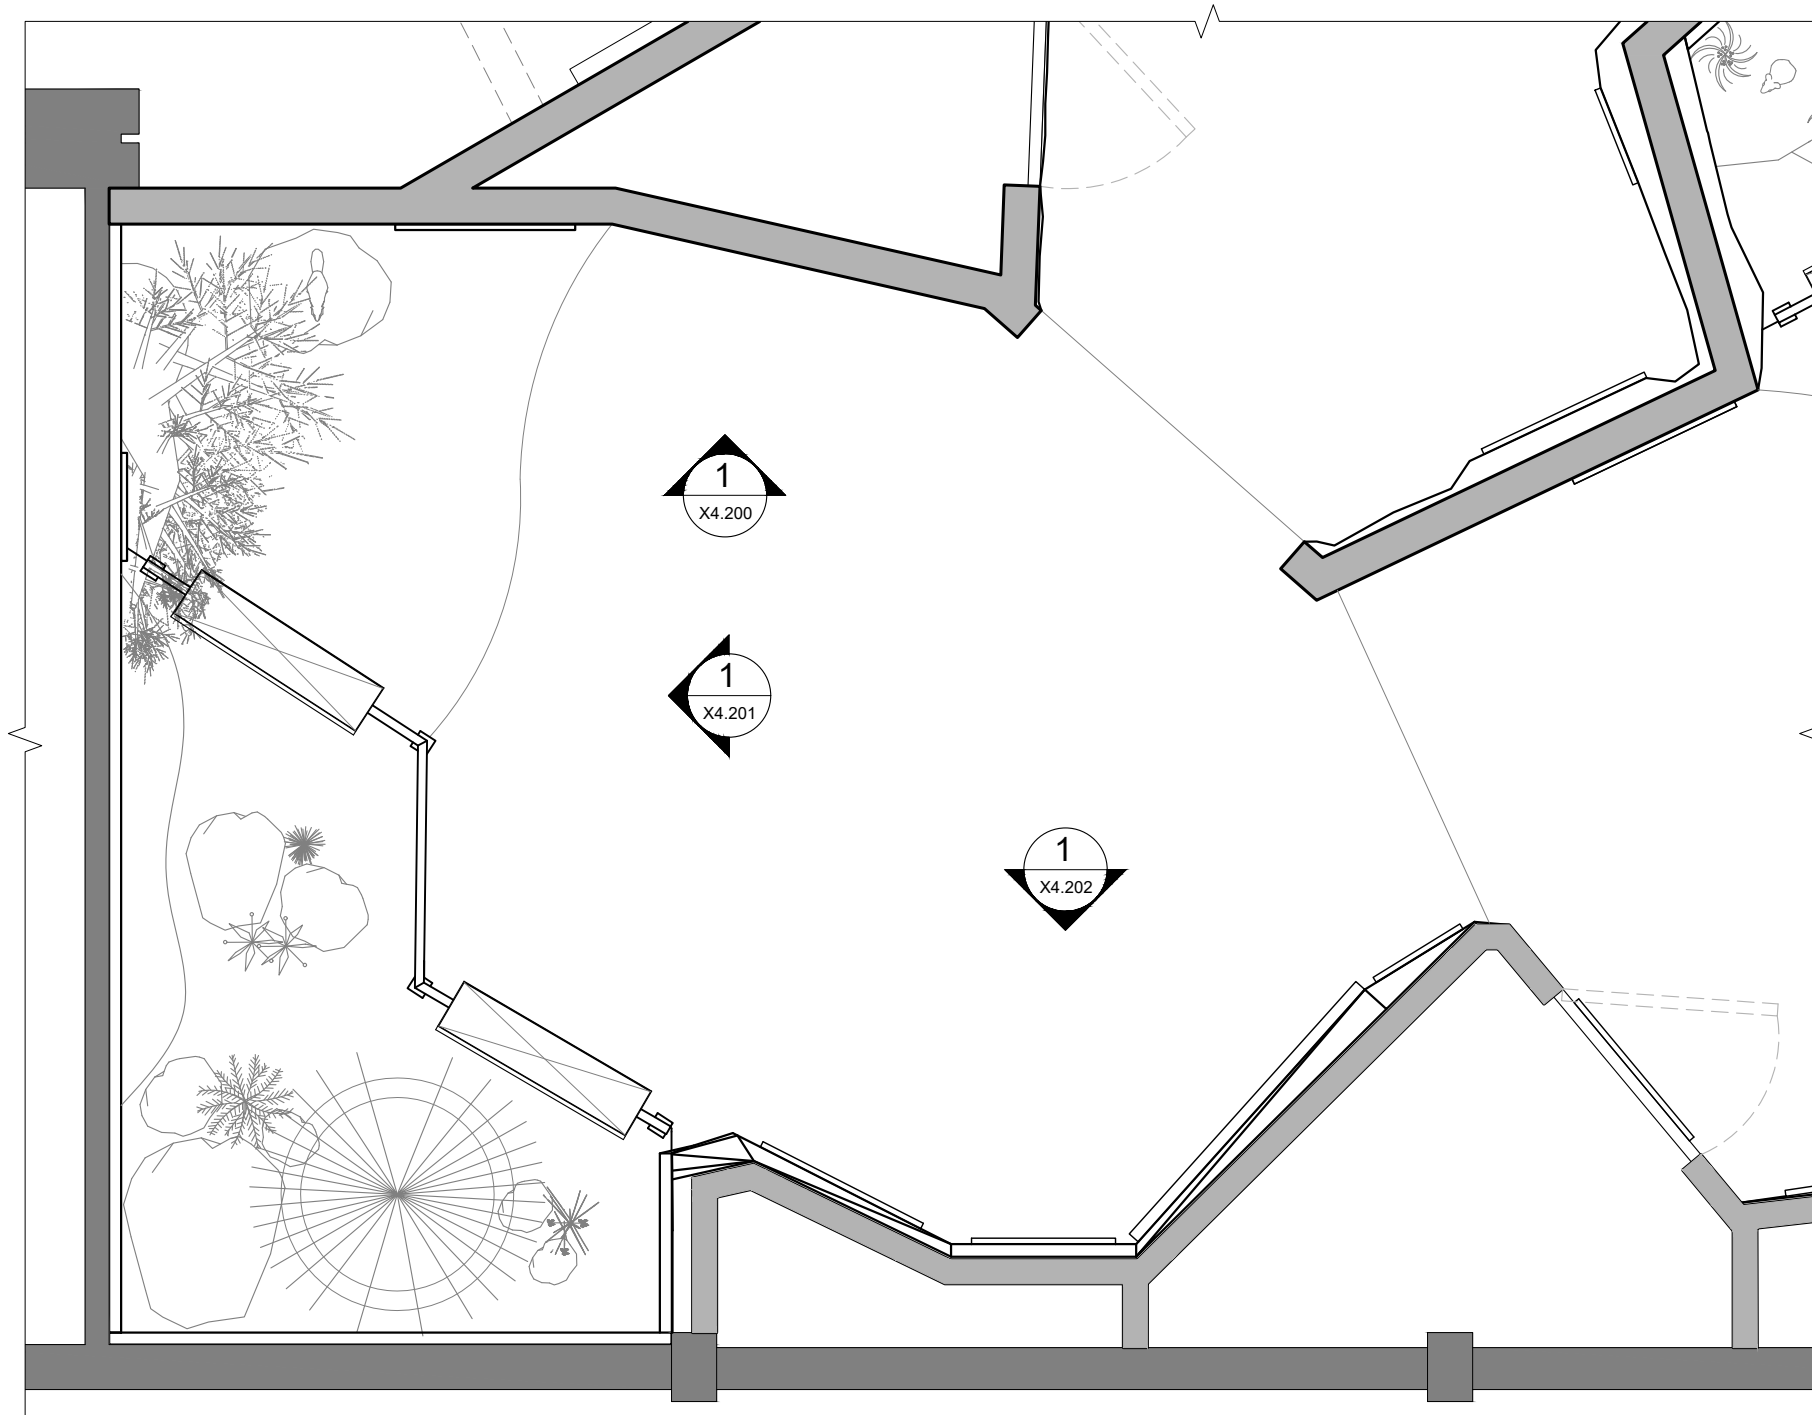



Key Plan

 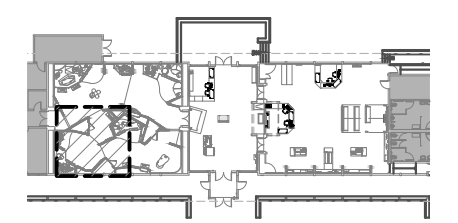

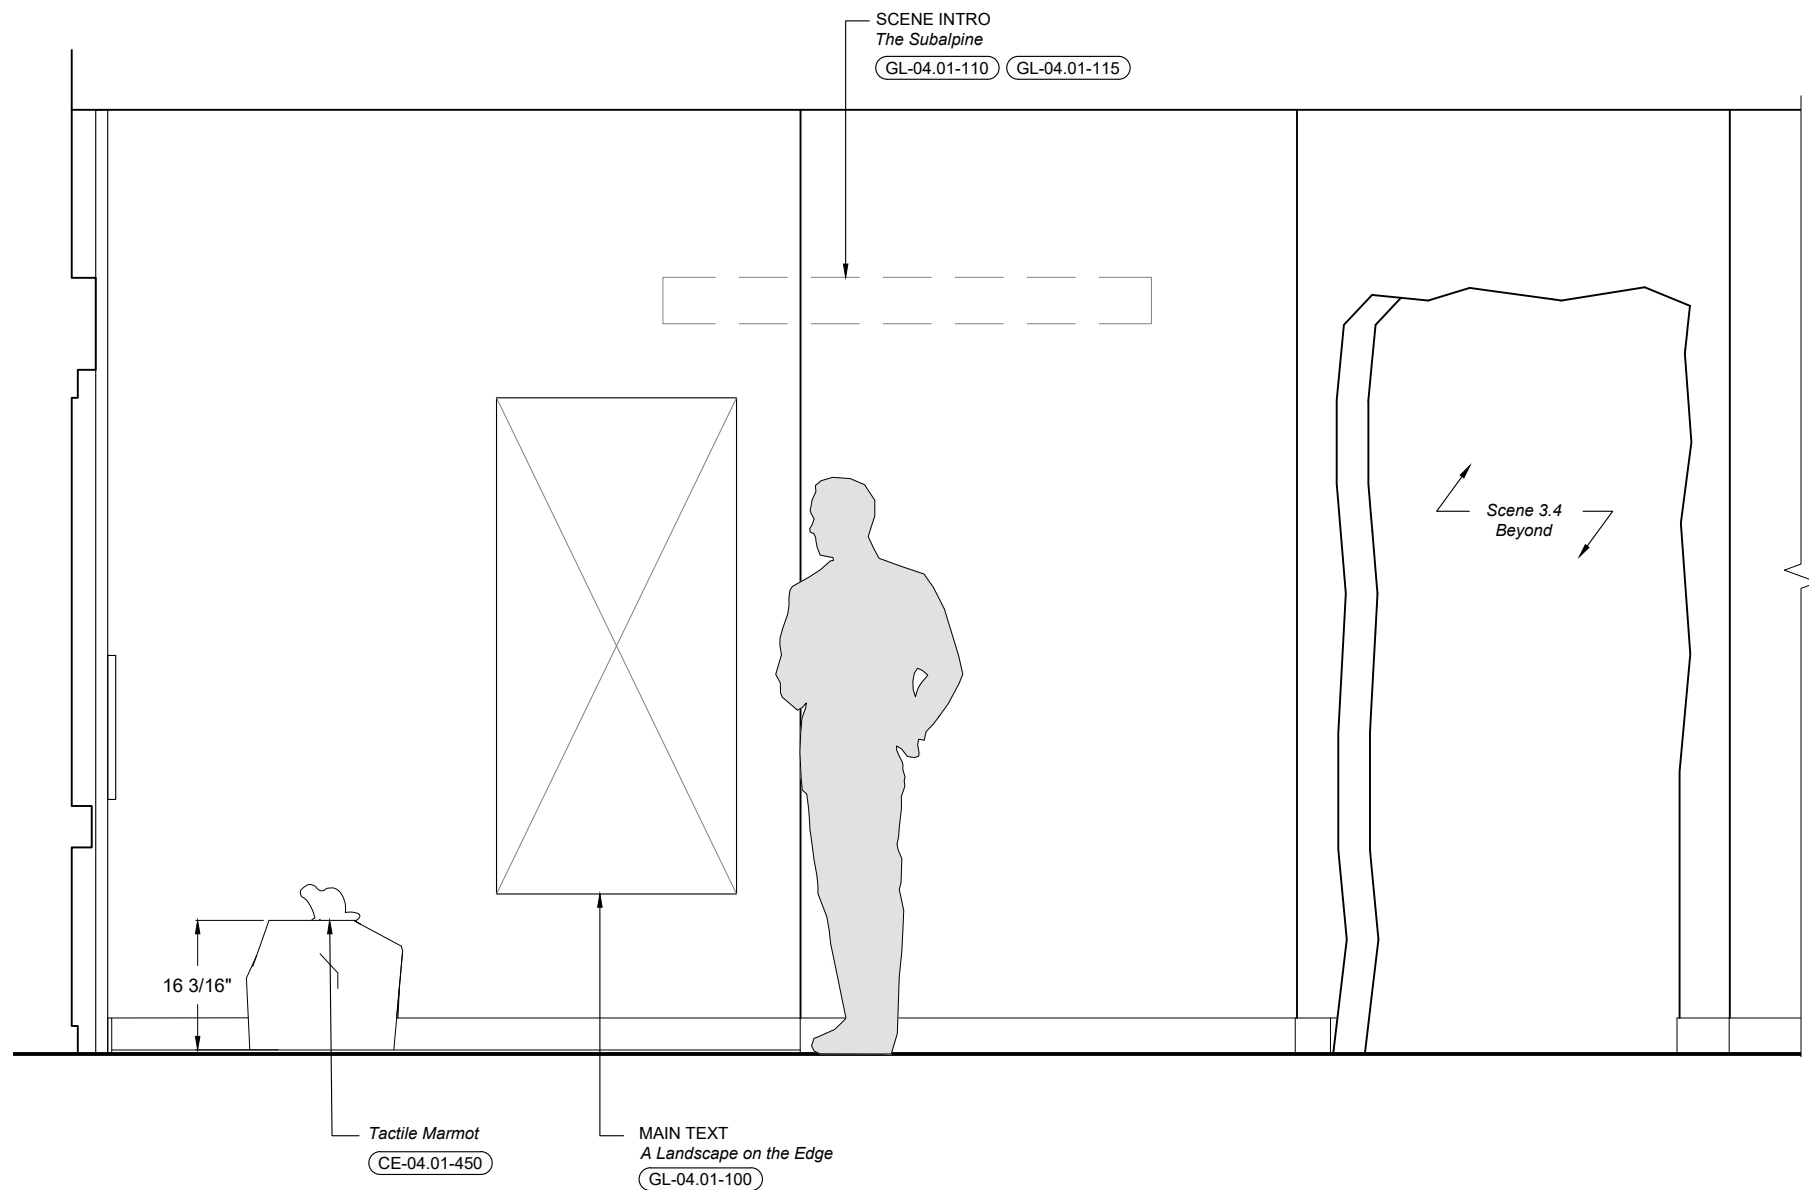



Key Plan

 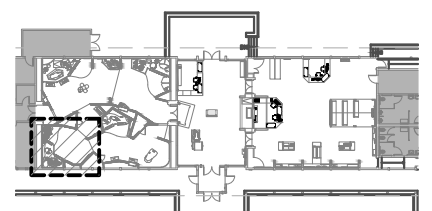

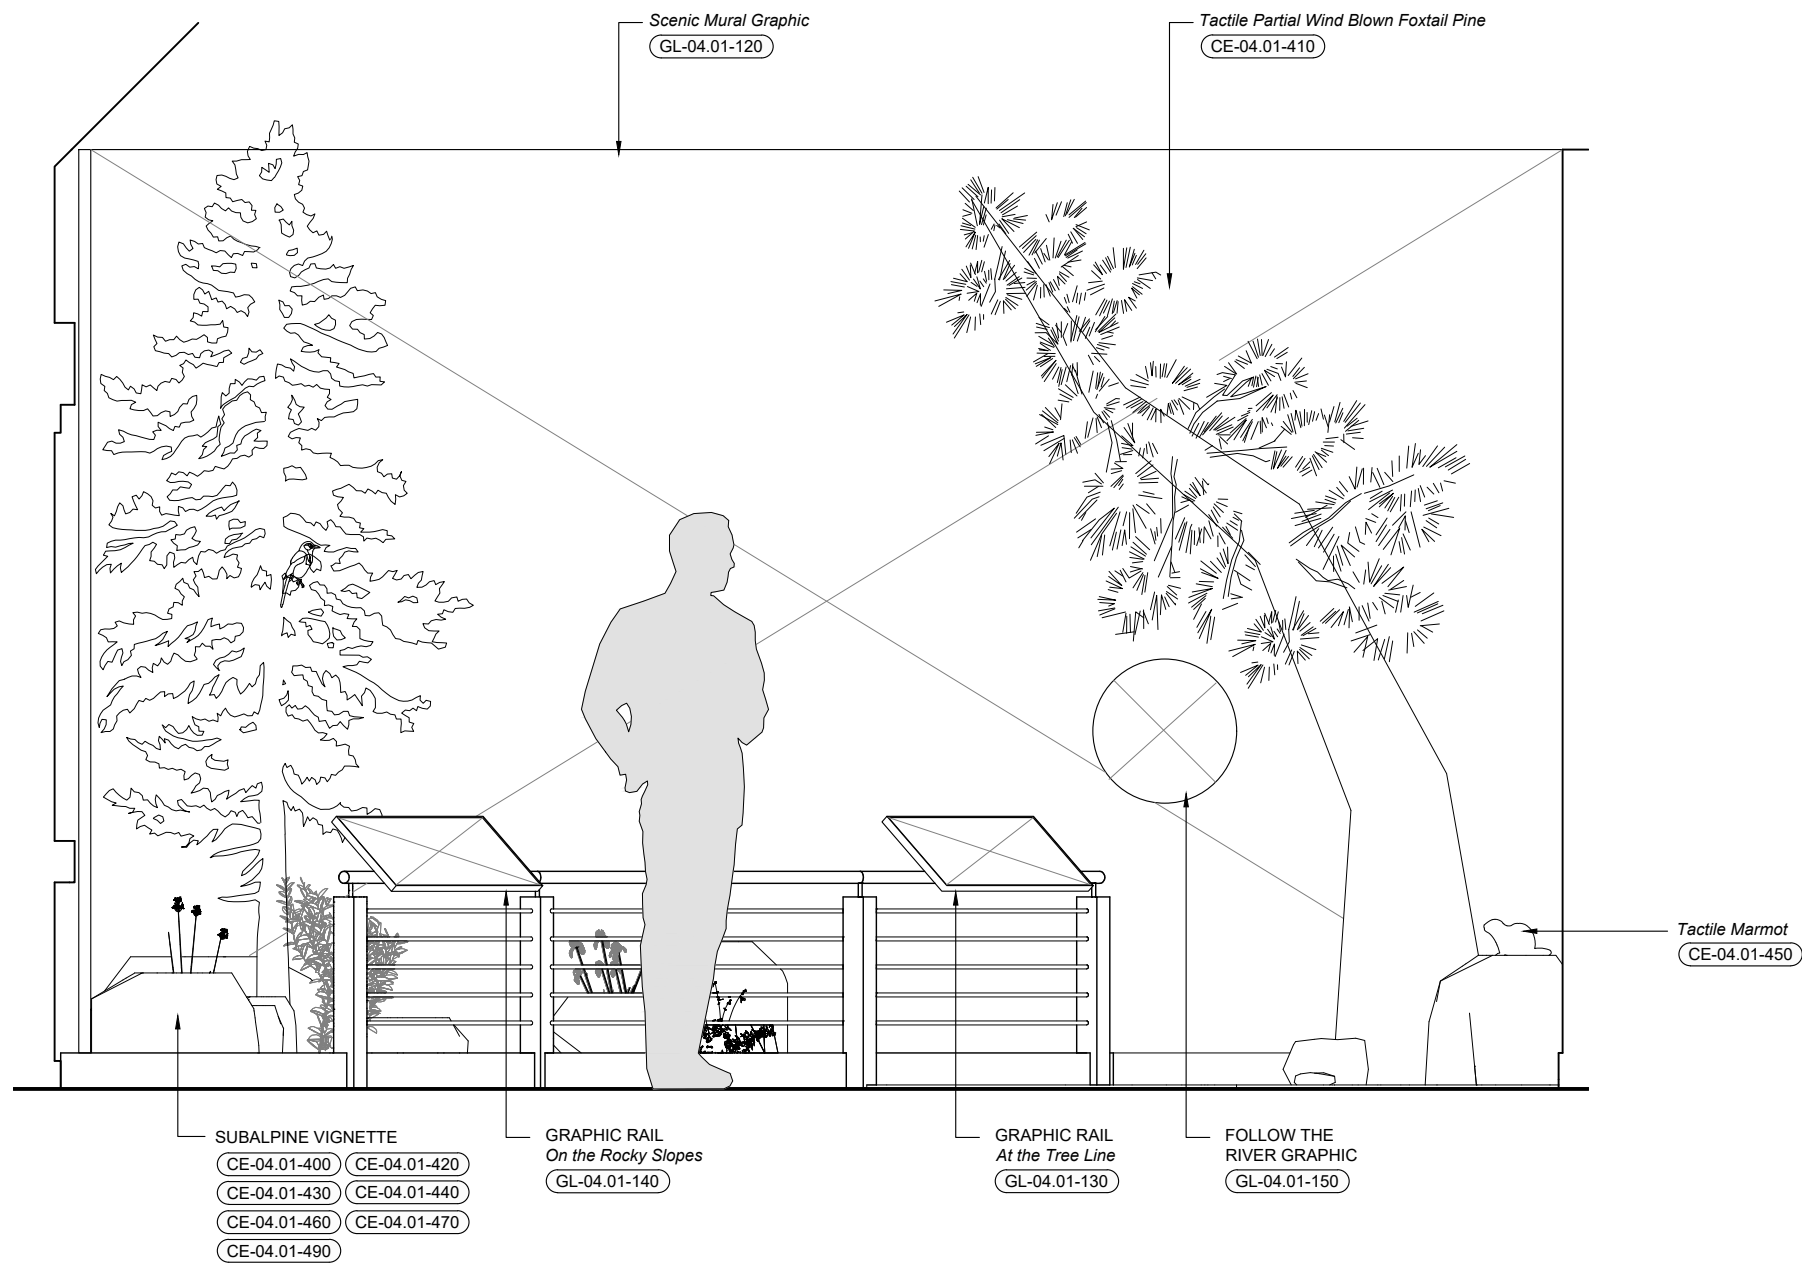



Key Plan

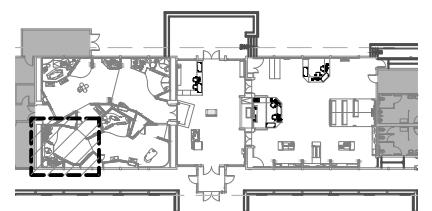

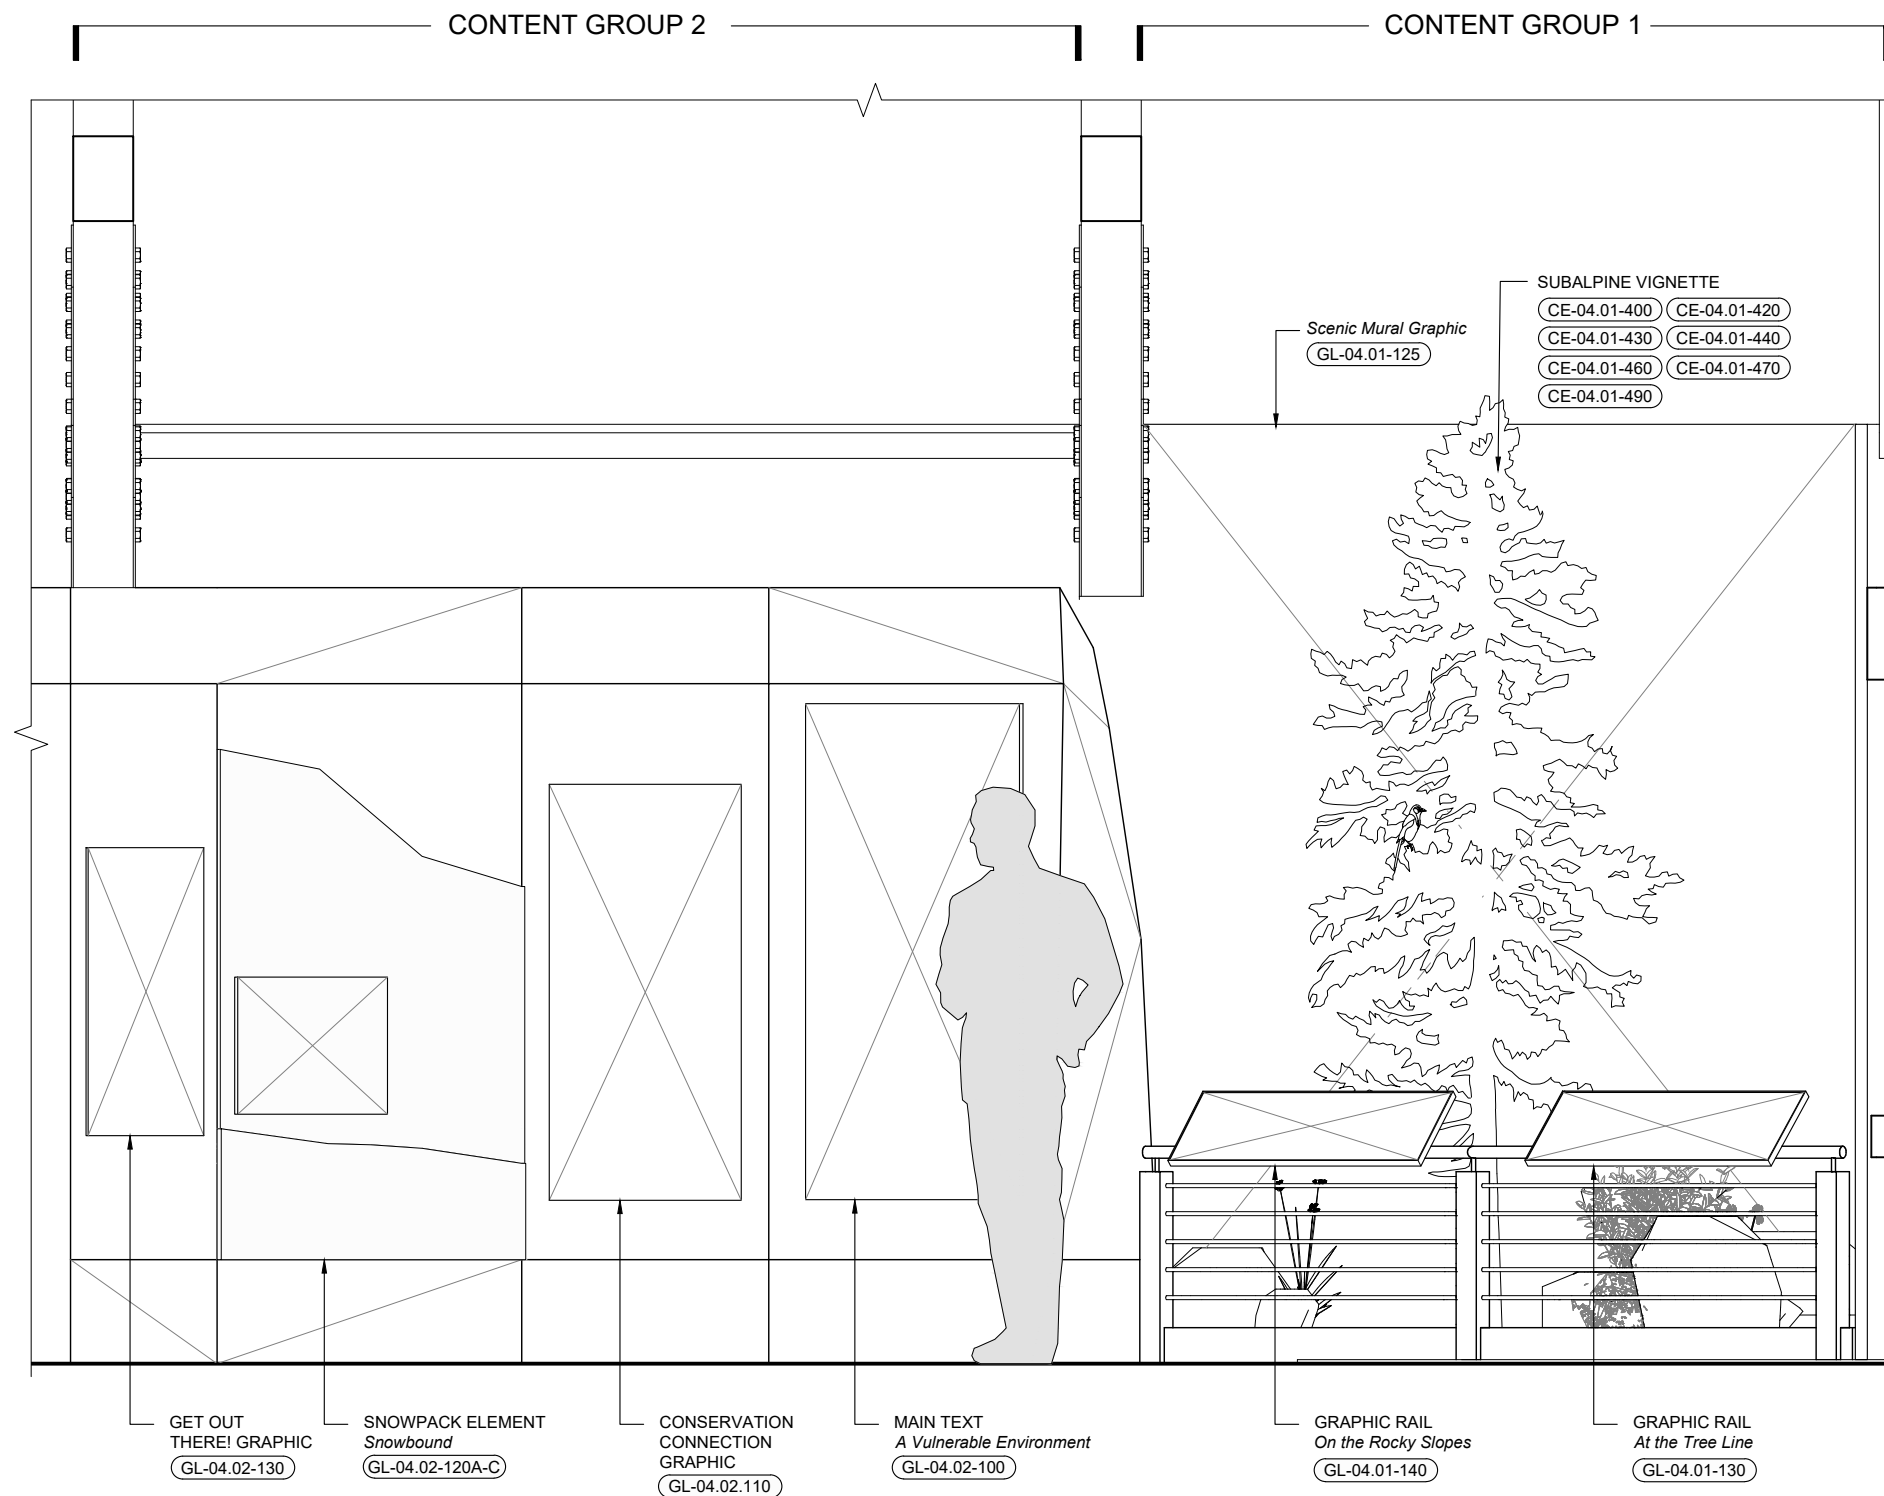

Key Plan

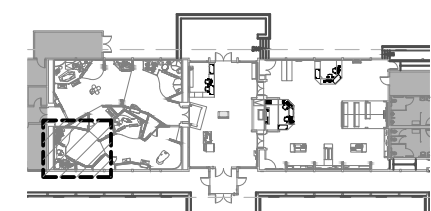

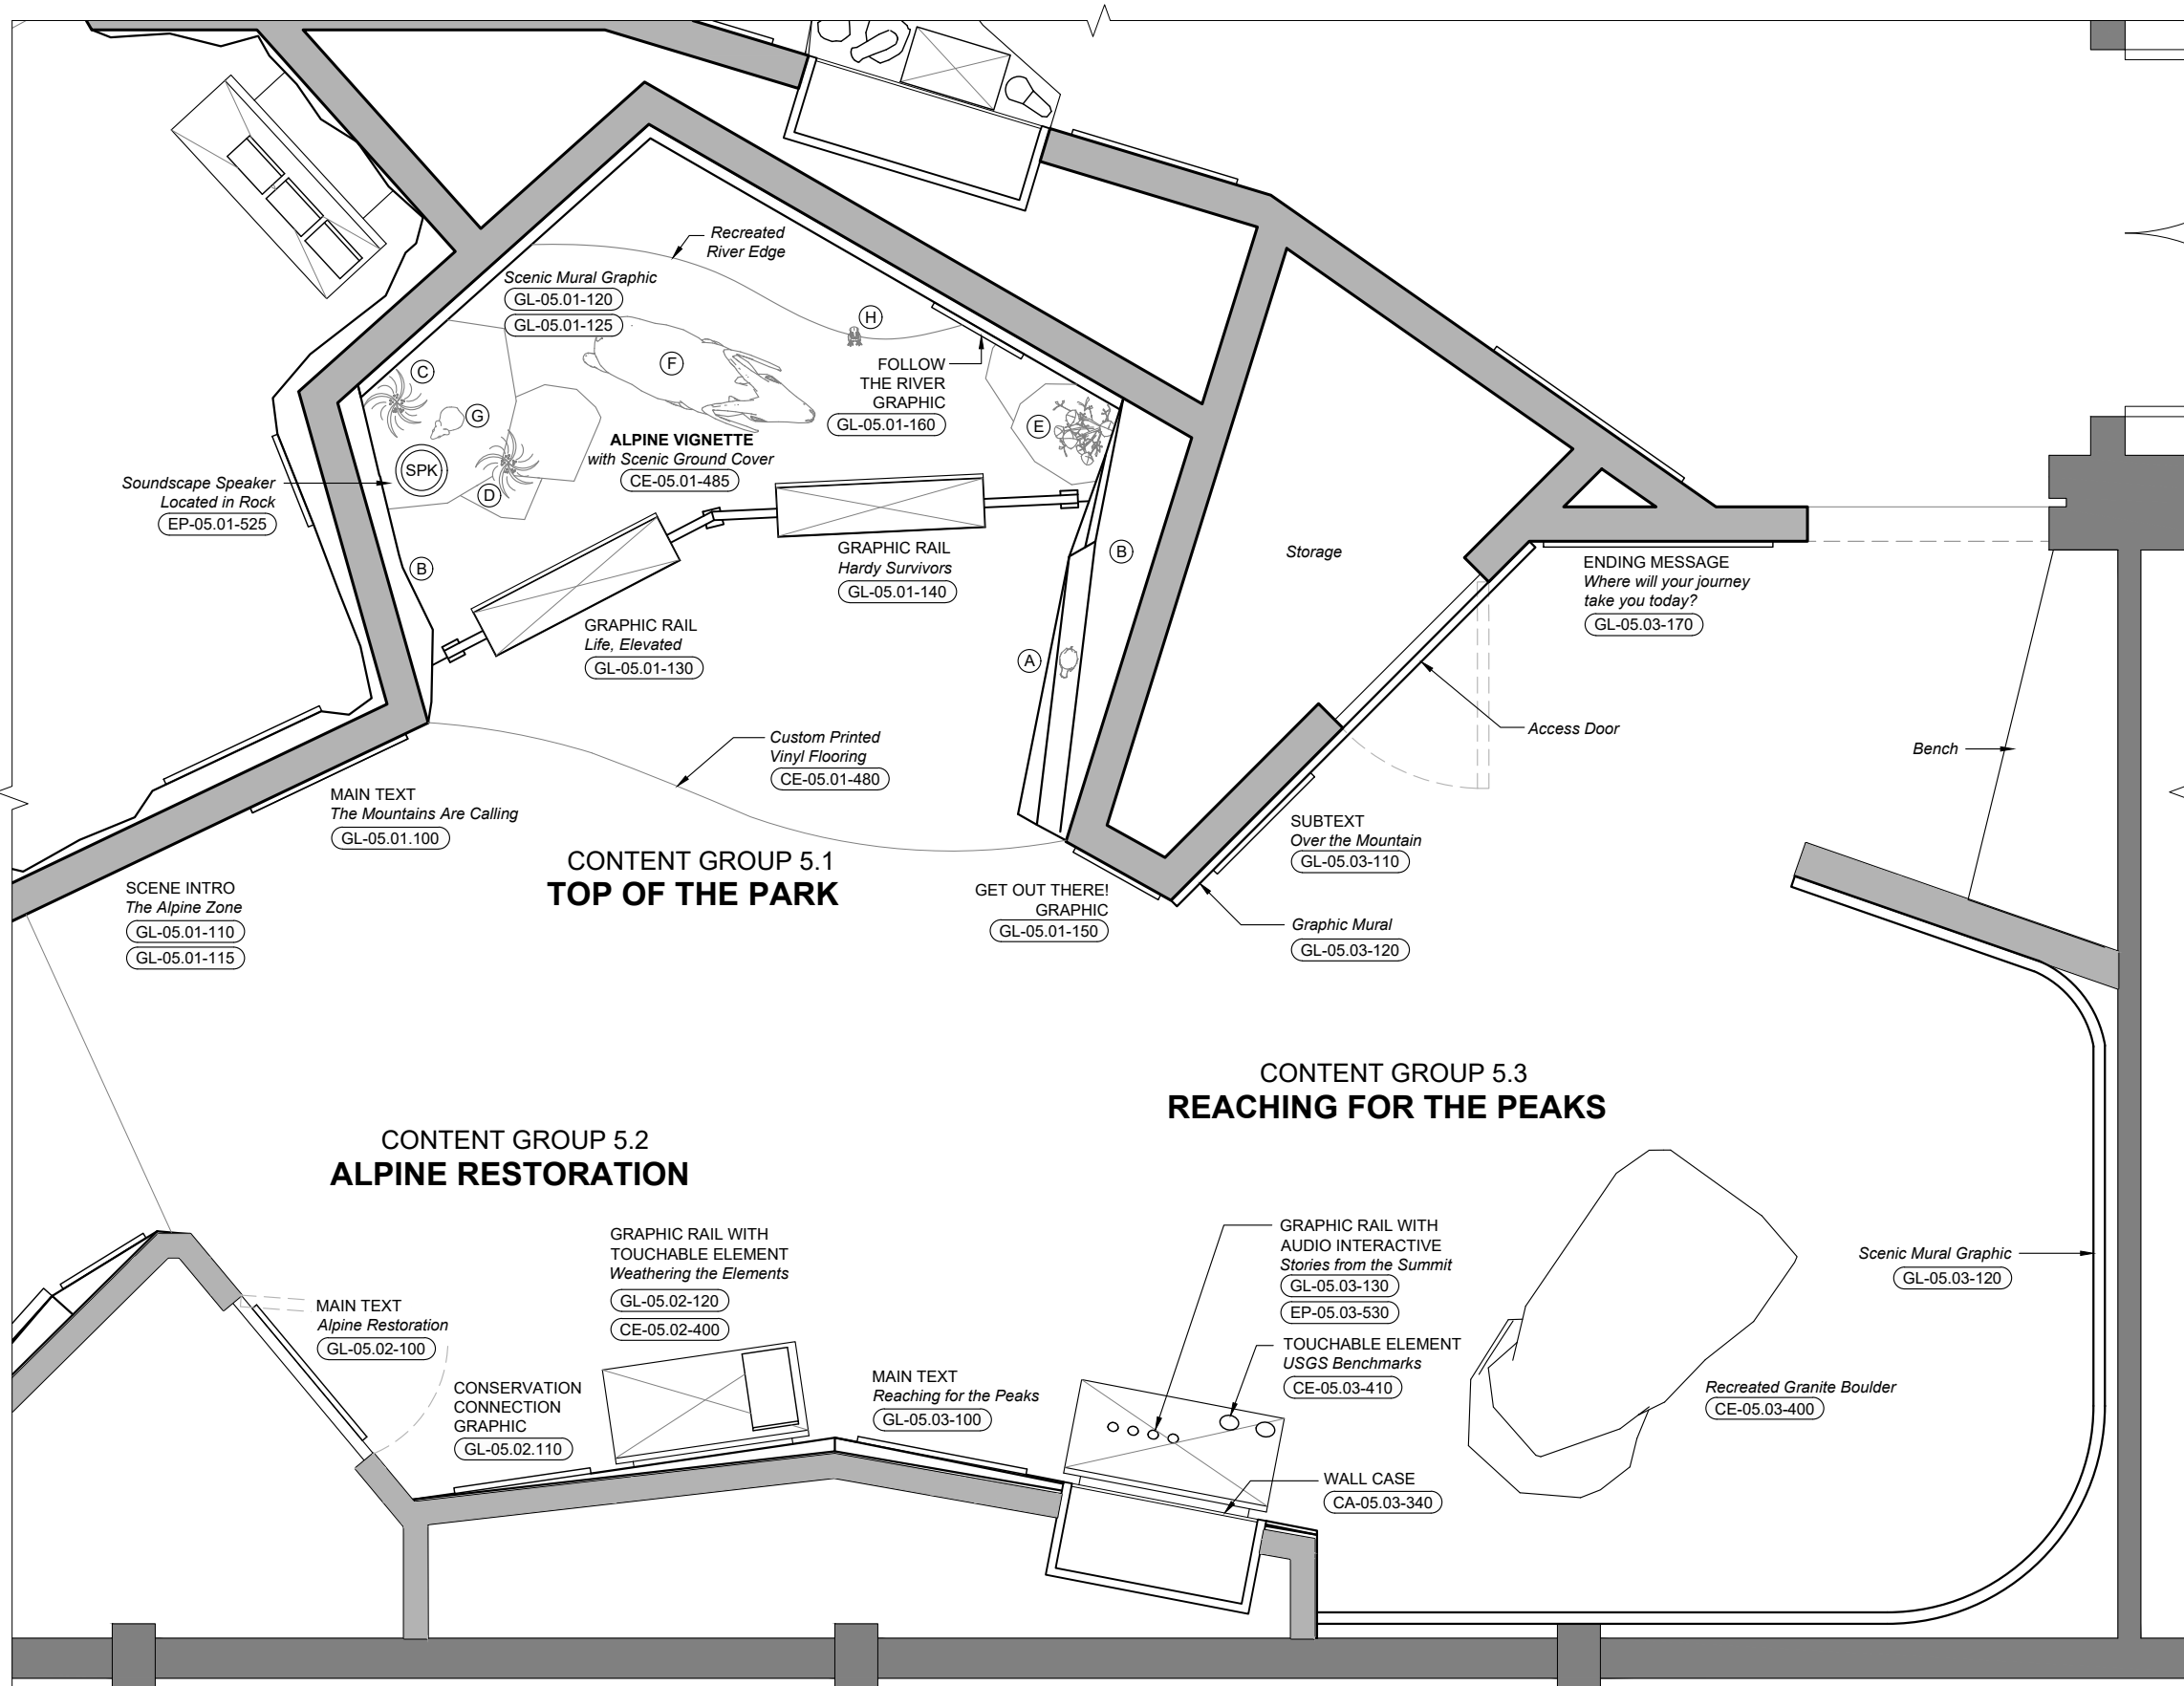

TACTILE ALPINE VIGNETTE MODELS



- (A) Tactile Gray-Crowned Rosy Finch (CE-05.01-470)
- (B) Tactile Recreated Granite Wall (CE-05.01-460)

PLATFORM ALPINE VIGNETTE MODELS



- (C) Sky Pilot (CE-05.01-400)
- (D) Oval Leaf Buckwheat (CE-05.01-410)
- (E) Lemmon's Draba (CE-05.01-420)
- (F) Sierra Nevada Bighorn Sheep (CE-05.01-430)
- (G) Pika (CE-05.01-440)
- (H) Mountain Yellow-Legged Frog (CE-05.01-450)





Key Plan

 
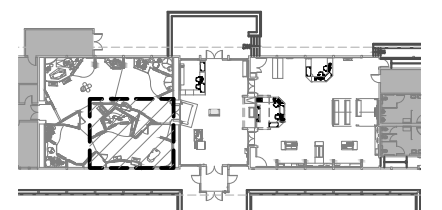




 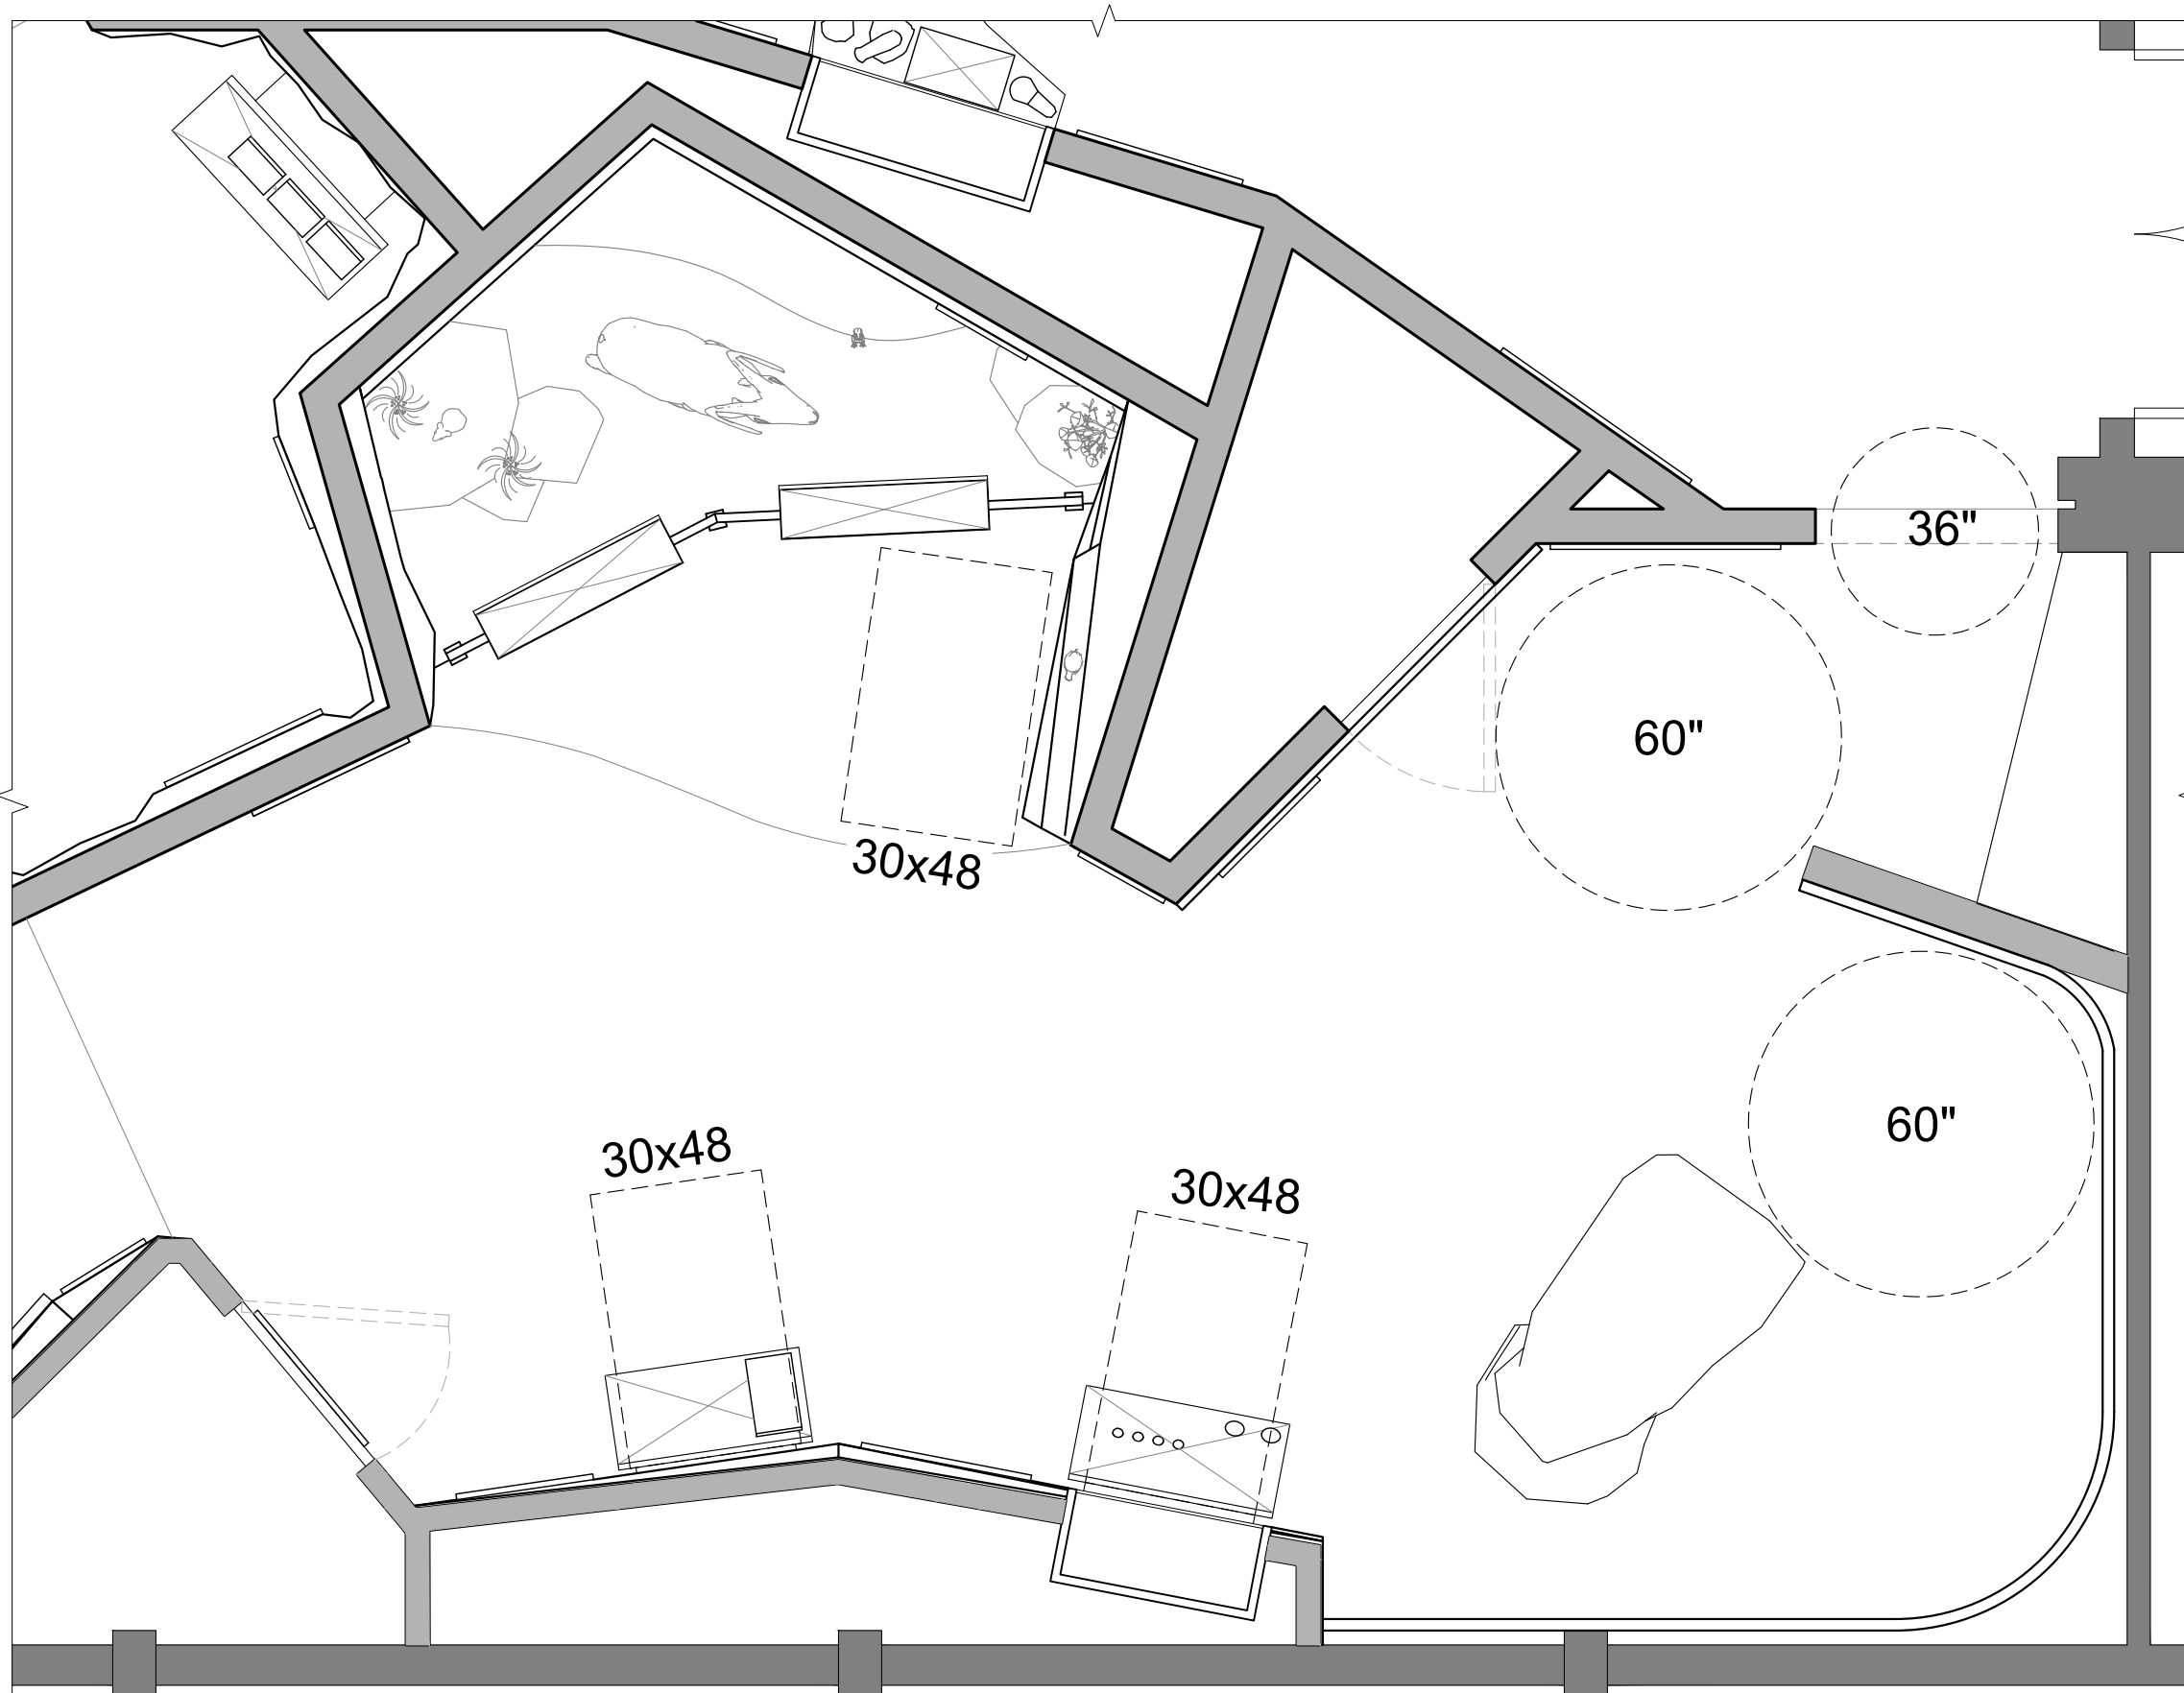



Key Plan

 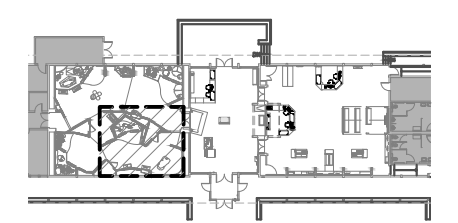

 
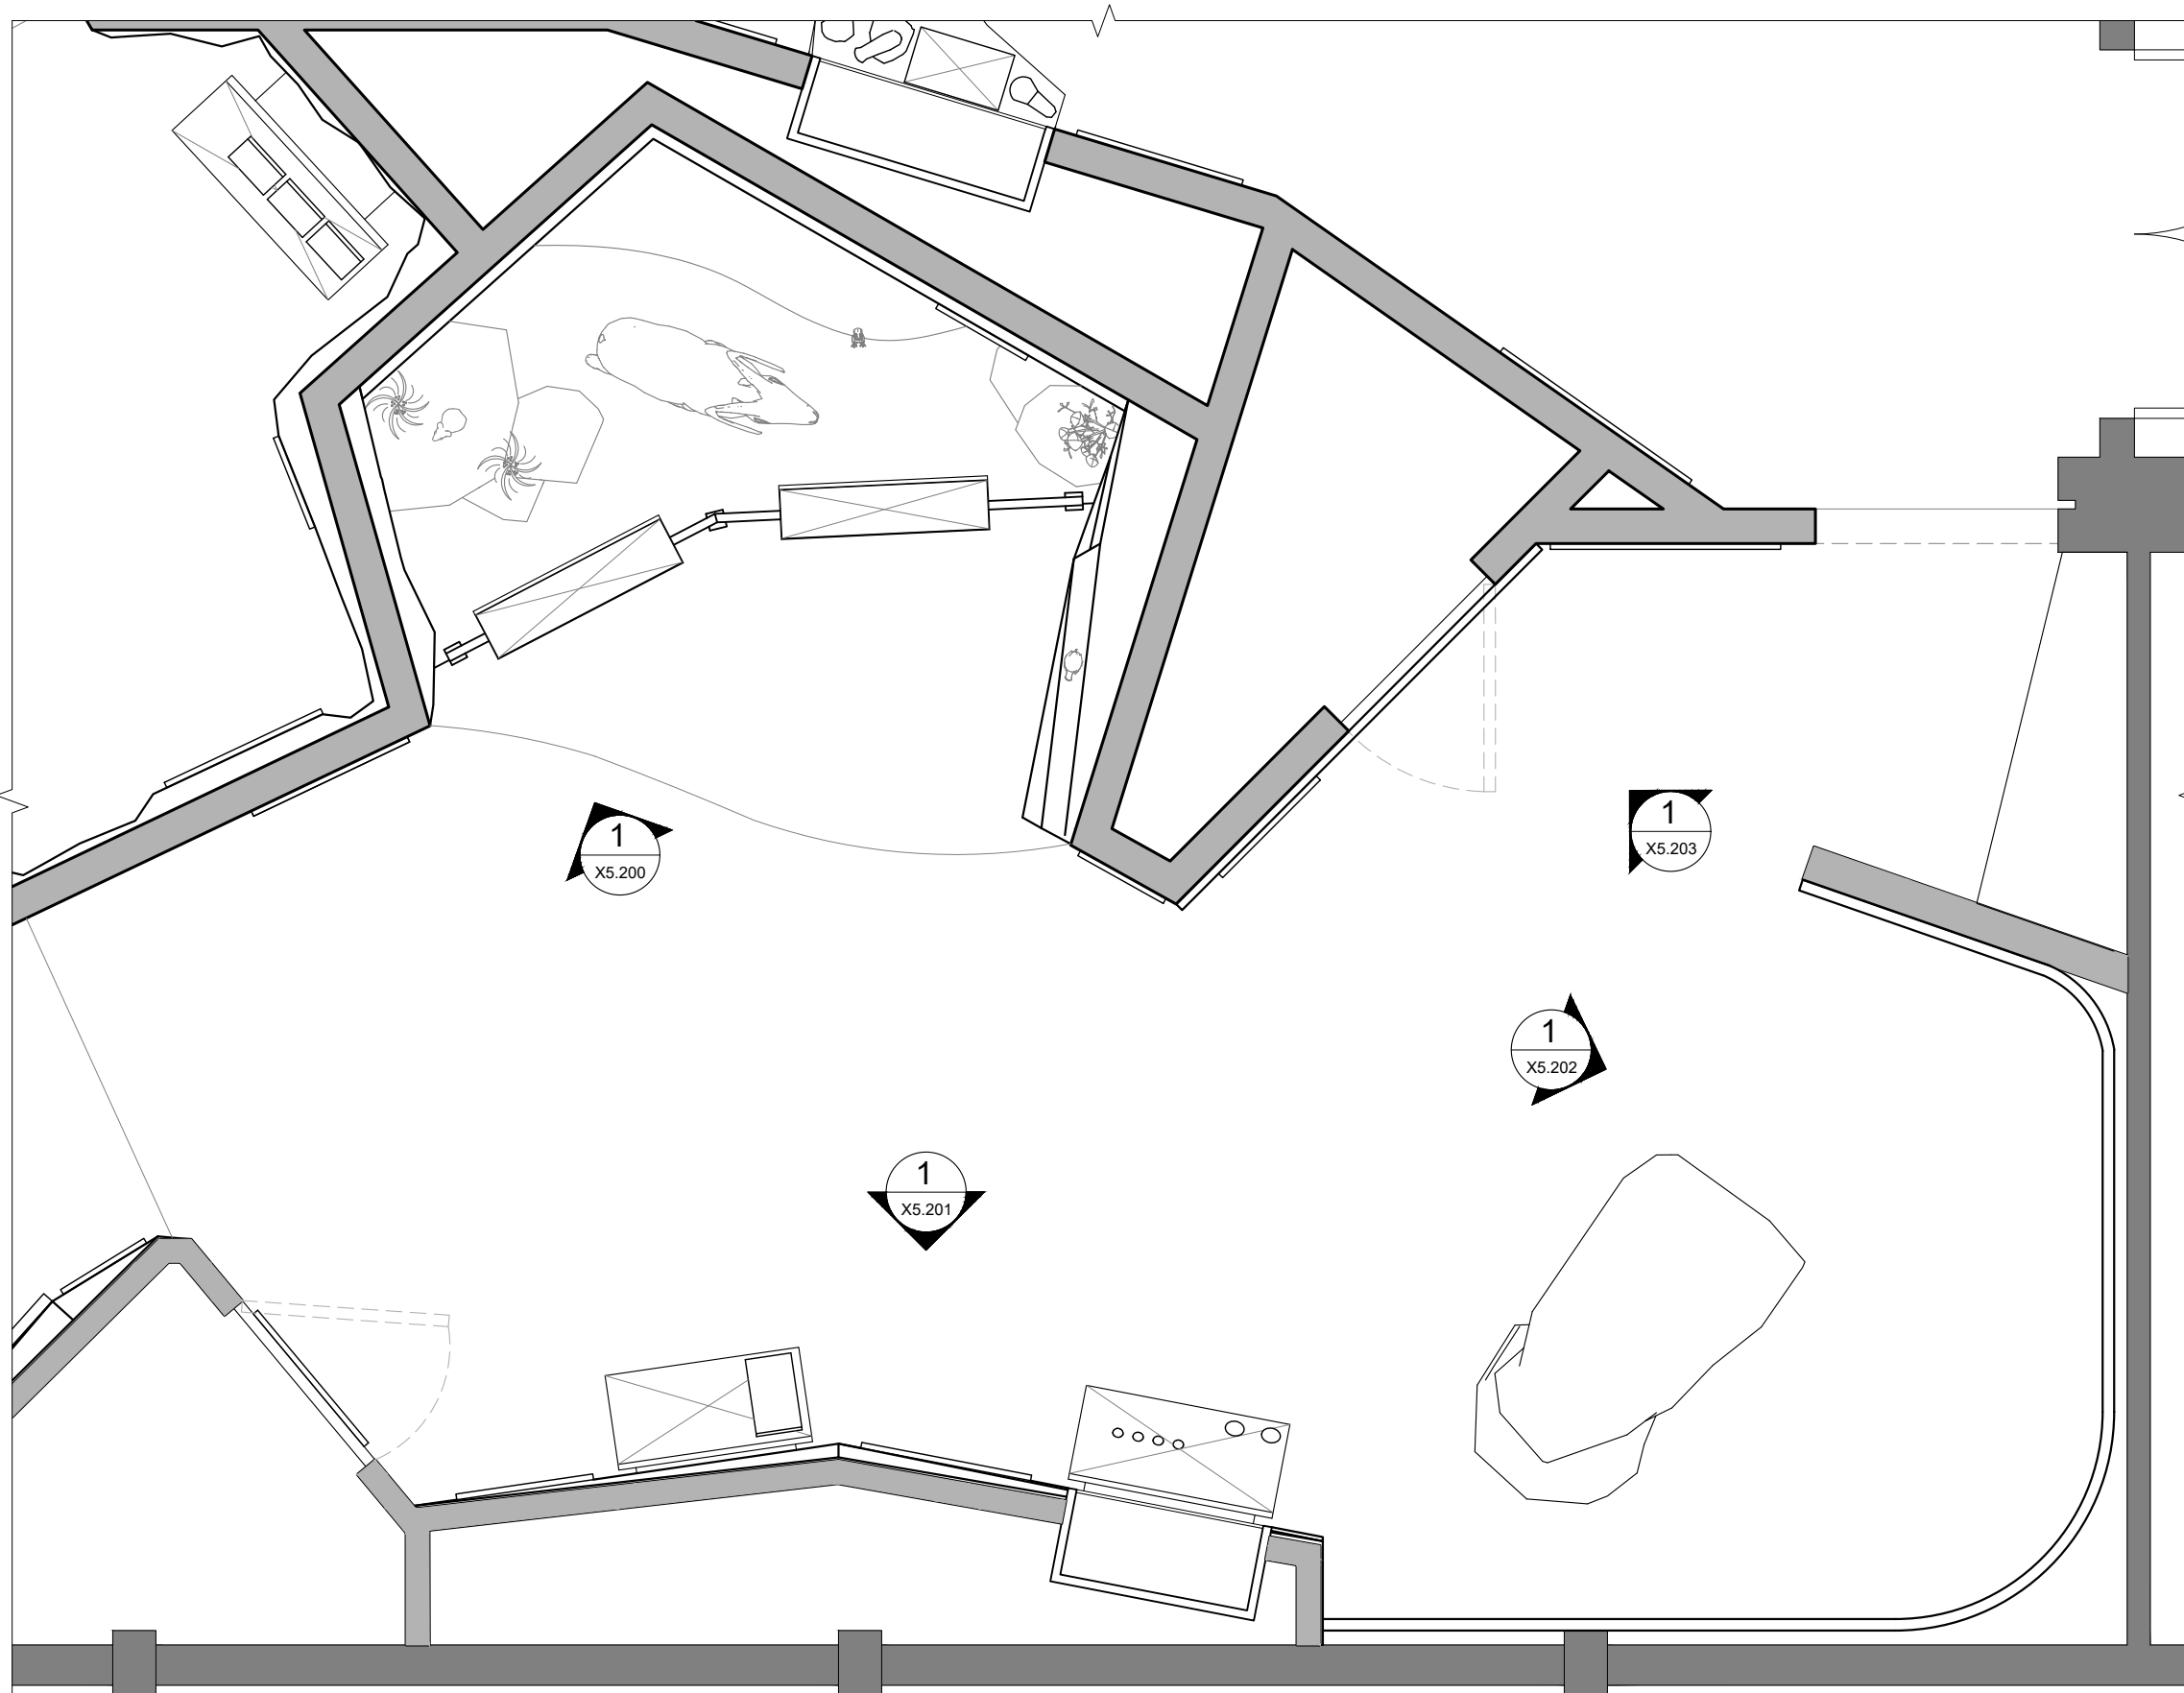





Key Plan

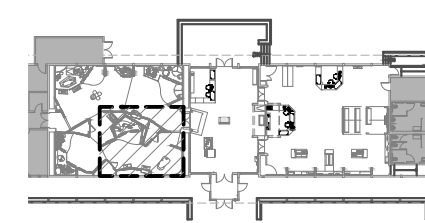


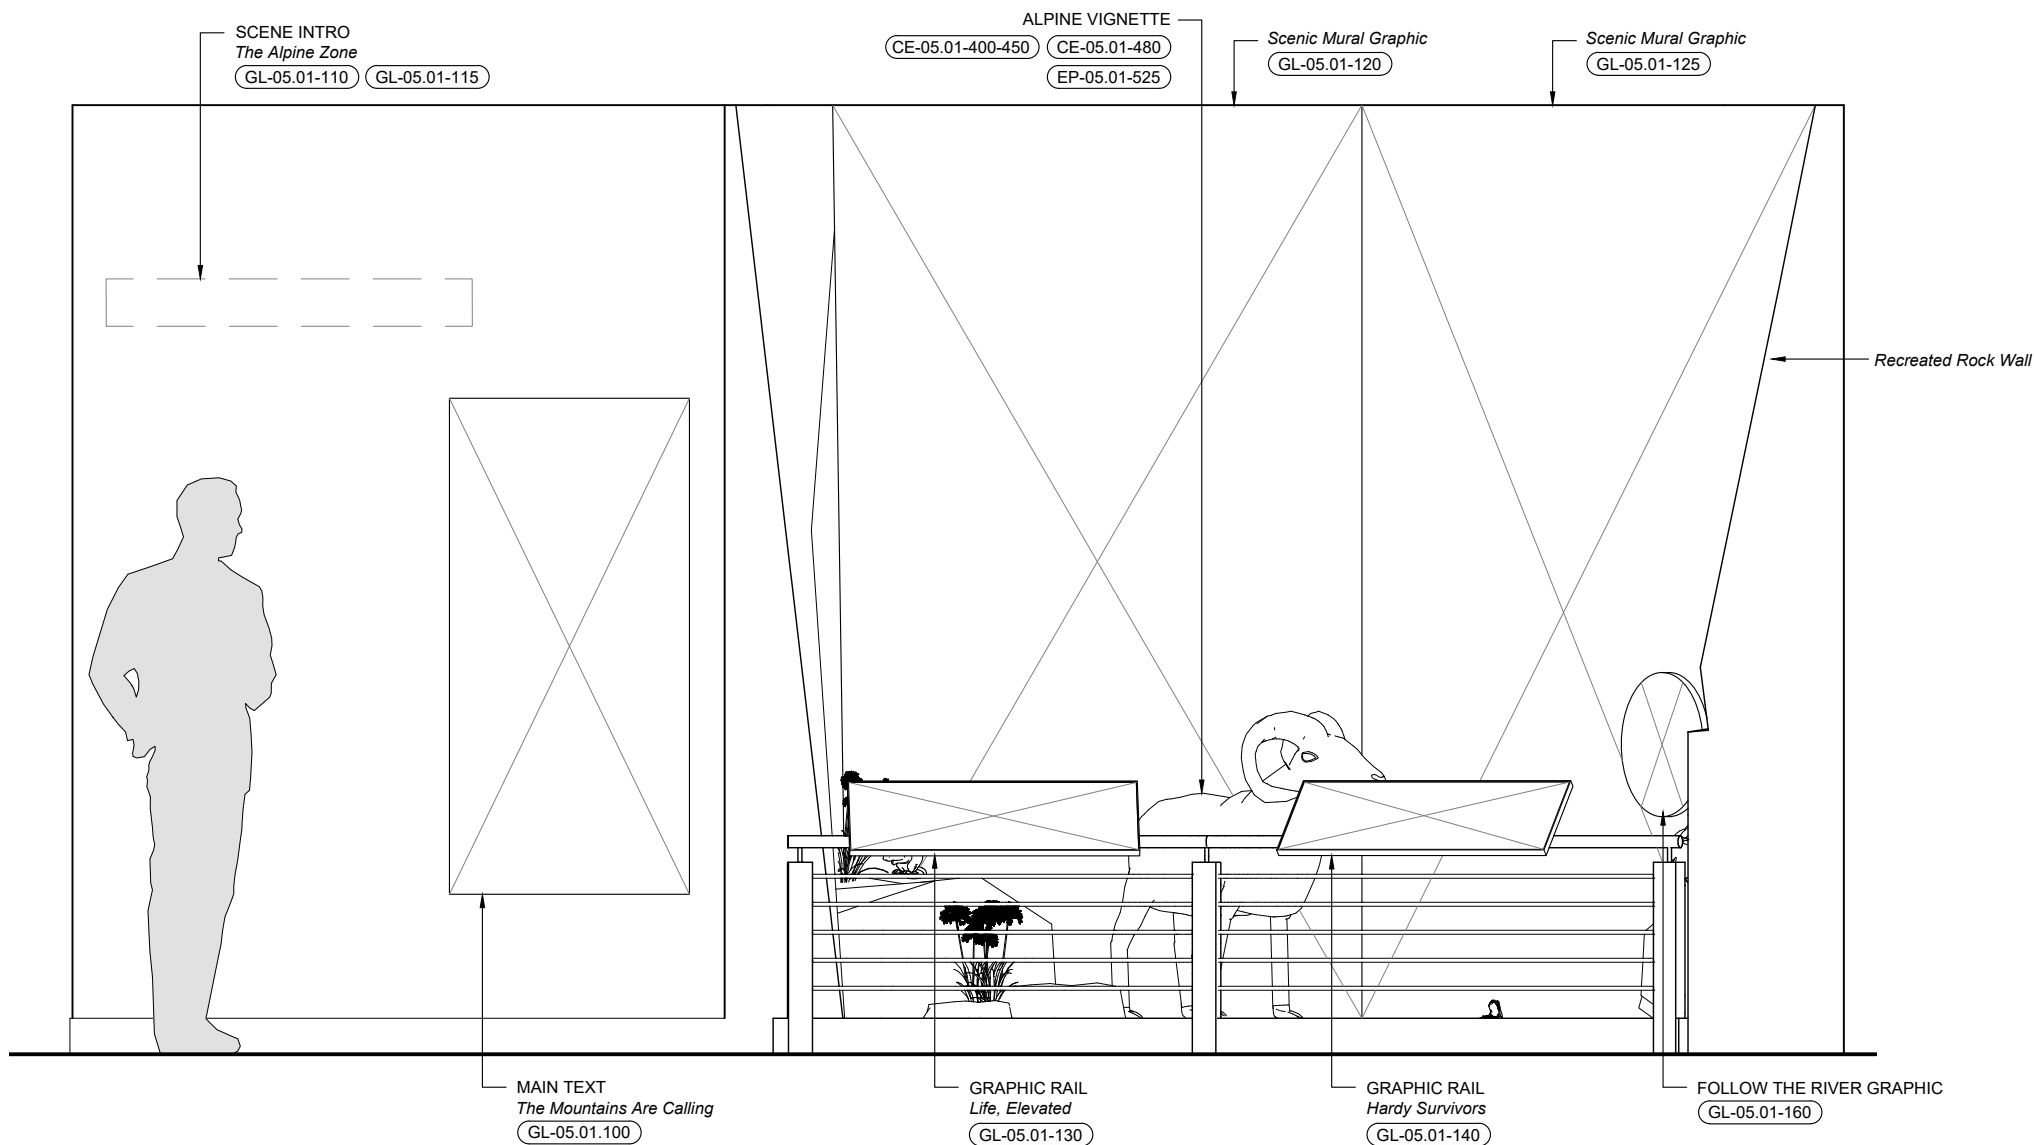


Key Plan

 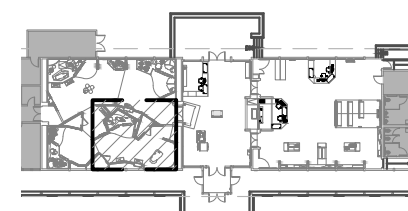


 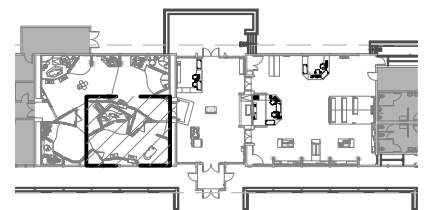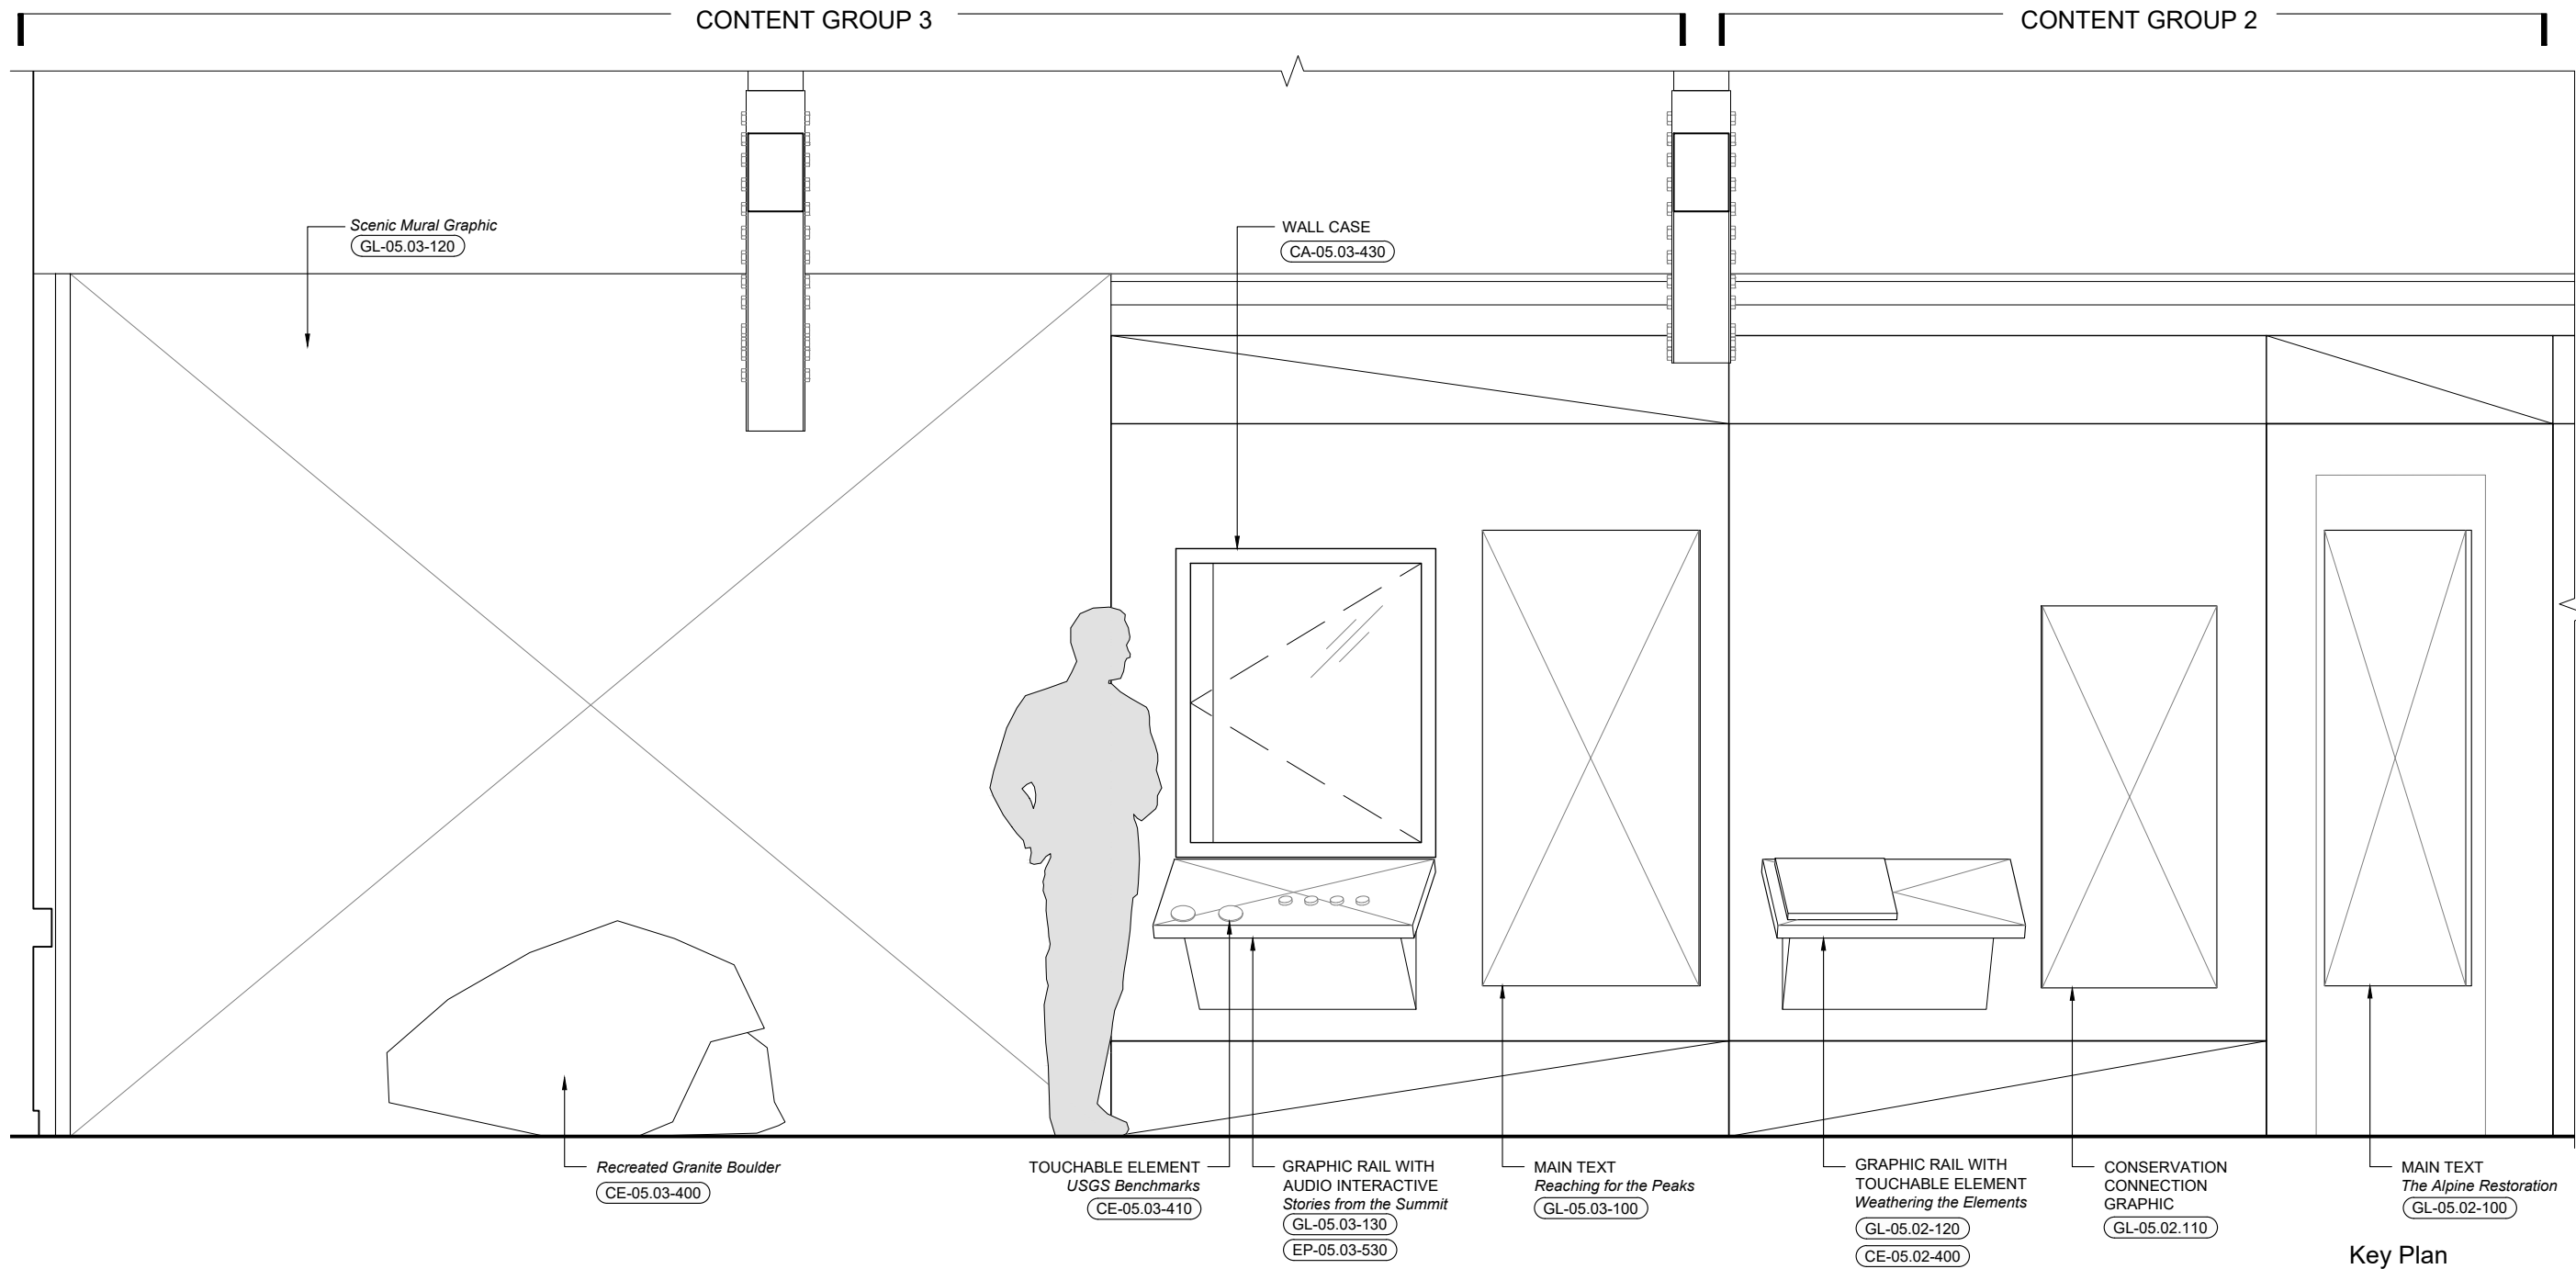

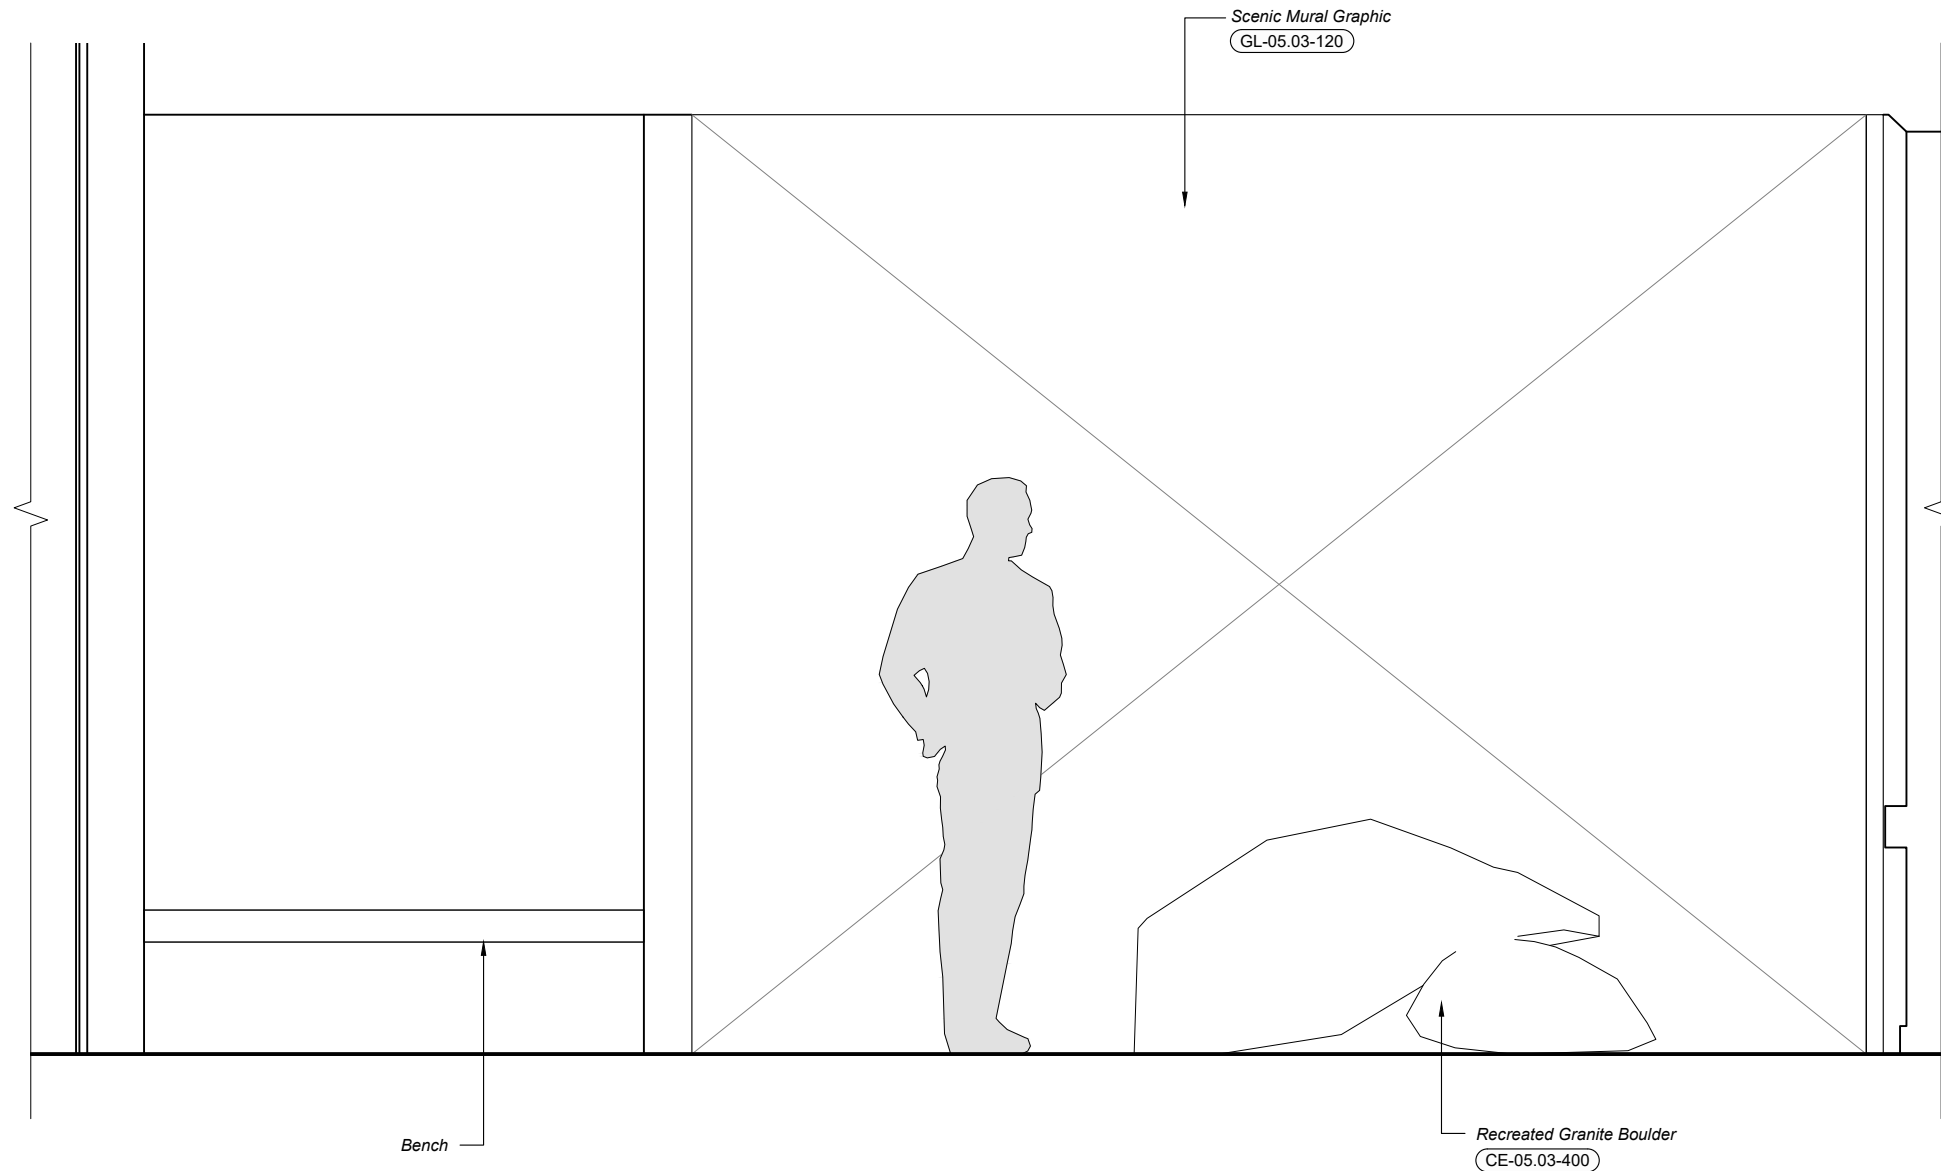


Key Plan

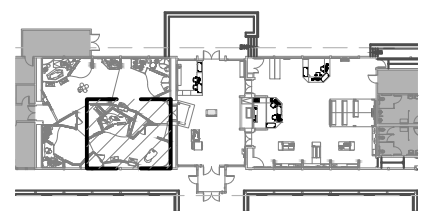

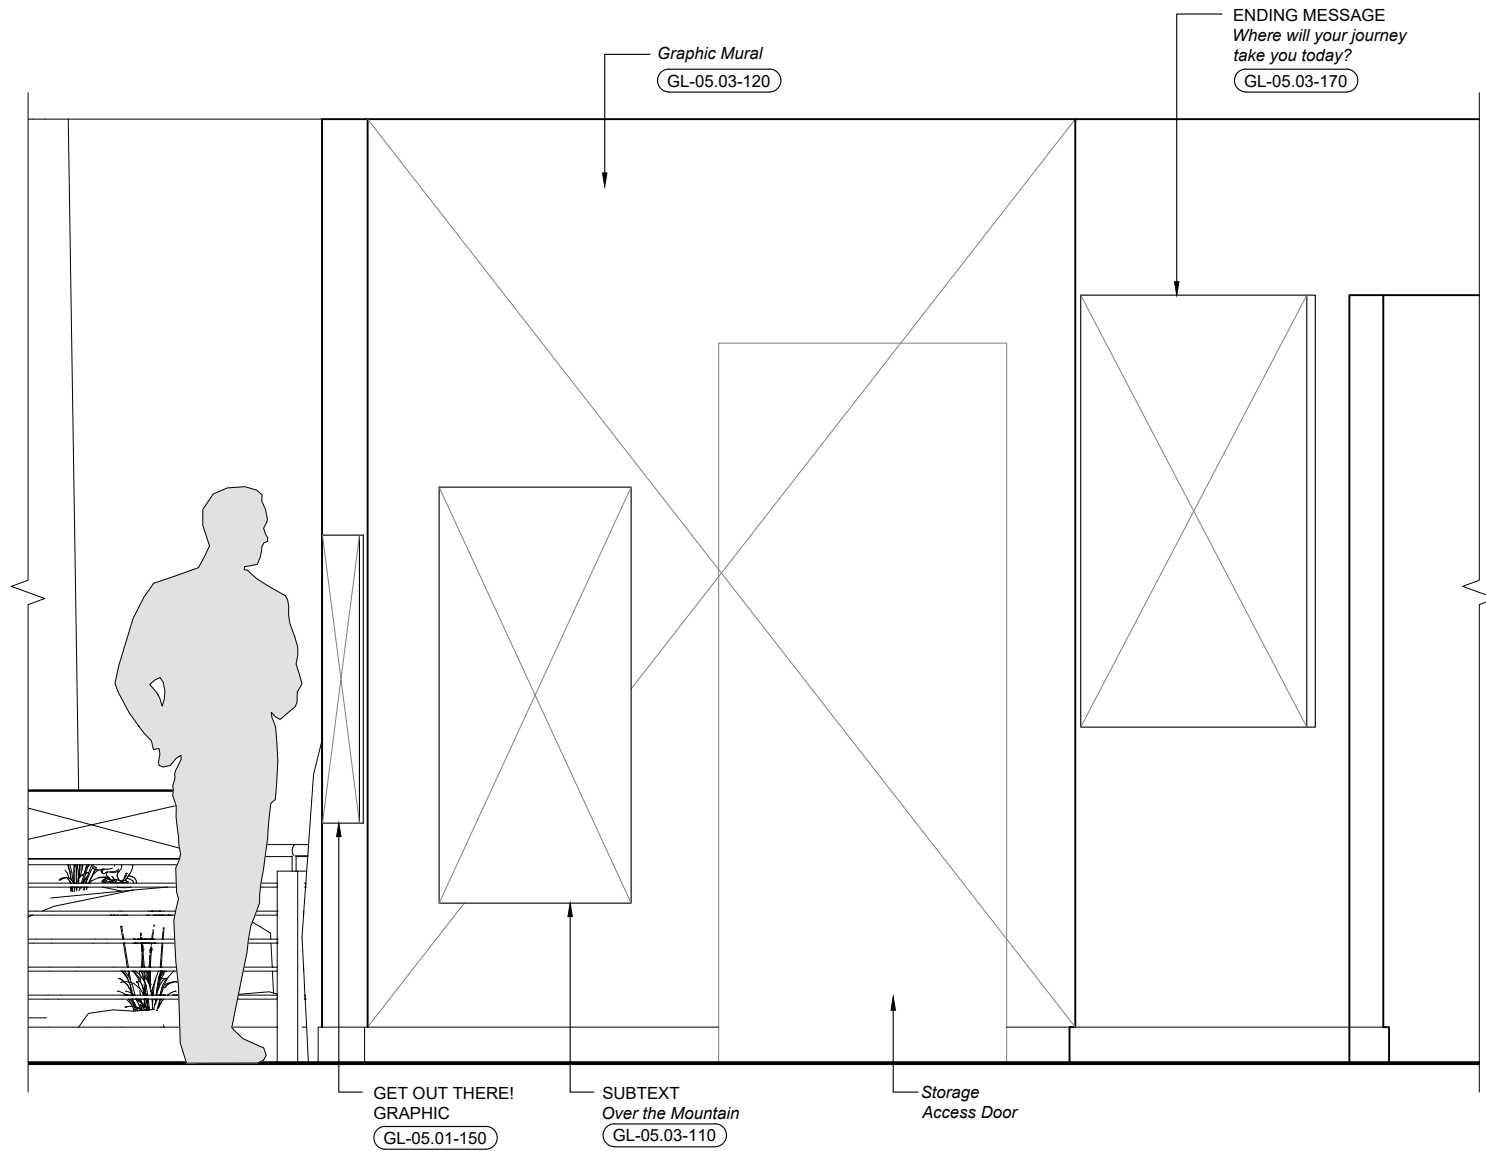


Key Plan

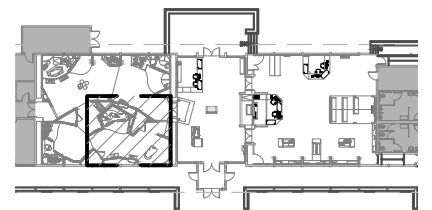

**Interior Case
Dimensions**


Height 39"
Width 33"
Depth 15"

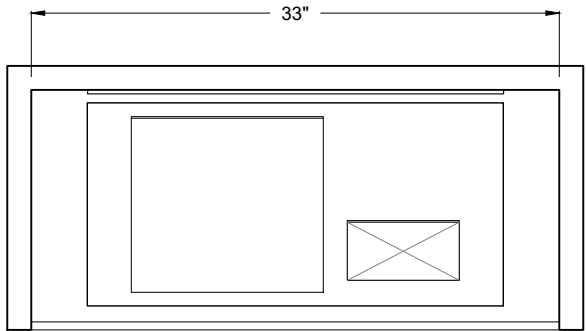

1
X3.400

Plan


Scale: 1" = 1'-0"

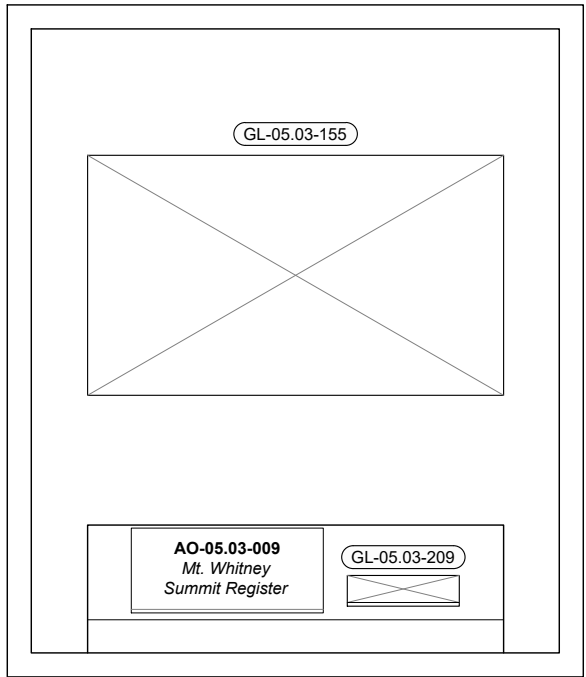

2
X3.400

Front Elevation

Scale: 1" = 1'-0"

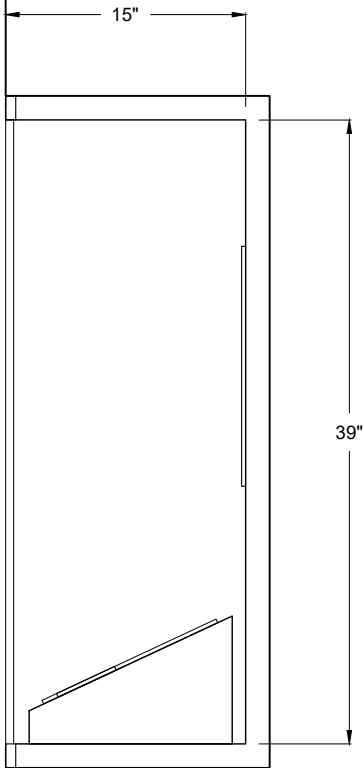





3
X3.400

Section

Scale: 1" = 1'-0"

Key Plan

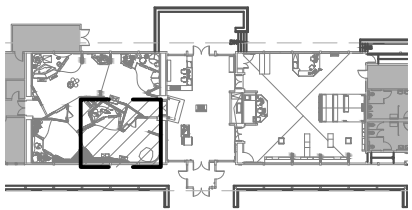

 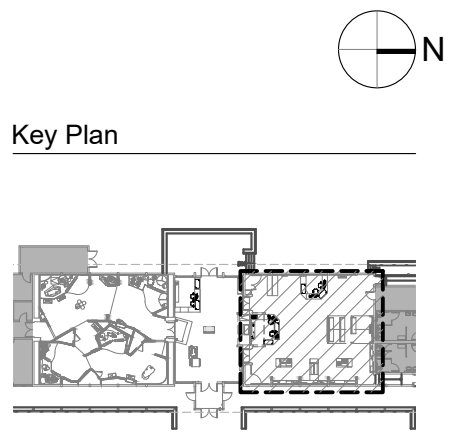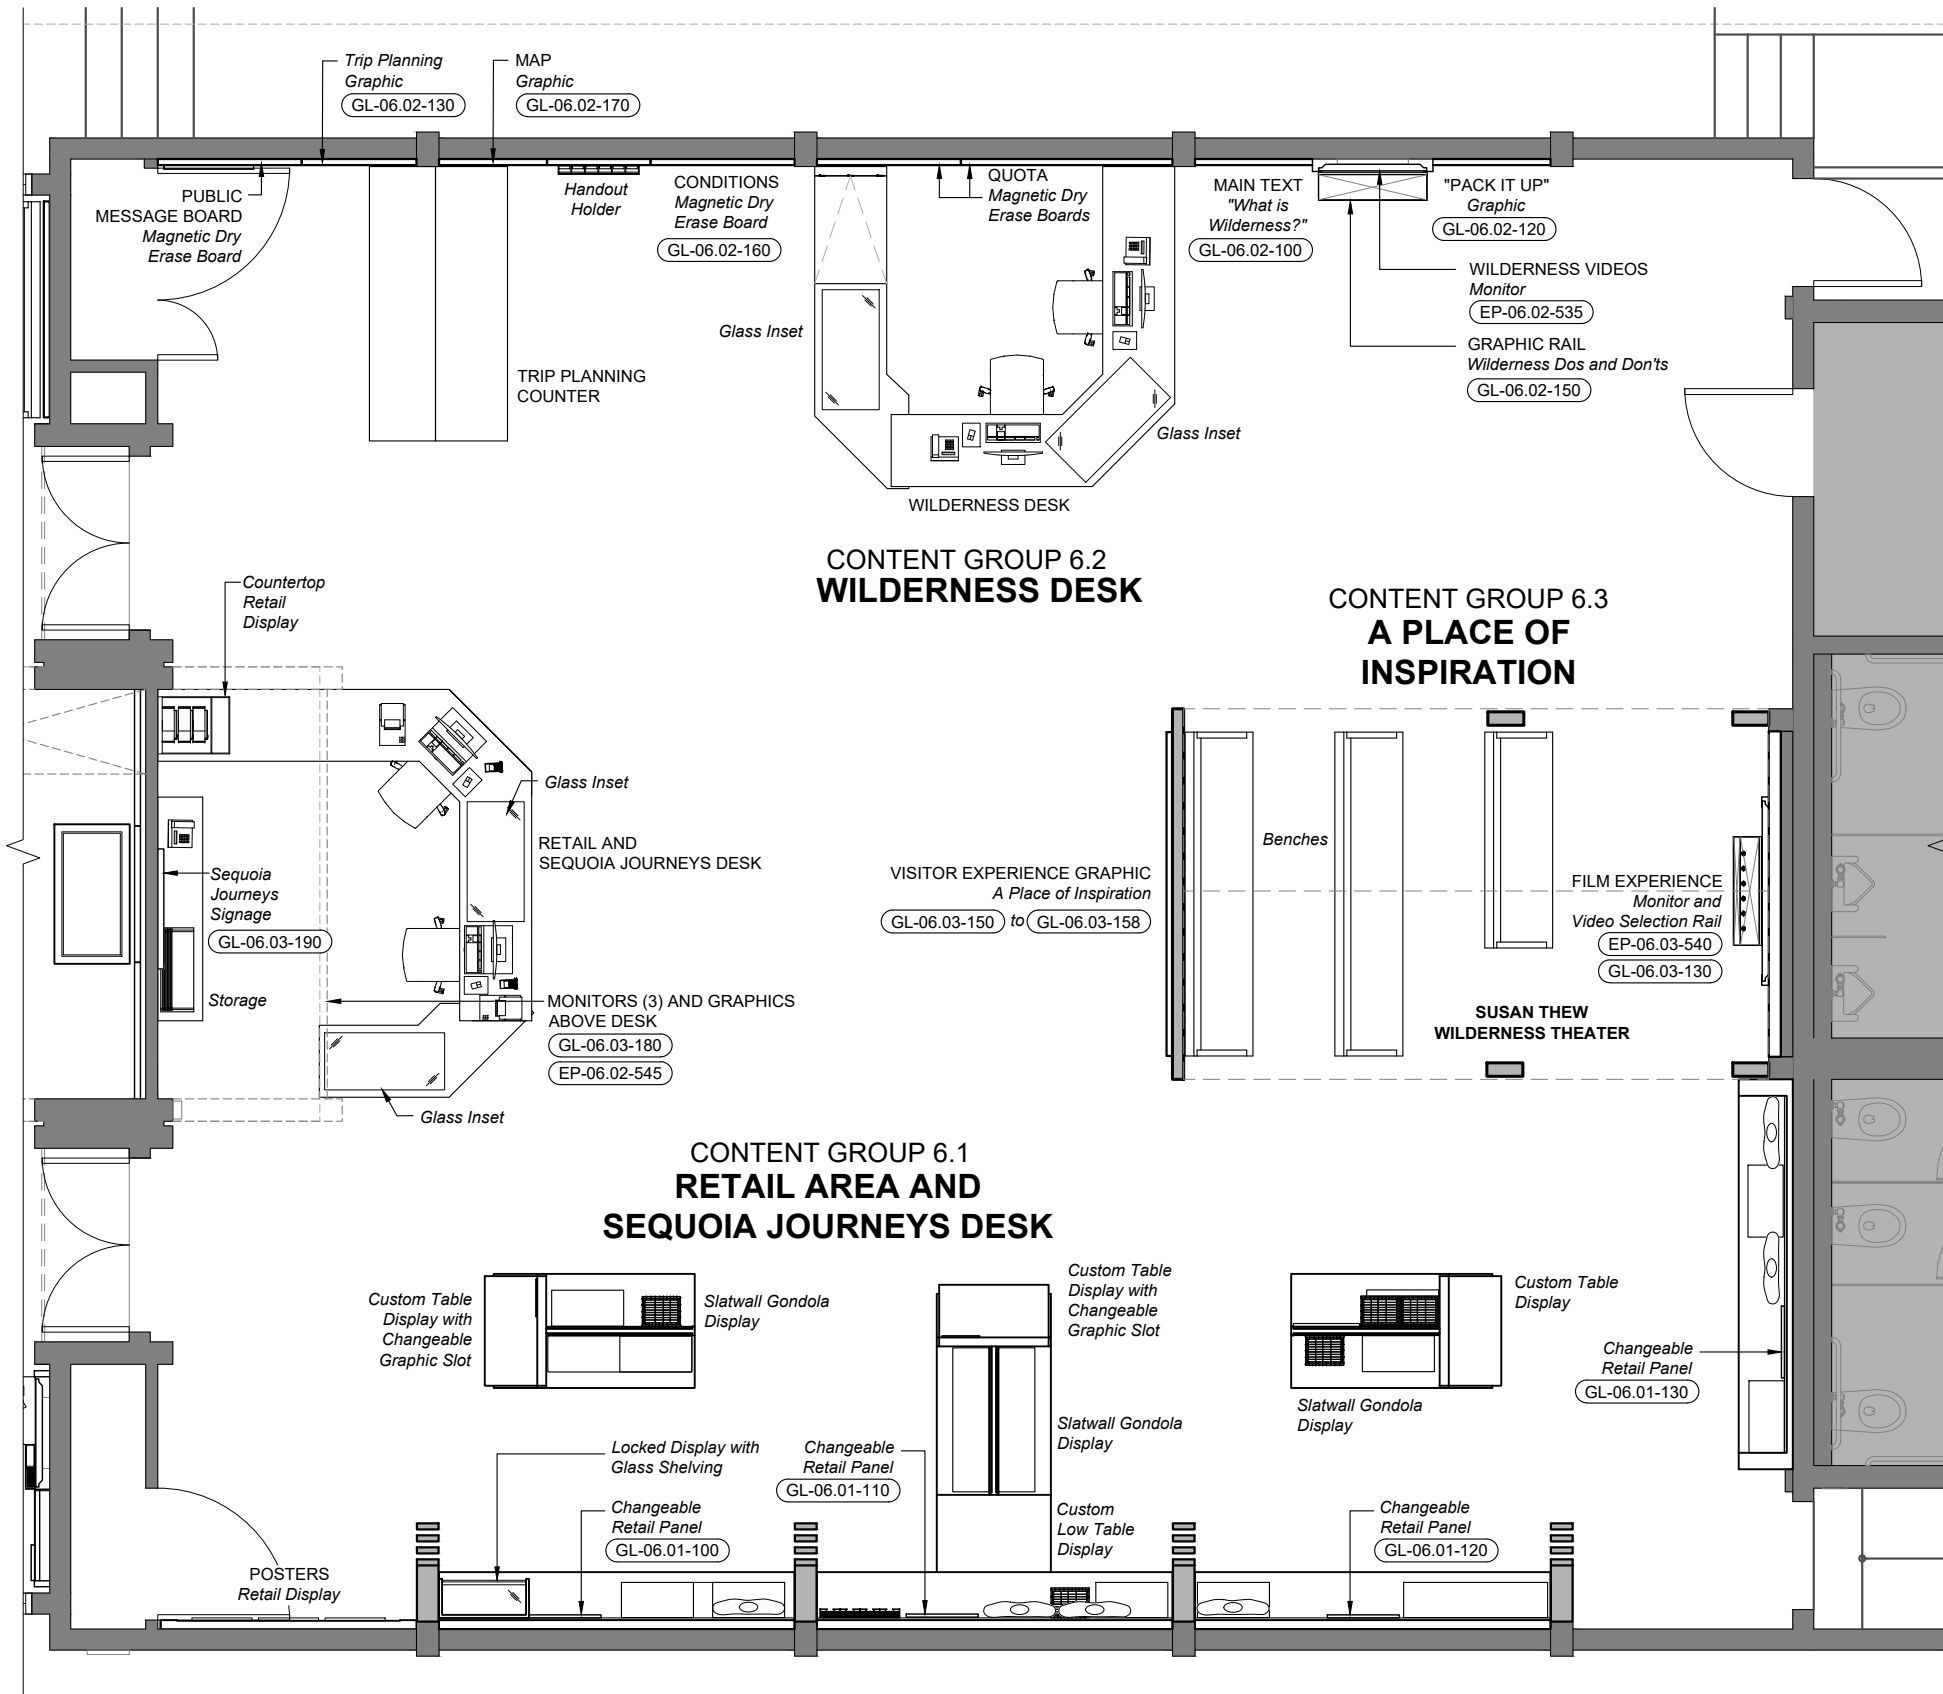


CONTENT GROUP 6.2
**WILDERNESS
DESK**


CONTENT GROUP 6.3
**A PLACE OF
INSPIRATION**

CONTENT GROUP 6.1
**RETAIL AREA
AND SEQUOIA
JOURNEYS DESK**







Key Plan

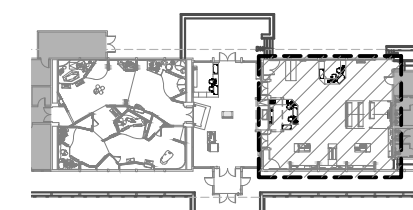


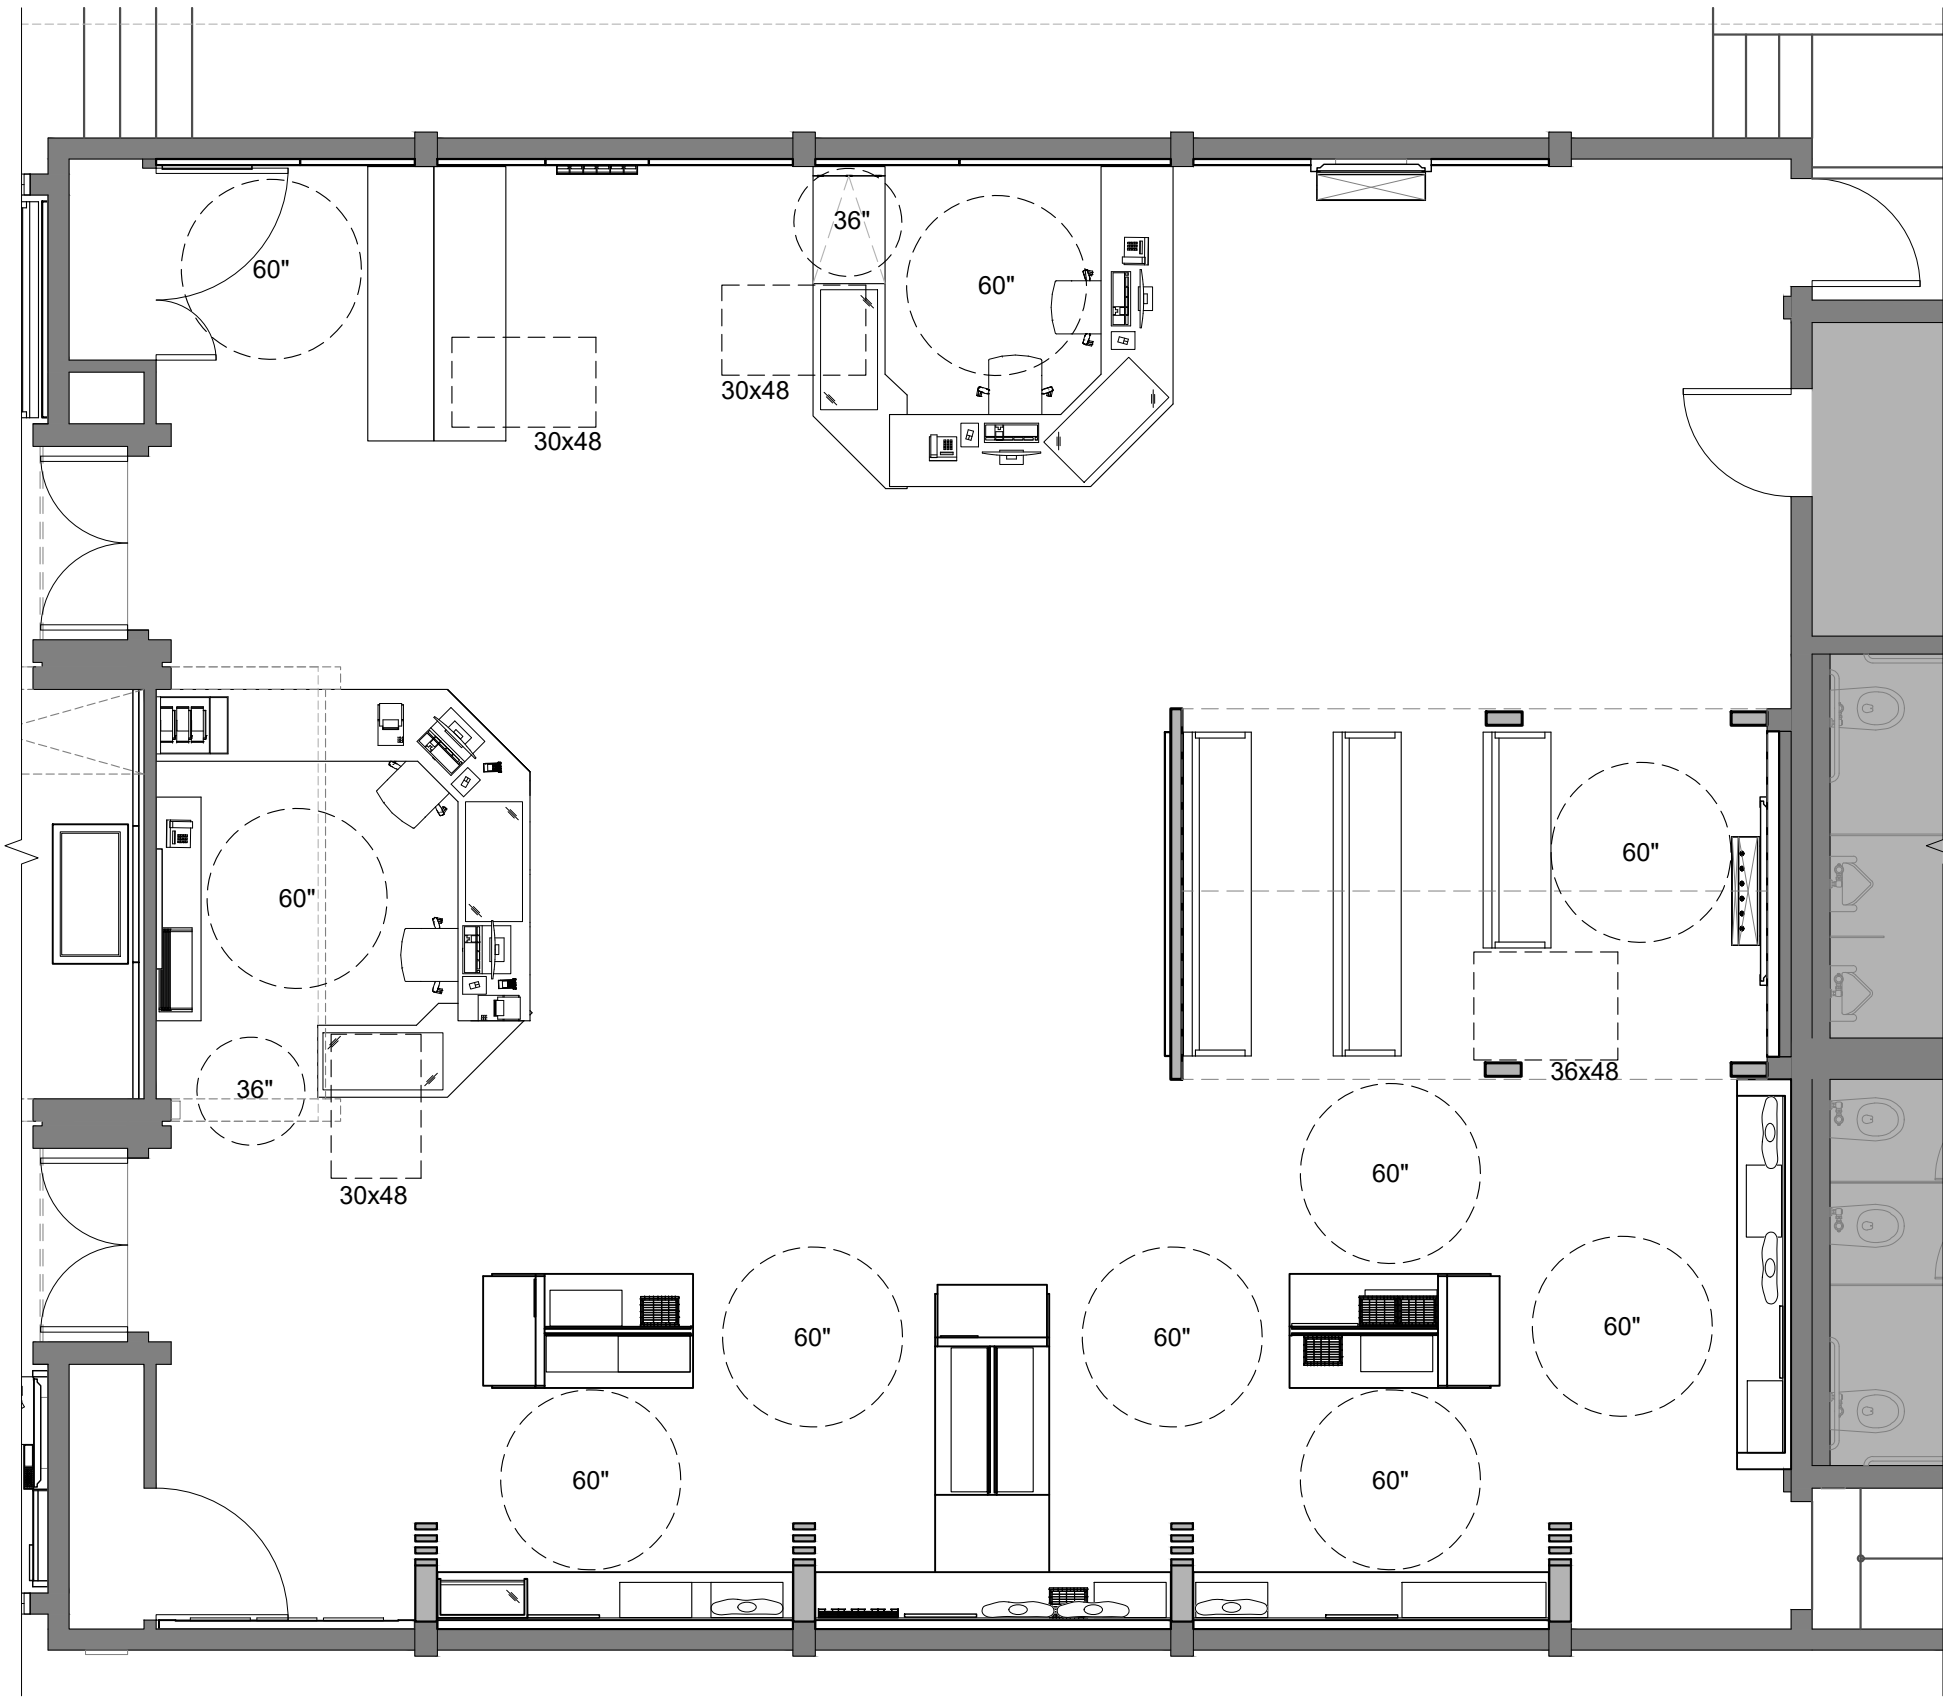



Key Plan

 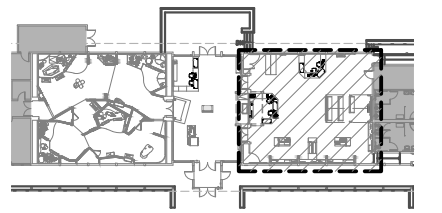

 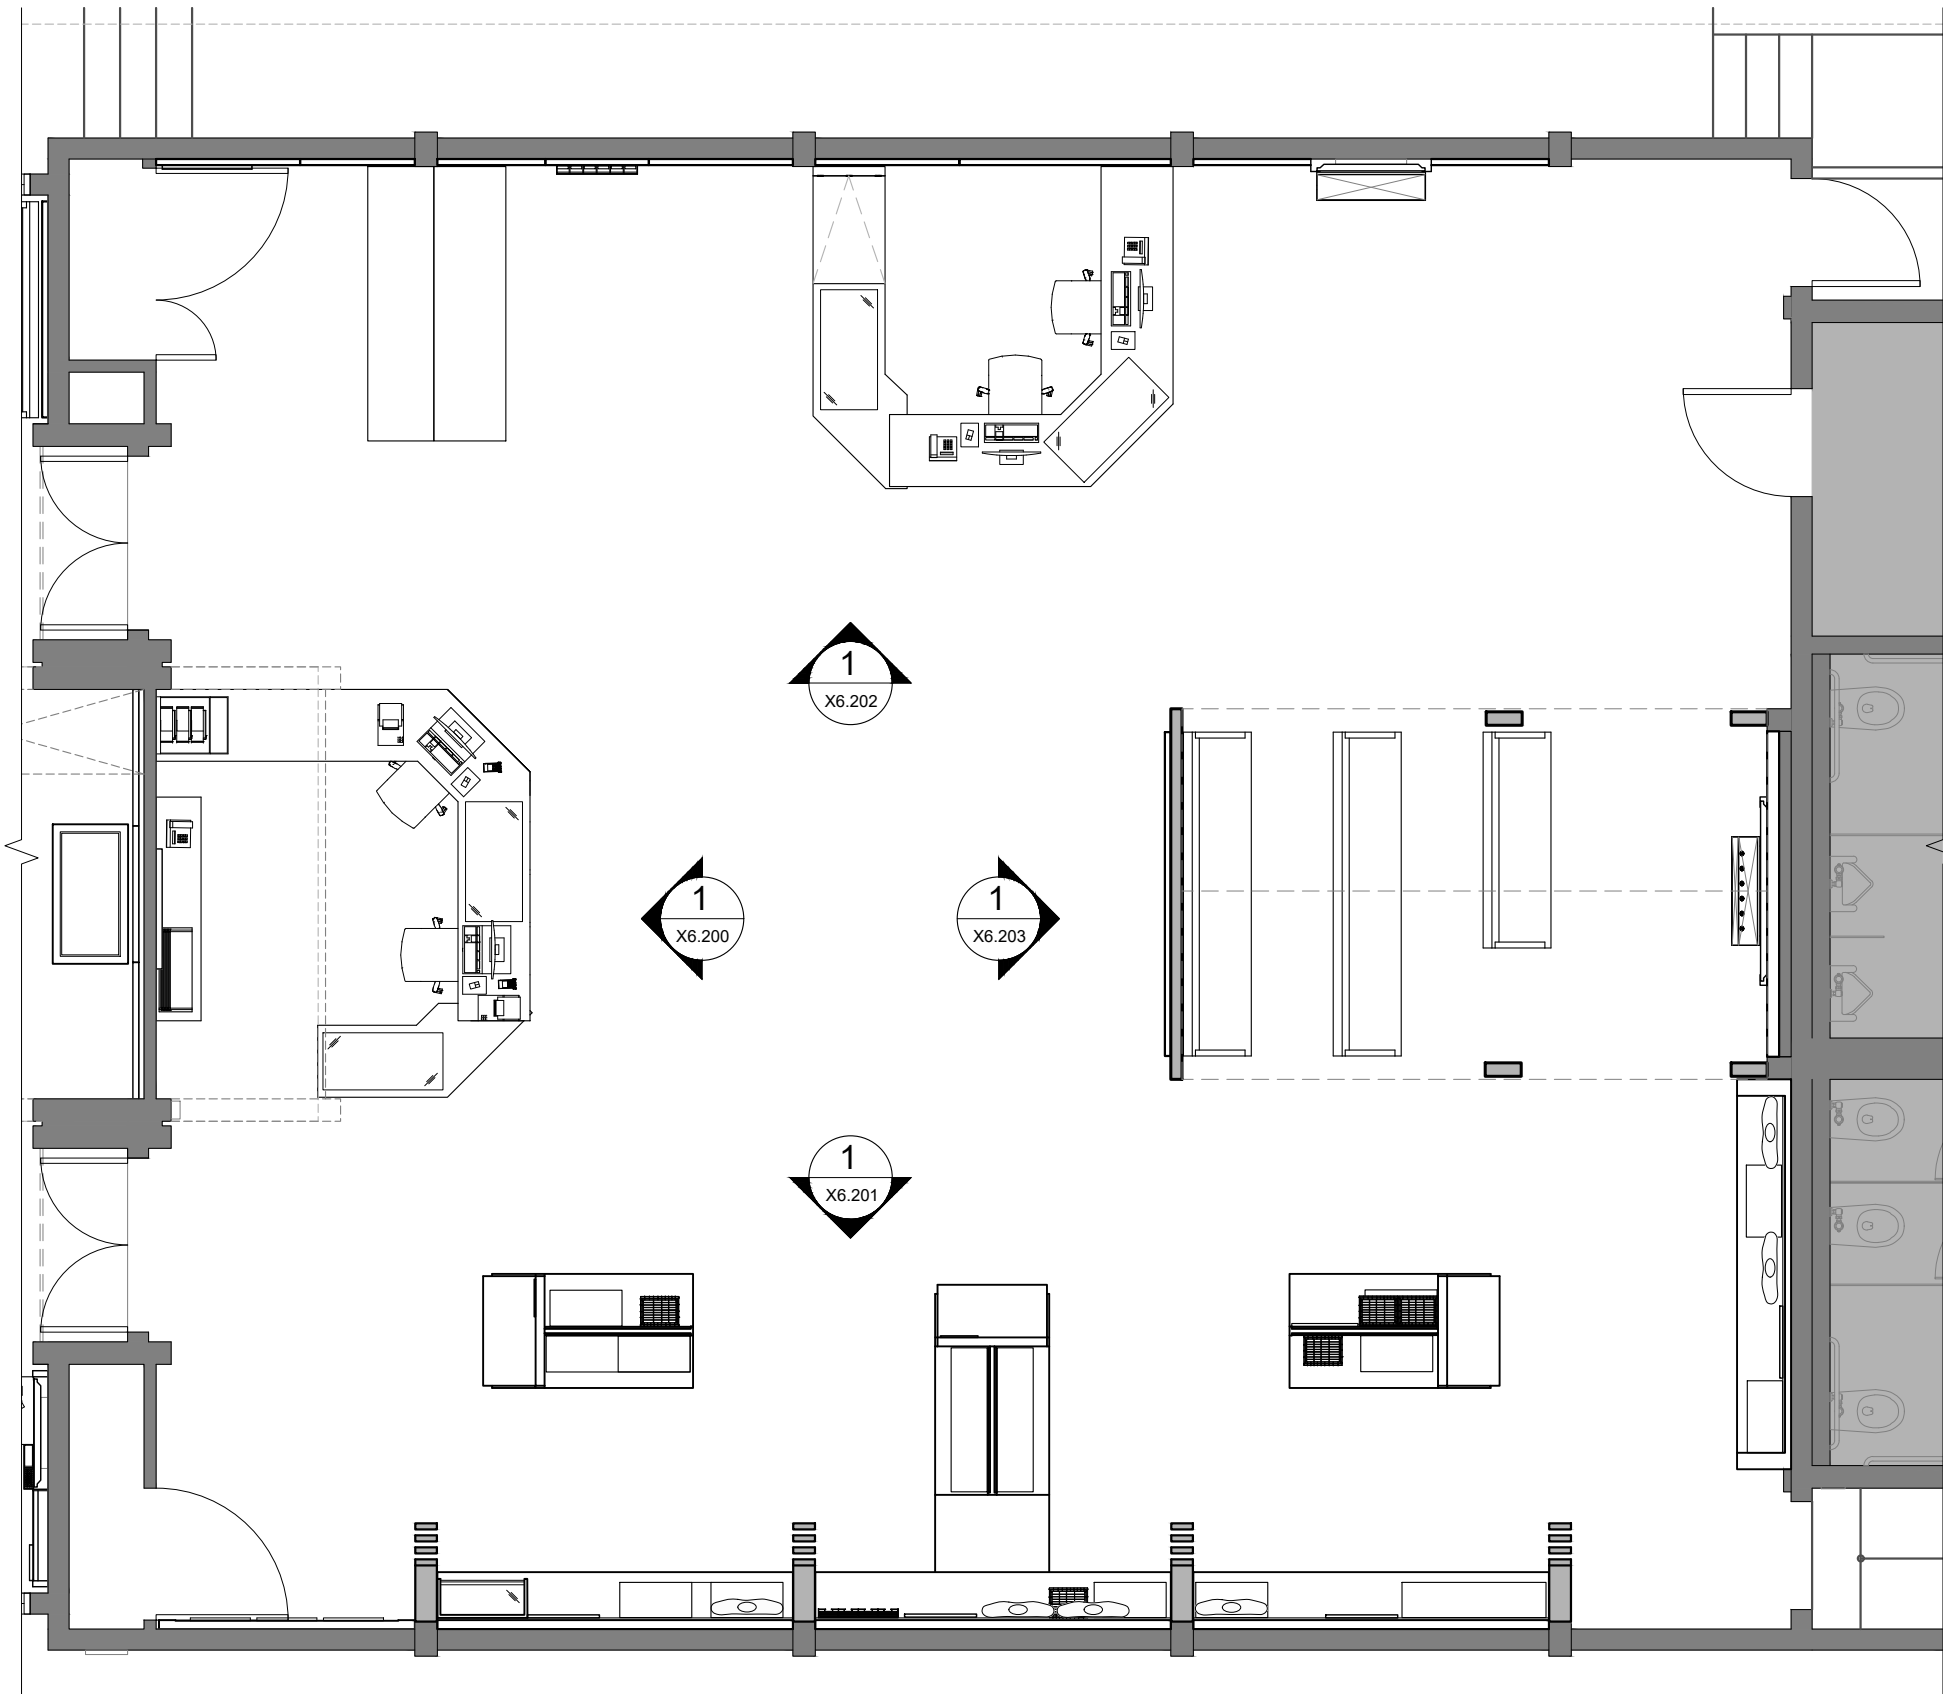



Key Plan

 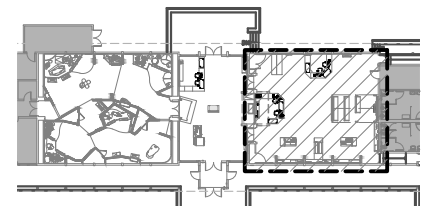

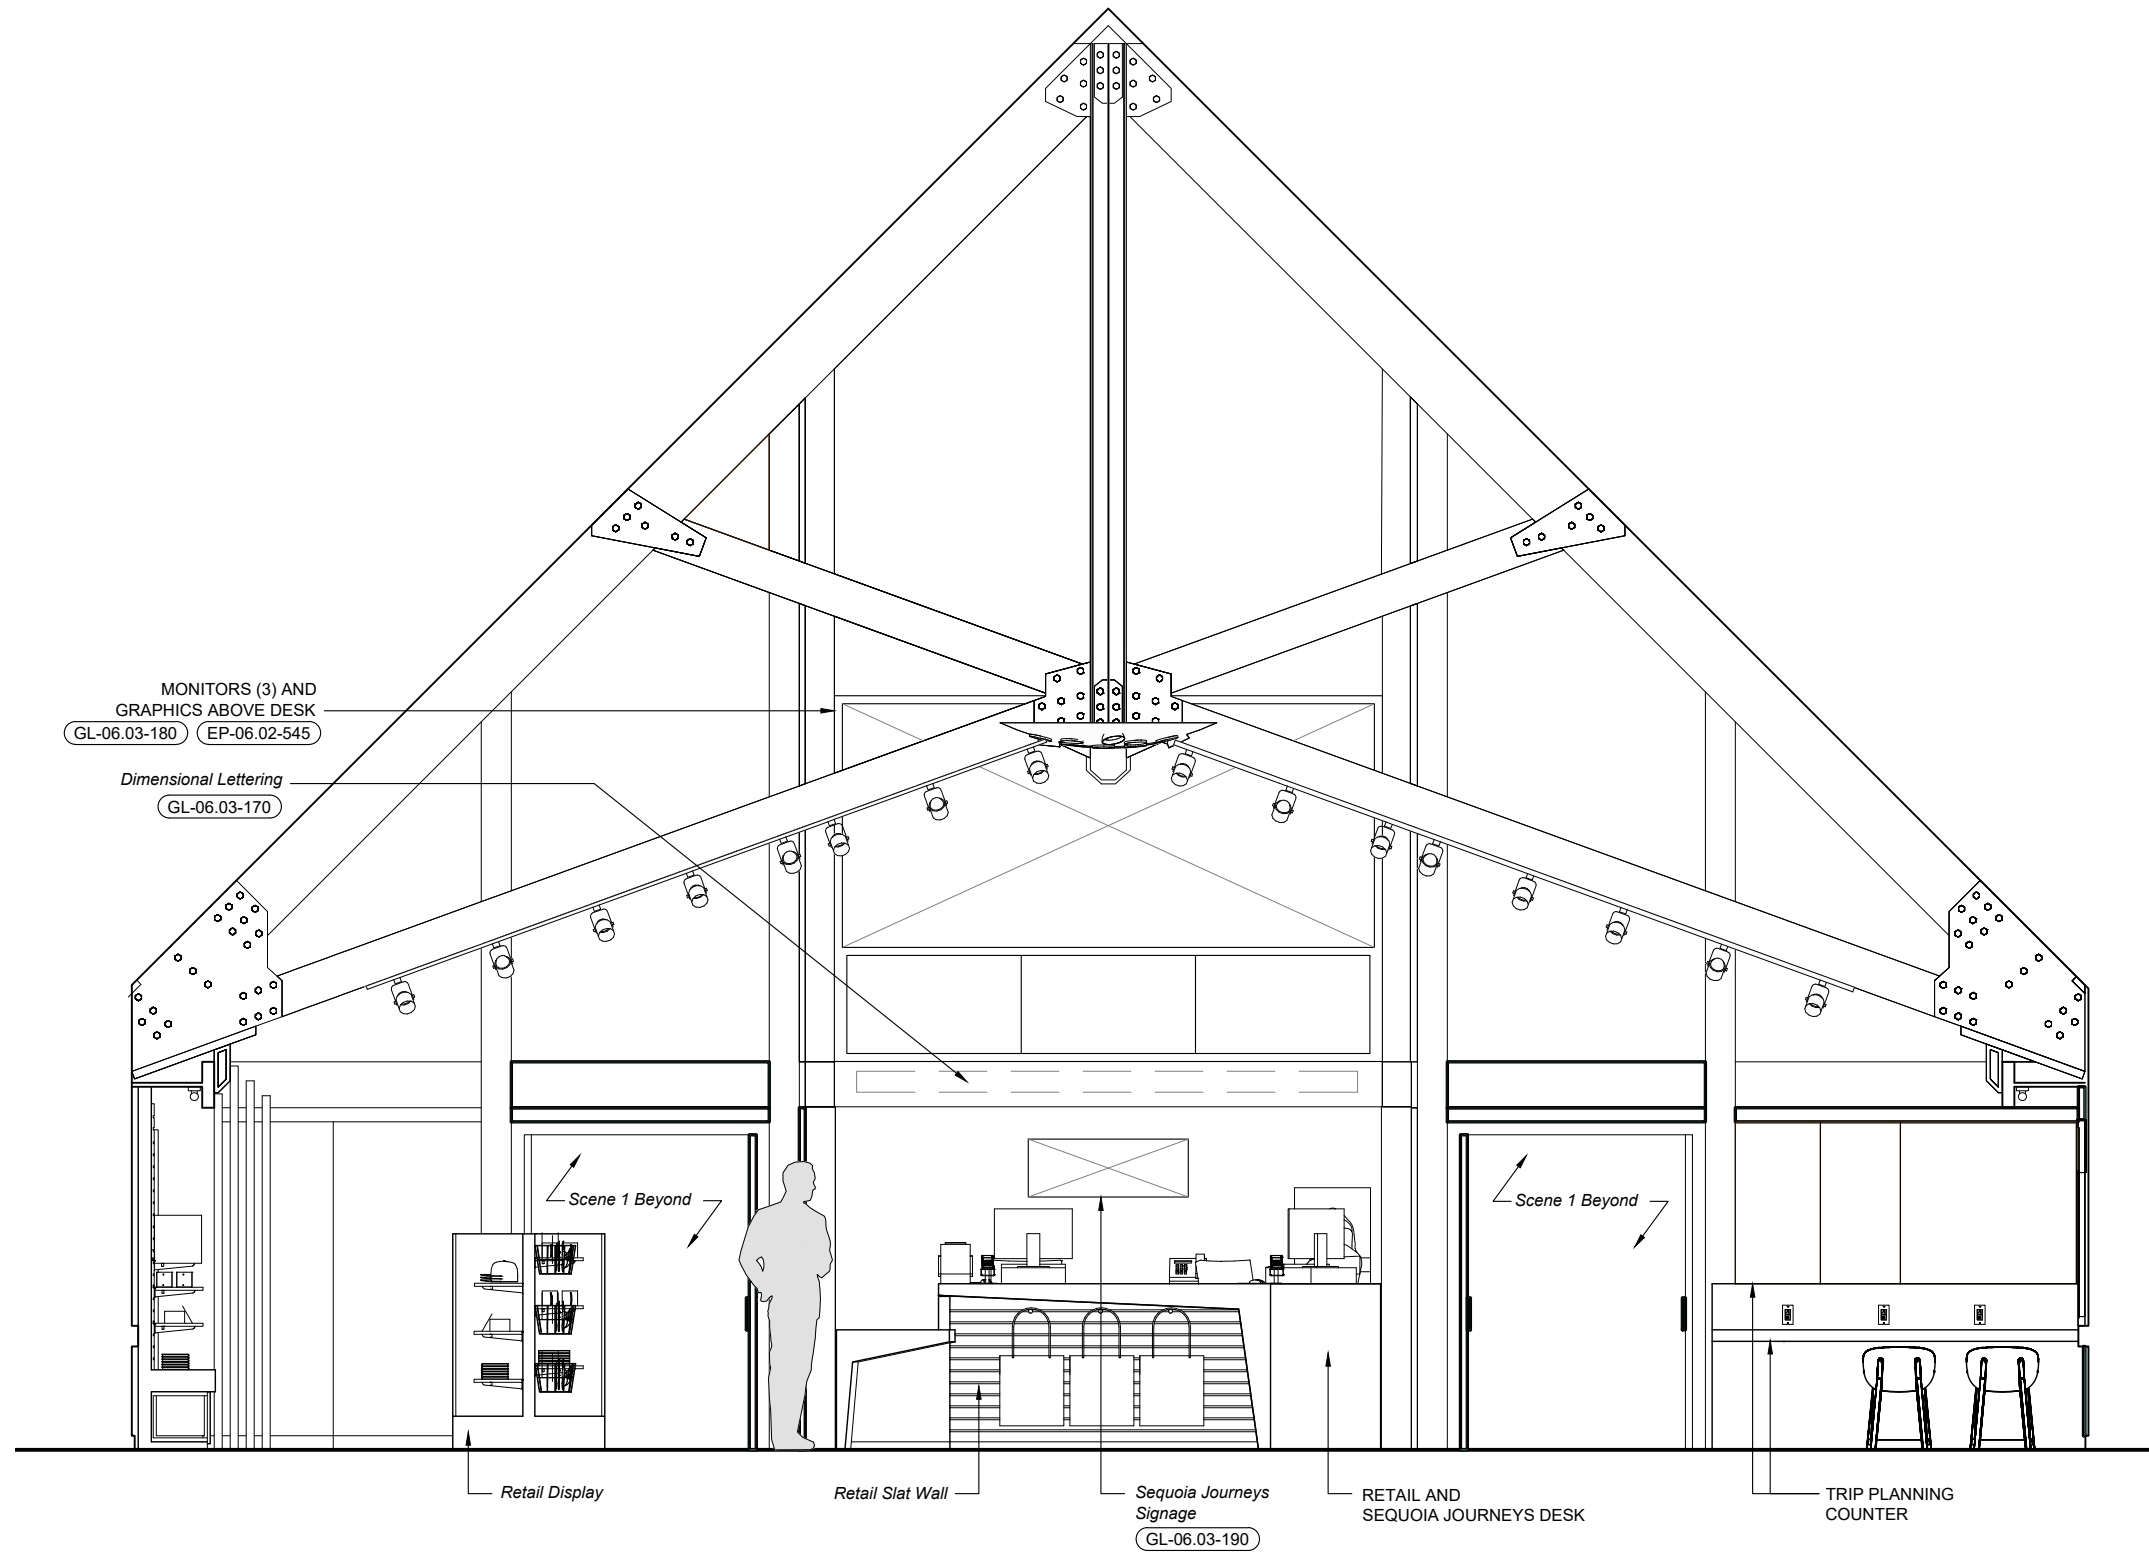



Key Plan

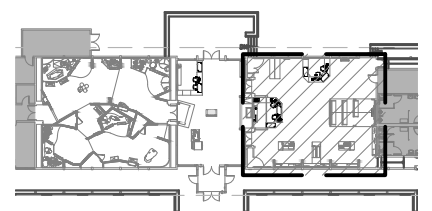

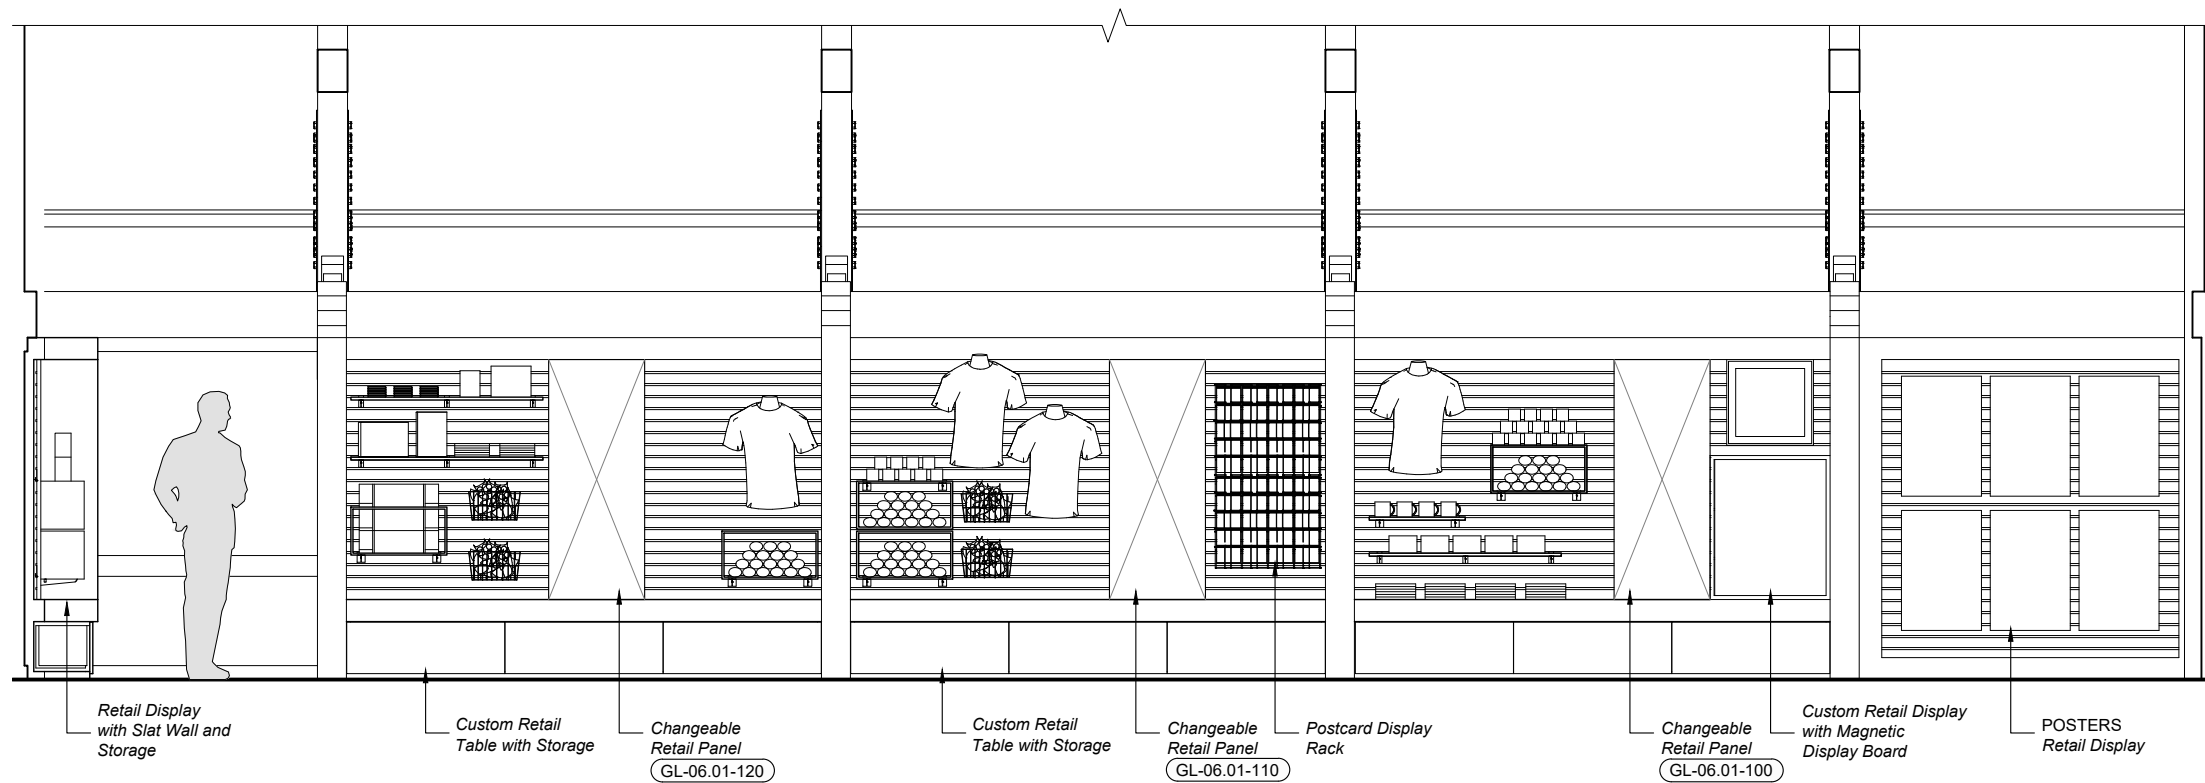



Key Plan

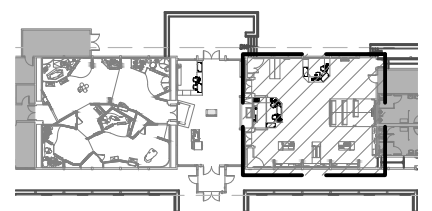

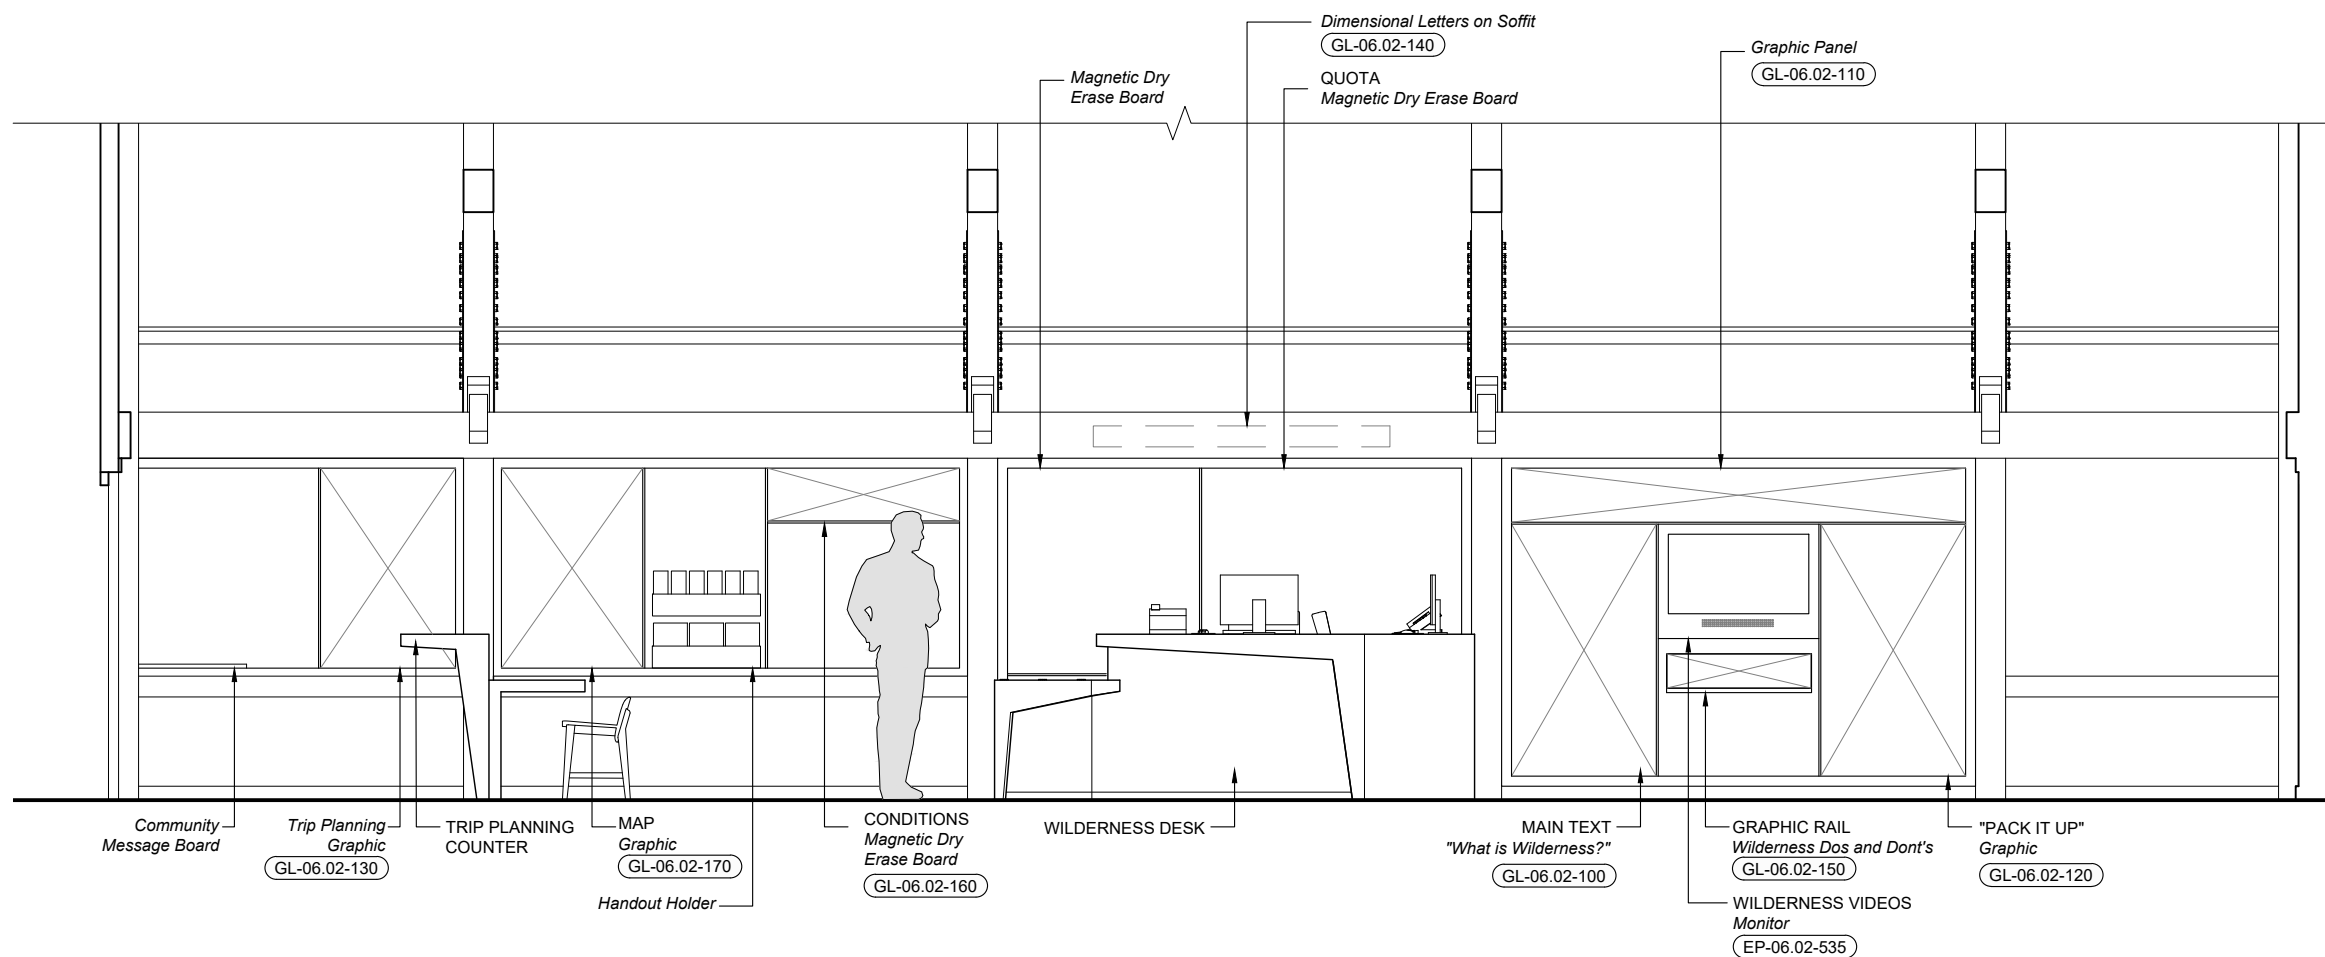



Key Plan

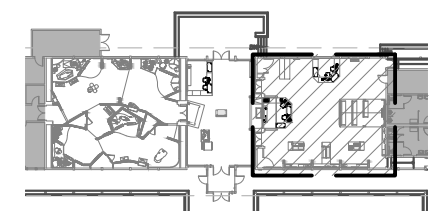

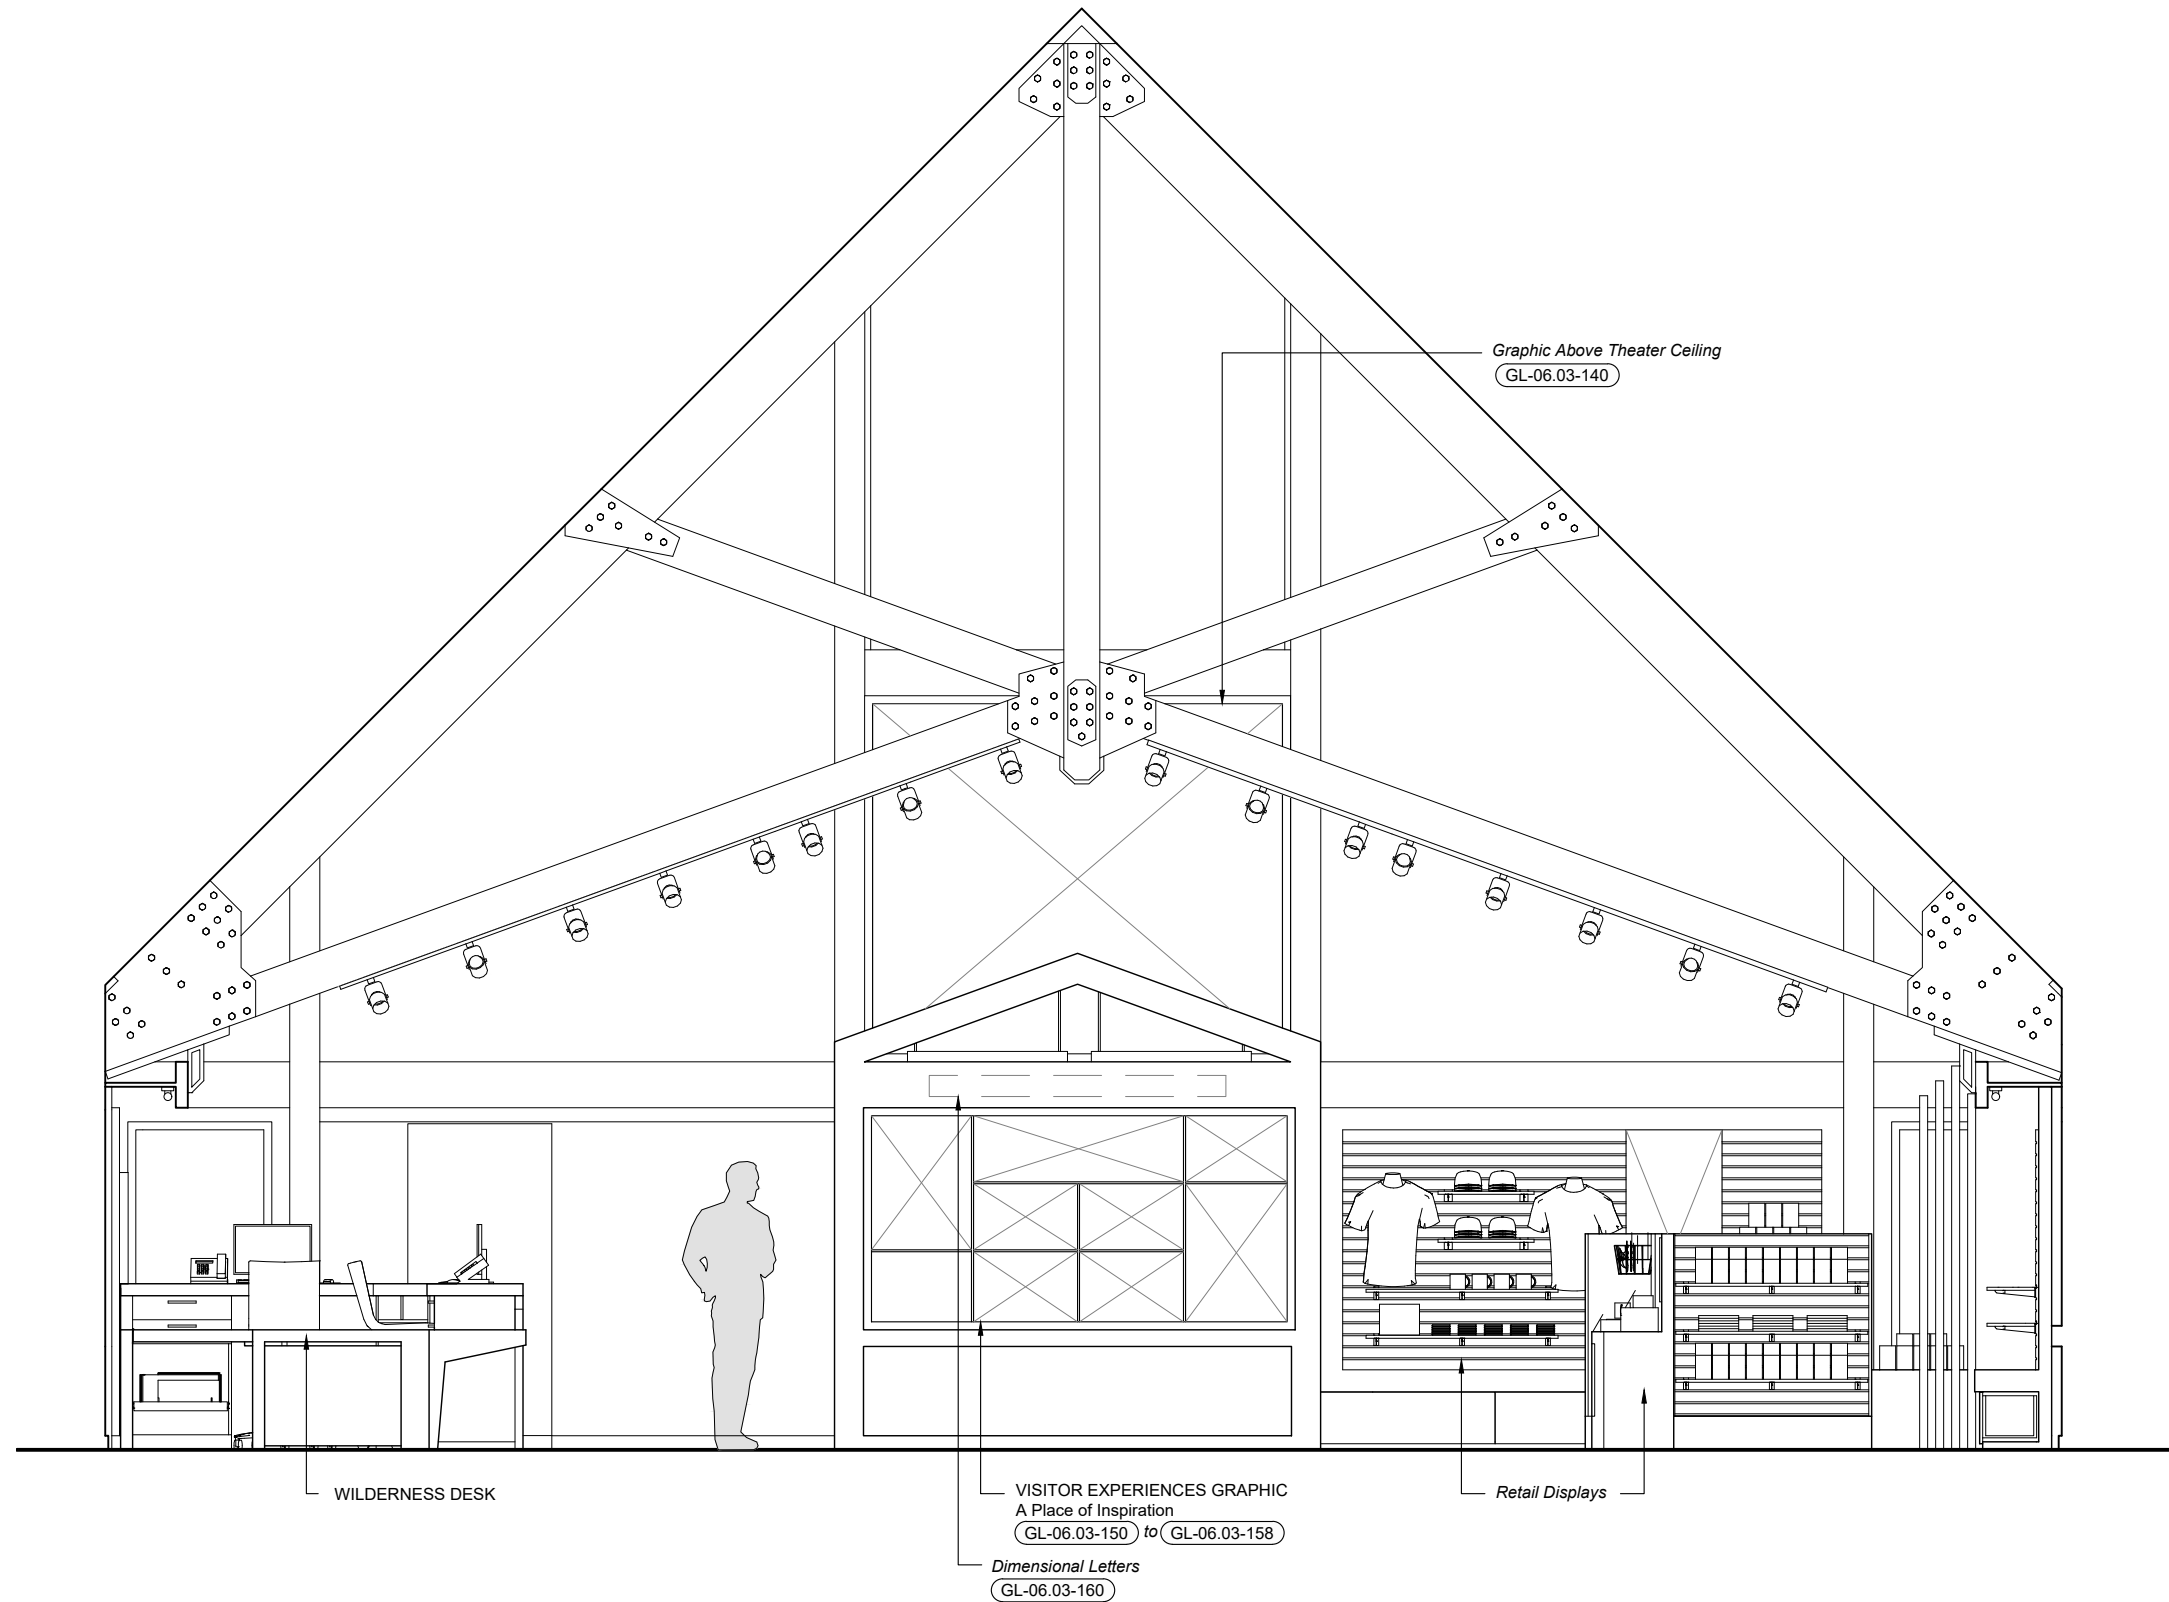

Key Plan

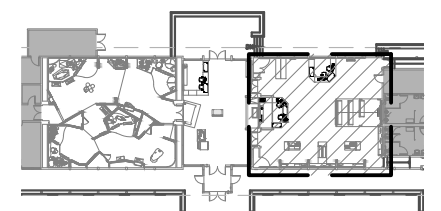


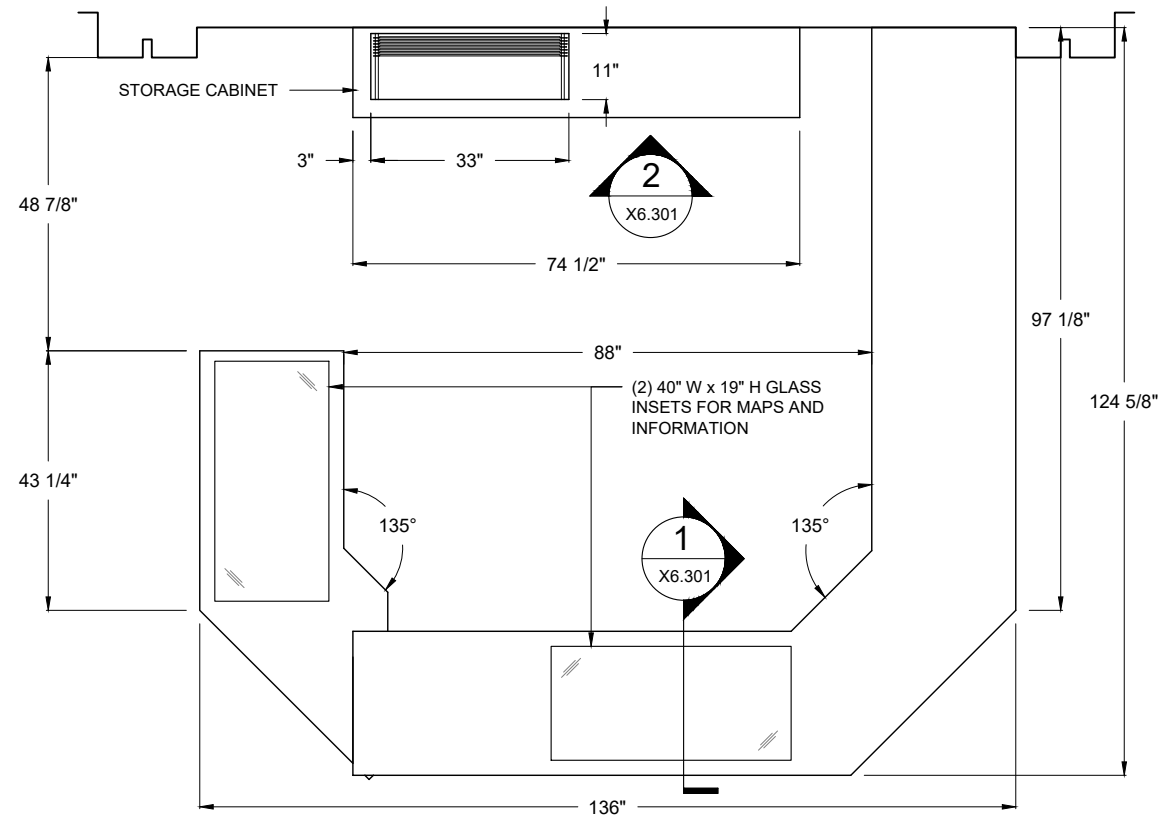


1 Plan
X6.300 Scale: 3/8" = 1'-0"



5 3D View
X6.300 Scale: NTS

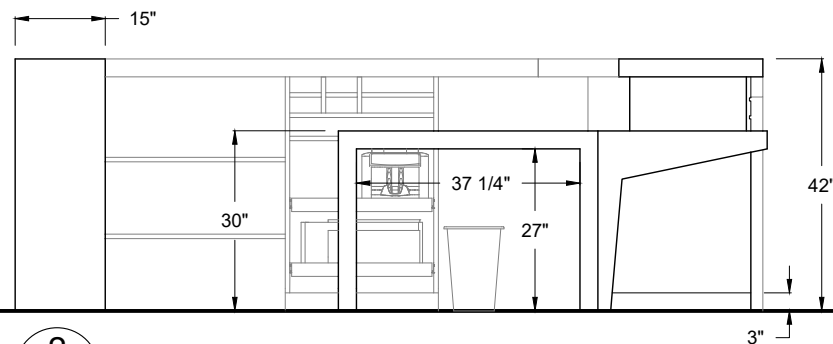


2 Left Elevation
X6.300 Scale: 3/8" = 1'-0"

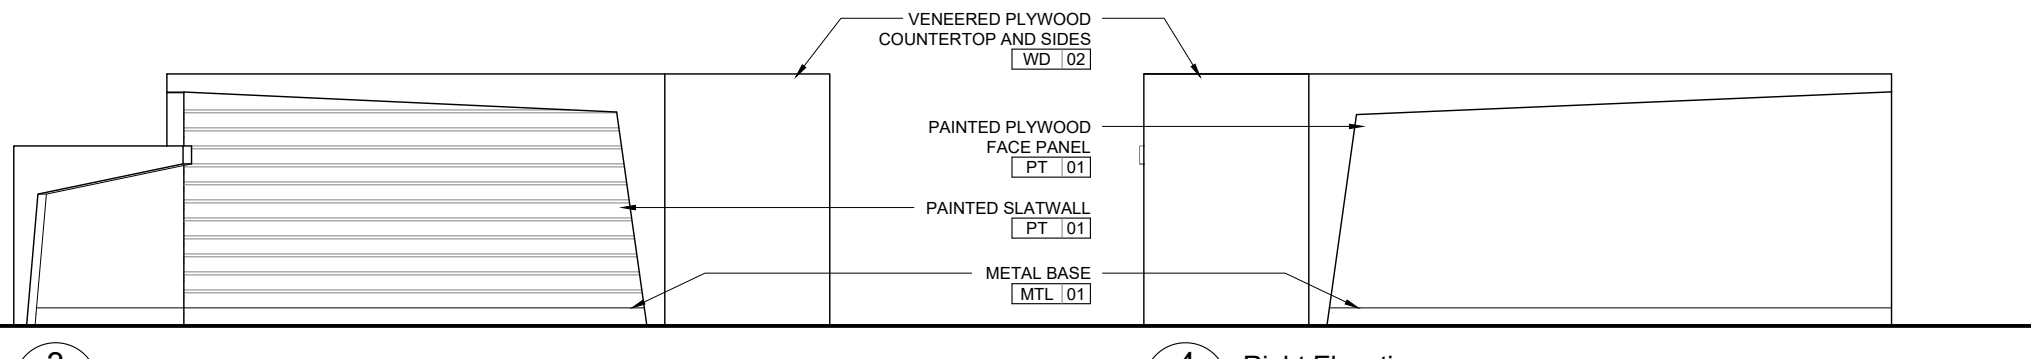


3 Front Elevation
X6.300 Scale: 3/8" = 1'-0"


4 Right Elevation
X6.300 Scale: 3/8" = 1'-0"

Key Plan

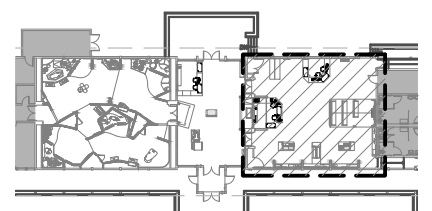


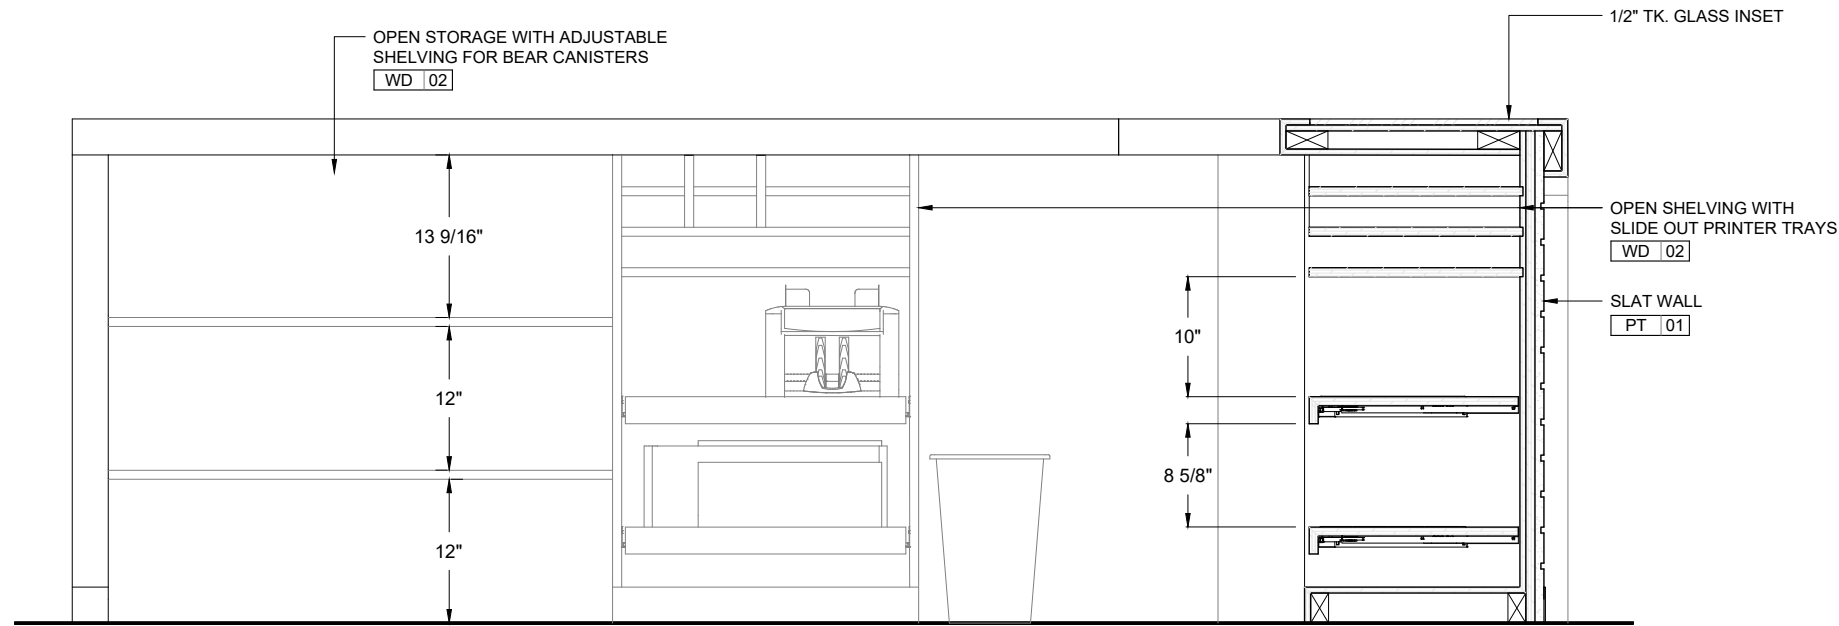


1 Section
X6.301 Scale A: 3/4" = 1'-0"

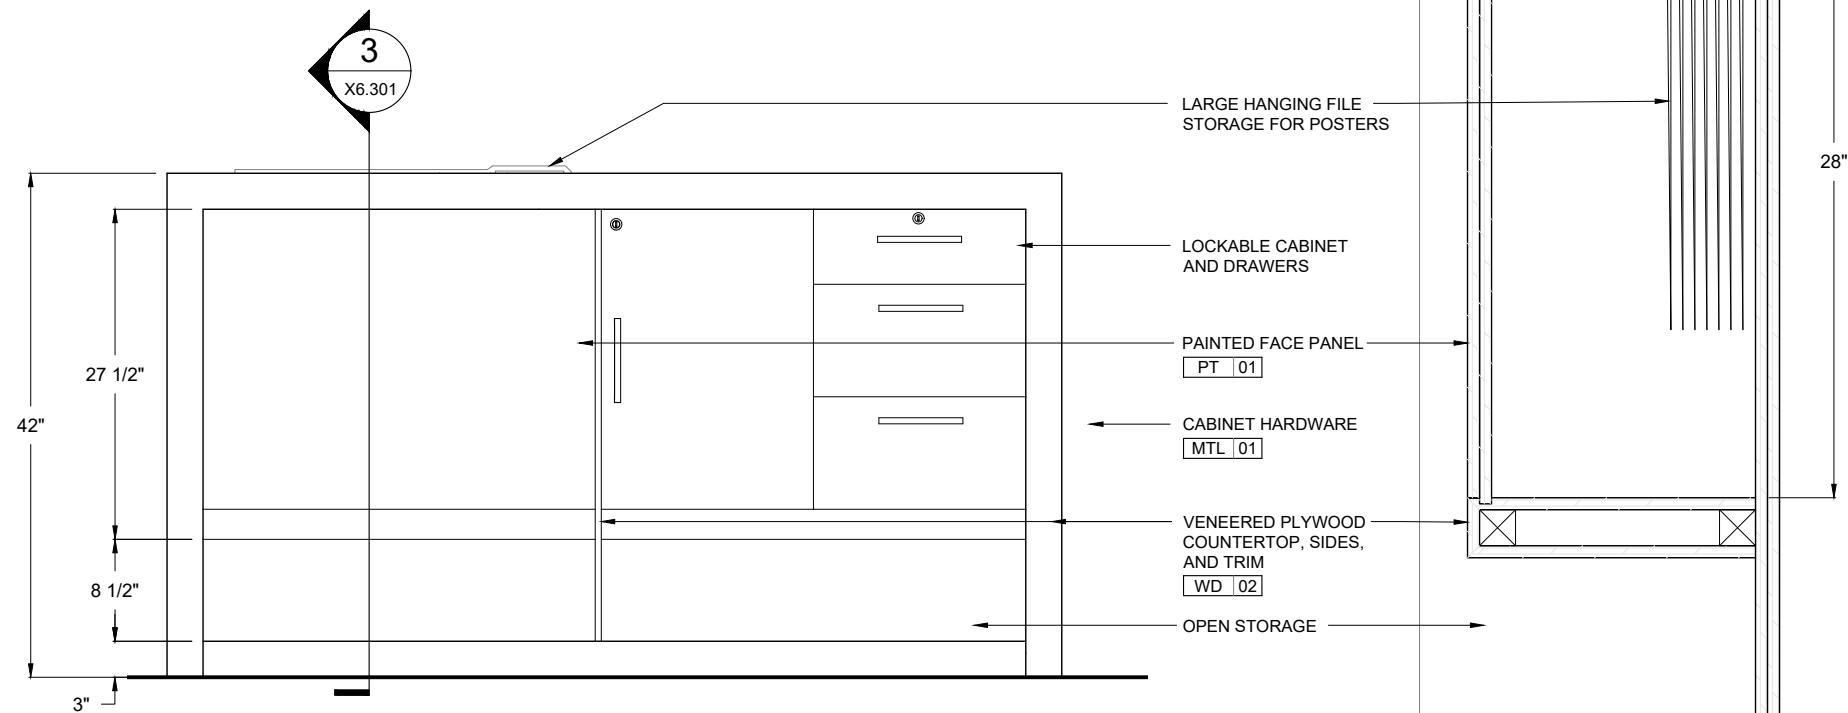




2 Front Elevation - Storage
X6.301 Scale A: 3/4" = 1'-0"

3 Section - Storage
X6.301 Scale B: 1 1/2" = 1'-0"


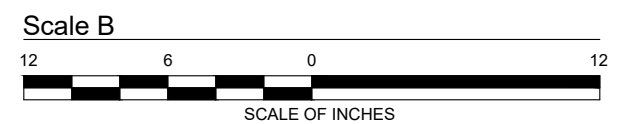
 



Key Plan

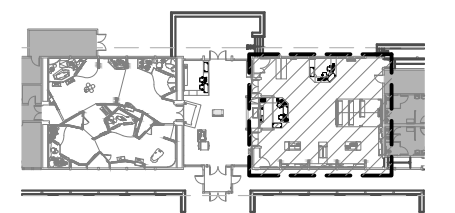

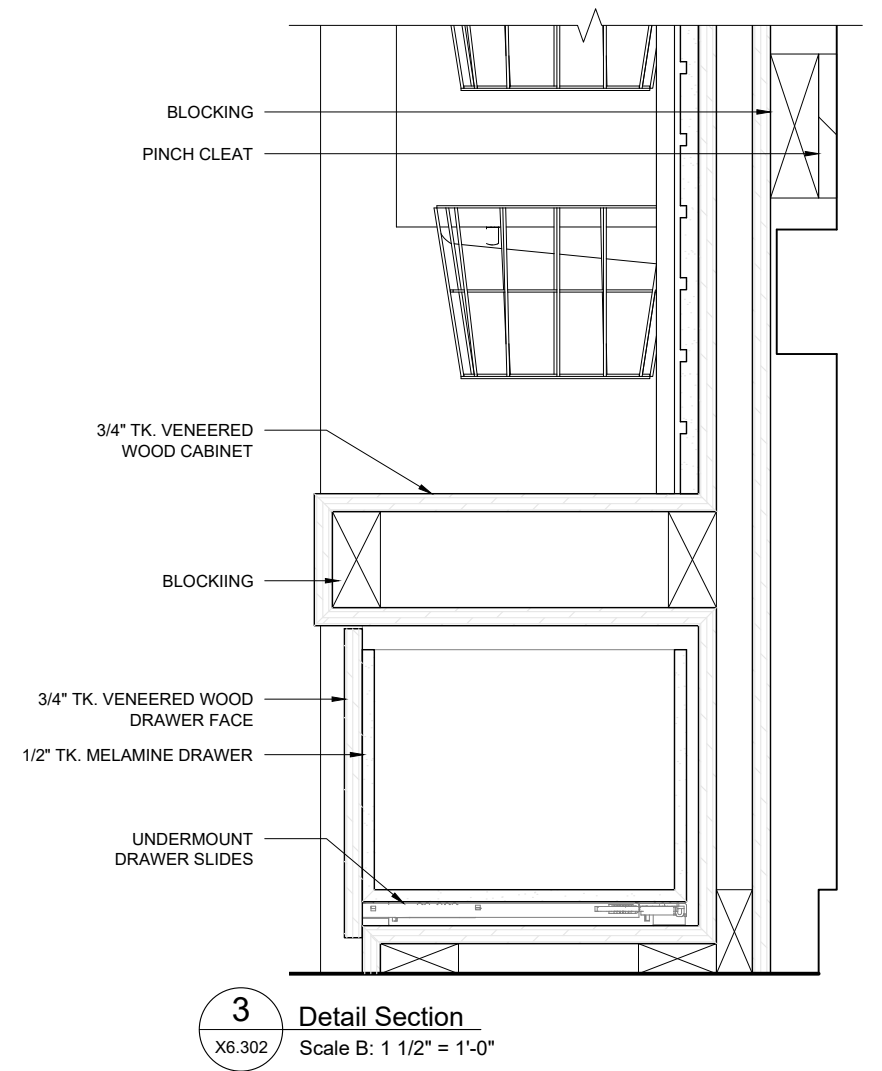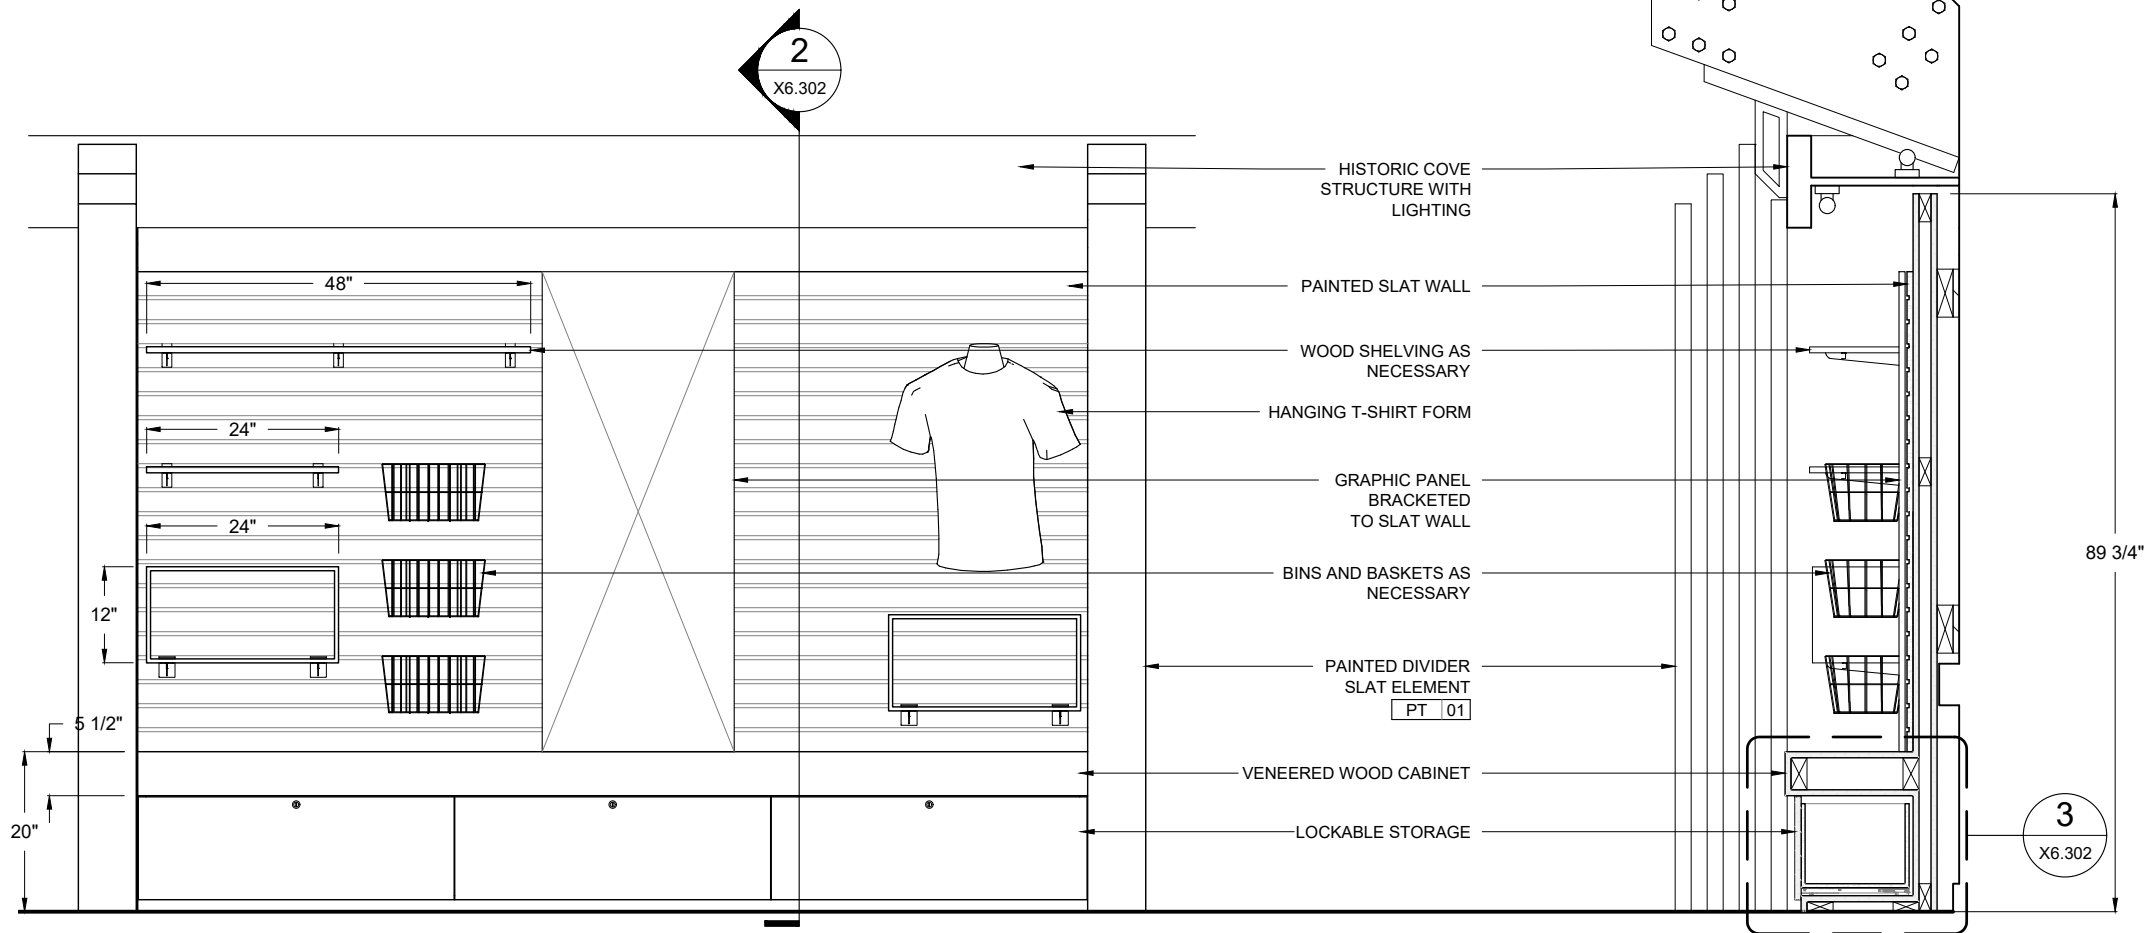


Key Plan

  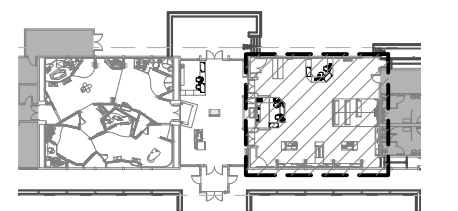

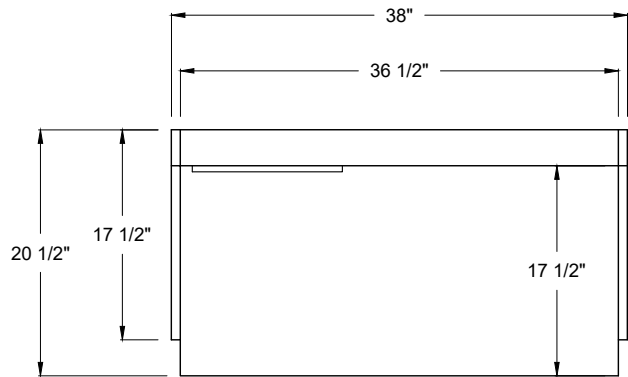


1 Plan
X6.303 Scale A: 3/4" = 1'-0"


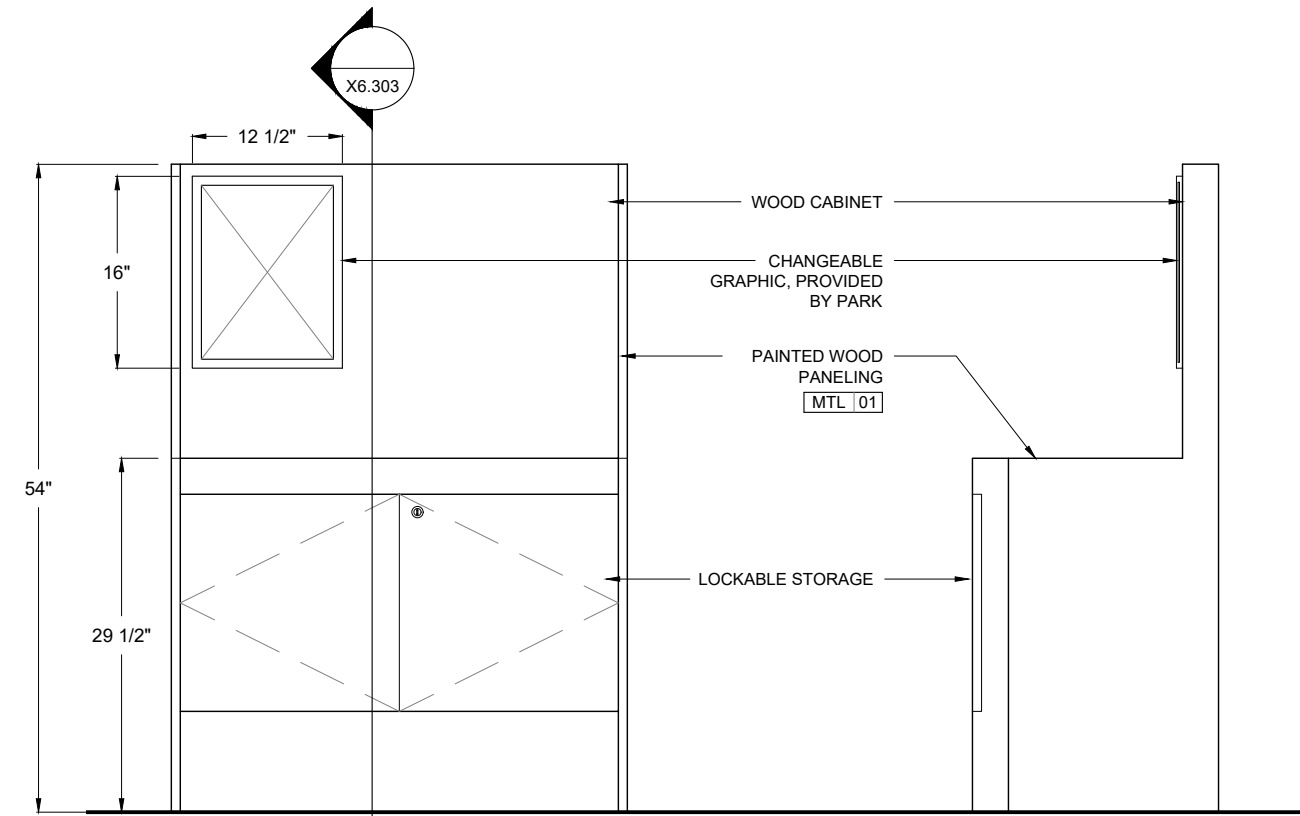


2 Front Elevation
X6.303 Scale A: 3/4" = 1'-0"

3 Side Elevation
X6.303 Scale A: 3/4" = 1'-0"

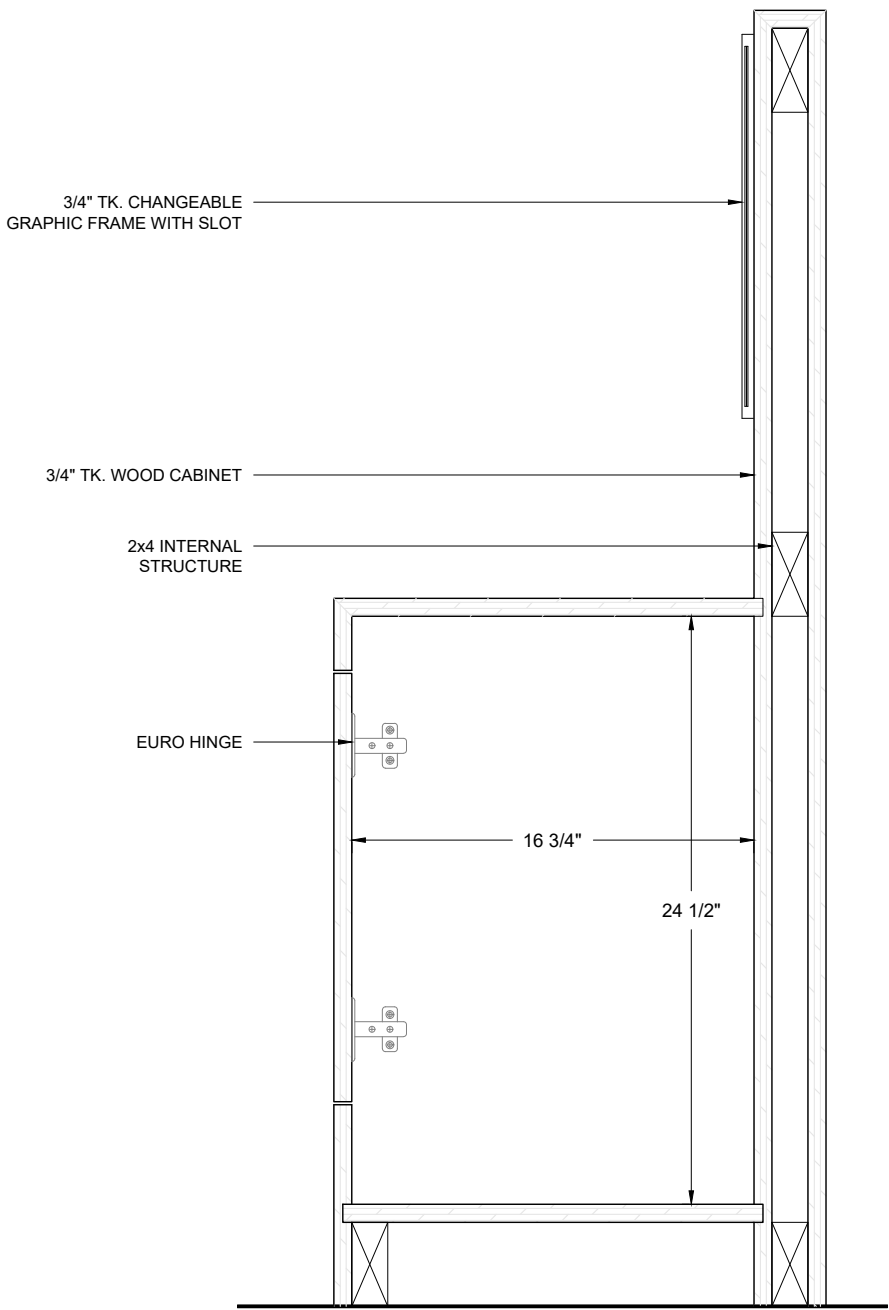


4 Detail Section
X6.303 Scale B: 1 1/2" = 1'-0"

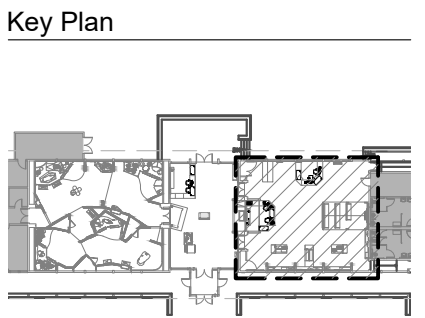
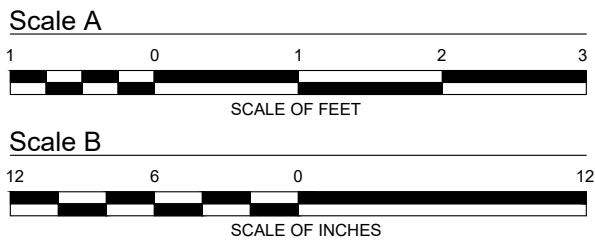







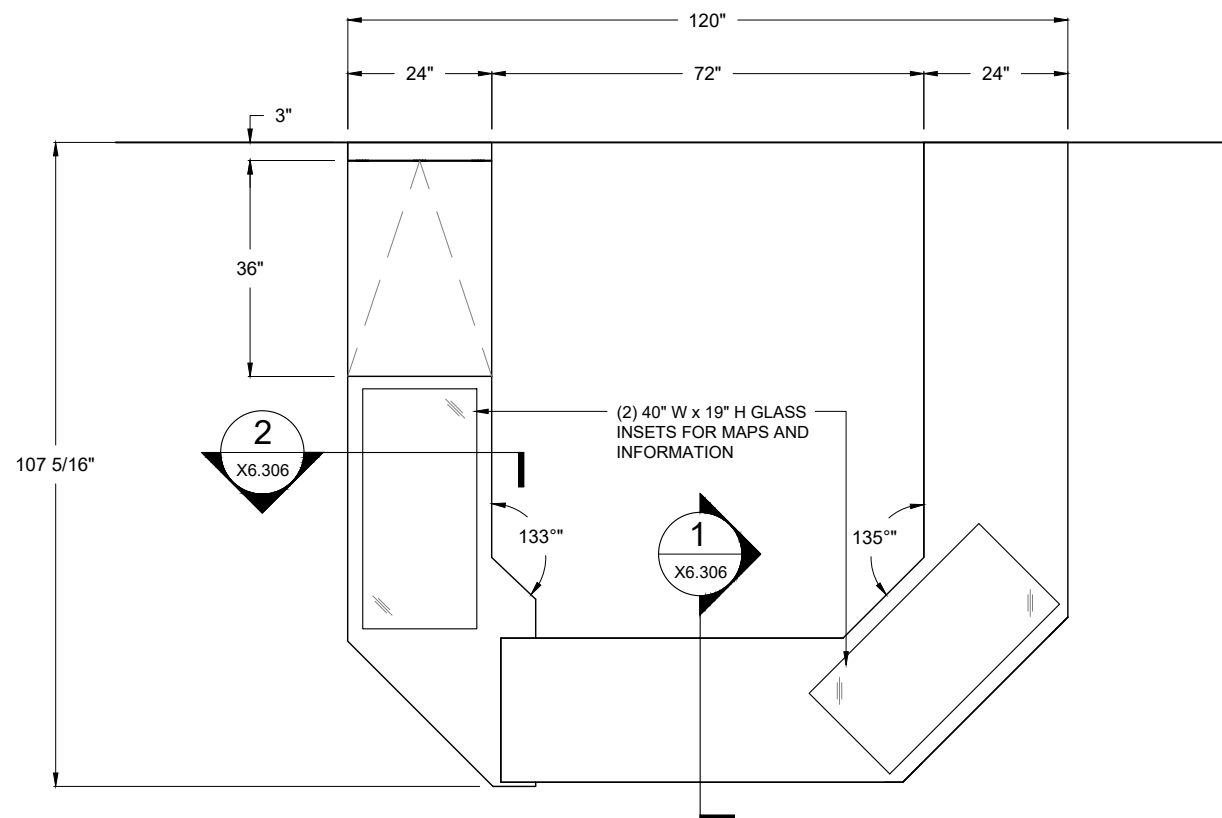

1 Plan
X6.305 Scale: 3/8" = 1'-0"

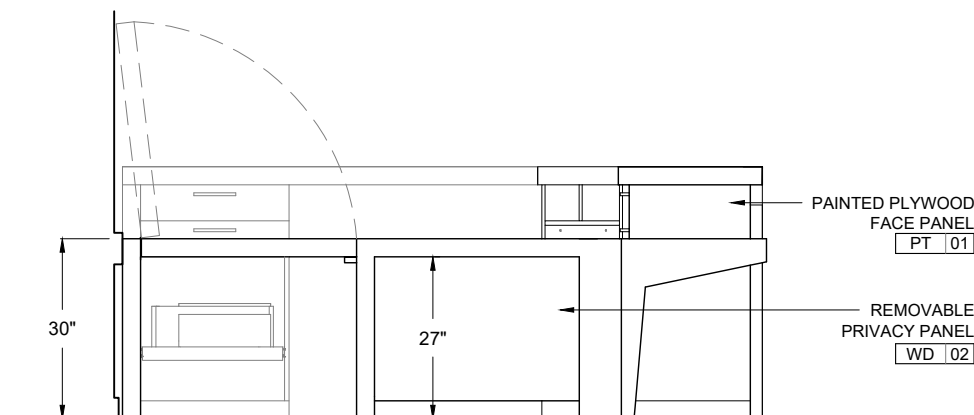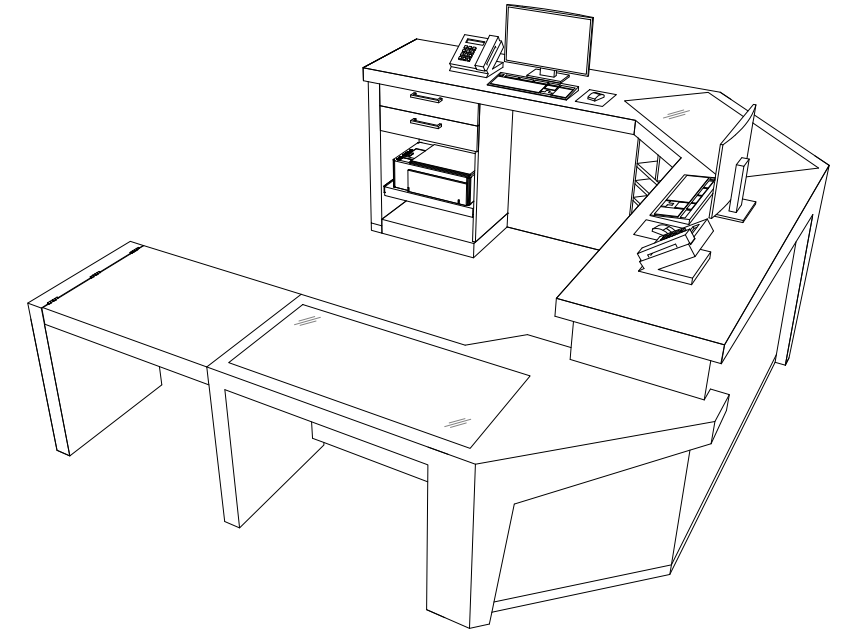


2 Left Elevation
X6.305 Scale: 3/8" = 1'-0"

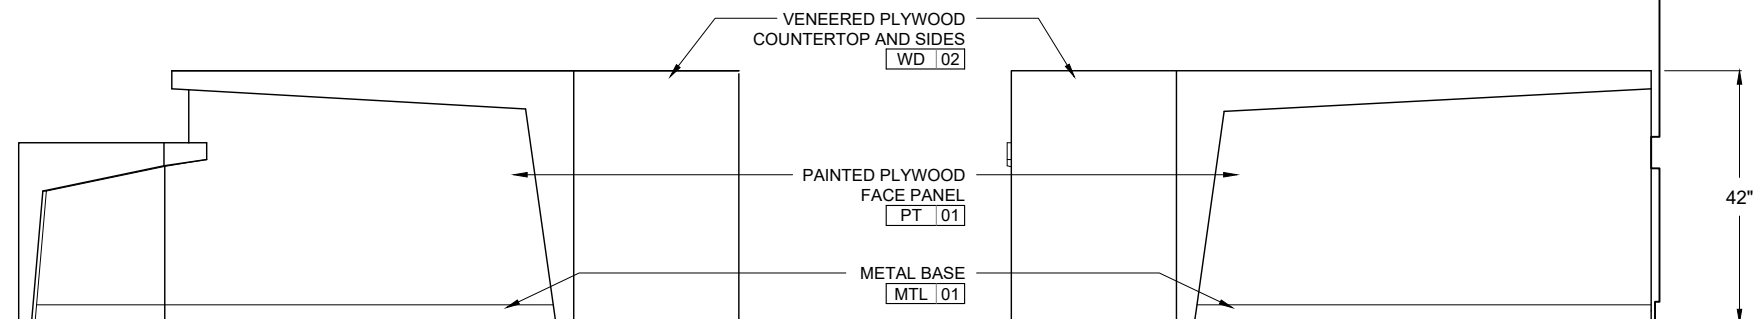


3 Front Elevation
X6.305 Scale: 3/8" = 1'-0"


4 Right Elevation
X6.305 Scale: 3/8" = 1'-0"

Key Plan

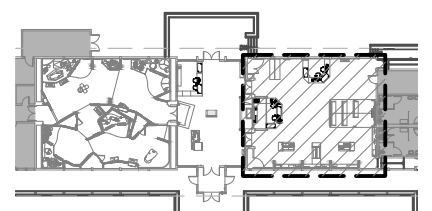


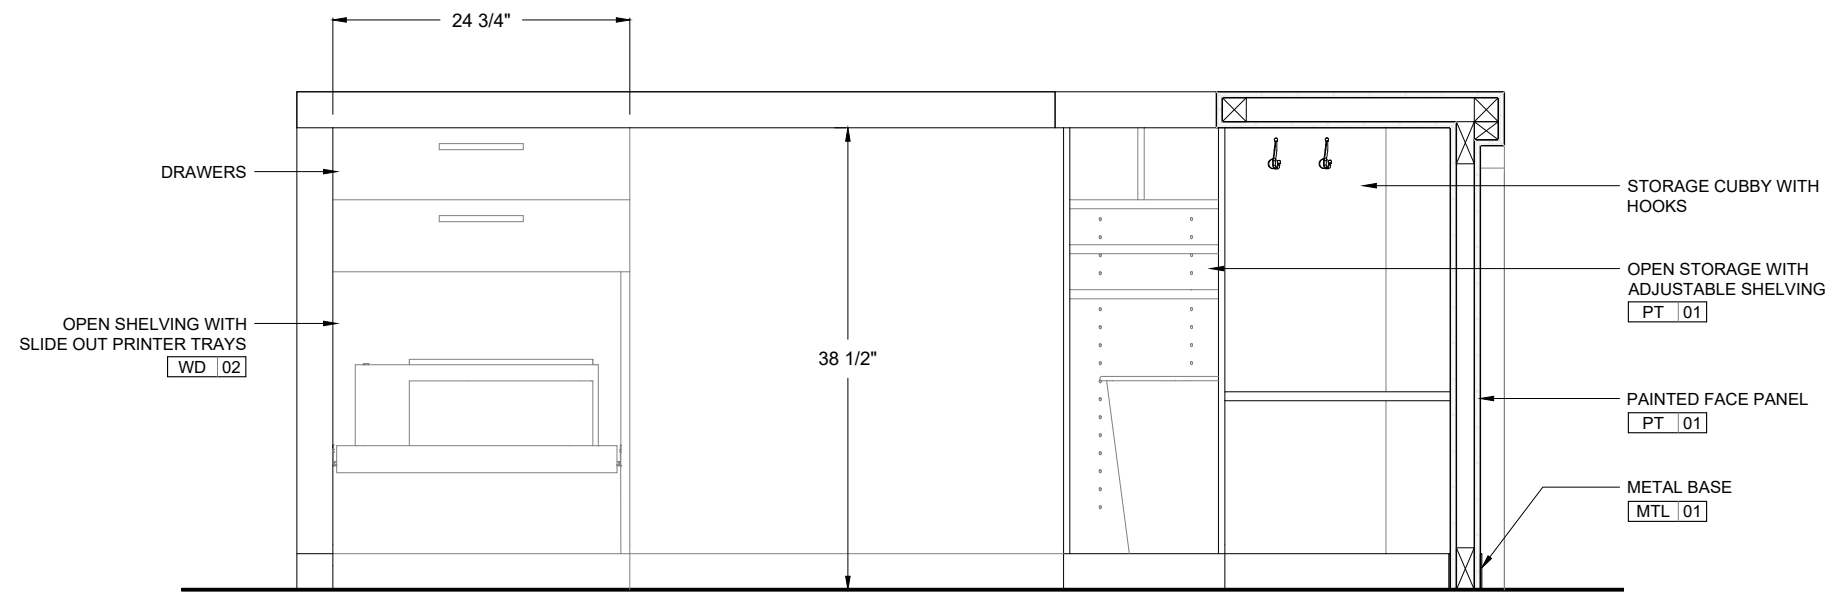


1 Section Elevation
X6.306 Scale: 3/4" = 1'-0"

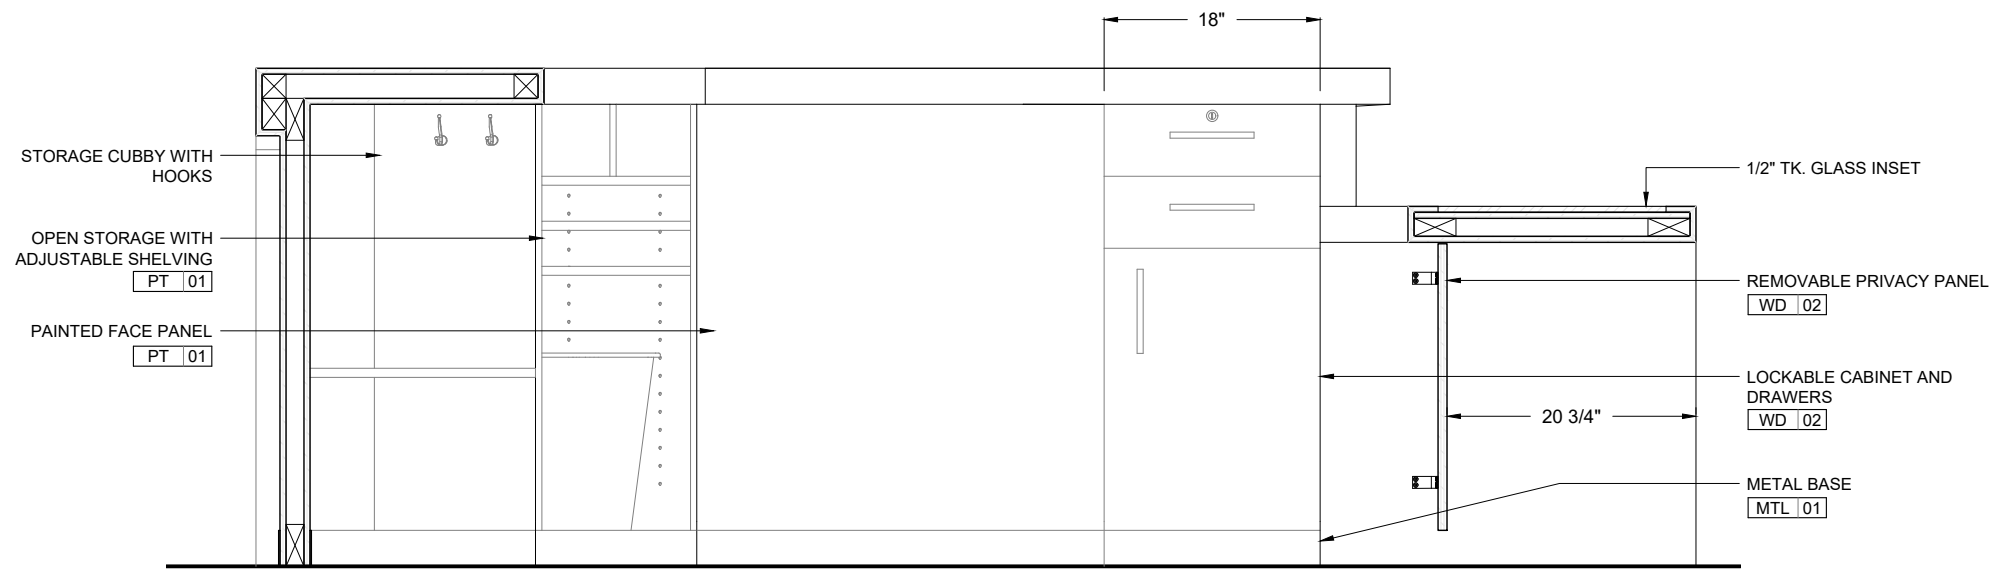


2 Section Elevation
X6.306 Scale: 3/4" = 1'-0"

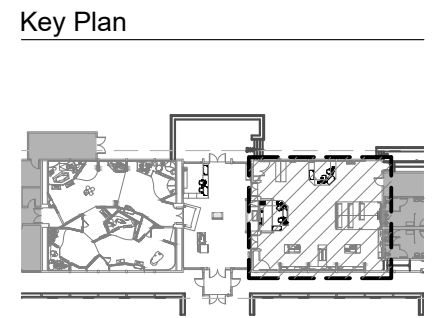


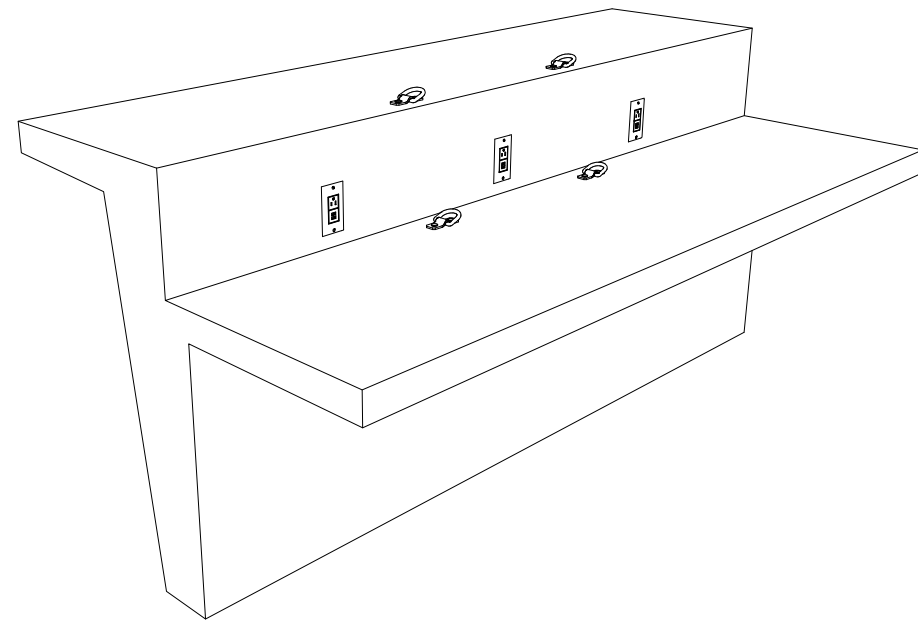

1 3D View
X6.307 Scale: NTS

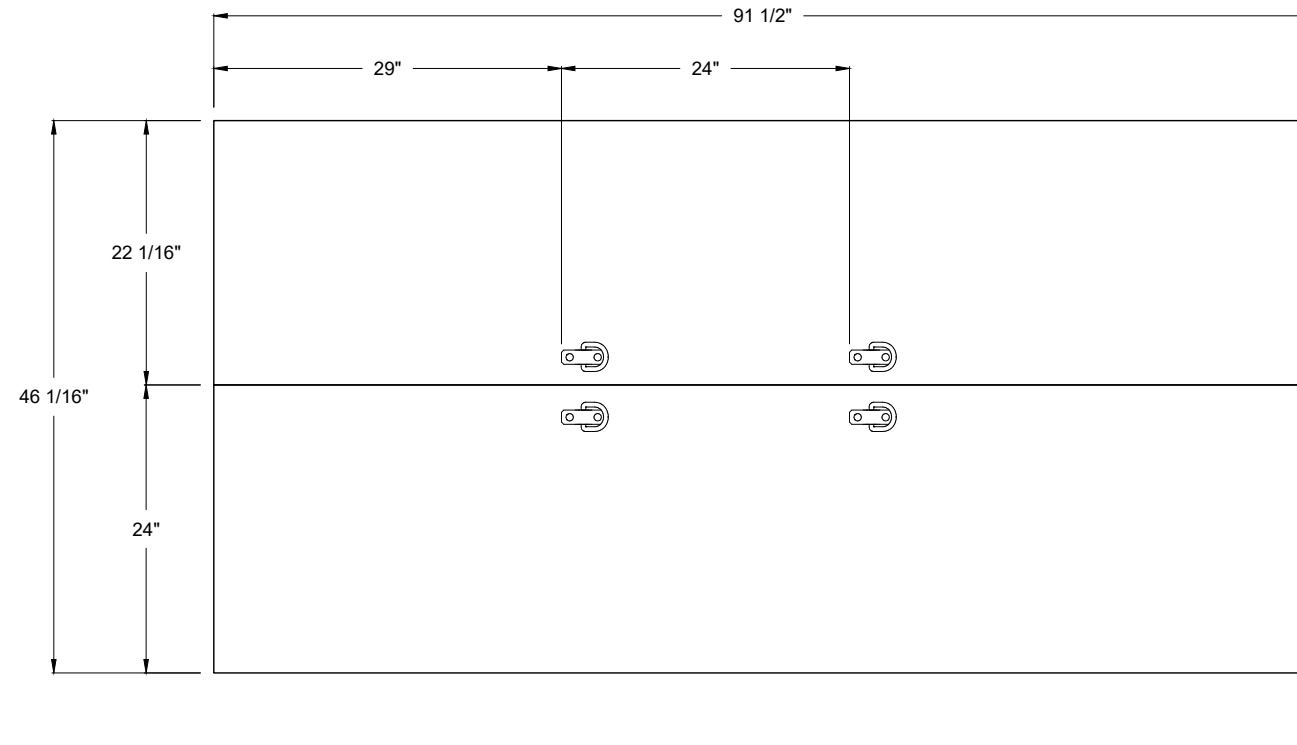


2 Plan
X6.307 Scale: 3/4" = 1'-0"



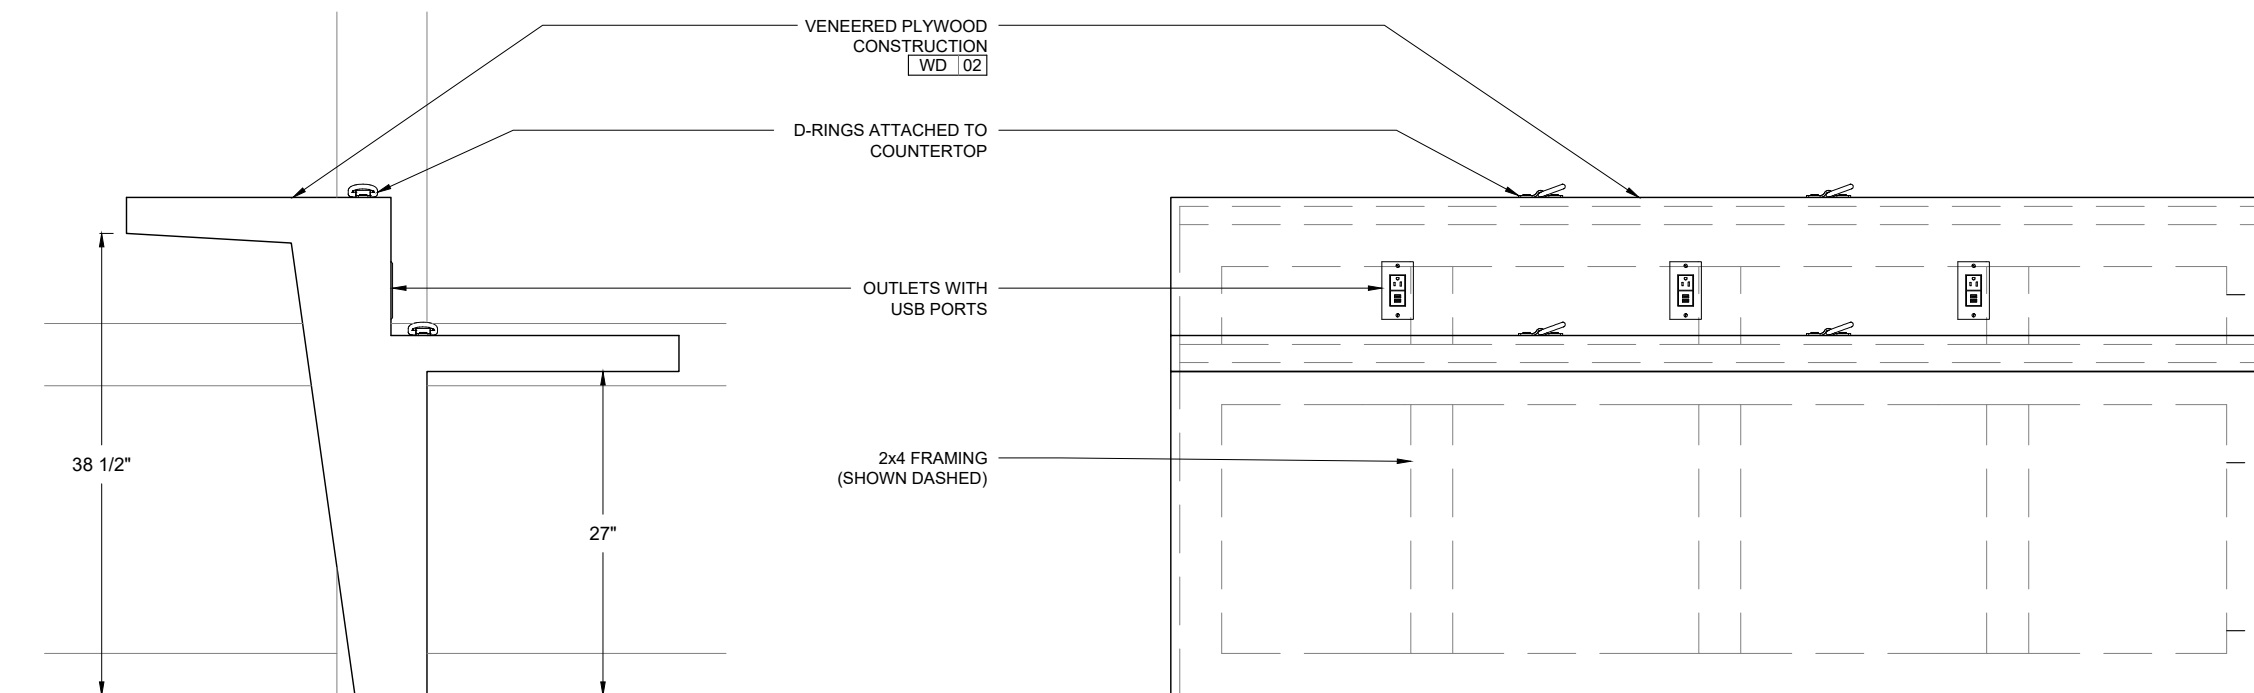


3 Side Elevation
X6.307 Scale: 3/4" = 1'-0"

4 Front Elevation
X6.307 Scale: 3/4" = 1'-0"

Key Plan

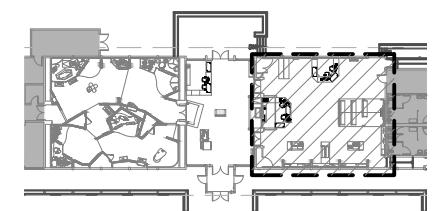

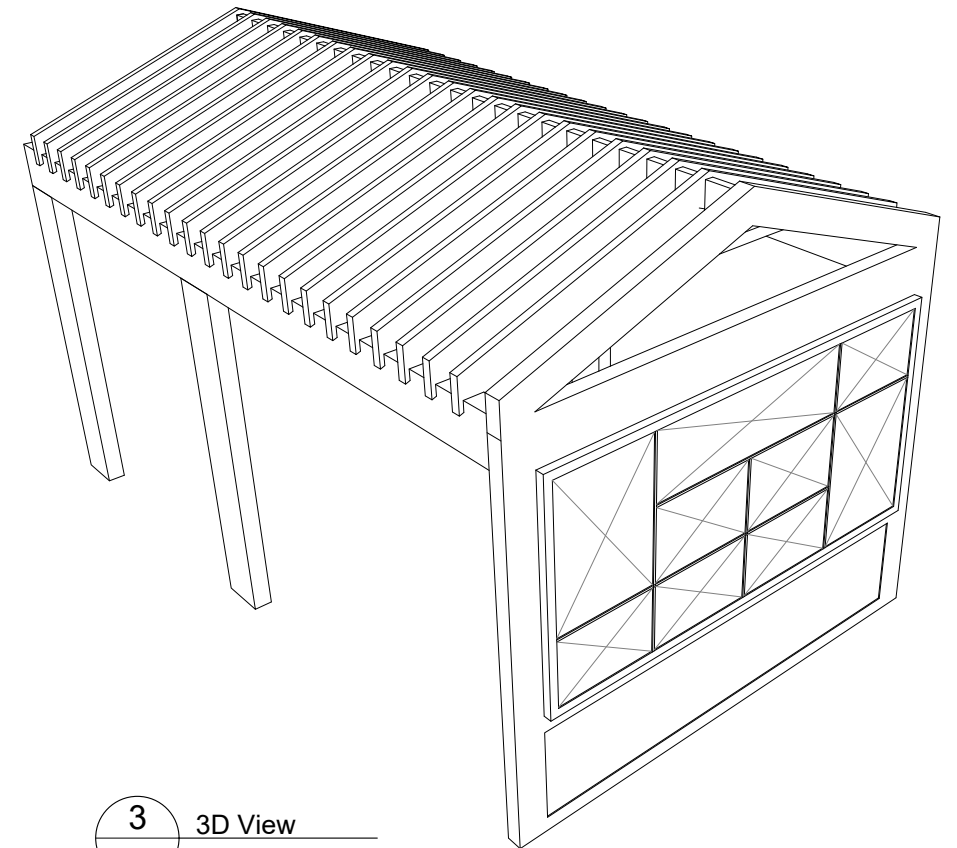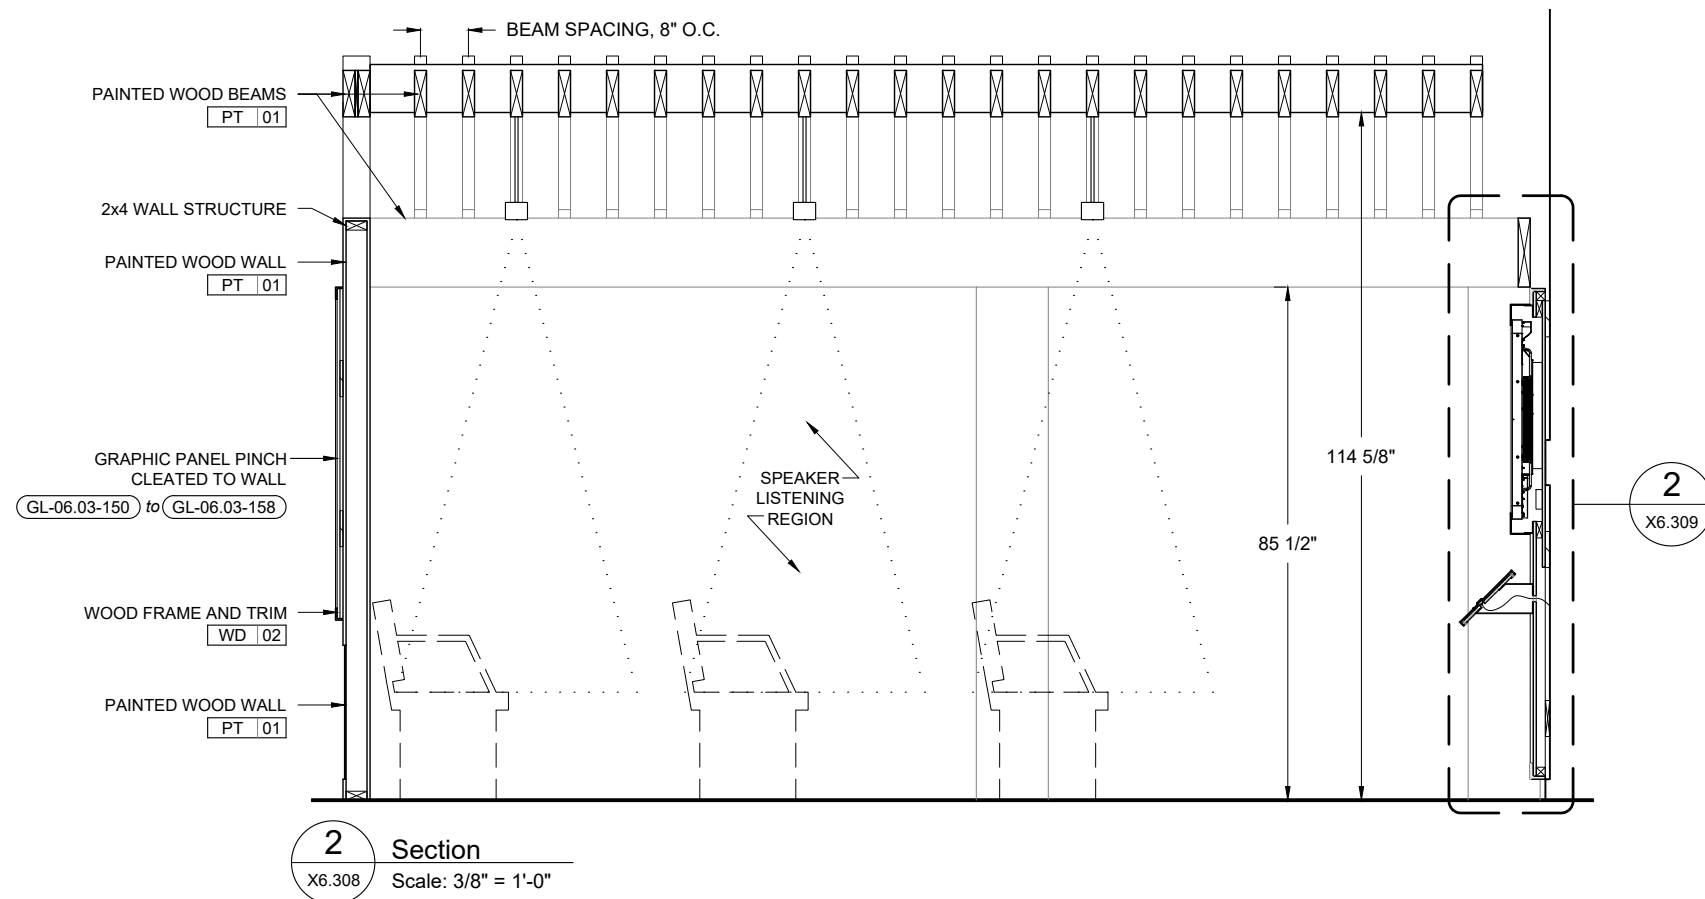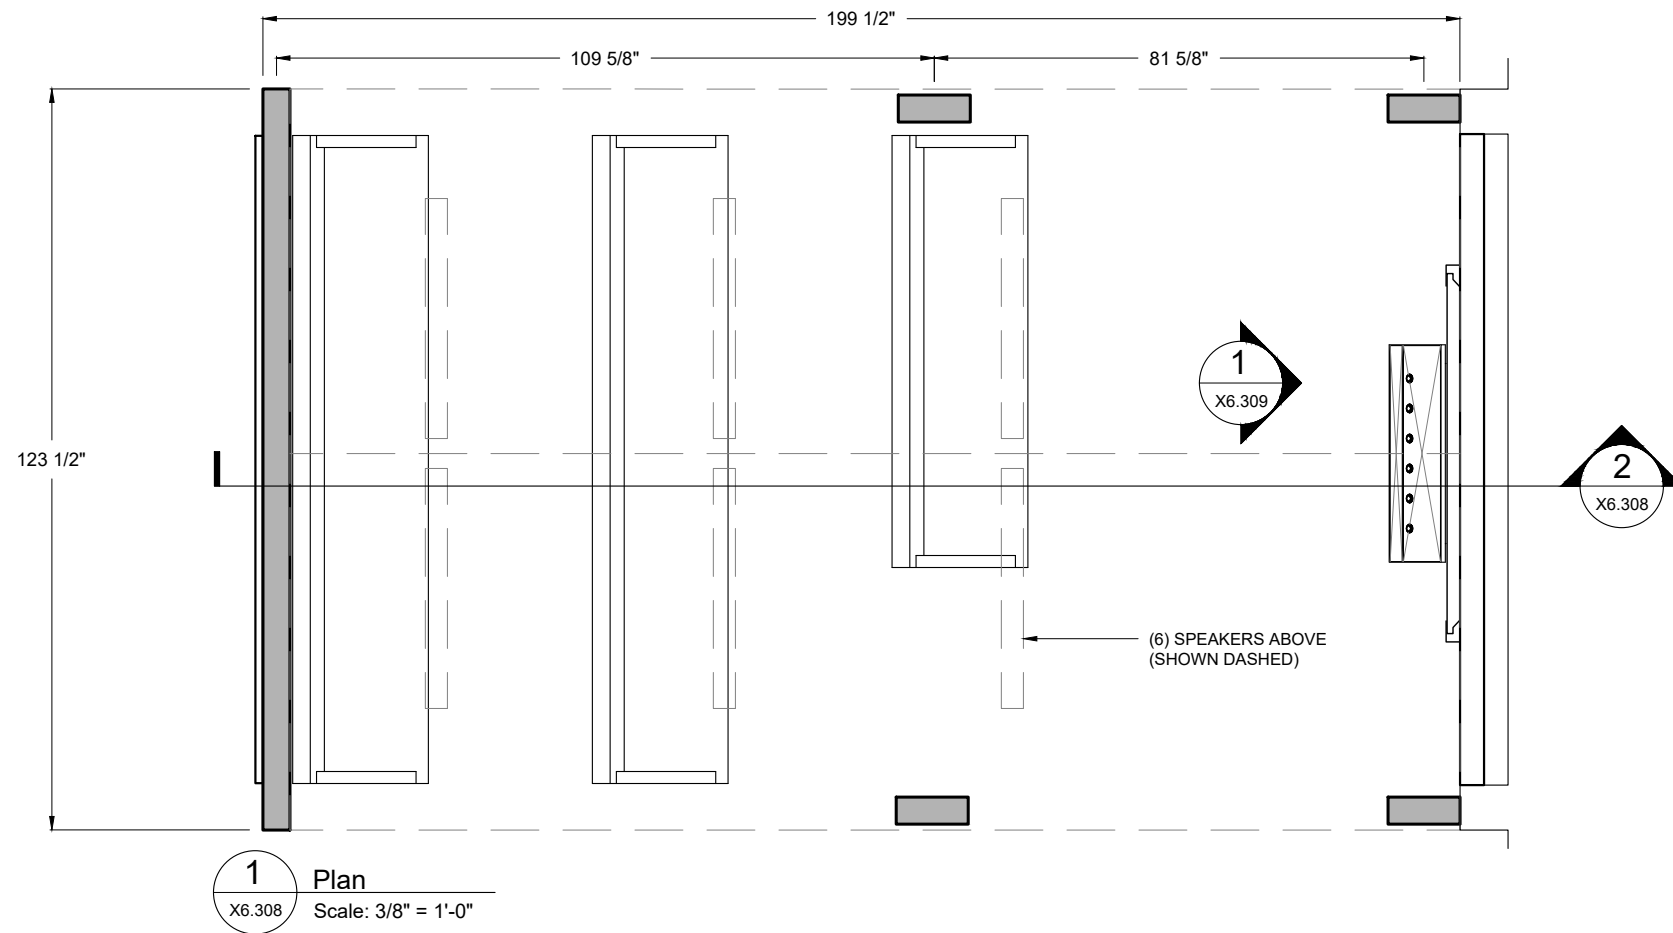

Key Plan

