


HealyKohler Design



PRODUCTION DOCUMENTS I
EXHIBIT DESIGN PACKAGE

LODGEPOLE VISITOR CENTER

SEQUOIA NATIONAL PARK

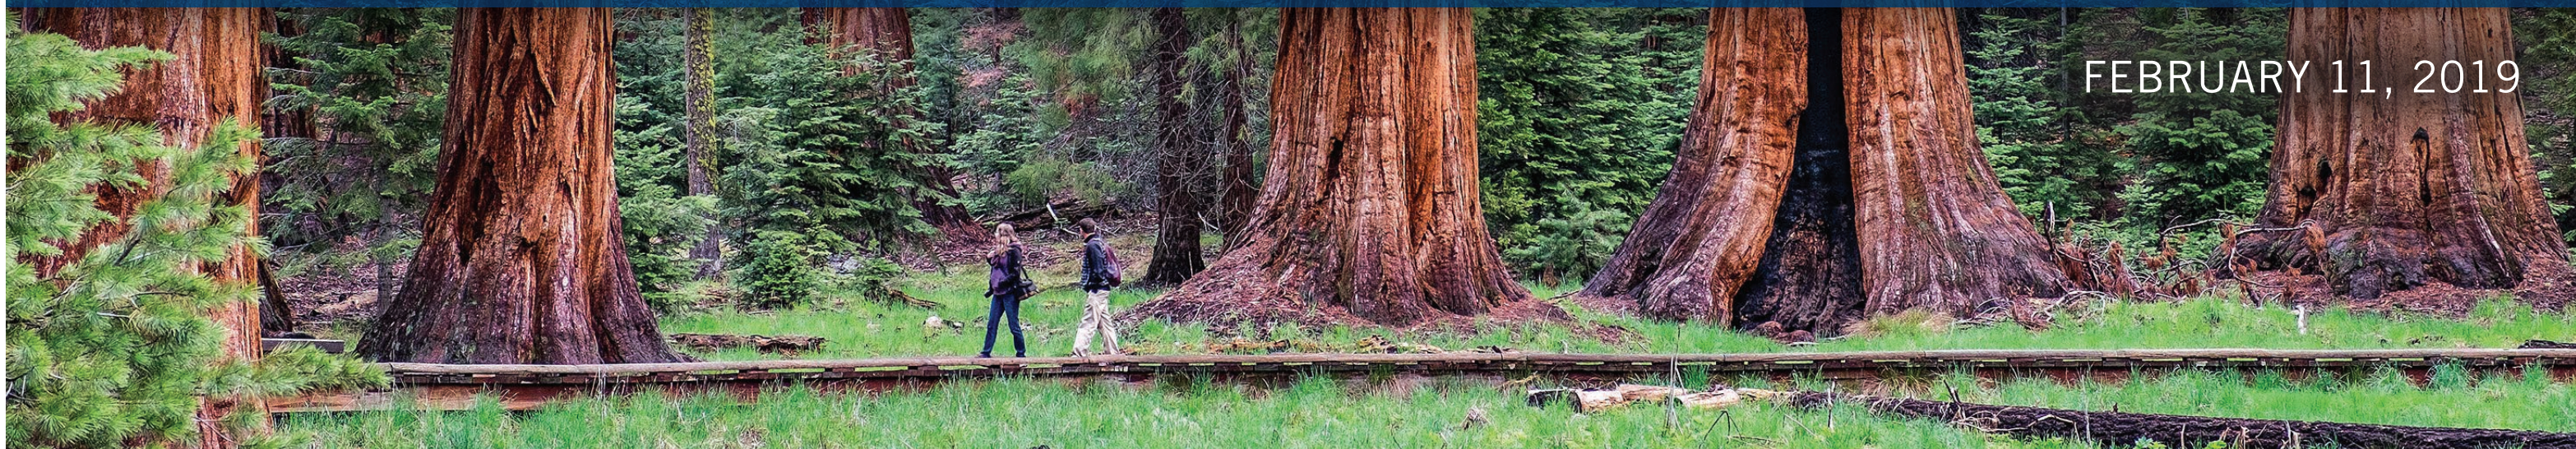

FEBRUARY 11, 2019

Lodgepole Visitor Center
Sequoia and Kings Canyon National Parks
Production Documents I Exhibit Drawing Package
February 11, 2019



1 Floor Plan
X0.000 Scale: 1/32" = 1'-0"



Lodgepole Visitor Center

Sequoia and Kings Canyon
National Parks

PHASE

PDI

SCALE

Noted

Note: Sheet is full-size at 11" x 17"

ISSUE DATE

02.11.2019

Drawing Index

X0.000	Cover Page	X1.304	Detail: Information Desk Signage	Scene 4	
X0.001	Index and Case Schedule	X1.305	Detail: Changing Exhibit Case	X4.100	Exhibit Plan
X0.002	Exhibit Materials	X1.306	Detail: Changing Exhibit Case	X4.101	Overall 3D View
X0.100	Overall Exhibit Plan	X1.307	Detail: Visitor Feedback Station	X4.102	Key Plan
X0.101	Architectural Modifications Plan	X1.308	Detail: Central Signage Structure	X4.200	Elevation: Content Group 1
X0.102	Flooring Plan			X4.201	Elevation: Content Group 1
X0.102a	Alternate Flooring Plan	Scene 2		X4.202	Elevation: Content Groups 1 and 2
X0.103	Existing Reflected Ceiling Plan	X2.100	Exhibit Plan	X4.300	Details: Snowpack Element
X0.104	New Reflected Ceiling Plan	X2.101	Overall 3D View		
X0.105	Partial Reflected Ceiling Plan	X2.102	Accessible Clearances Plan	Scene 5	
X0.106	Electrical Plan	X2.103	Key and Dimension Plan	X5.100	Exhibit Plan
X0.107	Wall Plan	X2.200	Elevation: Content Groups 1 and 3	X5.101	Overall 3D View
X0.108	Exterior Signage Plan	X2.201	Elevation: Content Group 2	X5.102	Accessible Clearances Plan
	CSTM-4666	X2.202	Elevation: Content Groups 2 and 4	X5.103	Key Dimension Plan
	CSTM-4666	X2.300	Detail: Wall Case	X5.200	Elevation: Content Group 1
	CSTM-4666-TUBE	X2.301	Detail: Mortar and Pestle Interactive	X5.201	Elevation: Content Groups 2 and 3
	CAP-2X2TUBE	X2.302	Detail: Typical Wall Mural	X5.202	Elevation: Content Group 3
	CSTM-4666-MNTANGL	X2.303	Detail: Overlapping Panel Detail	X5.203	Elevation: Content Group 3
	CSTM-4666-PNLMOCKUP	X2.304	Detail: Slat Divider	X5.300	Details: Interactive Rail
	SOCKET22-1	X2.305	Detail: Soundscape Speaker	X5.301	Details: Access Door with Mural
X0.300	Detail: Typical Bench	X2.400	Case Layout: CA-02.03-320	X5.302	Details: Bench
X0.301	Detail: Typical Bench			X5.400	Case Layout: CA-05.03-340
X0.302	Detail: Typical Rail and Platform	Scene 3			
X0.303	Detail: Typical Framed Graphic	X3.100	Exhibit Plan	Scene 6	
X0.304	Detail: Typical Graphic Panel	X3.101	Overall 3D View	X6.100	Exhibit Plan
X0.305	Detail: Typical Fabric Graphic	X3.102	Accessible Clearances Plan	X6.101	Overall 3D View
		X3.103	Key and Dimension Plan	X6.102	Accessible Clearances Plan
Scene 1		X3.104	Exhibit Plan: Content Group 1	X6.103	Key and Dimension Plan
X1.100	Exhibit Plan	X3.105	Exhibit Plan: Content Groups 2 and 3	X6.200	Elevation: Content Group 1
X1.101	Overall 3D View	X3.106	Exhibit Plan: Content Group 4	X6.201	Elevation: Content Group 1
X1.102	Accessible Clearances Plan	X3.200	Elevation: Content Groups 1 and 3	X6.202	Elevation: Content Group 2
X1.103	Key and Dimension Plan	X3.201	Elevation: Content Group 1	X6.203	Elevation: Content Group 3
X1.200	Elevation: Content Group 1	X3.202	Elevation: Content Group 2	X6.300	Details: Retail and SPC Desk
X1.201	Elevation: Content Groups 2 and 3	X3.203	Elevation: Content Groups 3 and 4	X6.301	Details: Retail and SPC Desk
X1.202	Elevation: Content Groups 1, 2 and 3	X3.300	Detail: Tactile Bark Interactive	X6.302	Details: Typical Wall Retail Unit
X1.203	Elevation: Content Groups 2, 3 and 4	X3.301	Detail: Tactile Bark Interactive	X6.303	Details: Typical Custom Floor Retail Unit
X1.300	Detail: Tactile Topographic Model Table	X3.302	Detail: Flip Panel Interactive	X6.305	Details: Wilderness Desk
X1.301	Detail: Exhibit Entry Structure	X3.303	Detail: Bear Interactives	X6.306	Details: Wilderness Desk
X1.302	Detail: Information Desk	X3.304	Detail: Touchable Cave Features	X6.307	Details: Trip Planning Counter
X1.303	Detail: Information Desk	X3.400	Case Layout: CA-03.03-330	X6.308	Details: Wilderness Theater Structure
				X6.309	Details: Wilderness Theater Film Experience Wall

Case Schedule

Scene	Element Identification #	Type	Exterior Case Dimensions (inches)			Interior Case Dimensions (inches)			Conservation Grade Status	Vitrine Form	Vitrine Material	Ancillary Case Equipment	Internal Lighting System	Notes
			Width	Depth	Height	Width	Depth	Height						
1	CA-01.03-310	Table Case	46 1/2	25 1/8	50 1/4	40 7/8	19 1/2	18	Yes	5 Sides	Acrylic		No	Temporary Case
2	CA-02.03-320	Wall Case	44	15 1/8	42	40 5/8	14	39	Yes	1 Side	Glass		Yes	Cultural Hub Case
3	CA-03.03-330	Wall Case	24 3/8	17 5/8	42	21	16 1/2	39	Yes	1 Side	Glass		Yes	Preserving Our Park Case
5	CA-05.03-340	Wall Case	36 3/8	17 1/8	42	33	16	39	Yes	1 Side	Glass		Yes	Reaching for the Peaks Case

Lodgepole Visitor Center

Sequoia and Kings Canyon
National Parks

PHASE

PDI

SCALE

Noted

Note: Sheet is full-size at 11" x 17"

ISSUE DATE

02.11.2019

FINISH CODES



PT 01
Benjamin Moore - 2139-10 River Rock
All Scenes



PT 02
Benjamin Moore - 2151-40 Sulfur Yellow
Scene 2 Wall Color



PT 03
Benjamin Moore - 2175-20 Pilgrimage Foliage
Scene 2 Accent Color



PT 04
Sherwin Williams - 6466 Arugula
Scene 3 Wall Color




PT 05
Benjamin Moore - 2147-30 Jalapeno Pepper
Scene 3 Accent Color




PT 06
Benjamin Moore - HC-155 Newburyport Blue
Scene 4 Wall Color




PT 07
Benjamin Moore - HC-87 Ashley Gray
Scene 5 Wall Color

 

PT 08
Benjamin Moore - AC-34 Cape Hatteras Sand
Scene 5 Accent Color

 

MTL 01
Matthews Paint - MP28560, Black Chasm
All Scenes

 

MTL 02
Matthews Paint to Match
Benjamin Moore - 2139-10 River Rock
All Scenes



WD 01
Sugar Pine Provided by Park
Stained to Match Existing Redwood Walls
Scenes 1 and 6



WD 02
Wood Veneer to Match
Existing Redwood Walls
All Scenes




CPT 01
Mannington Commercial -
Elemental Brights II, Radium
Scene 1




CPT 02
Shaw Carpet - Brilliance Tile,
Cinnamon
Scene 2



CPT 03
Shaw Carpet - Nuance Tile,
Sheer
Scene 3

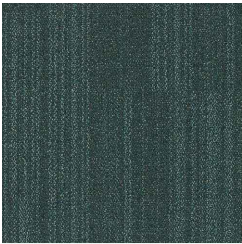

CPT 04
Shaw Carpet - Brilliance Tile,
Brilliant Blue
Scene 4

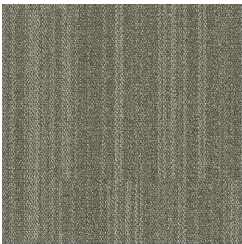

CPT 05
Shaw Carpet - Brilliance Tile,
Silver Cloud
Scene 5

Lodgepole Visitor Center

Sequoia and Kings Canyon
National Parks

PHASE

PDI

SCALE

Noted


Note: Sheet is full-size at 11" x 17"

ISSUE DATE

02.11.2019

KEY PLAN

- NOTES:
- A. REMOVE EXISTING EXHIBITS IN GALLERY AND REPAIR WALLS AS NEEDED.
 - B. REMOVE EXISTING DESKS AND RETAIL FIXTURES AND REPAIR WALLS AND FLOOR AS NEEDED.
 - C. REMOVE CARPETING IN GALLERIES AND REPLACE WITH NEW CARPETING AS SPECIFIED.
 - D. REMOVE WALL AND TRACK LIGHTING AND REPAIR WALLS/BEAMS AS NEEDED.

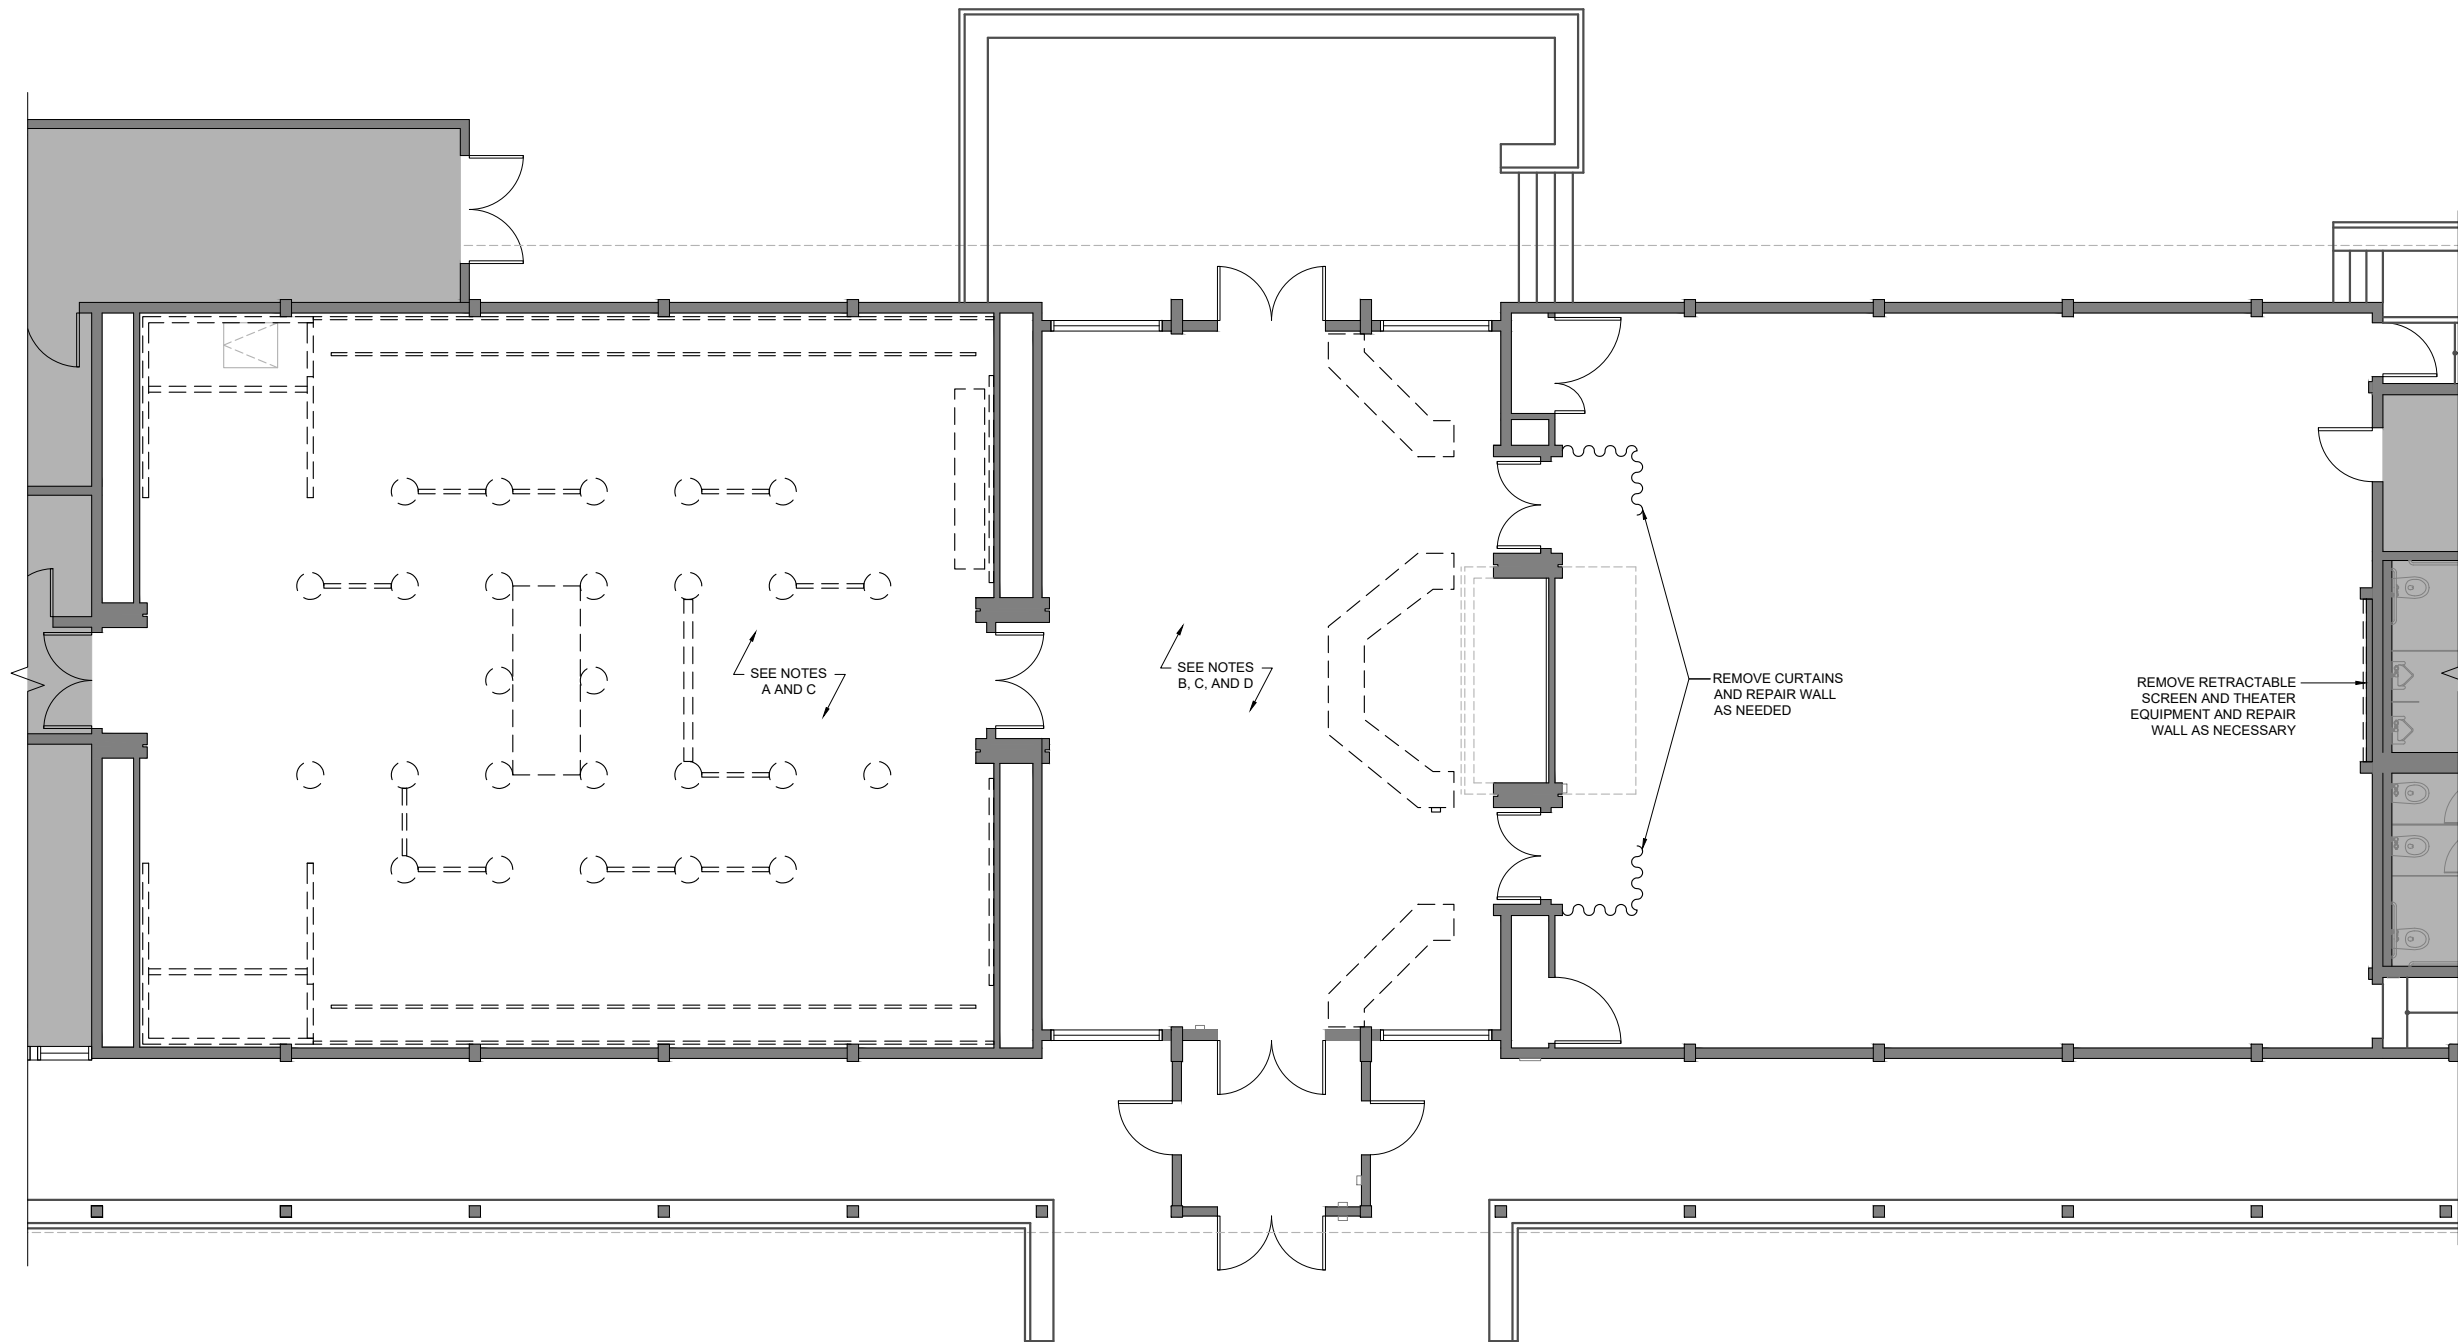

1 Architectural Modifications Plan
X0.101 Scale: 3/32" = 1'-0"



Lodgepole Visitor Center

Sequoia and Kings Canyon
National Parks

PHASE

PDI

SCALE


Noted


Note: Sheet is full-size at 11" x 17"

ISSUE DATE

02.11.2019


KEY PLAN

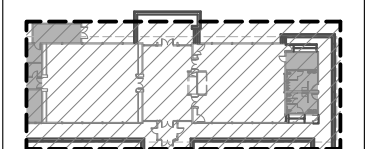



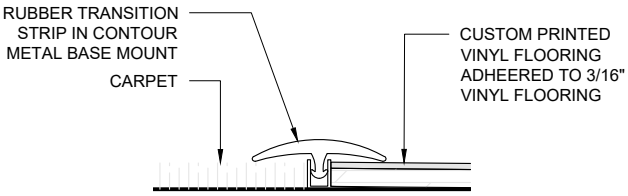


2 Typical Carpet to Vinyl Transition
X0.102 Scale B: 6" = 1'-0"

KEY		
	CPT-01	Mannington Commercial - Elemental Brights II, Radium
	CPT-02	Shaw Contract - Brilliance Tile, Cinnamon
	CPT-03	Shaw Contract - Nuance Tile, Sheer
	CPT-04	Shaw Contract - Brilliance Tile, Brilliant Blue
	CPT-05	Shaw Contract - Brilliance Tile, Silver Cloud
	SC-01	Custom Printed Textured Vinyl Flooring, Varies by Scene - See CE Schedule

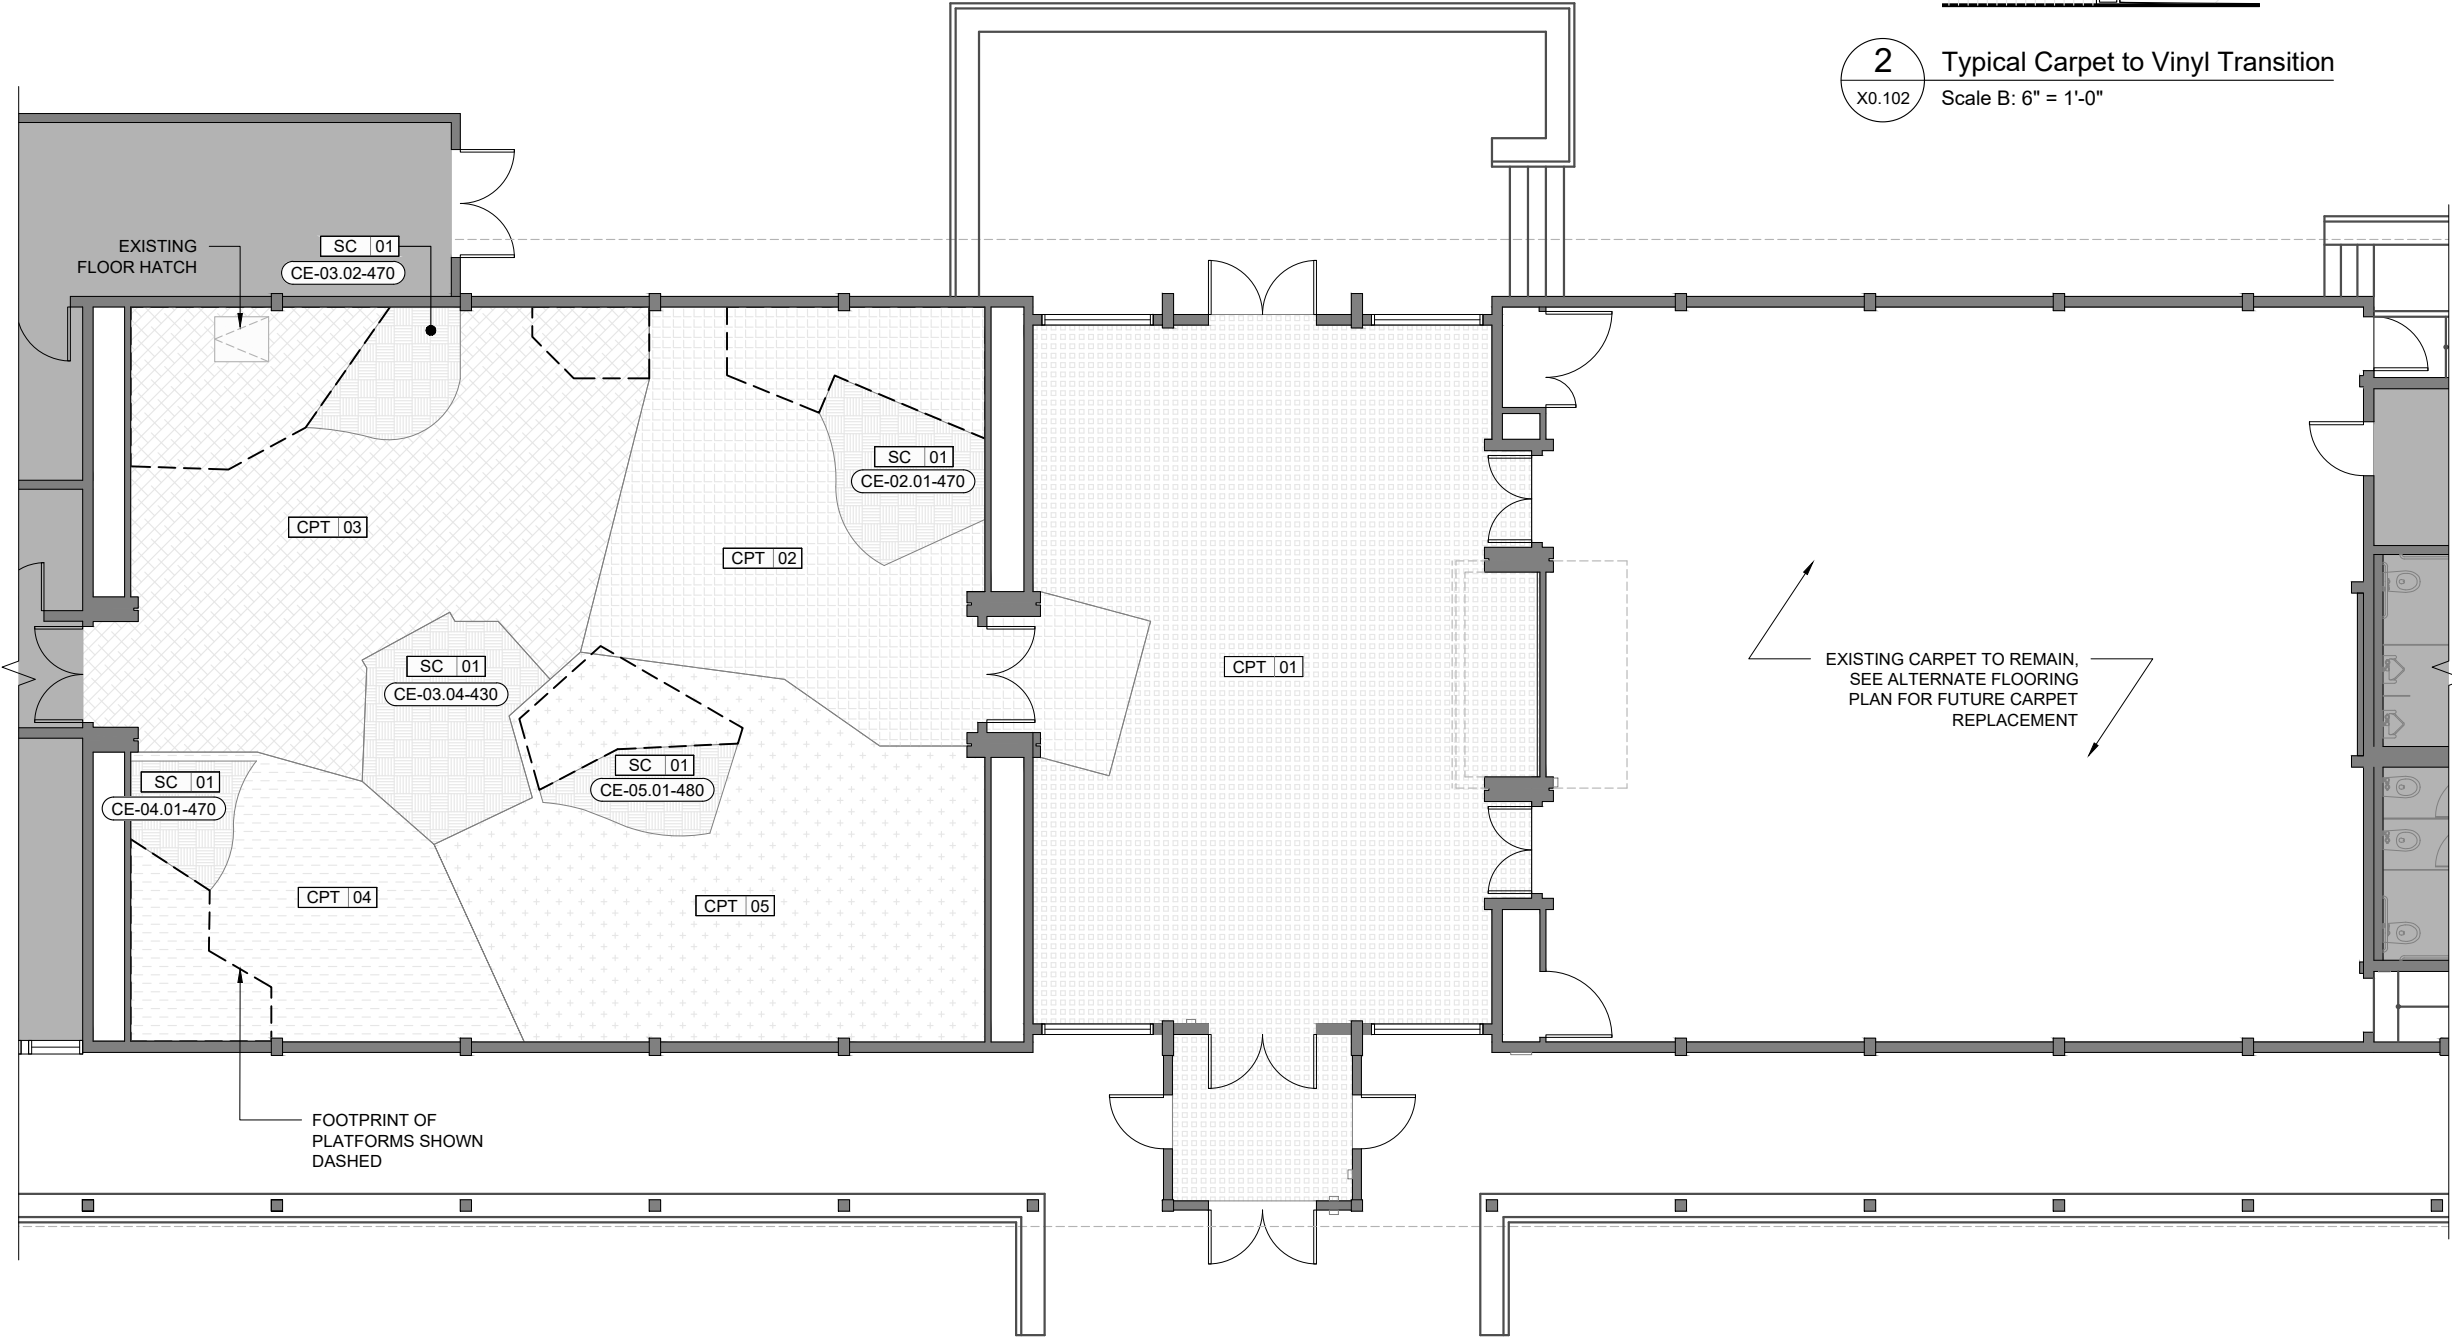

1 Flooring Plan
X0.102 Scale A: 3/32" = 1'-0"

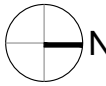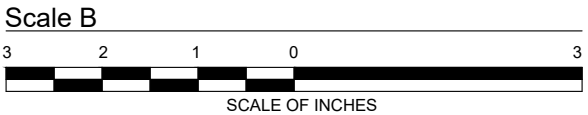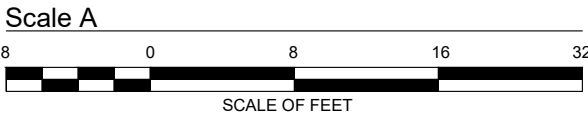

Lodgepole Visitor Center

Sequoia and Kings Canyon National Parks

PHASE

PDI

SCALE


Noted

Note: Sheet is full-size at 11" x 17"


ISSUE DATE

02.11.2019

KEY PLAN

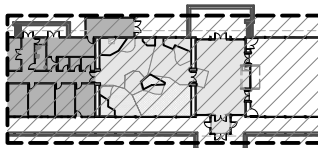

KEY		
	CPT-01	Mannington Commercial - Elemental Brights II, Radium
	CPT-02	Shaw Contract - Brilliance Tile, Cinnamon
	CPT-03	Shaw Contract - Nuance Tile, Sheer
	CPT-04	Shaw Contract - Brilliance Tile, Brilliant Blue
	CPT-05	Shaw Contract - Brilliance Tile, Silver Cloud
	SC-01	Custom Printed Textured Vinyl Flooring, Varies by Scene - See CE Schedule

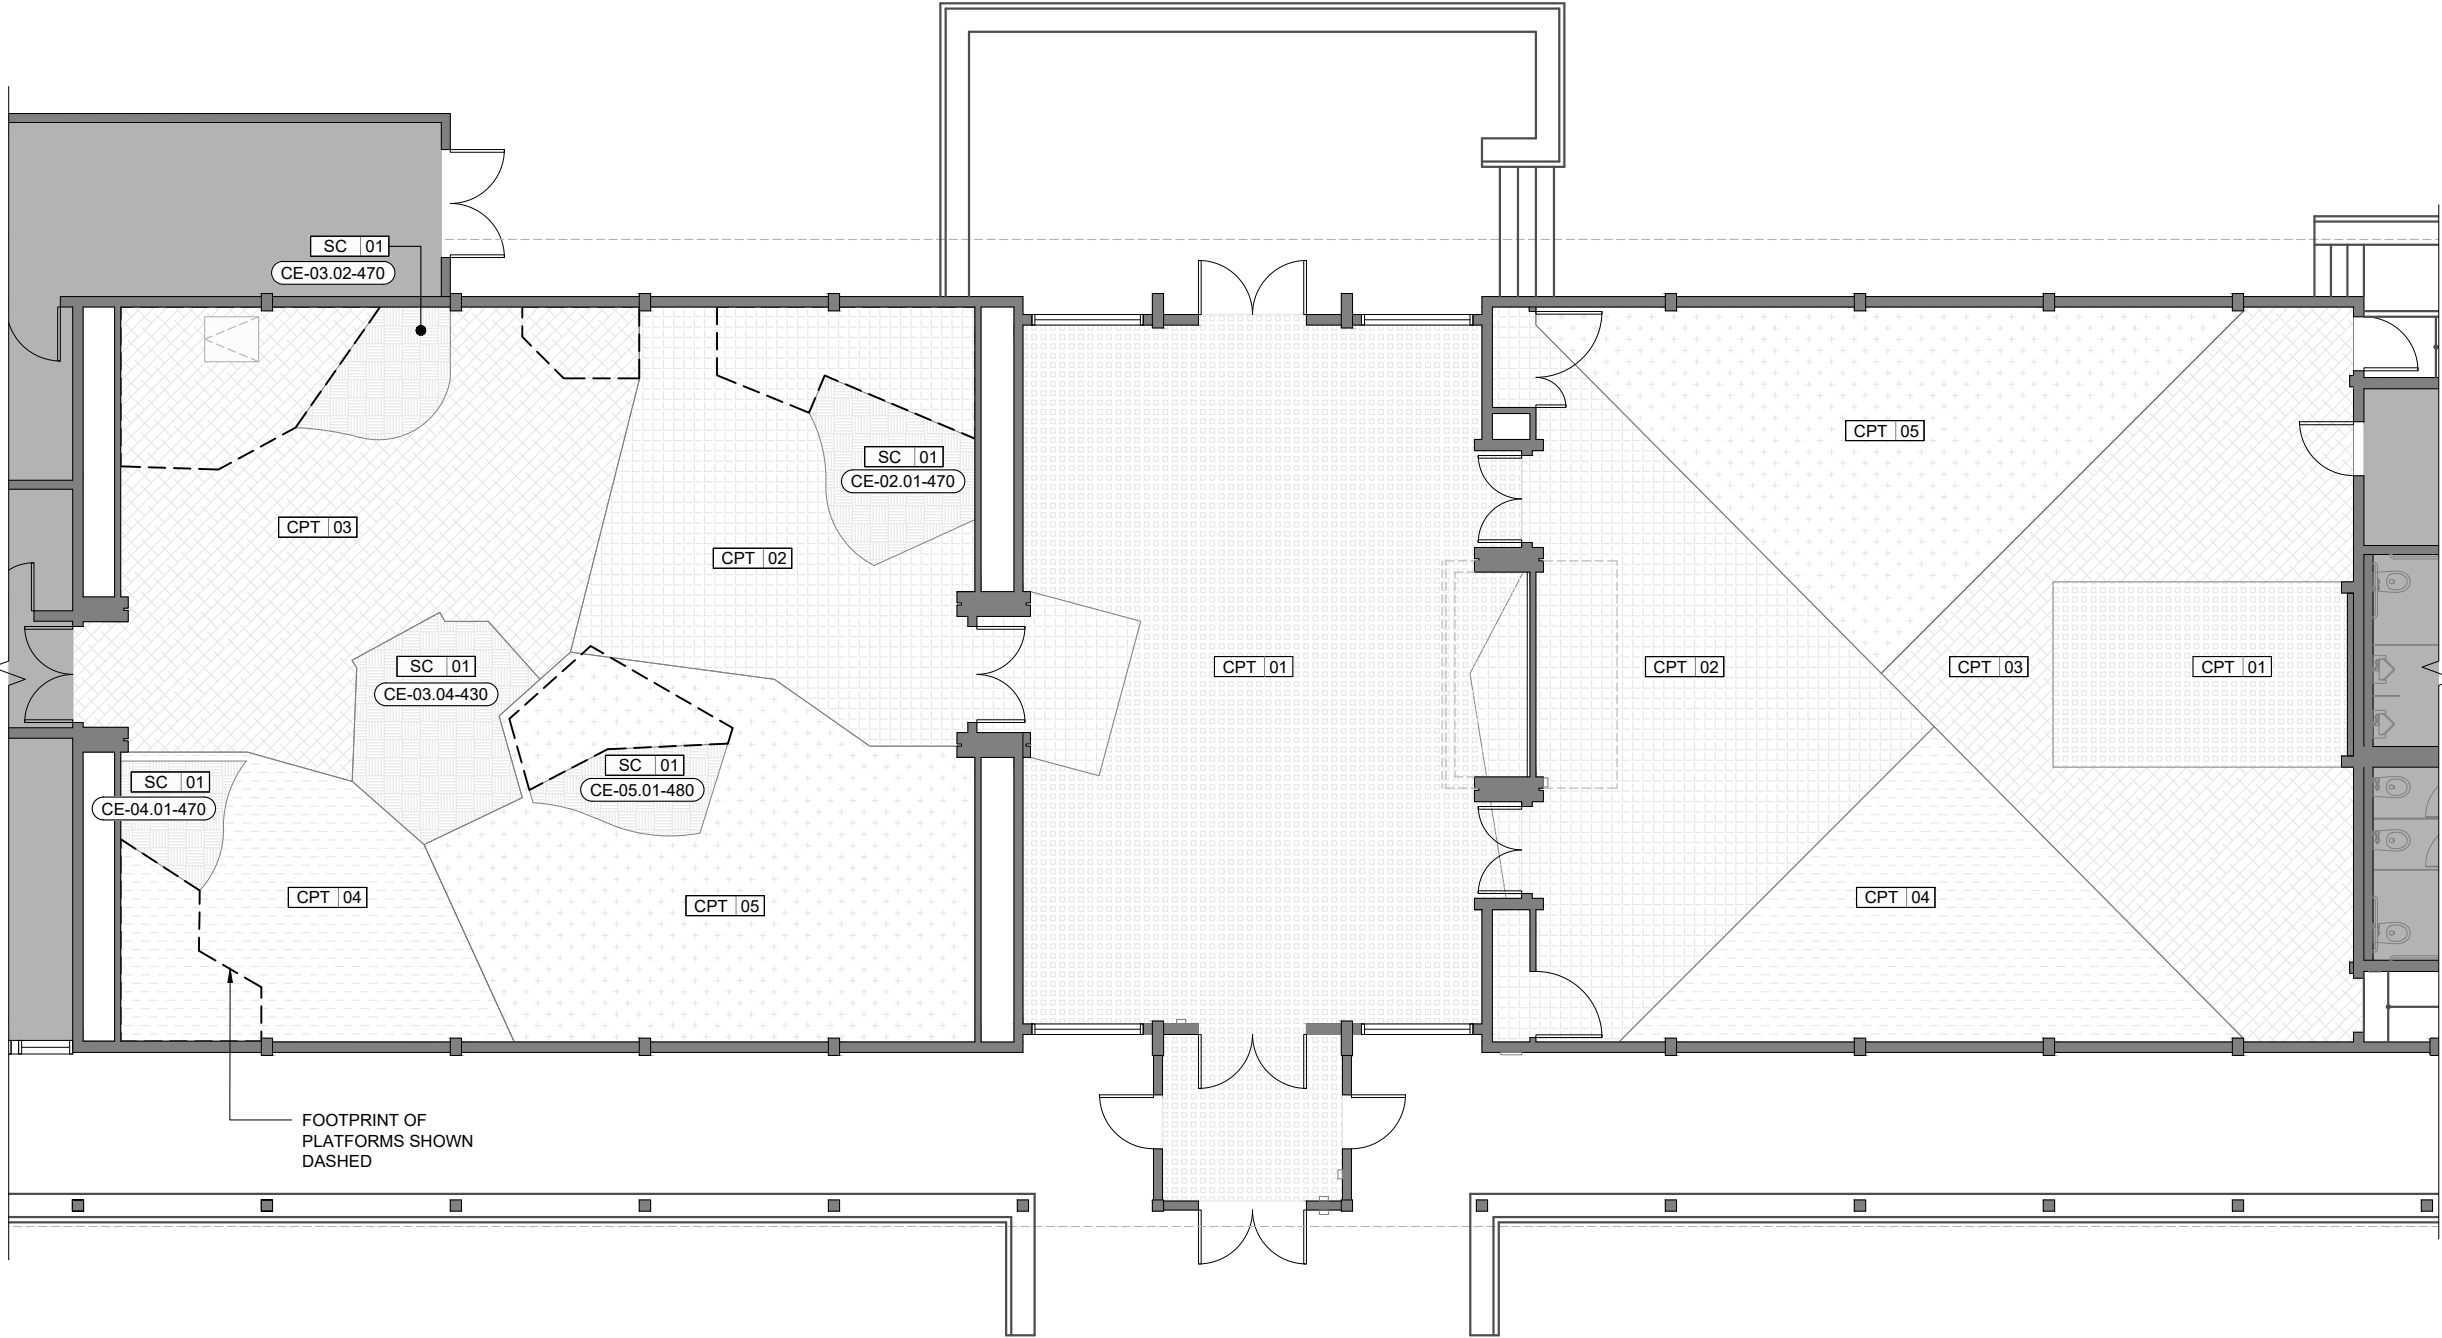

FOOTPRINT OF
PLATFORMS SHOWN
DASHED




Lodgepole Visitor Center

Sequoia and Kings Canyon
National Parks

PHASE
PDI
SCALE
Noted
Note: Sheet is full-size at 11" x 17"

ISSUE DATE
02.11.2019


KEY PLAN

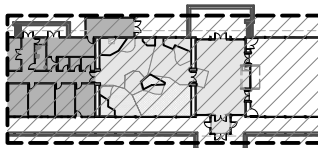

1 Flooring Plan
X0.102a Scale: 3/32" = 1'-0"

LIGHTING SYMBOLS

- RECESSED FIXTURE
- ⊗ PENDANT FIXTURE
- ⊗ SCONCE
- ▽— TRACK LIGHTING
- — — COVE LIGHTING

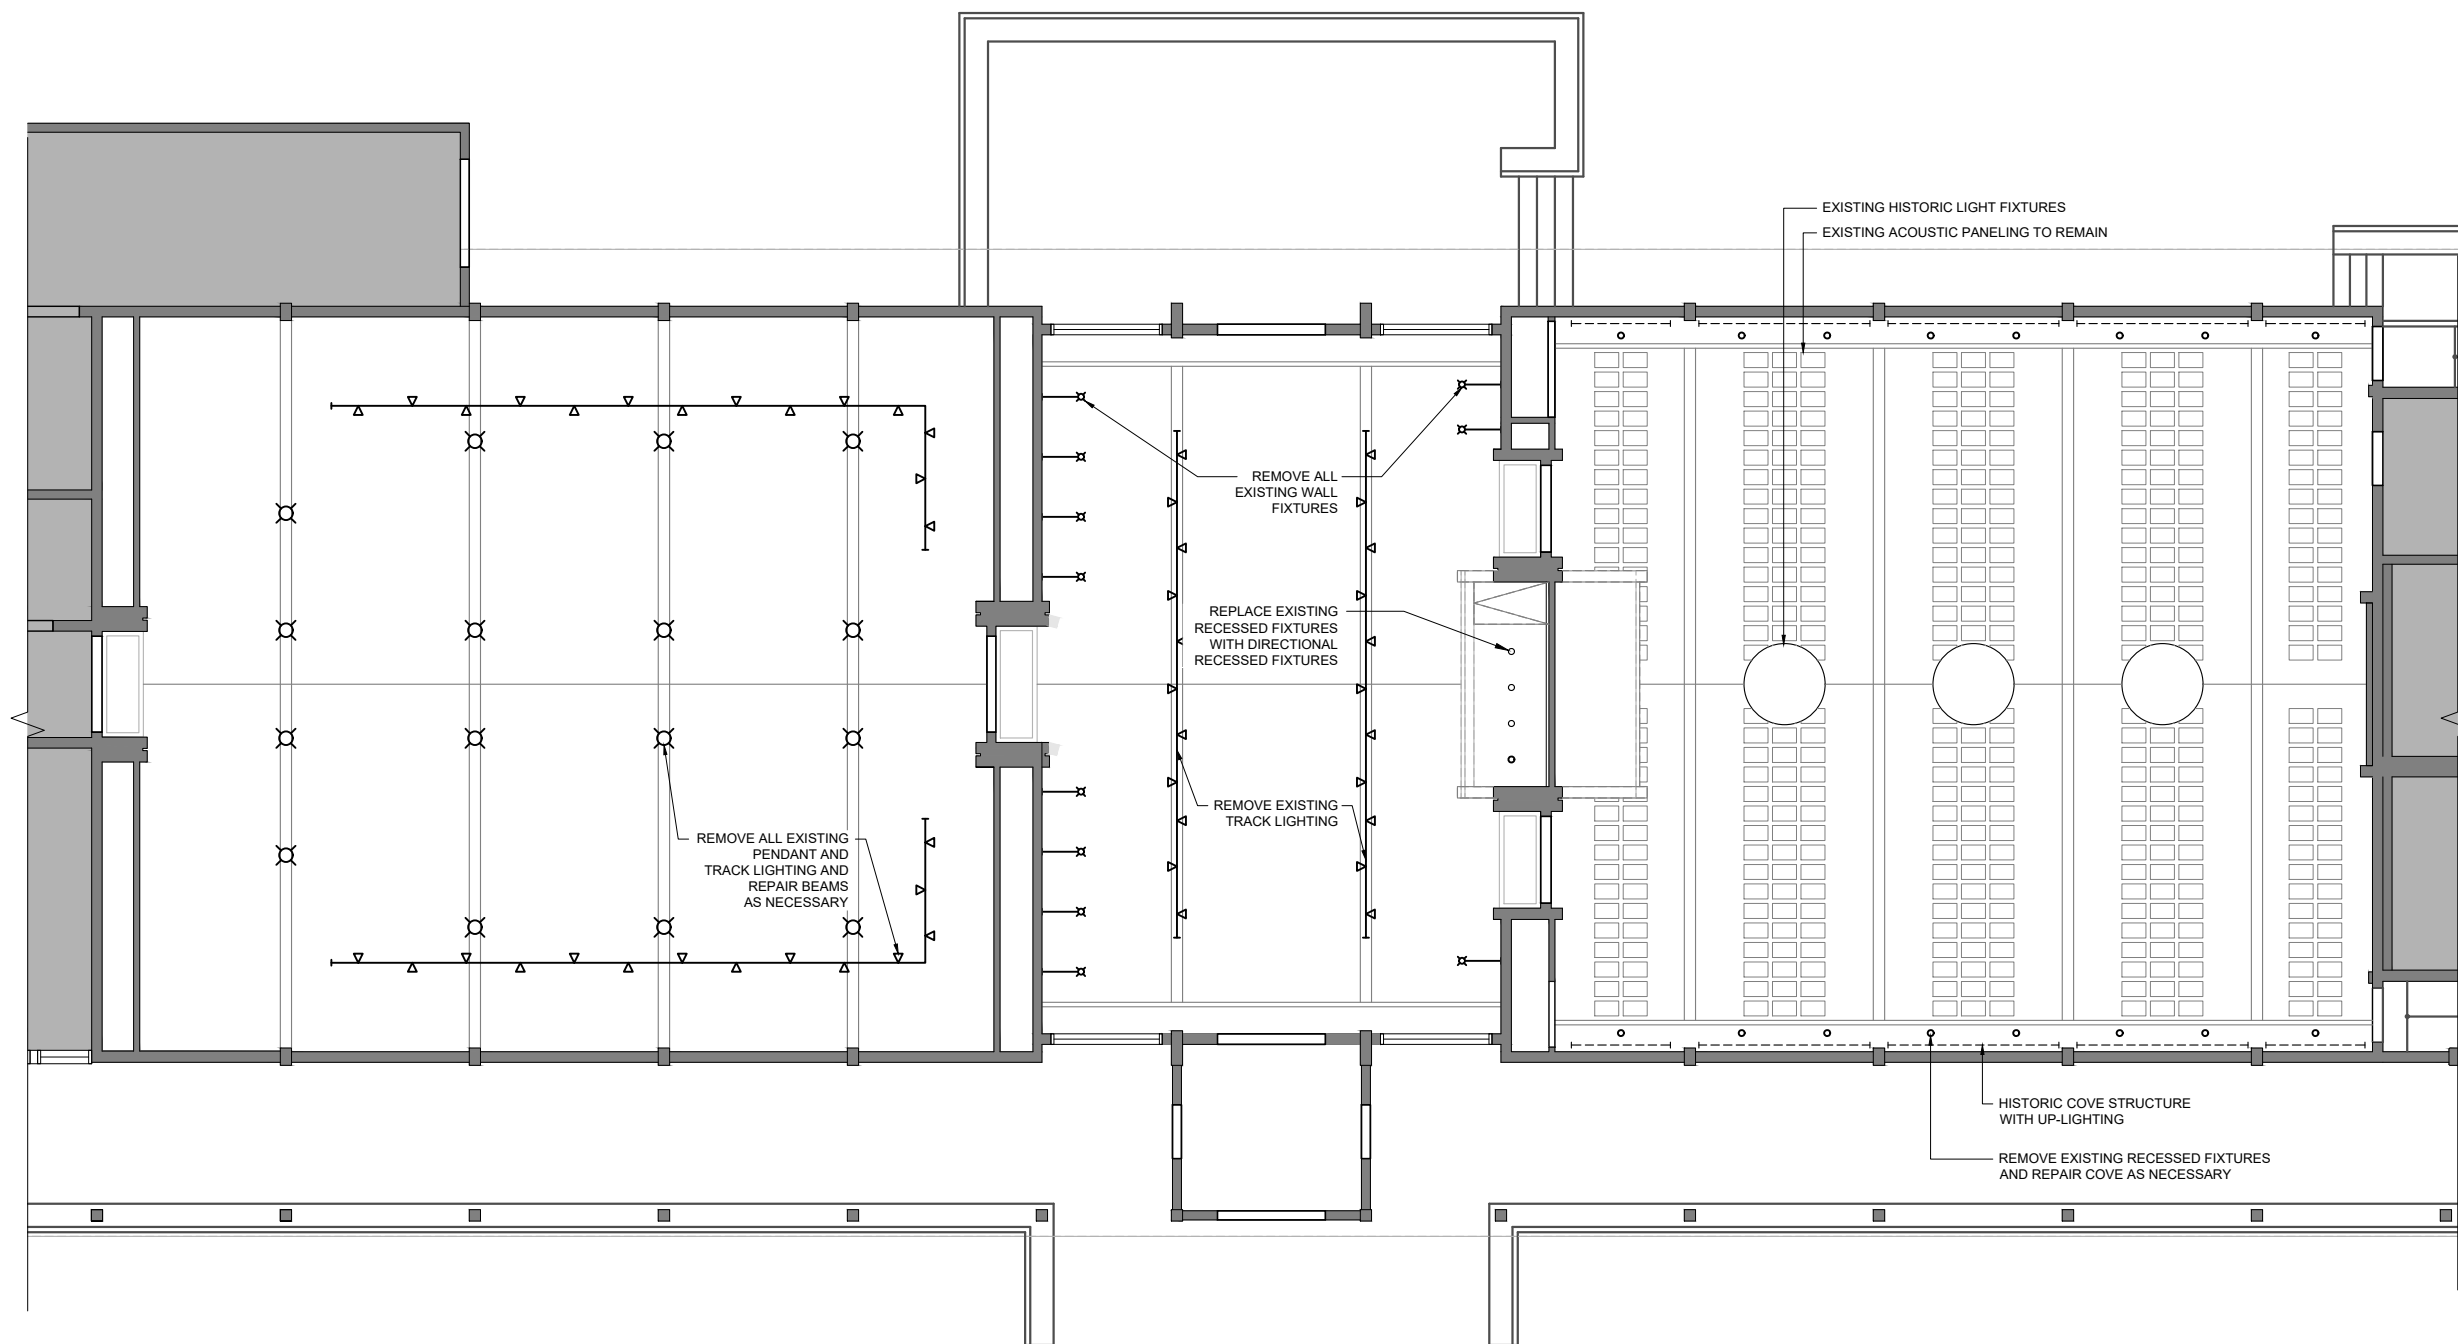

1

Reflected Ceiling Plan - Existing

X0.103

Scale: 3/32" = 1'-0"



Lodgepole Visitor Center

Sequoia and Kings Canyon
National Parks

PHASE

PDI

SCALE



Noted

Note: Sheet is full-size at 11" x 17"

ISSUE DATE

02.11.2019

KEY PLAN

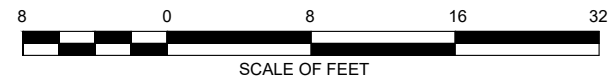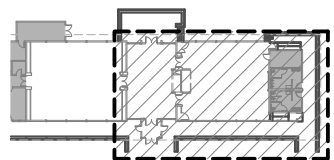

LIGHTING SYMBOLS

RECESSED FIXTURE

TRACK LIGHTING

NOTES

SEE LIGHTING FIXTURE SCHEDULE AND CUTSHEETS FOR FIXTURE DETAILS

1

NEW RECESSED FIXTURES

2

NEW COVE UP-LIGHTING IN HISTORIC COVE STRUCTURE

3

NEW LED TRACK LIGHTING RUNNING ALONG BOTTOM OF BEAMS


4

NEW LED TRACK LIGHTING RUNNING ALONG TOP AND BOTTOM OF BEAMS, SEE DRAWING X1.201 FOR APPROX. PLACEMENT

5

CLEAN AND RE-LAMP TYPE PA FIXTURES WITH COMPATIBLE LED RETROFIT LAMPS. SEE FIXTURE SCHEDULE FOR DETAILS.

FIXTURE TYPES PA, SA-6, SA-9, SB, AND WB NOT INCLUDED IN PDI COST ESTIMATE.

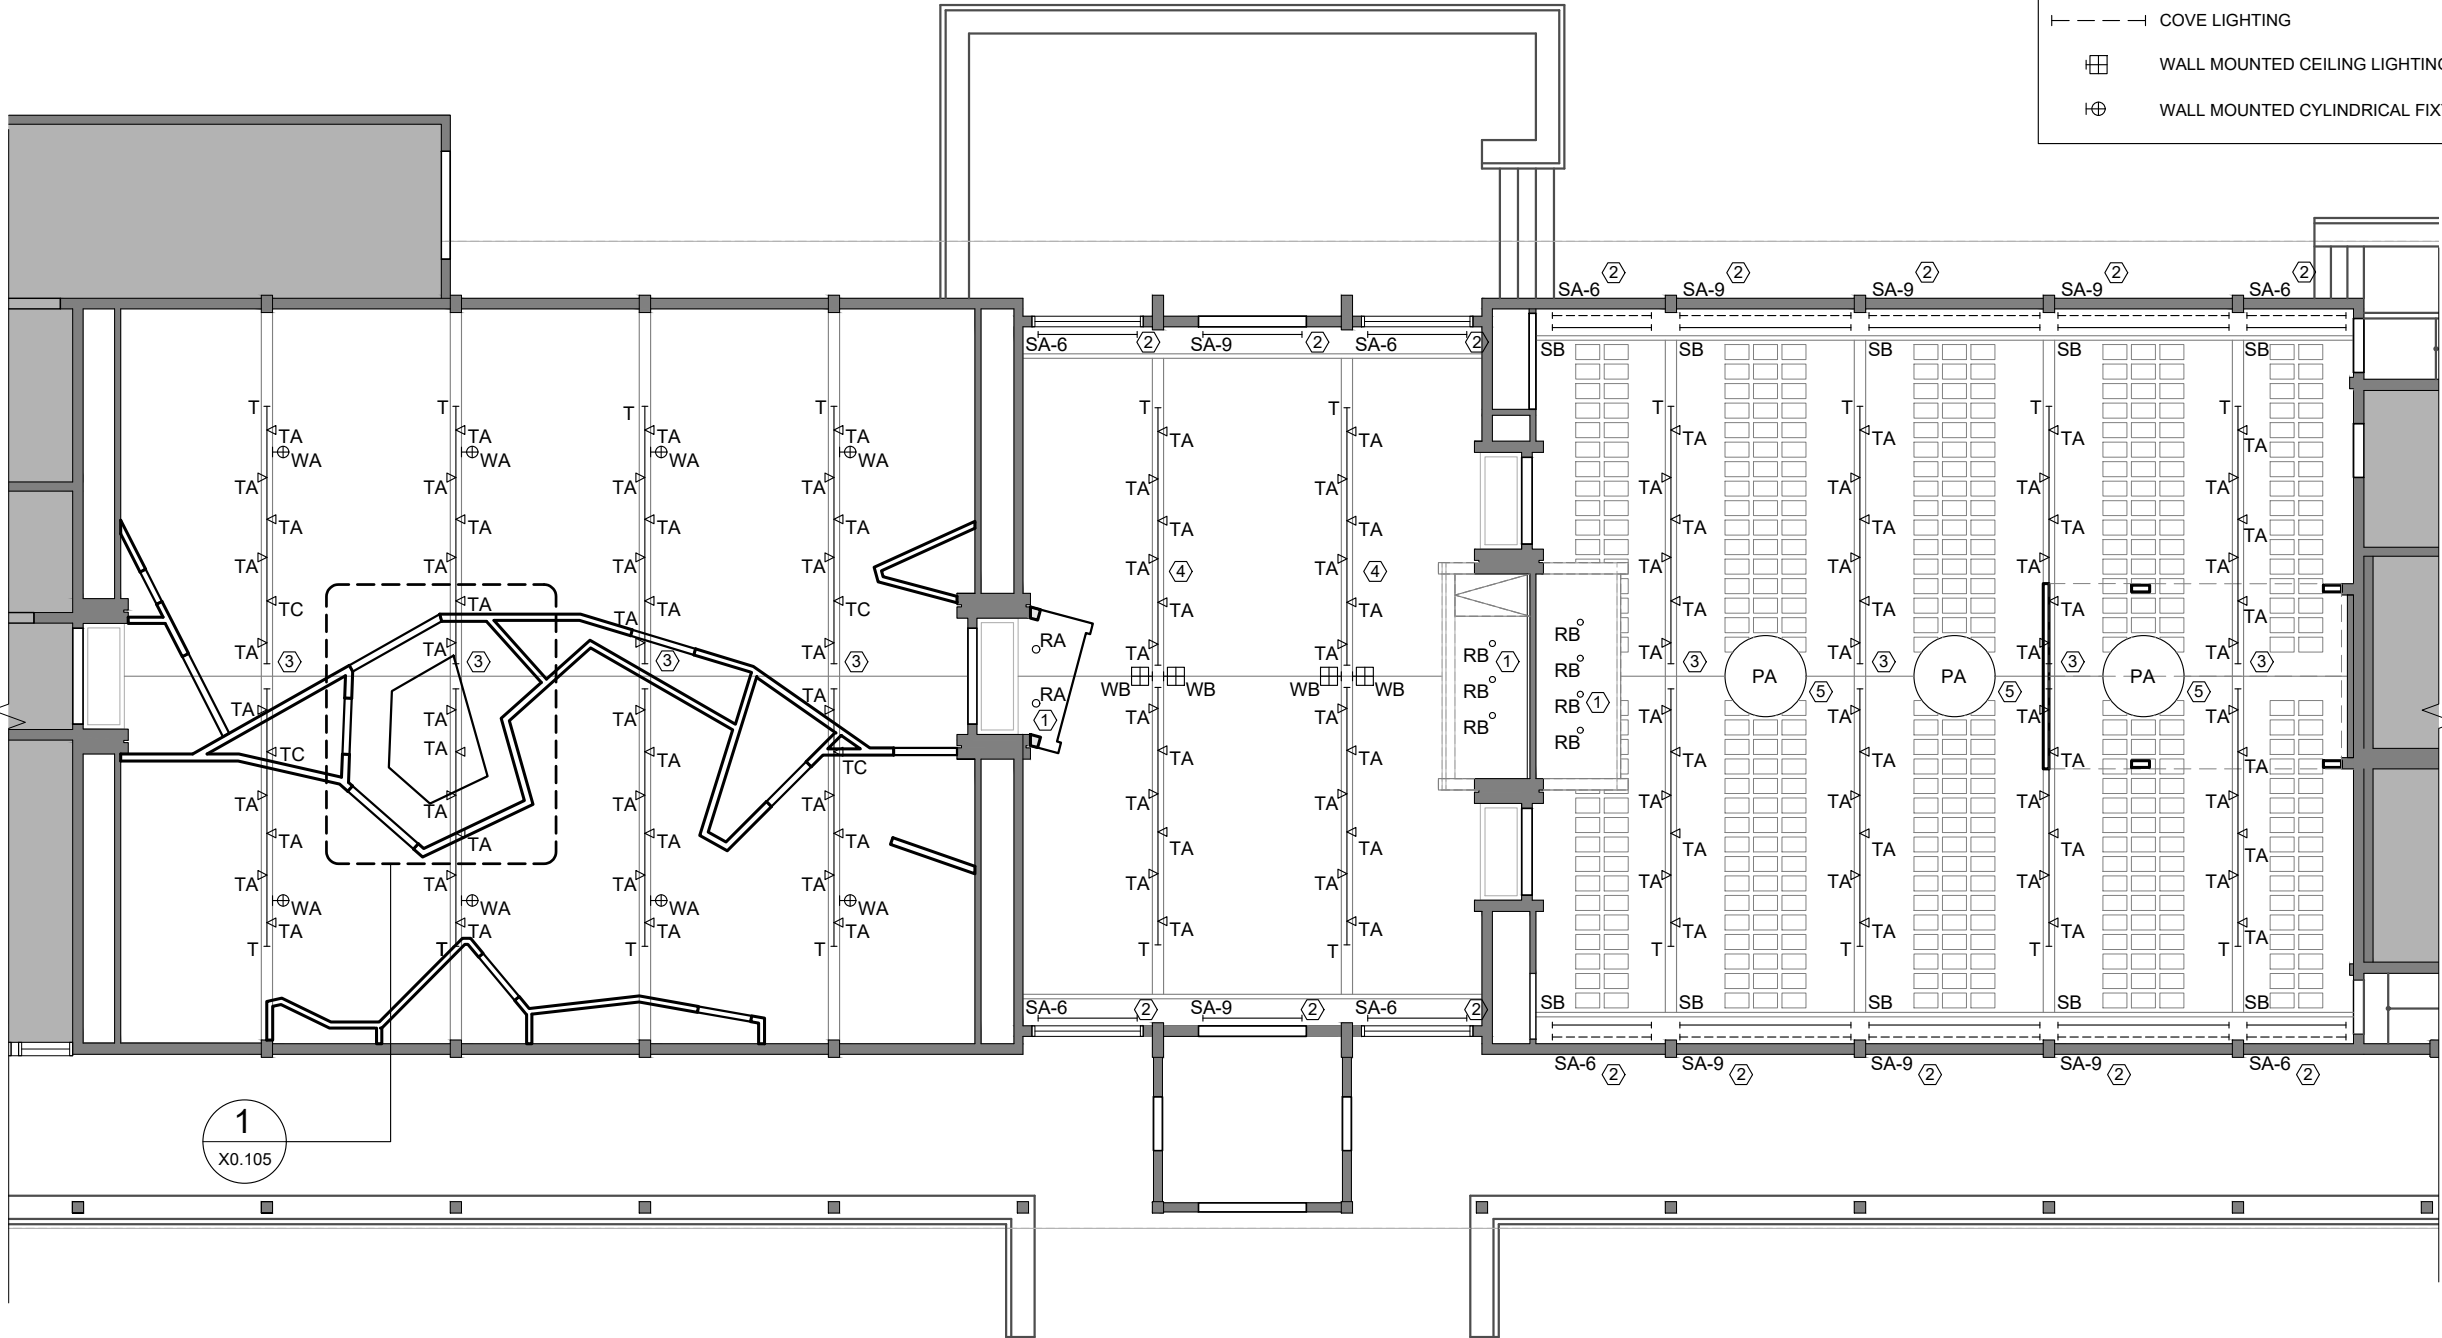

1

Reflected Ceiling Plan - New

X0.104

Scale: 3/32" = 1'-0"

Lodgepole Visitor Center

Sequoia and Kings Canyon
National Parks

PHASE

PDI

SCALE


Noted

Note: Sheet is full-size at 11" x 17"

ISSUE DATE

02.11.2019

KEY PLAN

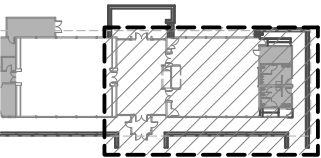


LIGHTING SYMBOLS

TRACK LIGHTING

NOTE

SEE LIGHTING FIXTURE SCHEDULE AND CUTSHEETS FOR FIXTURE DETAILS

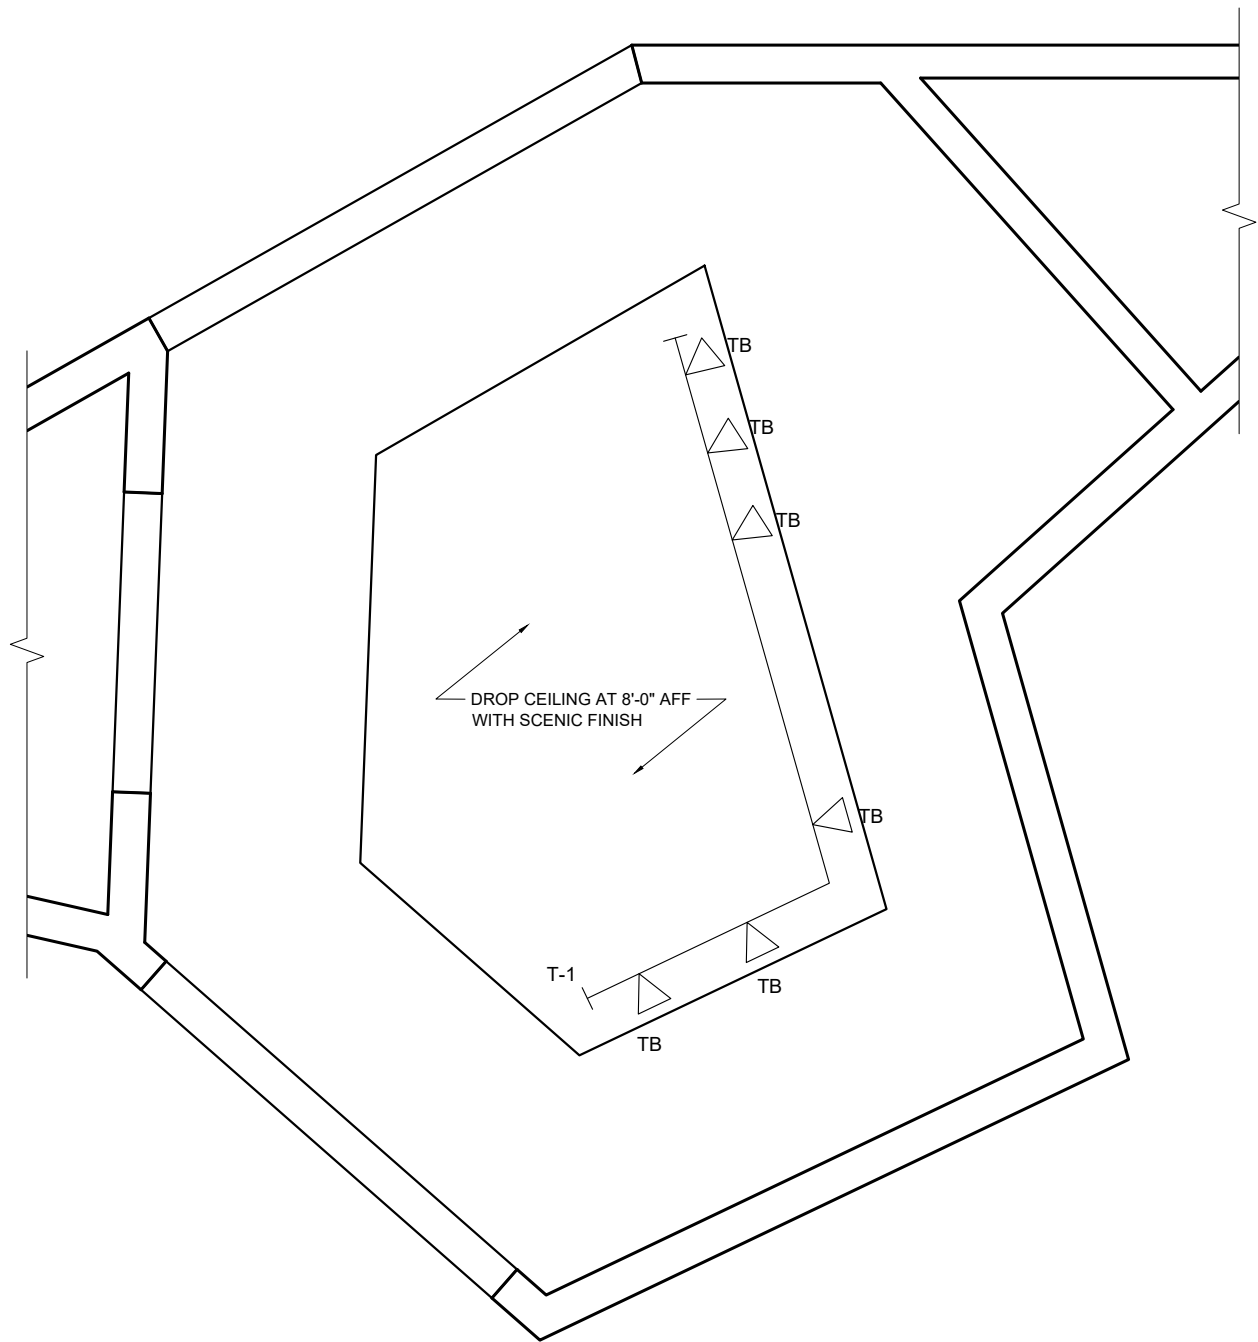

1 Partial Reflected Ceiling Plan
X0.105 Scale: 1/2" = 1'-0"



Lodgepole Visitor Center

Sequoia and Kings Canyon
National Parks

PHASE

PDI

SCALE



Noted

Note: Sheet is full-size at 11" x 17"



ISSUE DATE

02.11.2019

KEY PLAN

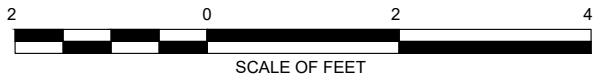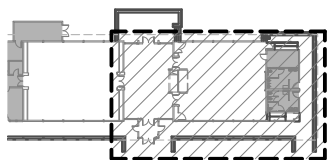

NOTES:	ELECTRICAL PLAN SYMBOLS
A. TYPICAL OUTLET MOUNTED AT WALL BASE HEIGHT UNLESS OTHERWISE NOTED.	 WALL MOUNTED JUNCTION BOX
B. SOME OUTLET LOCATIONS EXISTING, ADD OUTLETS AS NECESSARY.	 WALL MOUNTED JUNCTION BOX WITH DATA CONDUIT
C. CONFIRM FUNCTIONALITY OF EXISTING SWITCHES AND REPLACE WITH NEW LIGHTING CONTROLS.	 WALL MOUNTED QUADRUPLIX OUTLET
D. RELOCATE EXISTING LIGHTING CONTROLS NECESSARY FOR EXHIBIT S AND BASIC BUILDING FUNCTIONS.	 WALL MOUNTED DATA OUTLET
	 EXISTING WALL SWITCH
	 NEW WALL SWITCH

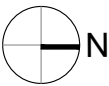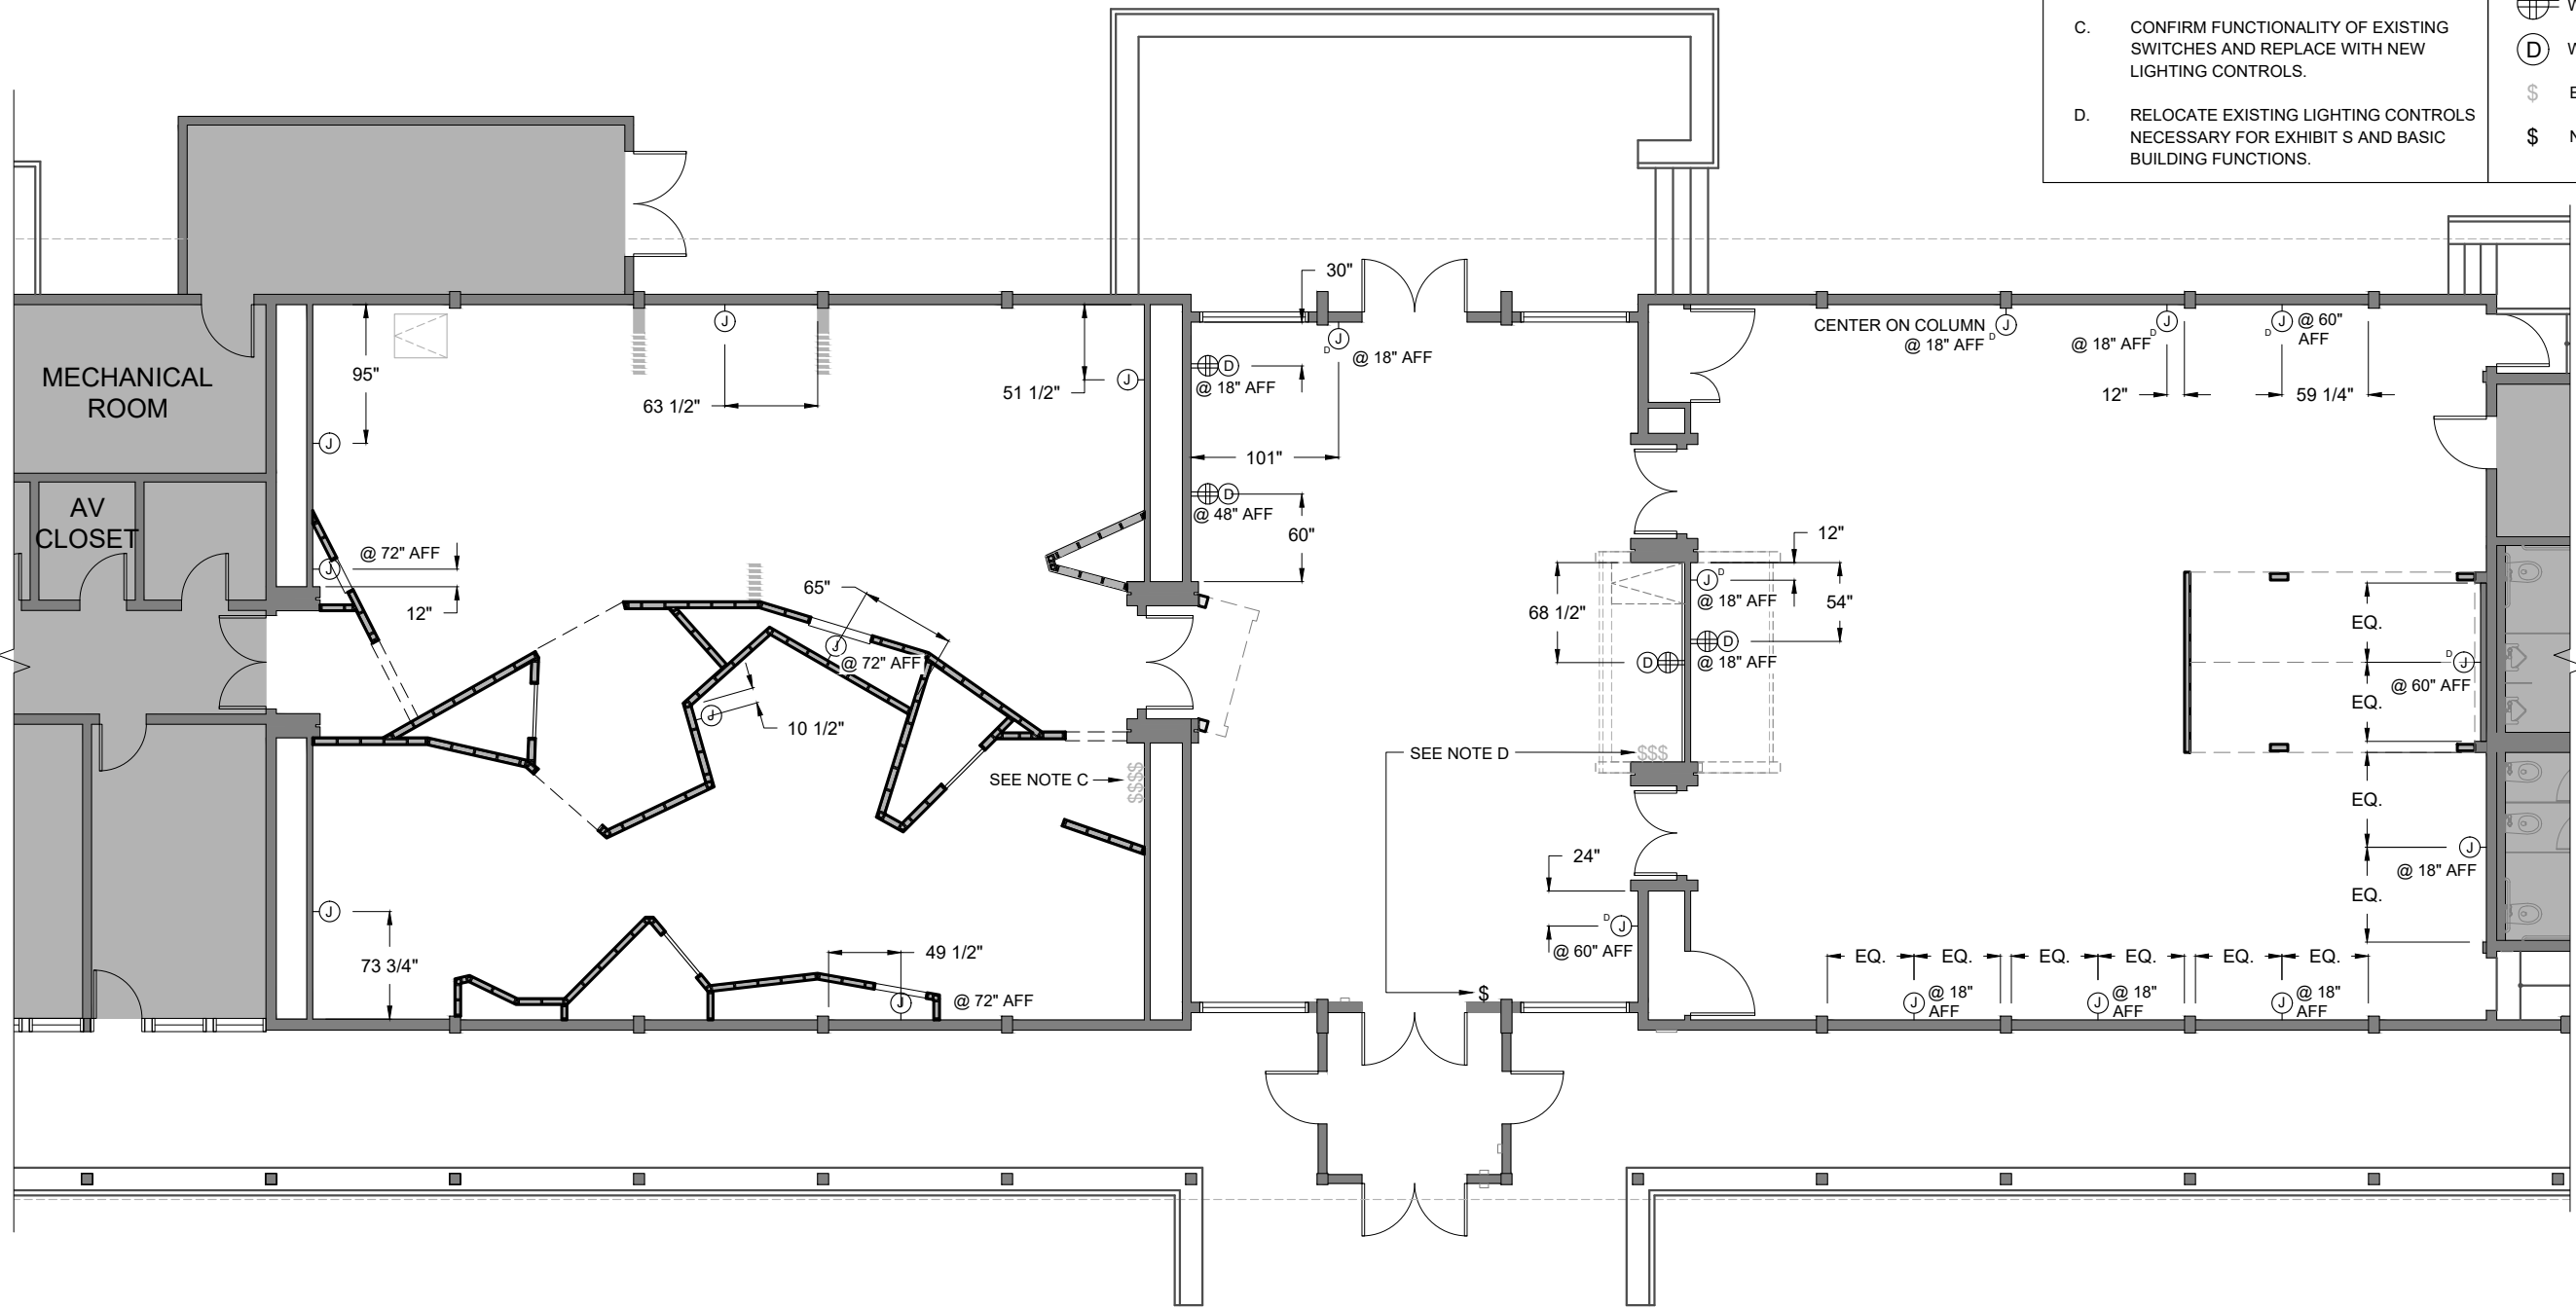


Lodgepole Visitor Center

Sequoia and Kings Canyon
National Parks

PHASE
PDI
SCALE
Noted
Note: Sheet is full-size at 11" x 17"


ISSUE DATE
02.11.2019

KEY PLAN

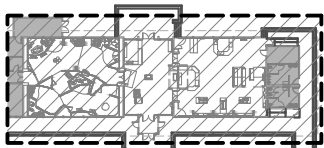

1 Electrical Plan
X0.106 Scale: 3/32" = 1'-0"



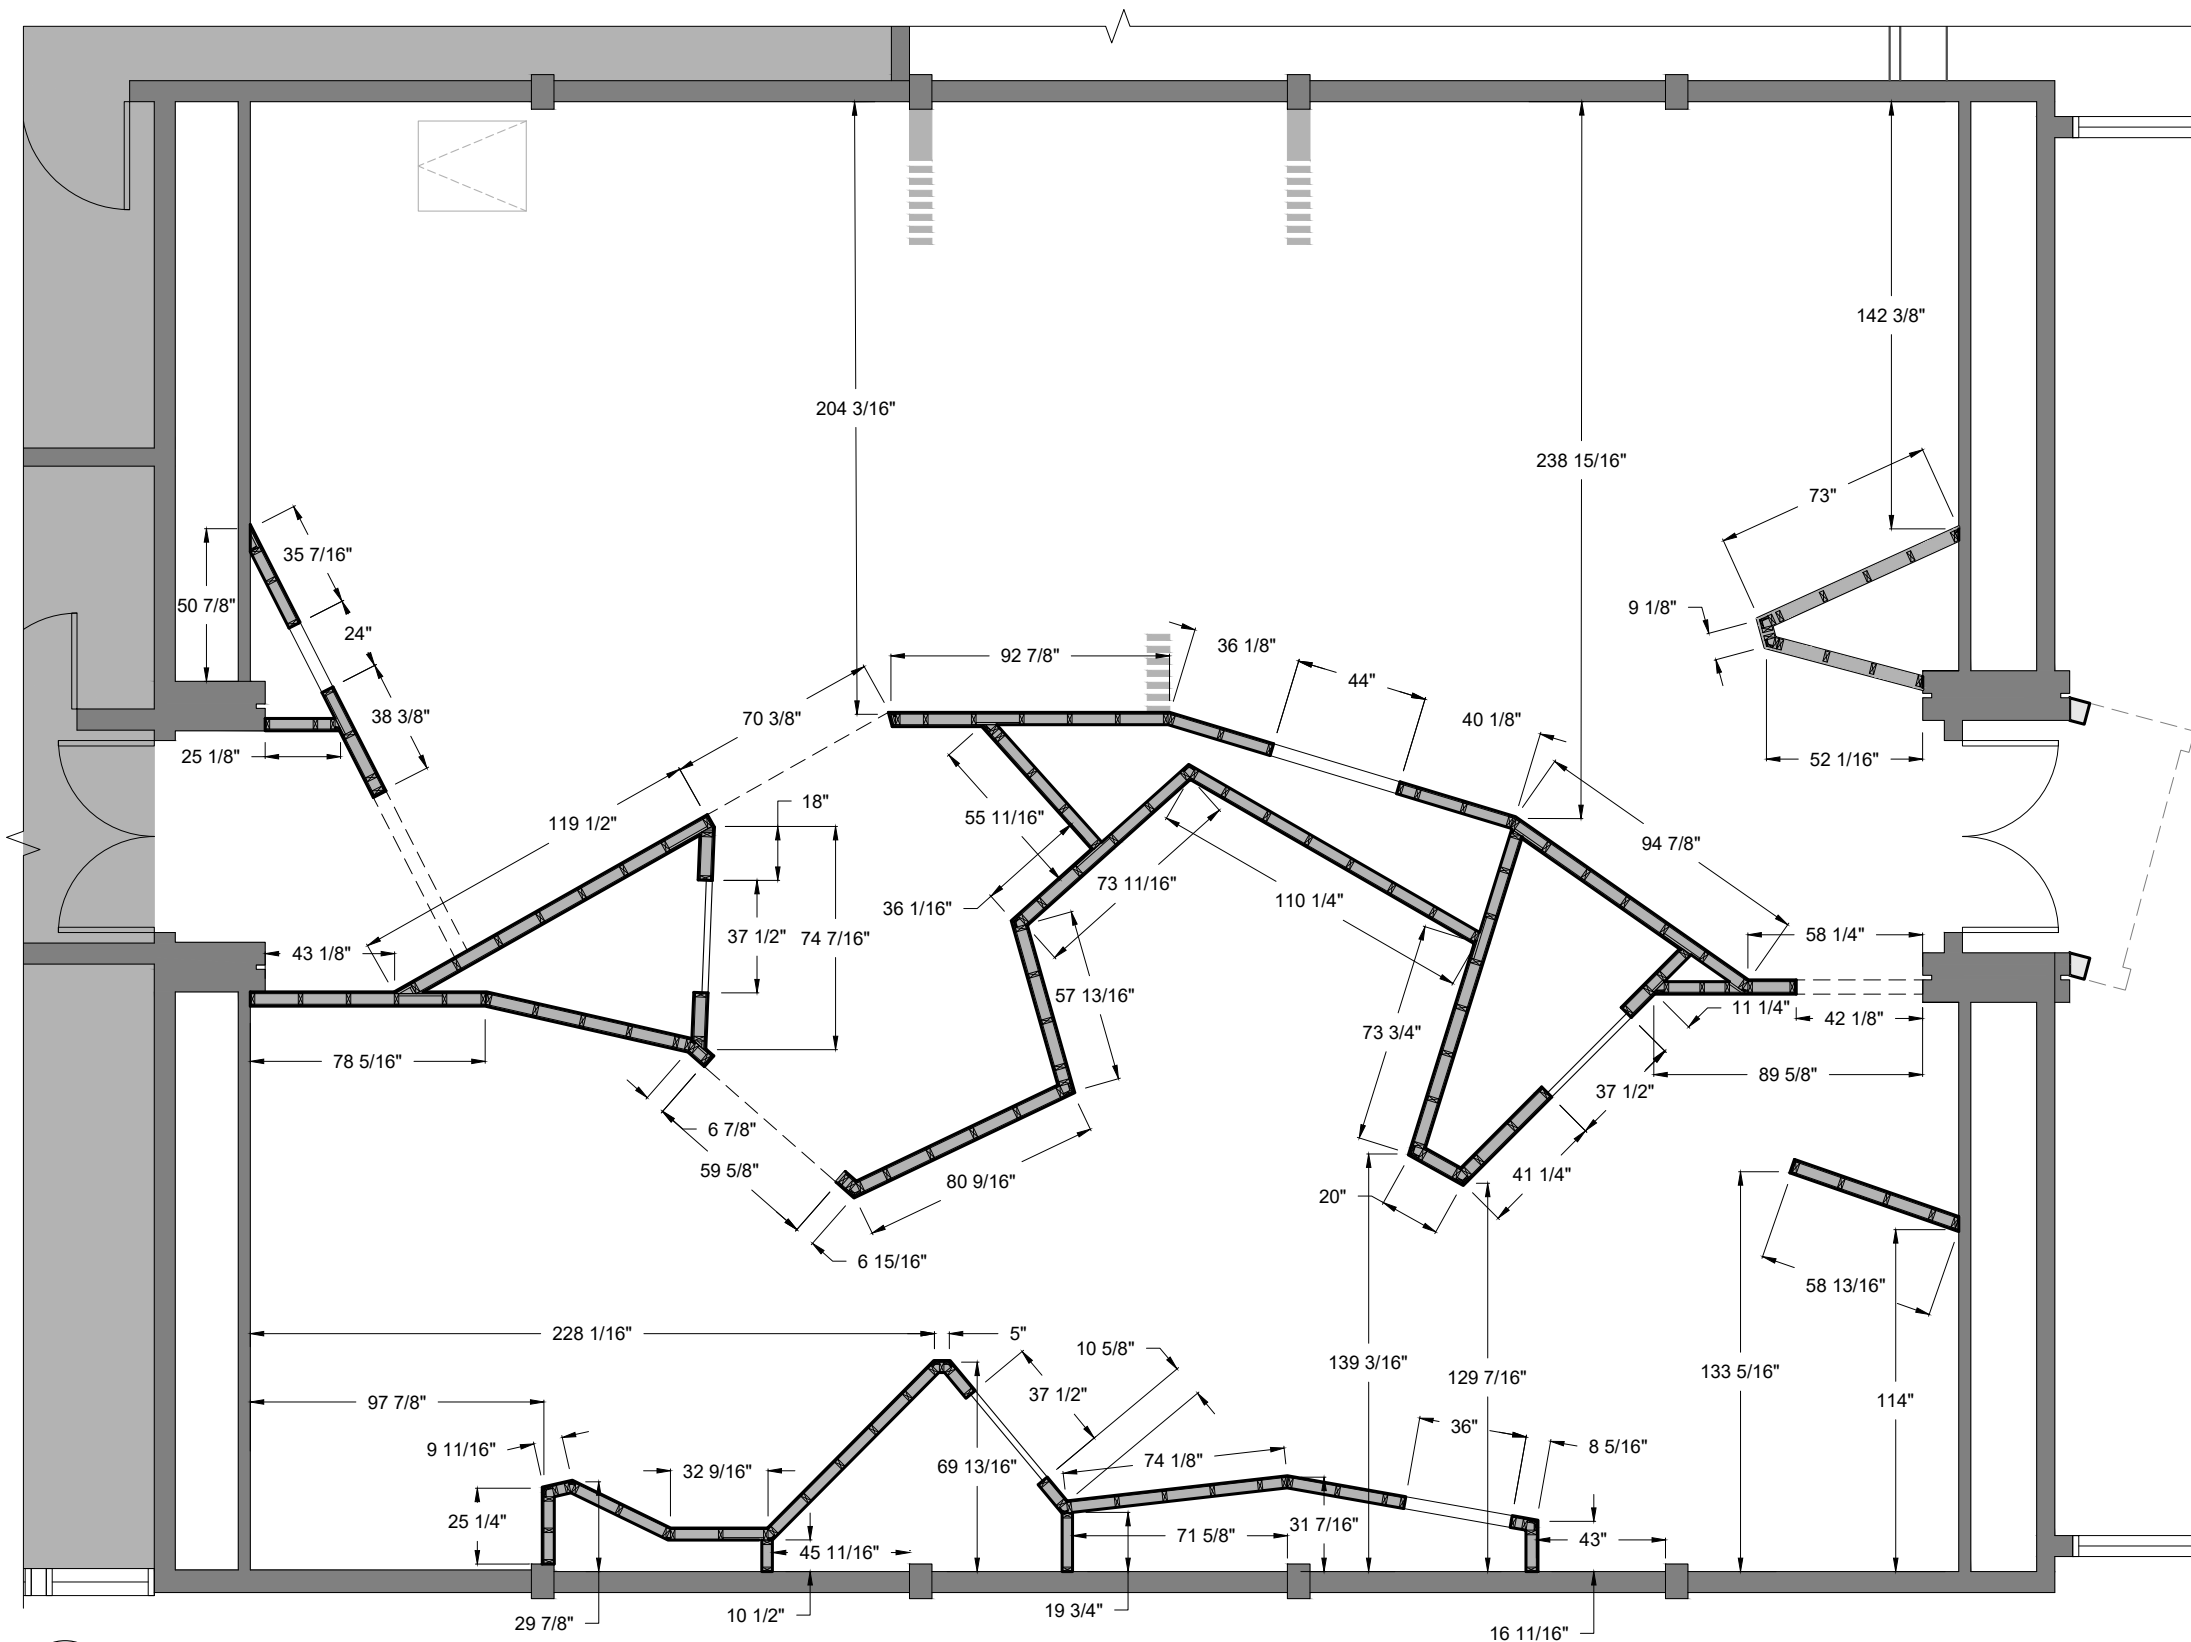

1 Wall Plan
X0.107 Scale: 3/16" = 1'-0"

Wall Plan

Scale: 3/16" = 1'-0"



SCALE OF FEET

**Lodgepole Visitor Center**Sequoia and Kings Canyon
National Parks

PHASE

PDI

SCALE


Noted

Note: Sheet is full-size at 11" x 17"

ISSUE DATE

02.11.2019


KEY PLAN

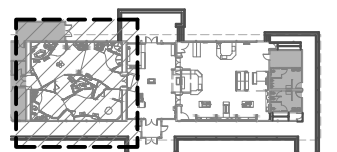

Lodgepole Visitor Center

Wall Plan

X0.107

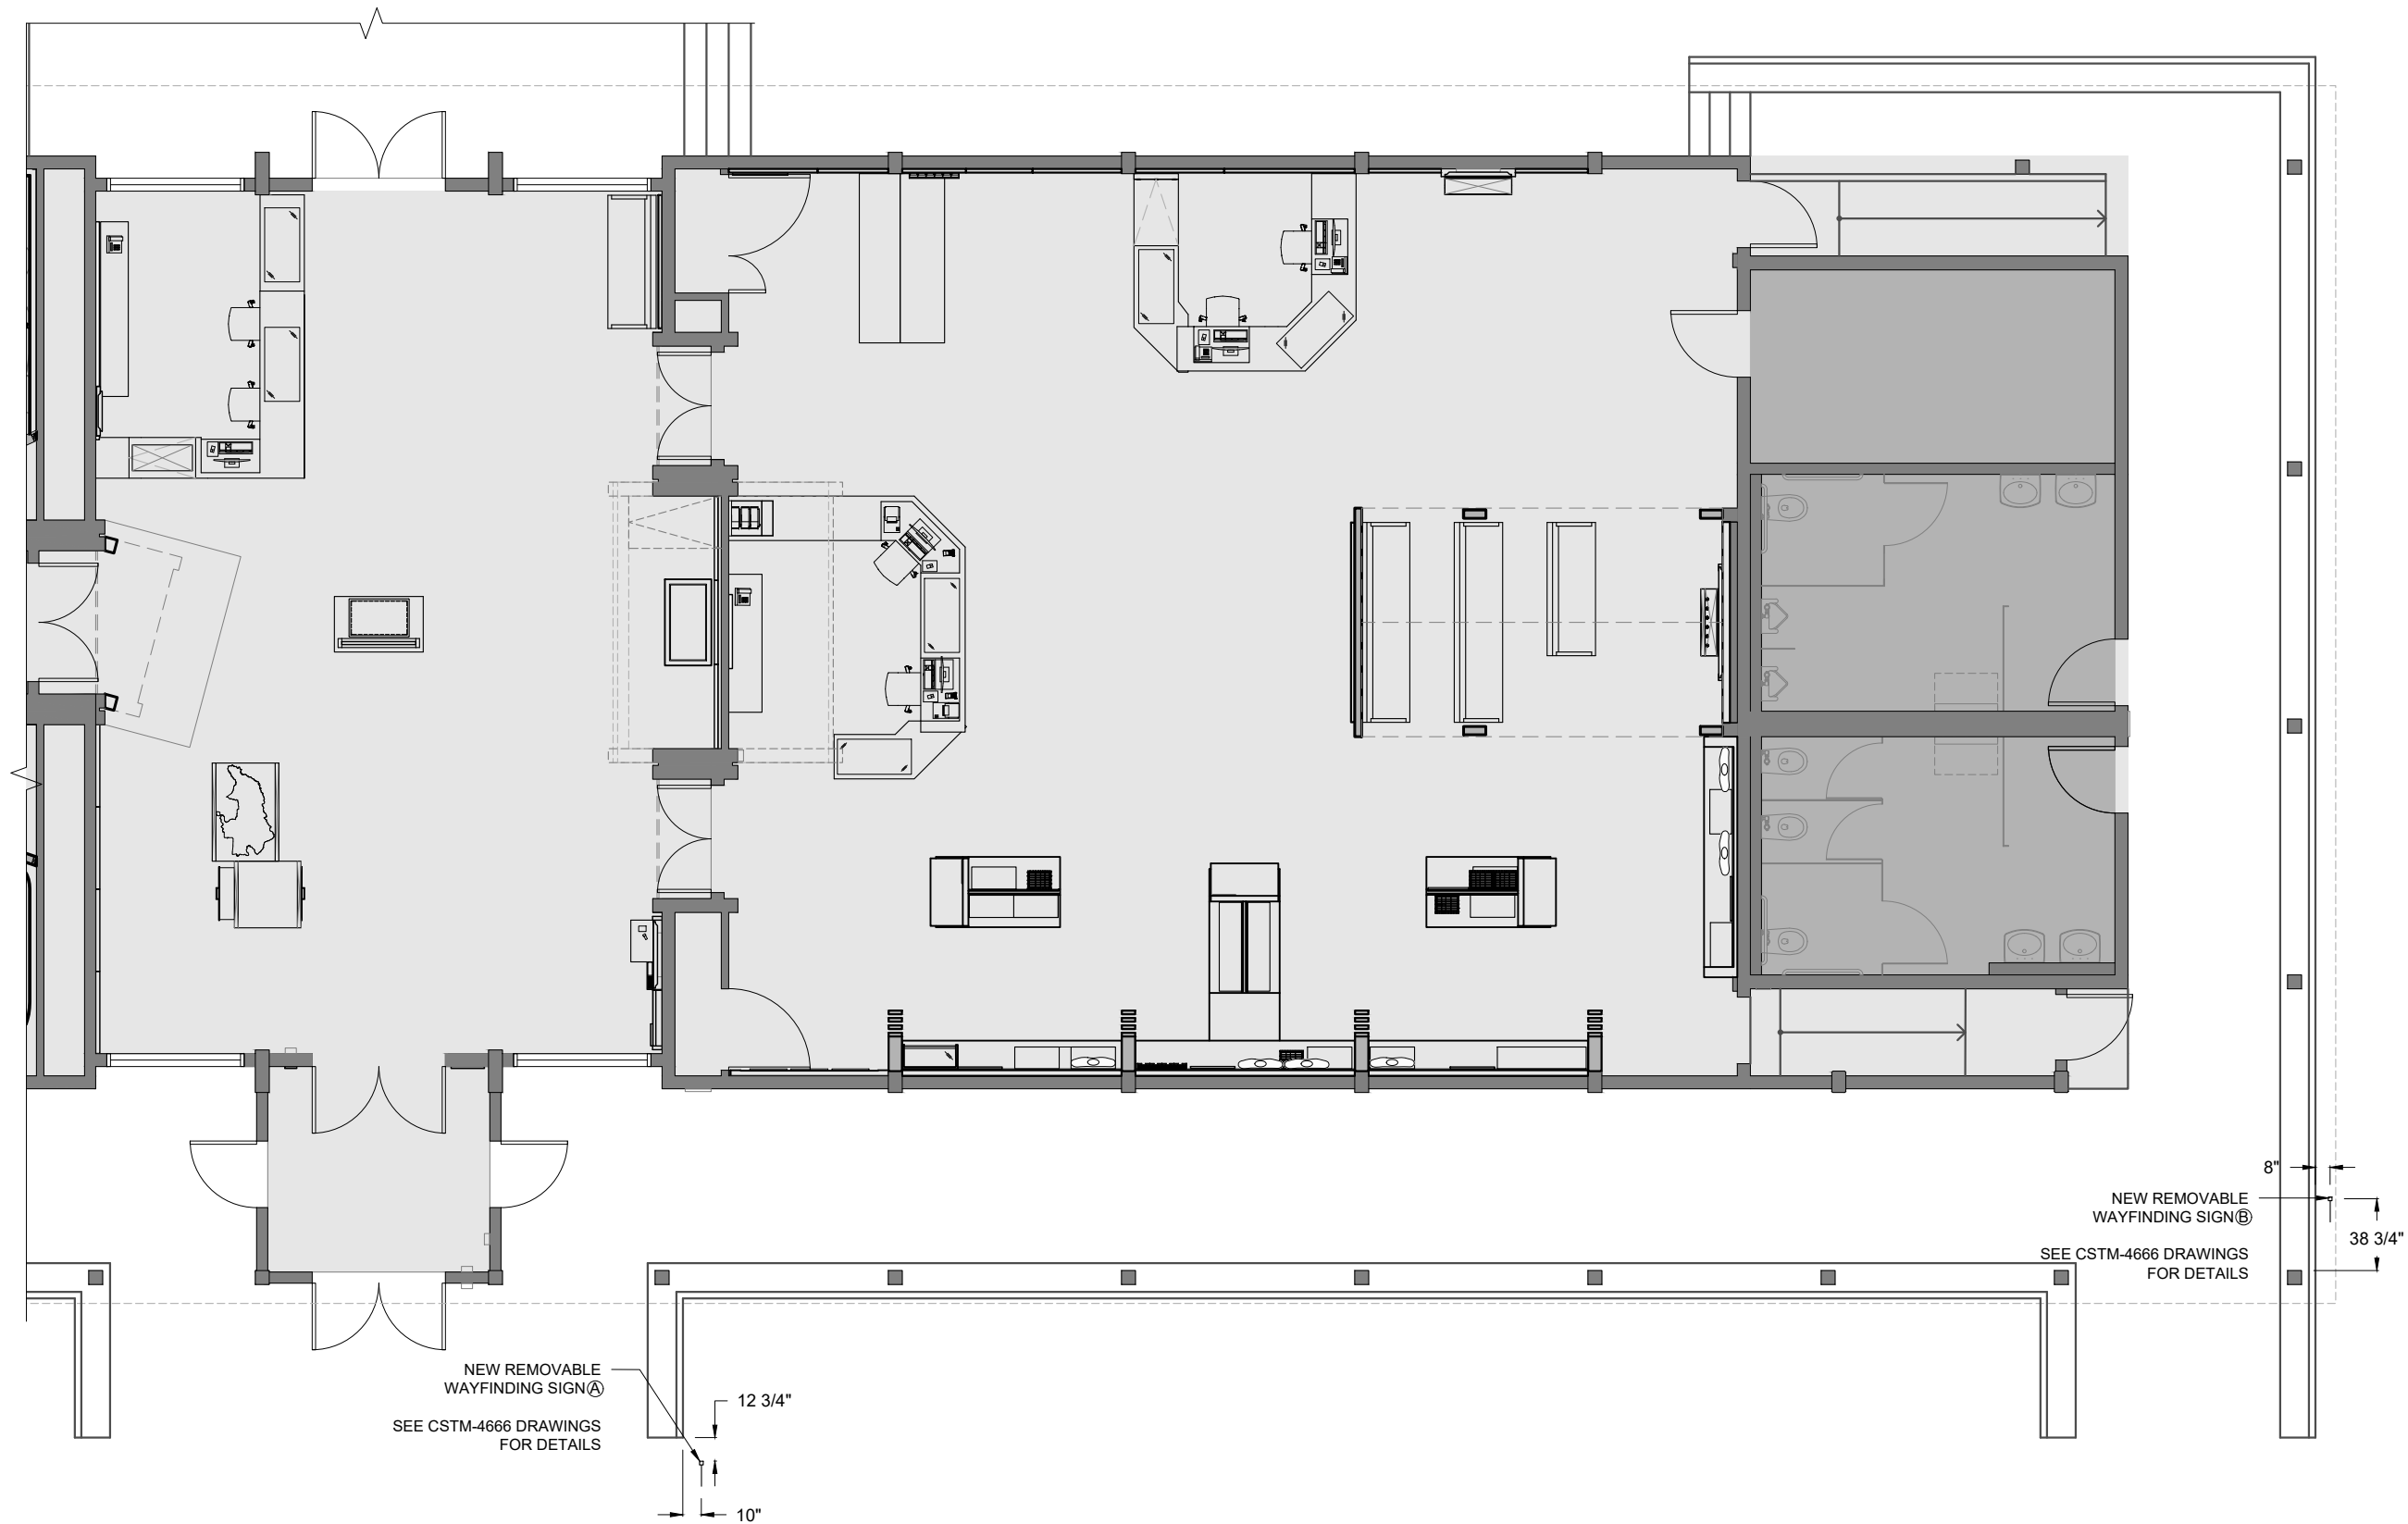

Lodgepole Visitor Center

Sequoia and Kings Canyon
National Parks

PHASE

PDI

SCALE


Noted

Note: Sheet is full-size at 11" x 17"

ISSUE DATE


02.11.2019


KEY PLAN

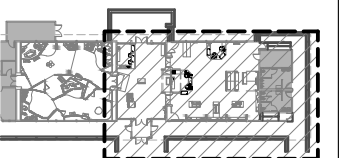


1 Exterior Signage Plan
X1.107 Scale: 1/8" = 1'-0"



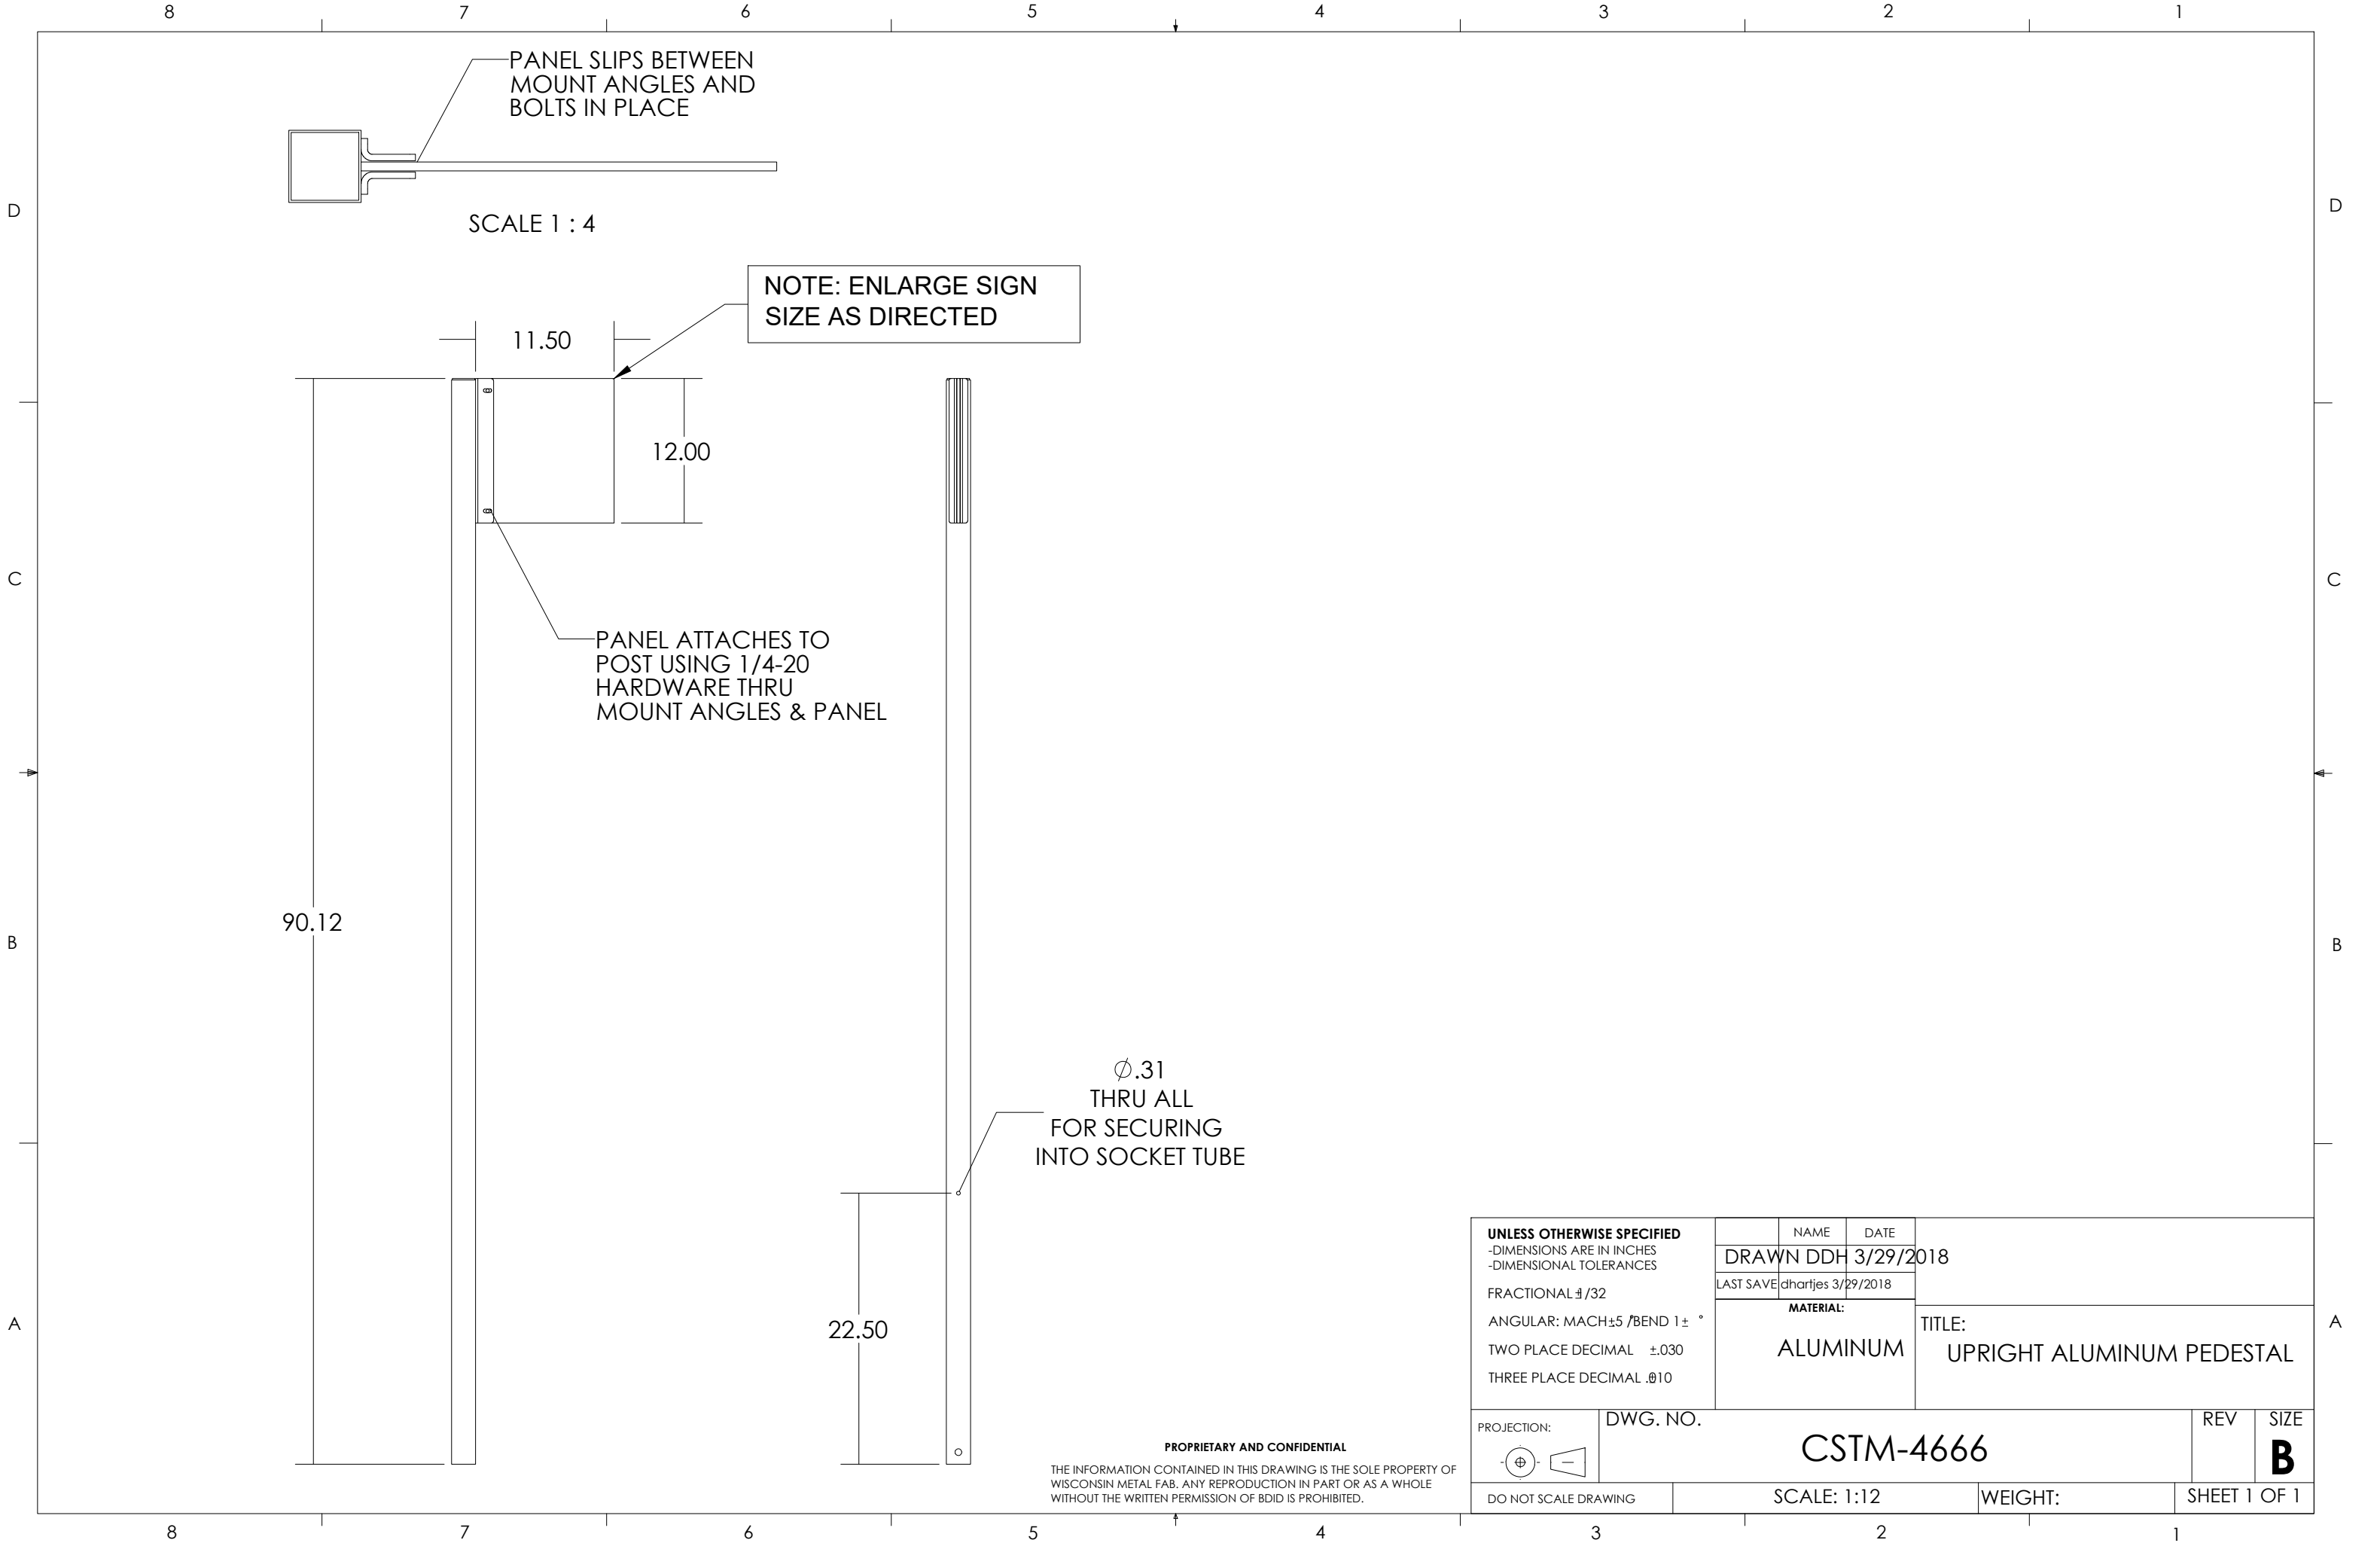


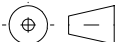
UNLESS OTHERWISE SPECIFIED -DIMENSIONS ARE IN INCHES -DIMENSIONAL TOLERANCES FRACTIONAL $\frac{1}{32}$ ANGULAR: MACH $\pm 5^\circ$ / BEND $1 \pm^\circ$ TWO PLACE DECIMAL $\pm .030$ THREE PLACE DECIMAL $\pm .010$		NAME	DATE	DRAWN DDH 3/29/2018		
		LAST SAVE	dharjjes 3/29/2018			
	MATERIAL:		TITLE: UPRIGHT ALUMINUM PEDESTAL			
	ALUMINUM					
PROJECTION: 	DWG. NO. CSTM-4666			REV	SIZE B	
DO NOT SCALE DRAWING		SCALE: 1:12		WEIGHT:		SHEET 1 OF 1

PROPRIETARY AND CONFIDENTIAL
THE INFORMATION CONTAINED IN THIS DRAWING IS THE SOLE PROPERTY OF WISCONSIN METAL FAB. ANY REPRODUCTION IN PART OR AS A WHOLE WITHOUT THE WRITTEN PERMISSION OF BDID IS PROHIBITED.

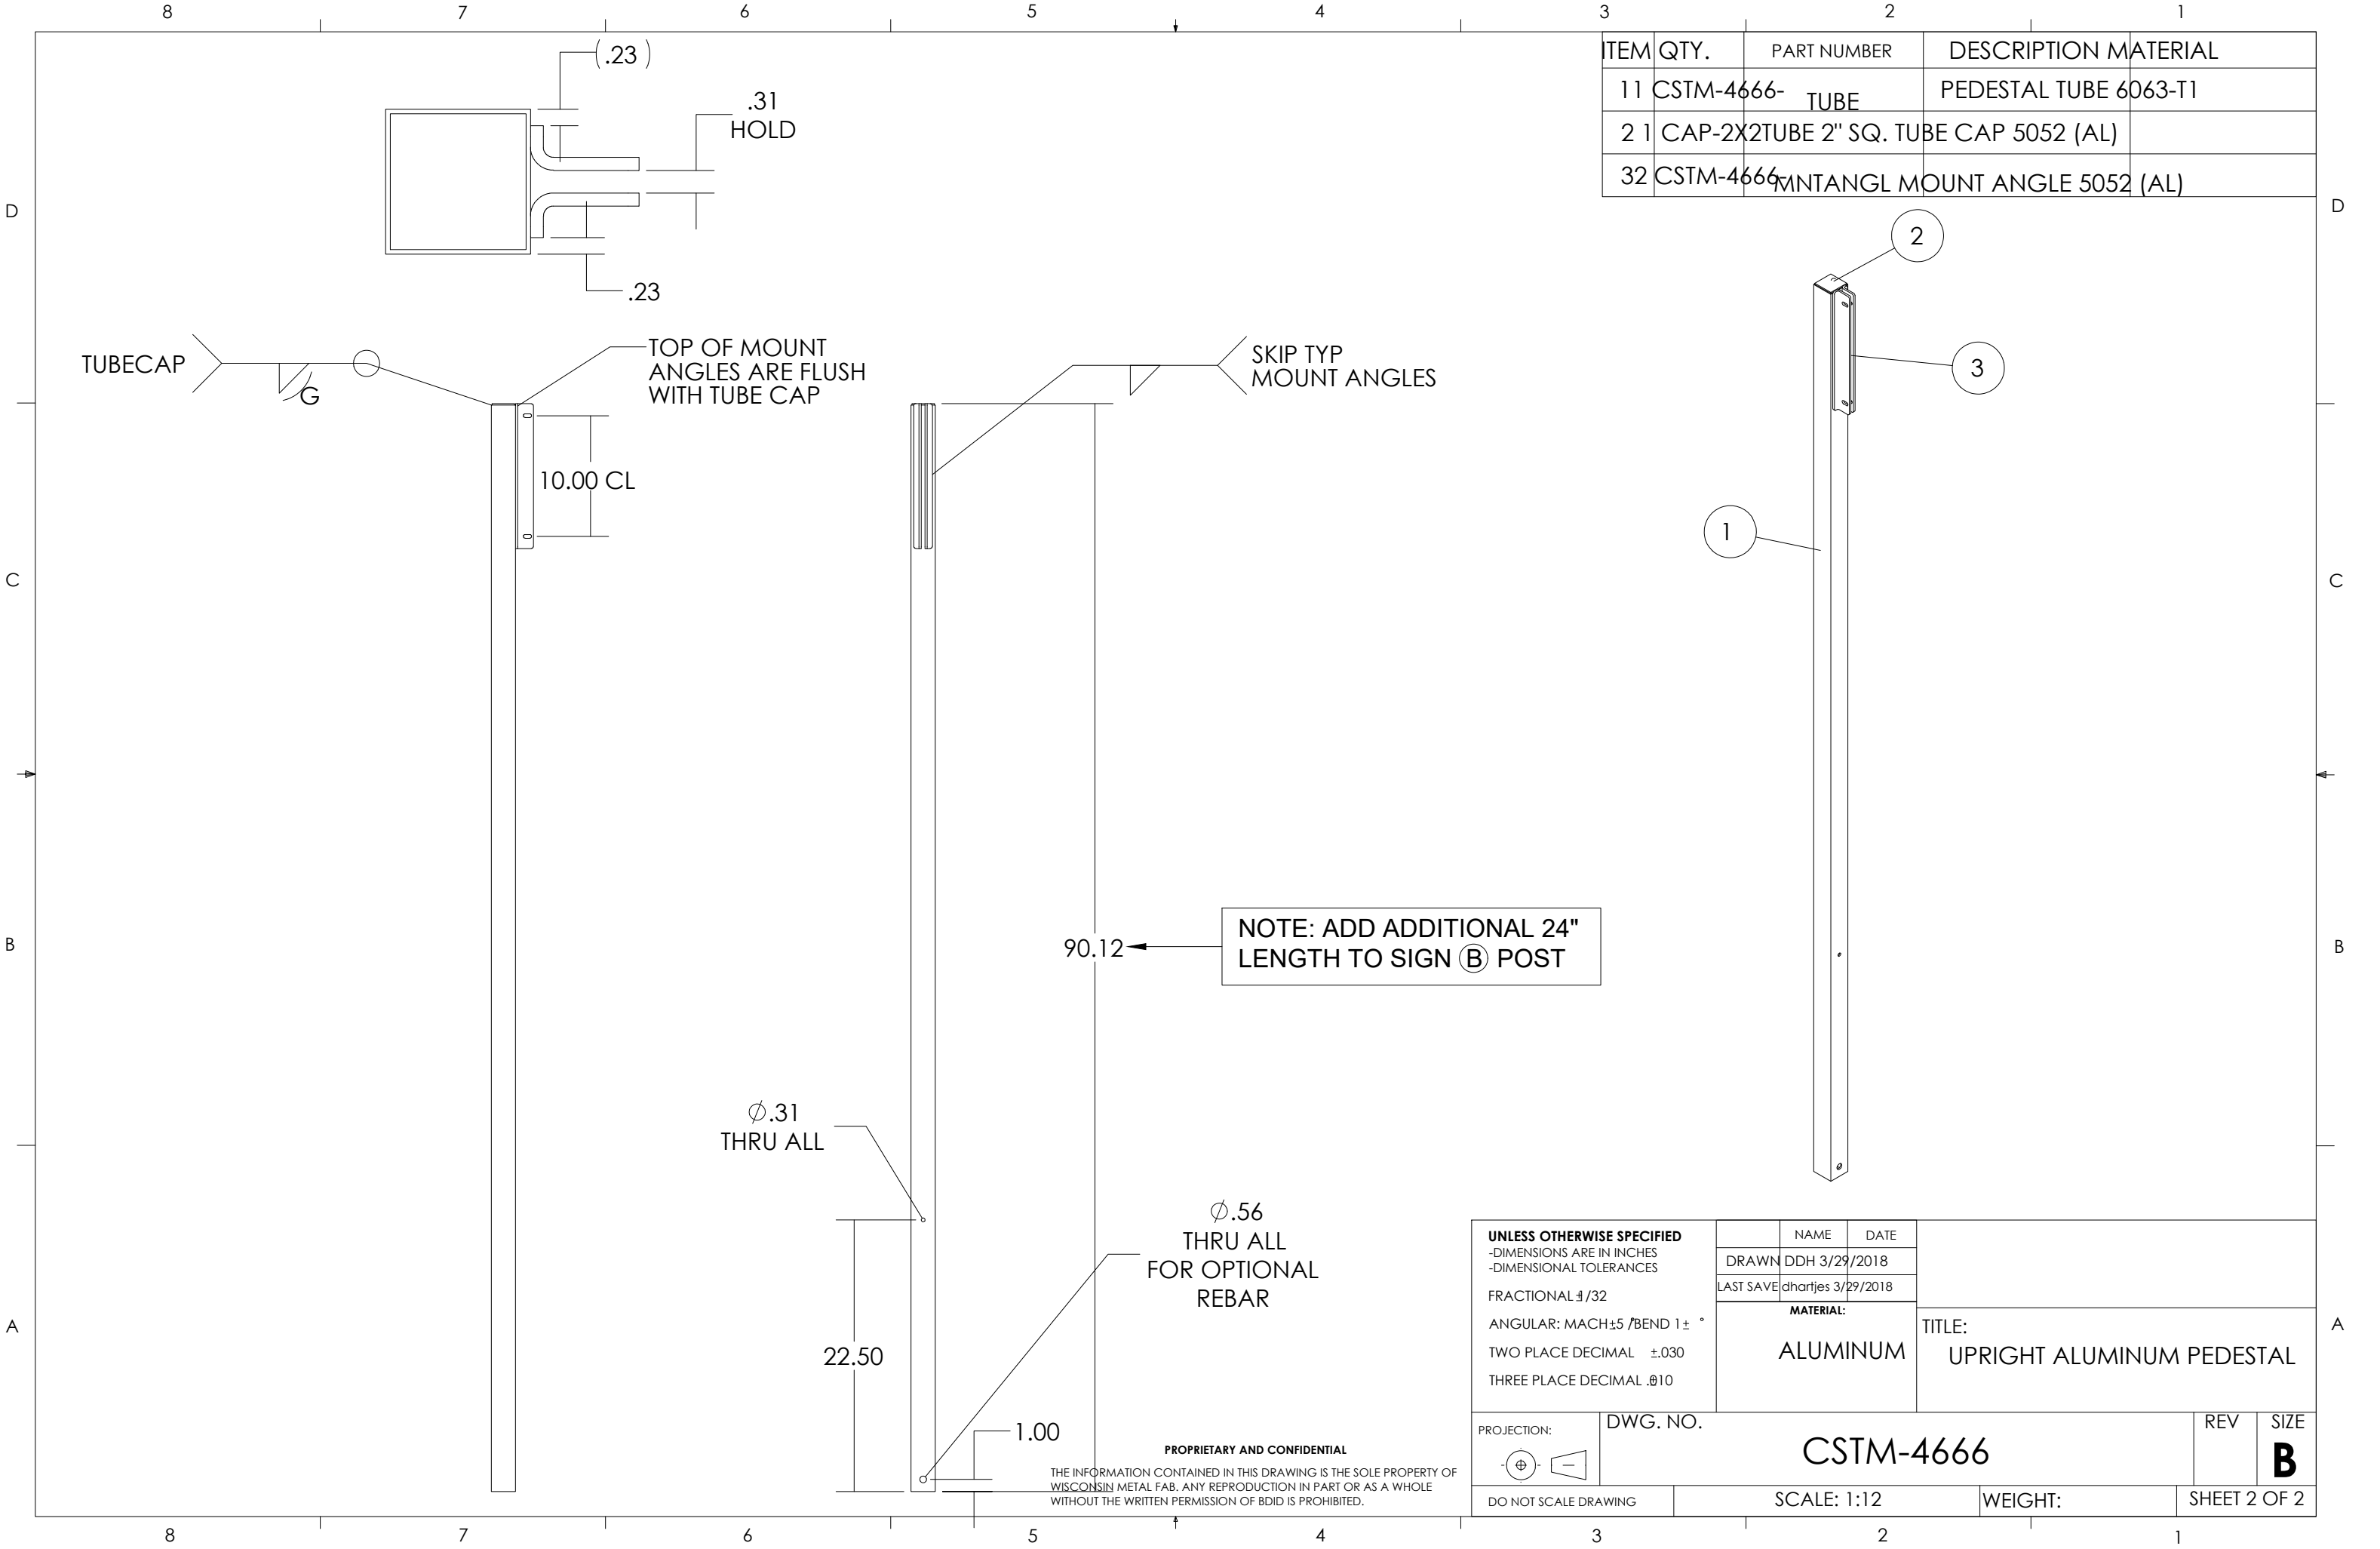


ITEM	QTY.	PART NUMBER	DESCRIPTION	MATERIAL
11	CSTM-4666-	TUBE	PEDESTAL TUBE	6063-T1
21	CAP-2X2TUBE 2"	SQ. TUBE CAP	5052 (AL)	
32	CSTM-4666-	MNTANGL	MOUNT ANGLE	5052 (AL)

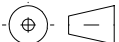
UNLESS OTHERWISE SPECIFIED -DIMENSIONS ARE IN INCHES -DIMENSIONAL TOLERANCES FRACTIONAL $\frac{1}{32}$ ANGULAR: MACH $\pm 5^\circ$ / BEND $1 \pm^\circ$ TWO PLACE DECIMAL $\pm .030$ THREE PLACE DECIMAL $\pm .010$		NAME	DATE	TITLE: UPRIGHT ALUMINUM PEDESTAL	
		DRAWN	DDH 3/29/2018		
		LAST SAVE	dhartjes 3/29/2018		
		MATERIAL: ALUMINUM			
PROJECTION: 	DWG. NO. CSTM-4666			REV	SIZE B
DO NOT SCALE DRAWING		SCALE: 1:12		WEIGHT:	
				SHEET 2 OF 2	

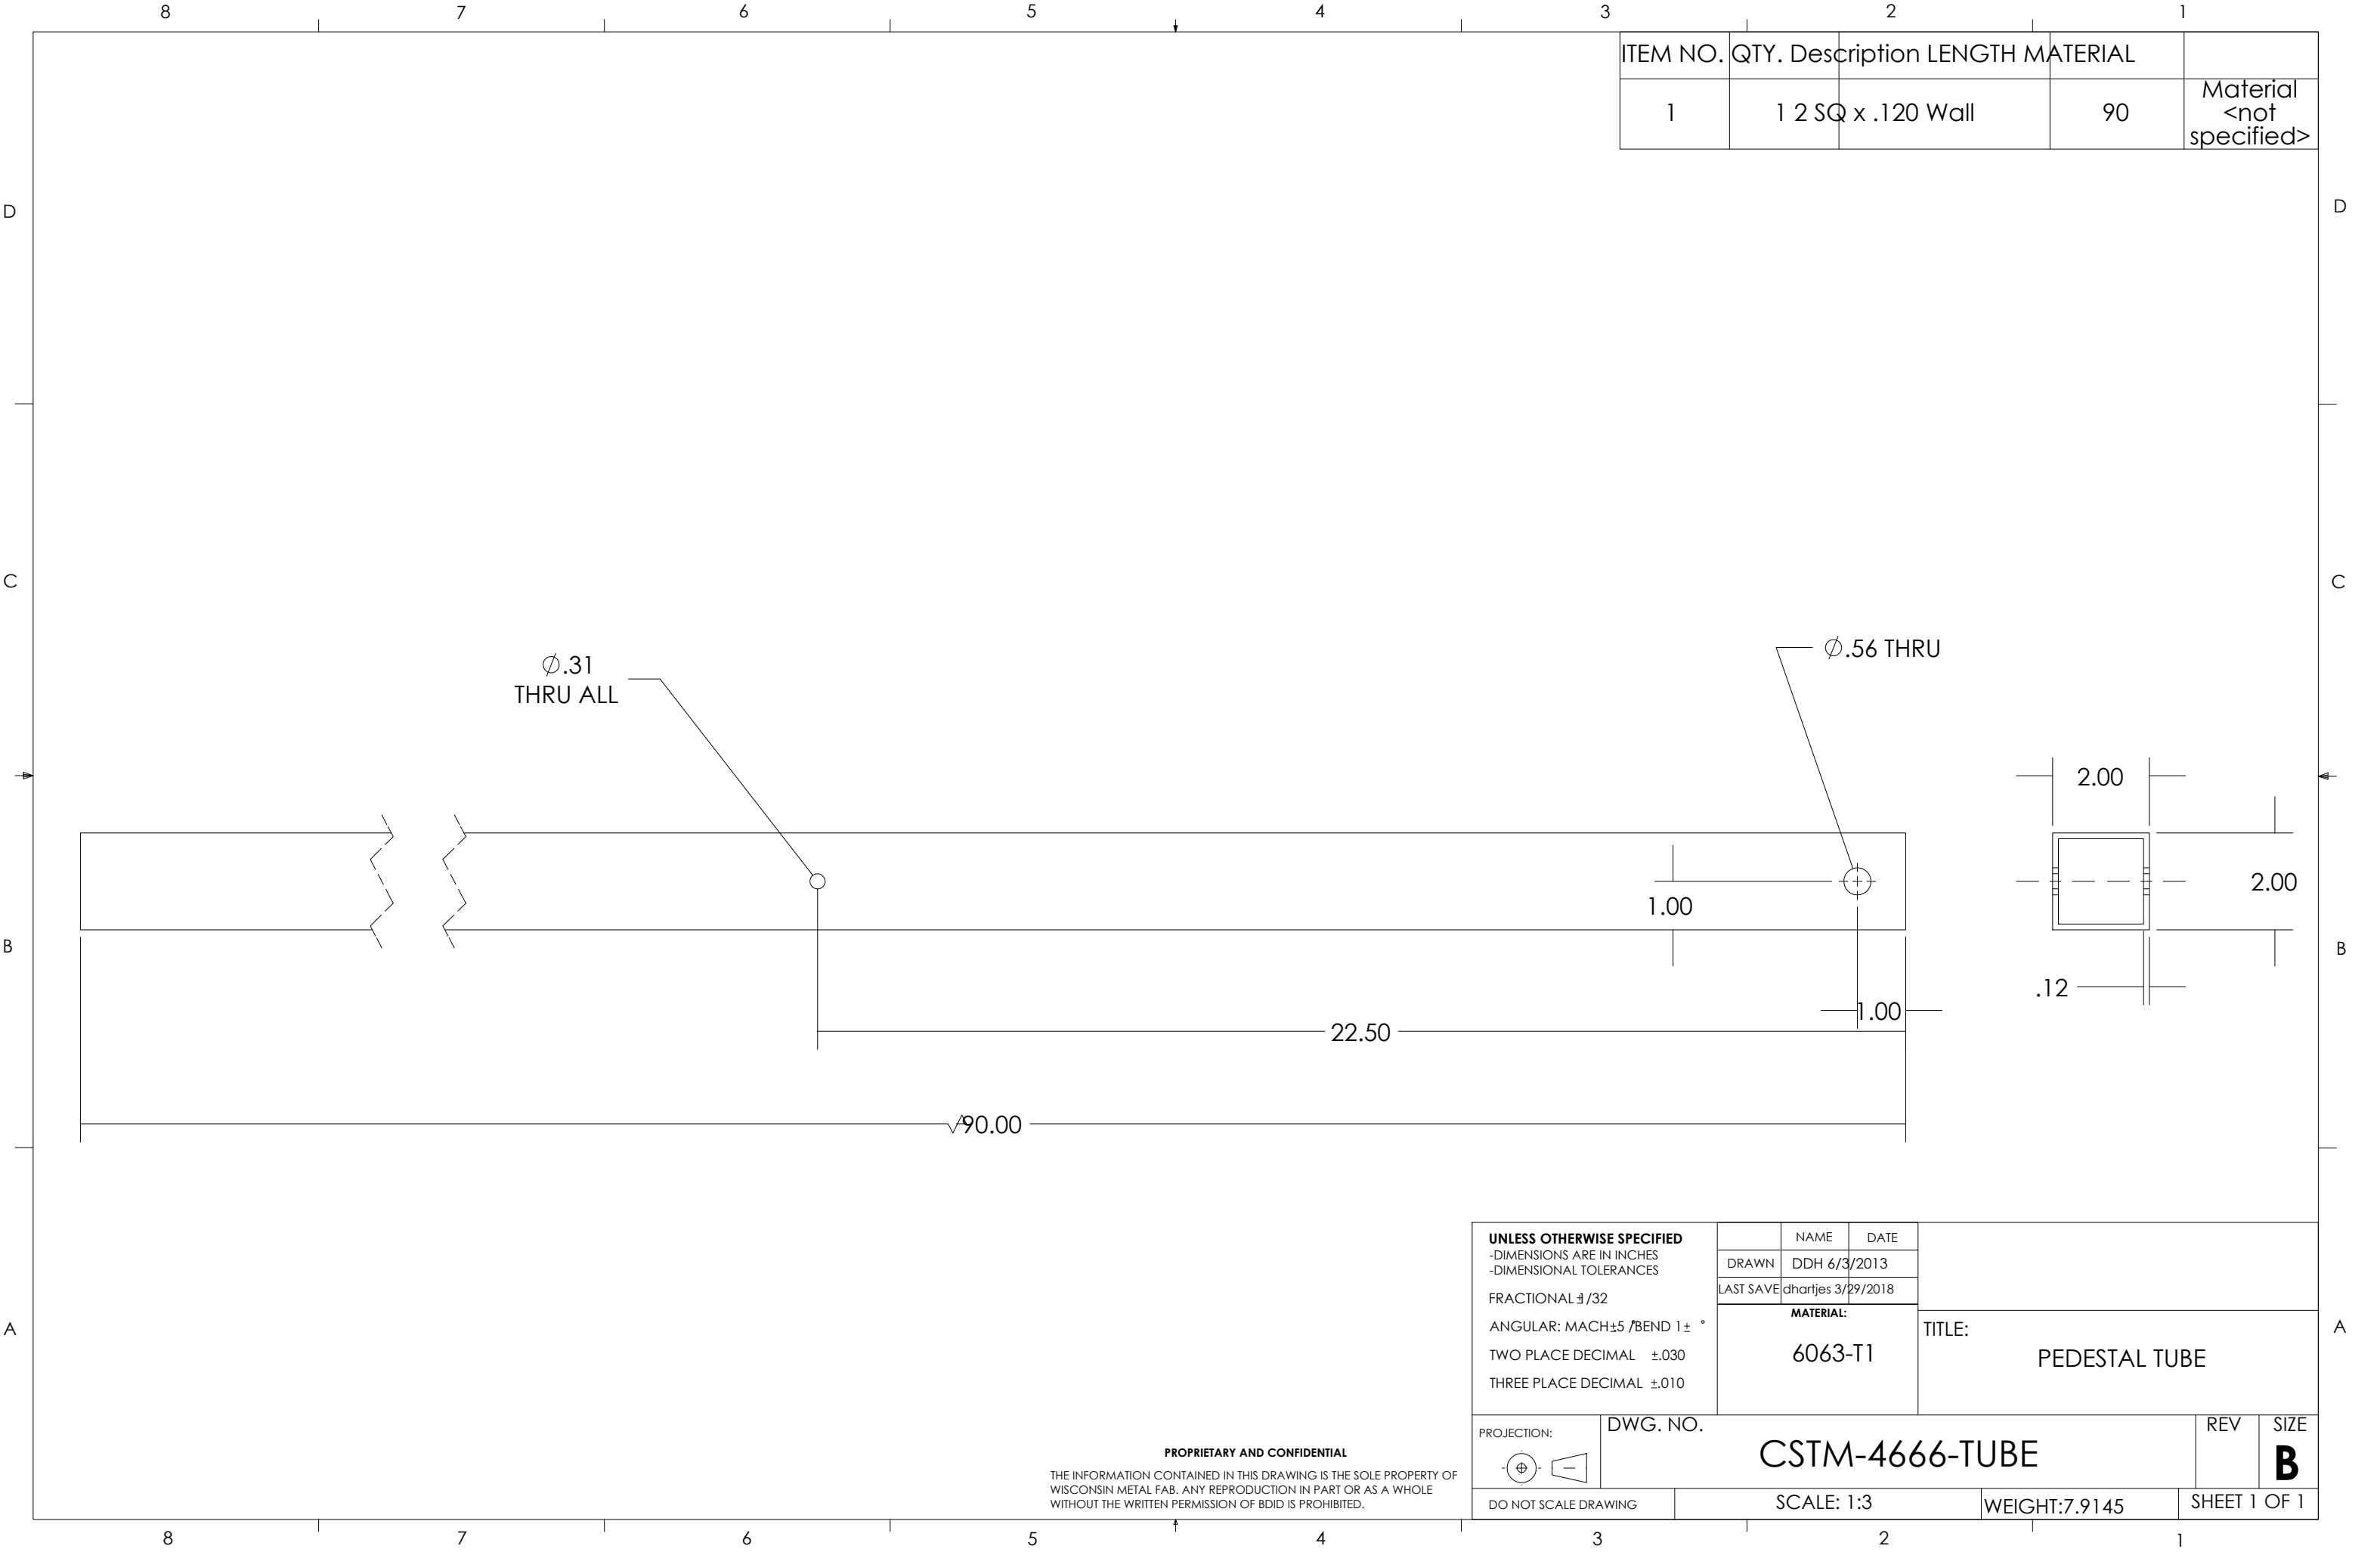



ITEM NO.	QTY.	Description	LENGTH	MATERIAL	
1	1	2 SQ x .120 Wall	90	Material <not specified>	

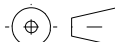UNLESS OTHERWISE SPECIFIED -DIMENSIONS ARE IN INCHES -DIMENSIONAL TOLERANCES FRACTIONAL 1/32 ANGULAR: MACH±5 /BEND 1 ± ° TWO PLACE DECIMAL ±.030 THREE PLACE DECIMAL ±.010			NAME	DATE	TITLE: PEDESTAL TUBE		
		DRAWN	DDH	6/3/2013			
		LAST SAVE	dhartjes	3/29/2018			
		MATERIAL: 6063-T1					
PROJECTION: 		DWG. NO. CSTM-4666-TUBE			REV	SIZE B	
DO NOT SCALE DRAWING		SCALE: 1:3		WEIGHT:7.9145		SHEET 1 OF 1	

PROPRIETARY AND CONFIDENTIAL
THE INFORMATION CONTAINED IN THIS DRAWING IS THE SOLE PROPERTY OF
WISCONSIN METAL FAB. ANY REPRODUCTION IN PART OR AS A WHOLE
WITHOUT THE WRITTEN PERMISSION OF BDID IS PROHIBITED.

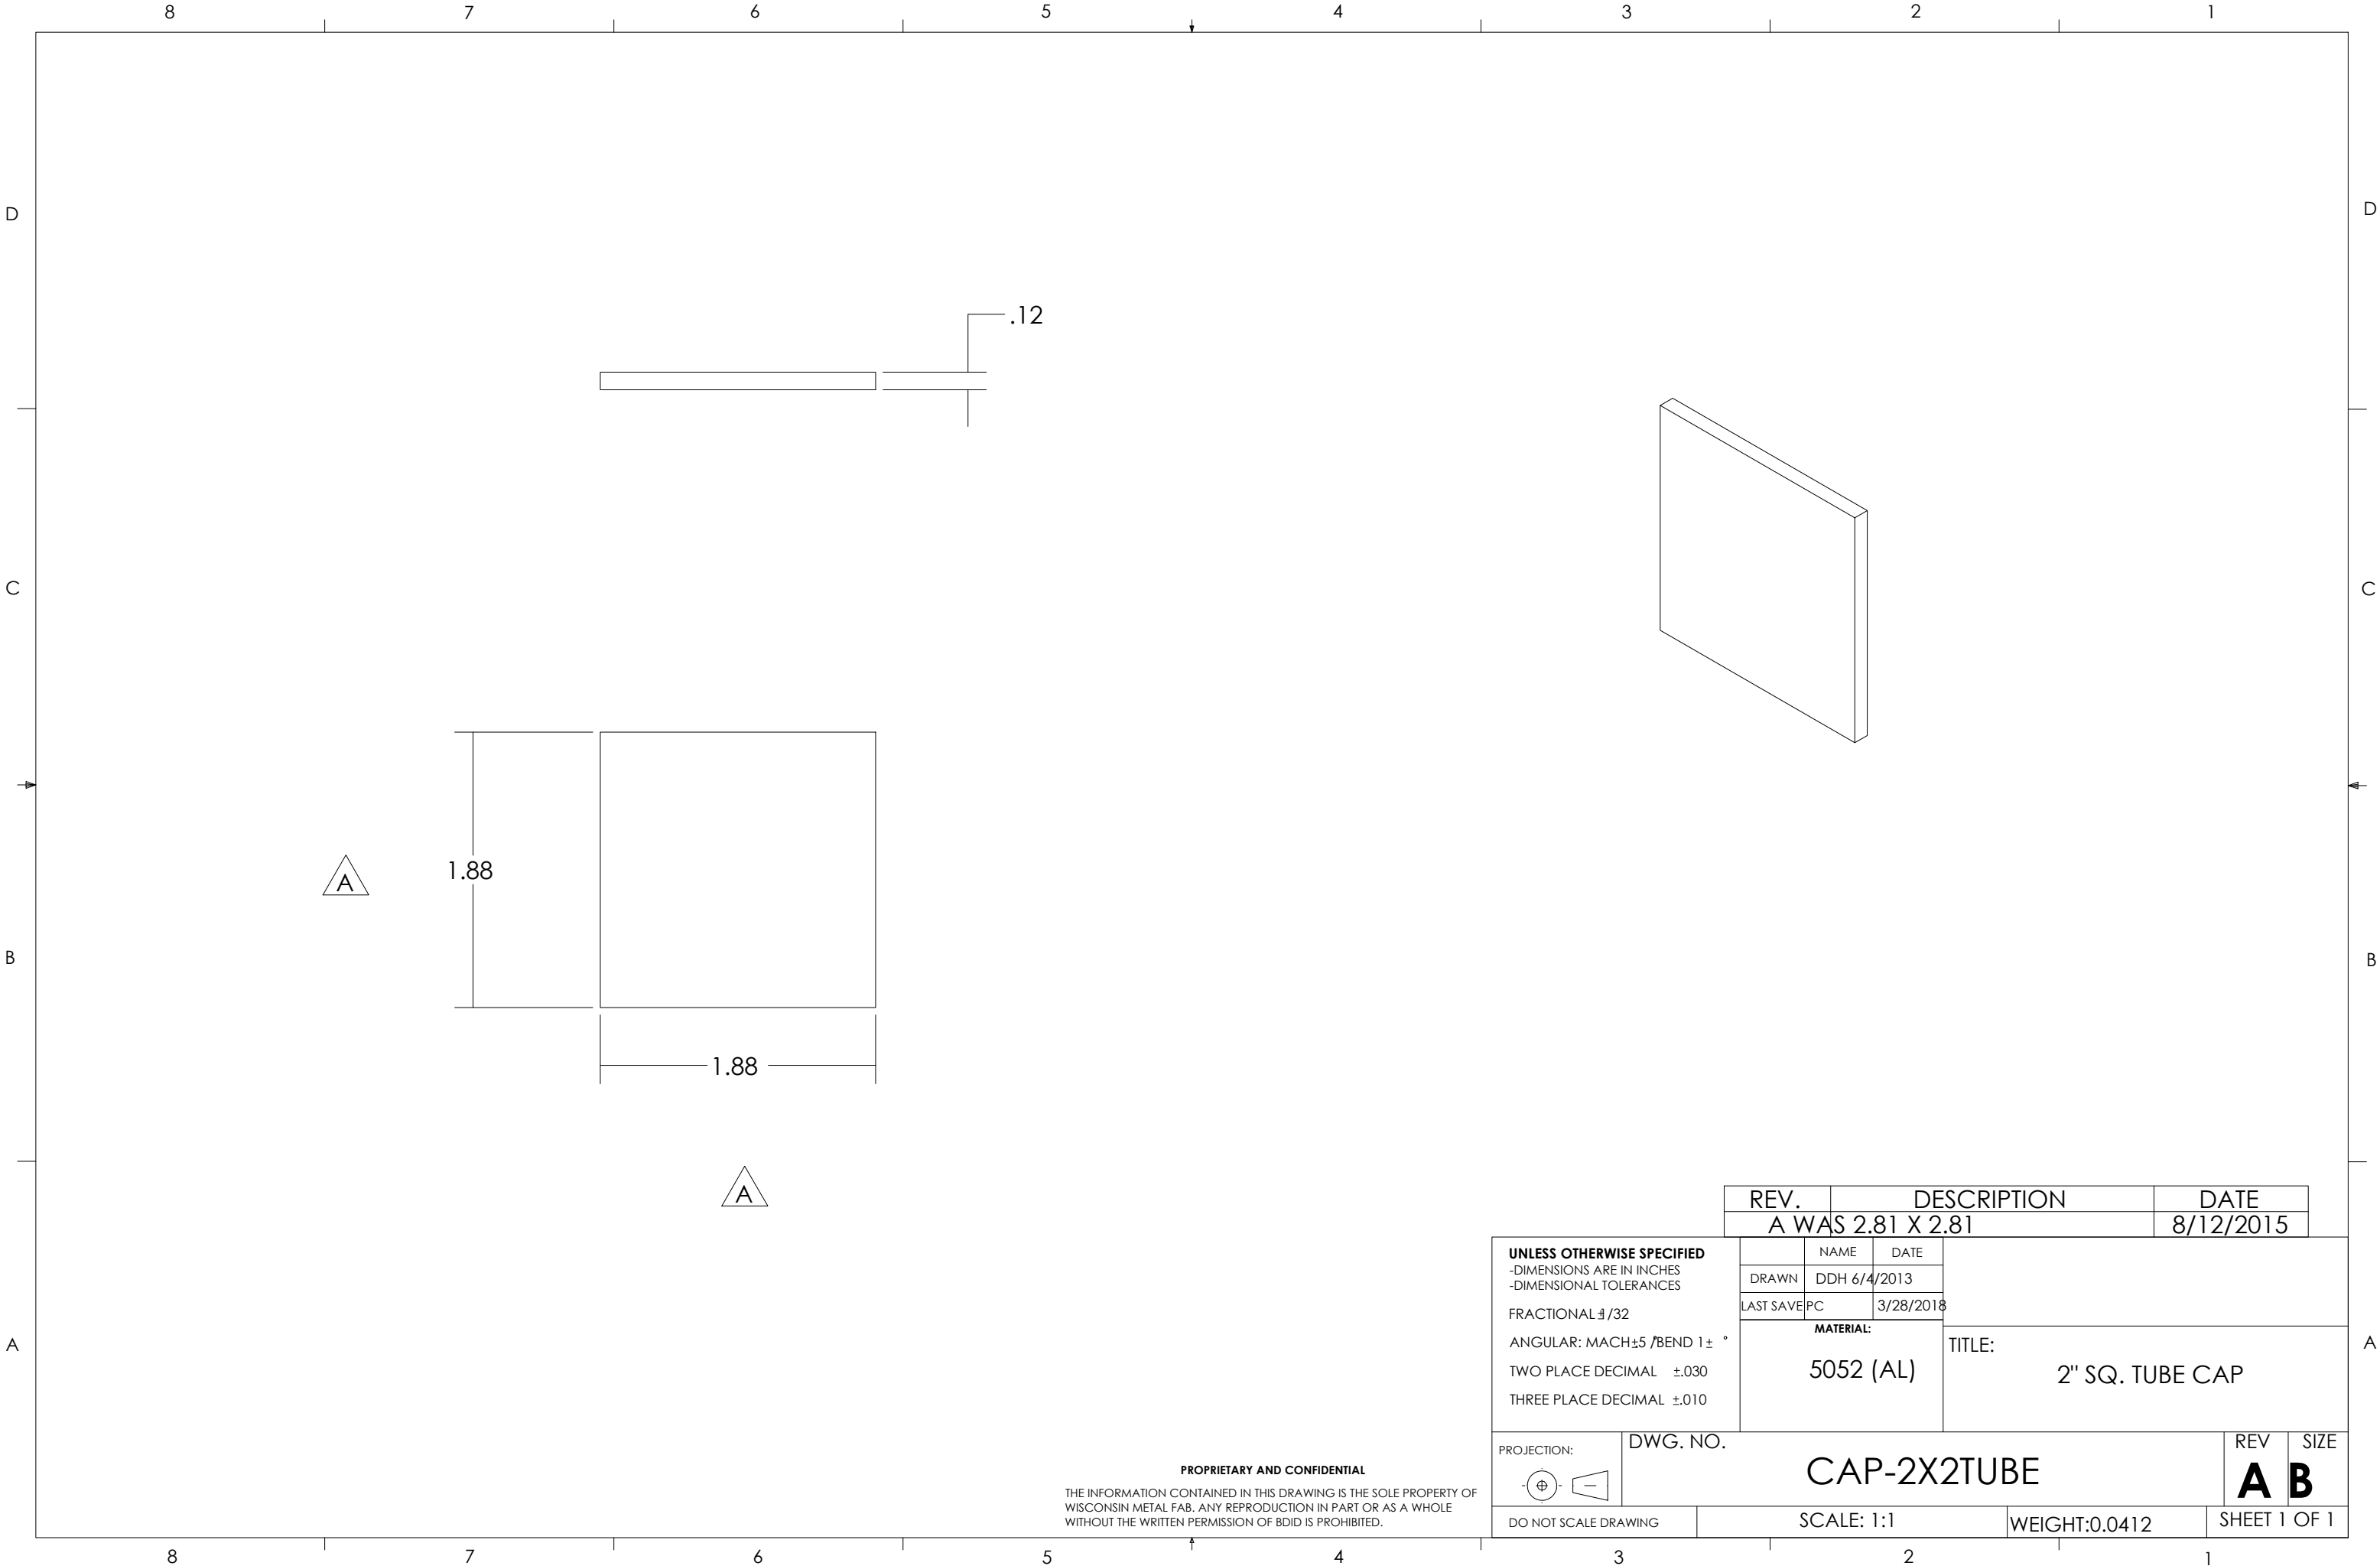

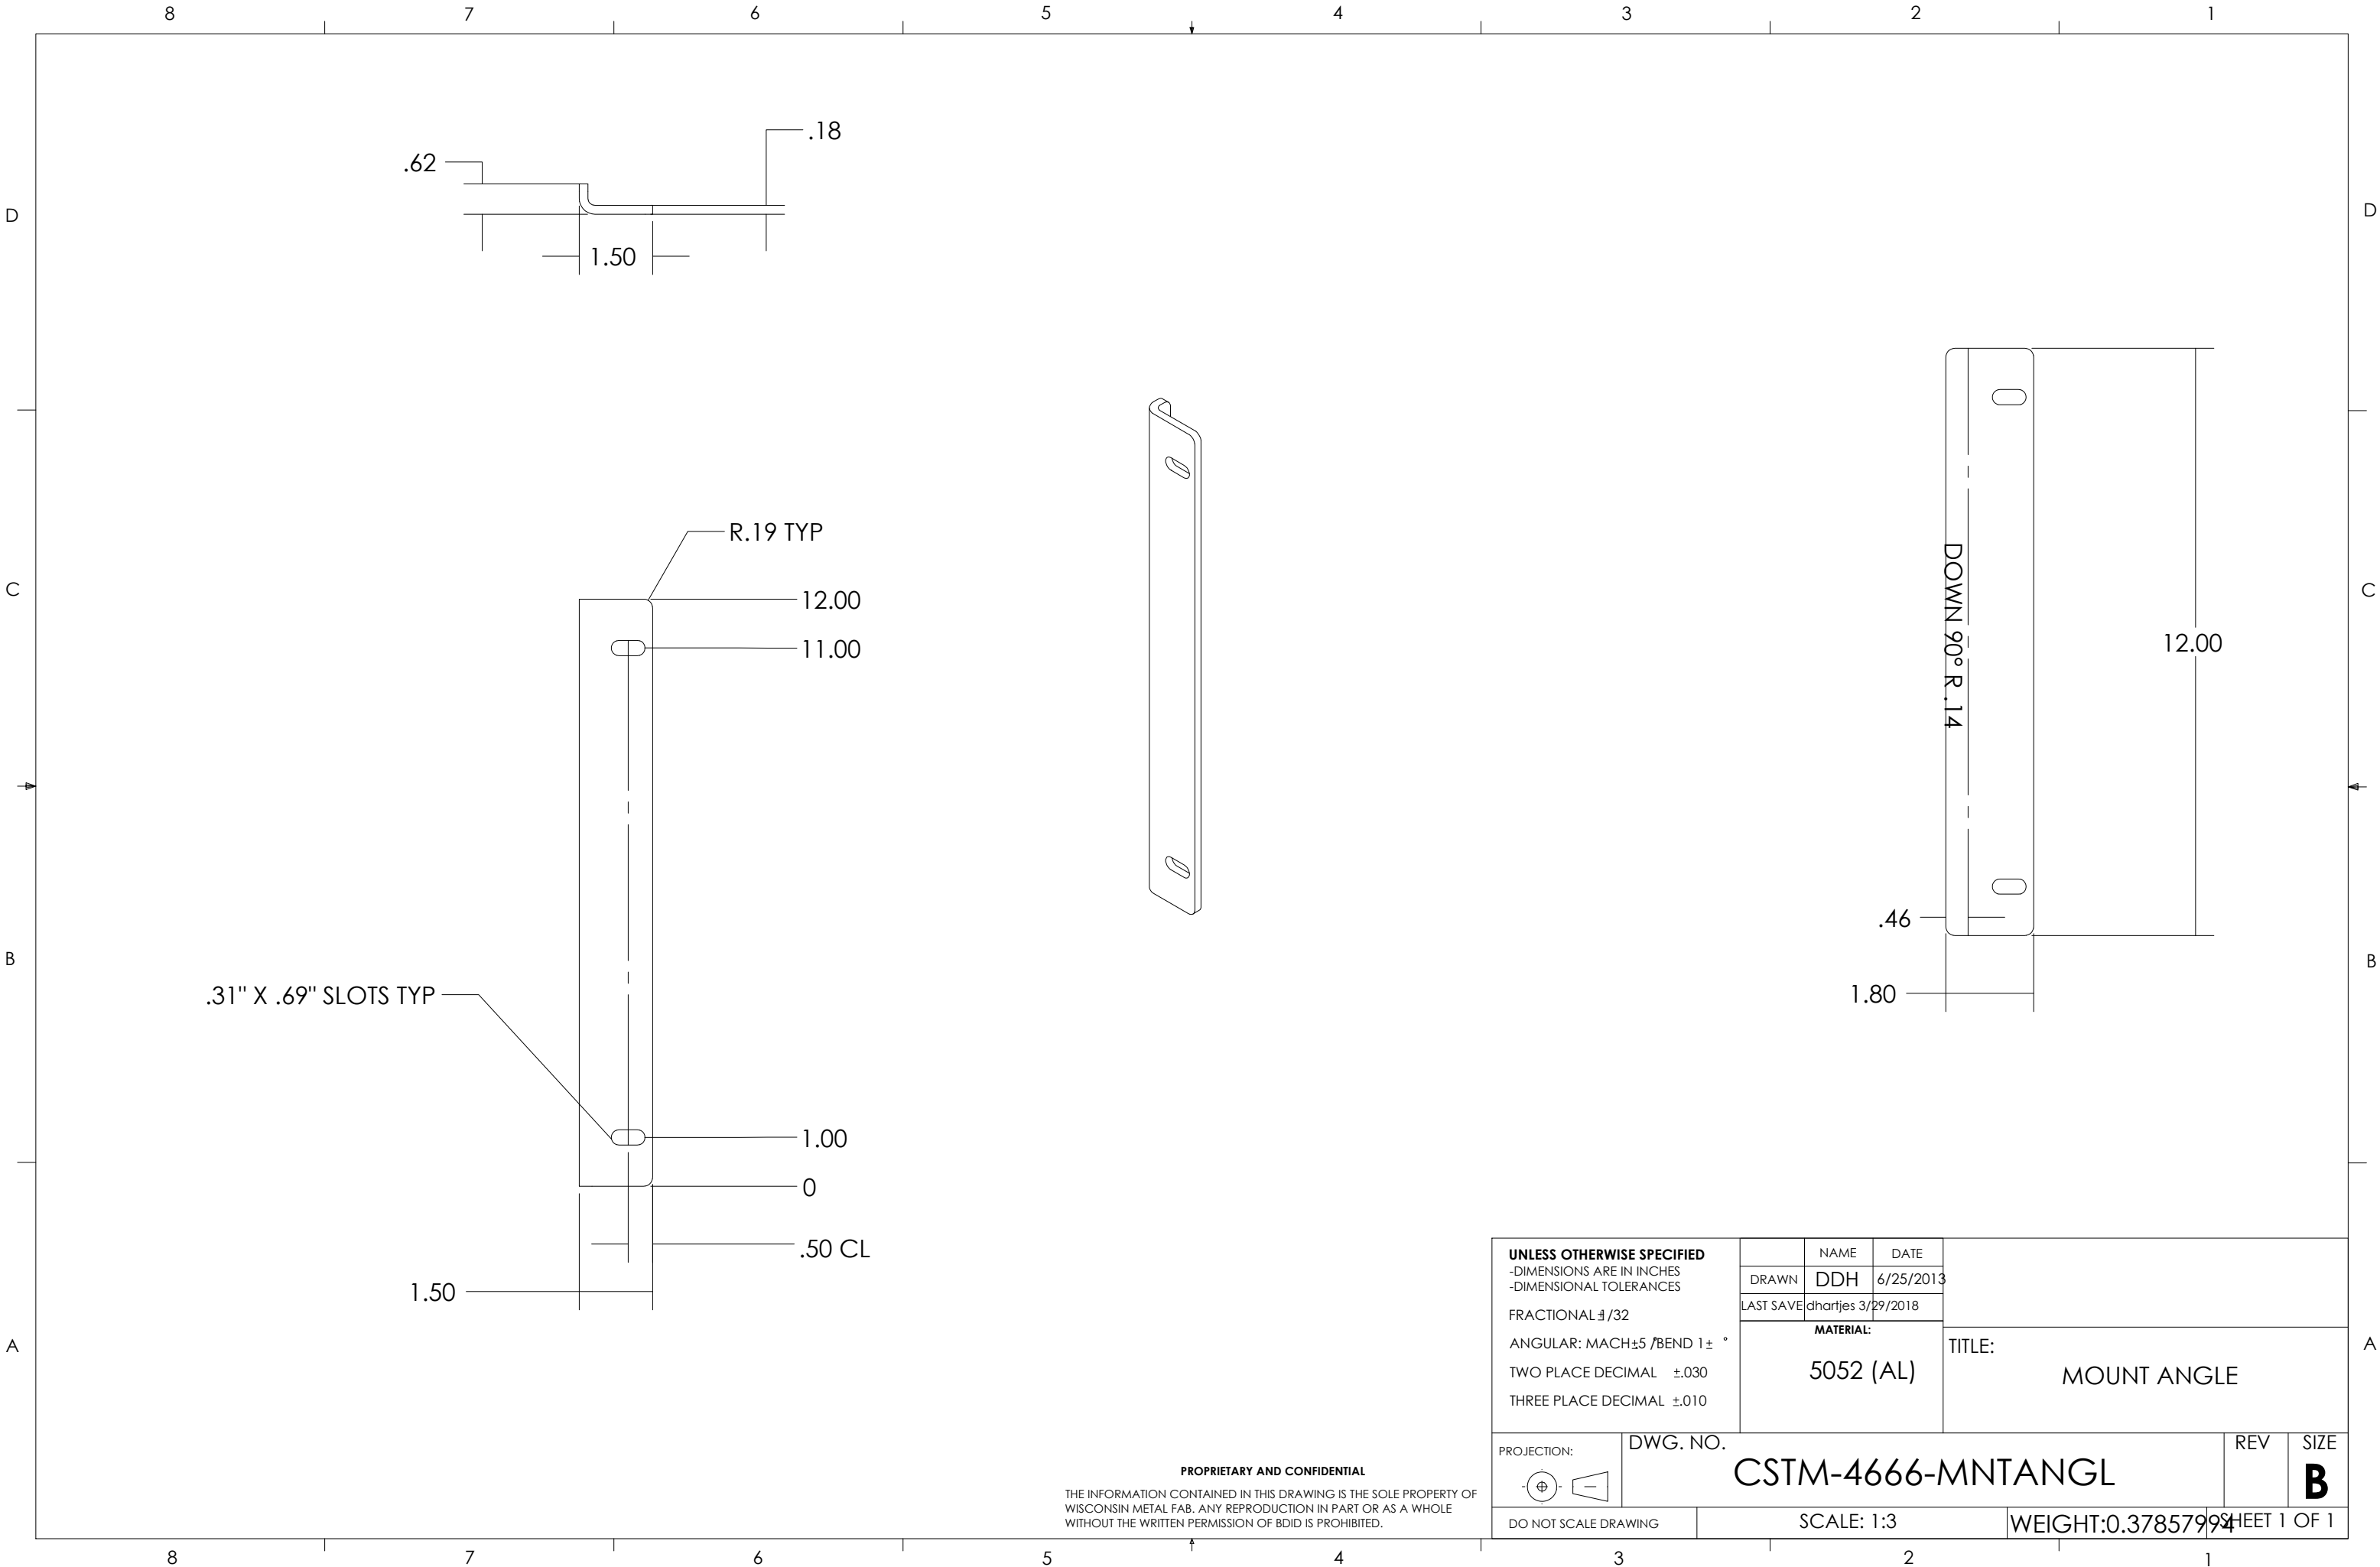


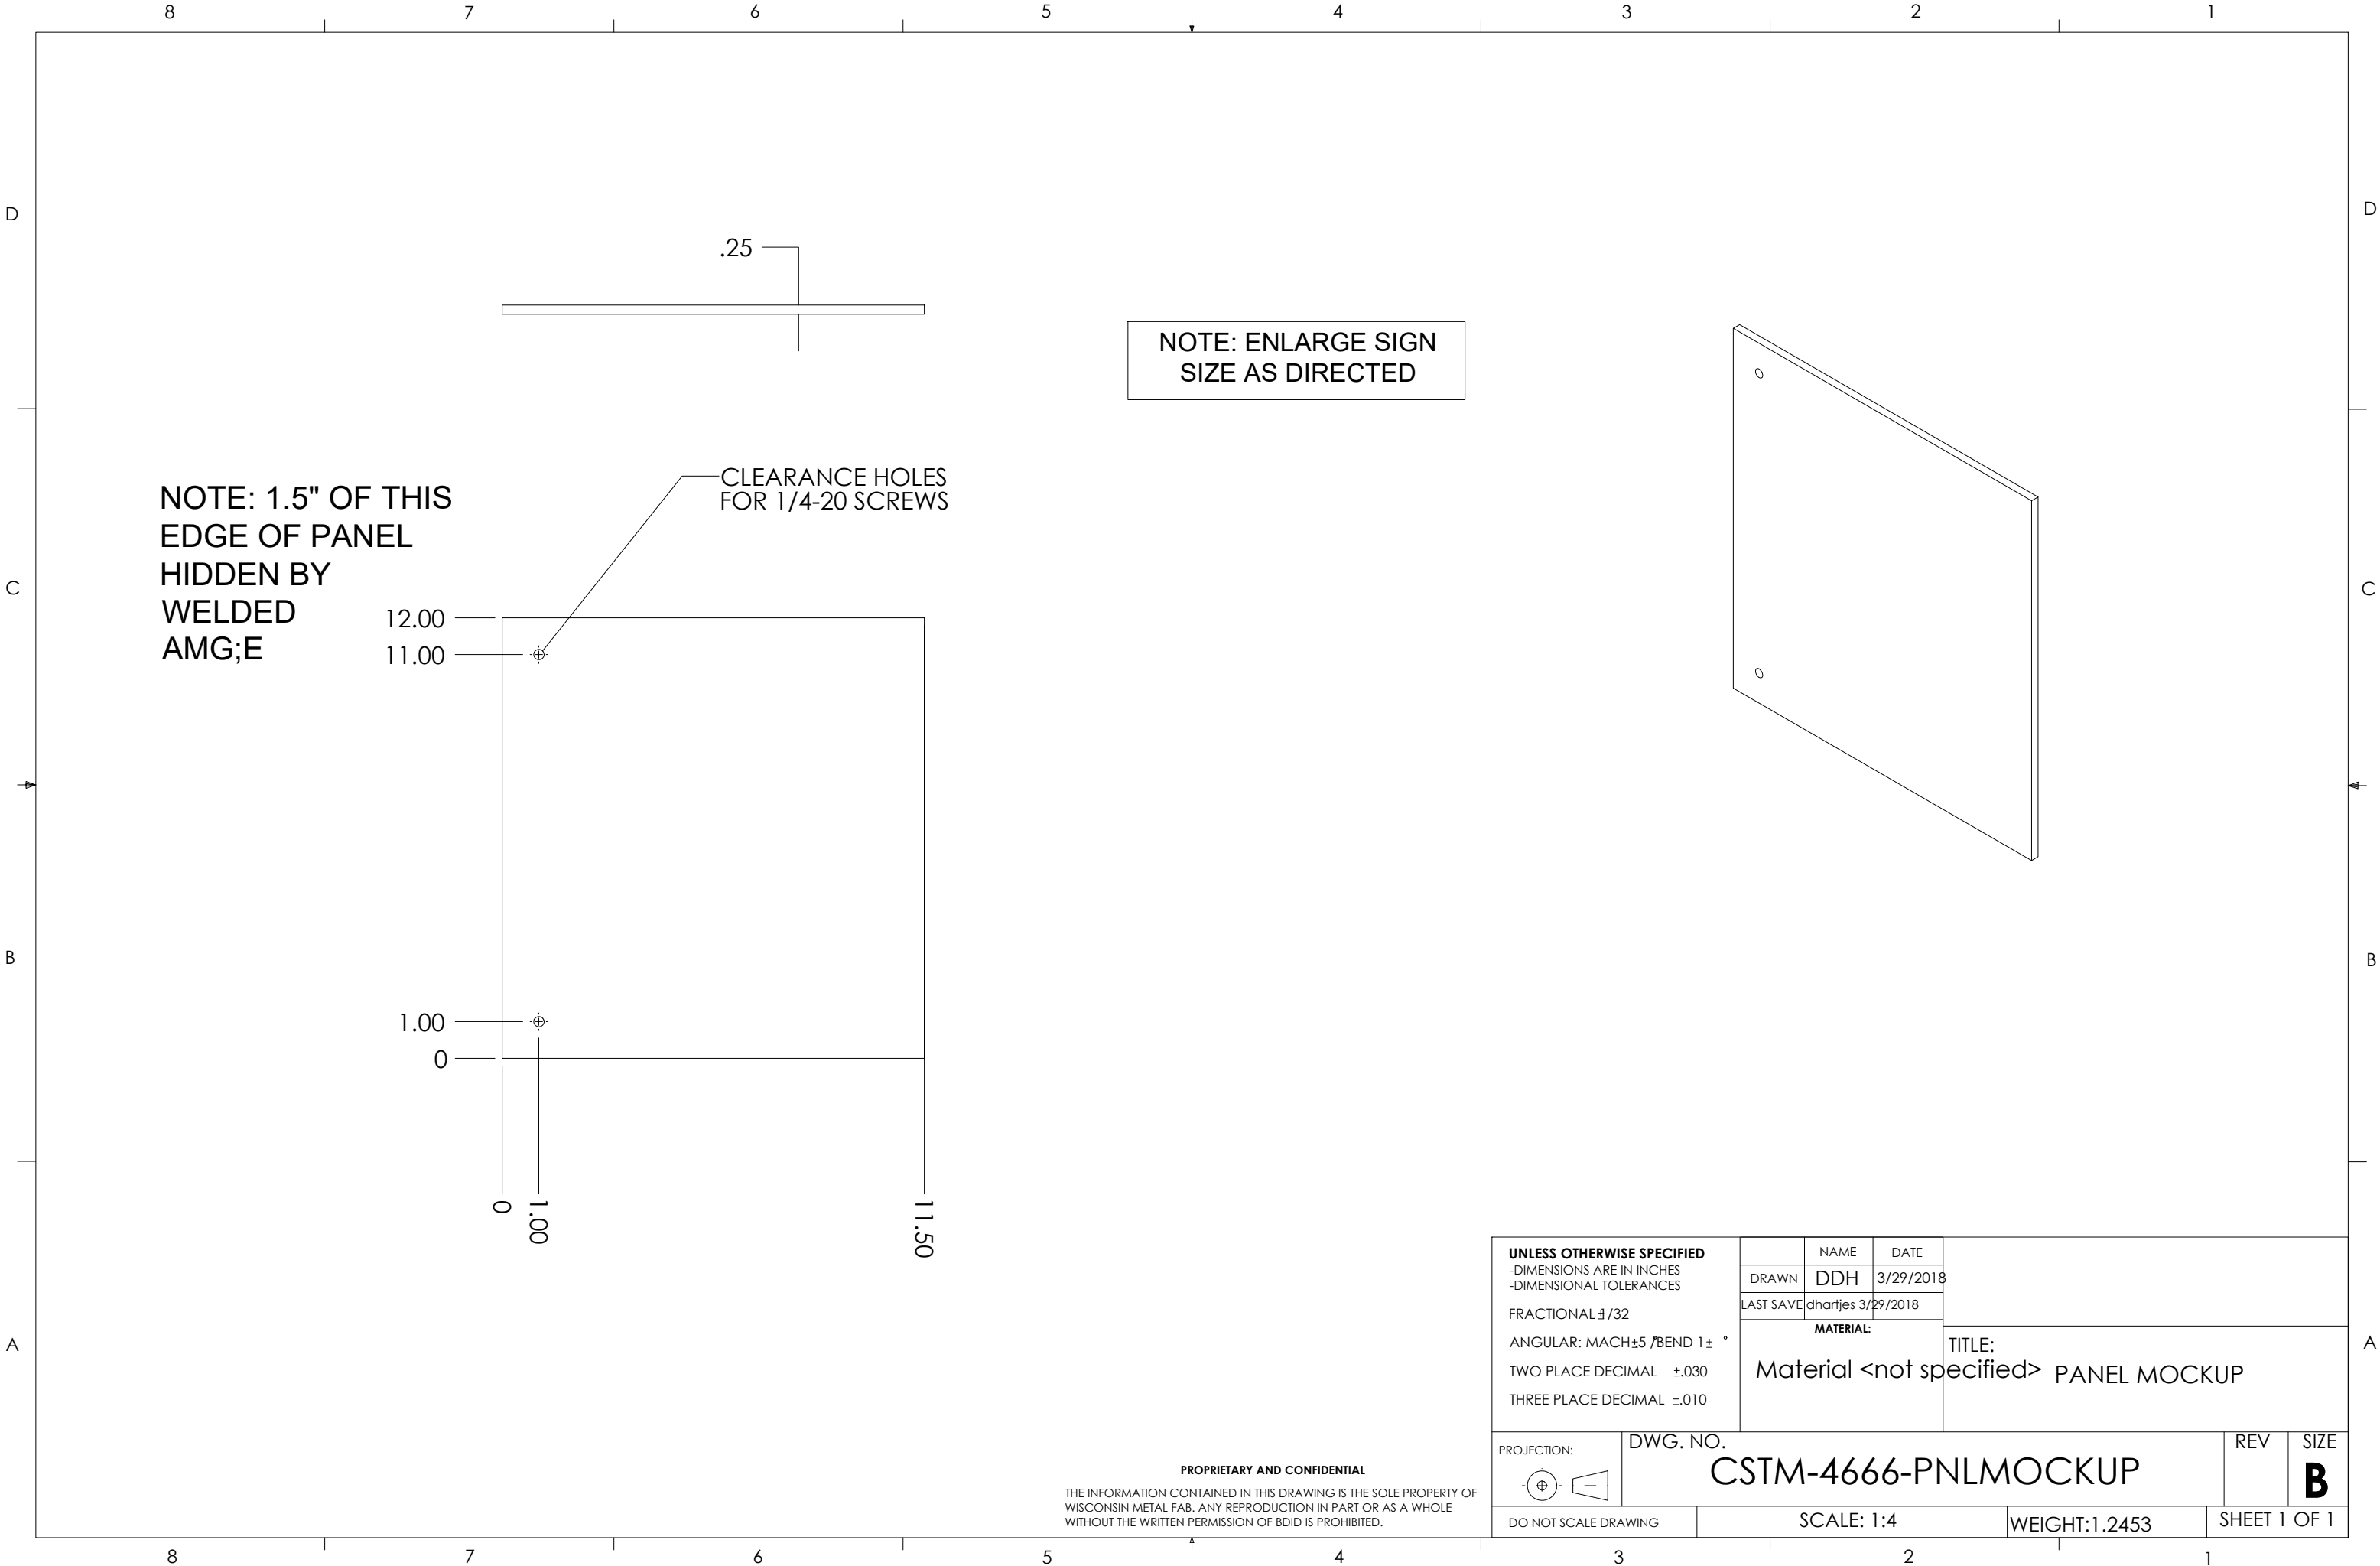


NOTE: ENLARGE SIGN
SIZE AS DIRECTED


NOTE: 1.5" OF THIS
EDGE OF PANEL
HIDDEN BY
WELDED
AMG;E

CLEARANCE HOLES
FOR 1/4-20 SCREWS

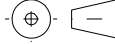
UNLESS OTHERWISE SPECIFIED -DIMENSIONS ARE IN INCHES -DIMENSIONAL TOLERANCES FRACTIONAL $\frac{\text{ } }{32}$ ANGULAR: MACH ± 5 /BEND $1 \pm$ ° TWO PLACE DECIMAL $\pm .030$ THREE PLACE DECIMAL $\pm .010$		NAME	DATE	TITLE: Material <not specified> PANEL MOCKUP	
	DRAWN	DDH	3/29/2018		
	LAST SAVE	dhartjes	3/29/2018		
PROJECTION: 		DWG. NO. CSTM-4666-PNLMOCKUP			REV SIZE B
DO NOT SCALE DRAWING		SCALE: 1:4		WEIGHT:1.2453	SHEET 1 OF 1

PROPRIETARY AND CONFIDENTIAL
THE INFORMATION CONTAINED IN THIS DRAWING IS THE SOLE PROPERTY OF
WISCONSIN METAL FAB. ANY REPRODUCTION IN PART OR AS A WHOLE
WITHOUT THE WRITTEN PERMISSION OF BDID IS PROHIBITED.

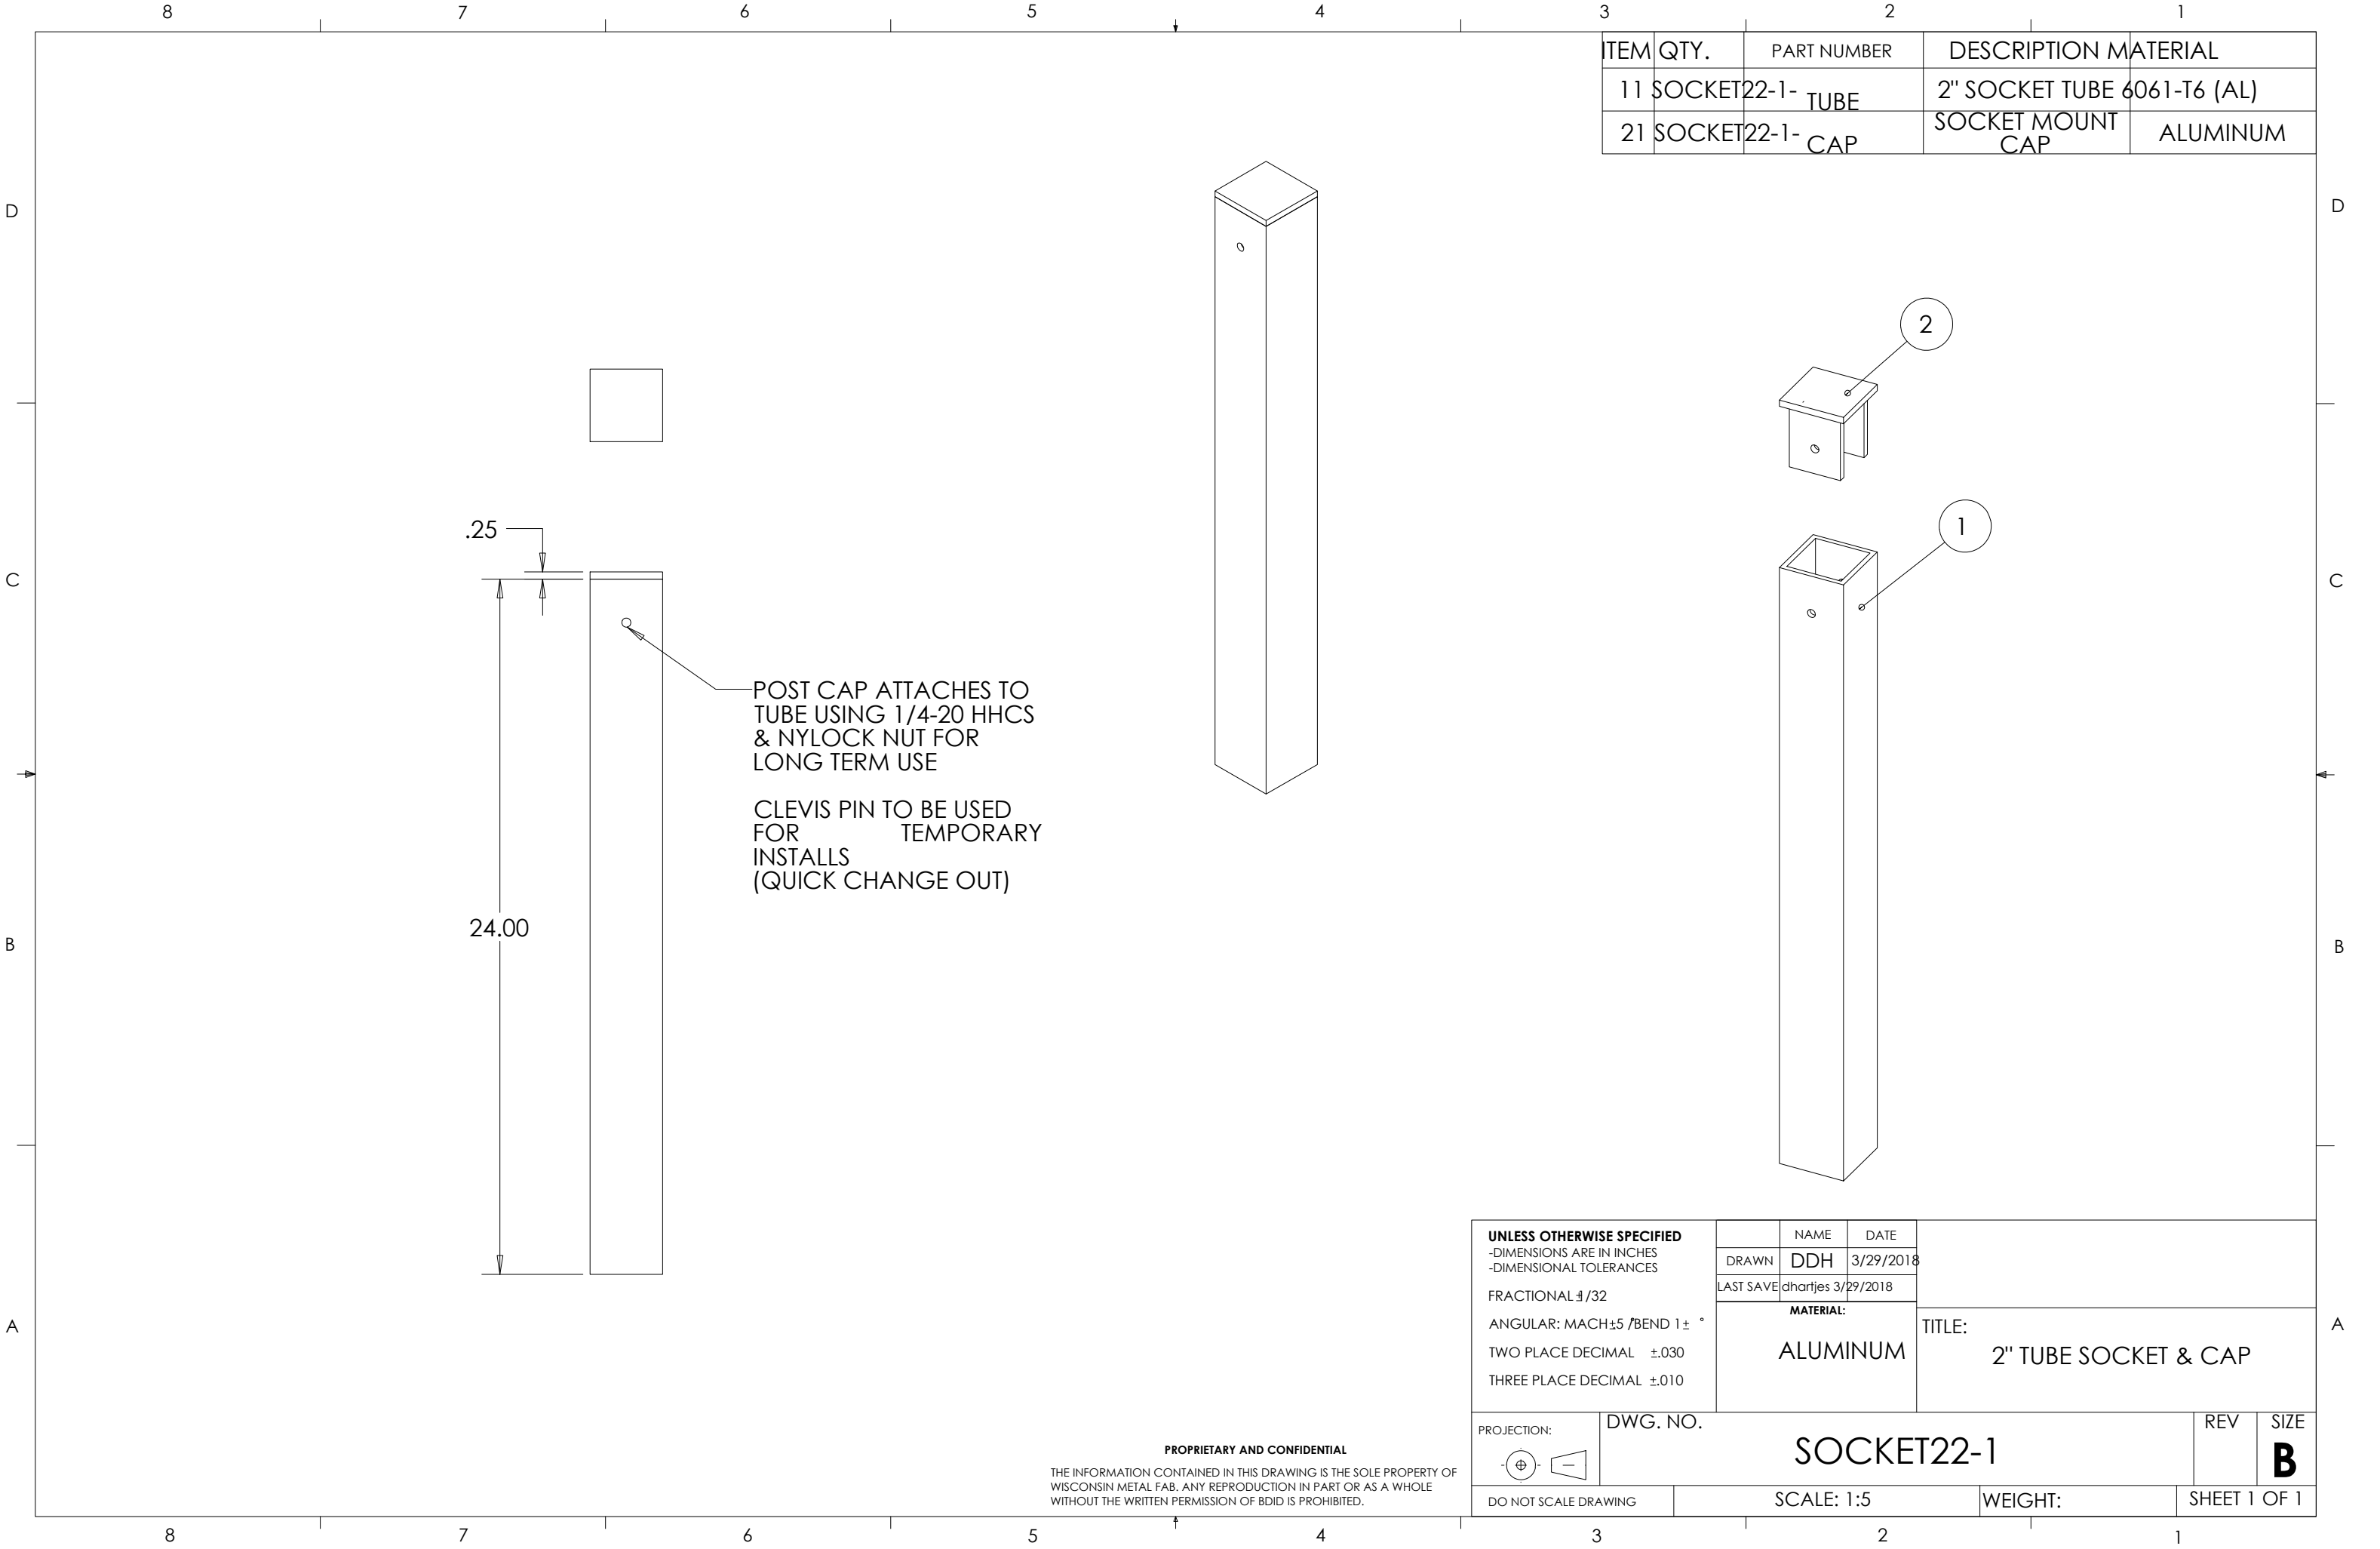

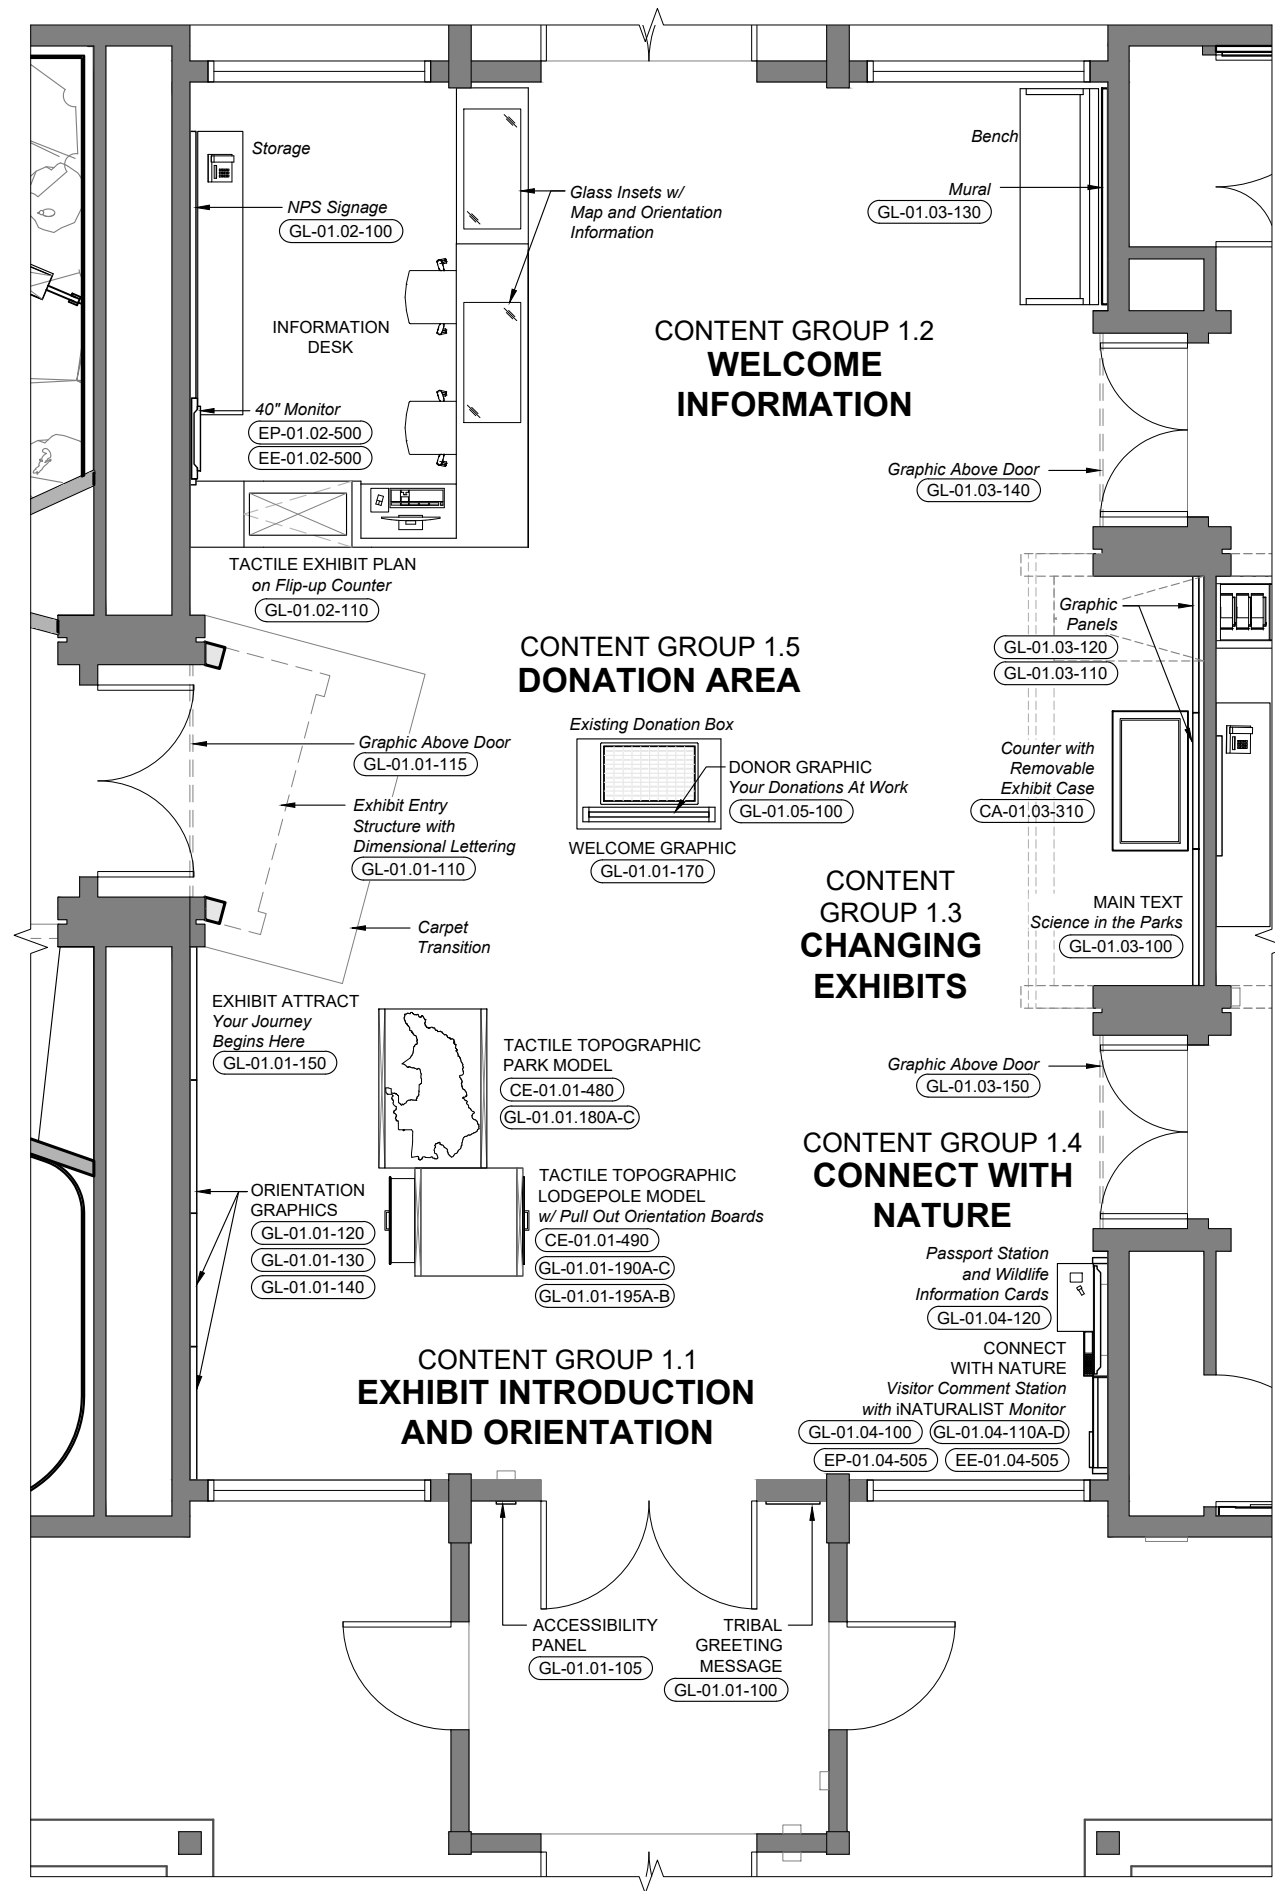

1 Exhibit Plan
X1.100 Scale: 3/16" = 1'-0"

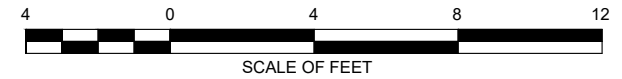

Lodgepole Visitor Center

Sequoia and Kings Canyon
National Parks

PHASE

PDI

SCALE


Noted

Note: Sheet is full-size at 11" x 17"

ISSUE DATE

02.11.2019

KEY PLAN

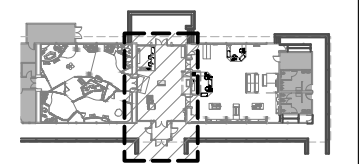


CONTENT GROUP 1.2
**WELCOME
INFORMATION**

CONTENT GROUP 1.5
DONATION AREA

CONTENT GROUP 1.1
**EXHIBIT INTRODUCTION
AND ORIENTATION**

CONTENT GROUP 1.3
CHANGING EXHIBITS

CONTENT GROUP 1.4
CONNECT WITH NATURE

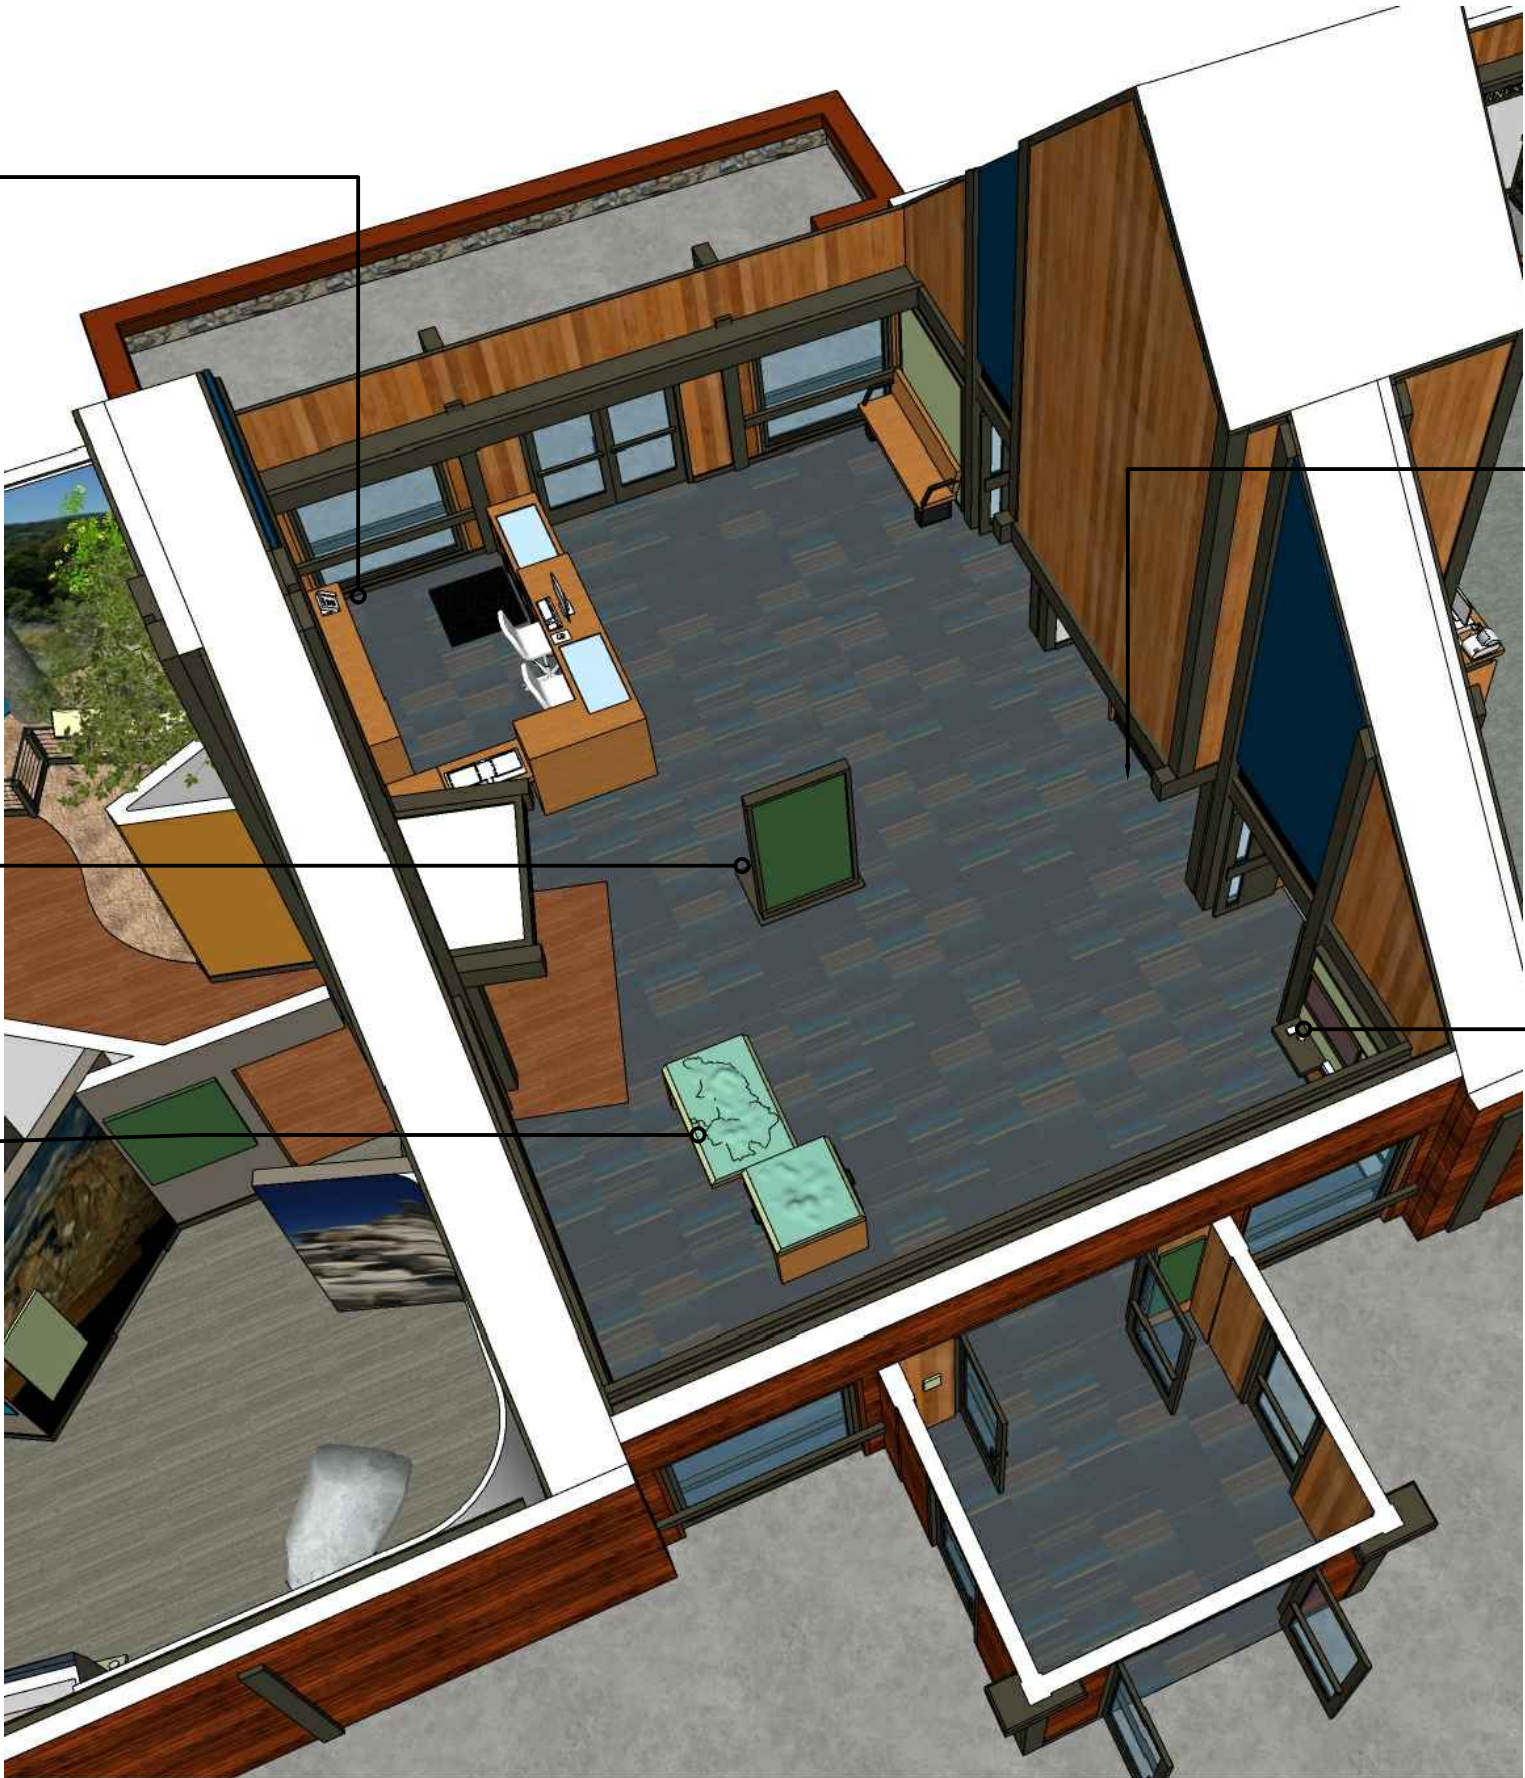

Lodgepole Visitor Center

Sequoia and Kings Canyon
National Parks

PHASE

PDI

SCALE


Noted



Note: Sheet is full-size at 11" x 17"

ISSUE DATE

02.11.2019

KEY PLAN

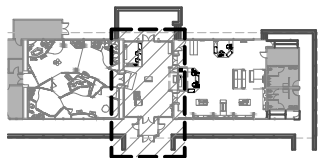

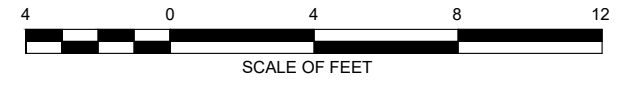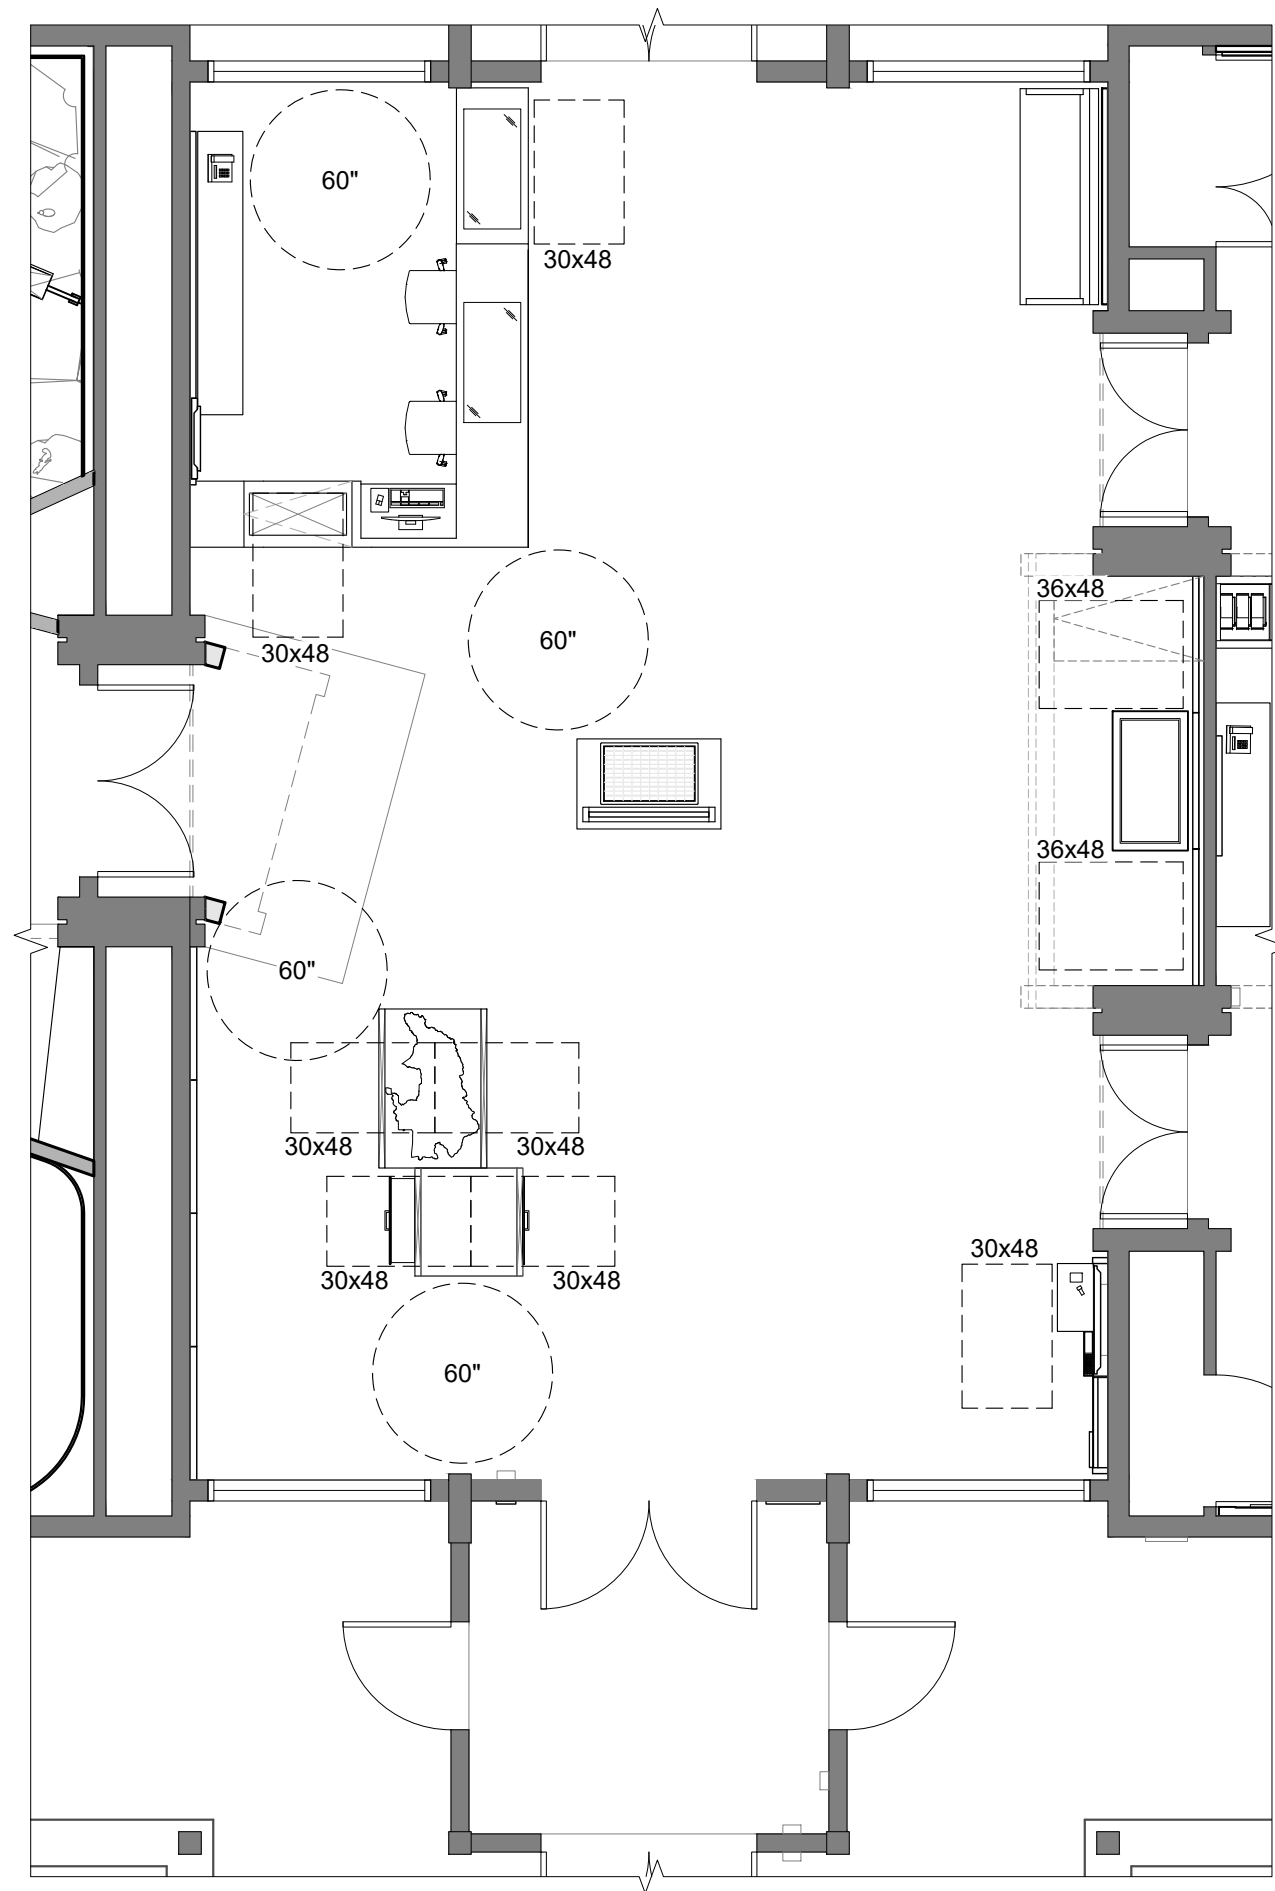

1 Accessible Clearances Plan
X1.102 Scale: 3/16" = 1'-0"

Lodgepole Visitor Center

Sequoia and Kings Canyon
National Parks

PHASE

PDI

SCALE


Noted


Note: Sheet is full-size at 11" x 17"

ISSUE DATE


02.11.2019

KEY PLAN

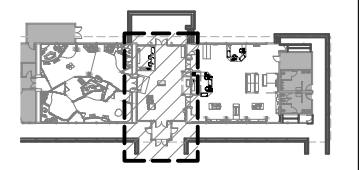

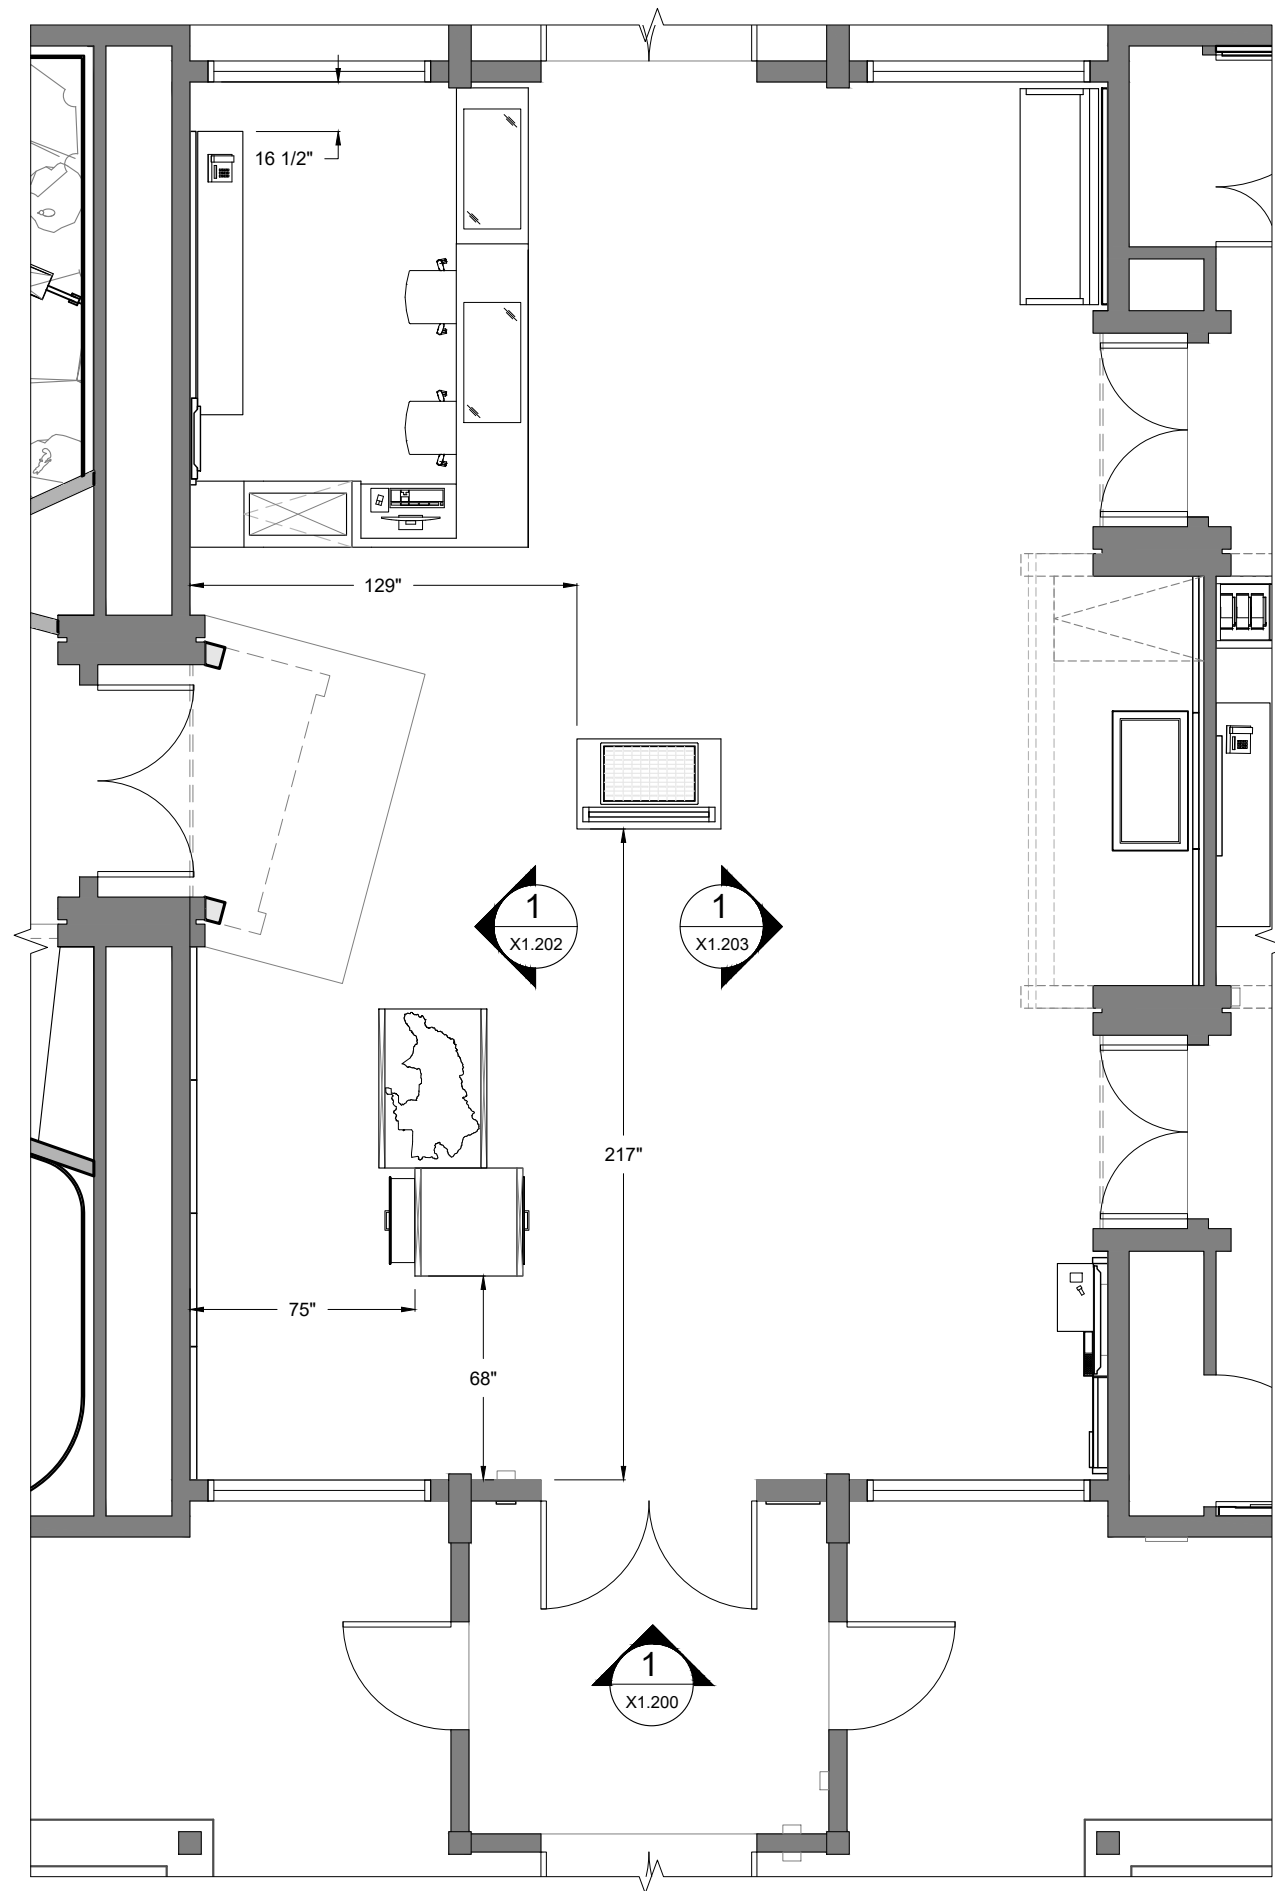

1 Key and Dimension Plan
X1.103 Scale: 3/16" = 1'-0"

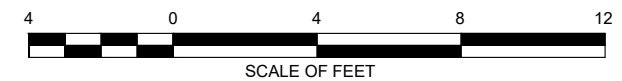

Lodgepole Visitor Center

Sequoia and Kings Canyon
National Parks

PHASE

PDI

SCALE


Noted


Note: Sheet is full-size at 11" x 17"

ISSUE DATE


02.11.2019

KEY PLAN

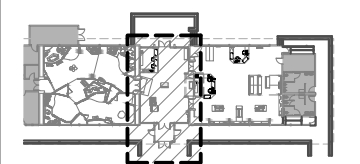

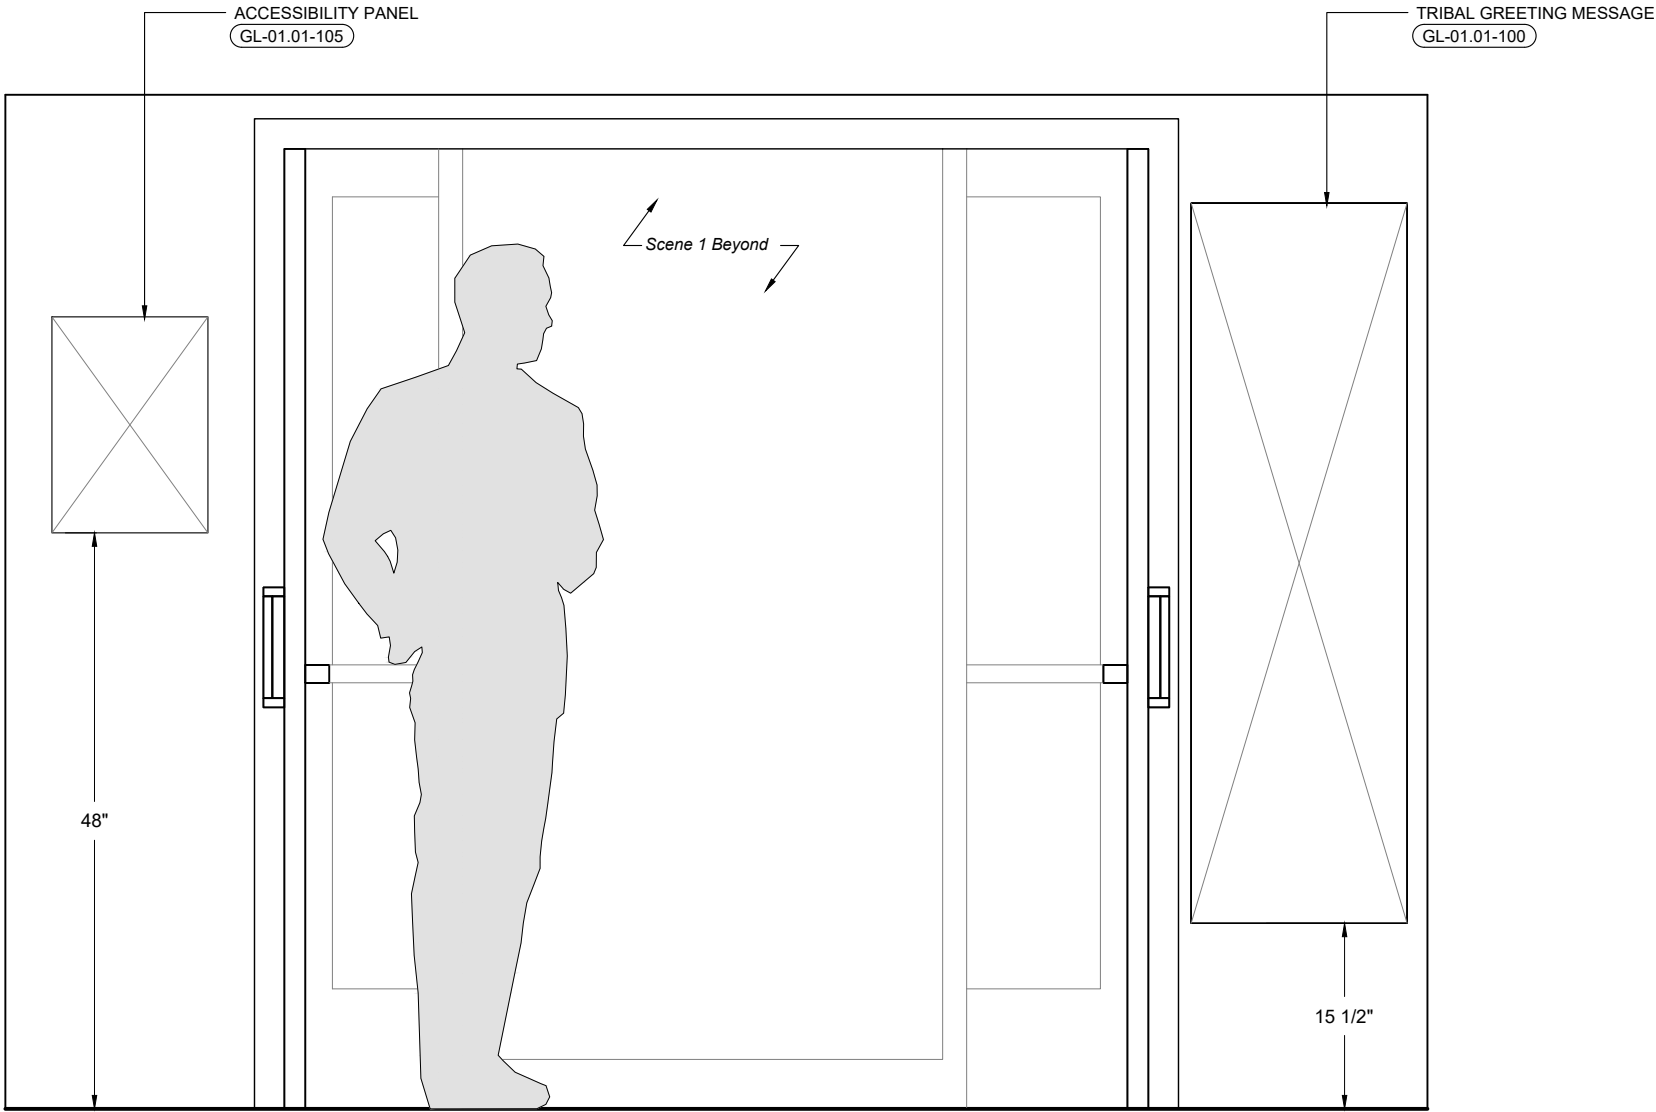

1 Elevation - Scene 1, Content Group 1
X1.200 Scale: 3/4" = 1'-0"

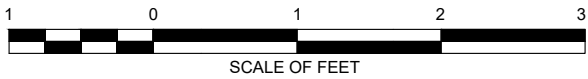

Lodgepole Visitor Center

Sequoia and Kings Canyon
National Parks


PHASE
PDI


SCALE
Noted

Note: Sheet is full-size at 11" x 17"

ISSUE DATE
02.11.2019

KEY PLAN

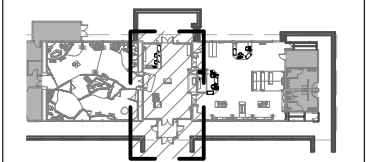

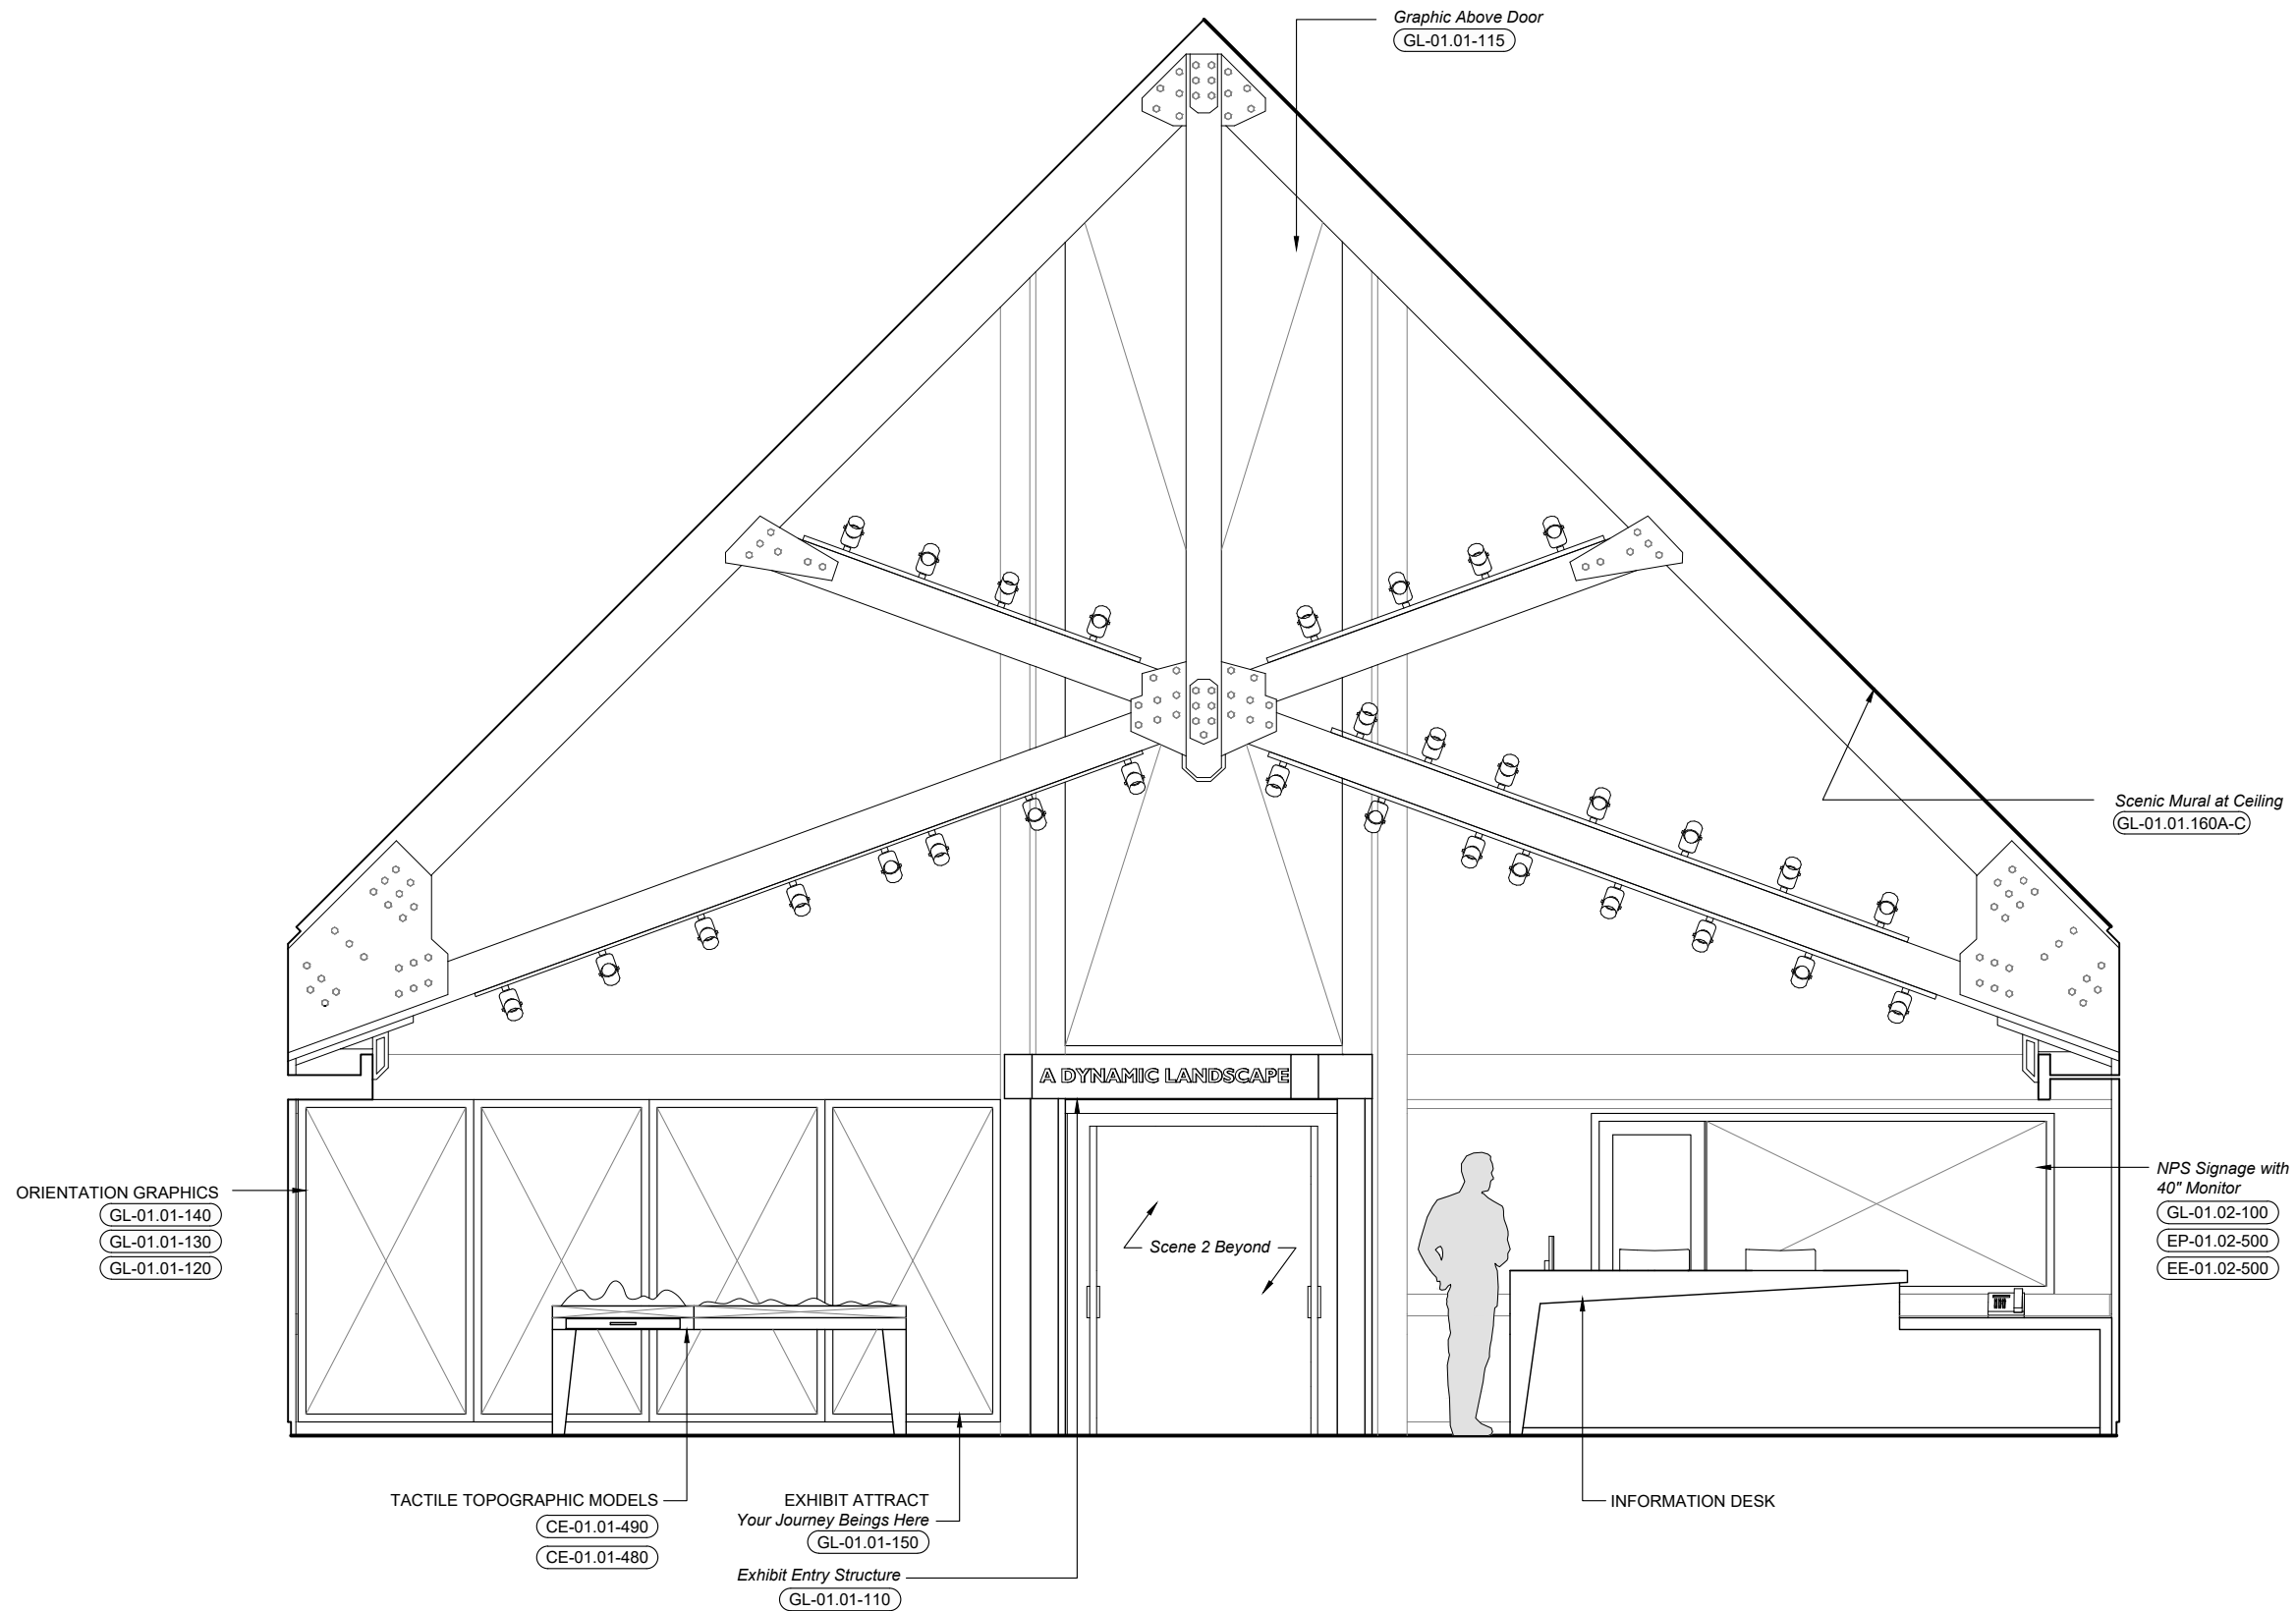

1 Elevation - Scene 1, Content Groups 2 and 3
X1.201 Scale: 1/4" = 1'-0"



Lodgepole Visitor Center

Sequoia and Kings Canyon
National Parks

PHASE

PDI

SCALE


Noted


Note: Sheet is full-size at 11" x 17"

ISSUE DATE

02.11.2019

KEY PLAN

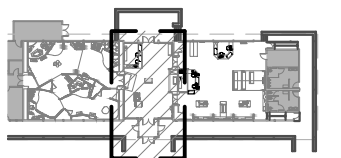

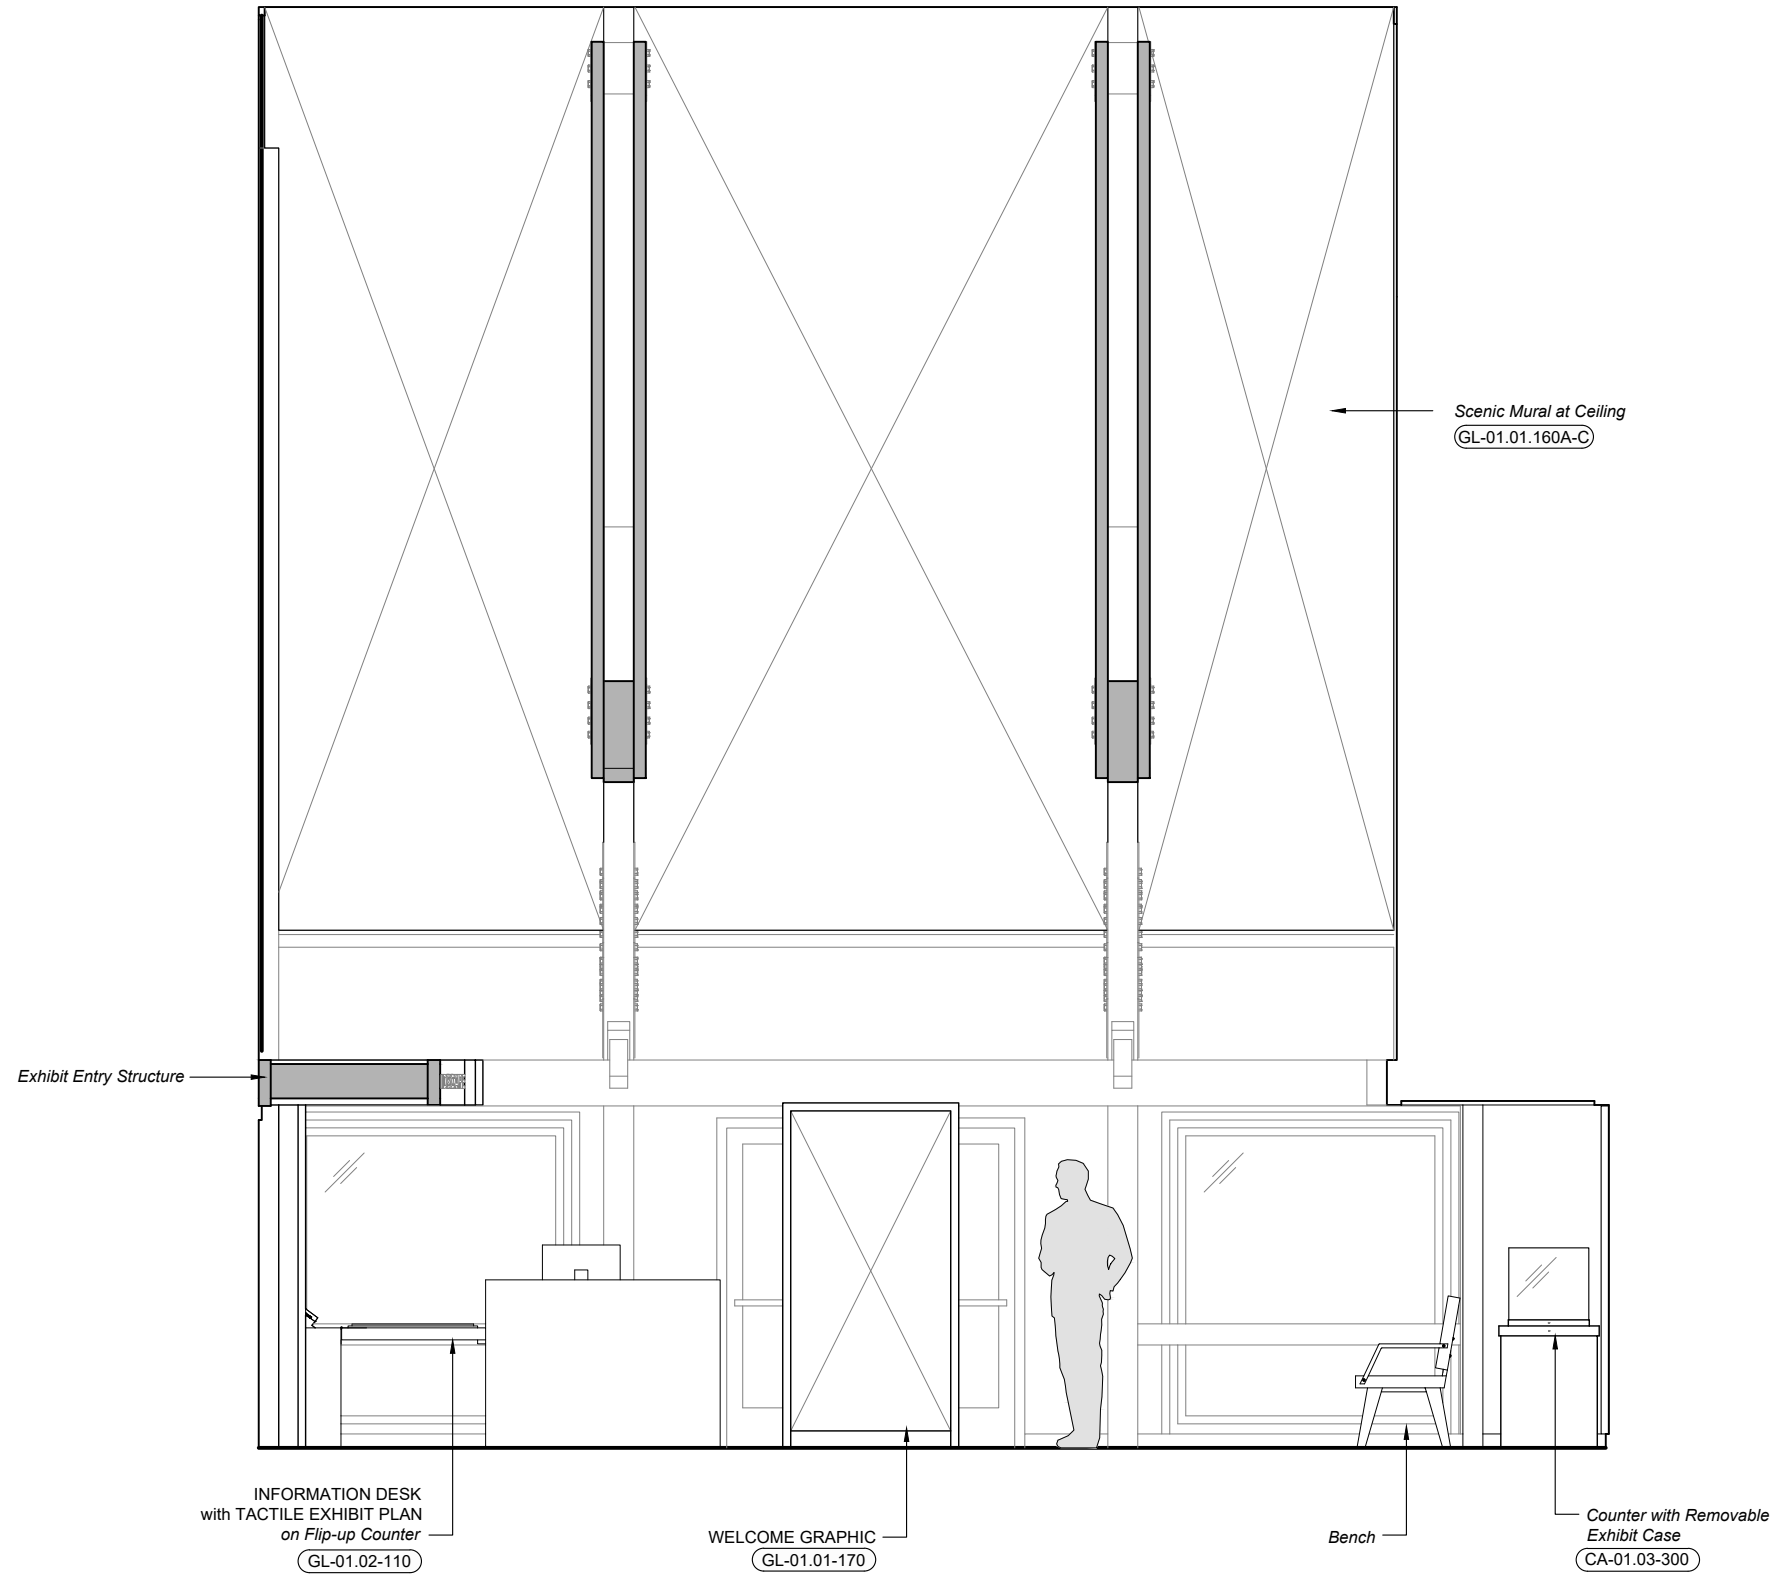



1 Elevation - Scene 1, Content Groups 1 - 3
X1.202 Scale: 1/4" = 1'-0"

Lodgepole Visitor Center

Sequoia and Kings Canyon
National Parks

PHASE
PDI
SCALE
Noted
Note: Sheet is full-size at 11" x 17"
ISSUE DATE
02.11.2019

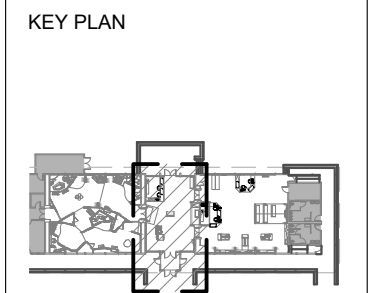

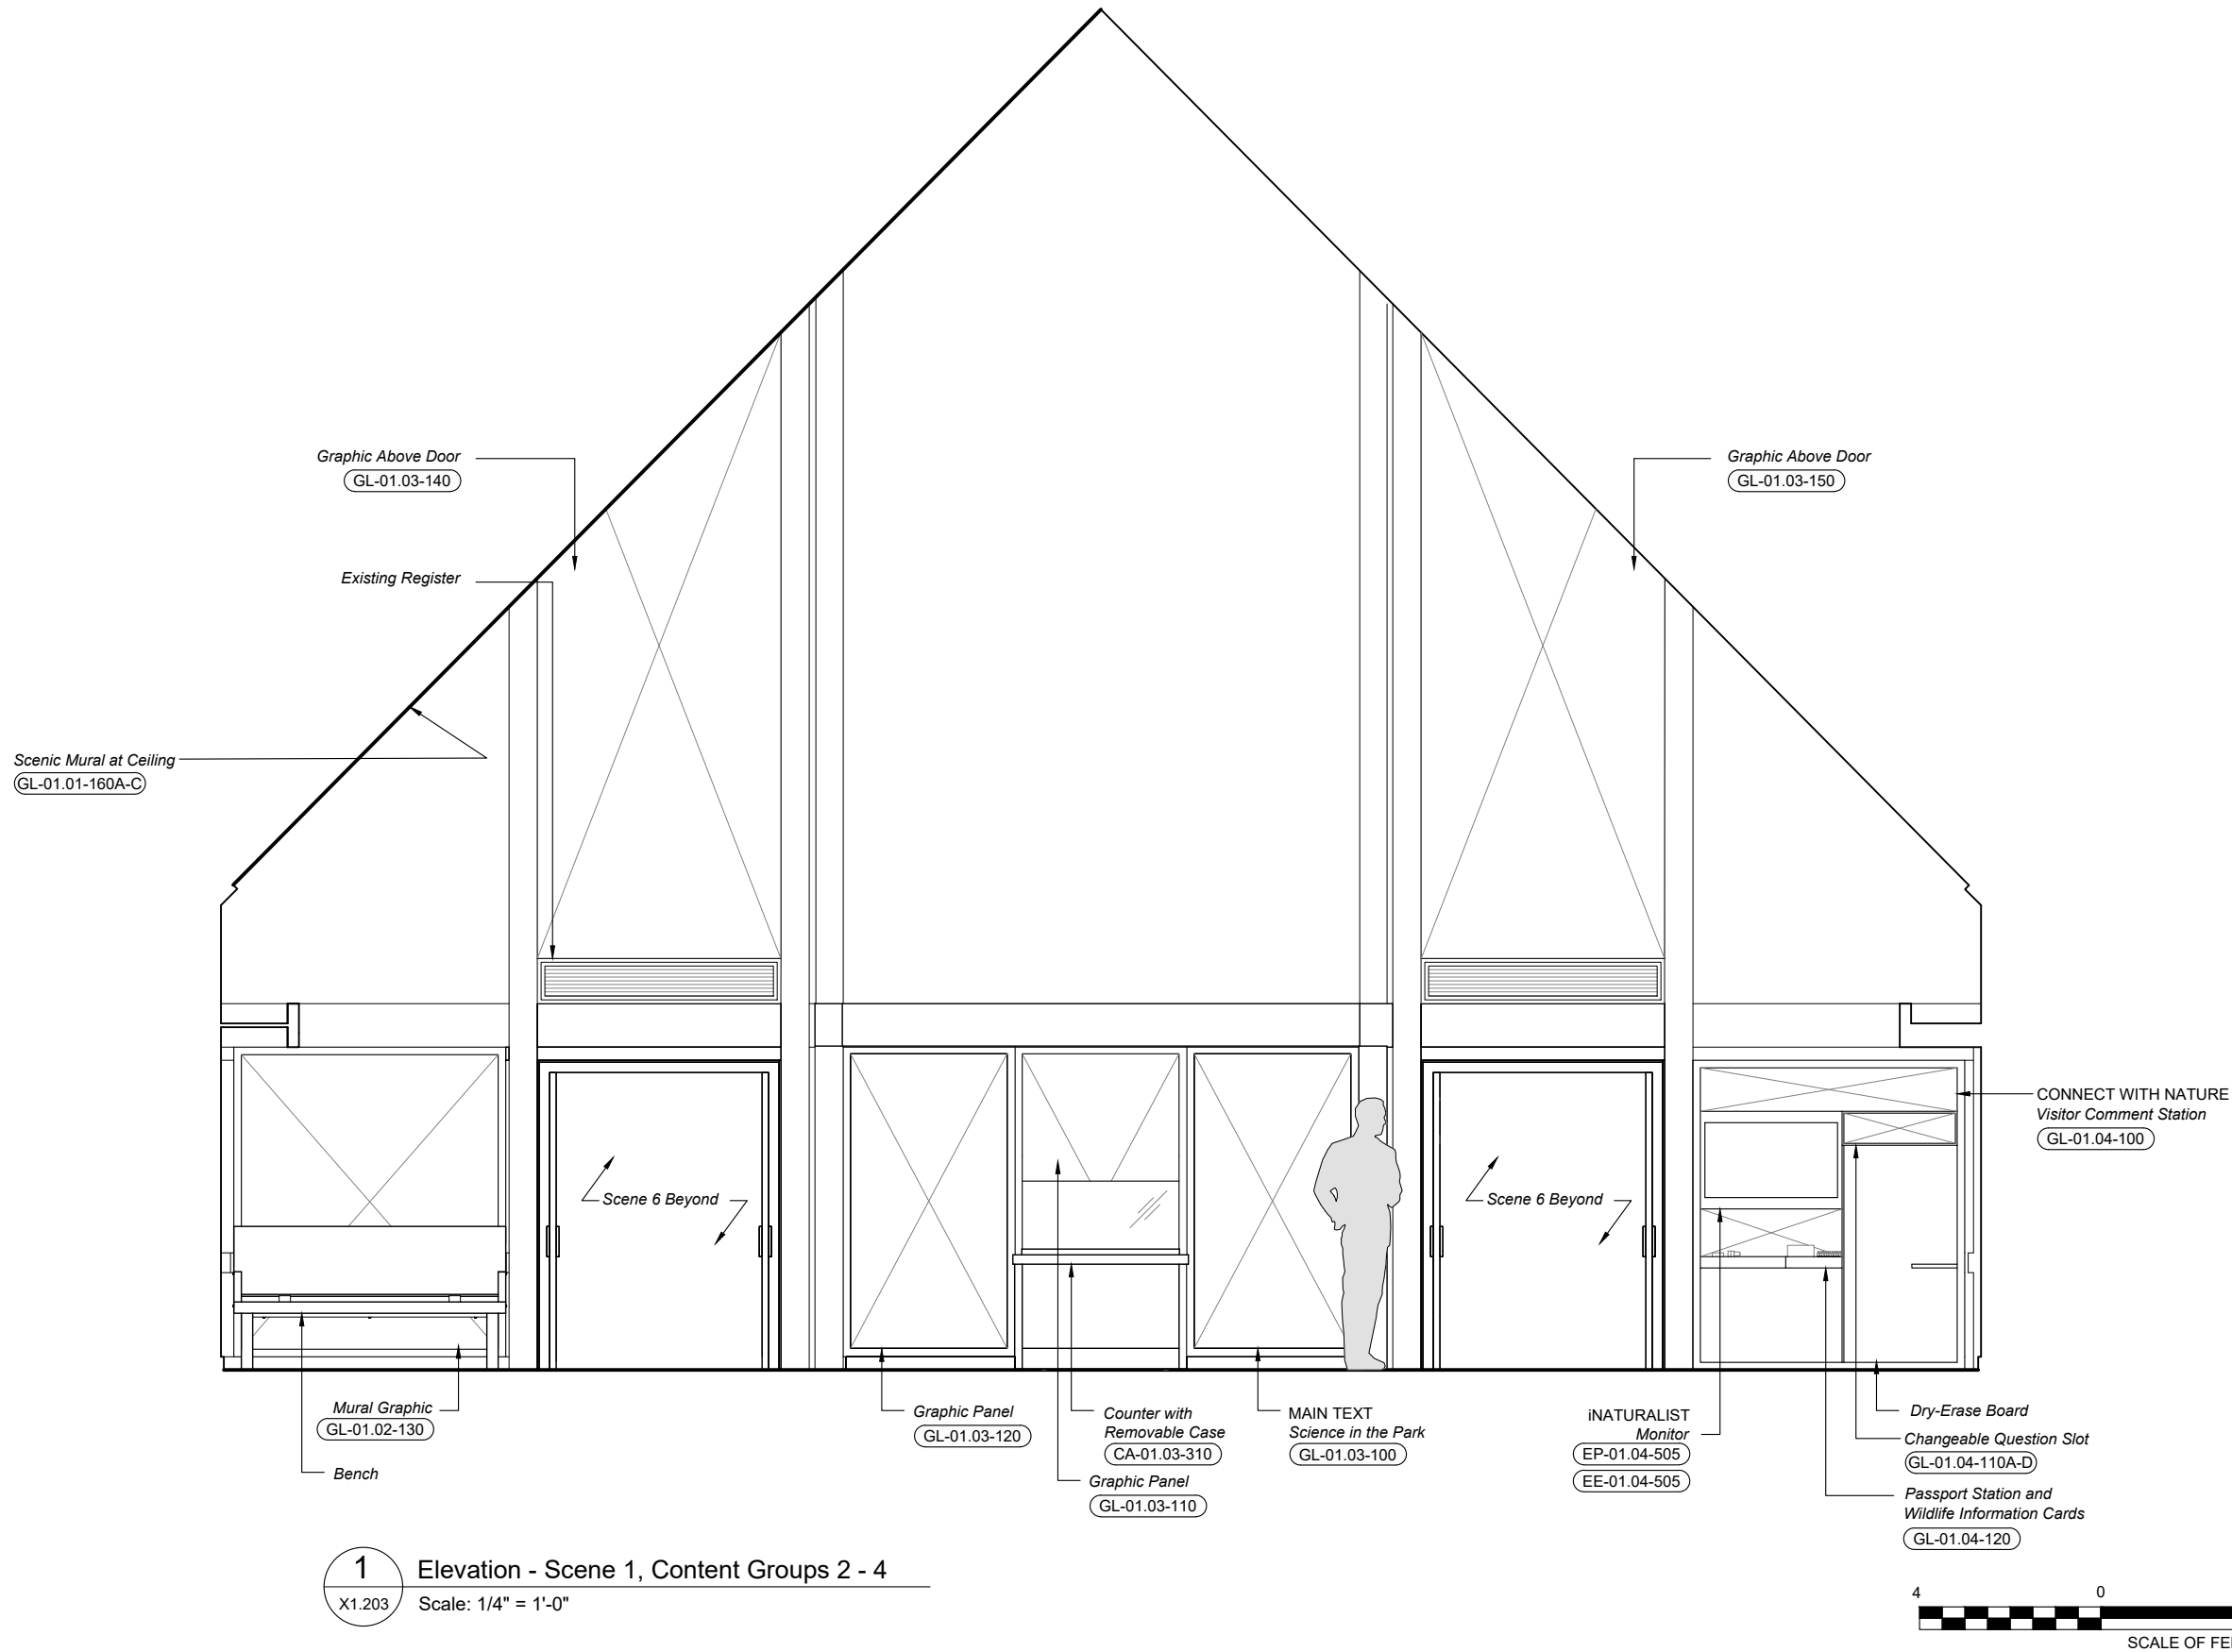

1 Elevation - Scene 1, Content Groups 2 - 4
X1.203 Scale: 1/4" = 1'-0"

Lodgepole Visitor Center

Sequoia and Kings Canyon
National Parks

PHASE

PDI

SCALE


Noted


Note: Sheet is full-size at 11" x 17"

ISSUE DATE


02.11.2019

KEY PLAN


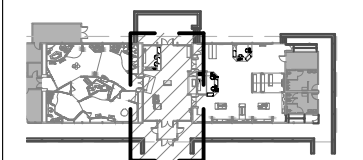


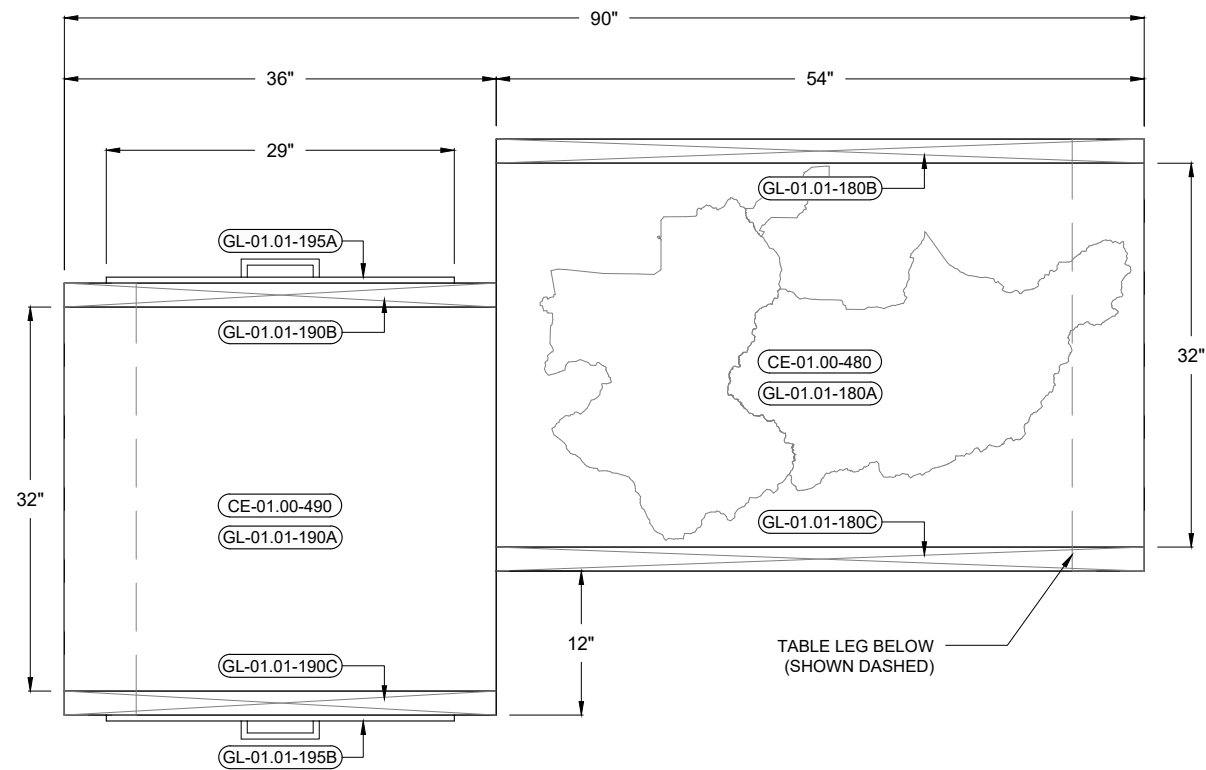


1 Plan
X1.300 Scale A: 3/4" = 1'-0"

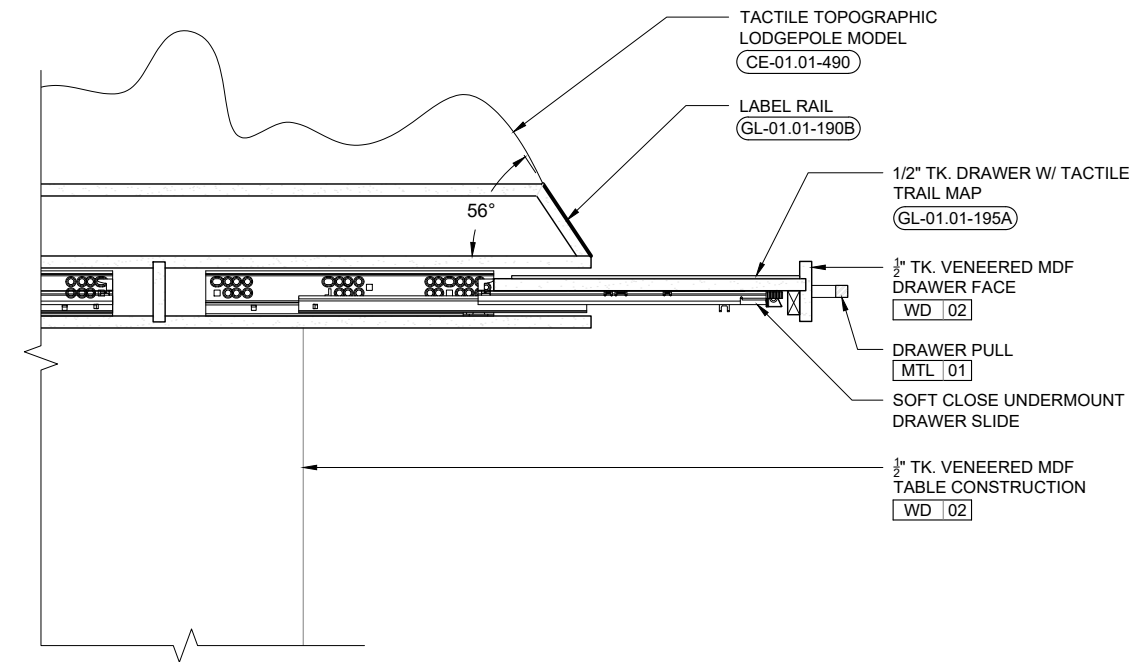

4 Partial Section
X1.300 Scale B: 1 1/2" = 1'-0"

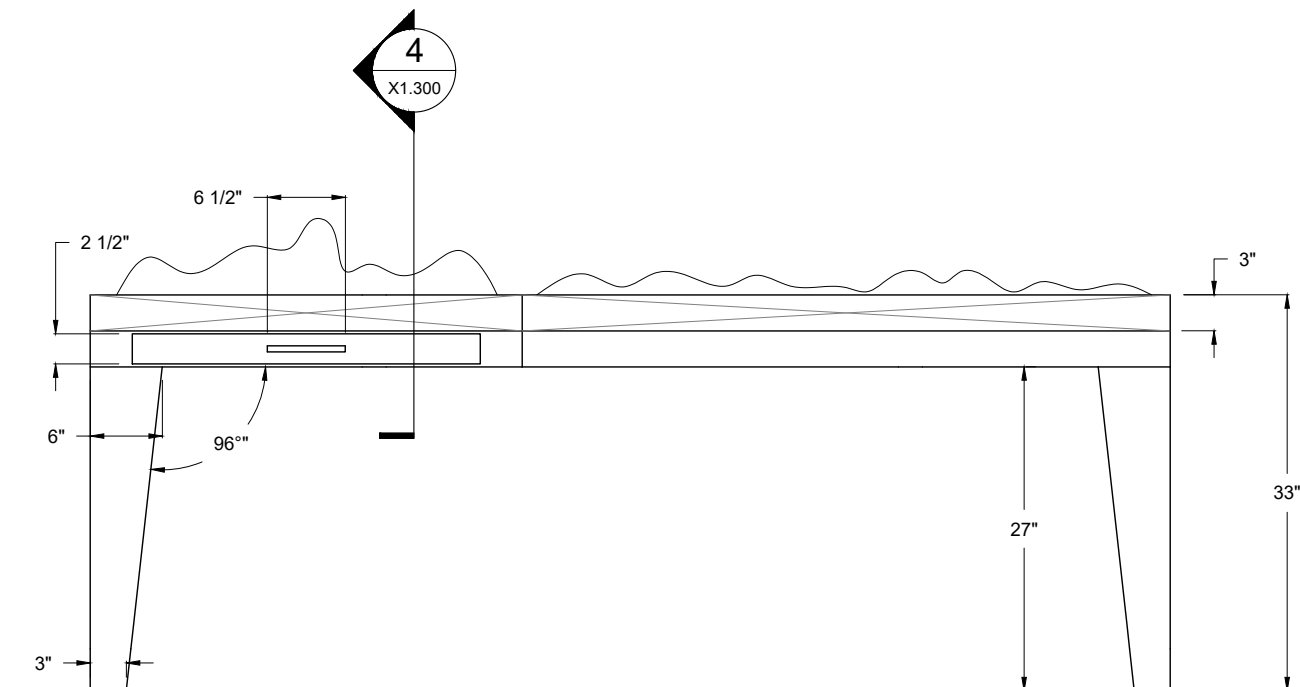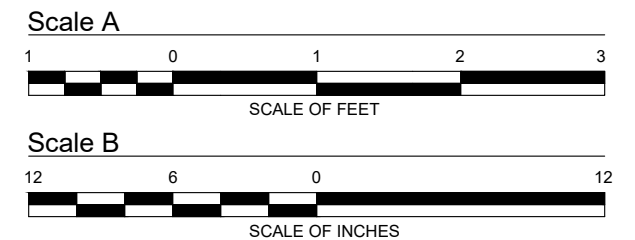

2 Front Elevation
X1.300 Scale A: 3/4" = 1'-0"

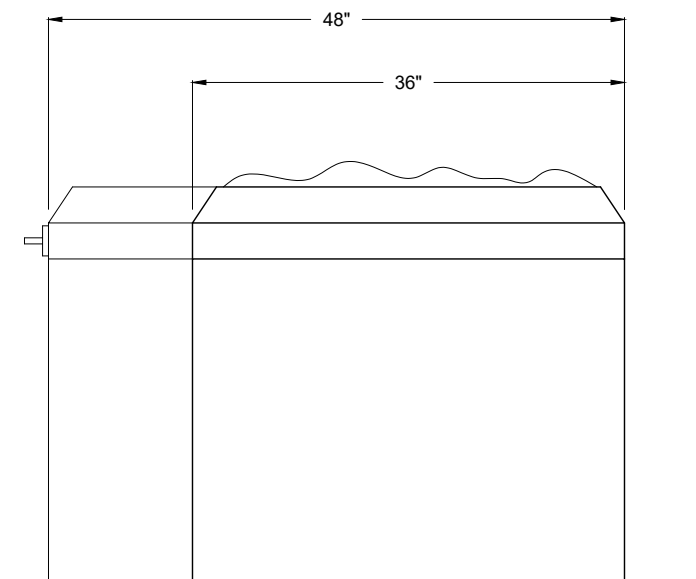

3 Side Elevation
X1.300 Scale A: 3/4" = 1'-0"

Lodgepole Visitor Center

Sequoia and Kings Canyon
National Parks

PHASE

PDI

SCALE


Noted







Note: Sheet is full-size at 11" x 17"

ISSUE DATE

02.11.2019

KEY PLAN

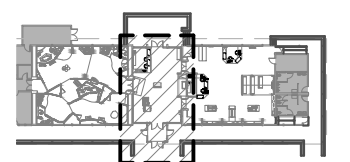

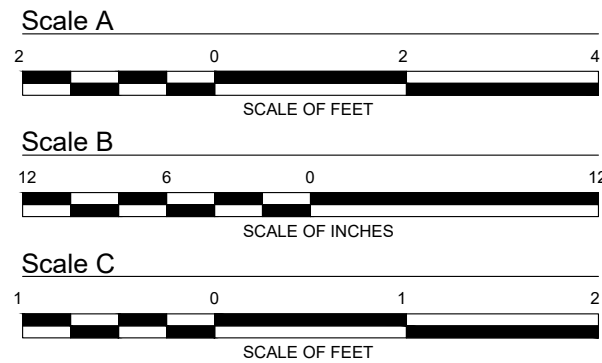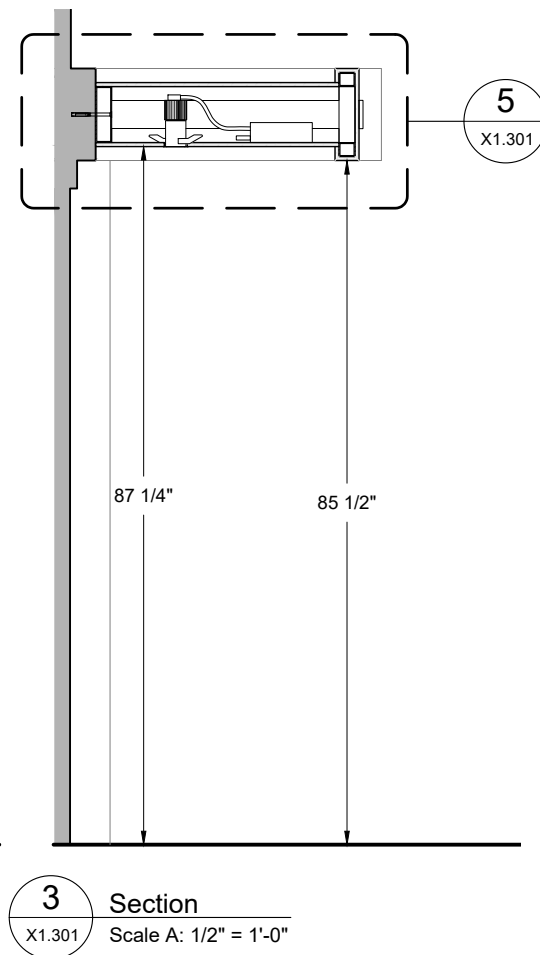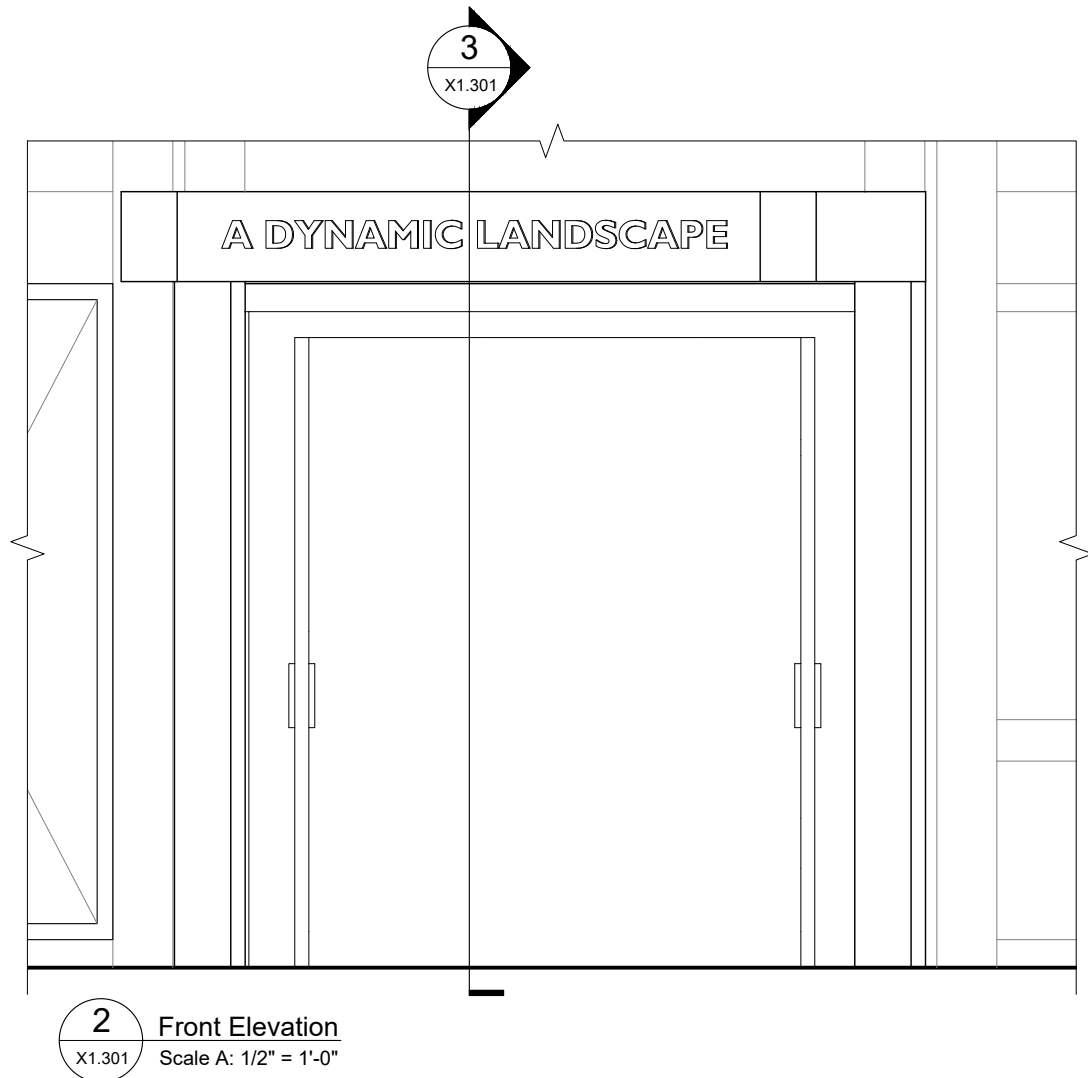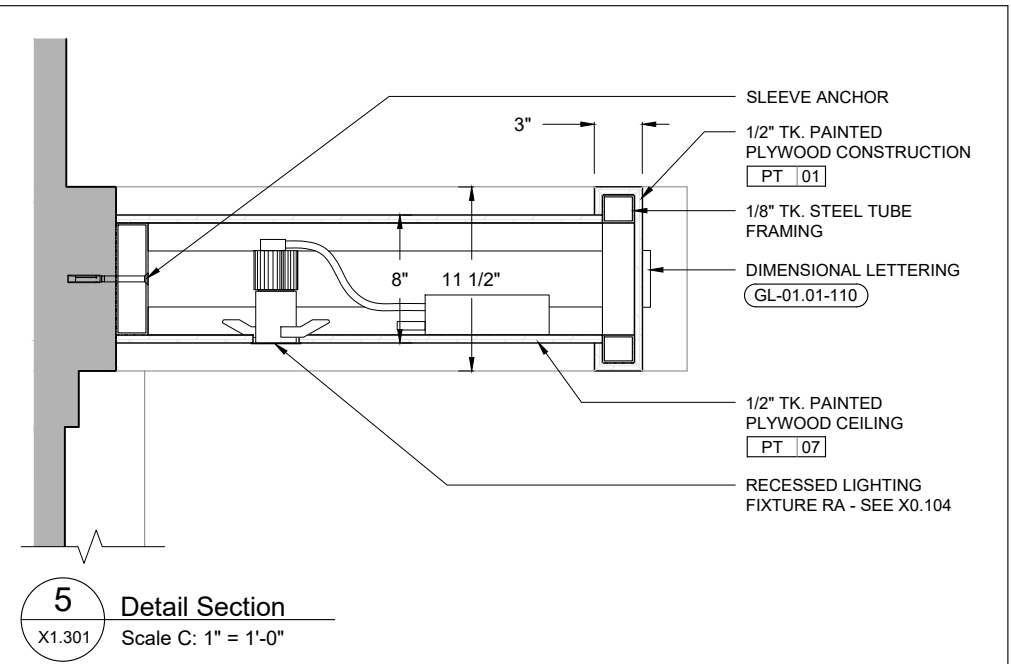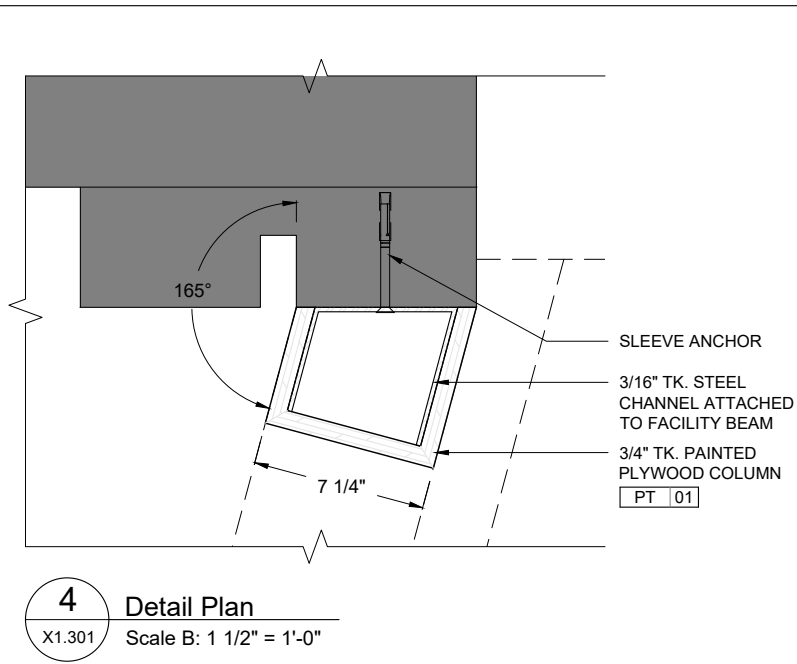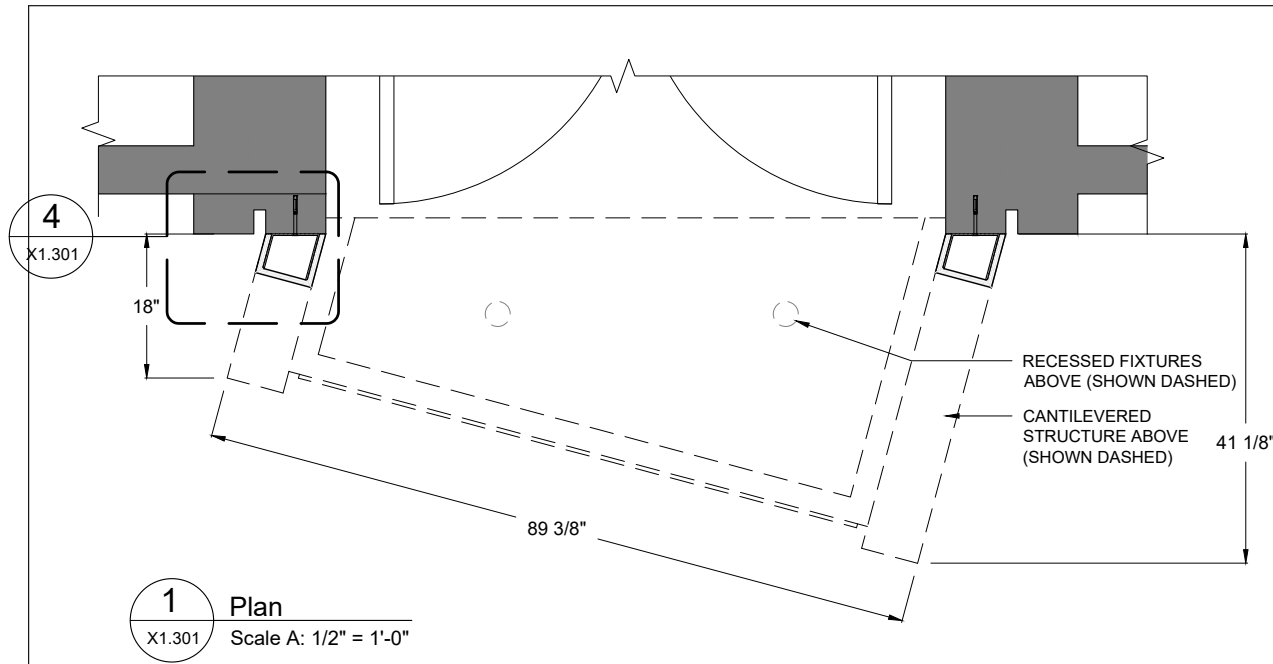

Lodgepole Visitor Center

Sequoia and Kings Canyon
National Parks

PHASE

PDI

SCALE


Noted


Note: Sheet is full-size at 11" x 17"

ISSUE DATE


02.11.2019

KEY PLAN

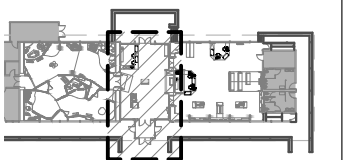


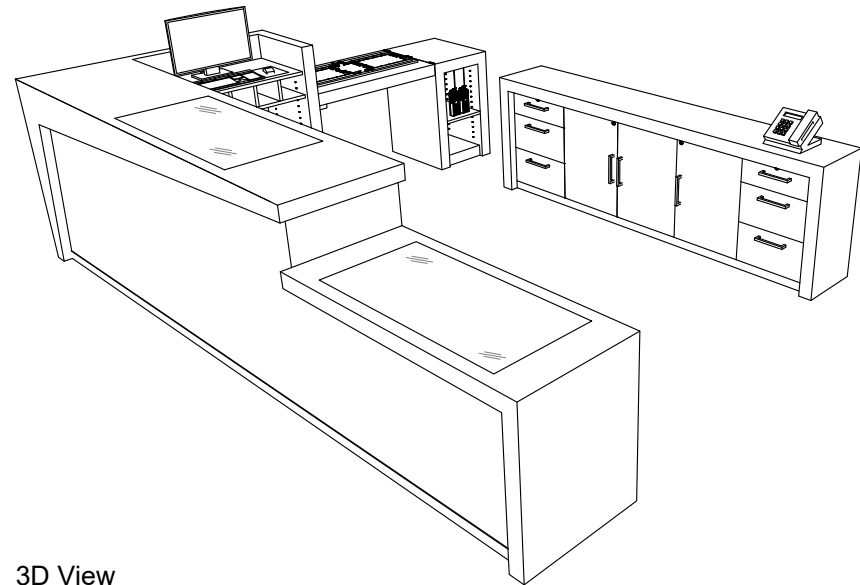


1 3D View
X1.302 Scale: NTS

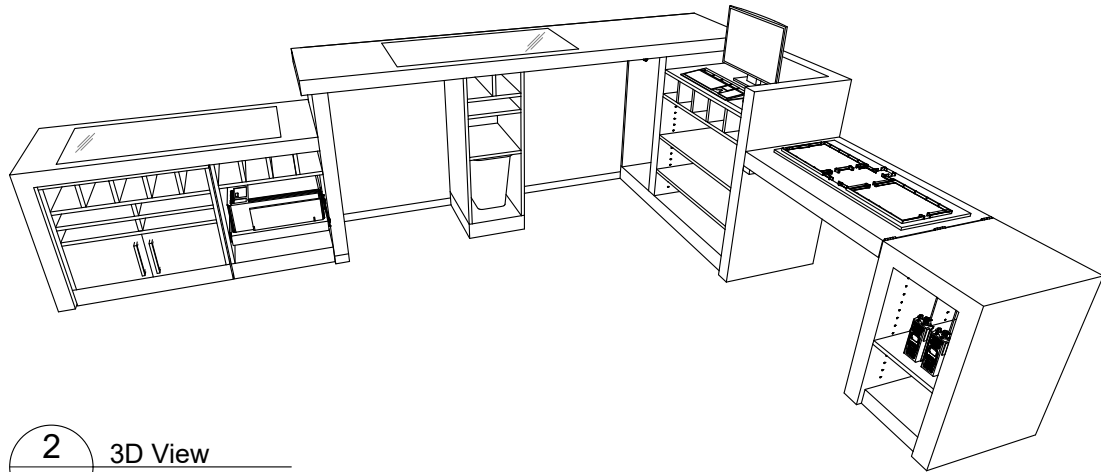

2 3D View
X1.302 Scale: NTS

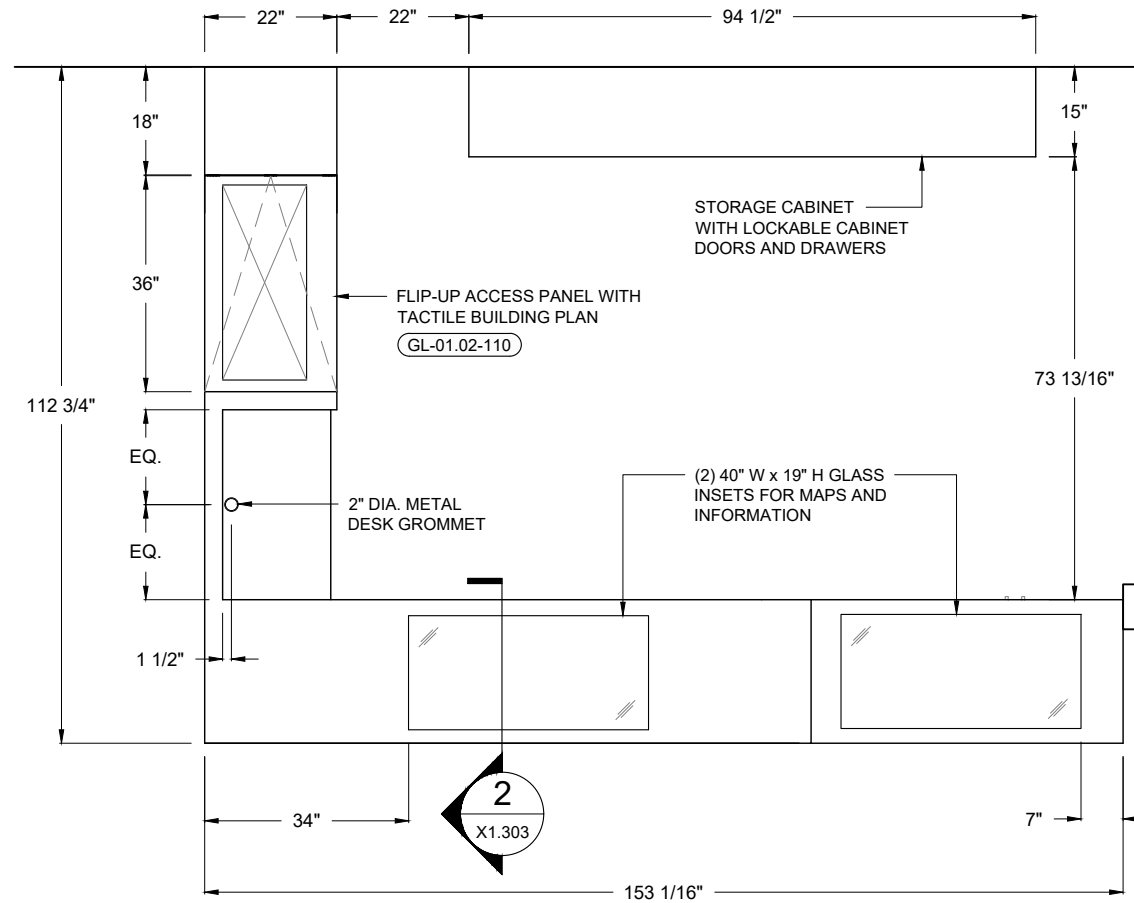

3 Plan
X1.302 Scale: 3/8" = 1'-0"

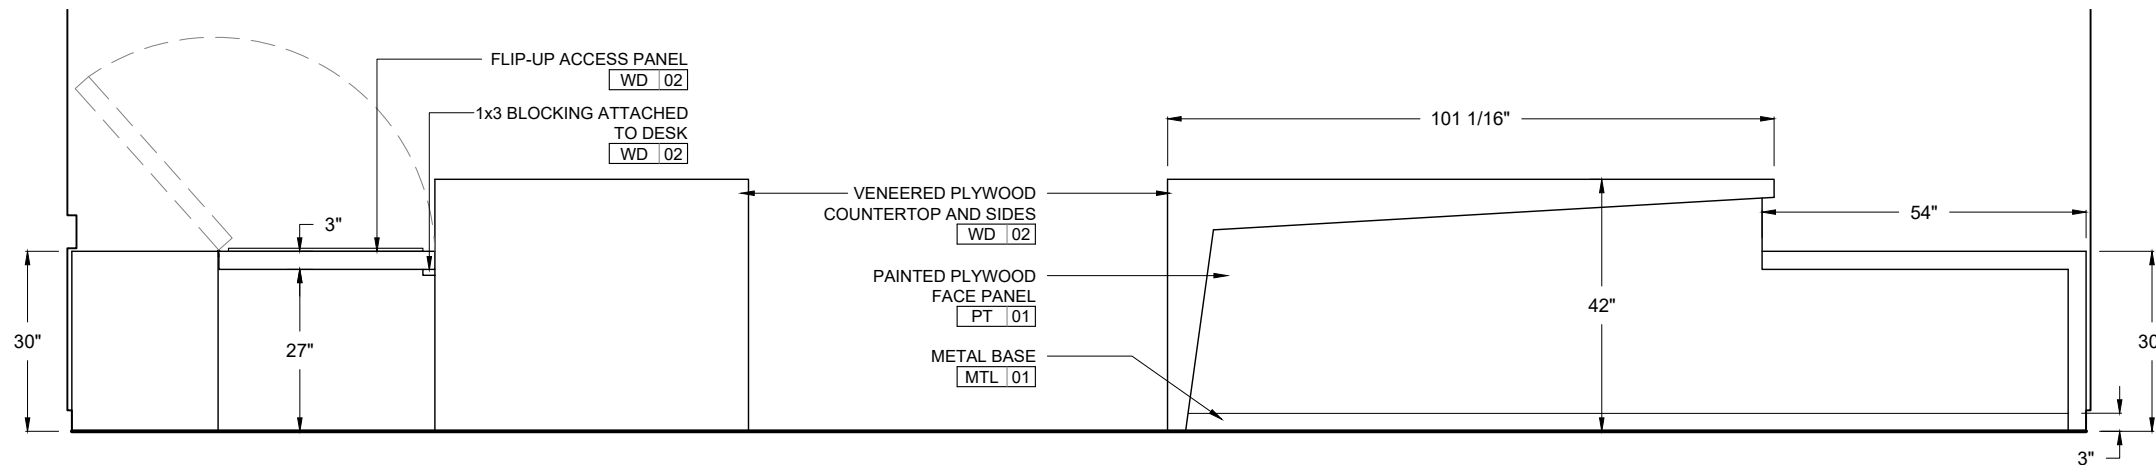

4 Side Elevation
X1.302 Scale: 3/8" = 1'-0"

5 Front Elevation
X1.302 Scale: 3/8" = 1'-0"



Lodgepole Visitor Center

Sequoia and Kings Canyon
National Parks

PHASE

PDI

SCALE


Noted





Note: Sheet is full-size at 11" x 17"

ISSUE DATE

02.11.2019

KEY PLAN

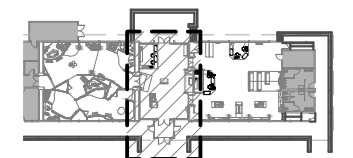

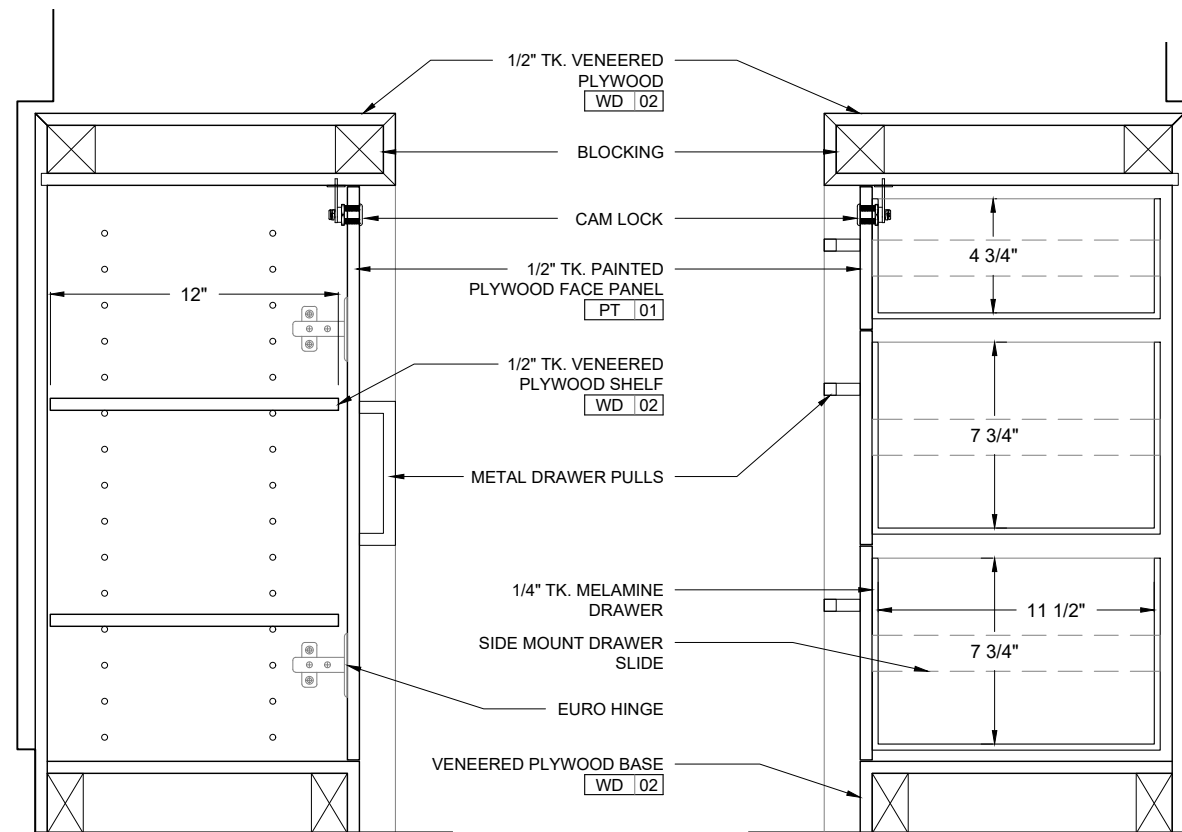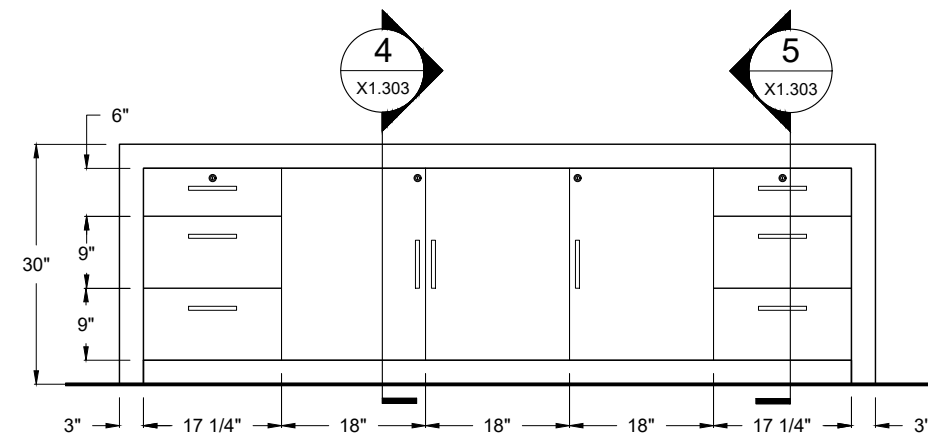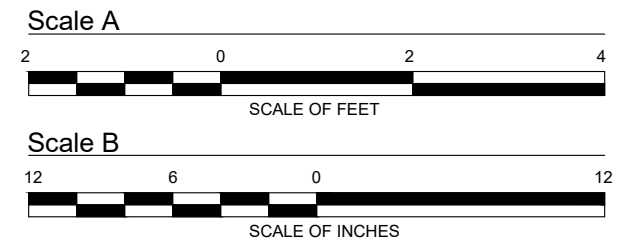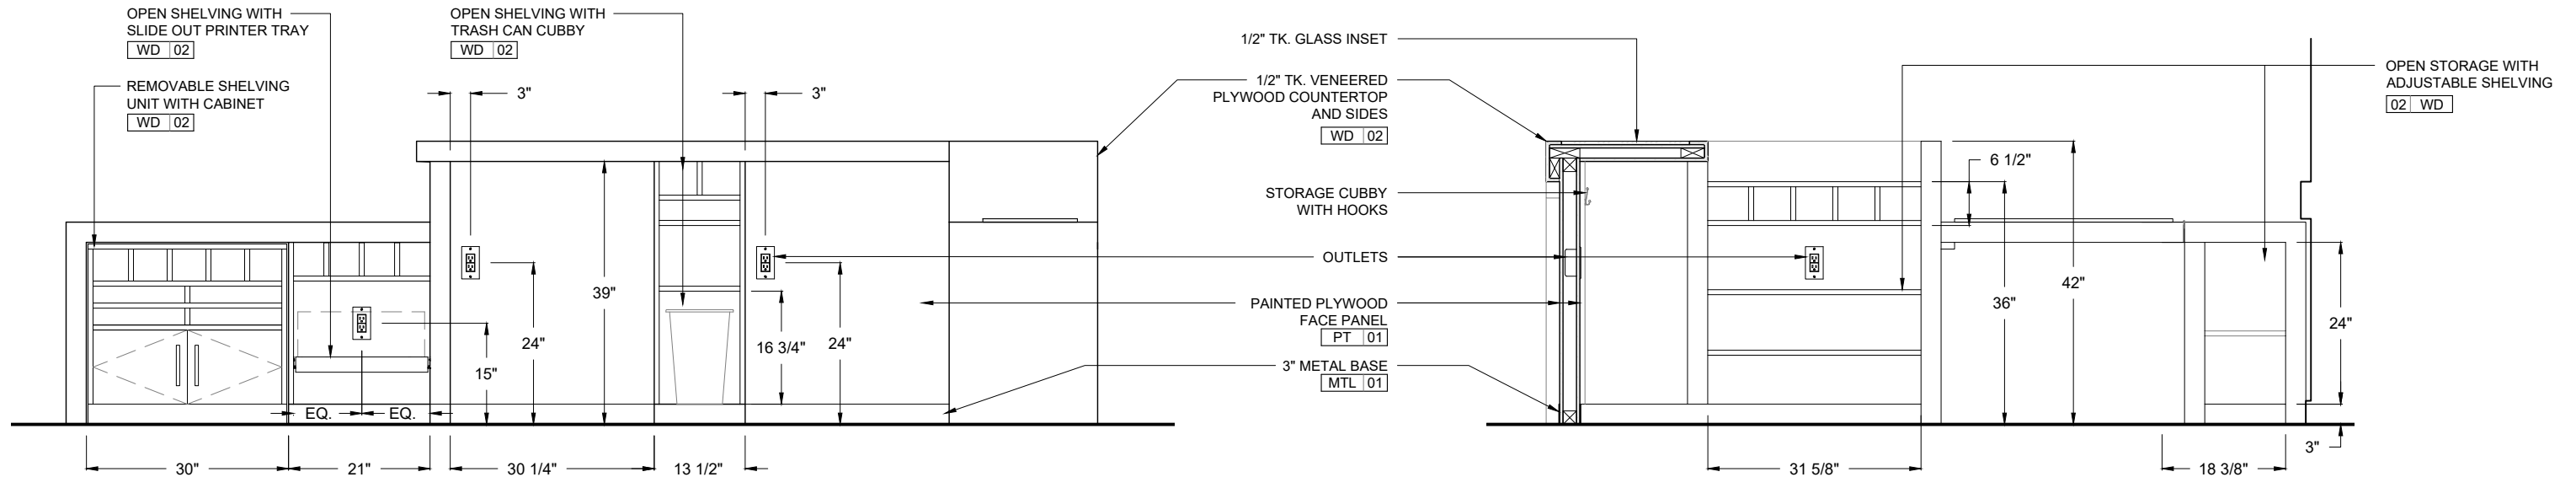

Lodgepole Visitor Center

Sequoia and Kings Canyon
National Parks

PHASE

PDI

SCALE


Noted


Note: Sheet is full-size at 11" x 17"

ISSUE DATE


02.11.2019

KEY PLAN

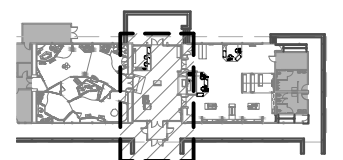


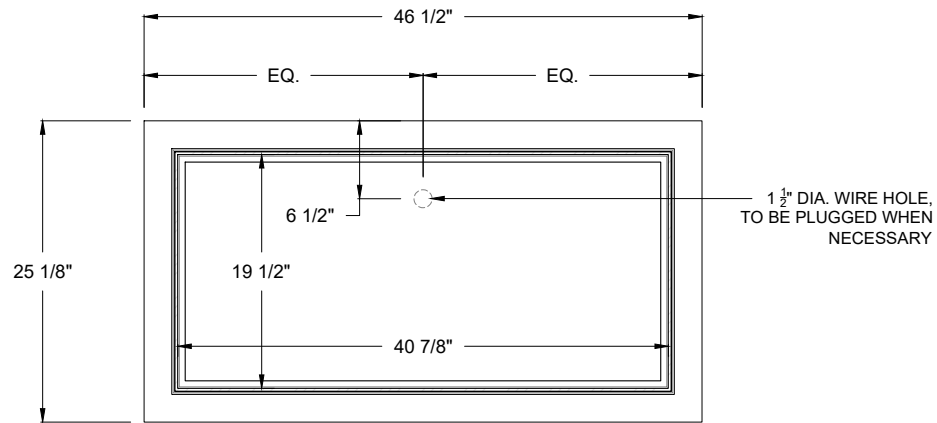


1 Plan
X1.305 Scale: 3/4" = 1'-0"

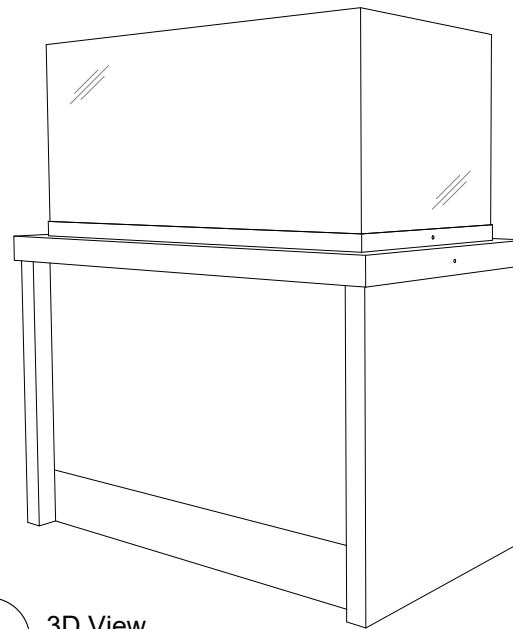

5 3D View
X1.305 Scale: NTS

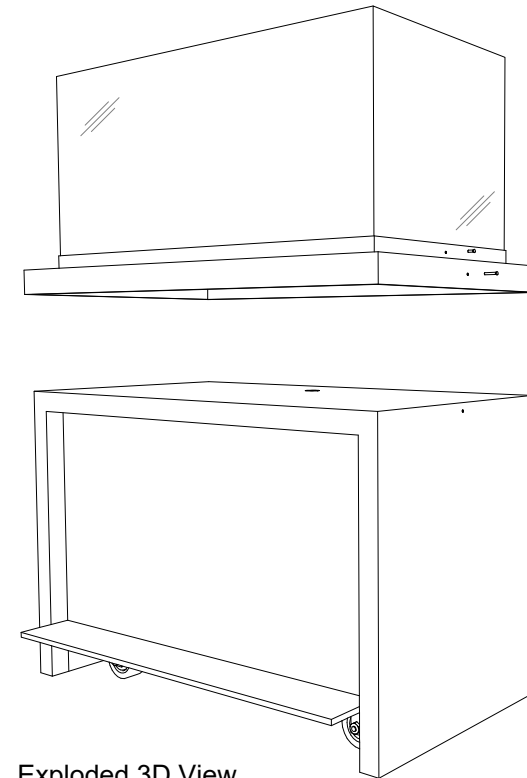


6 Exploded 3D View
X1.305 Scale: NTS

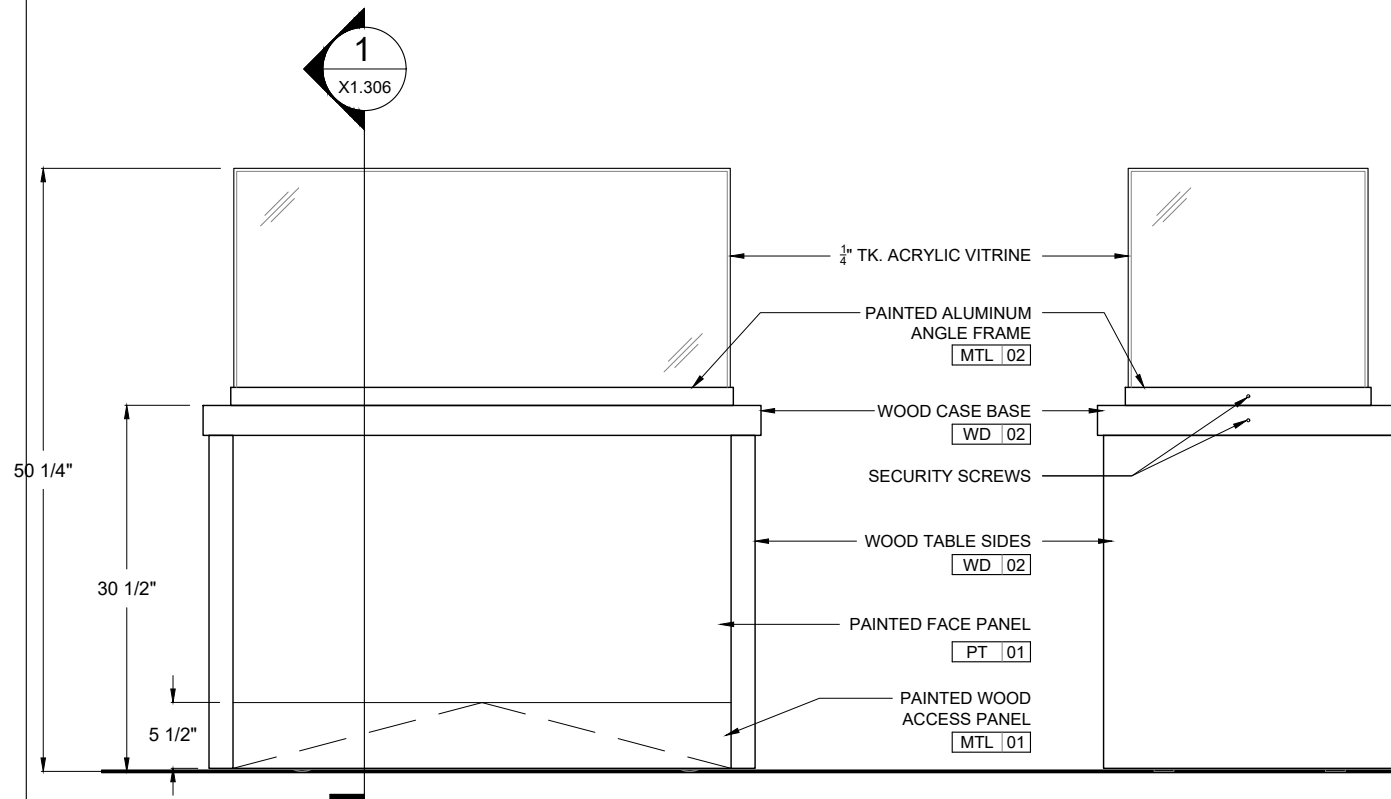

2 Front Elevation
X1.305 Scale: 3/4" = 1'-0"

3 Side Elevation
X1.305 Scale: 3/4" = 1'-0"

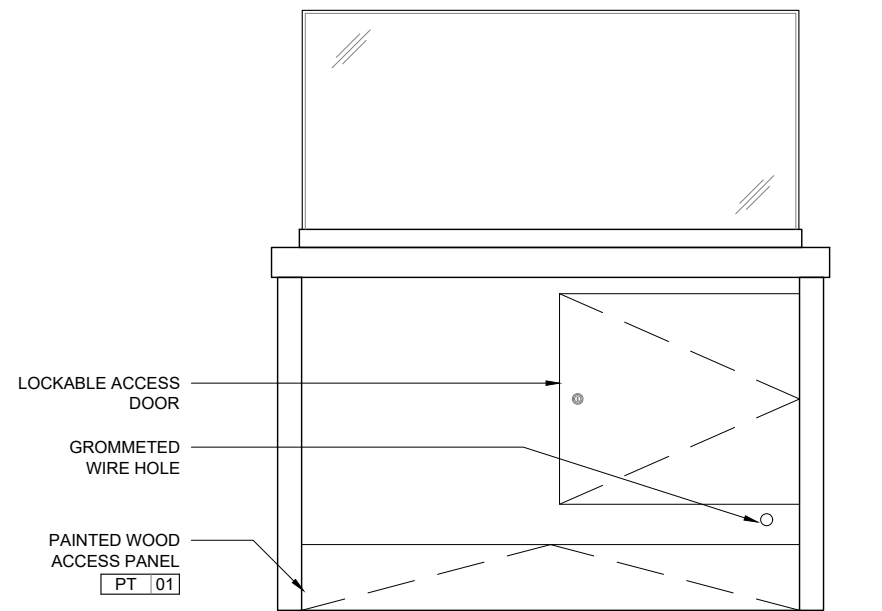

2 Rear Elevation
X1.305 Scale: 3/4" = 1'-0"



Lodgepole Visitor Center

Sequoia and Kings Canyon
National Parks

PHASE

PDI

SCALE


Noted


Note: Sheet is full-size at 11" x 17"

ISSUE DATE


02.11.2019

KEY PLAN

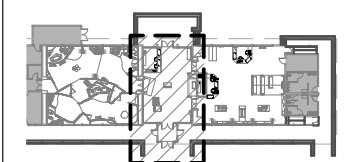


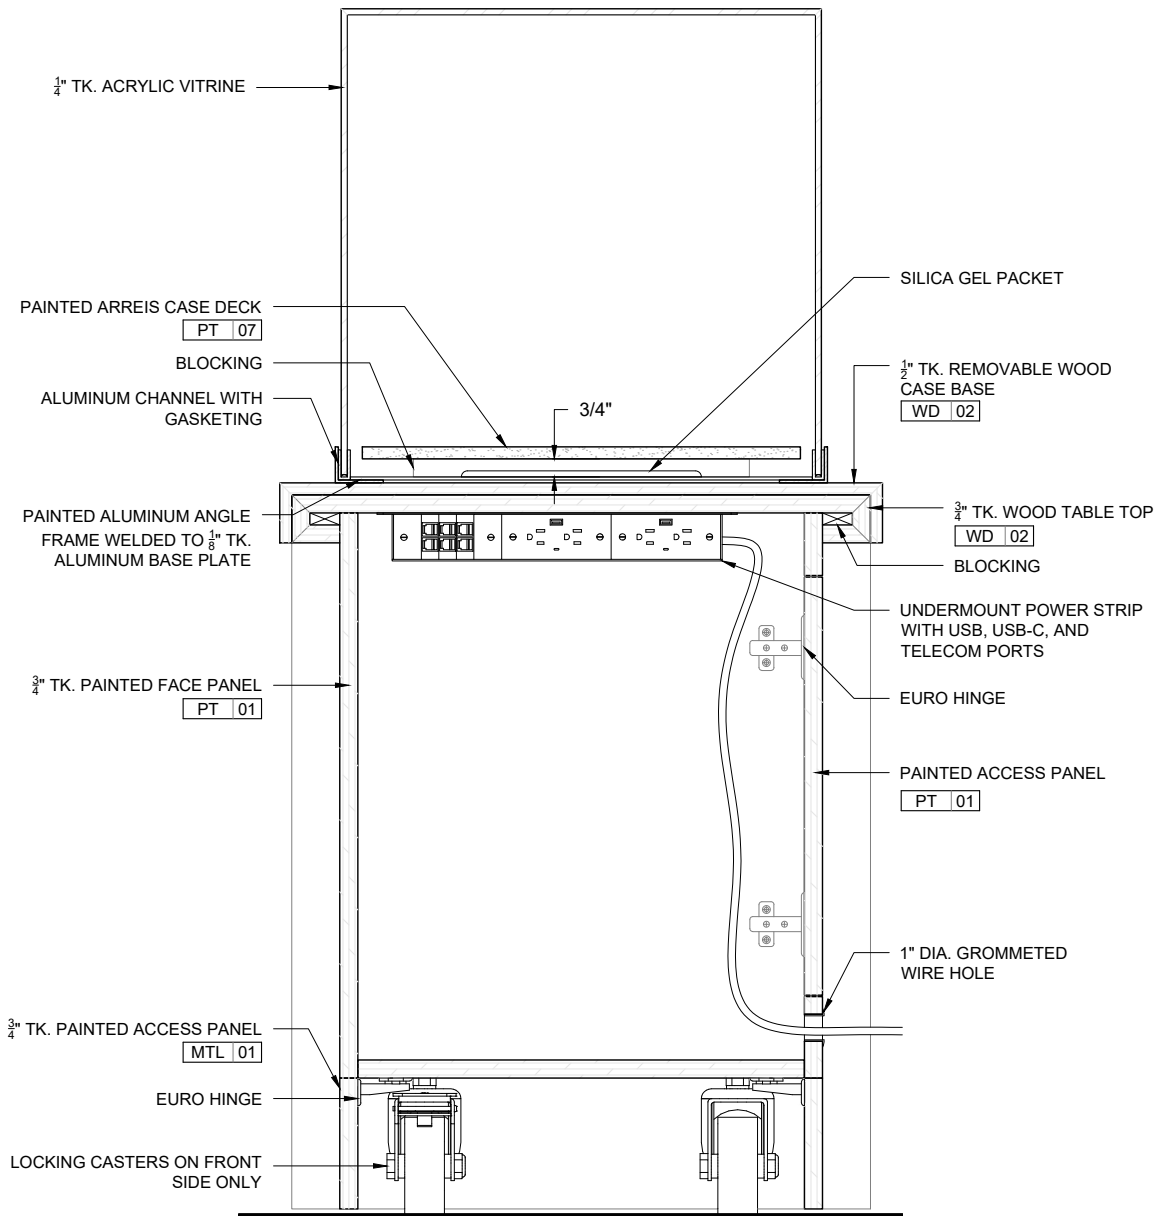


1 Detail Section
X1.306 Scale A: 1 1/2" = 1'-0"

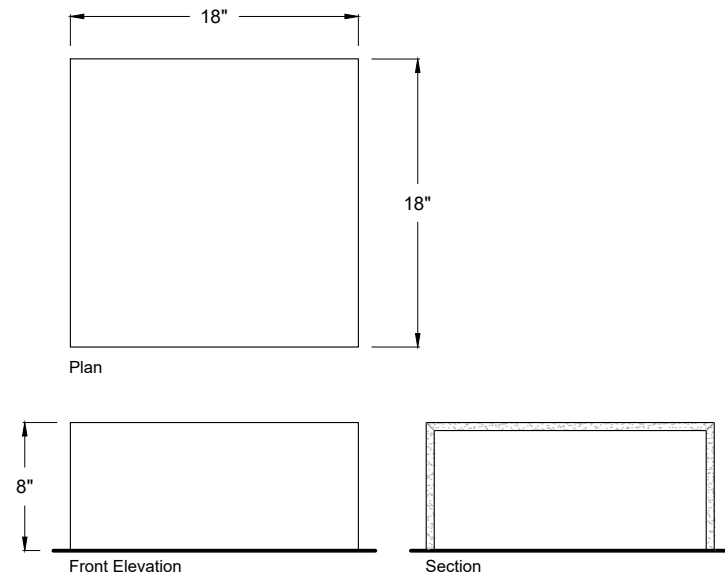


2 Plinth Type A
X1.306 Scale B: 1" = 1'-0"
1/2" tk 5-Sided Arreis Box with Open Bottom
Painted Finish on All Five Sides
PT 07

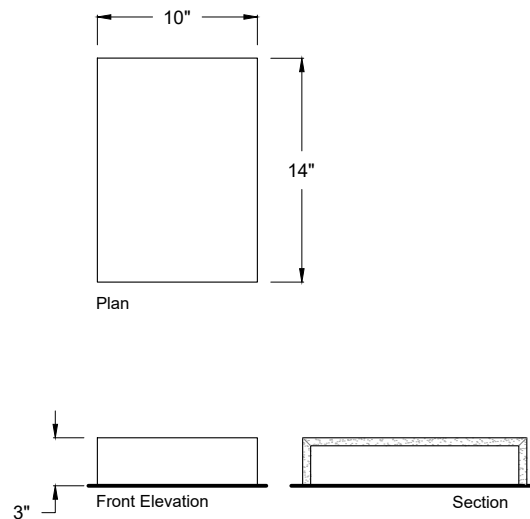

4 Plinth Type C
X1.306 Scale B: 1" = 1'-0"
1/2" tk 5-Sided Arreis Box with Open Bottom
Painted Finish on All Five Sides
PT 07

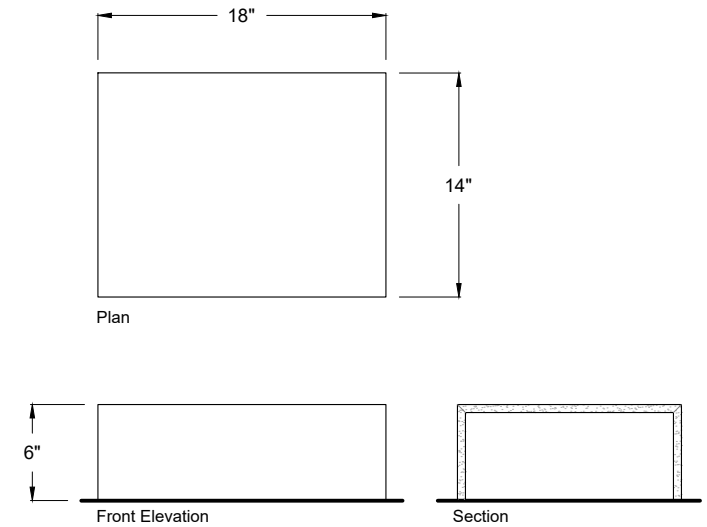

3 Plinth Type B
X1.306 Scale B: 1" = 1'-0"
1/2" tk 5-Sided Arreis Box with Open Bottom
Painted Finish on All Five Sides
PT 07

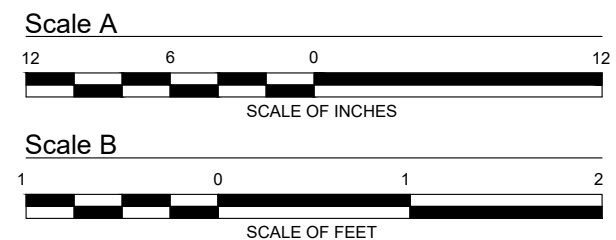

Lodgepole Visitor Center

Sequoia and Kings Canyon
National Parks

PHASE

PDI

SCALE


Noted


Note: Sheet is full-size at 11" x 17"

ISSUE DATE


02.11.2019

KEY PLAN

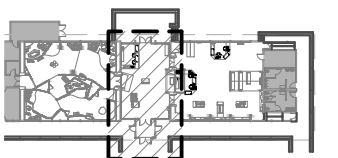

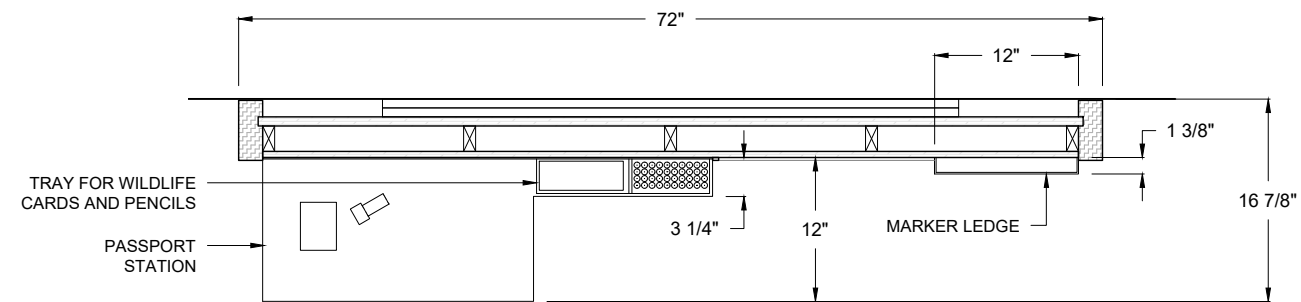


1 Plan
X1.307 Scale A: 3/4" = 1'-0"

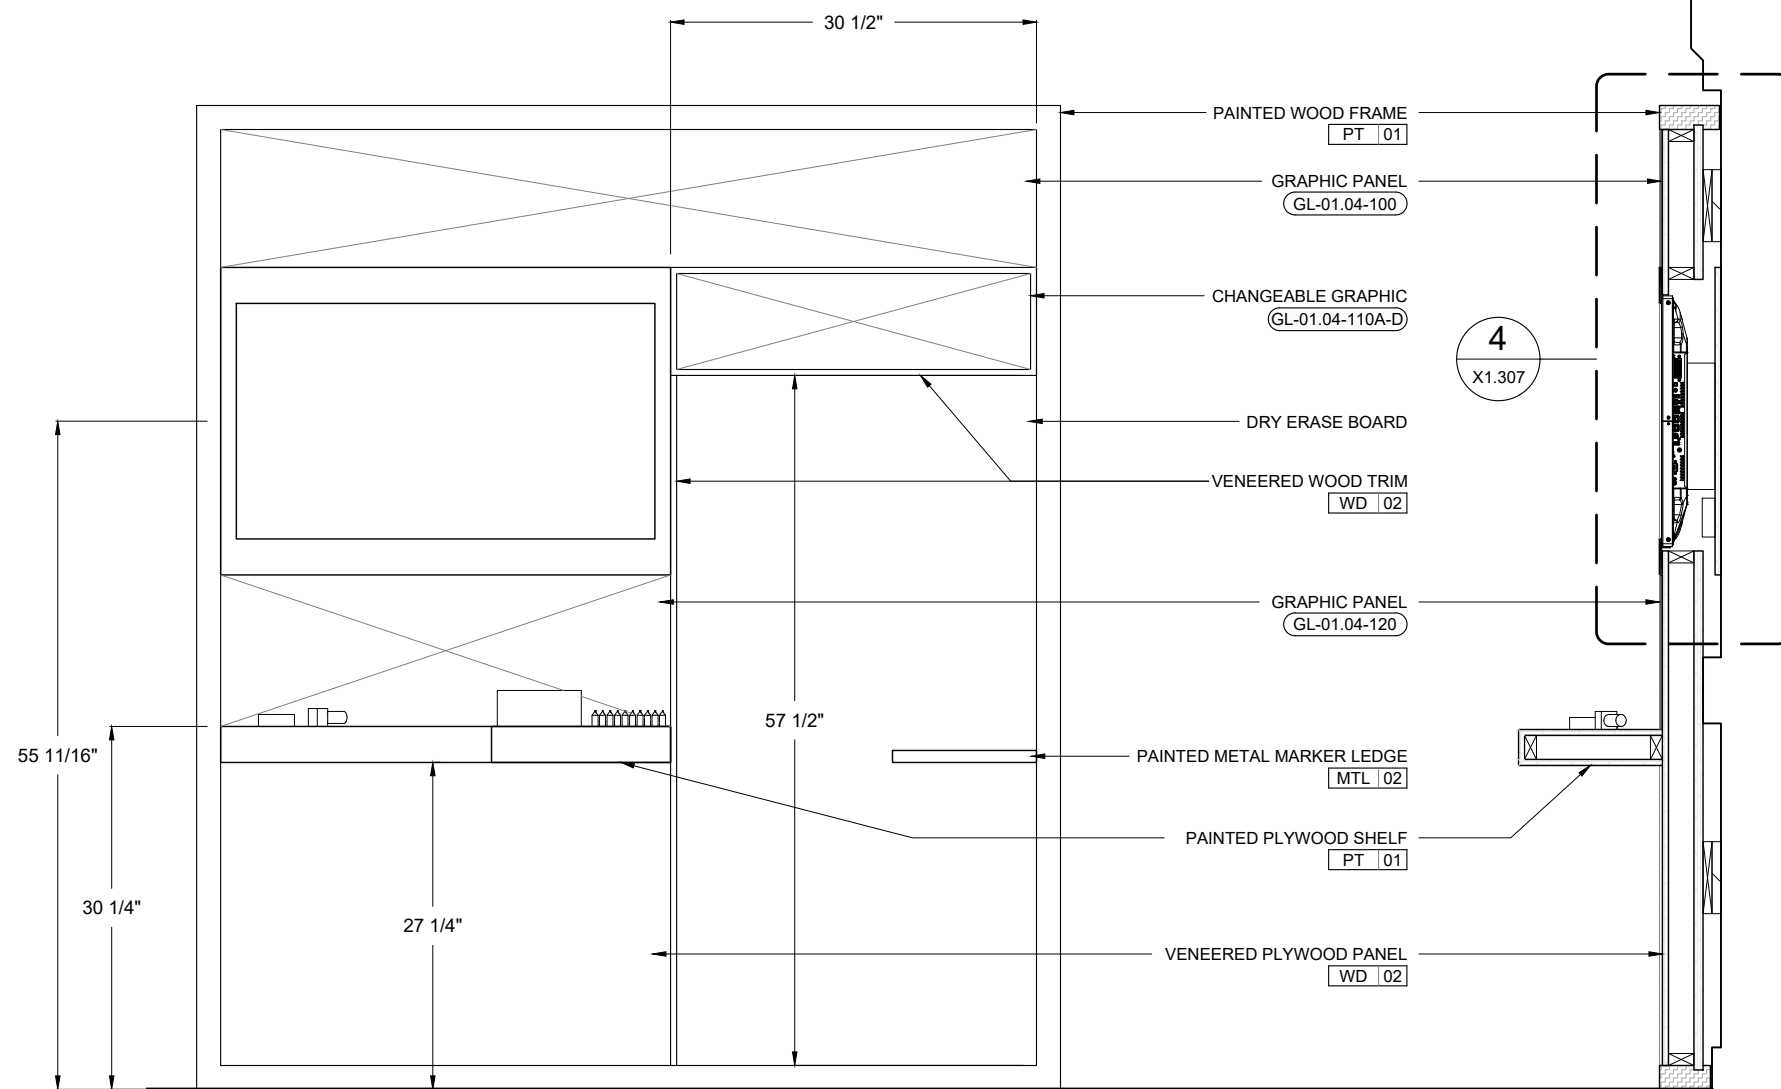


2 Front Elevation
X1.307 Scale A: 3/4" = 1'-0"

3 Section
X1.307 Scale A: 3/4" = 1'-0"

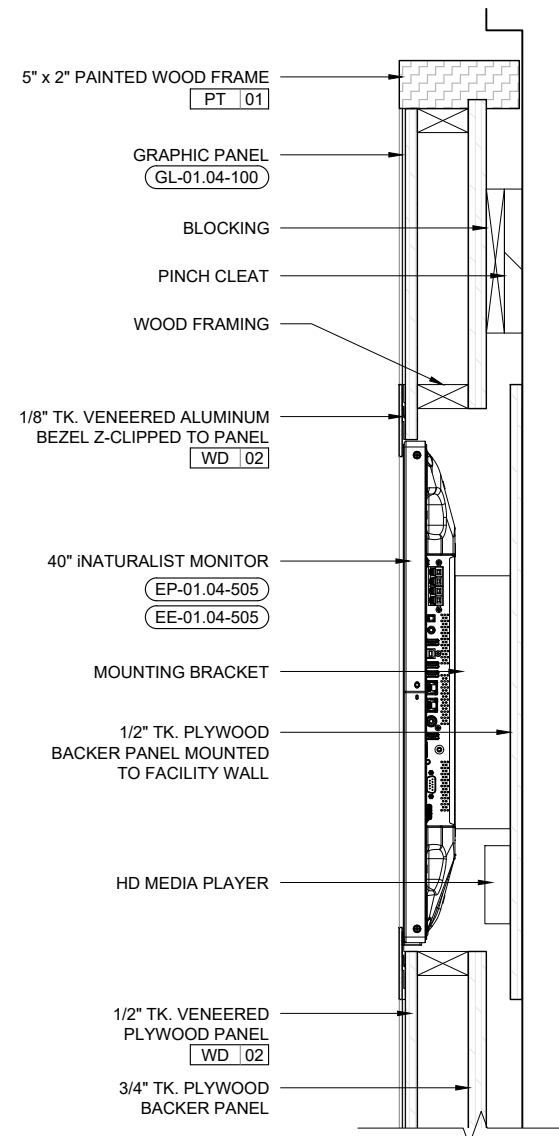

4 Detail Section
X1.307 Scale B: 1 1/2" = 1'-0"

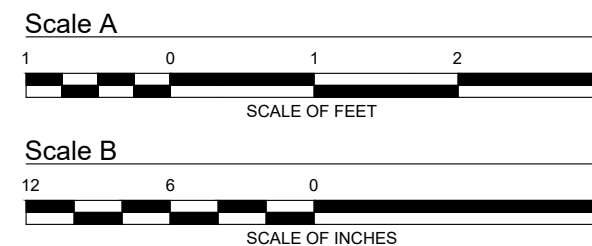

Lodgepole Visitor Center

Sequoia and Kings Canyon
National Parks

PHASE

PDI

SCALE


Noted


Note: Sheet is full-size at 11" x 17"

ISSUE DATE


02.11.2019

KEY PLAN

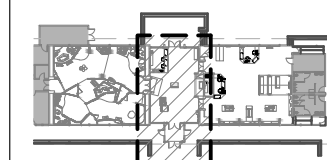


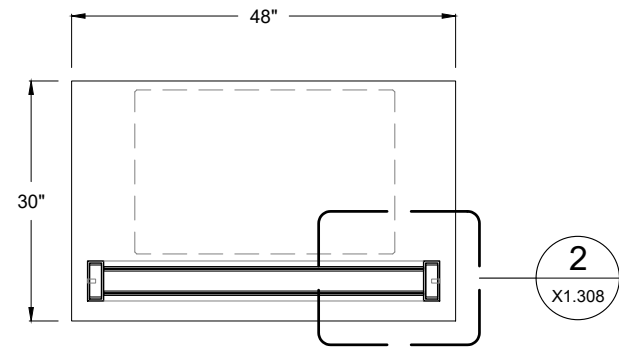

1 Plan
X1.308 Scale A: 1/2" = 1'-0"

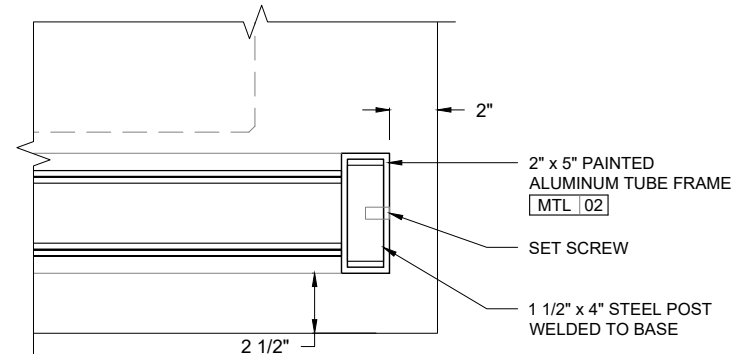


2 Detail Plan
X1.308 Scale B: 1 1/2" = 1'-0"

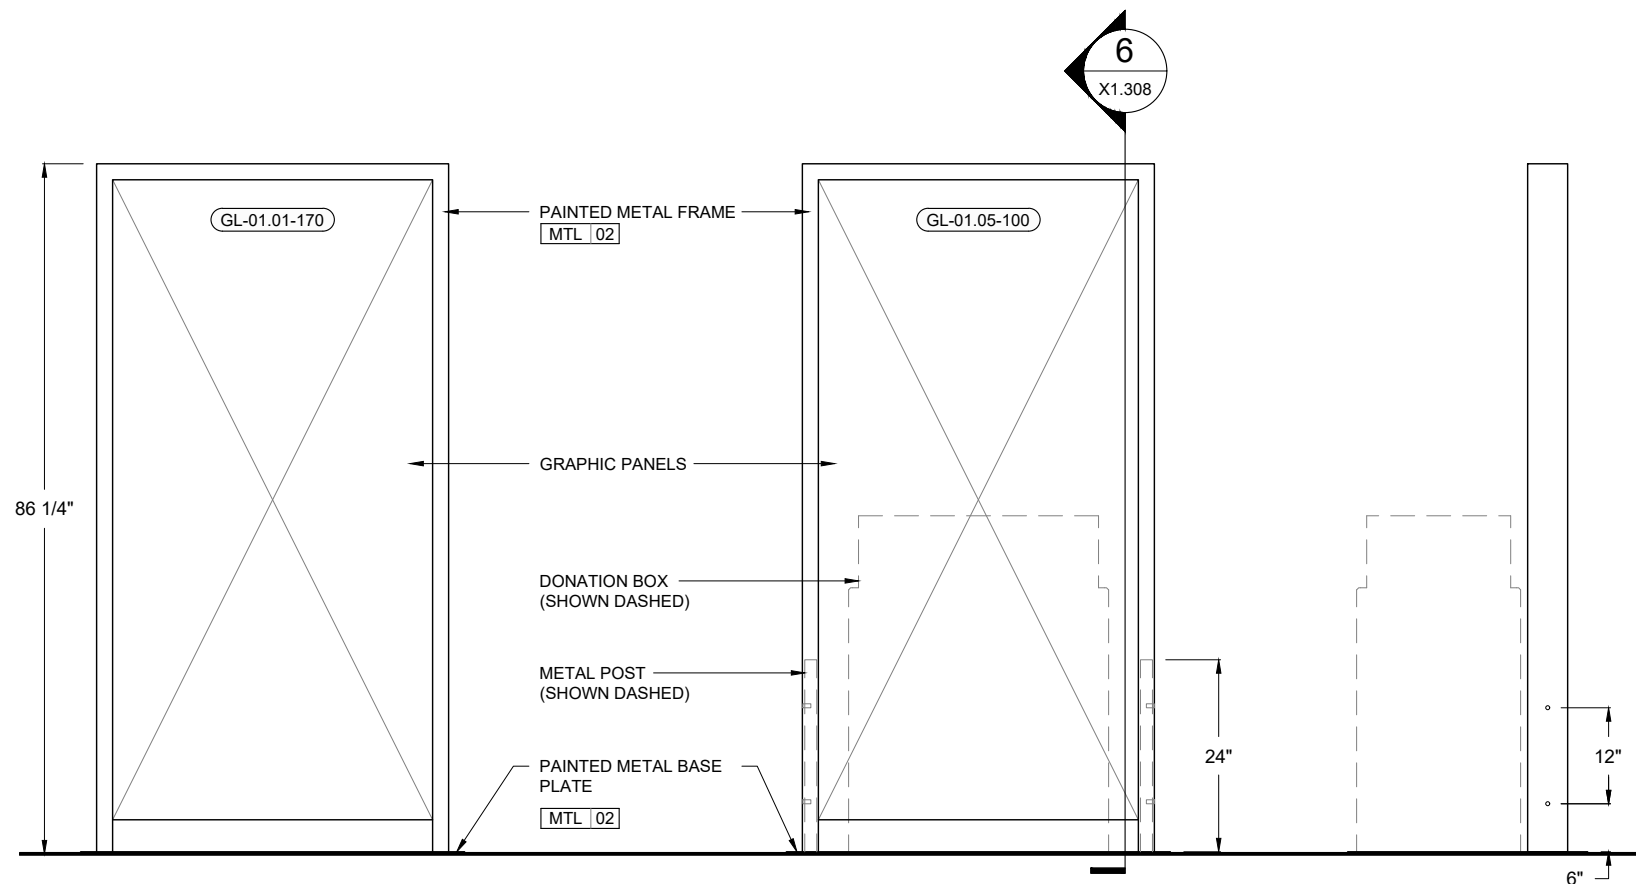


3 Front Elevation
X1.308 Scale A: 1/2" = 1'-0"

4 Rear Elevation
X1.308 Scale A: 1/2" = 1'-0"

5 Side Elevation
X1.308 Scale A: 1/2" = 1'-0"

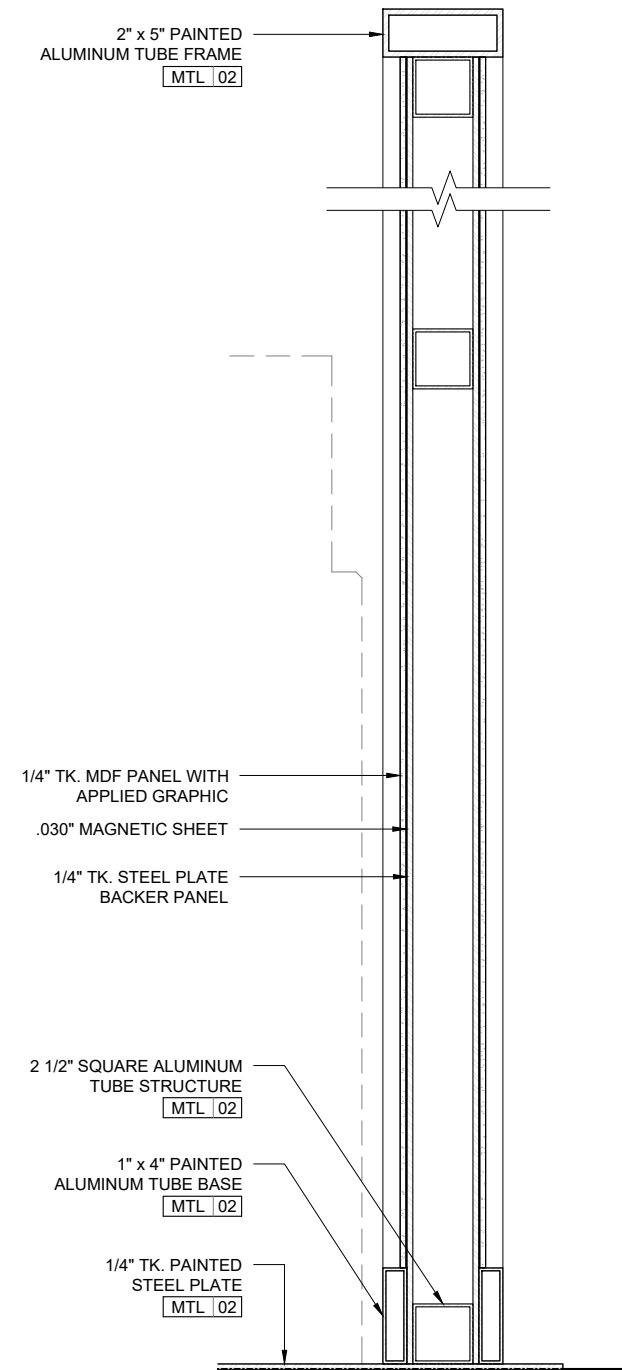

6 Detail Section
X1.308 Scale B: 1 1/2" = 1'-0"

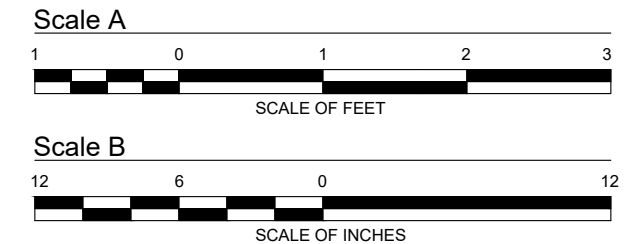

Lodgepole Visitor Center

Sequoia and Kings Canyon
National Parks

PHASE

PDI

SCALE


Noted


Note: Sheet is full-size at 11" x 17"

ISSUE DATE

02.11.2019

KEY PLAN

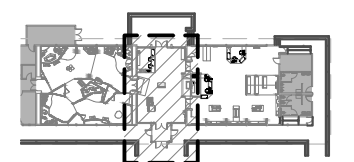

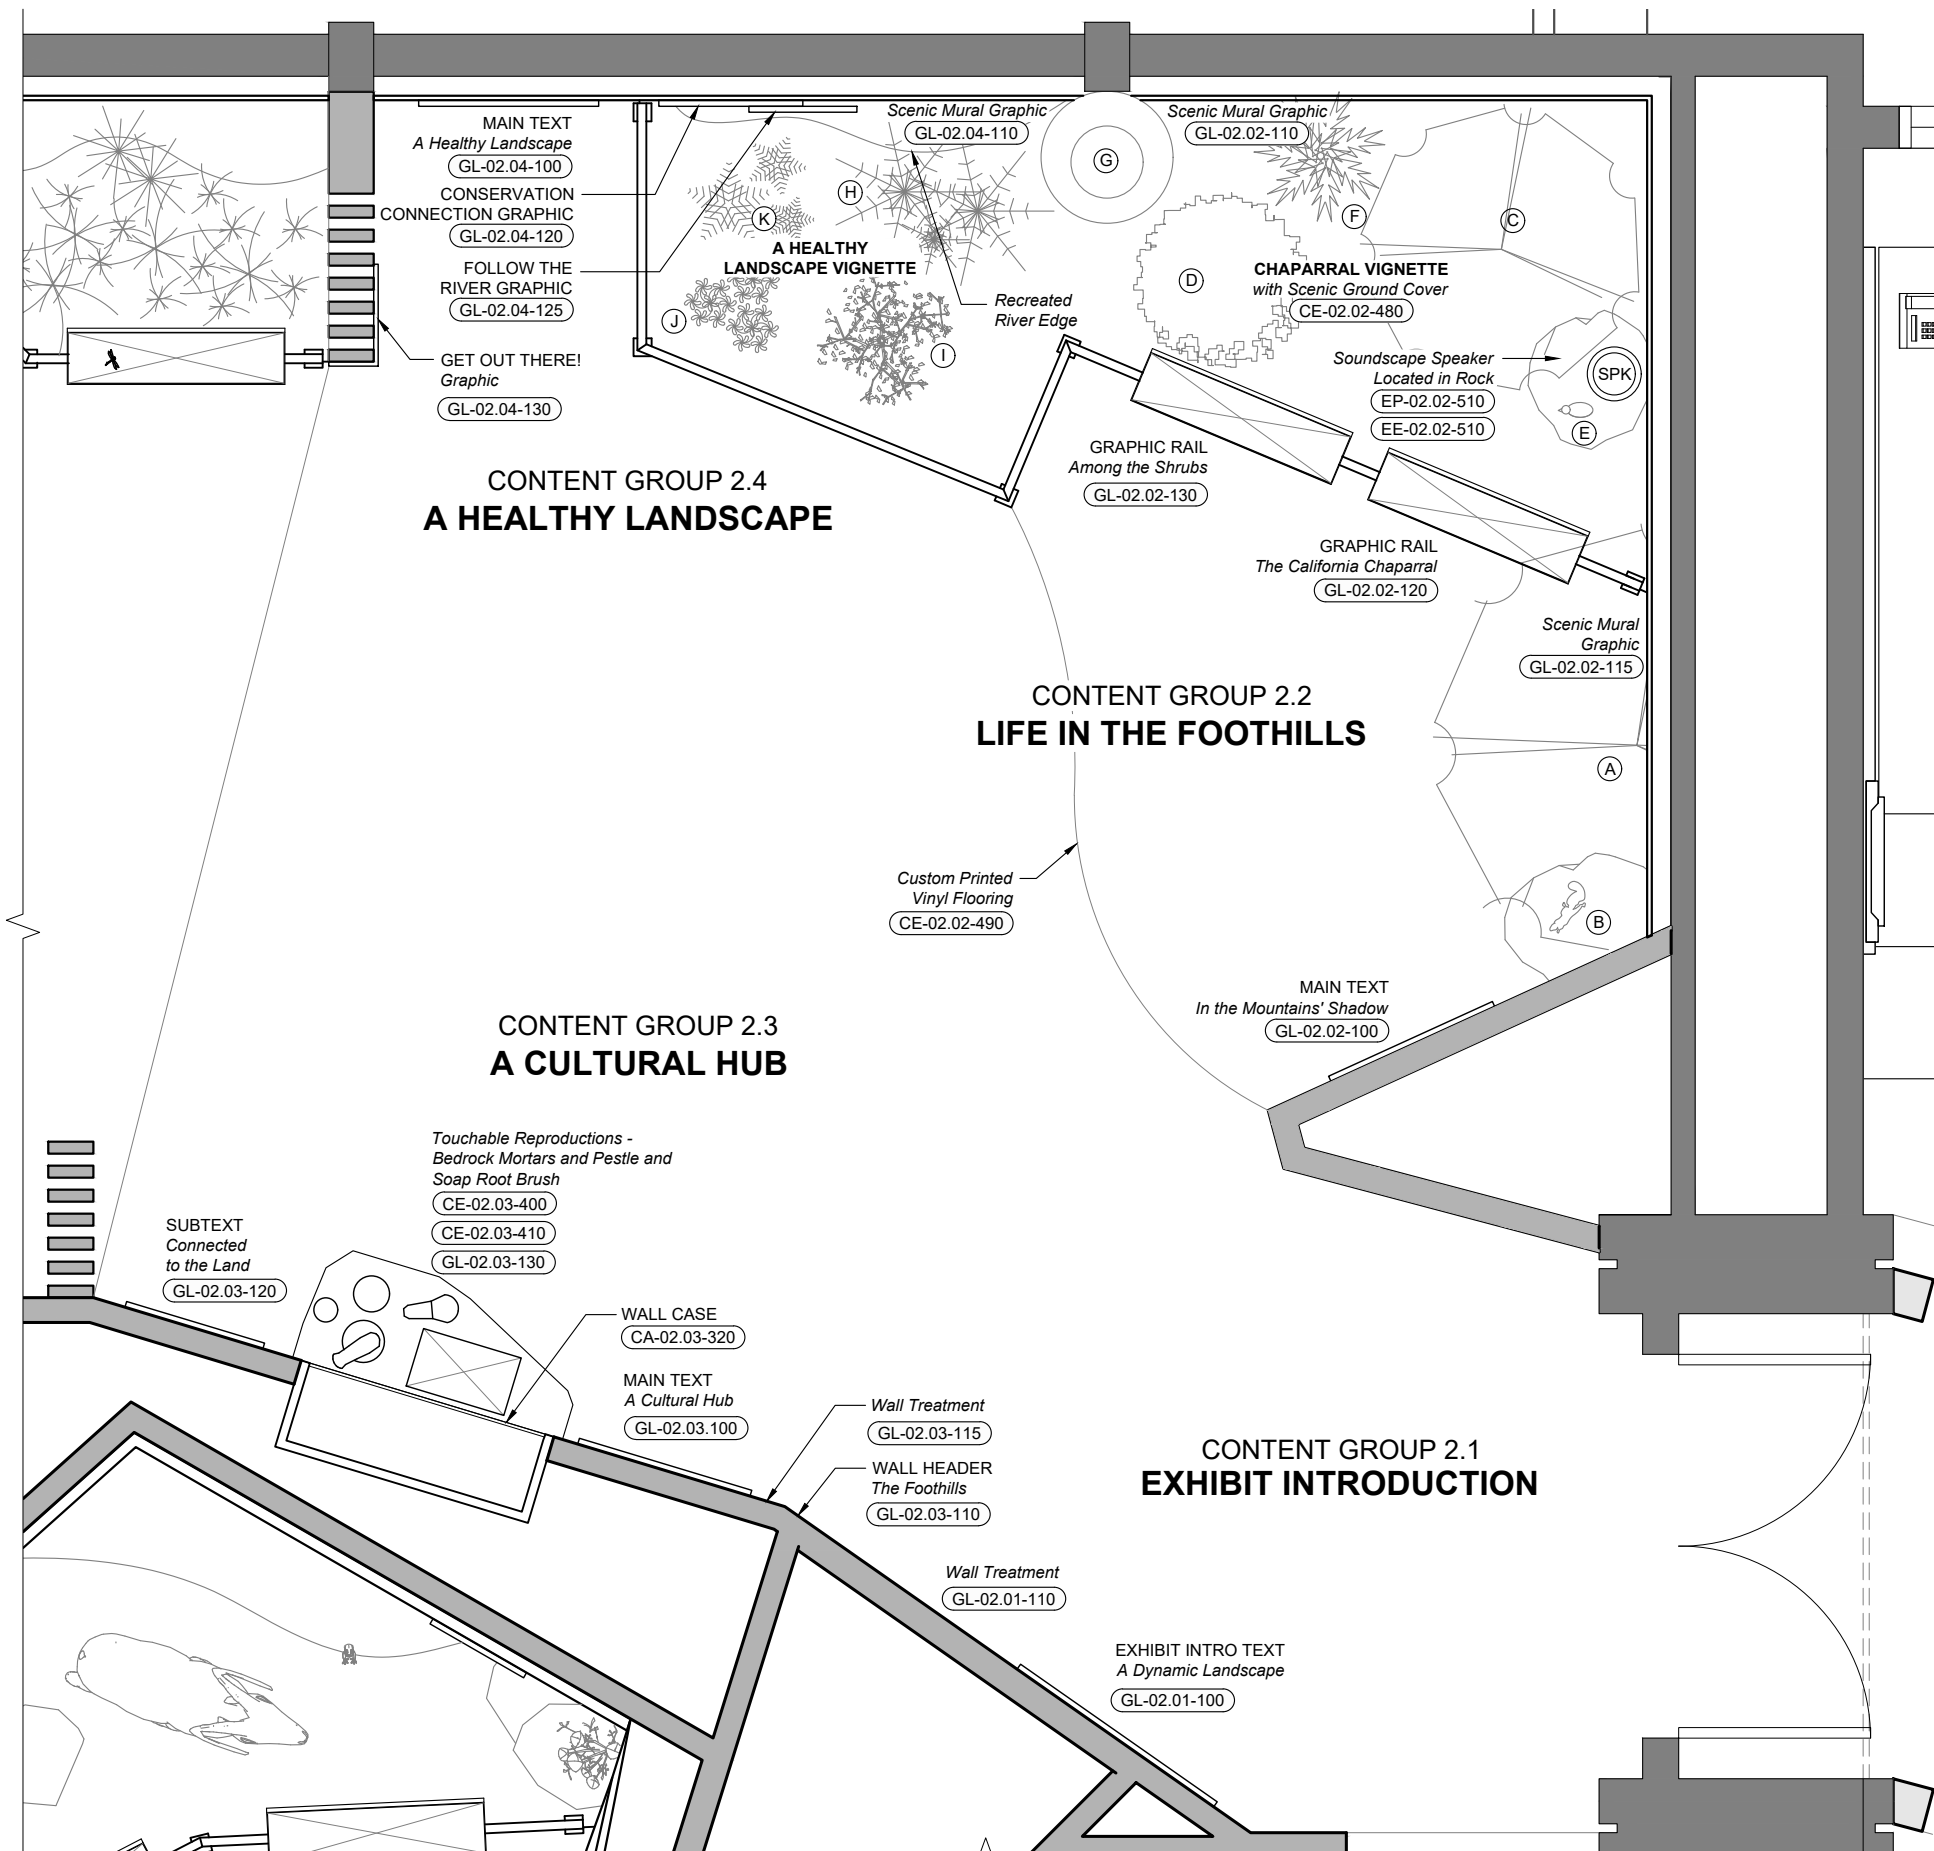

TACTILE CHAPARRAL VIGNETTE MODELS


- (A) Tactile Partial Blue Oak with Acorn Woodpecker (CE-02.02-400) (CE-02.02-460)
- (B) Tactile Ground Squirrel (CE-02.02-450)

PLATFORM CHAPARRAL VIGNETTE MODELS

- (C) Manzanita (CE-02.02-420)
- (D) Elderberry Bush (CE-02.02-410)
- (E) California Quail (CE-02.02-440)
- (F) Chaparral Yucca (CE-02.02-430)
- (G) Partial Blue Oak Trunk (CE-02.02-470)

HEALTHY LANDSCAPE VIGNETTE MODELS

- (H) Giant Reed (CE-02.04-410)
- (I) Spanish Broom (CE-02.04-400)
- (J) Yellow Starthistle (CE-02.04-420)
- (K) Italian Thistle (CE-02.04-440)

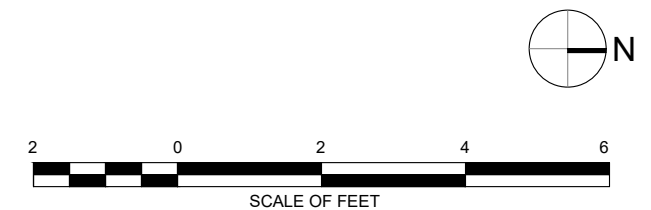

Lodgepole Visitor Center

Sequoia and Kings Canyon
National Parks

PHASE

PDI

SCALE


Noted

Note: Sheet is full-size at 11" x 17"

ISSUE DATE

02.11.2019

KEY PLAN

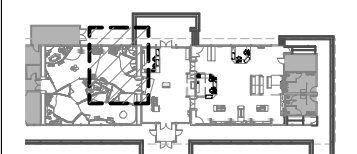

NOTE: FOR REFERENCE ONLY

CONTENT GROUP 2.1
EXHIBIT INTRODUCTION

CONTENT GROUP 2.2
LIFE IN THE FOOTHILLS

CONTENT GROUP 2.3
A CULTURAL HUB

CONTENT GROUP 2.4
A HEALTHY LANDSCAPE



Lodgepole Visitor Center

Sequoia and Kings Canyon
National Parks

PHASE

PDI

SCALE


Noted



Note: Sheet is full-size at 11" x 17"

ISSUE DATE

02.11.2019

KEY PLAN

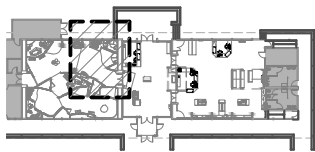

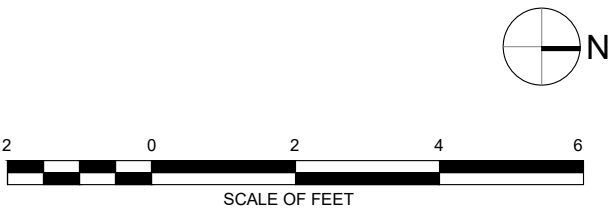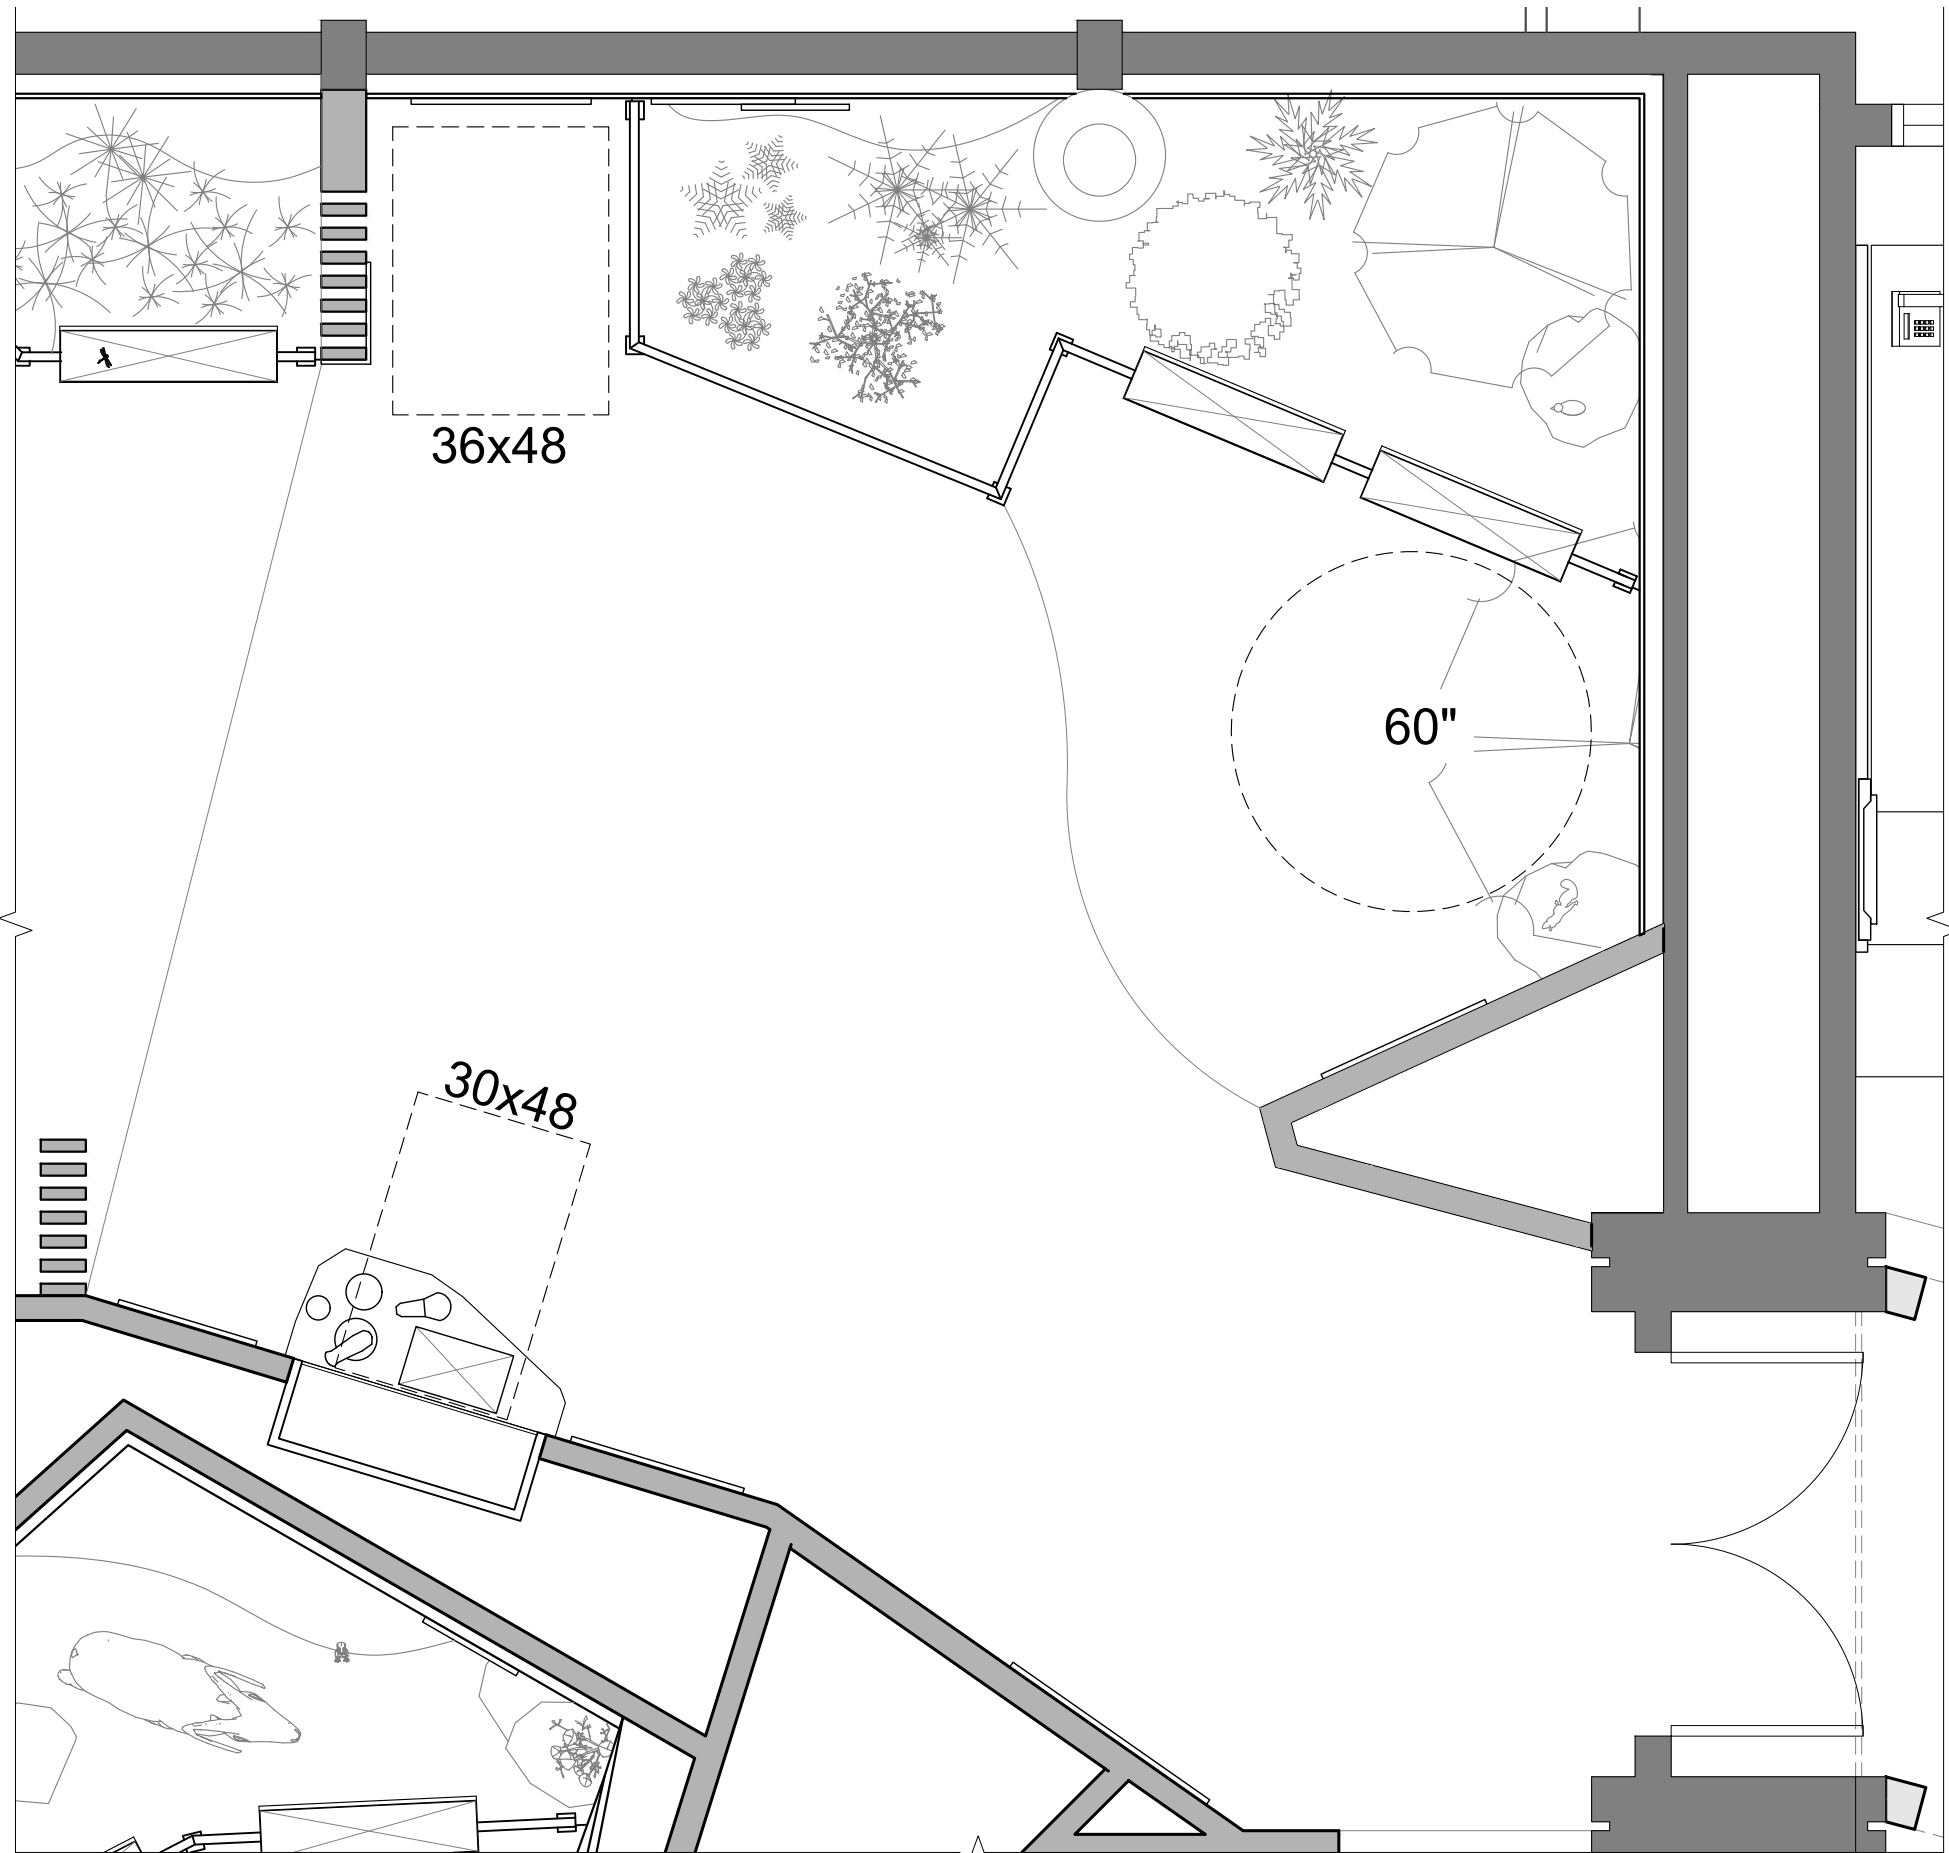

Lodgepole Visitor Center

Sequoia and Kings Canyon
National Parks


PHASE
PDI

SCALE
Noted



Note: Sheet is full-size at 11" x 17"

ISSUE DATE
02.11.2019

KEY PLAN

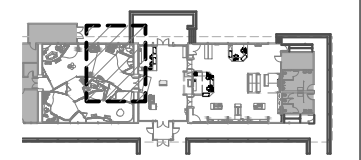

1
Accessible Clearances Plan
Scale: 3/8" = 1'-0"

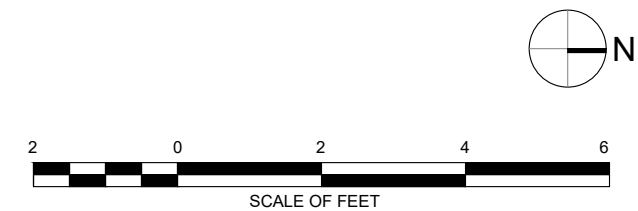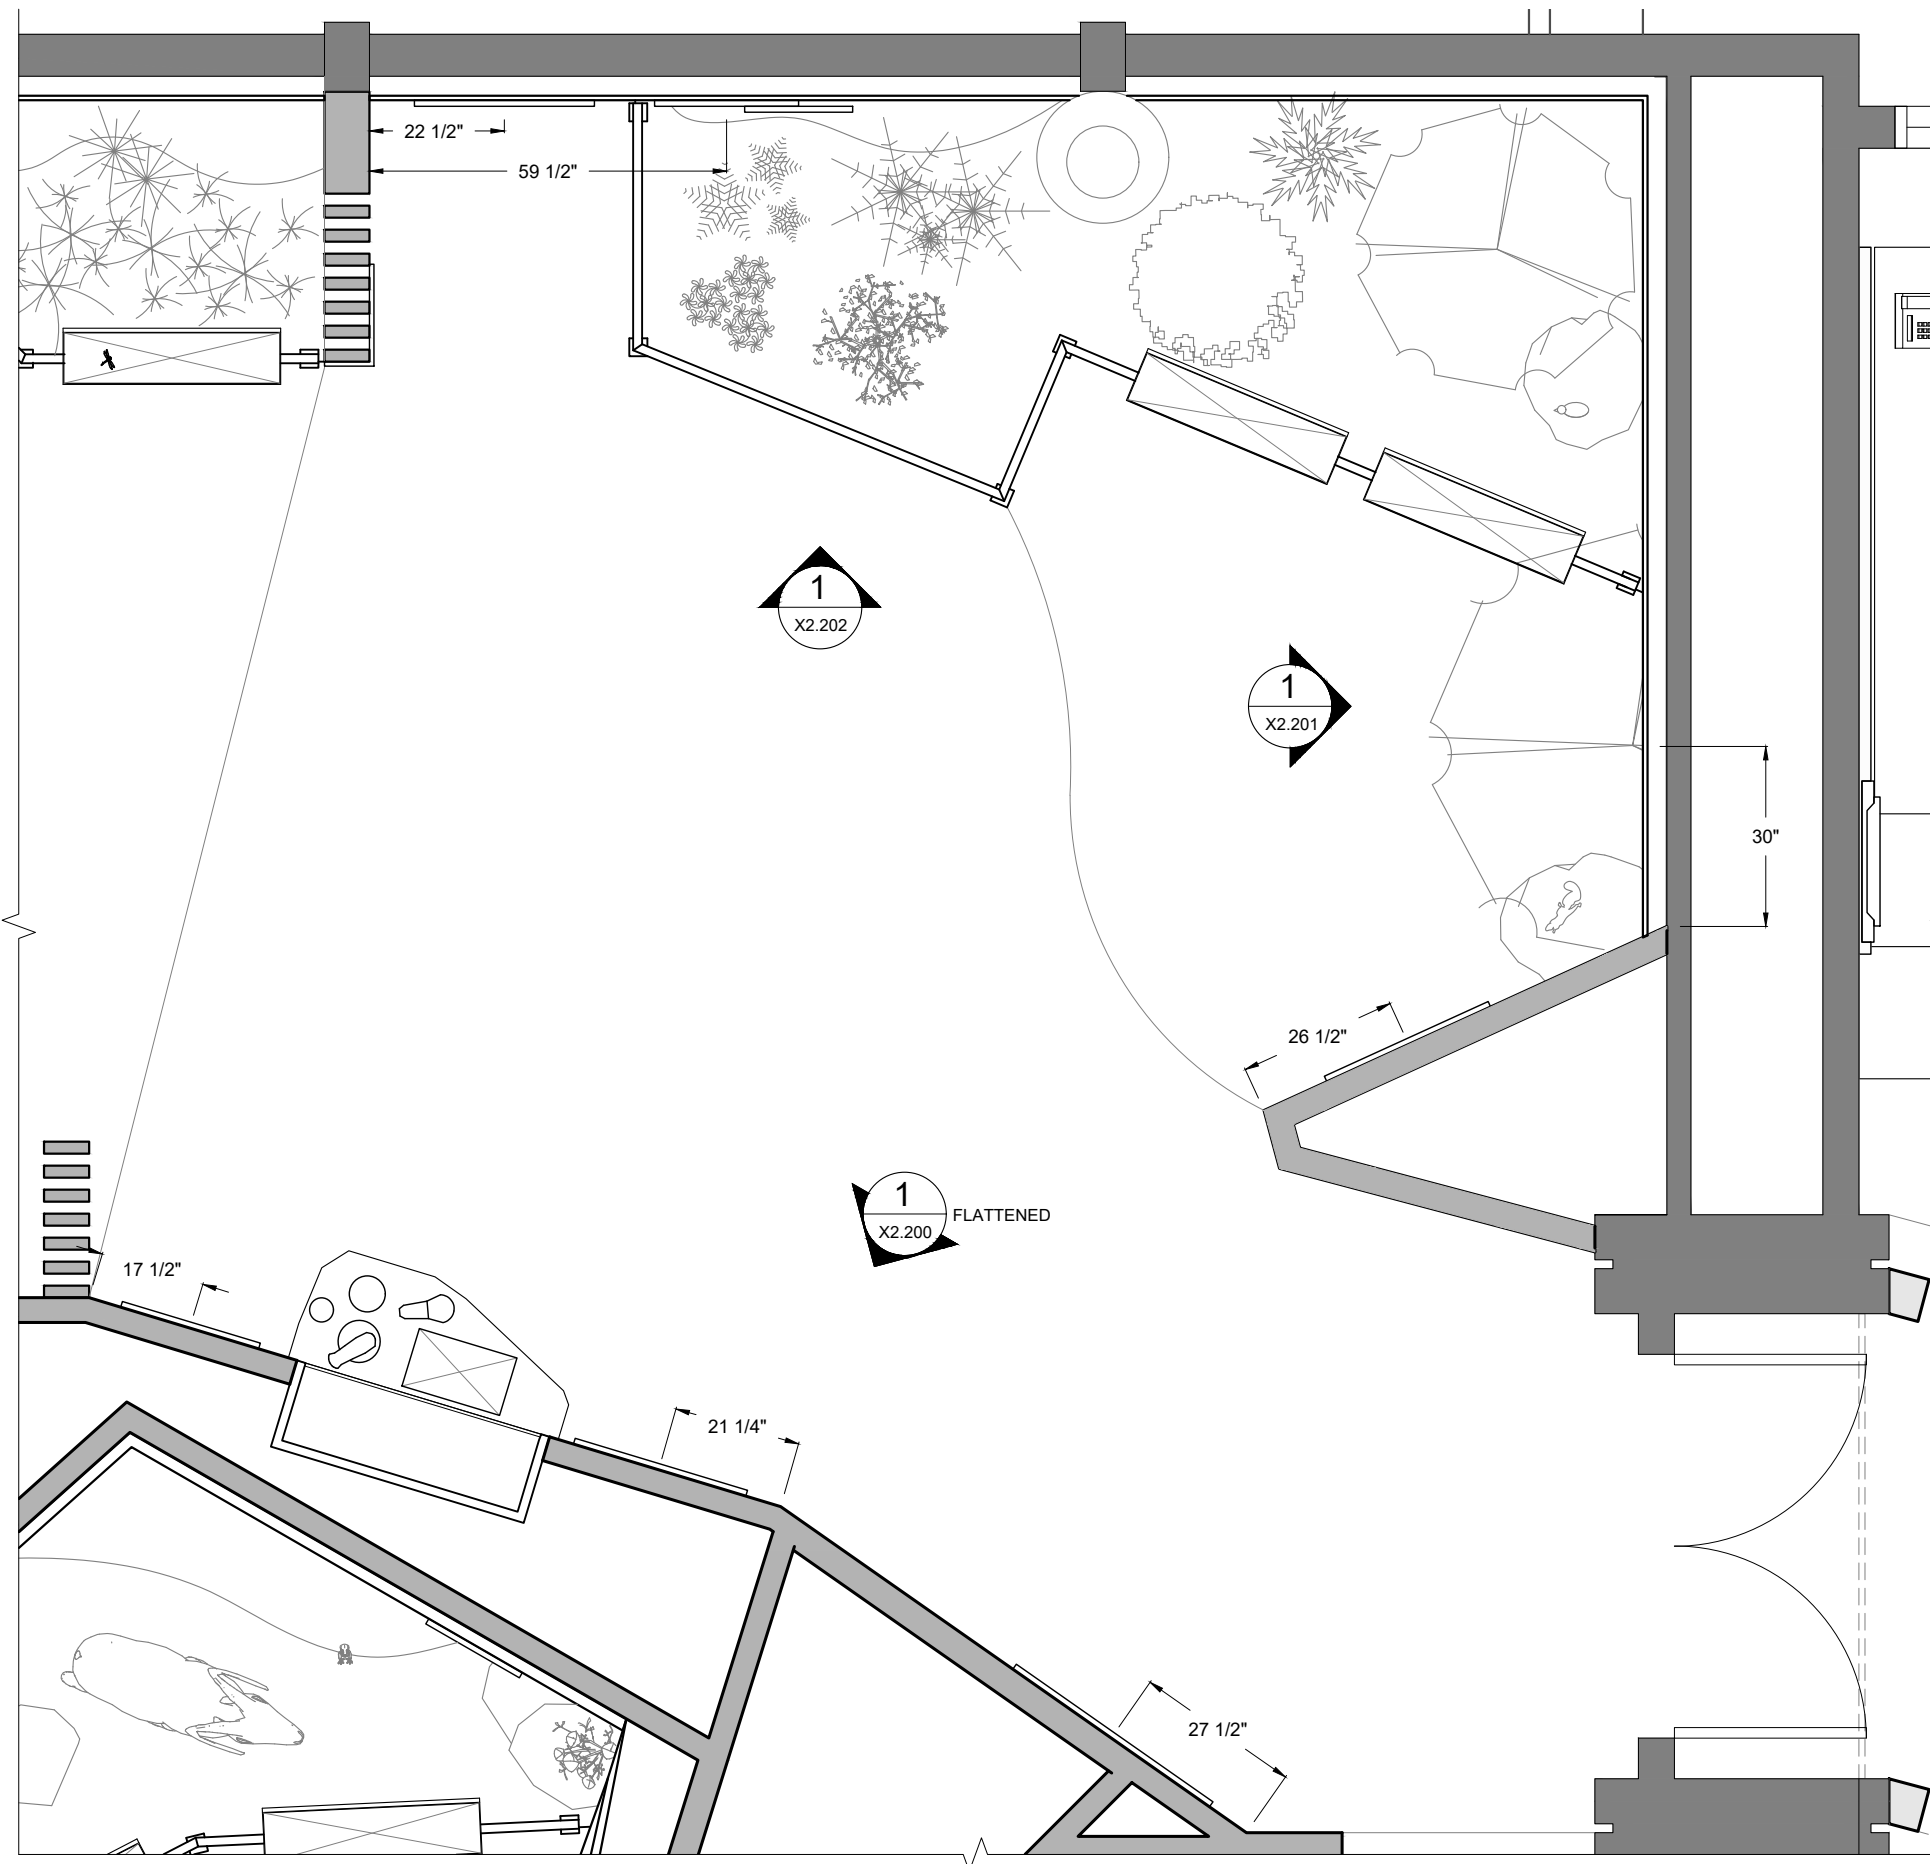

Lodgepole Visitor Center

Sequoia and Kings Canyon
National Parks

PHASE

PDI

SCALE


Noted


Note: Sheet is full-size at 11" x 17"

ISSUE DATE

02.11.2019


KEY PLAN

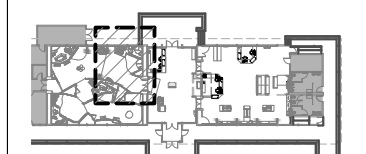

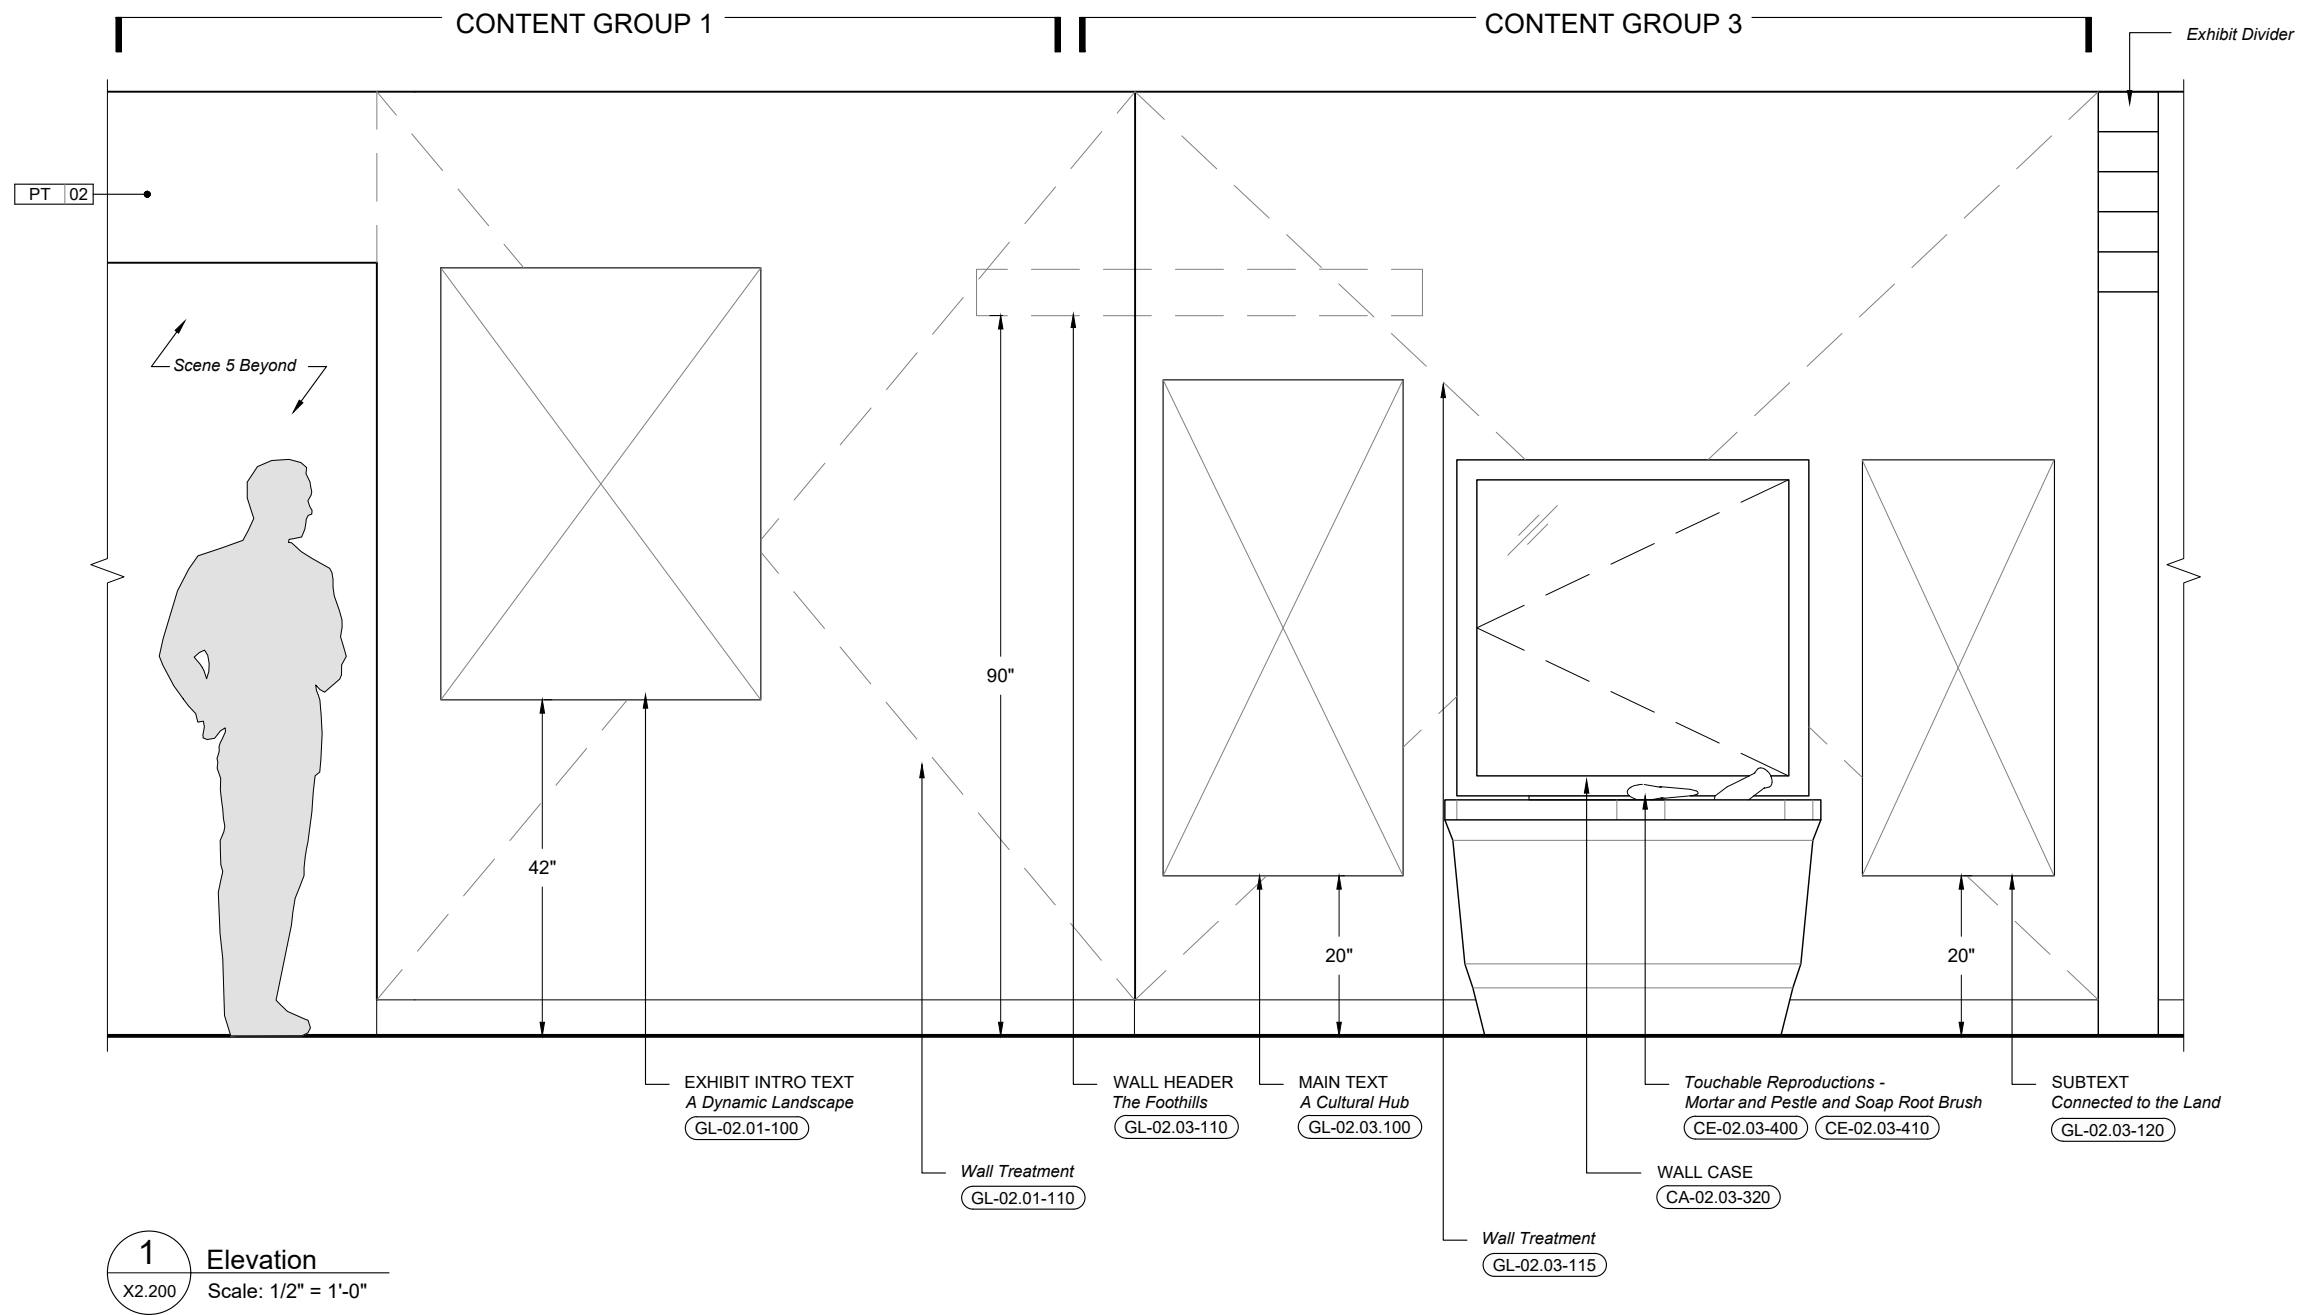

1 Elevation
X2.200 Scale: 1/2" = 1'-0"



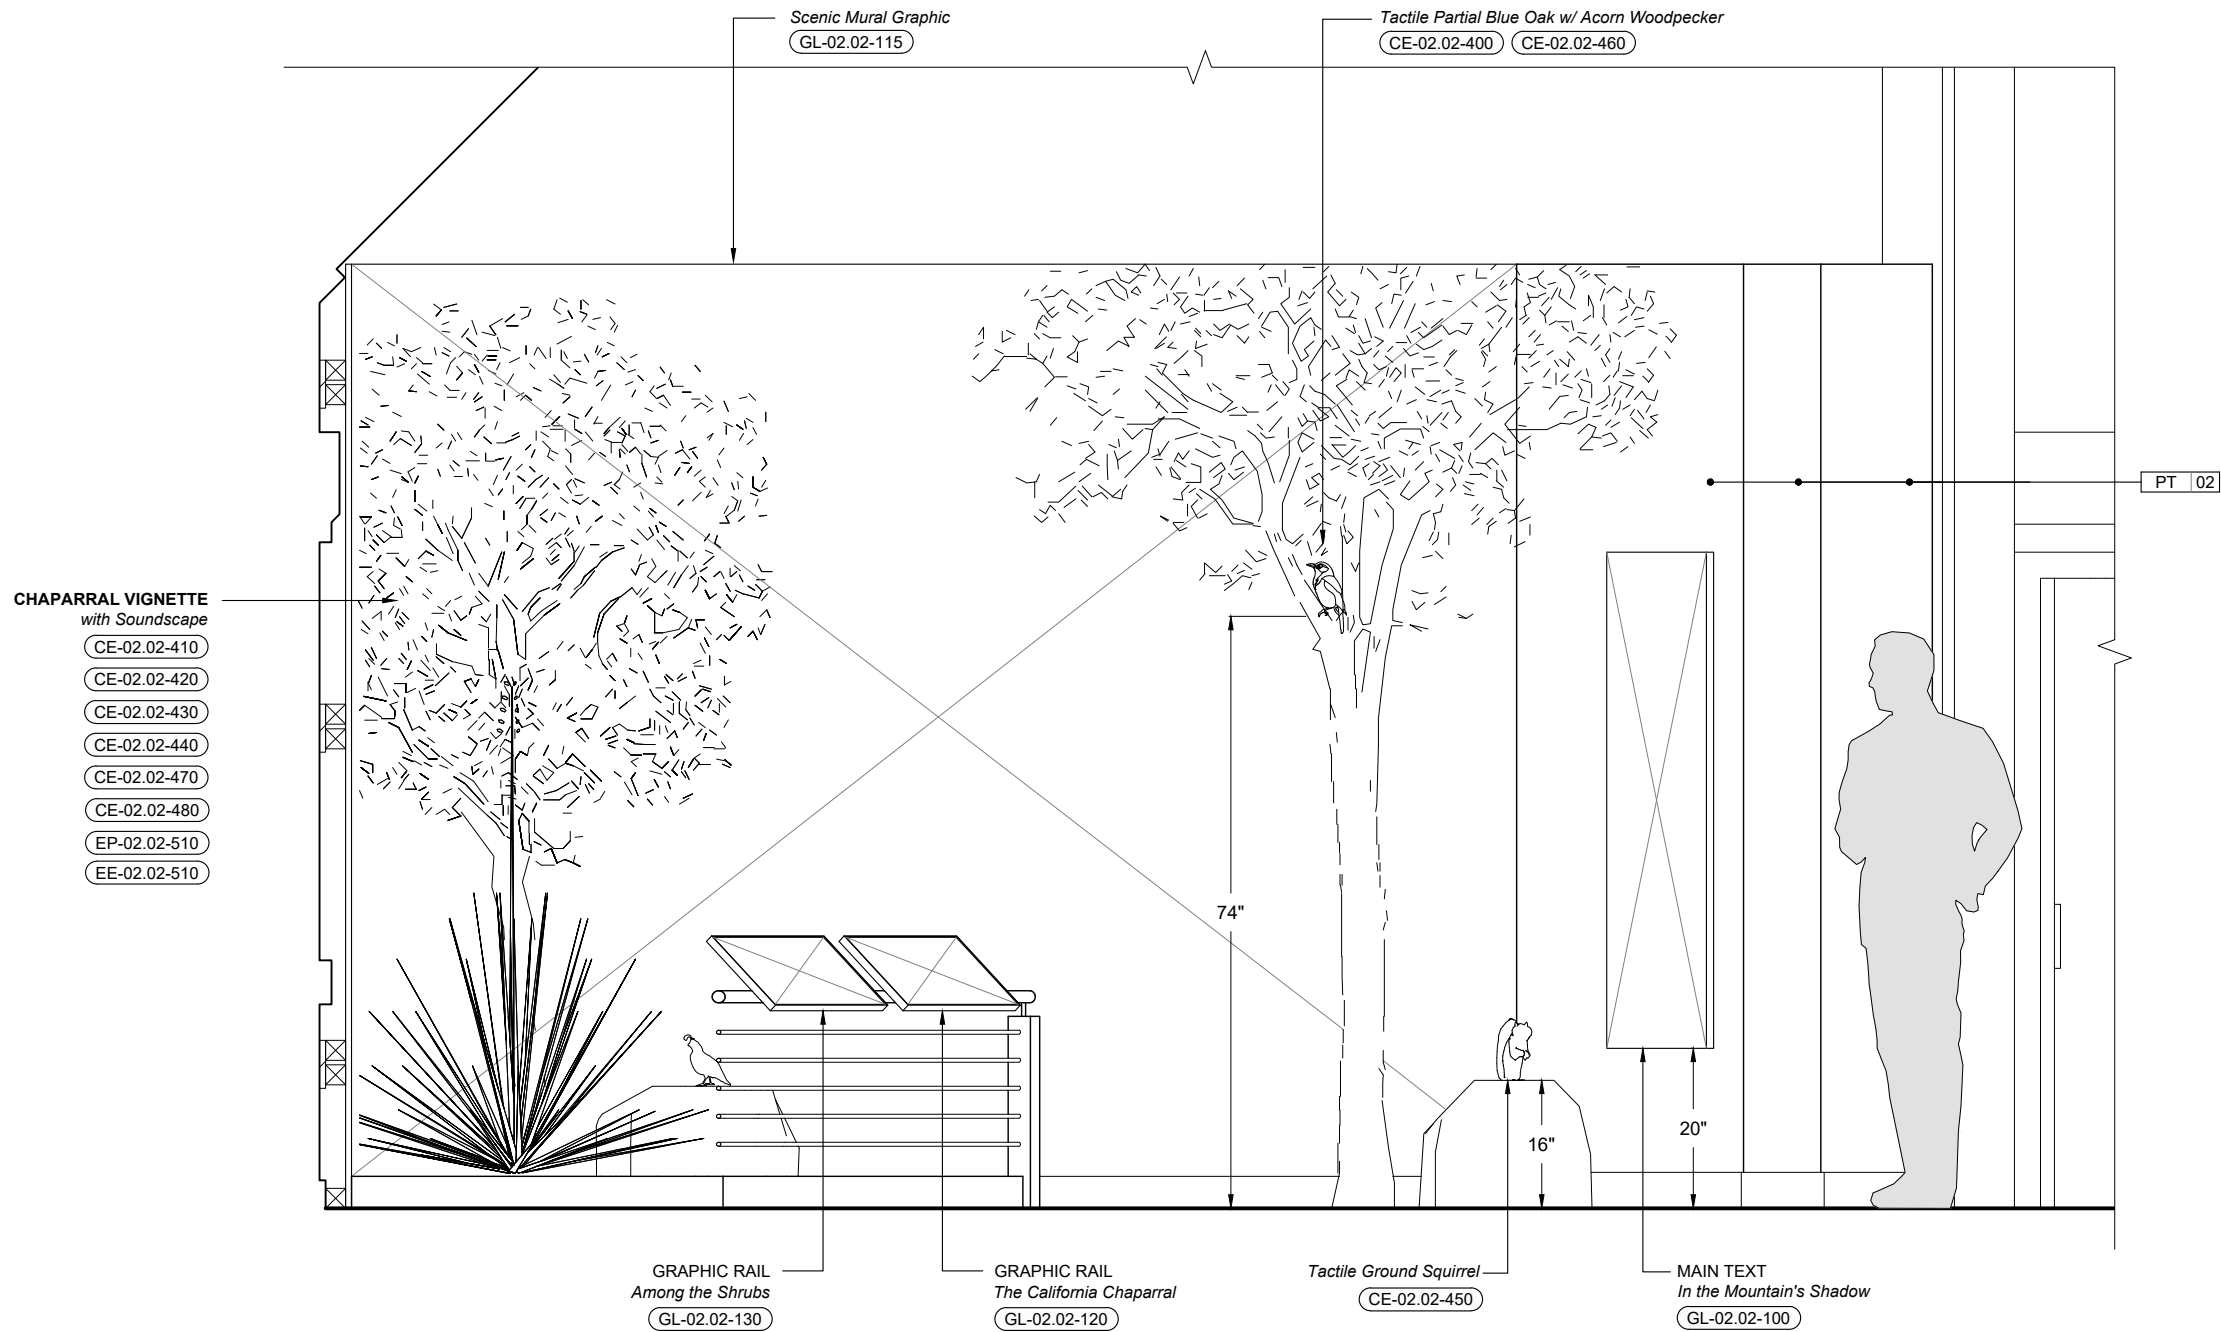

1 Elevation
X2.201 Scale: 1/2" = 1'-0"



Lodgepole Visitor Center

Sequoia and Kings Canyon
National Parks

PHASE

PDI

SCALE


Noted


Note: Sheet is full-size at 11" x 17"

ISSUE DATE

02.11.2019

KEY PLAN

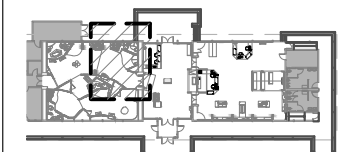

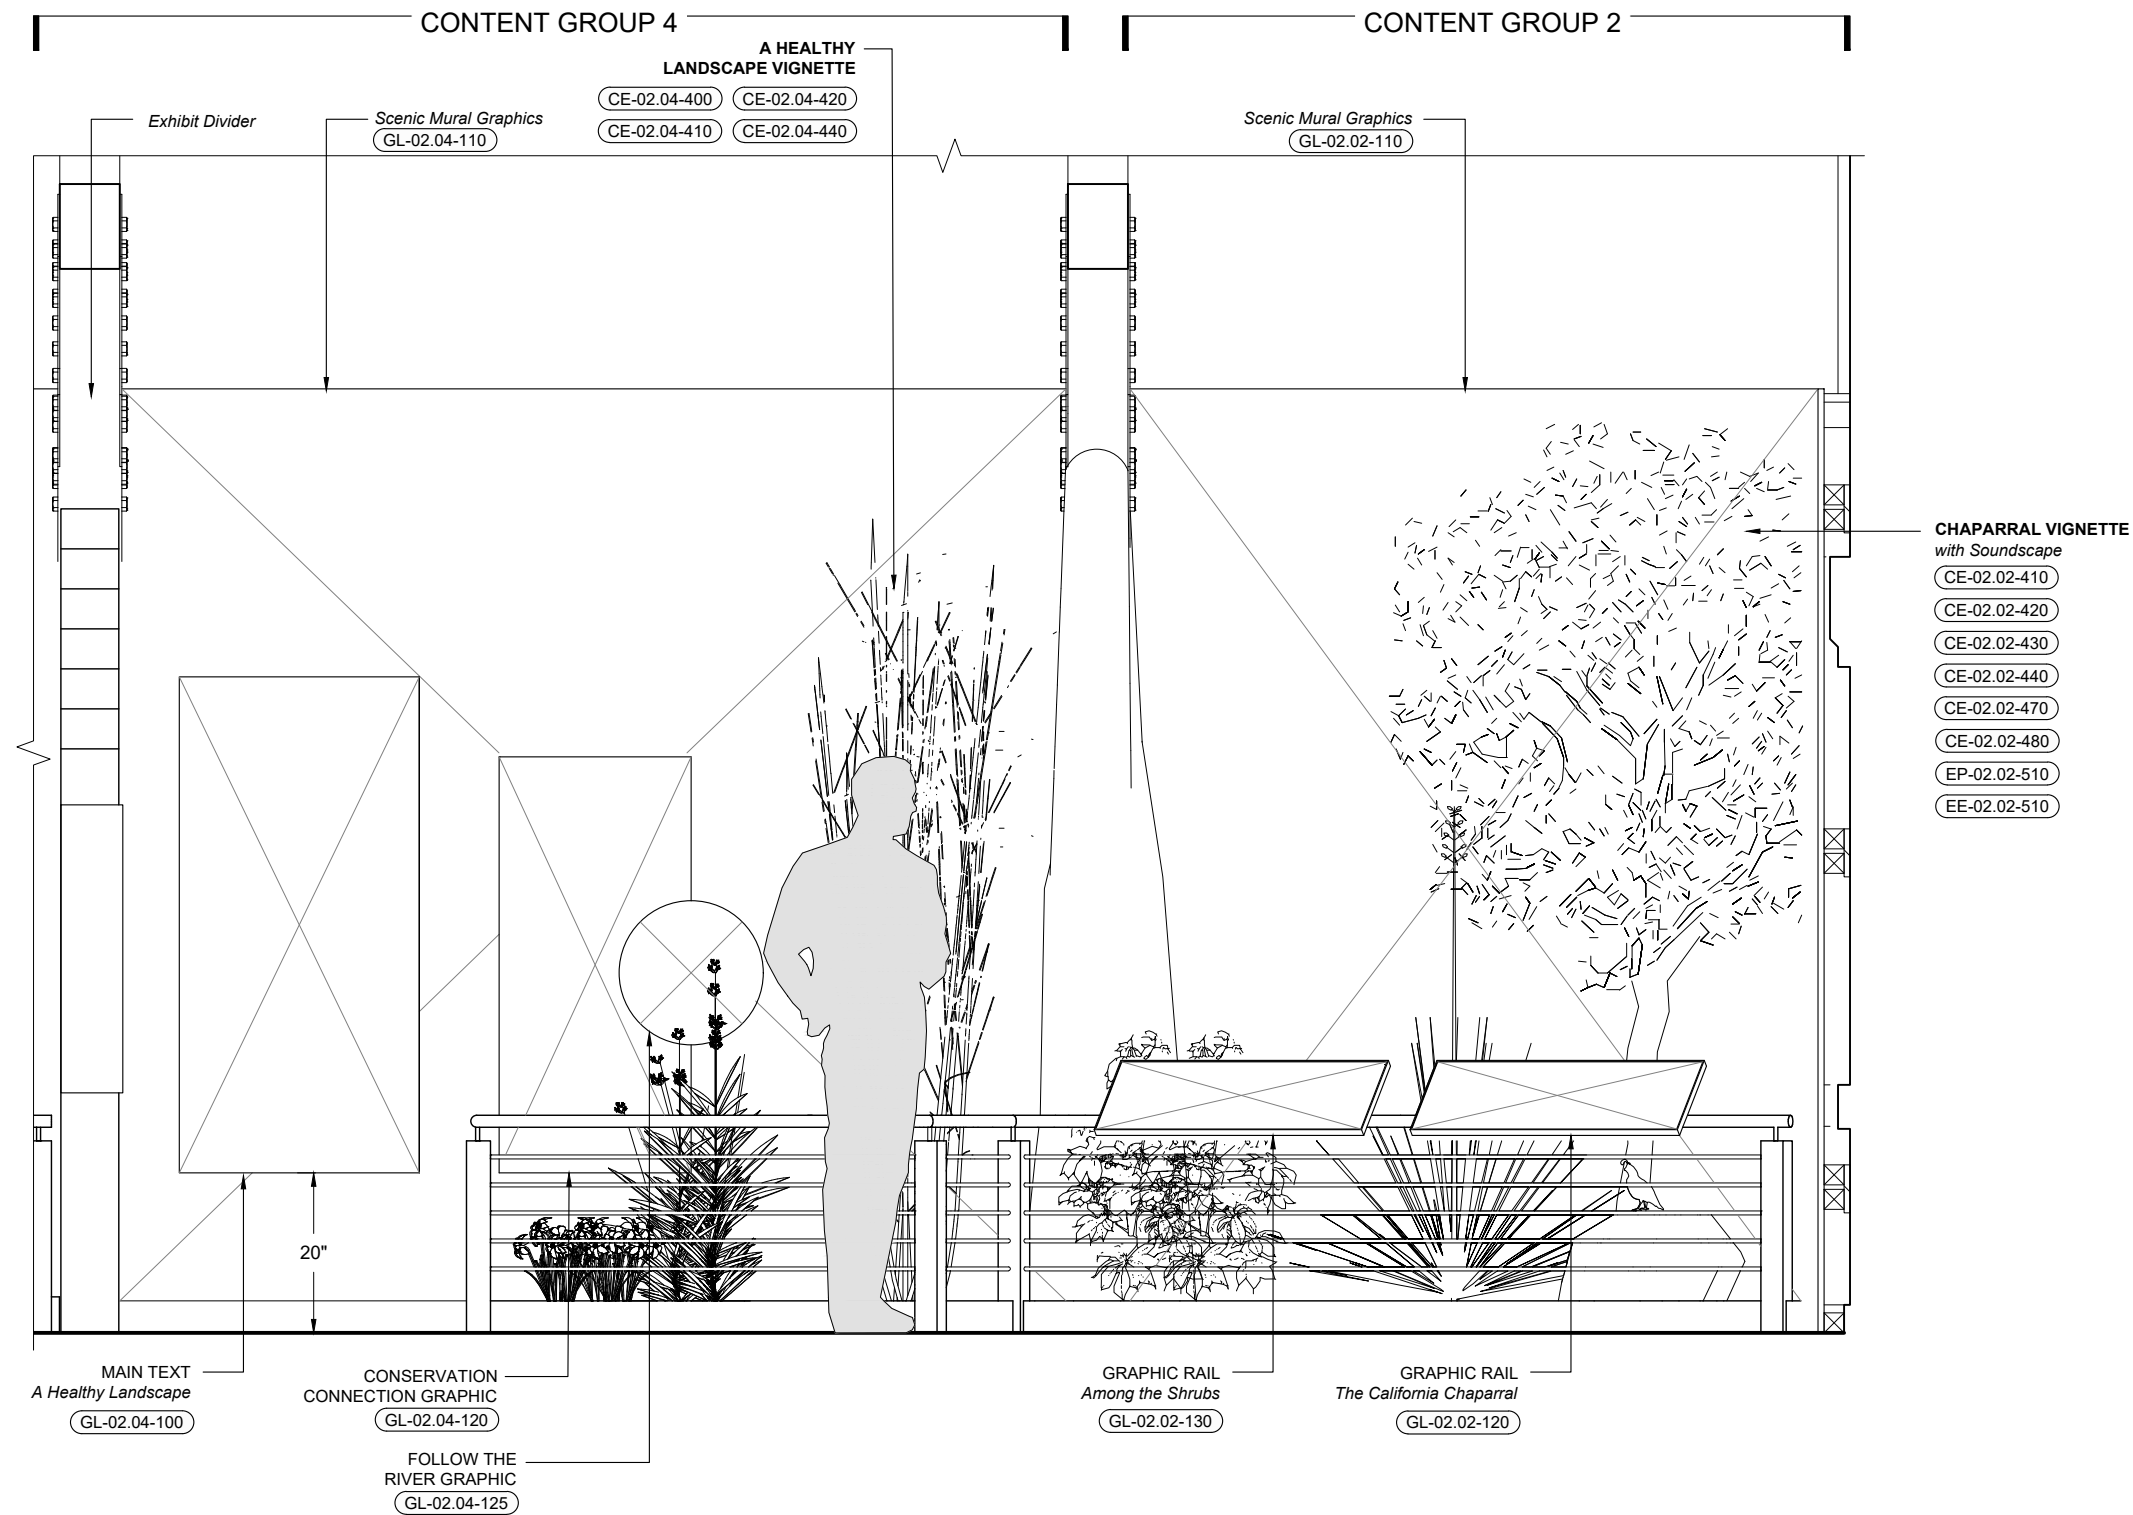

1 Elevation
X2.200 Scale: 1/2" = 1'-0"

2 0 2 4
SCALE OF FEET

Lodgepole Visitor Center

Sequoia and Kings Canyon
National Parks

PHASE

PDI

SCALE


Noted








Note: Sheet is full-size at 11" x 17"

ISSUE DATE

02.11.2019

KEY PLAN

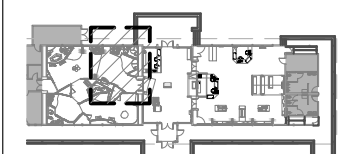

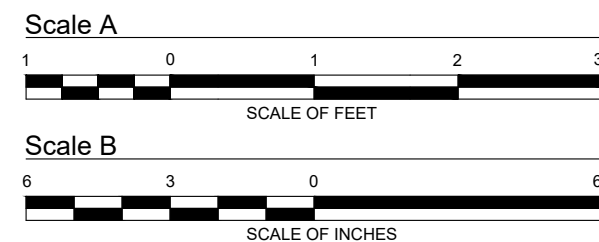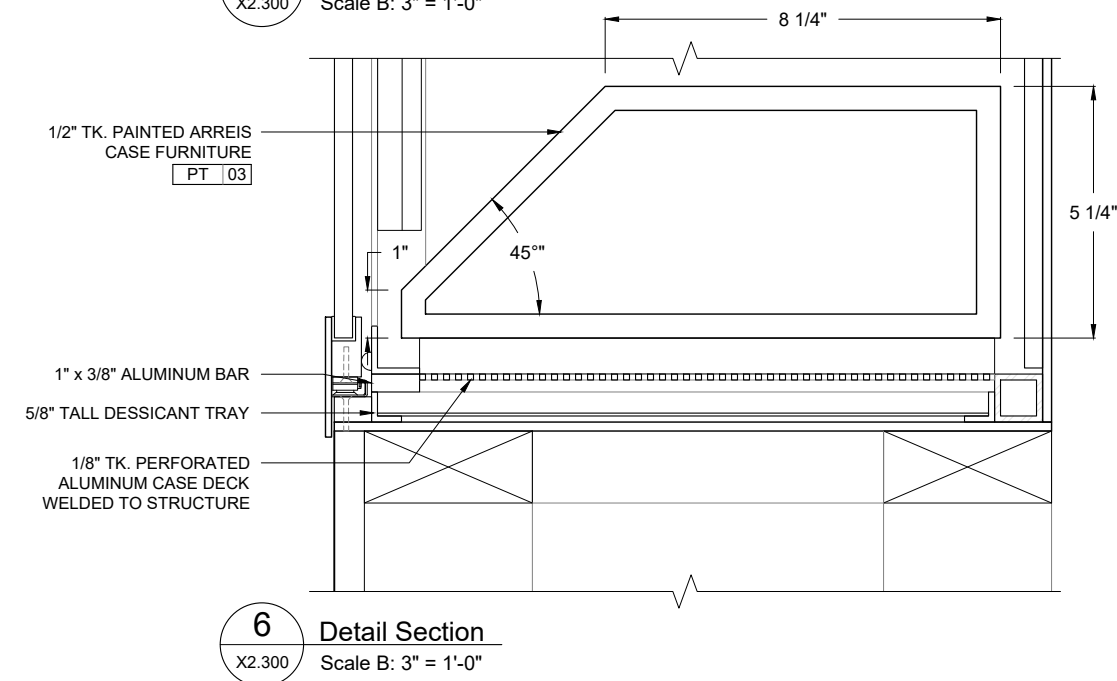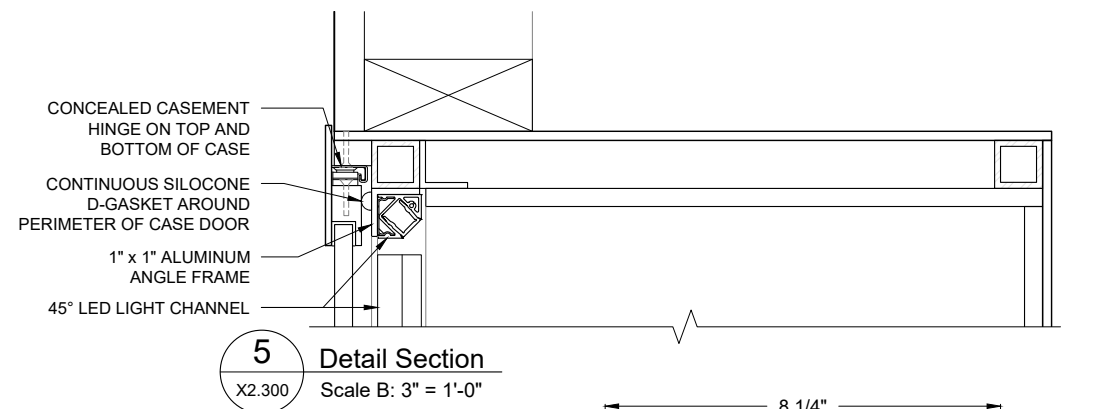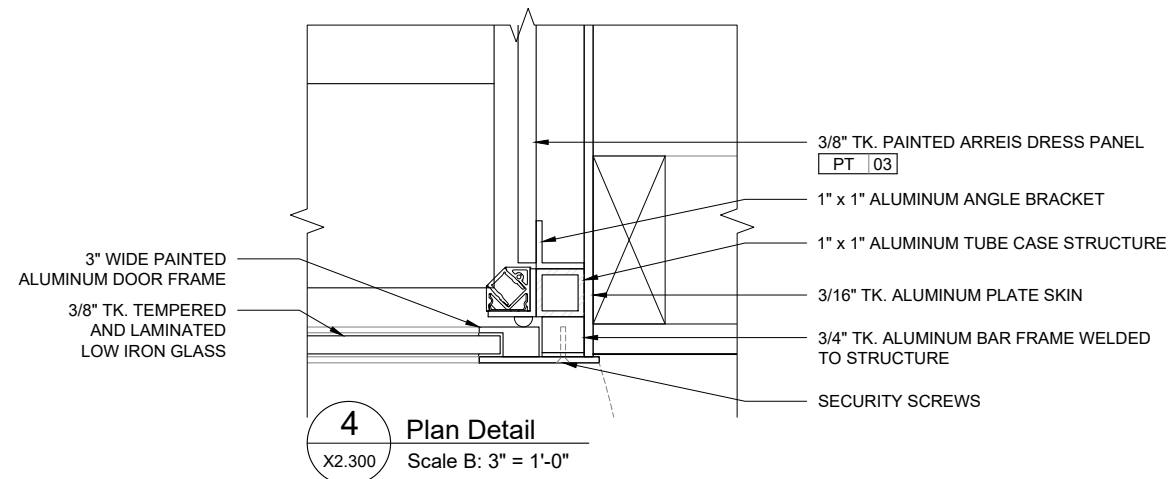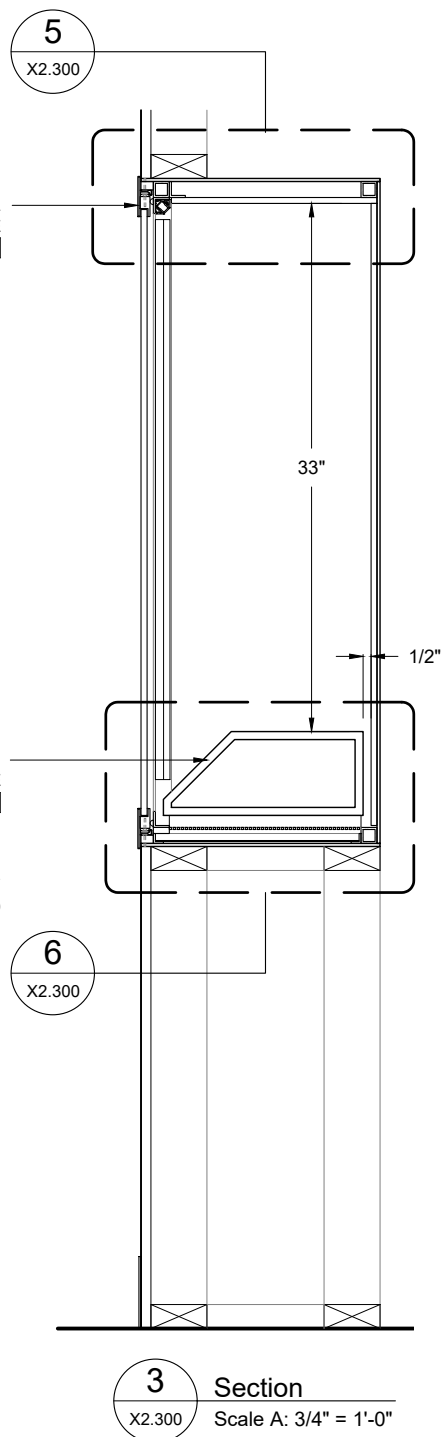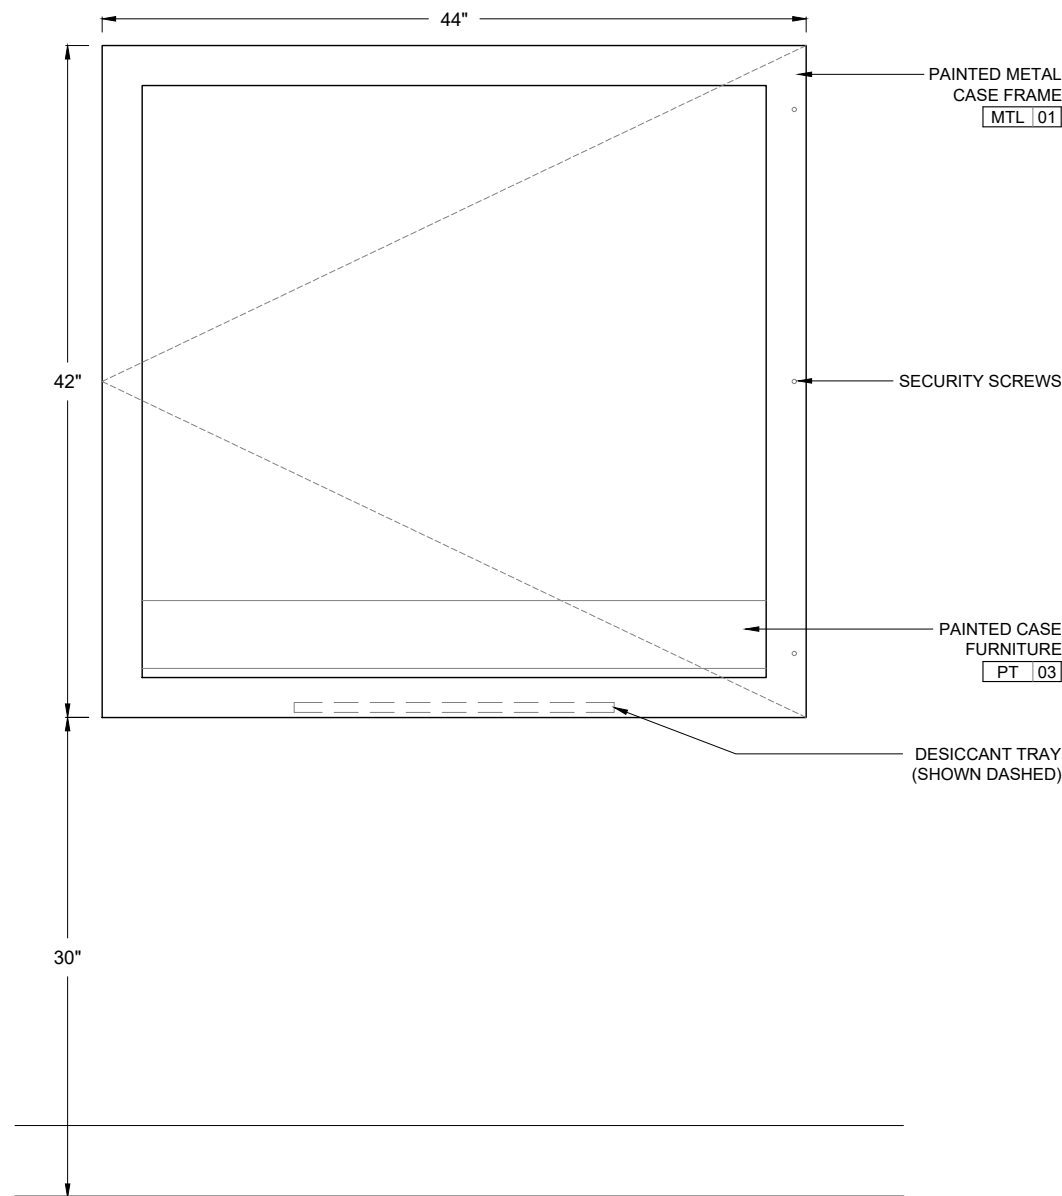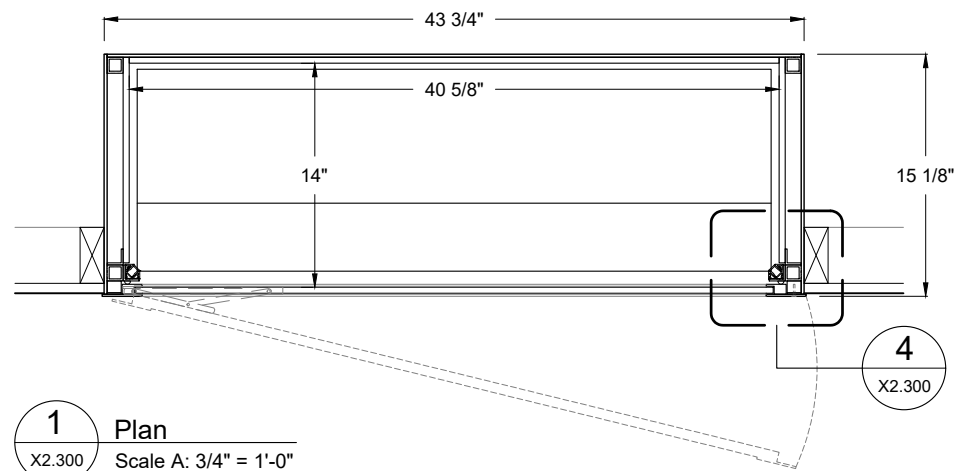

Lodgepole Visitor Center

Sequoia and Kings Canyon
National Parks

PHASE

PDI

SCALE


Noted





Note: Sheet is full-size at 11" x 17"

ISSUE DATE

02.11.2019

KEY PLAN

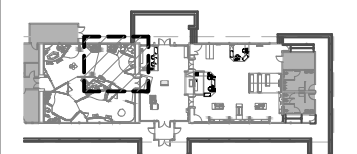

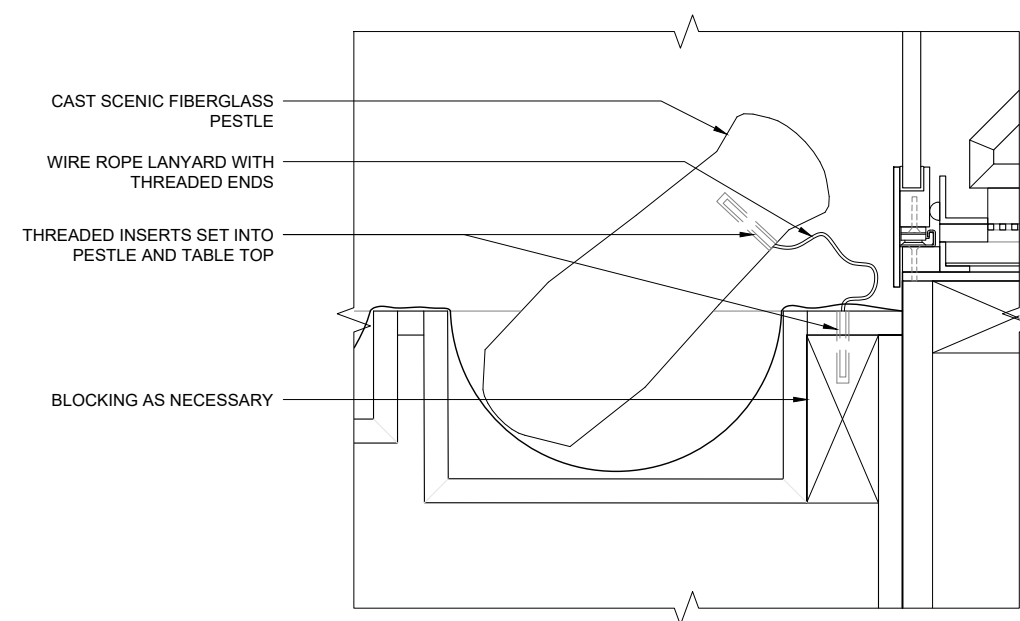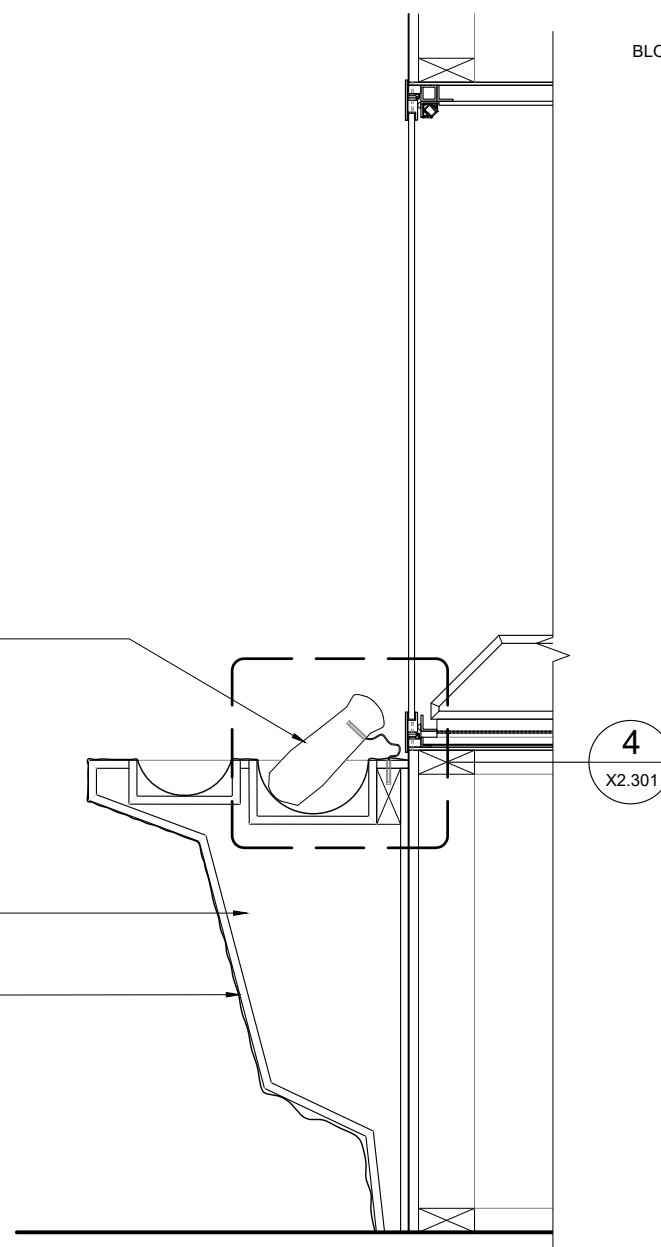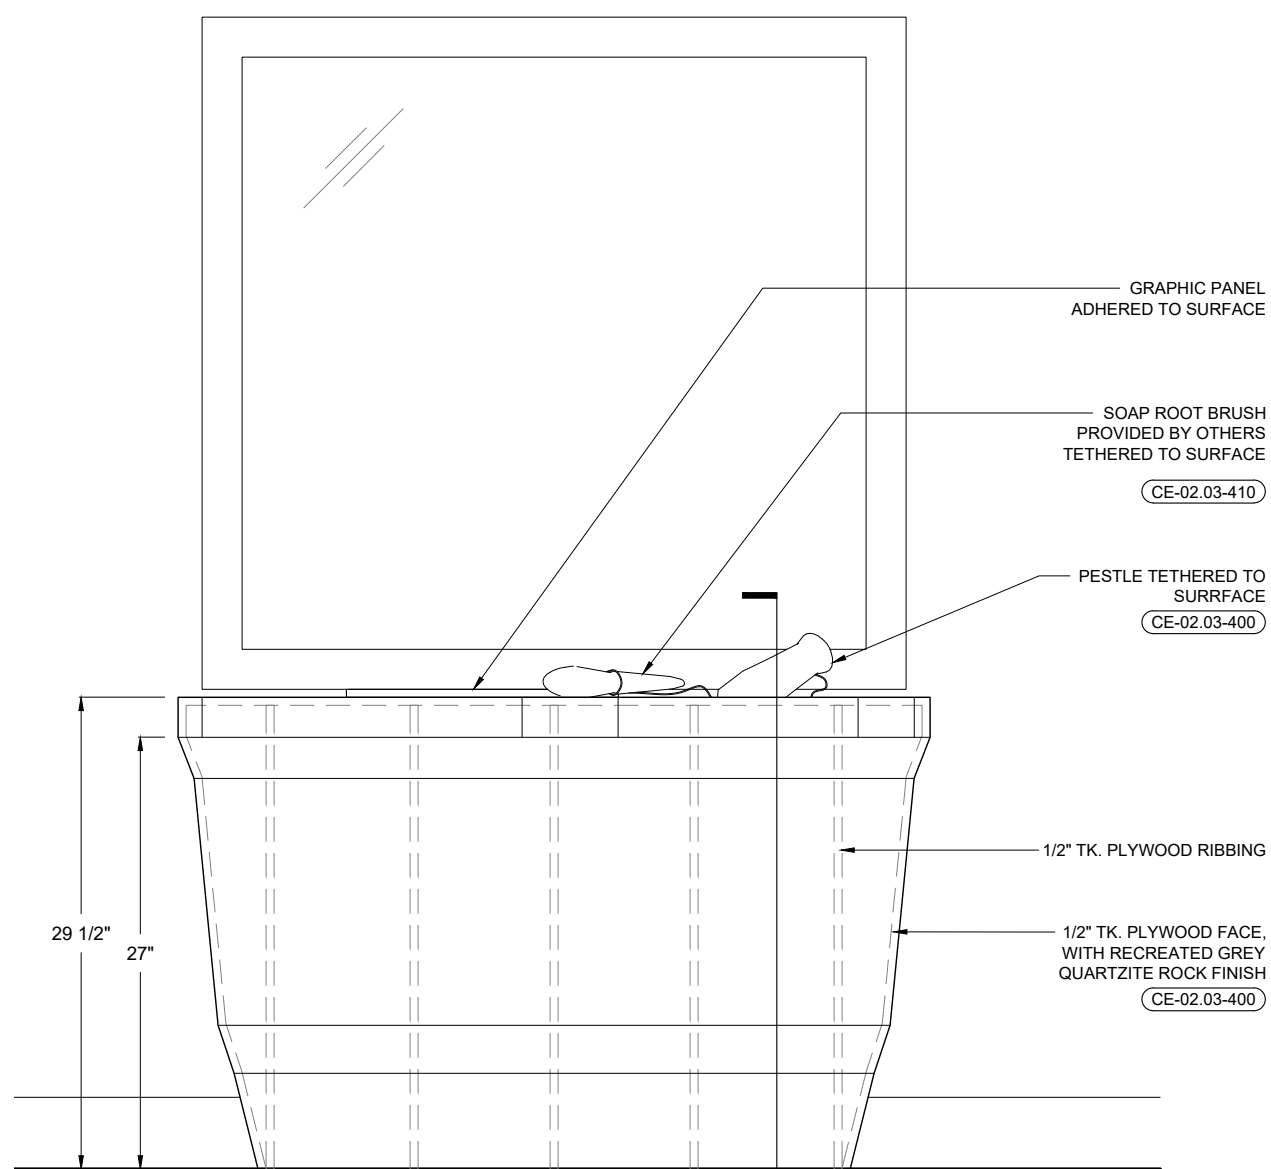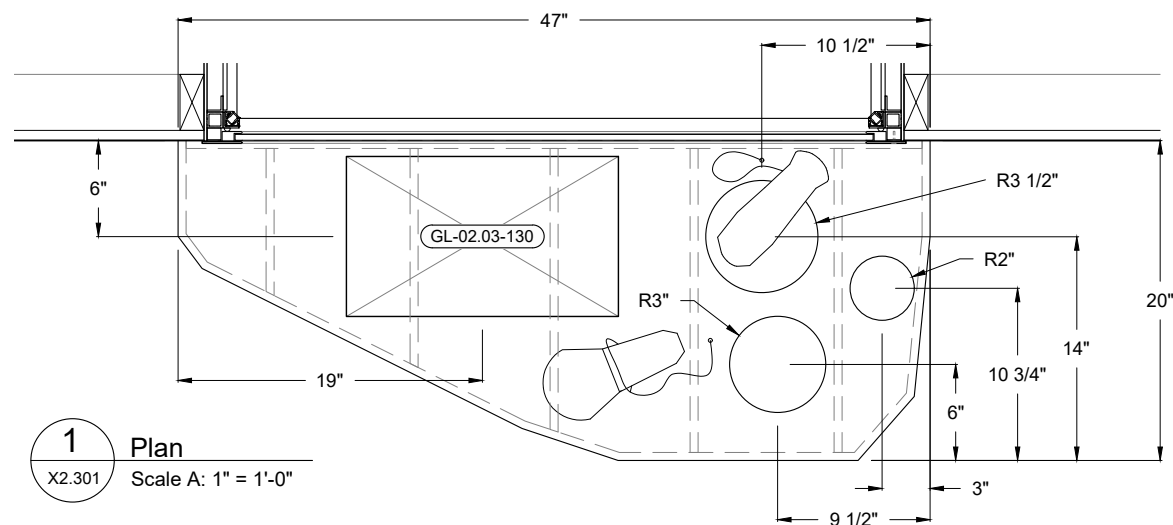

Lodgepole Visitor Center

Sequoia and Kings Canyon
National Parks

PHASE

PDI

SCALE


Noted



Note: Sheet is full-size at 11" x 17"

ISSUE DATE

02.11.2019

KEY PLAN

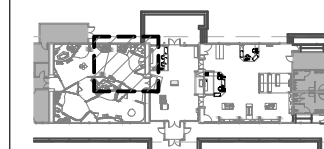

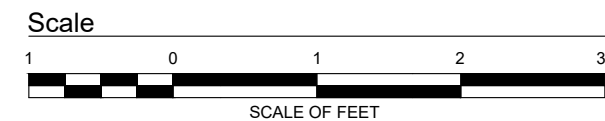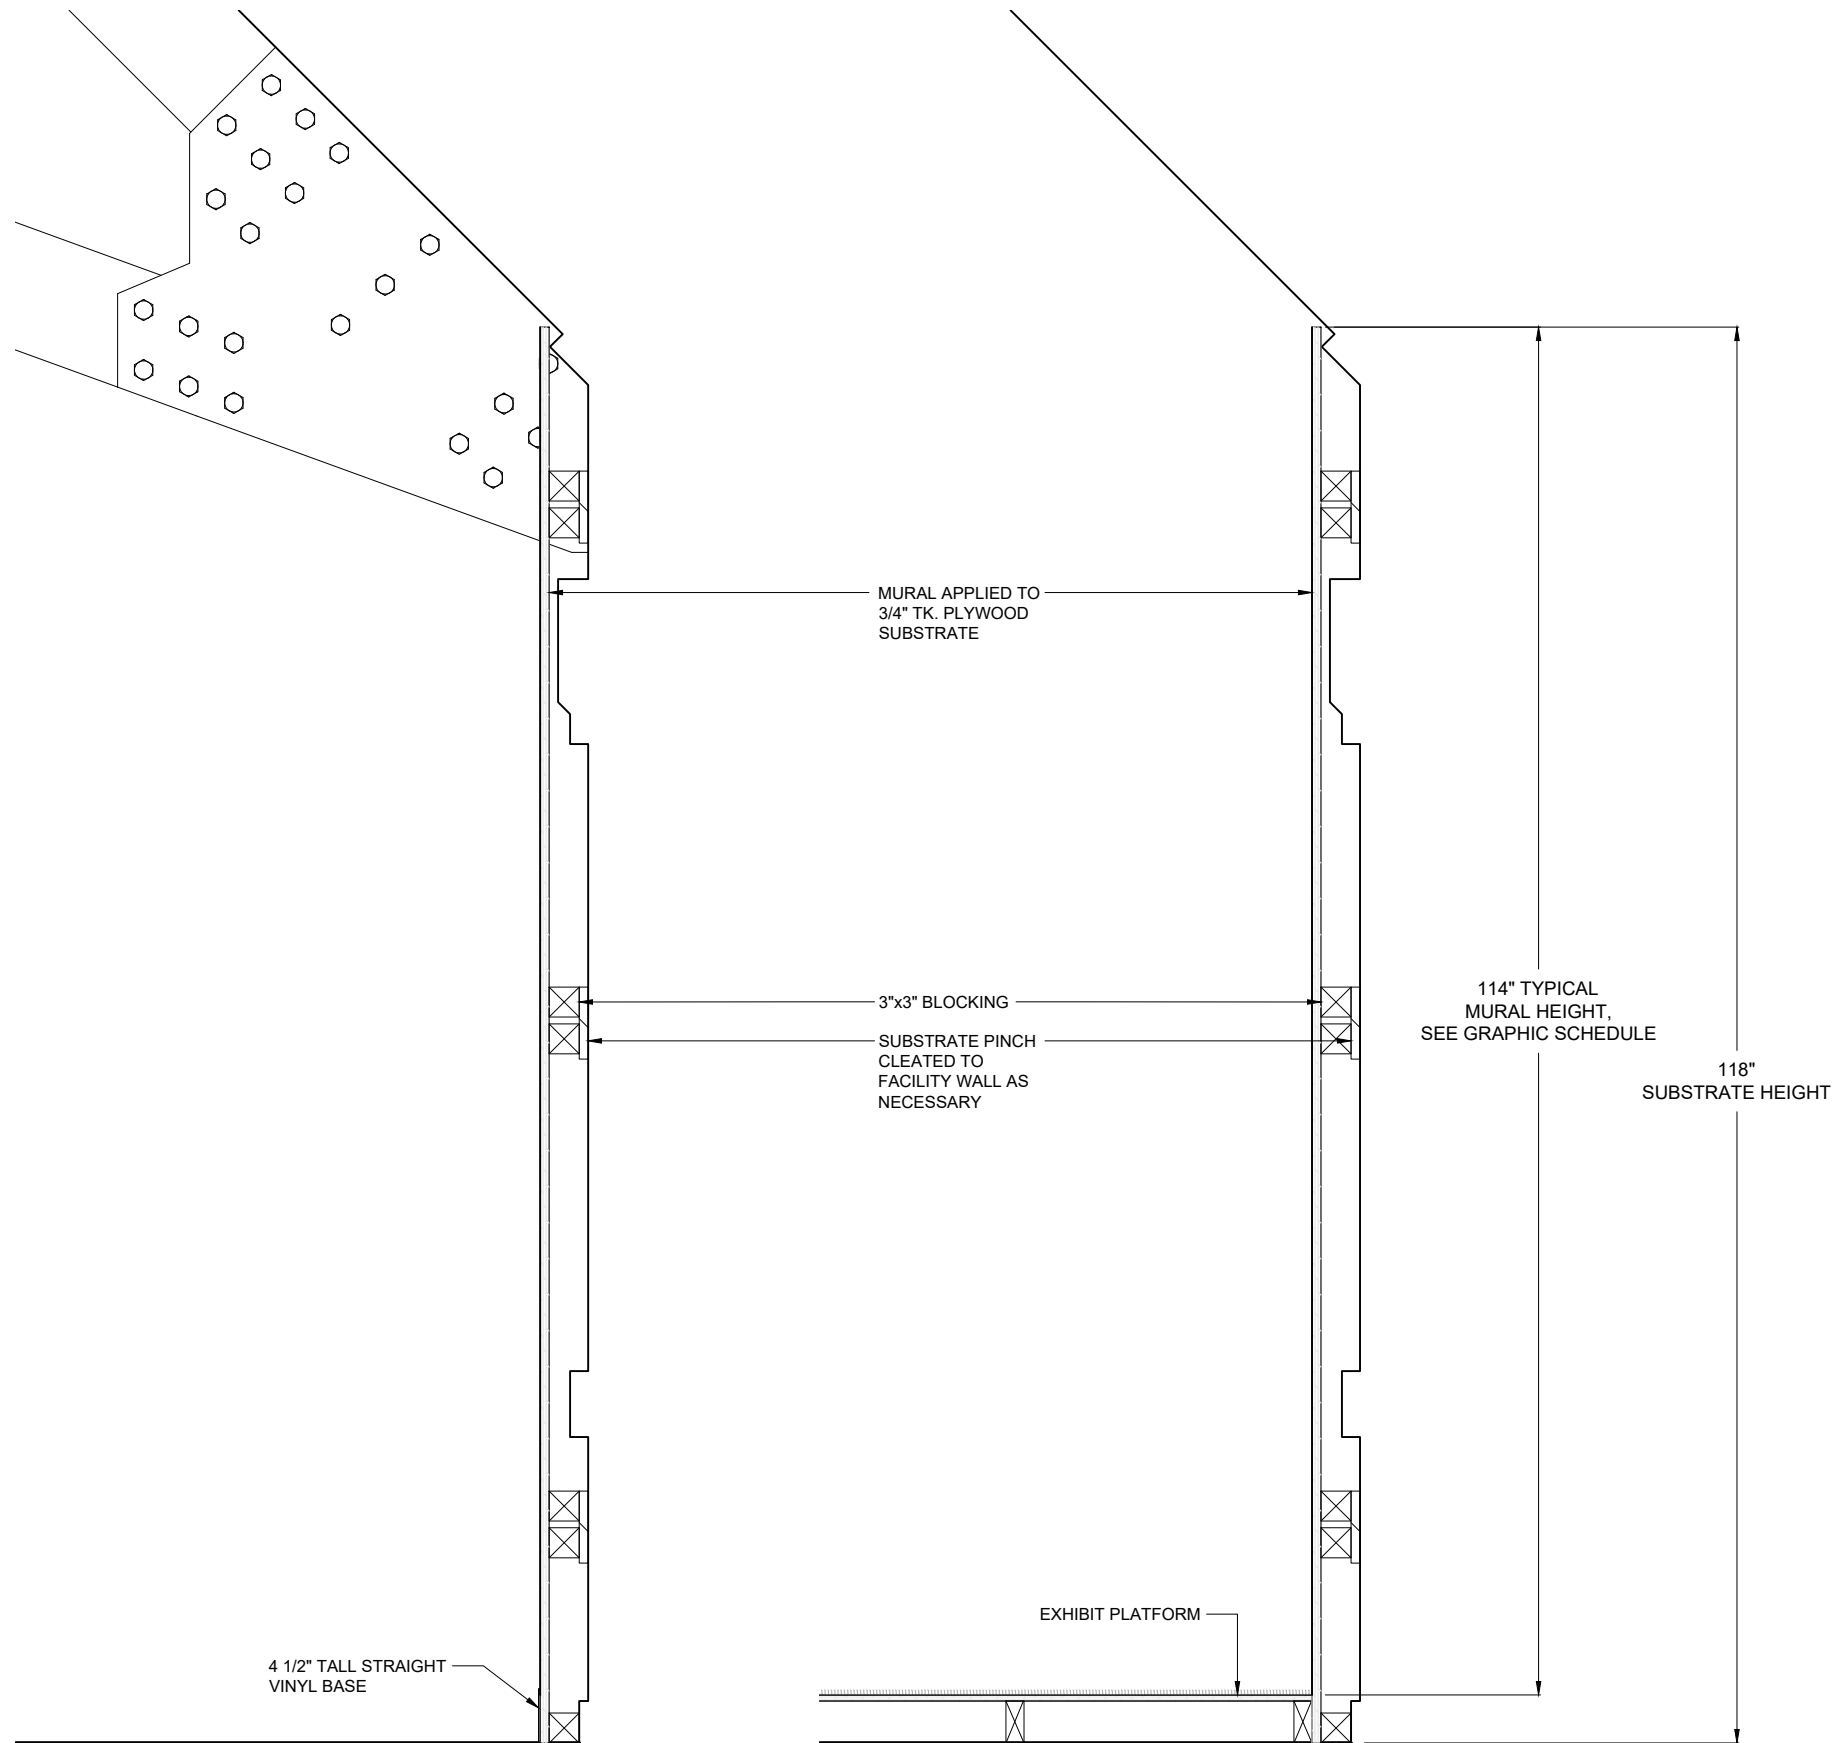

Lodgepole Visitor Center

Sequoia and Kings Canyon
National Parks

PHASE

PDI

SCALE


Noted

Note: Sheet is full-size at 11" x 17"

ISSUE DATE


02.11.2019

KEY PLAN

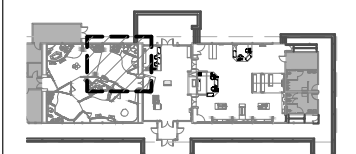


1 Section at Wall
X2.302 Scale: 3/4" = 1'-0"

2 Section at Platform
X2.302 Scale: 3/4" = 1'-0"

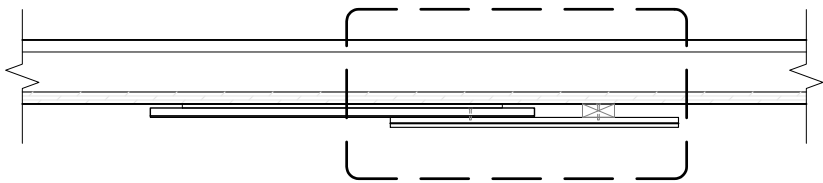


1 Plan
X2.303 Scale A: 1" = 1'-0"

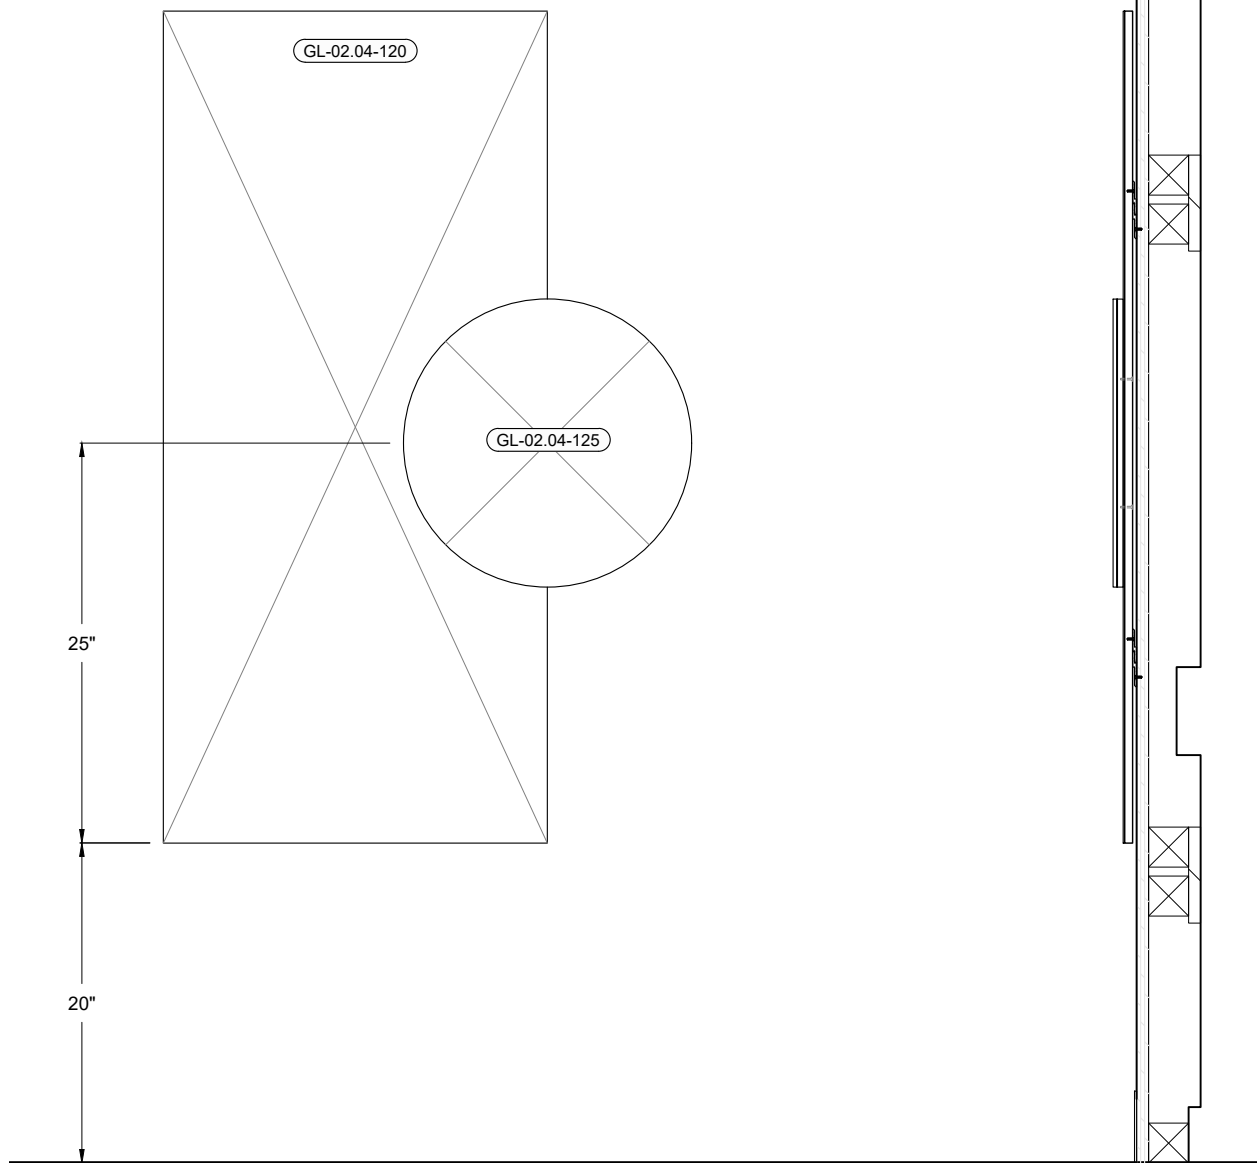


2 Front Elevation
X2.303 Scale A: 1" = 1'-0"

3 Section
X2.303 Scale A: 1" = 1'-0"

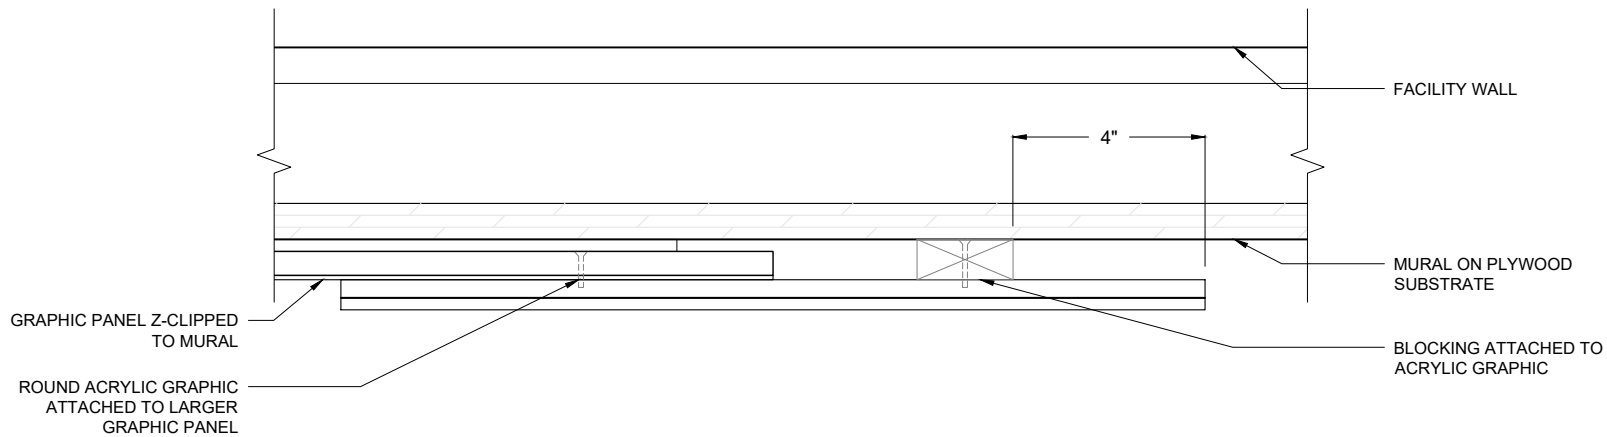

4 Plan Detail
X2.303 Scale B: 3" = 1'-0"

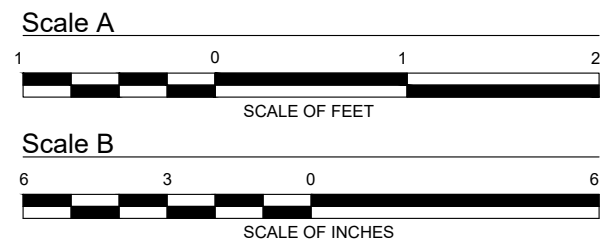

Lodgepole Visitor Center

Sequoia and Kings Canyon
National Parks

PHASE

PDI

SCALE


Noted






Note: Sheet is full-size at 11" x 17"

ISSUE DATE

02.11.2019

KEY PLAN

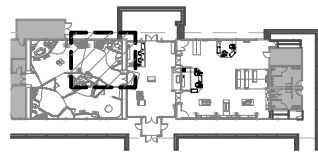

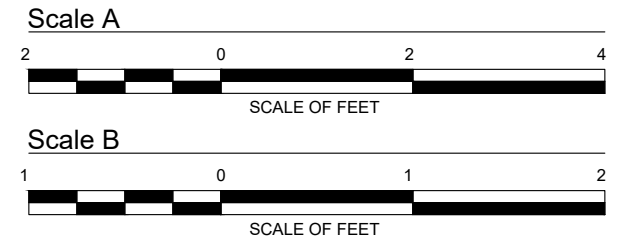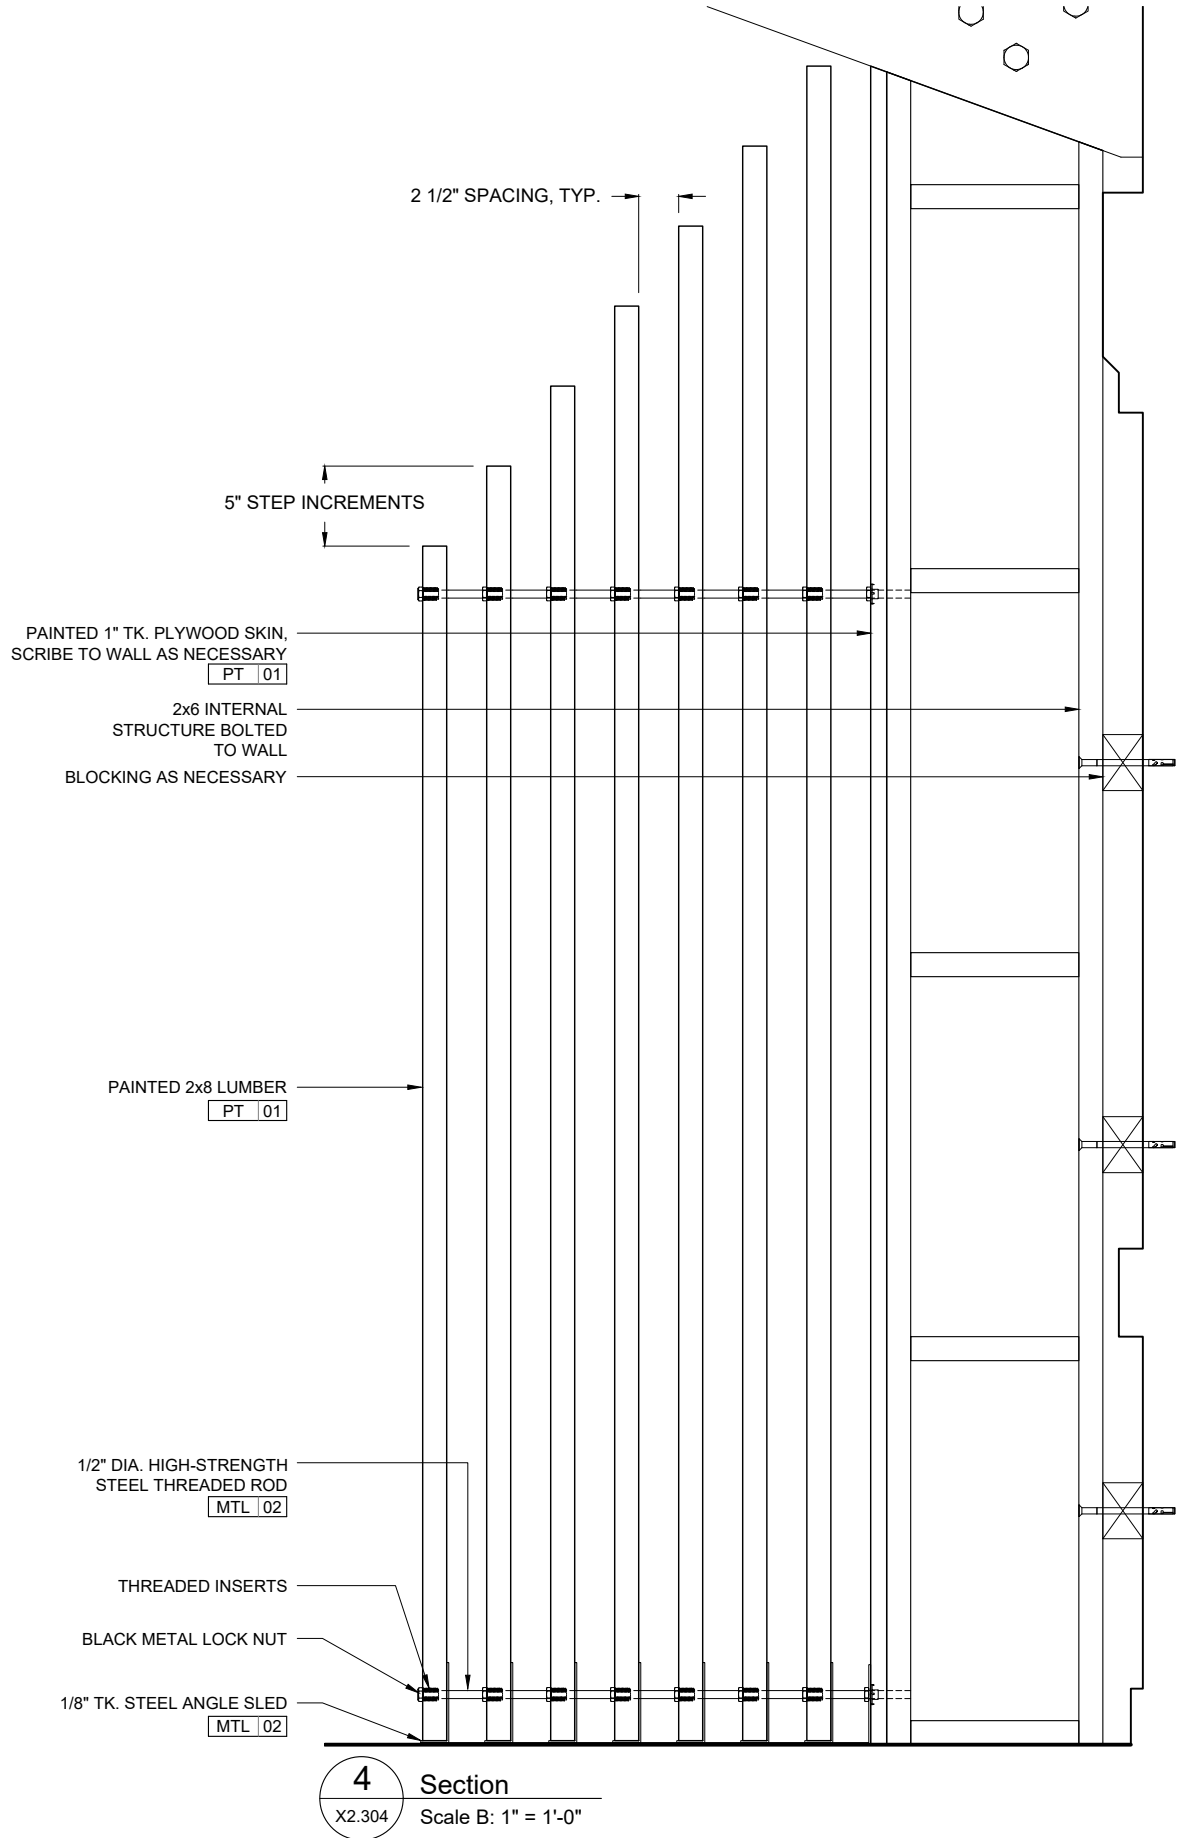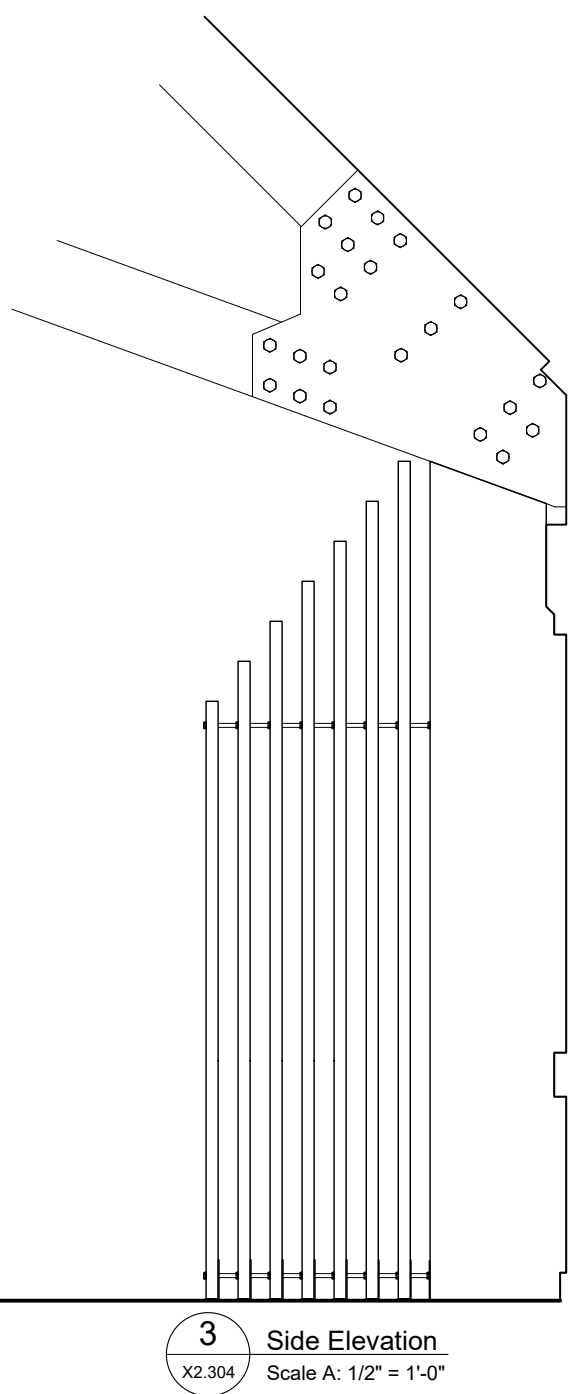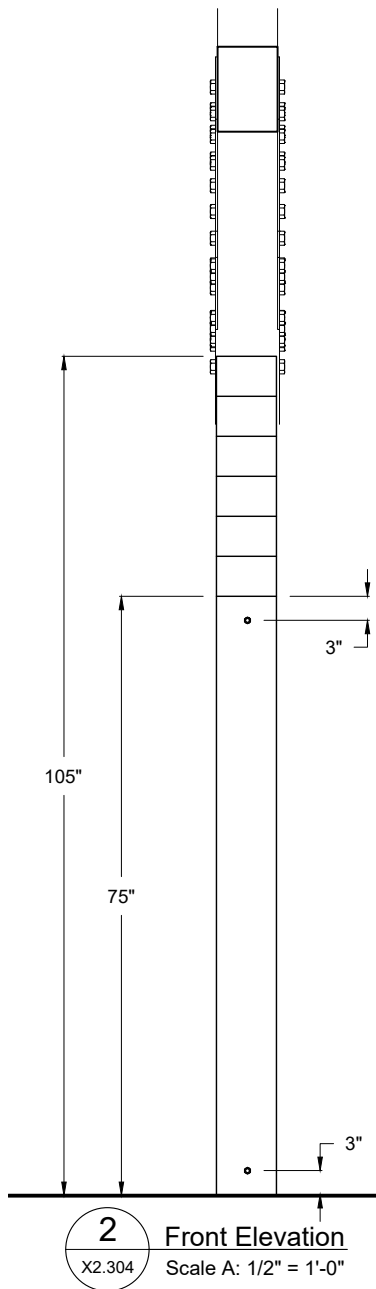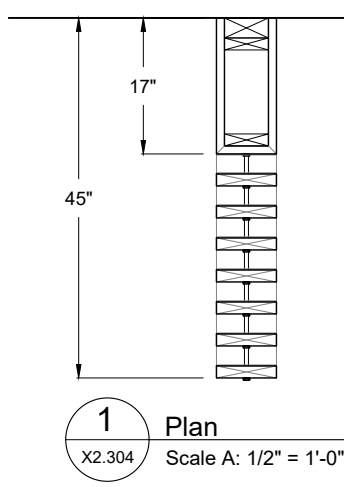




Lodgepole Visitor Center

Sequoia and Kings Canyon
National Parks

PHASE
PDI
SCALE
Noted
Note: Sheet is full-size at 11" x 17"
ISSUE DATE
02.11.2019


KEY PLAN

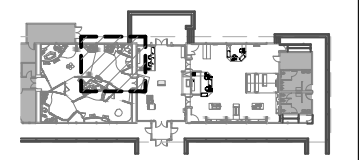

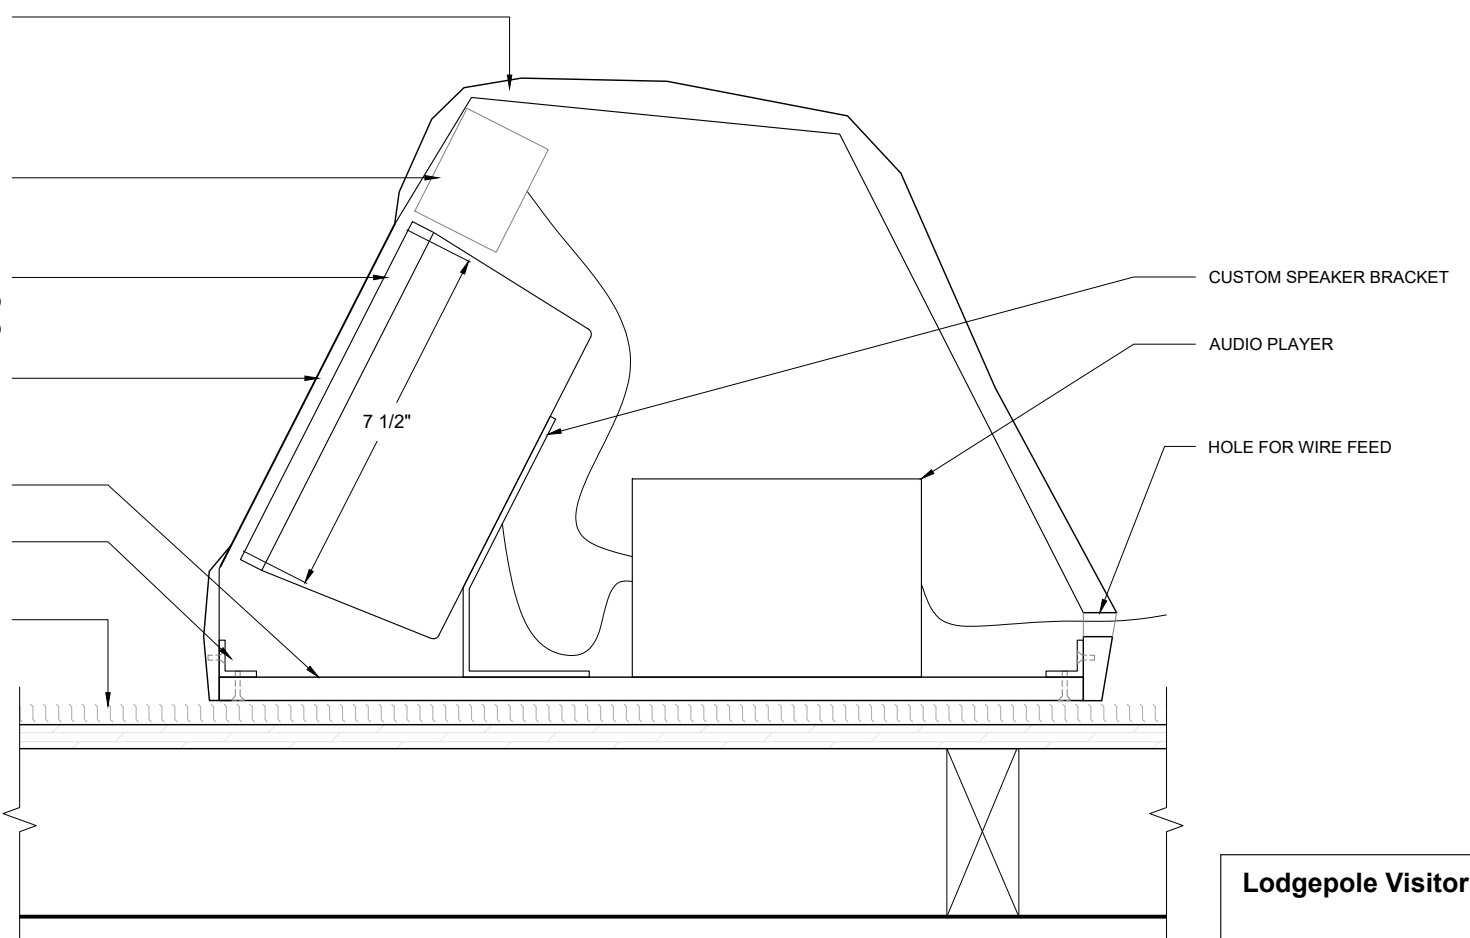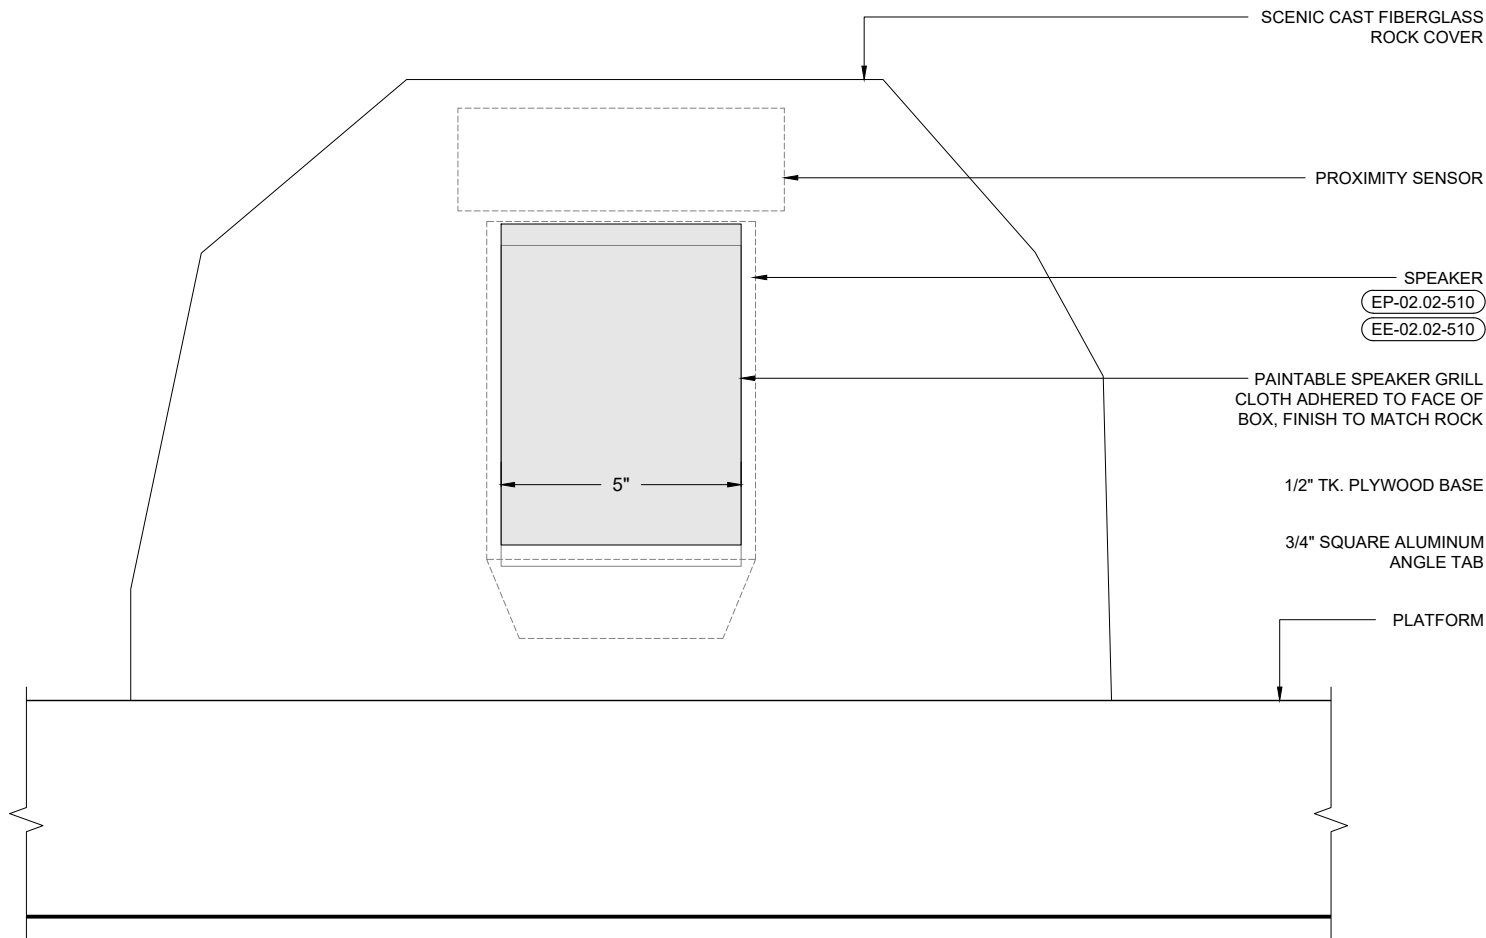

1 Front Elevation
X2.305 Scale: 3" = 1'-0"

2 Section
X2.305 Scale: 3" = 1'-0"

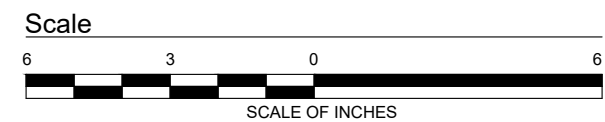

Lodgepole Visitor Center

Sequoia and Kings Canyon
National Parks

PHASE

PDI

SCALE


Noted

Note: Sheet is full-size at 11" x 17"


ISSUE DATE

02.11.2019



KEY PLAN

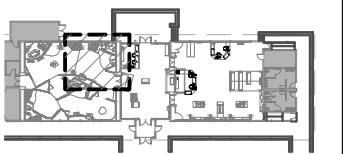

Interior Case
Dimensions
Height 39"
Width 40 5/8"
Depth 14"

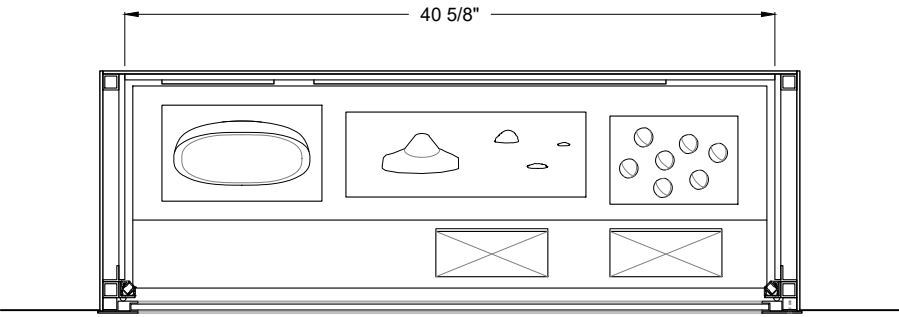


1 Plan
X2.400 Scale: 1" = 1'-0"

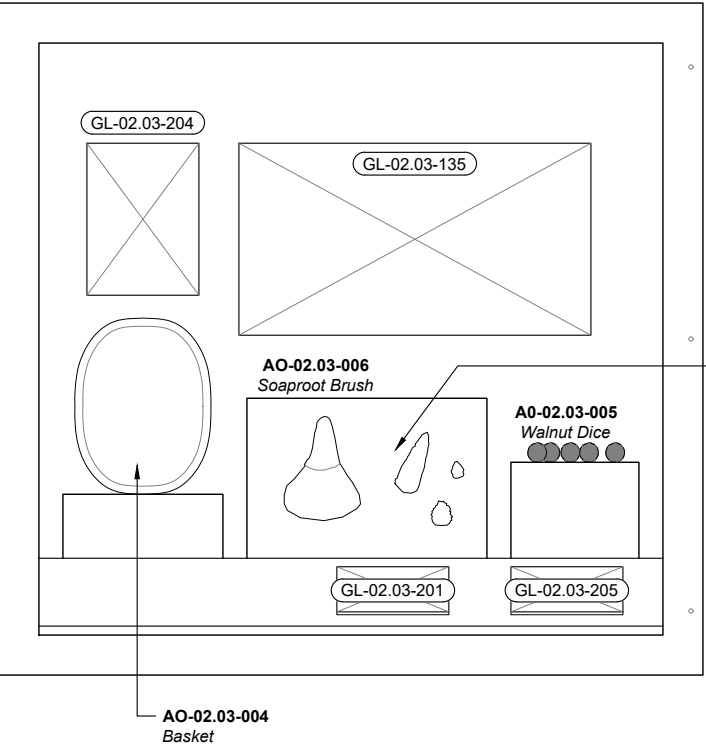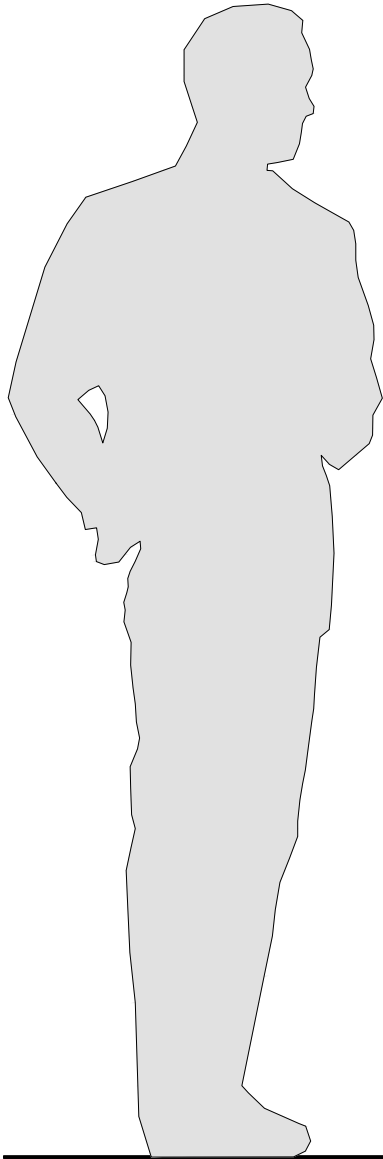

2 Front Elevation
X2.400 Scale: 1" = 1'-0"

AO-02.03-001
AO-02.03-002
AO-02.03-003
Obsidian Points

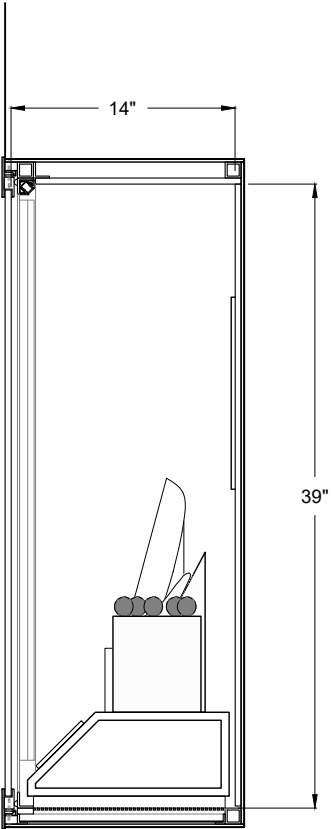

3 Section
X2.400 Scale: 1" = 1'-0"





Lodgepole Visitor Center

Sequoia and Kings Canyon
National Parks


PHASE
PDI
SCALE
Noted
Note: Sheet is full-size at 11" x 17"
ISSUE DATE
02.11.2019

KEY PLAN

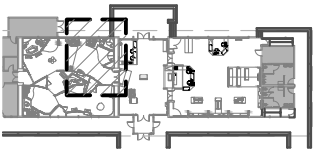

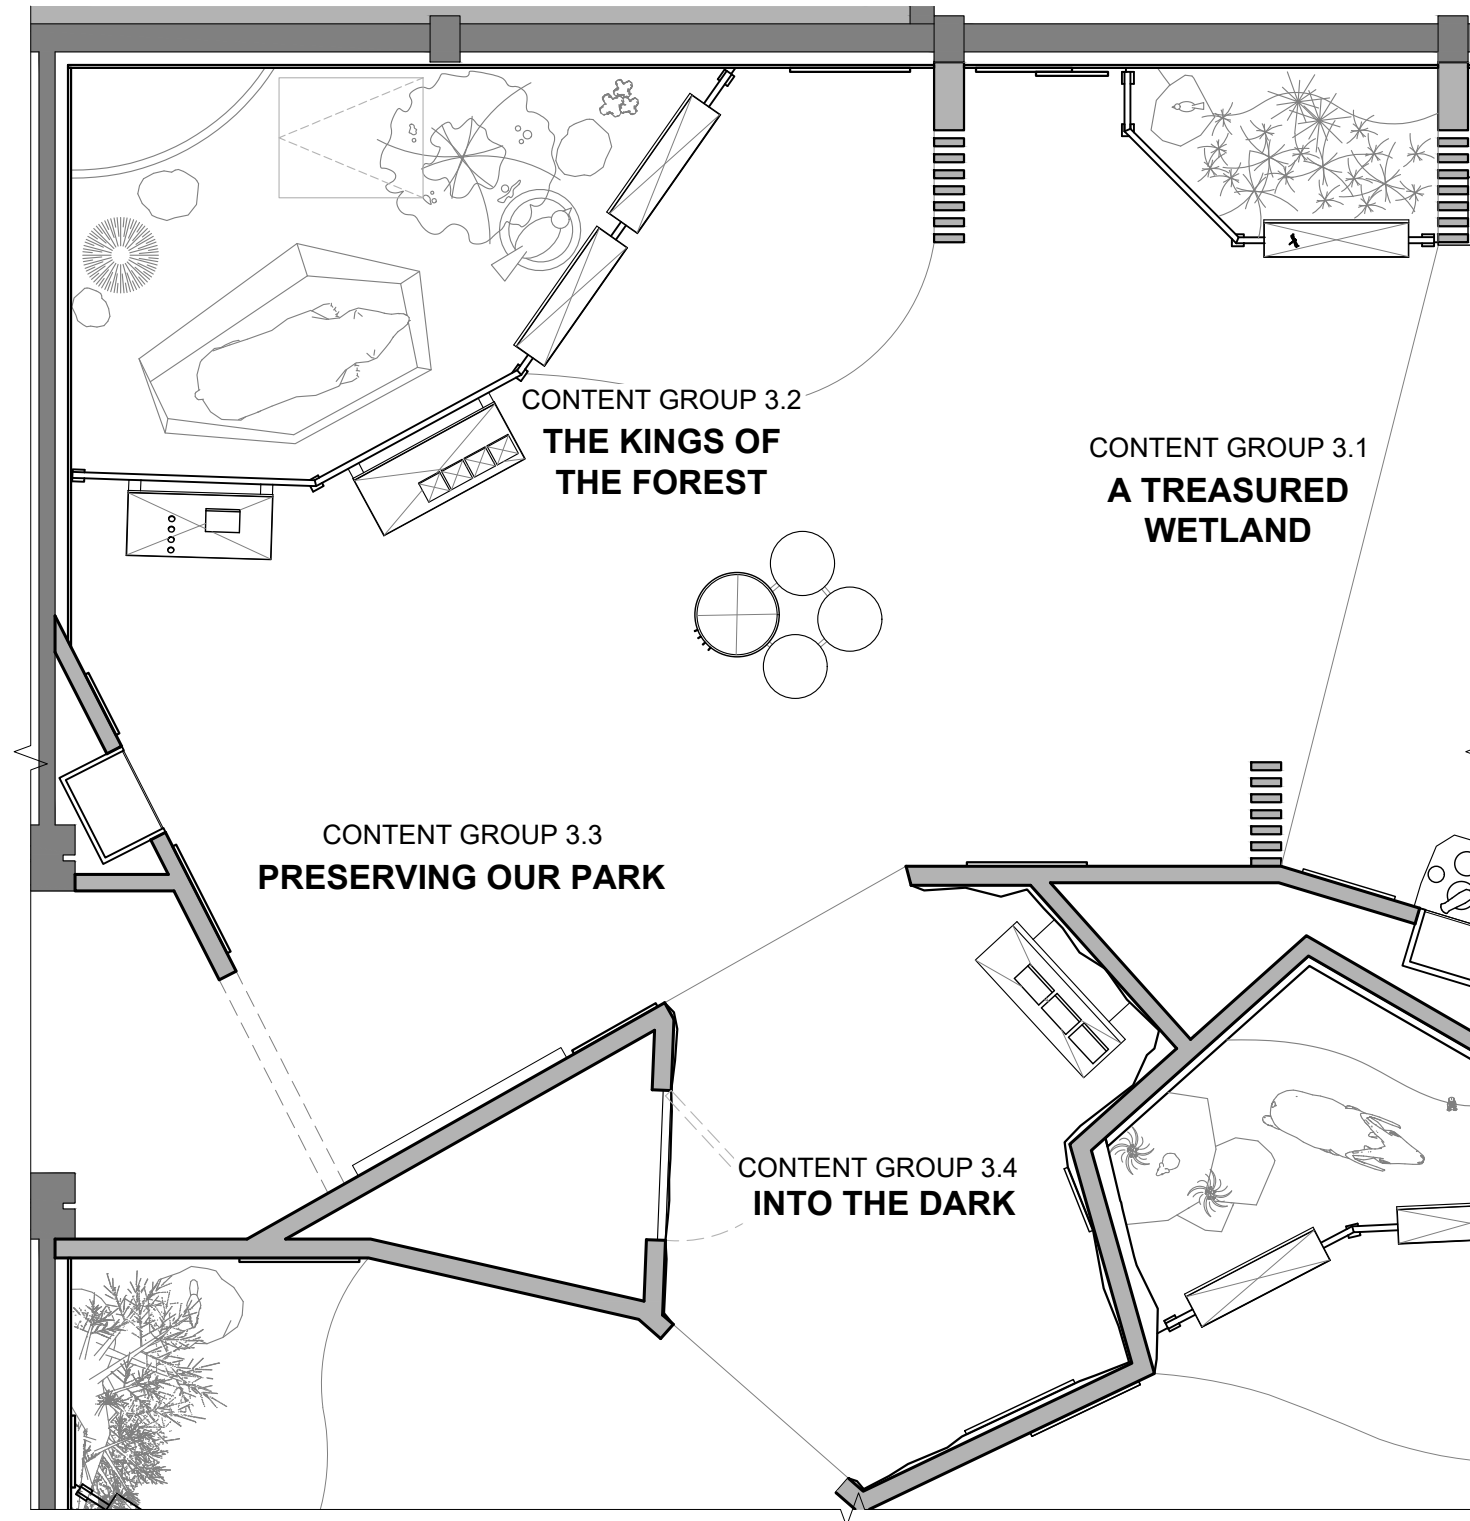

1 Exhibit Plan
X3.100 Scale: 1/4" = 1'-0"

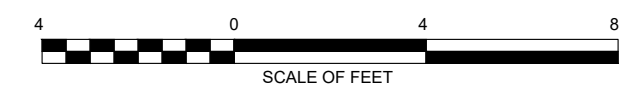

Lodgepole Visitor Center

Sequoia and Kings Canyon
National Parks


PHASE
PDI

SCALE
Noted

Note: Sheet is full-size at 11" x 17"

ISSUE DATE
02.11.2019

KEY PLAN

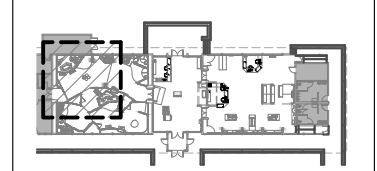

NOTE: FOR REFERENCE ONLY

CONTENT GROUP 3.4
INTO THE DARK

CONTENT GROUP 3.3
PRESERVING OUR PARK

CONTENT GROUP 3.2
**THE KINGS OF
THE FOREST**

CONTENT GROUP 3.1
A TREASURED WETLAND



Lodgepole Visitor Center

Sequoia and Kings Canyon
National Parks

PHASE

PDI

SCALE


Noted


Note: Sheet is full-size at 11" x 17"

ISSUE DATE


02.11.2019

KEY PLAN

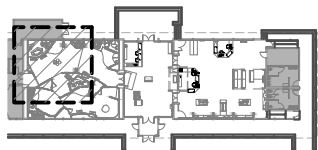

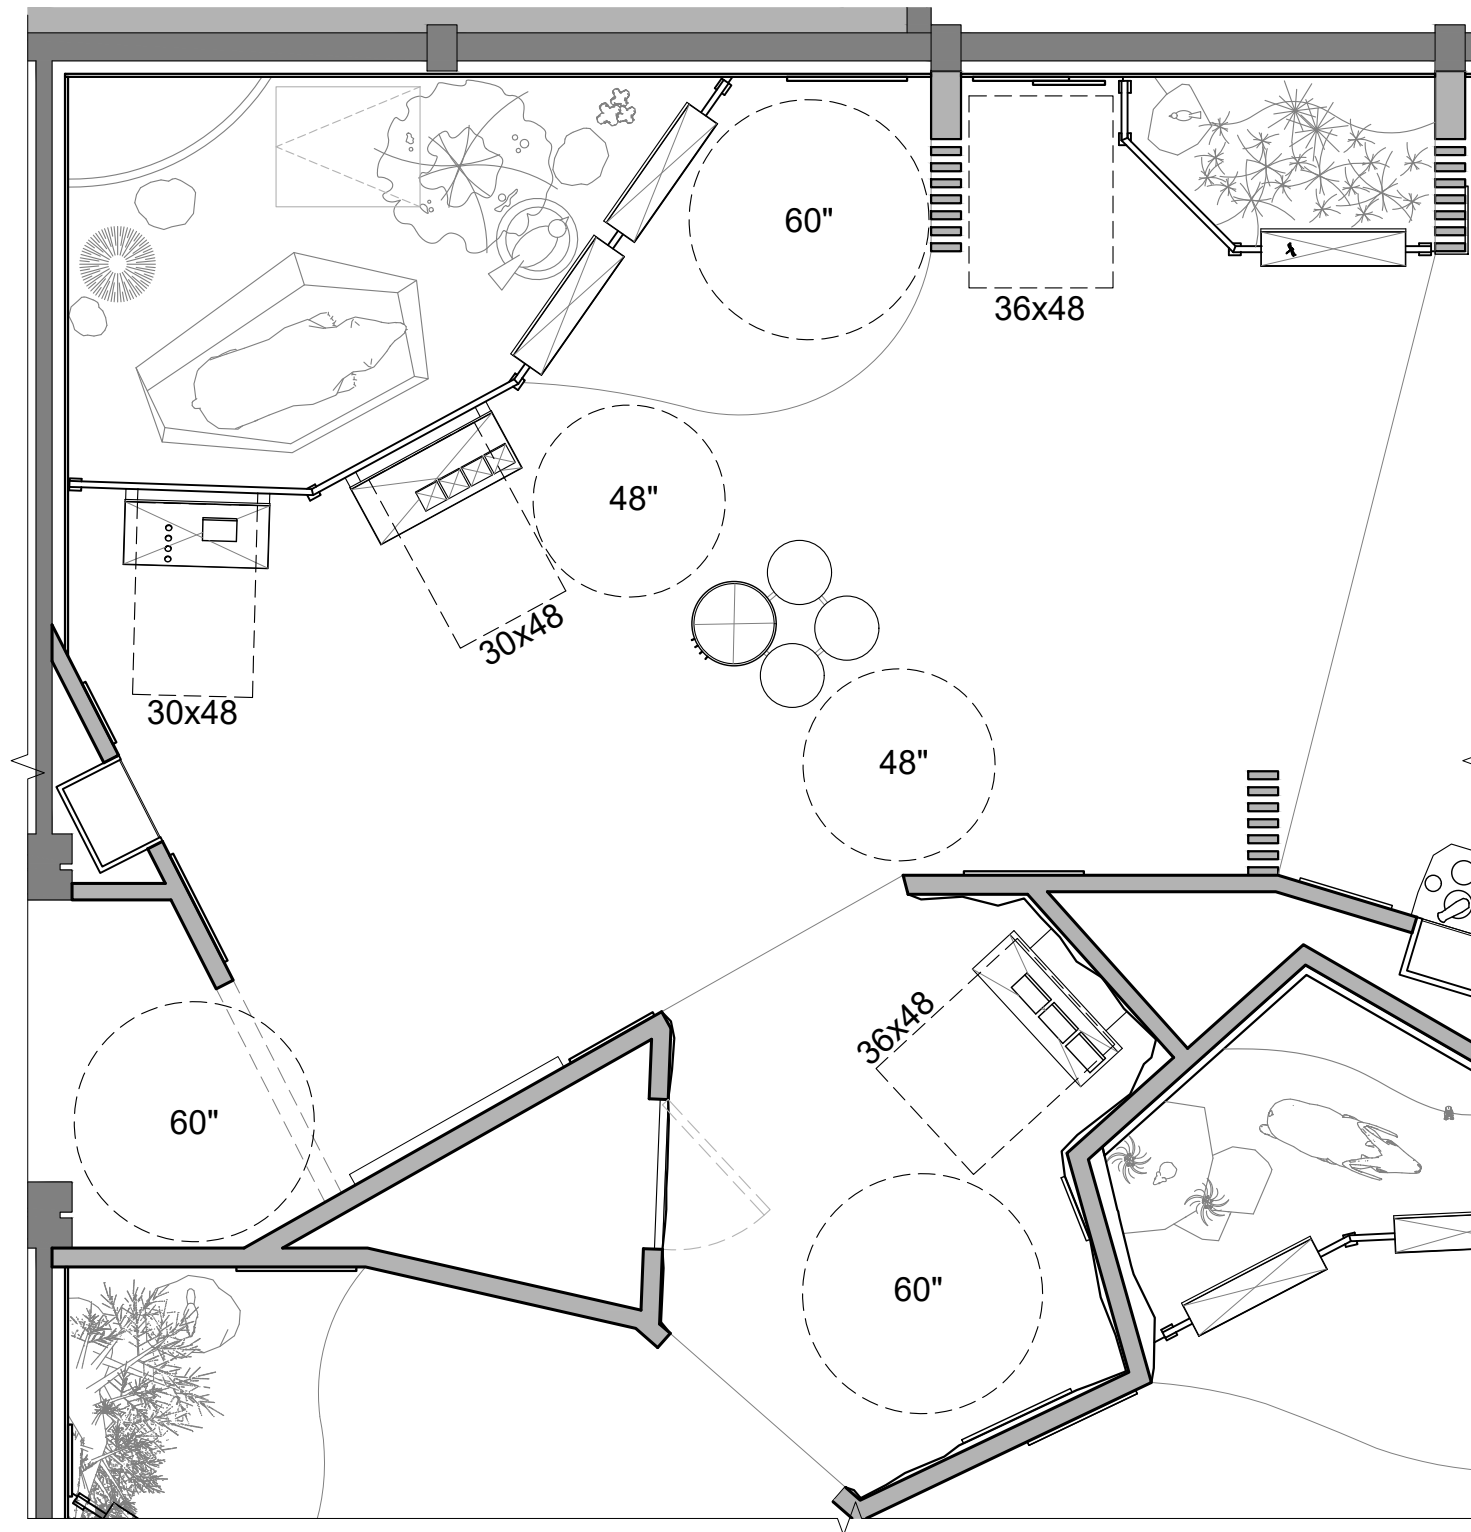

1 Accessible Clearances Plan
X3.102 Scale: 1/4" = 1'-0"

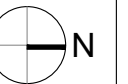

Lodgepole Visitor Center

Sequoia and Kings Canyon
National Parks

PHASE

PDI

SCALE


Noted


Note: Sheet is full-size at 11" x 17"

ISSUE DATE


02.11.2019

KEY PLAN

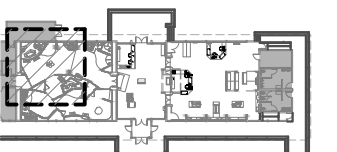

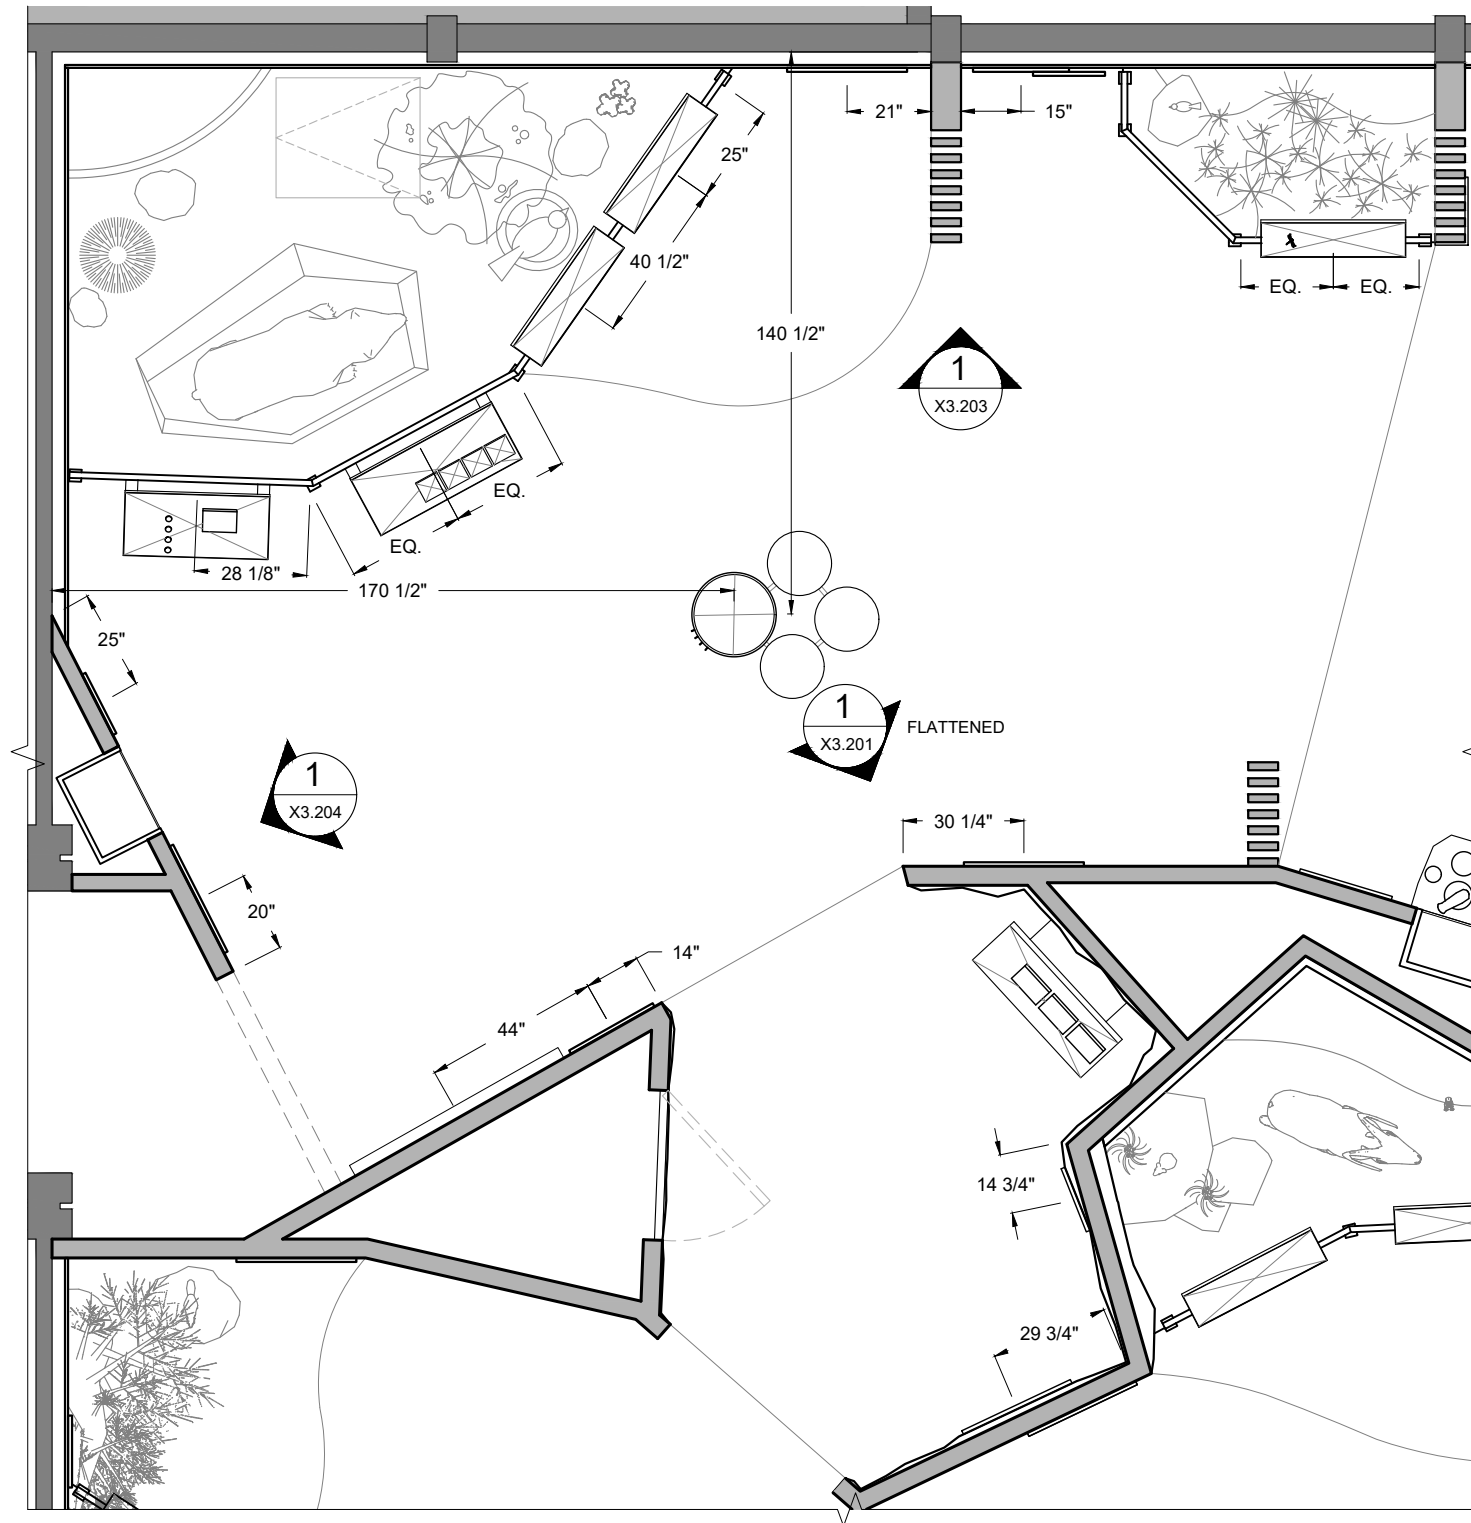

1 Key and Dimension Plan
X3.103 Scale: 1/4" = 1'-0"

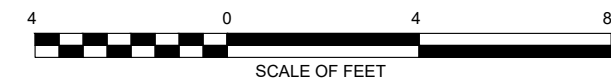

Lodgepole Visitor Center

Sequoia and Kings Canyon
National Parks

PHASE

PDI

SCALE


Noted


Note: Sheet is full-size at 11" x 17"

ISSUE DATE

02.11.2019

KEY PLAN

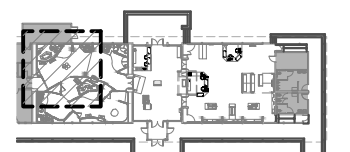

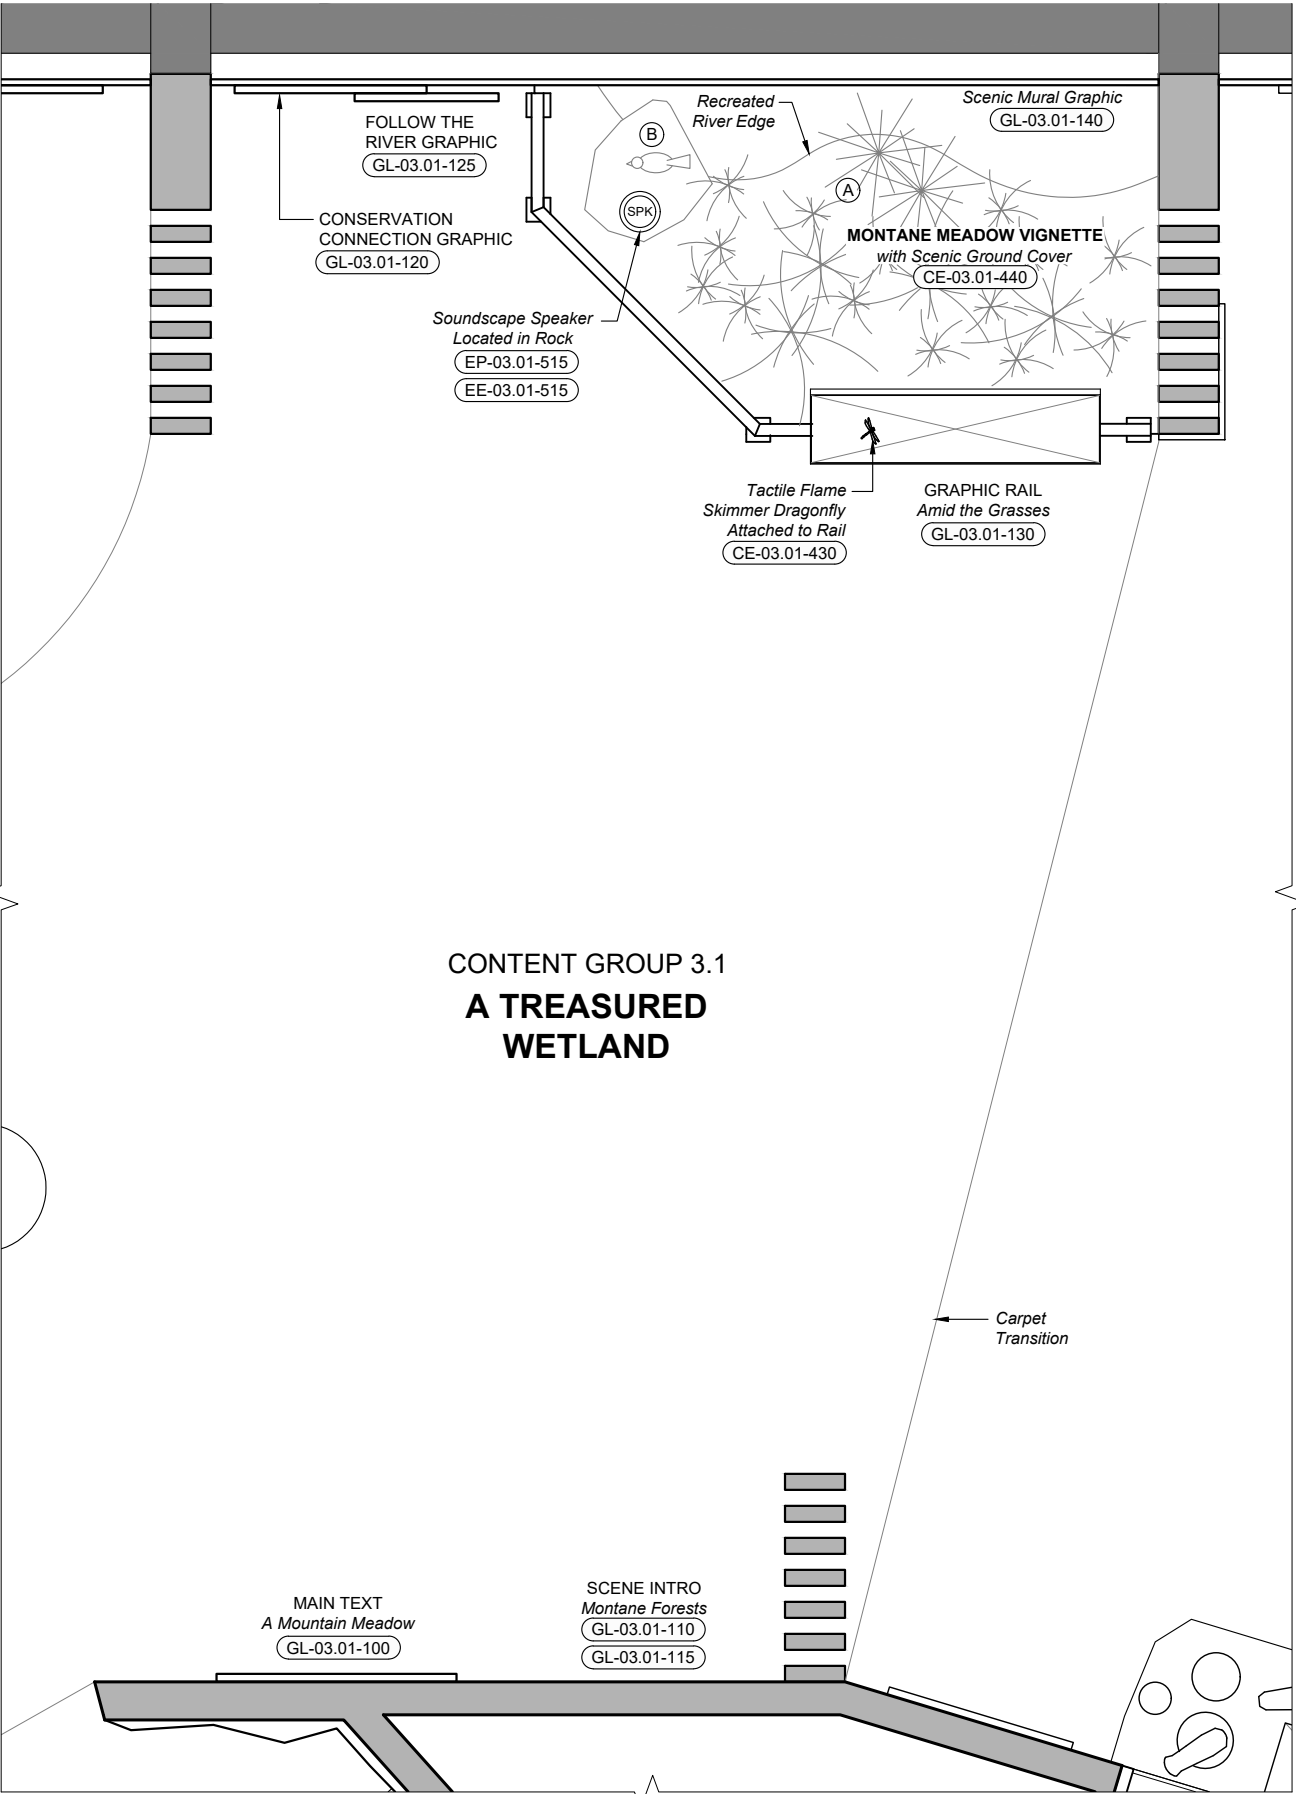

MONTANE MEADOW VIGNETTE MODELS

- (A) Corn Lilies CE-03.01-410
- (B) Western Bluebird CE-03.01-420



Lodgepole Visitor Center

Sequoia and Kings Canyon National Parks

PHASE

PDI

SCALE


Noted

Note: Sheet is full-size at 11" x 17"


ISSUE DATE

02.11.2019

KEY PLAN

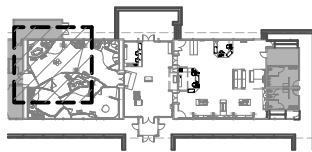

1 Exhibit Plan
X3.104 Scale: 1/2" = 1'-0"

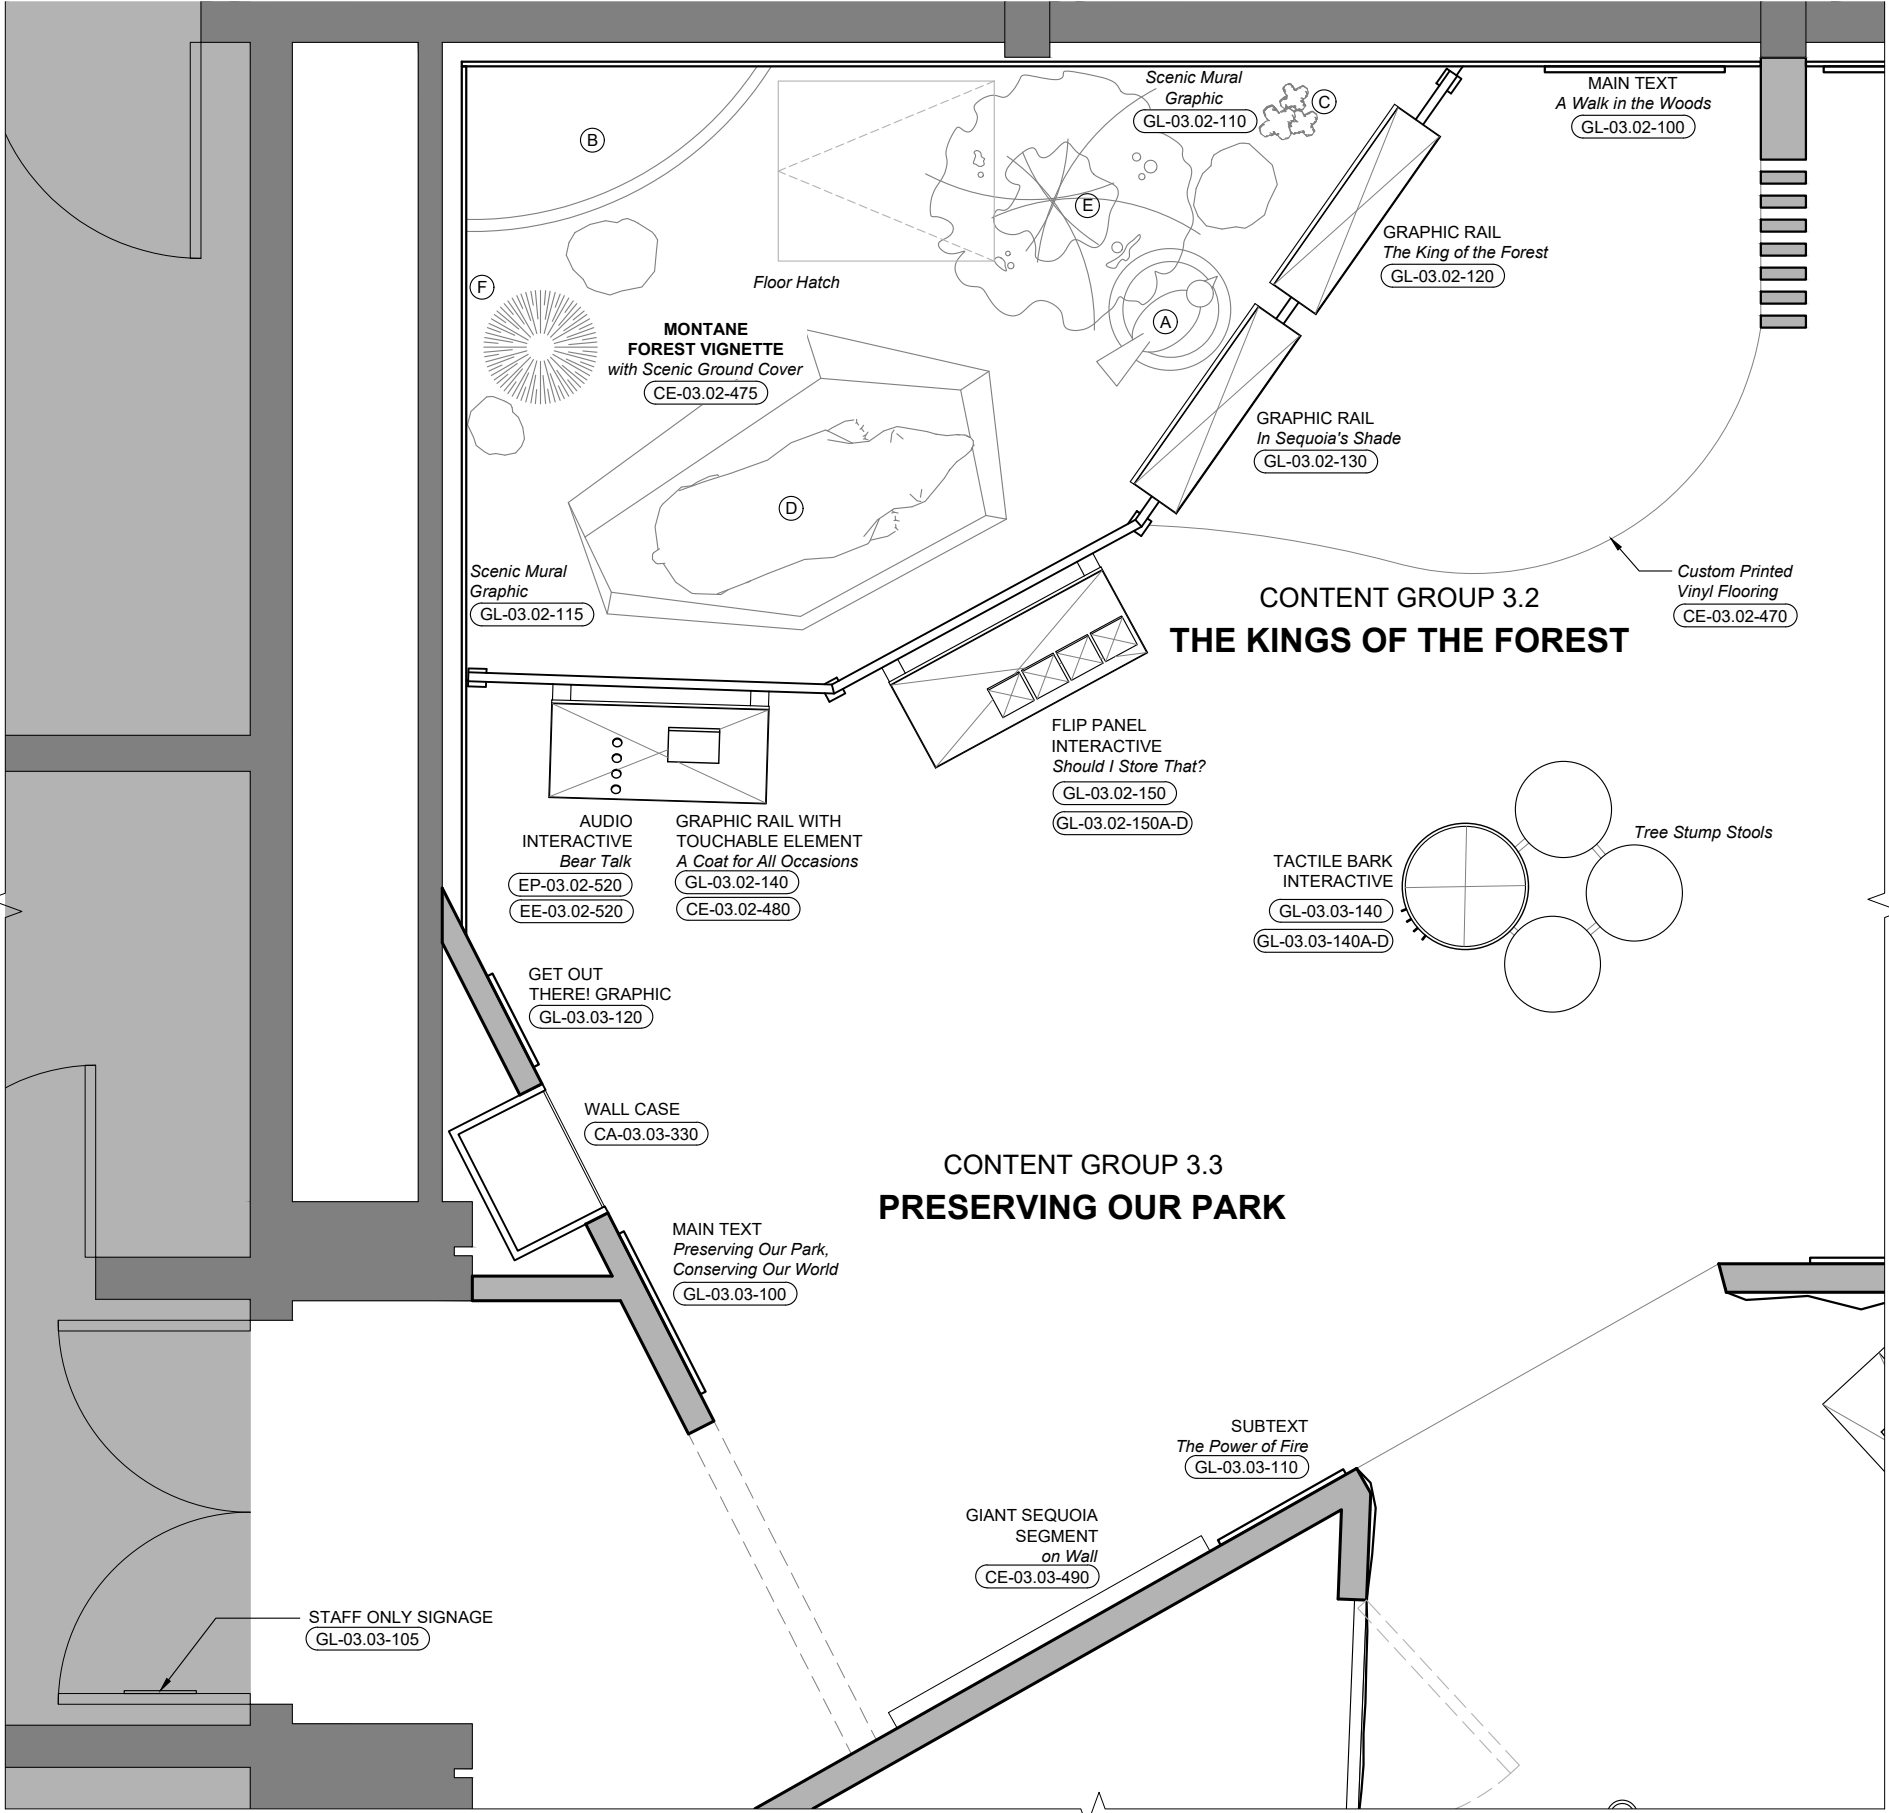

TACTILE MONTANE FOREST VIGNETTE MODELS

(A) Raven on Tree Stump (CE-03.02-460)

PLATFORM MONTANE FOREST VIGNETTE MODELS


(B) Partial Sequoia Trunk (CE-03.02-400)

(C) Snow Plant (CE-03.02-410)

(D) Adult Black Bear (CE-03.02-440)

(E) Dogwood Tree w/ Steller's Jay (CE-03.02-420) (CE-03.02-450)

(F) White Fir Tree (CE-03.02-430)

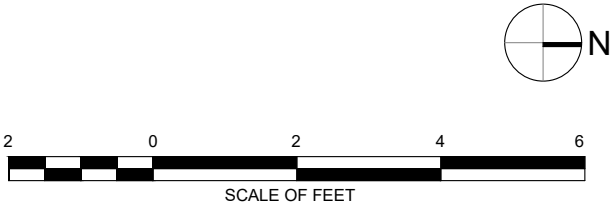

Lodgepole Visitor Center

Sequoia and Kings Canyon National Parks

PHASE

PDI

SCALE


Noted


Note: Sheet is full-size at 11" x 17"

ISSUE DATE


02.11.2019

KEY PLAN

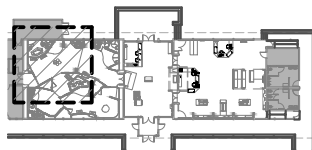

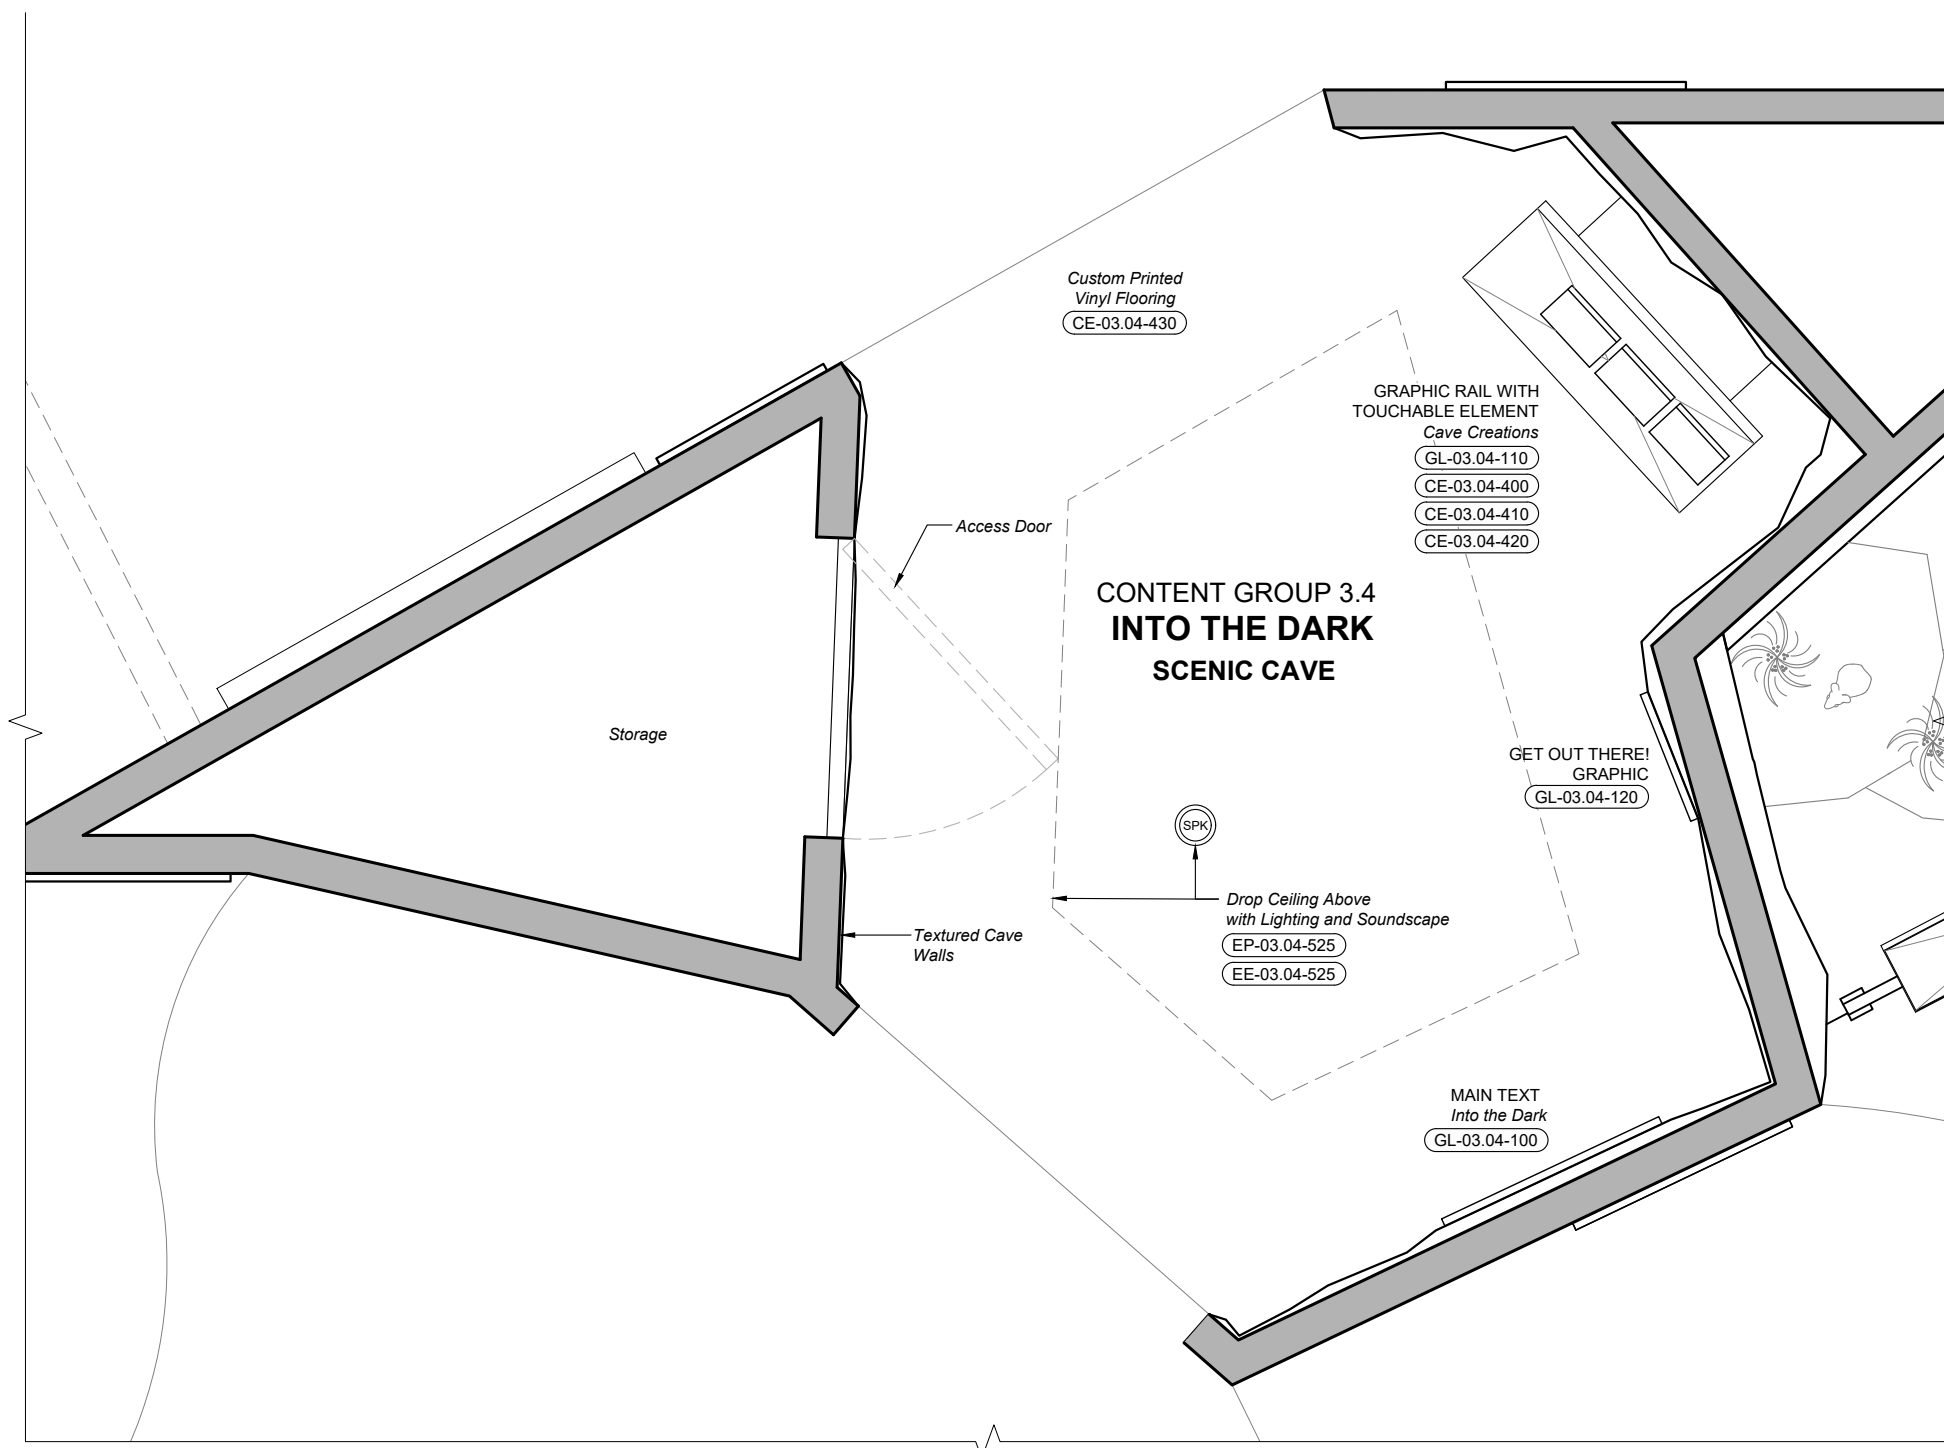

1 Exhibit Plan
X3.106 Scale: 1/2" = 1'-0"

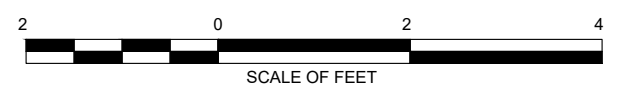

Lodgepole Visitor Center

Sequoia and Kings Canyon
National Parks

PHASE

PDI

SCALE


Noted


Note: Sheet is full-size at 11" x 17"

ISSUE DATE


02.11.2019

KEY PLAN

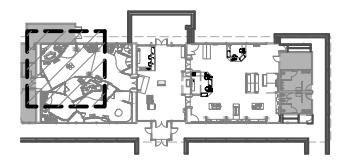

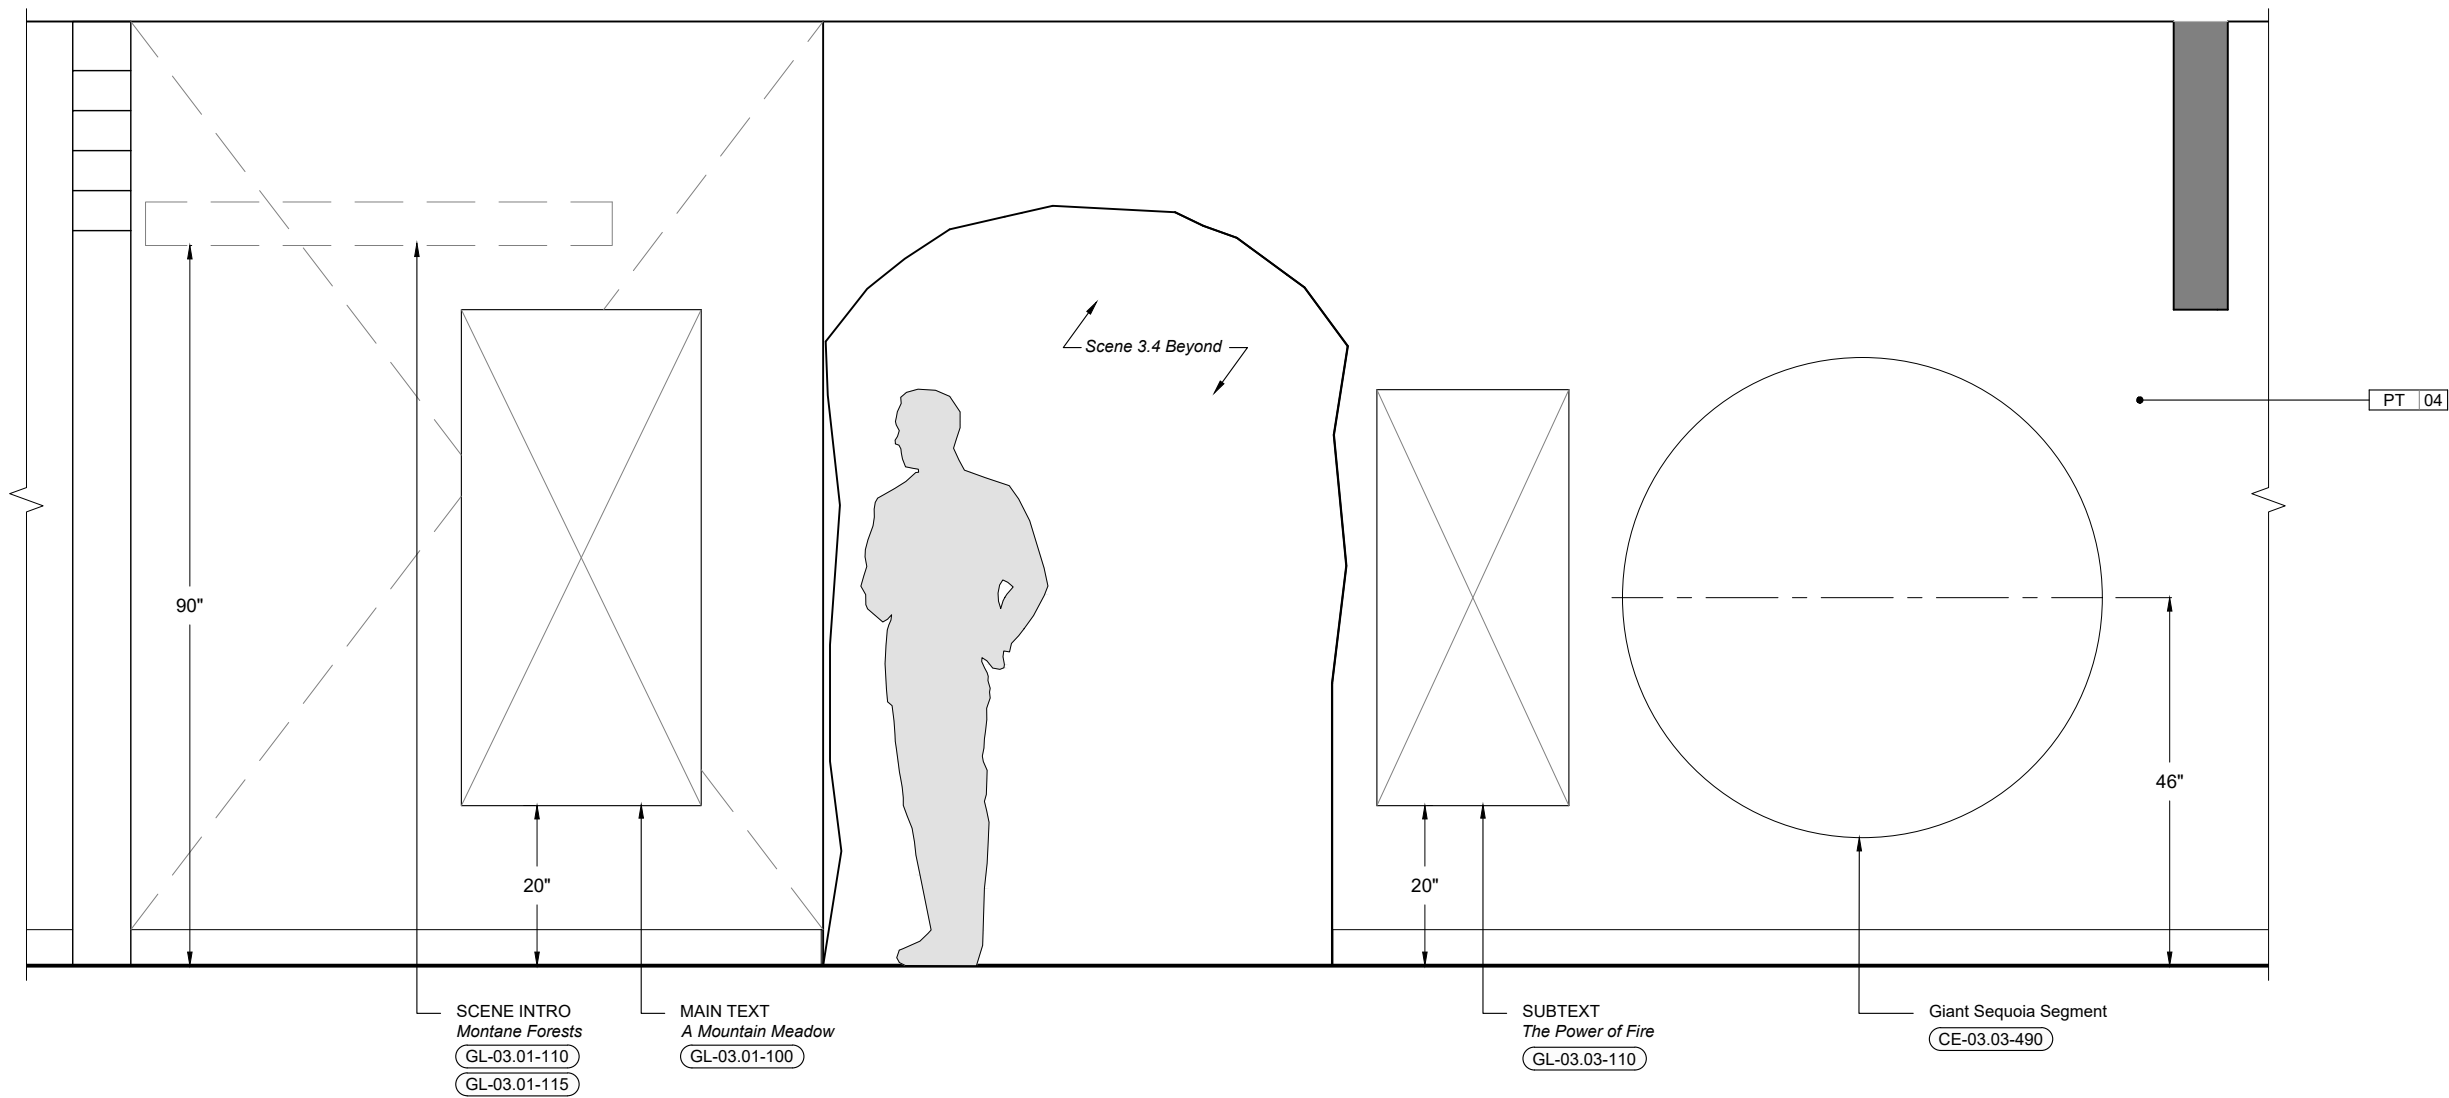

1 Elevation - Content Groups 1 and 3
X3.200 Scale: 1/2" = 1'-0"

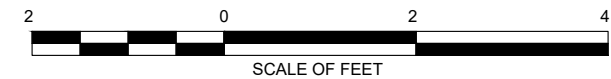

Lodgepole Visitor Center

Sequoia and Kings Canyon
National Parks

PHASE

PDI

SCALE


Noted


Note: Sheet is full-size at 11" x 17"

ISSUE DATE


02.11.2019

KEY PLAN

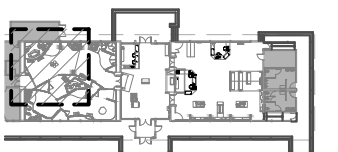


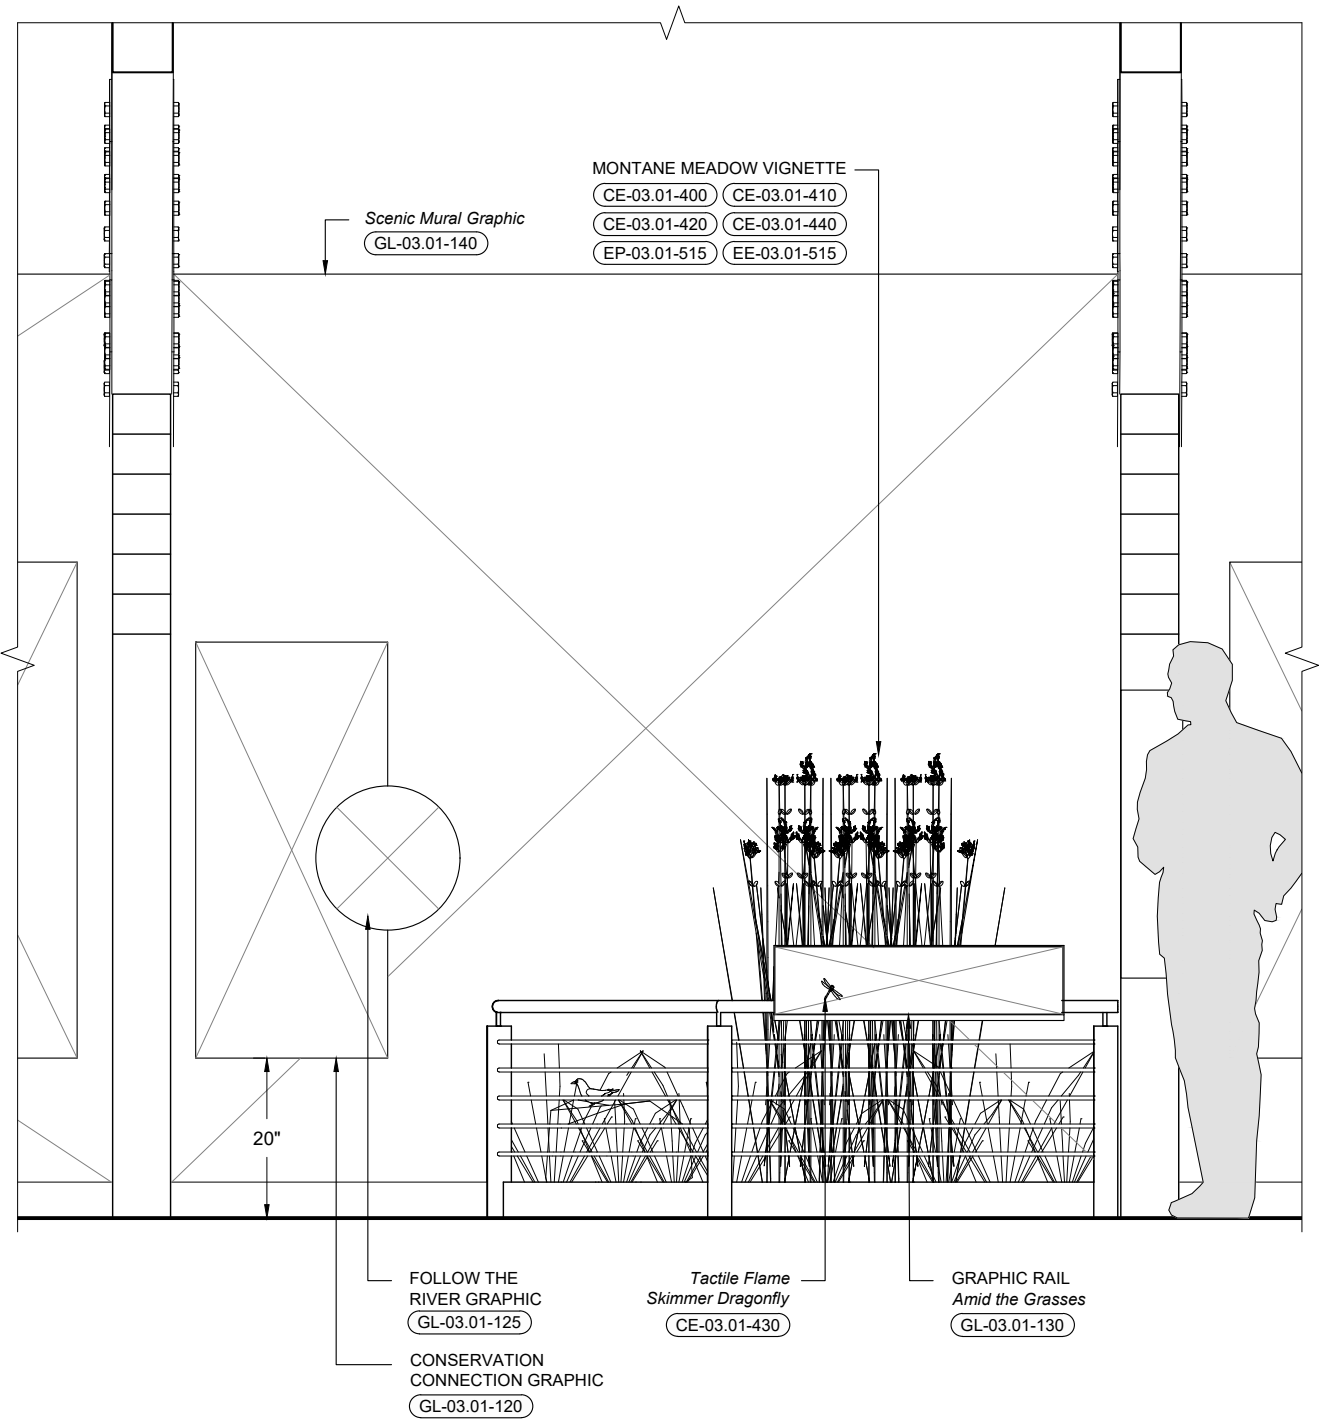

1 Elevation - Content Group 1
X3.201 Scale A: 1/2" = 1'-0"

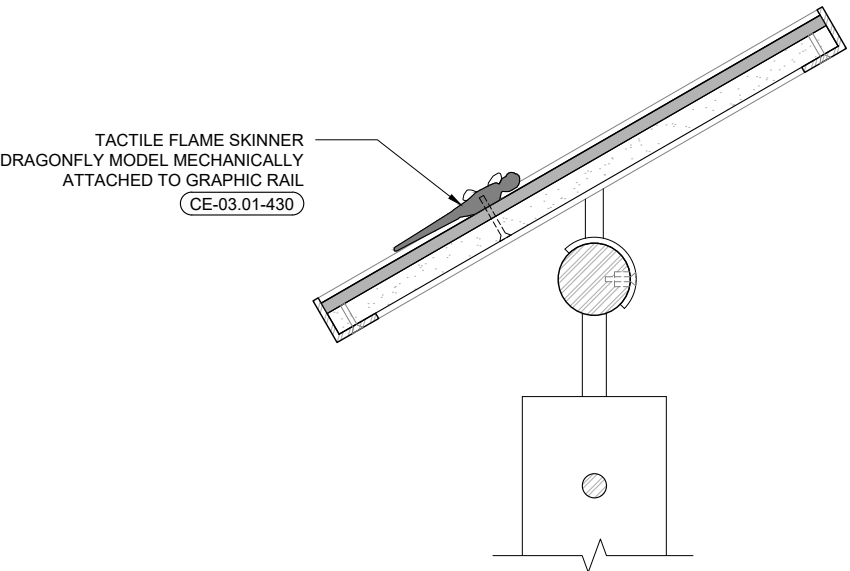

2 Detail Section at GL-03.01-130
X3.201 Scale B: 3" = 1'-0"

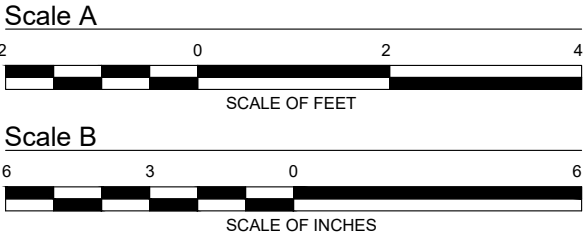

Lodgepole Visitor Center

Sequoia and Kings Canyon
National Parks

PHASE

PDI

SCALE


Noted


Note: Sheet is full-size at 11" x 17"

ISSUE DATE

02.11.2019

KEY PLAN

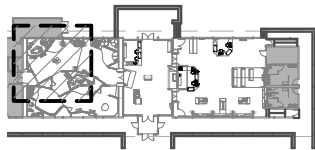

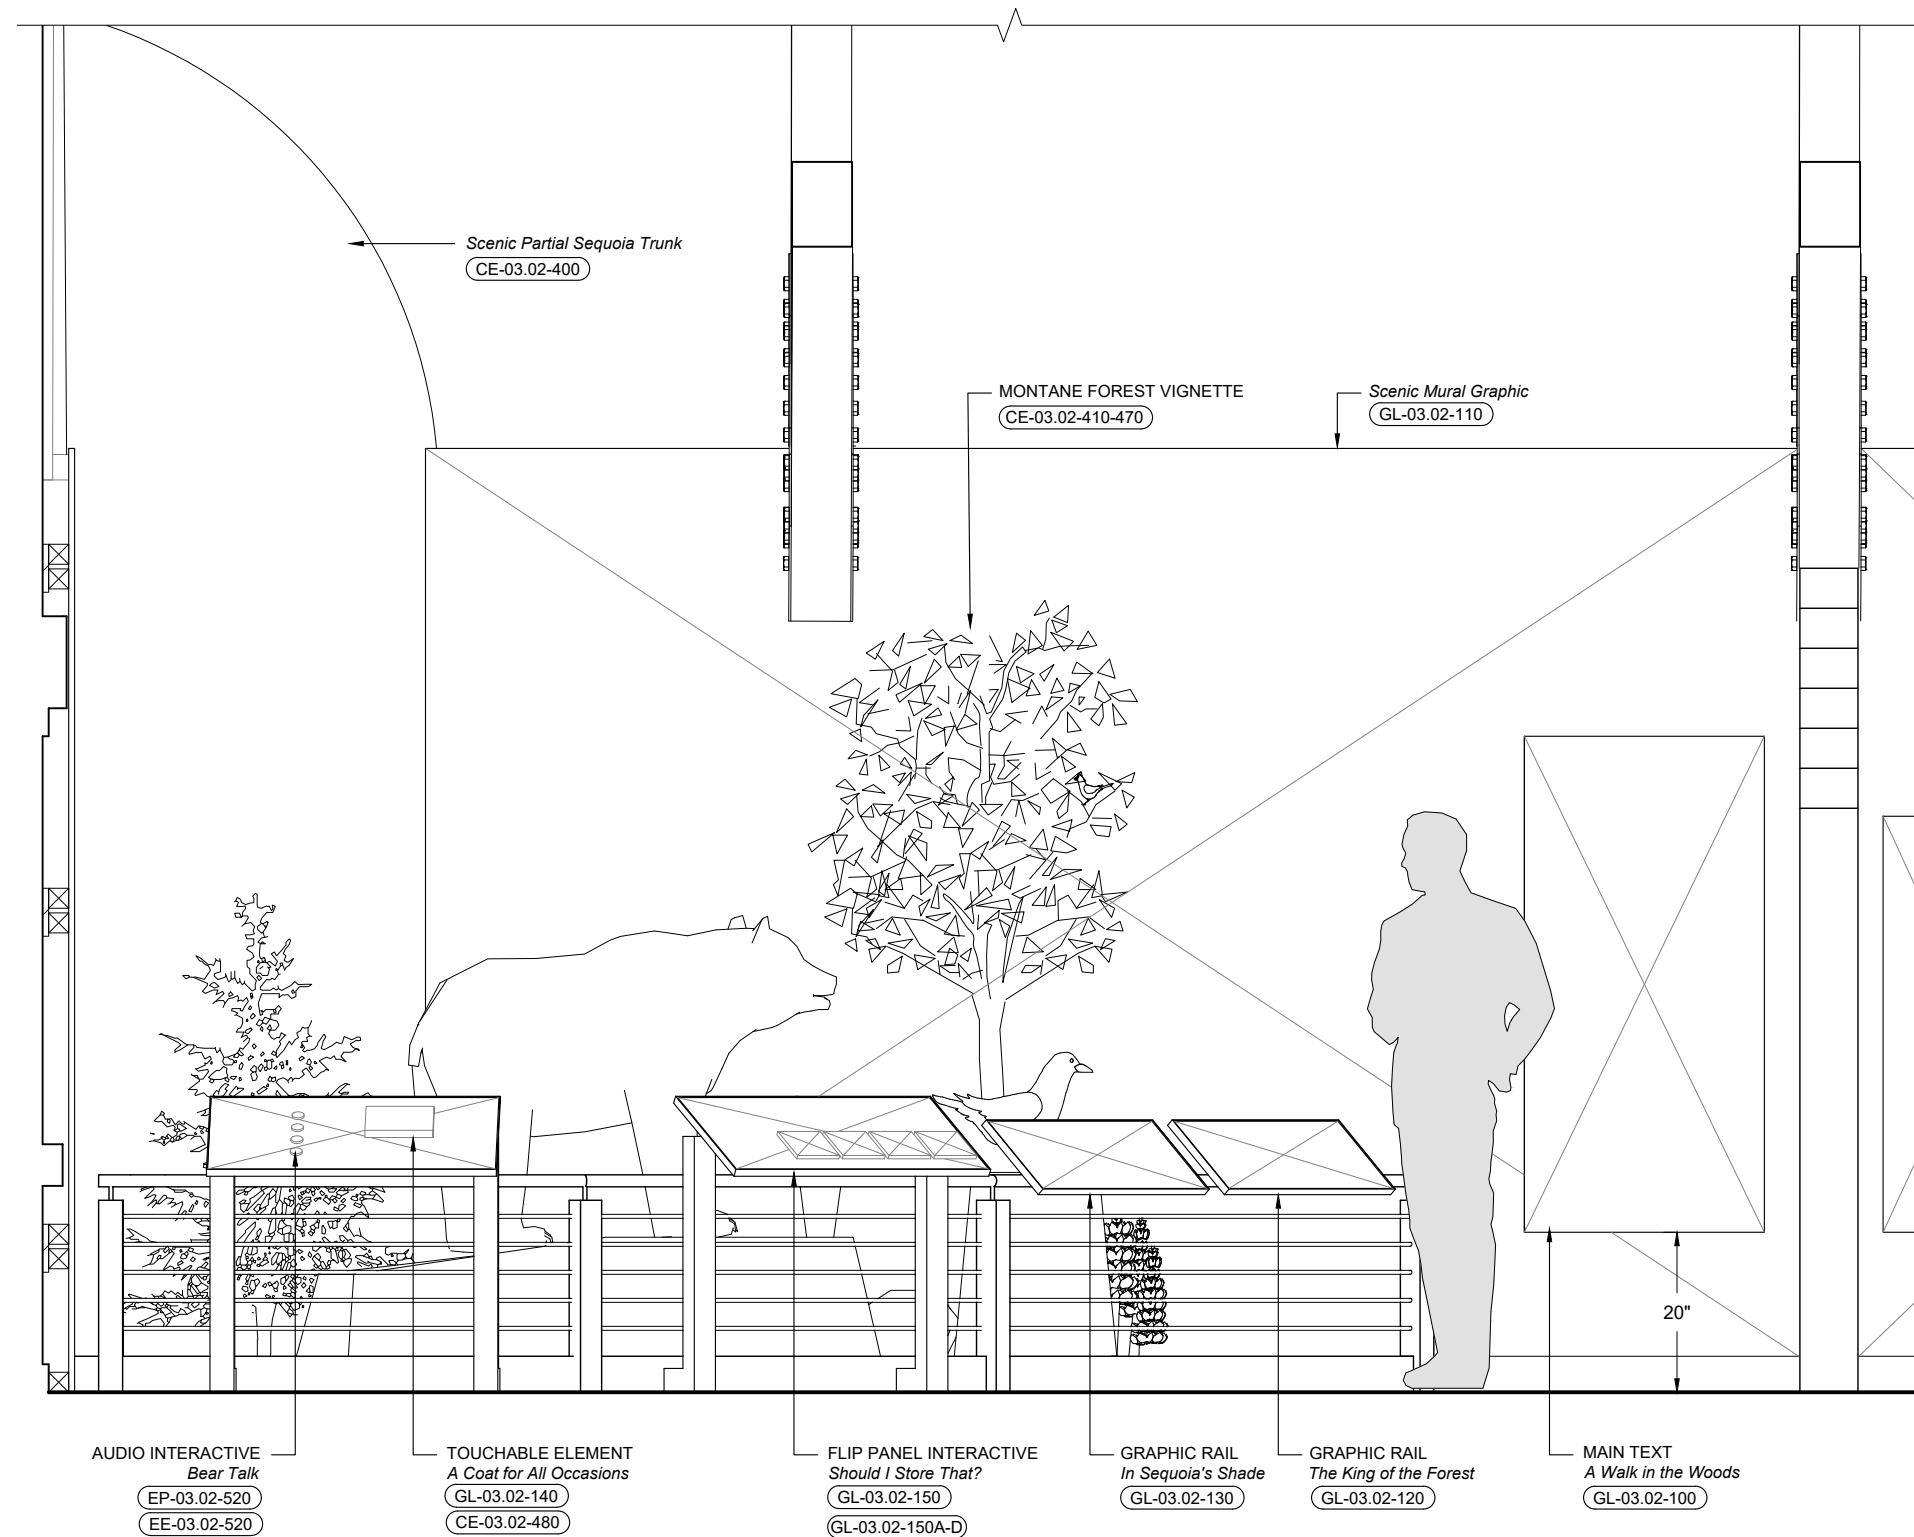

1 Elevation - Content Group 2
X3.202 Scale: 1/2" = 1'-0"

Lodgepole Visitor Center

Sequoia and Kings Canyon
National Parks

PHASE

PDI

SCALE


Noted


Note: Sheet is full-size at 11" x 17"

ISSUE DATE


02.11.2019

KEY PLAN

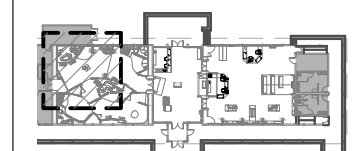


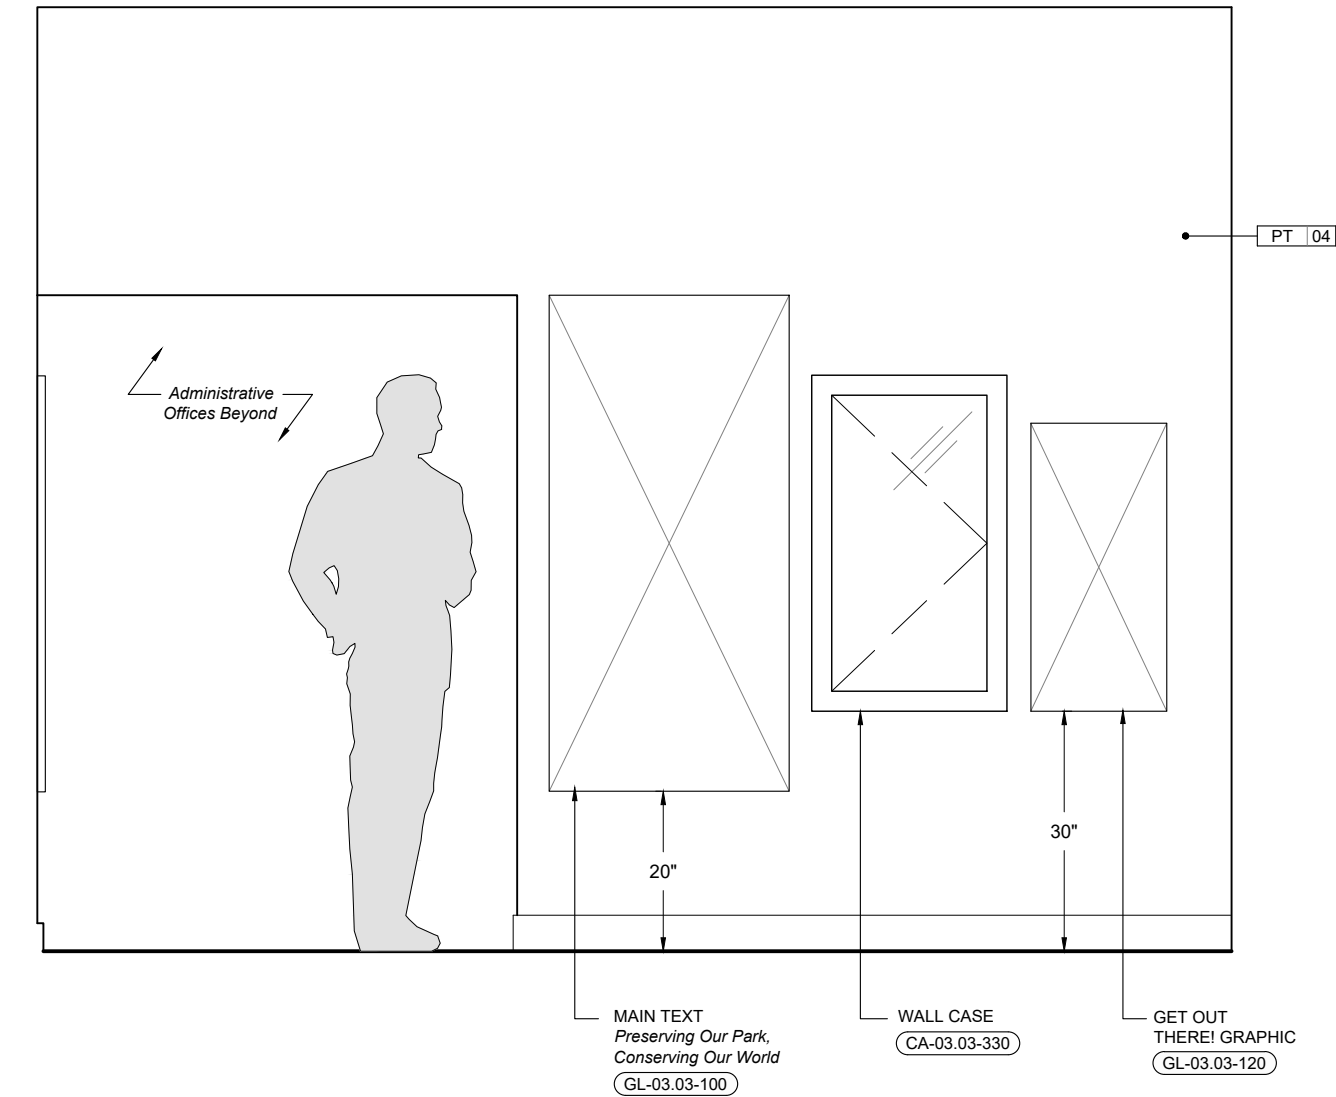

1 Elevation - Content Group 3.3
X3.203 Scale: 1/2" = 1'-0"

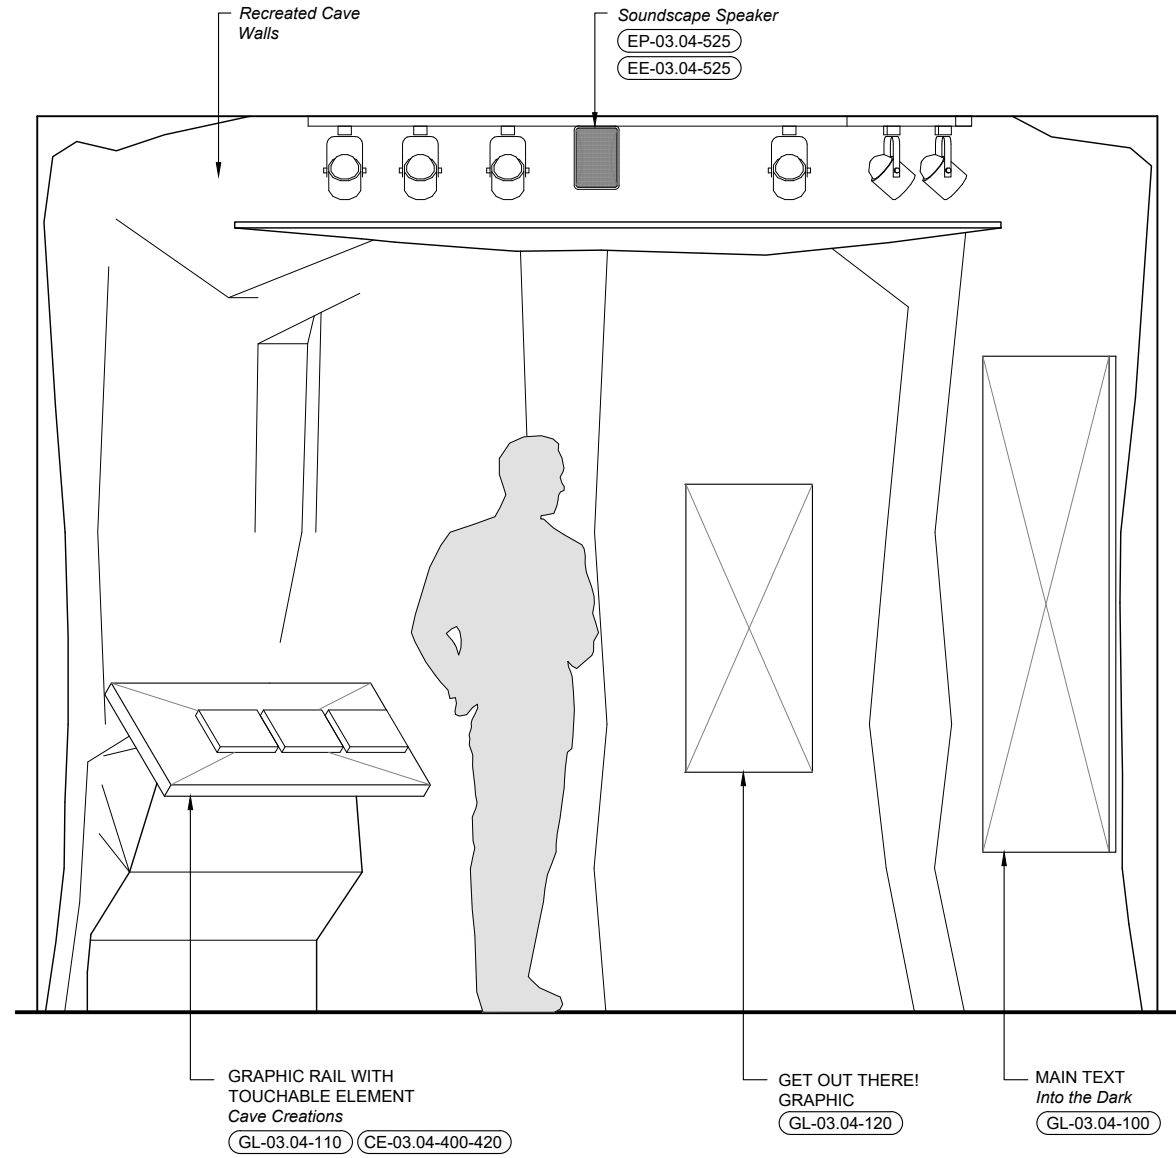

2 Elevation - Content Group 3.4
X3.203 Scale: 1/2" = 1'-0"

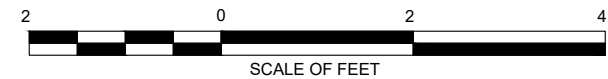

Lodgepole Visitor Center

Sequoia and Kings Canyon
National Parks

PHASE

PDI

SCALE


Noted


Note: Sheet is full-size at 11" x 17"

ISSUE DATE


02.11.2019

KEY PLAN

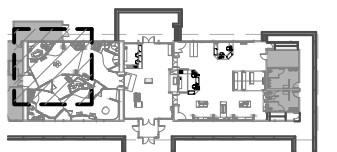


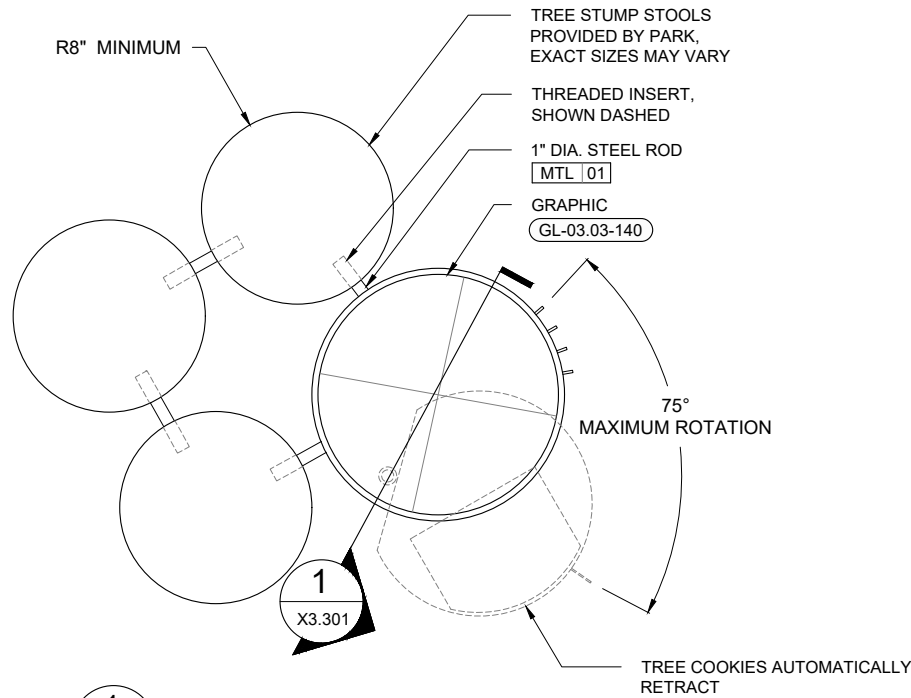


1 Plan
X3.300 Scale A: 3/4" = 1'-0"

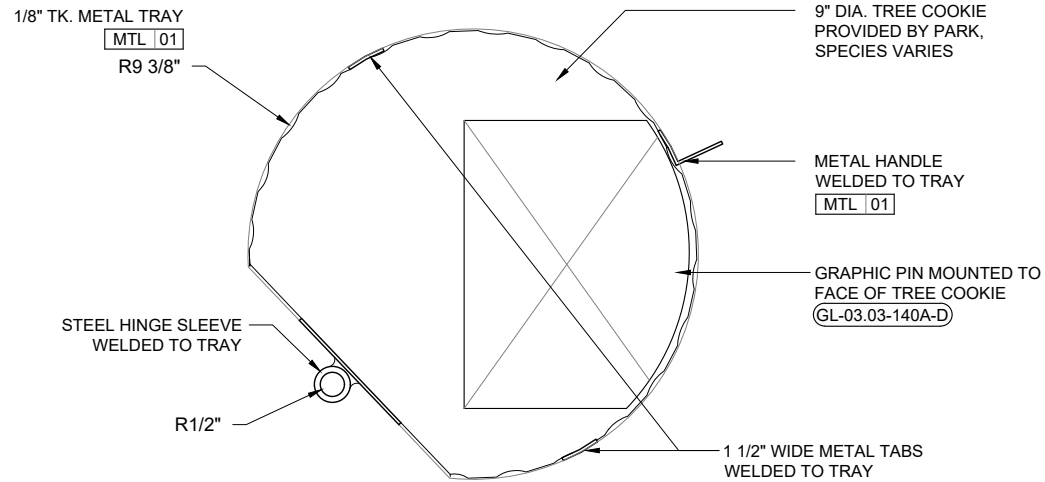


3 Typical Plan of Tree Cookie
X3.300 Scale B: 1 1/2" = 1'-0"

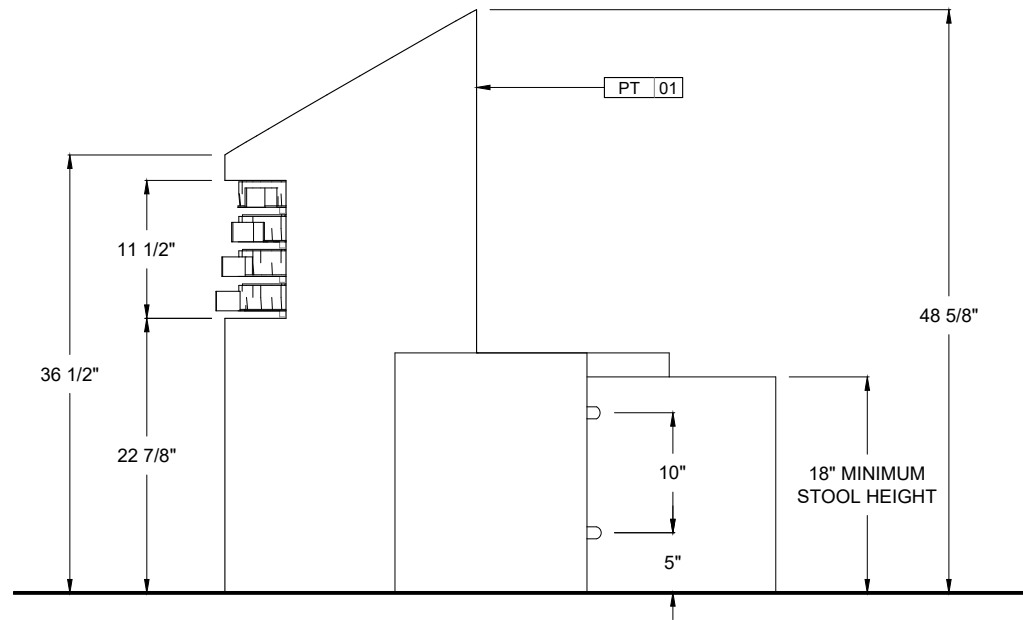

2 Elevation
X3.300 Scale A: 3/4" = 1'-0"

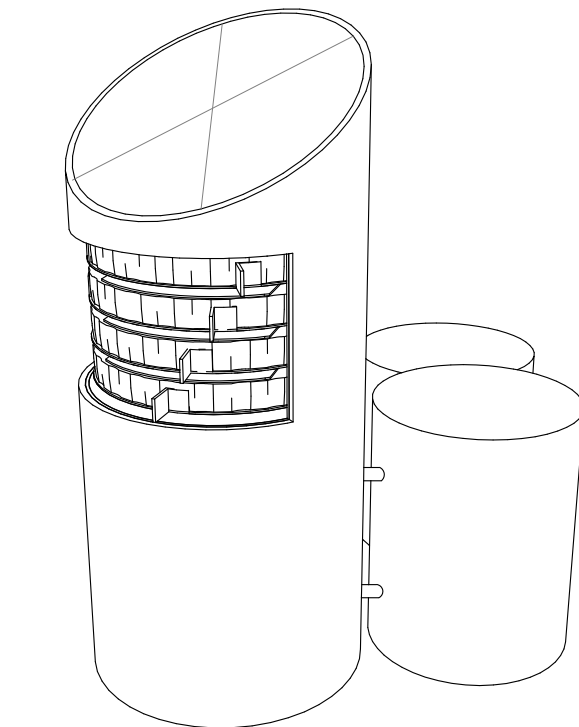

4 3D View
X3.300 Scale: NTS

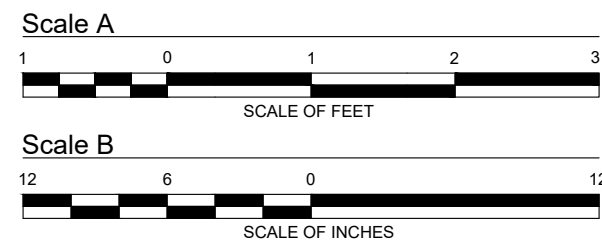

Lodgepole Visitor Center

Sequoia and Kings Canyon National Parks

PHASE

PDI

SCALE


Noted


Note: Sheet is full-size at 11" x 17"

ISSUE DATE

02.11.2019

KEY PLAN

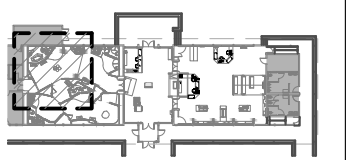

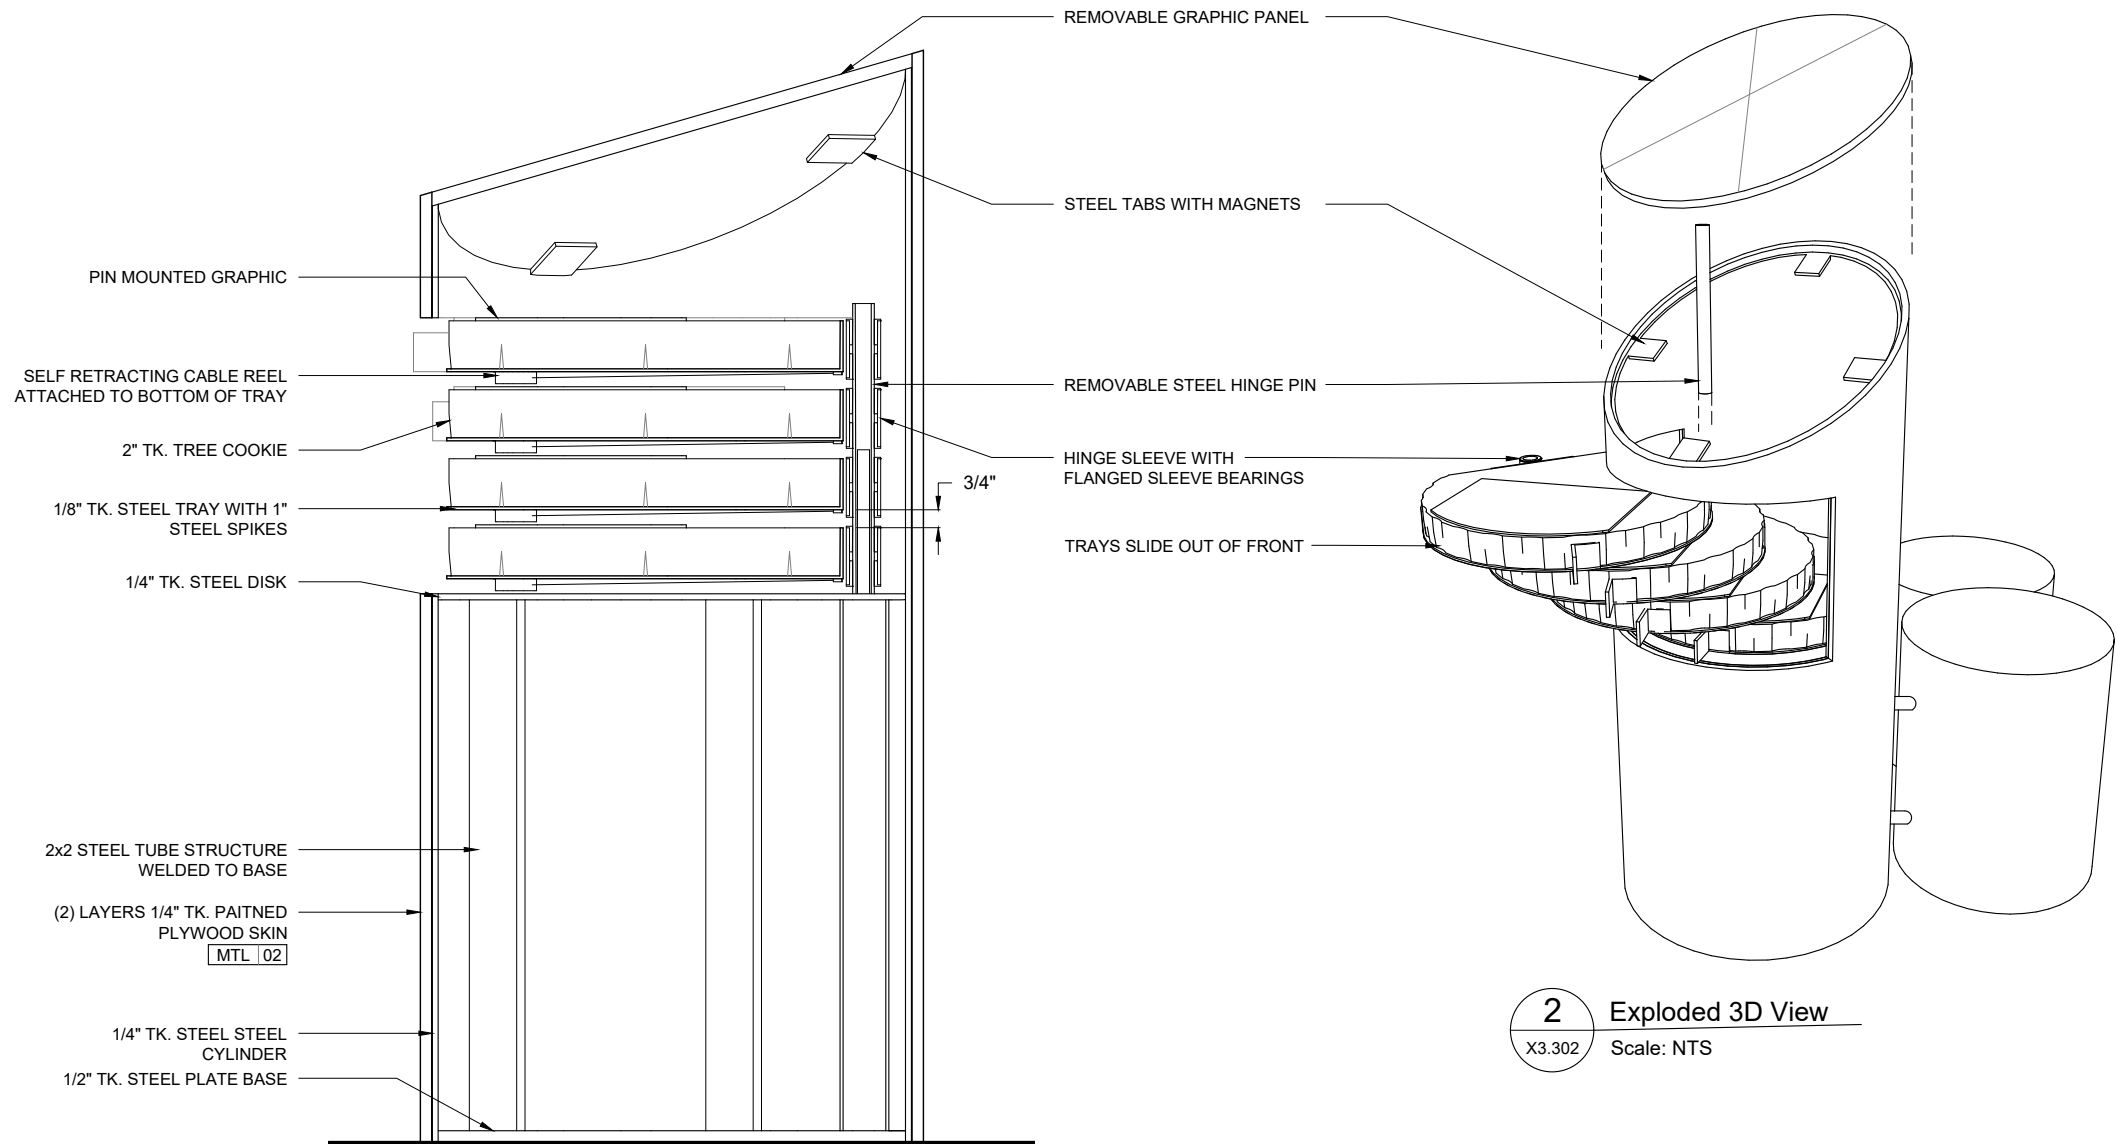

1 Section
X3.302 Scale: 1 1/2" = 1'-0"

2 Exploded 3D View
X3.302 Scale: NTS

Lodgepole Visitor Center

Sequoia and Kings Canyon
National Parks

PHASE

PDI

SCALE


Noted


Note: Sheet is full-size at 11" x 17"

ISSUE DATE


02.11.2019

KEY PLAN

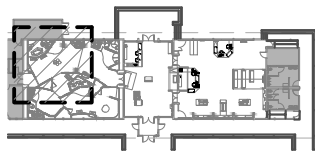


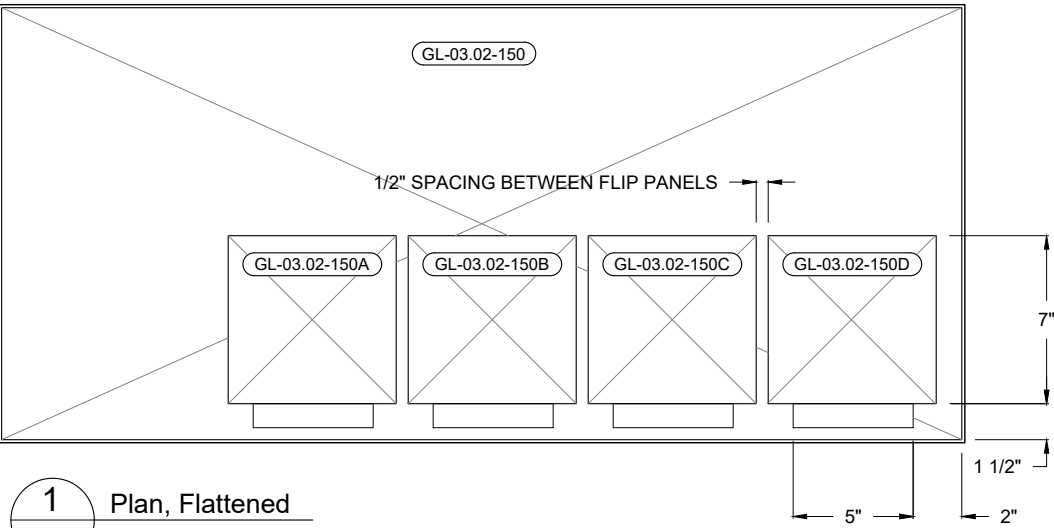


1 Plan, Flattened
X3.302 Scale A: 1 1/2" = 1'-0"

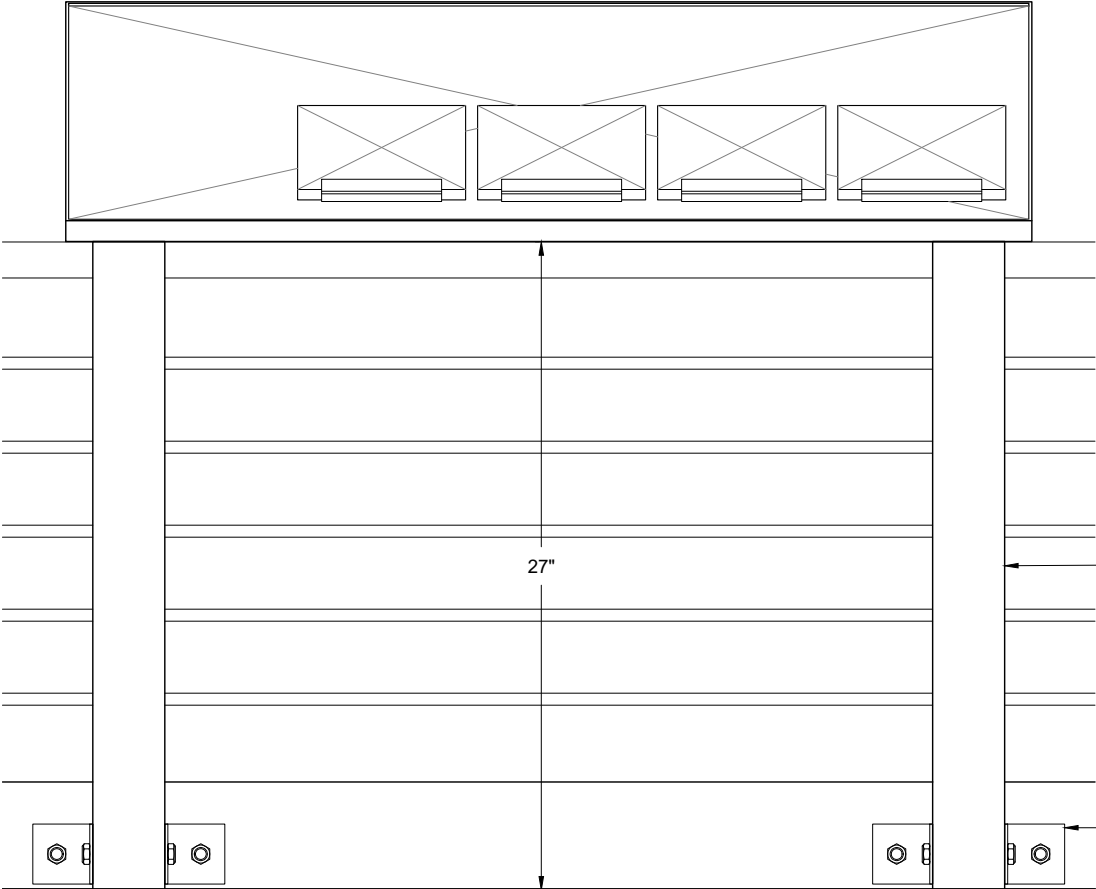


2 Elevation
X3.302 Scale A: 1 1/2" = 1'-0"

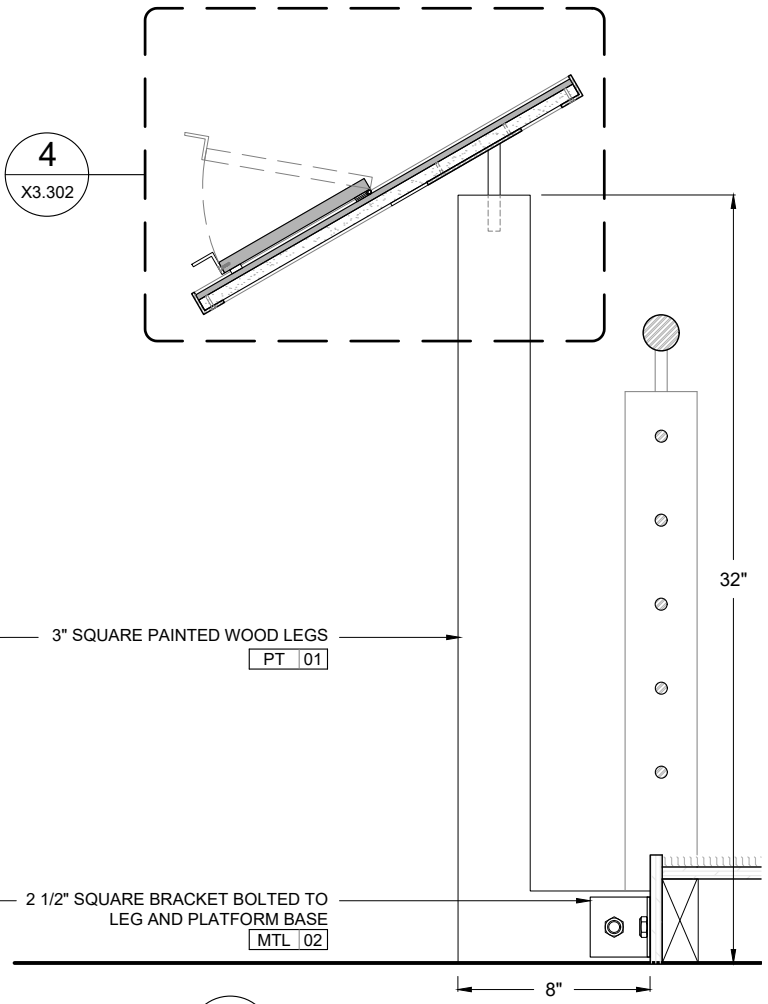

3 Section
X3.302 Scale A: 1 1/2" = 1'-0"

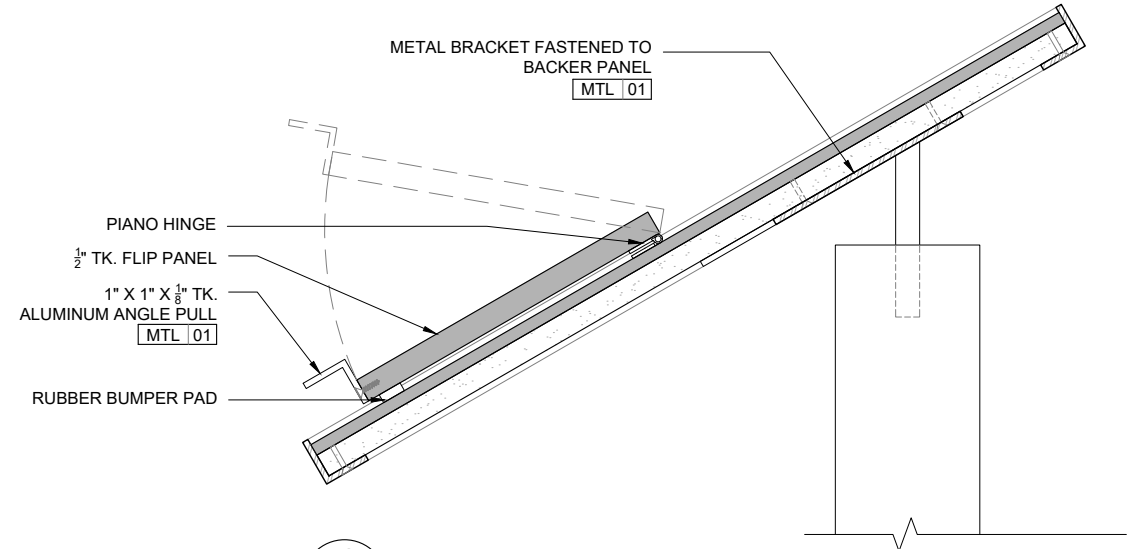

4 Detail Section
X3.302 Scale B: 3" = 1'-0"

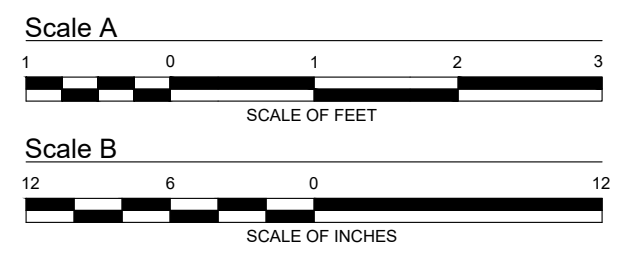

Lodgepole Visitor Center

Sequoia and Kings Canyon
National Parks

PHASE

PDI

SCALE


Noted


Note: Sheet is full-size at 11" x 17"

ISSUE DATE


02.11.2019

KEY PLAN

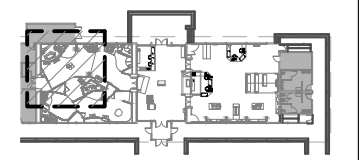


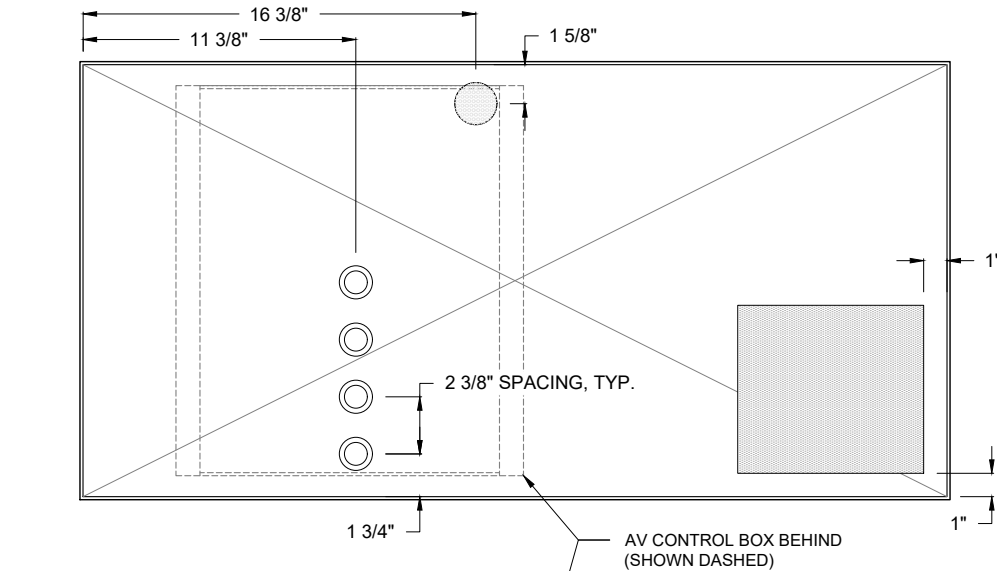


1 Plan, Flattened
X3.303 Scale A: 1 1/2" = 1'-0"

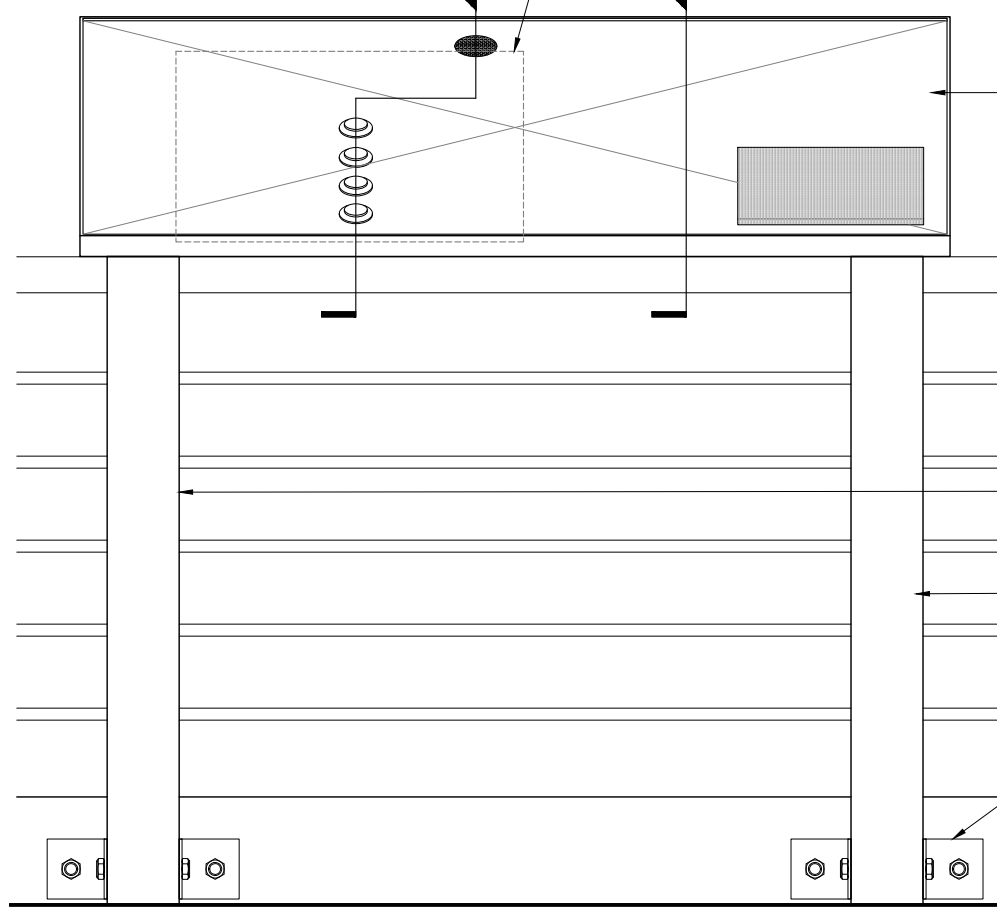


2 Front Elevation
X3.303 Scale A: 1 1/2" = 1'-0"

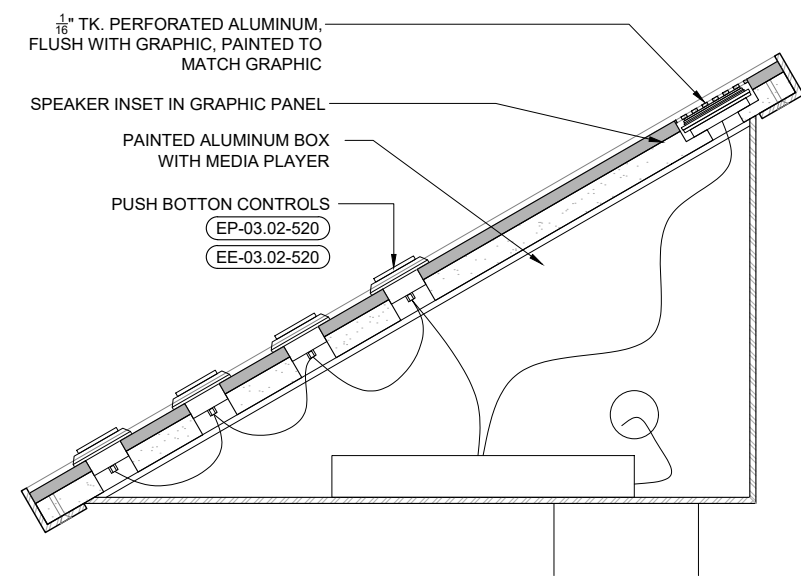


4 Detail Section at Audio Interactive
X3.303 Scale B: 3" = 1'-0"

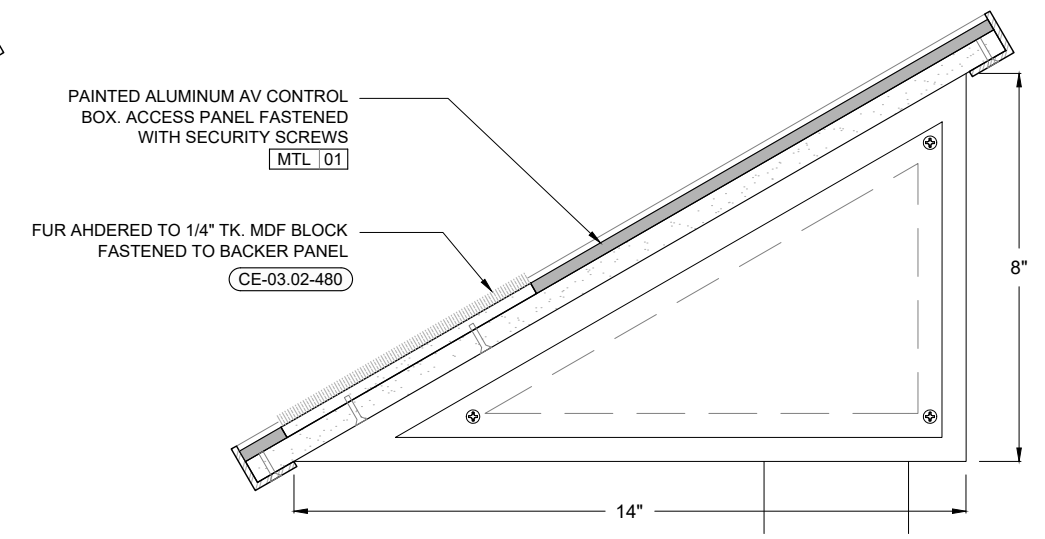

5 Detail Section at Touchable Fur
X3.303 Scale B: 3" = 1'-0"

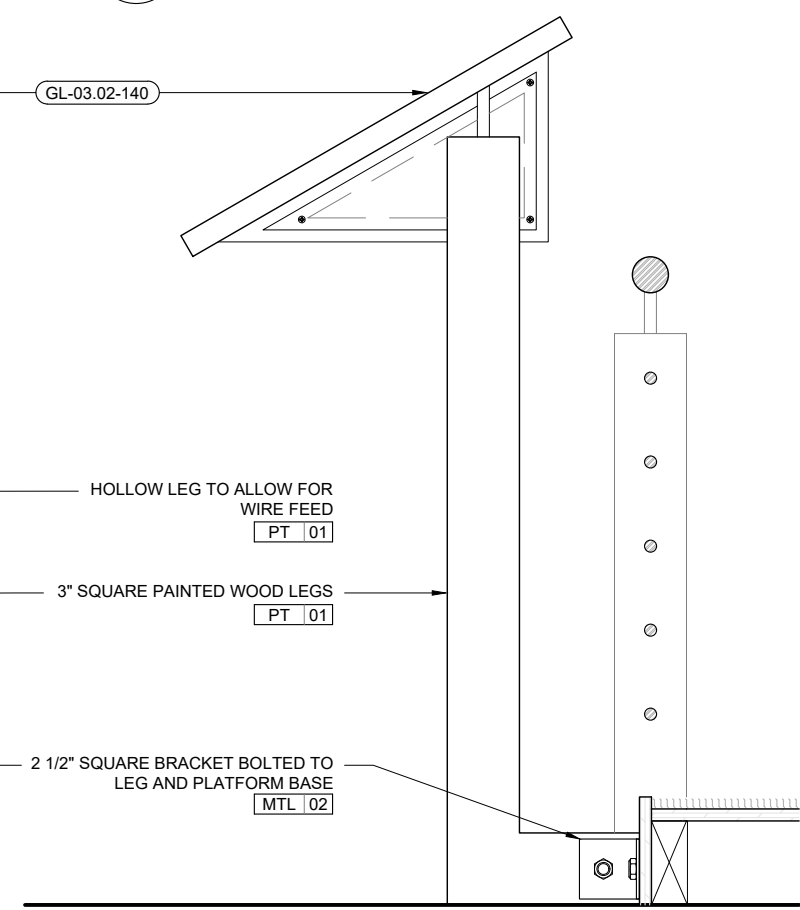

3 Side Elevation
X3.303 Scale A: 1 1/2" = 1'-0"

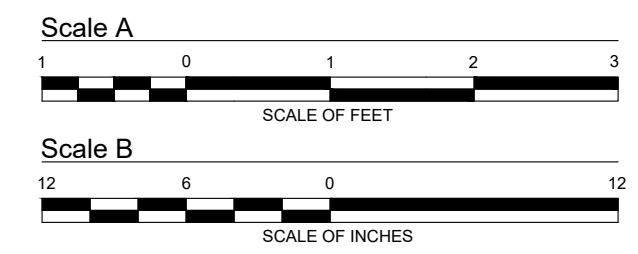

Lodgepole Visitor Center

Sequoia and Kings Canyon National Parks


PHASE
PDI


SCALE
Noted

Note: Sheet is full-size at 11" x 17"


ISSUE DATE
02.11.2019

KEY PLAN

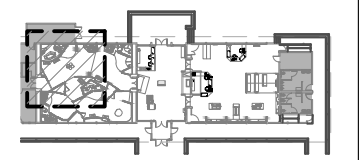


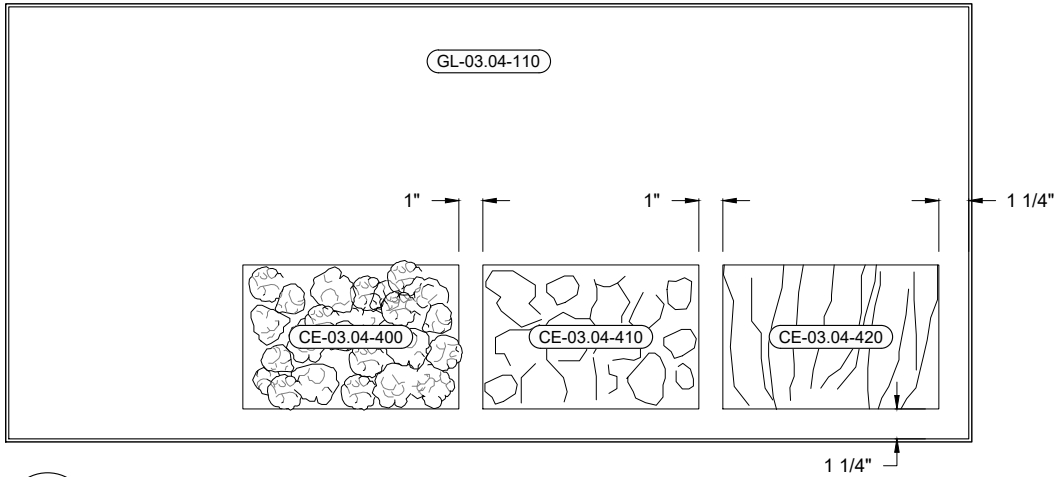


1 Plan, Flattened
X3.302 Scale A: 1 1/2" = 1'-0"

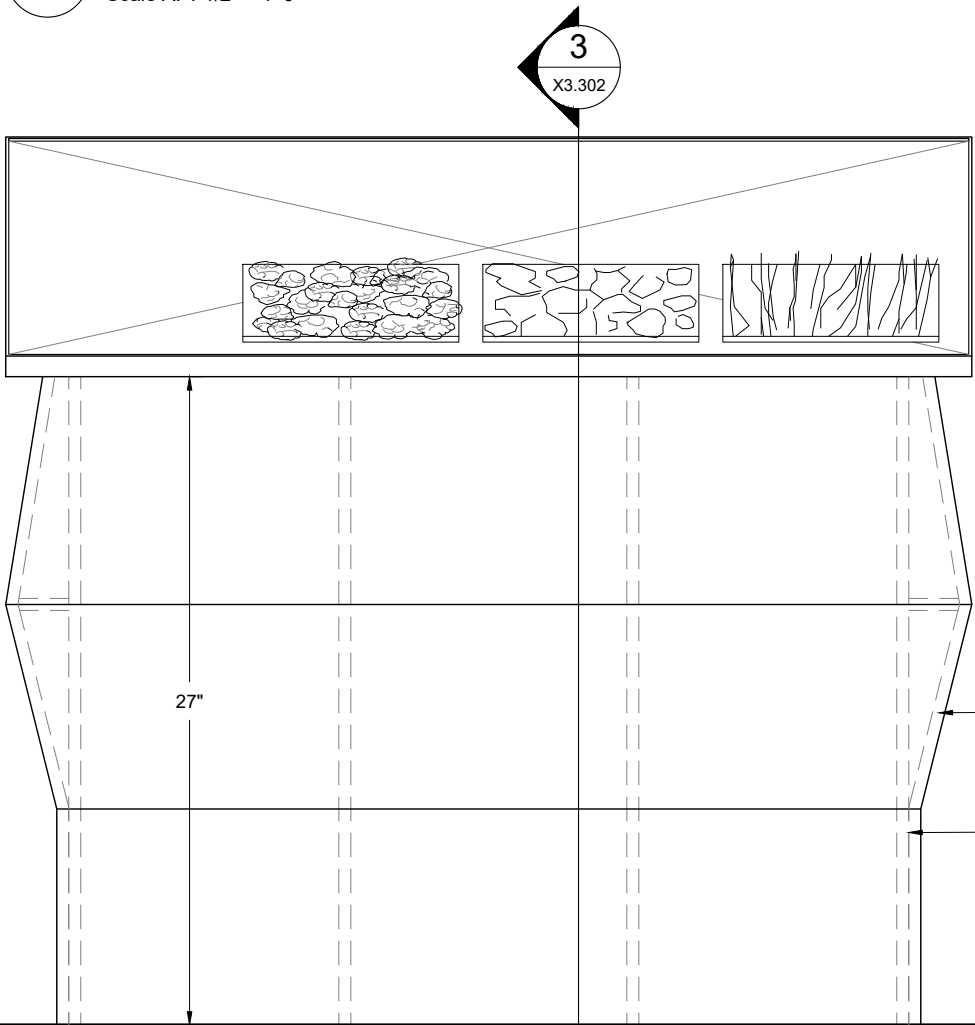

2 Elevation
X3.302 Scale A: 1 1/2" = 1'-0"

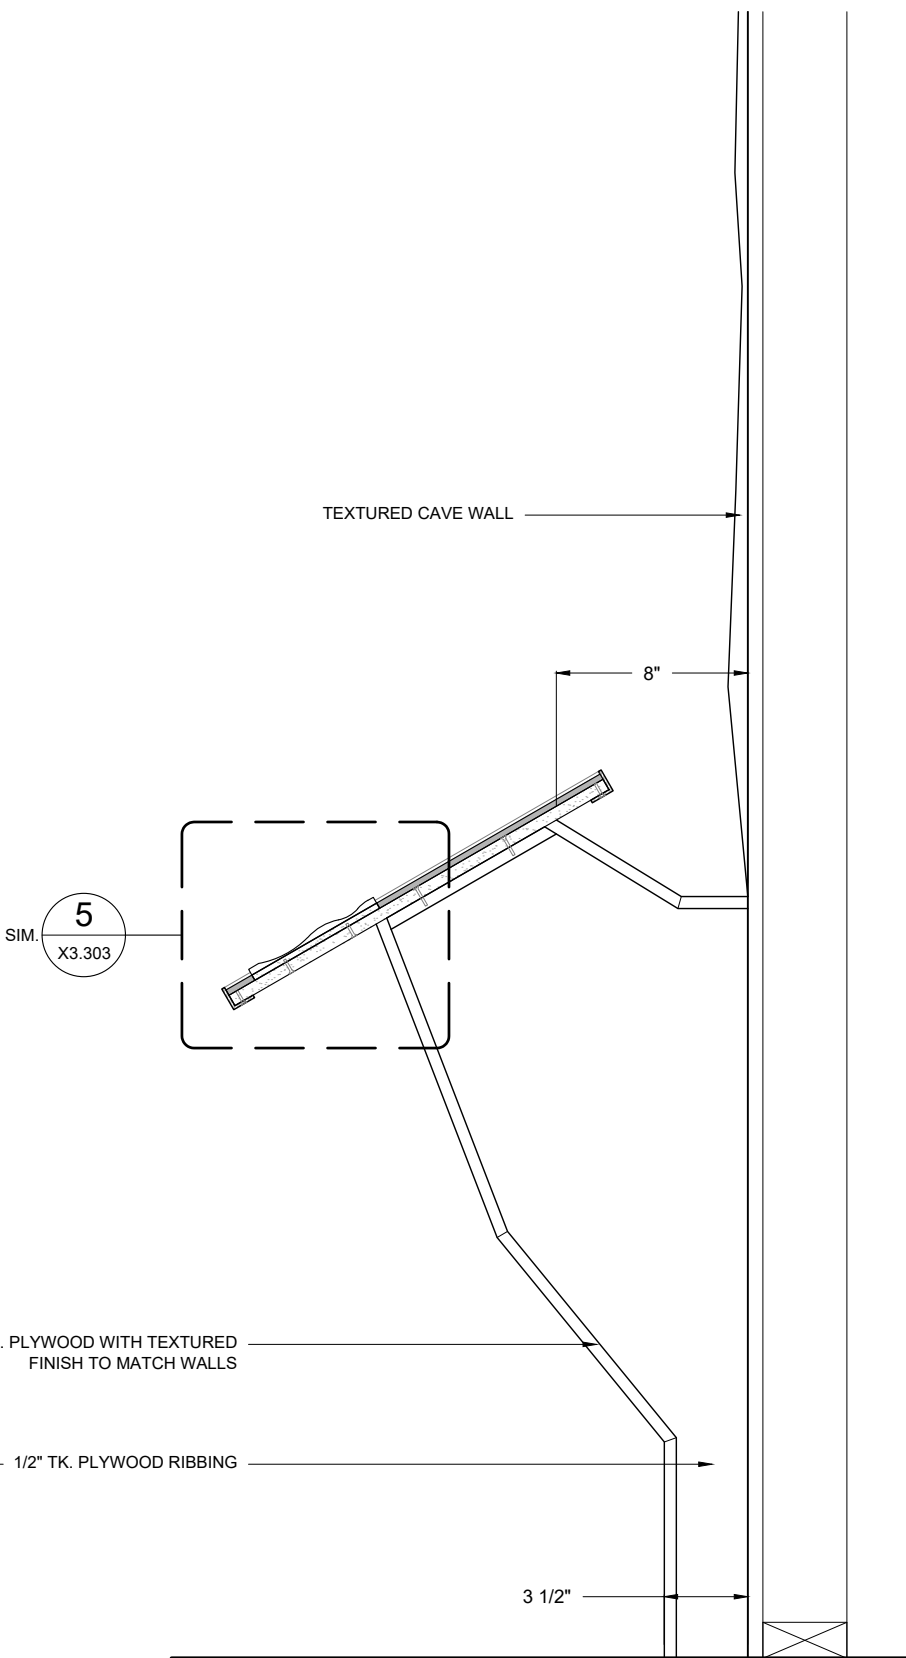

3 Section
X3.302 Scale A: 1 1/2" = 1'-0"

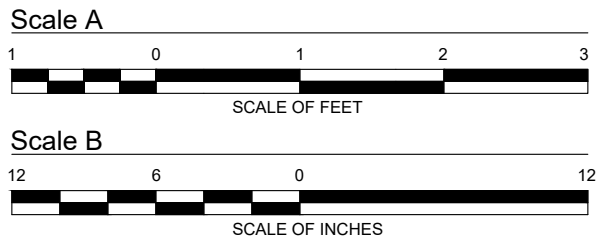

Lodgepole Visitor Center

Sequoia and Kings Canyon
National Parks

PHASE
PDI


SCALE
Noted

Note: Sheet is full-size at 11" x 17"



ISSUE DATE
02.11.2019

KEY PLAN


Interior Case
Dimensions
Height 39"
Width 21"
Depth 16 1/2"

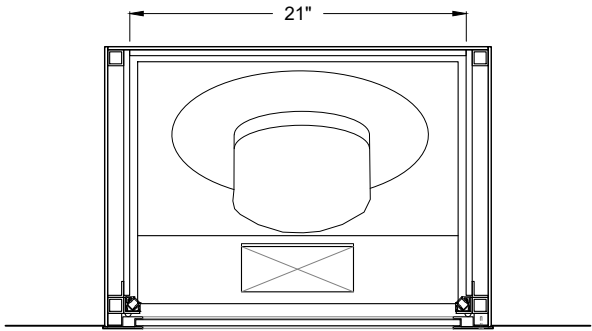

1 Plan
X3.400 Scale: 1" = 1'-0"

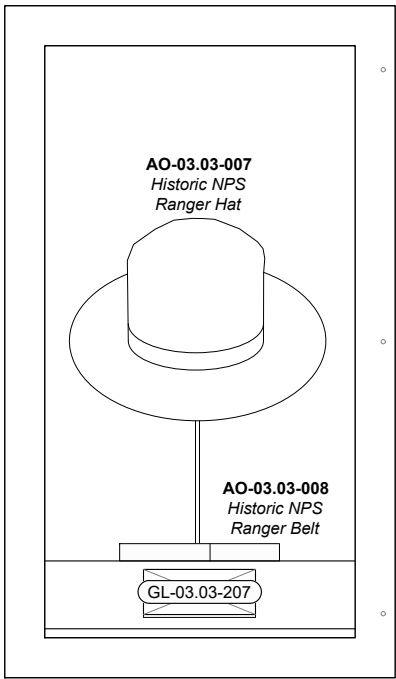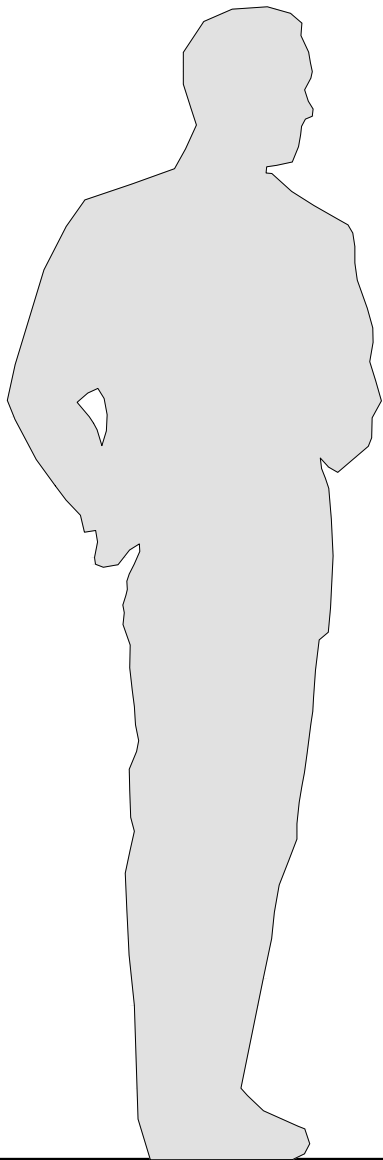

2 Front Elevation
X3.400 Scale: 1" = 1'-0"

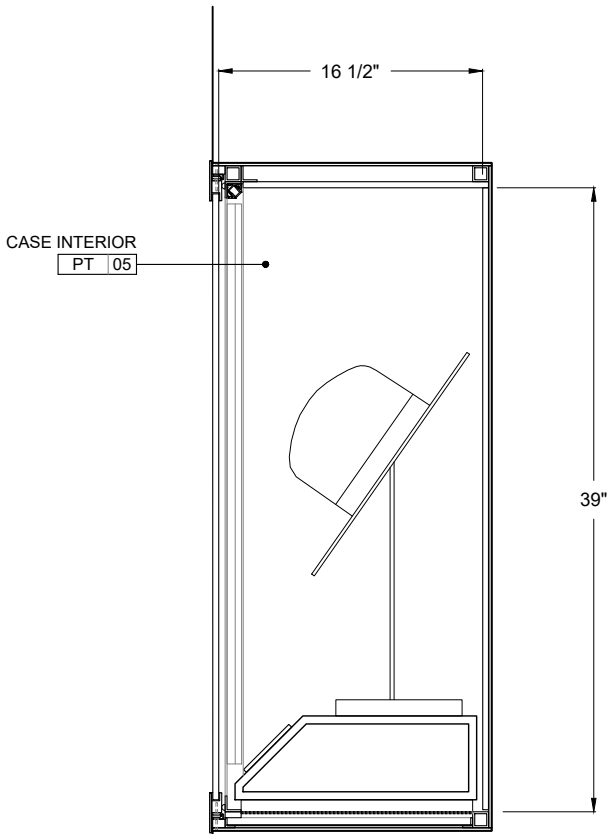

3 Section
X3.400 Scale: 1" = 1'-0"



Lodgepole Visitor Center

Sequoia and Kings Canyon
National Parks

PHASE

PDI

SCALE


Noted


Note: Sheet is full-size at 11" x 17"

ISSUE DATE

02.11.2019

KEY PLAN

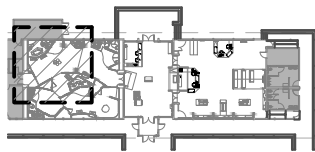

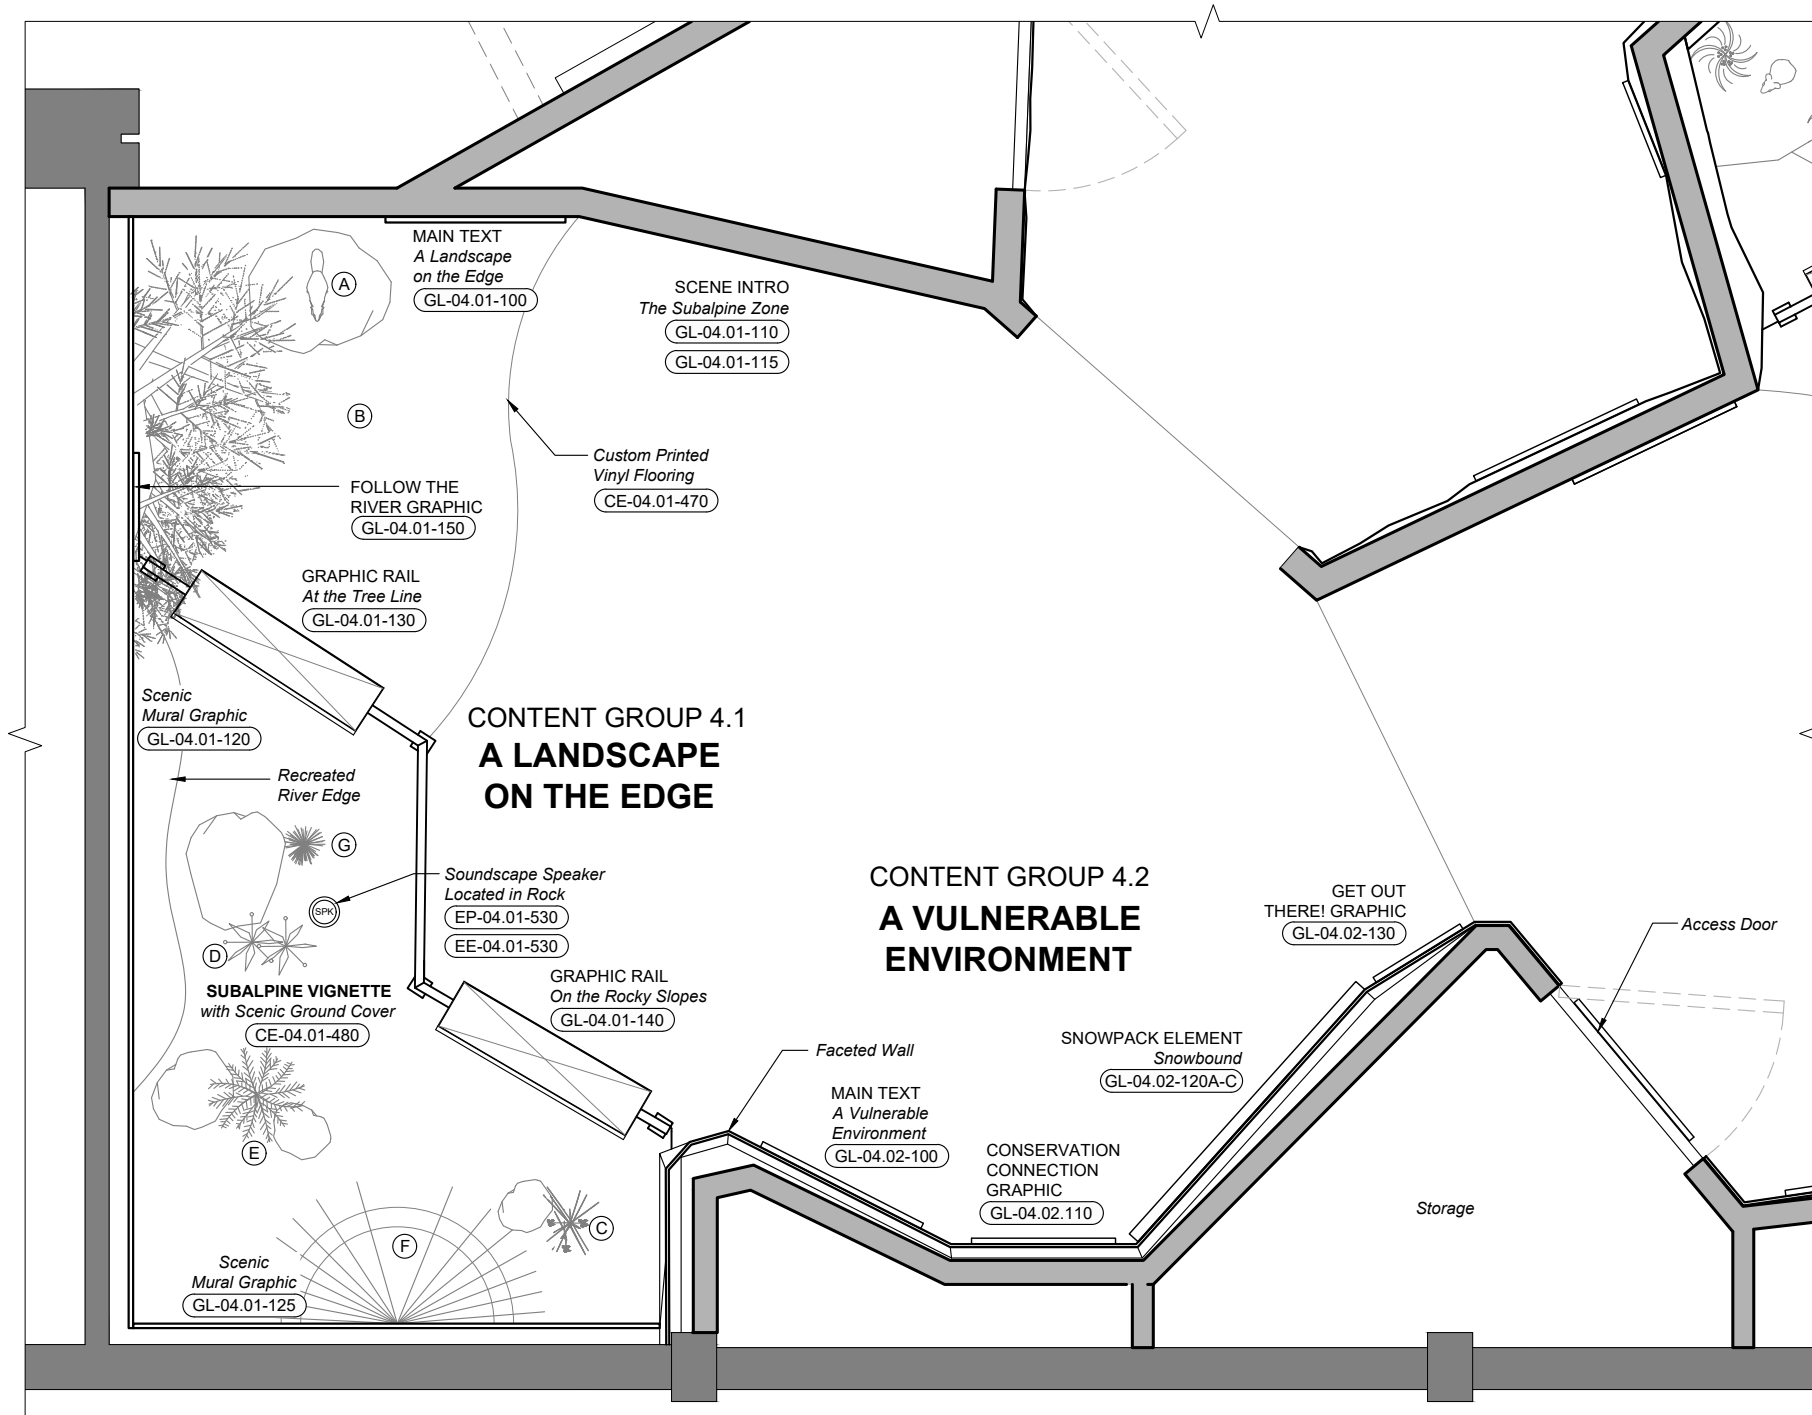


TACTILE SUBALPINE VIGNETTE MODELS

- (A) Tactile Marmot (CE-04.01-450)
- (B) Tactile Partial Wind Blown Foxtail Pine (CE-04.01-410)

PLATFORM SUBALPINE VIGNETTE MODELS

- (C) Yampah (CE-04.01-430)
- (D) Alpine Shooting Star (CE-04.01-420)
- (E) Geyer's Willows (CE-04.01-470)
- (F) Whitebark Pine with Clark's Nutcracker (CE-04.01-400) (CE-04.01-460)
- (G) Mountain Pride (CE-04.01-440)

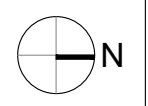

Lodgepole Visitor Center

Sequoia and Kings Canyon National Parks

PHASE

PDI

SCALE


Noted

Note: Sheet is full-size at 11" x 17"

ISSUE DATE

02.11.2019

KEY PLAN

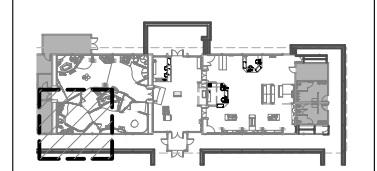

1 Exhibit Plan
X4.100 Scale: 3/8" = 1'-0"



CONTENT GROUP 4.2
A VULNERABLE
ENVIRONMENT



CONTENT GROUP 4.1
A LANDSCAPE
ON THE EDGE

Lodgepole Visitor Center

Sequoia and Kings Canyon
National Parks

PHASE

PDI

SCALE


Noted


Note: Sheet is full-size at 11" x 17"

ISSUE DATE


02.11.2019

KEY PLAN

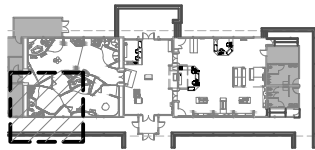

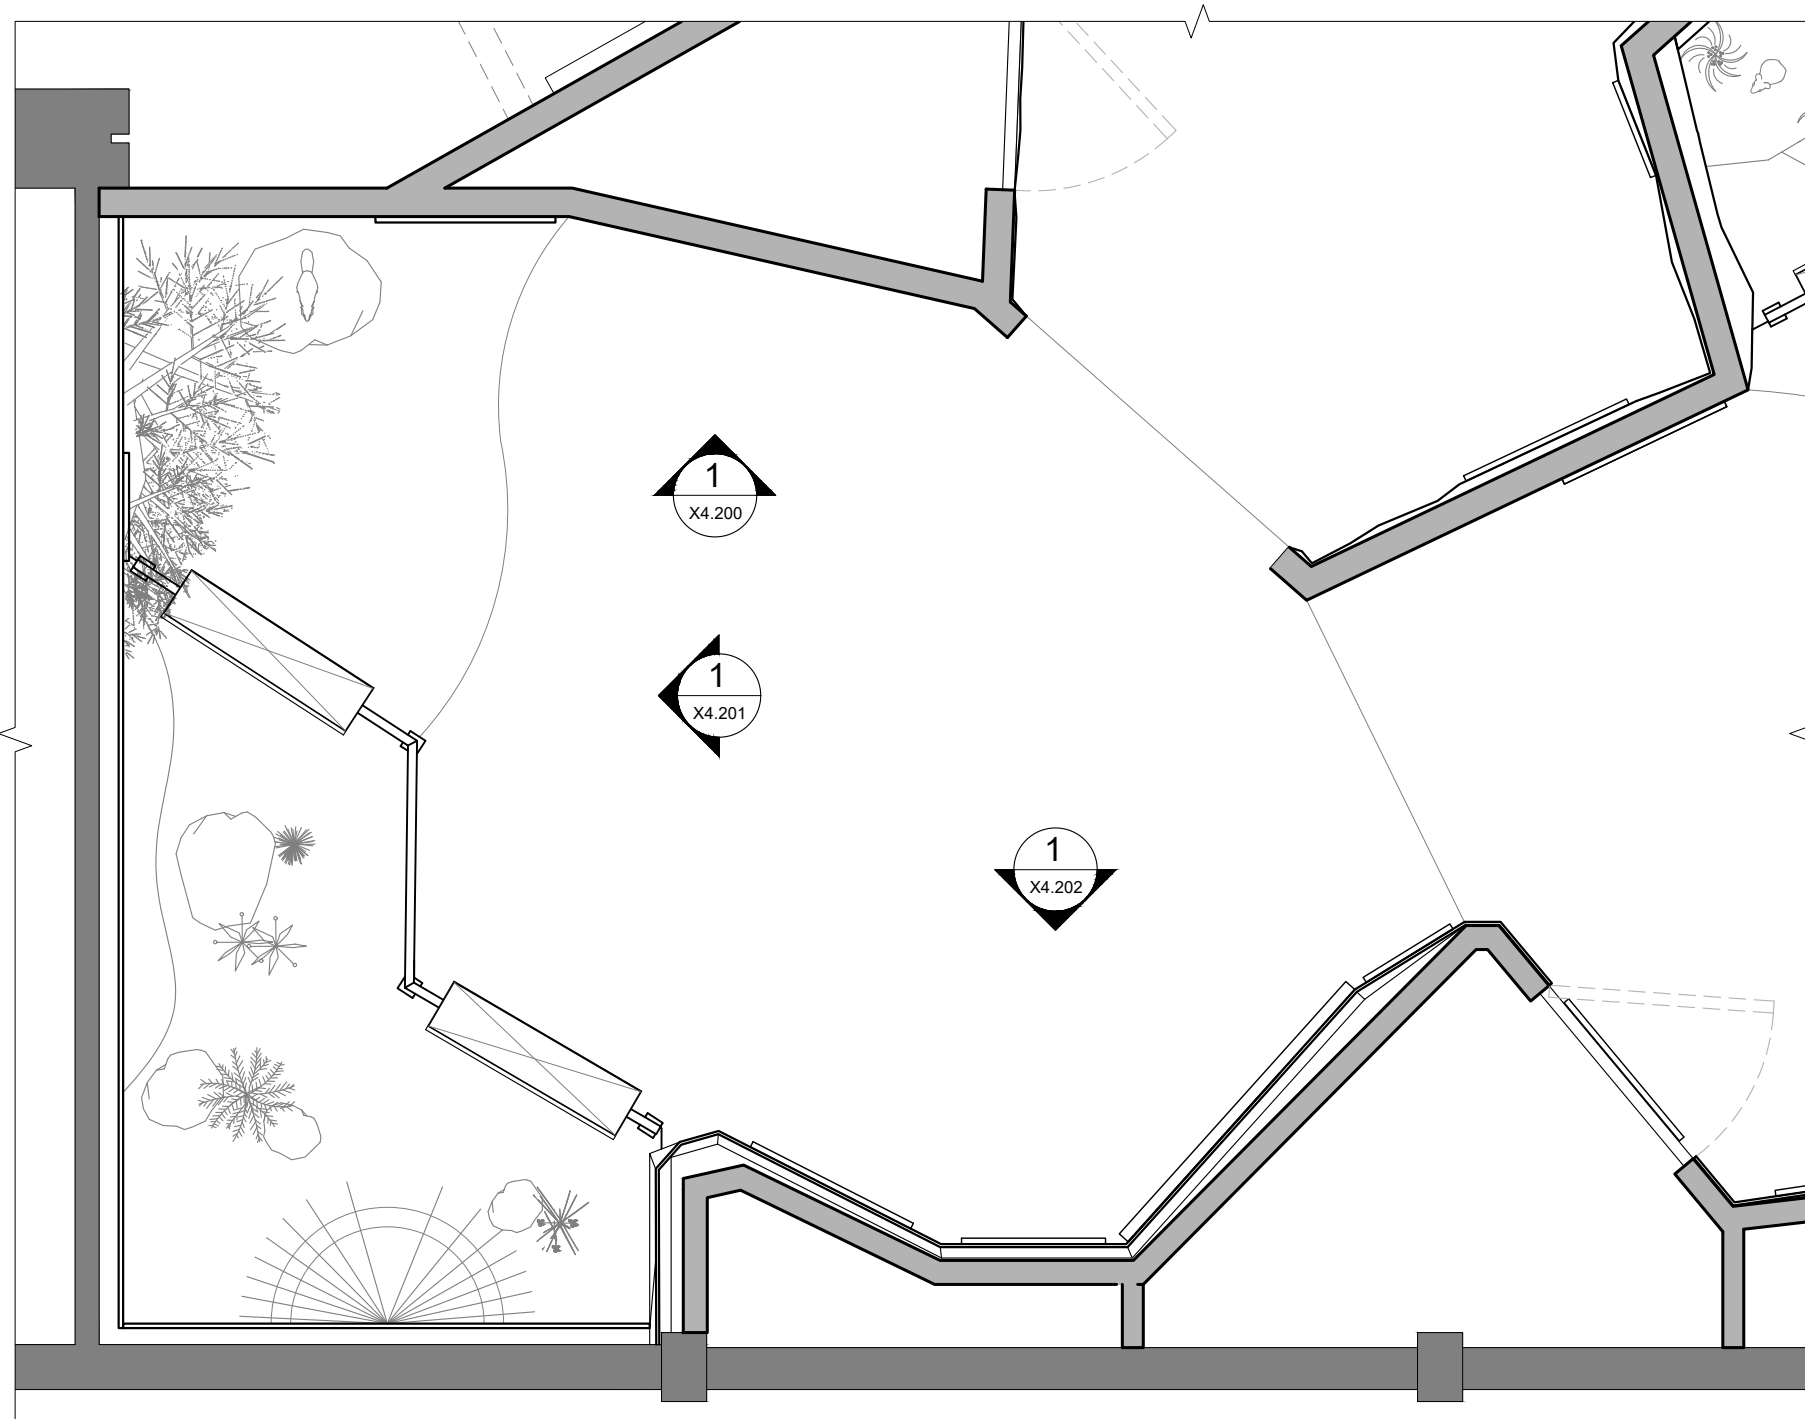

1 Key Plan
X4.102 Scale: 3/8" = 1'-0"

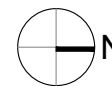

Lodgepole Visitor Center

Sequoia and Kings Canyon
National Parks

PHASE

PDI

SCALE


Noted


Note: Sheet is full-size at 11" x 17"

ISSUE DATE


02.11.2019

KEY PLAN

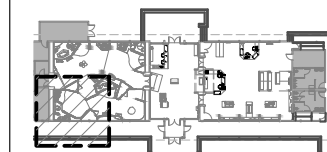

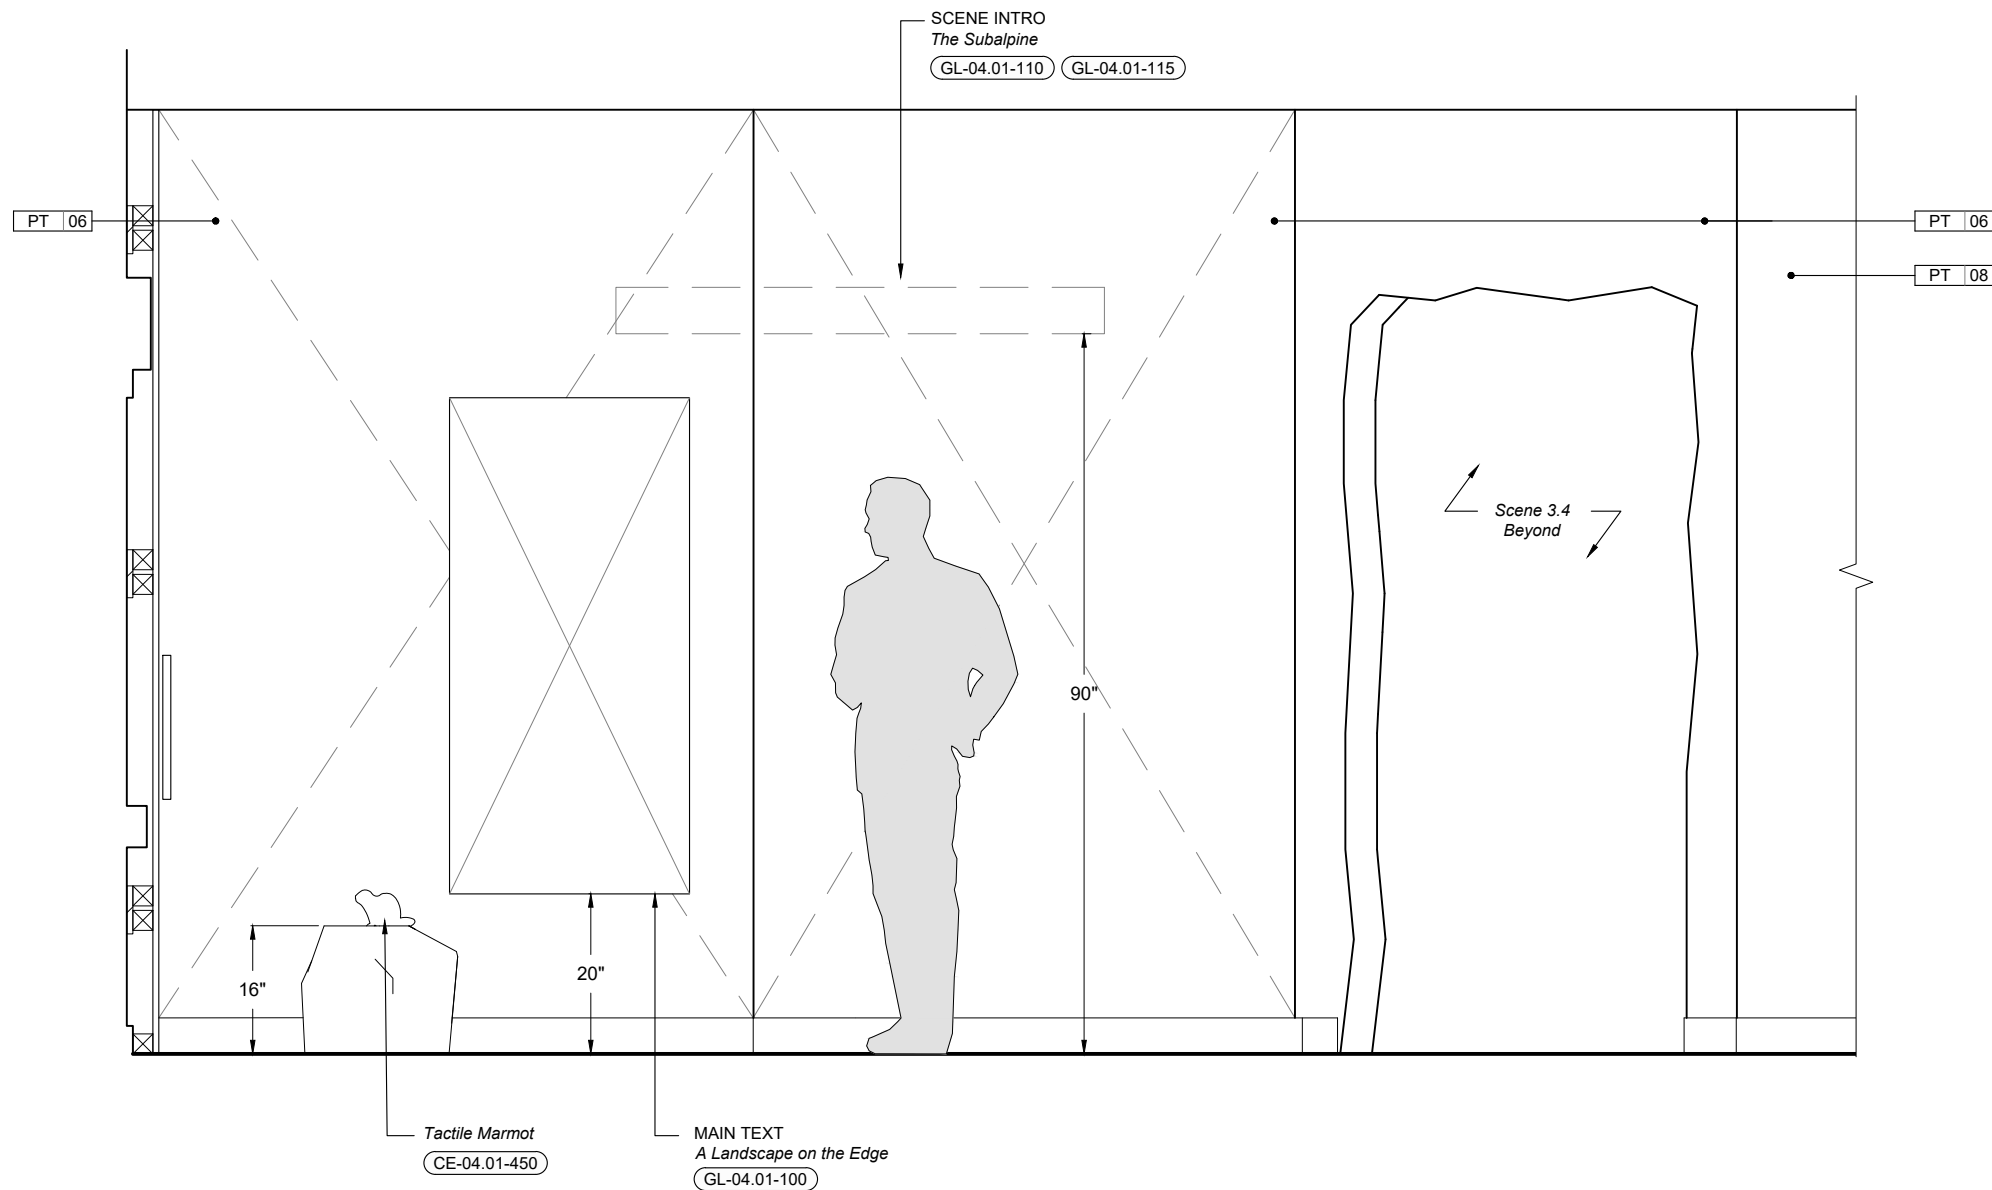

1 Elevation - Scene 4, Content Group 1
X4.200 Scale: 1/2" = 1'-0"

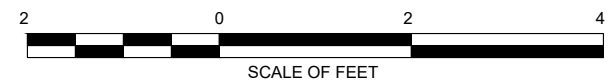

Lodgepole Visitor Center

Sequoia and Kings Canyon
National Parks

PHASE

PDI

SCALE


Noted


Note: Sheet is full-size at 11" x 17"

ISSUE DATE

02.11.2019

KEY PLAN

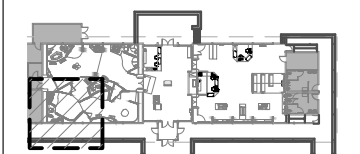

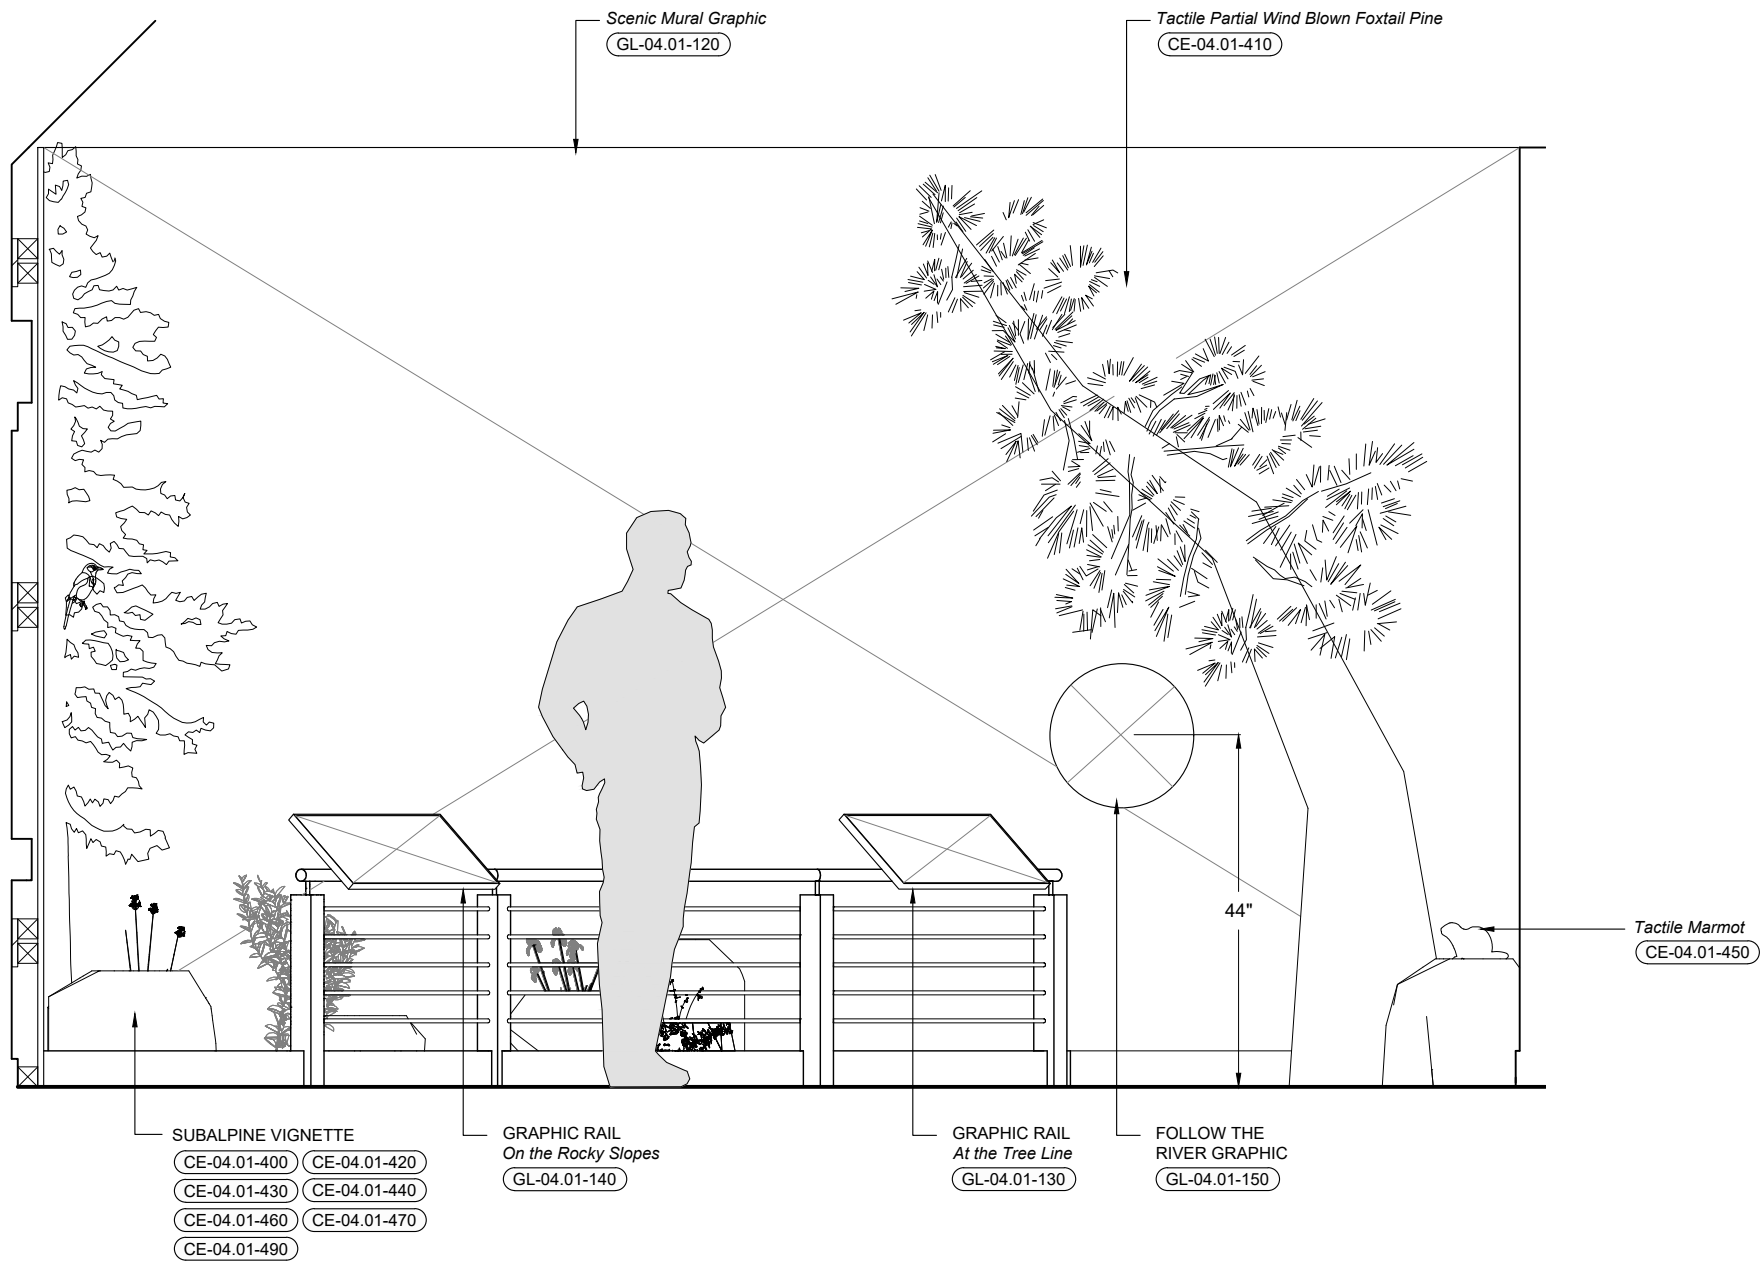

1 Elevation - Scene 4, Content Group 1
X4.201 Scale: 1/2" = 1'-0"



Lodgepole Visitor Center

Sequoia and Kings Canyon
National Parks

PHASE

PDI

SCALE


Noted


Note: Sheet is full-size at 11" x 17"

ISSUE DATE

02.11.2019

KEY PLAN

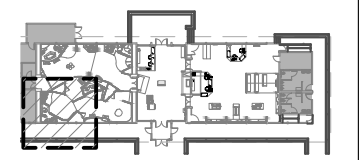

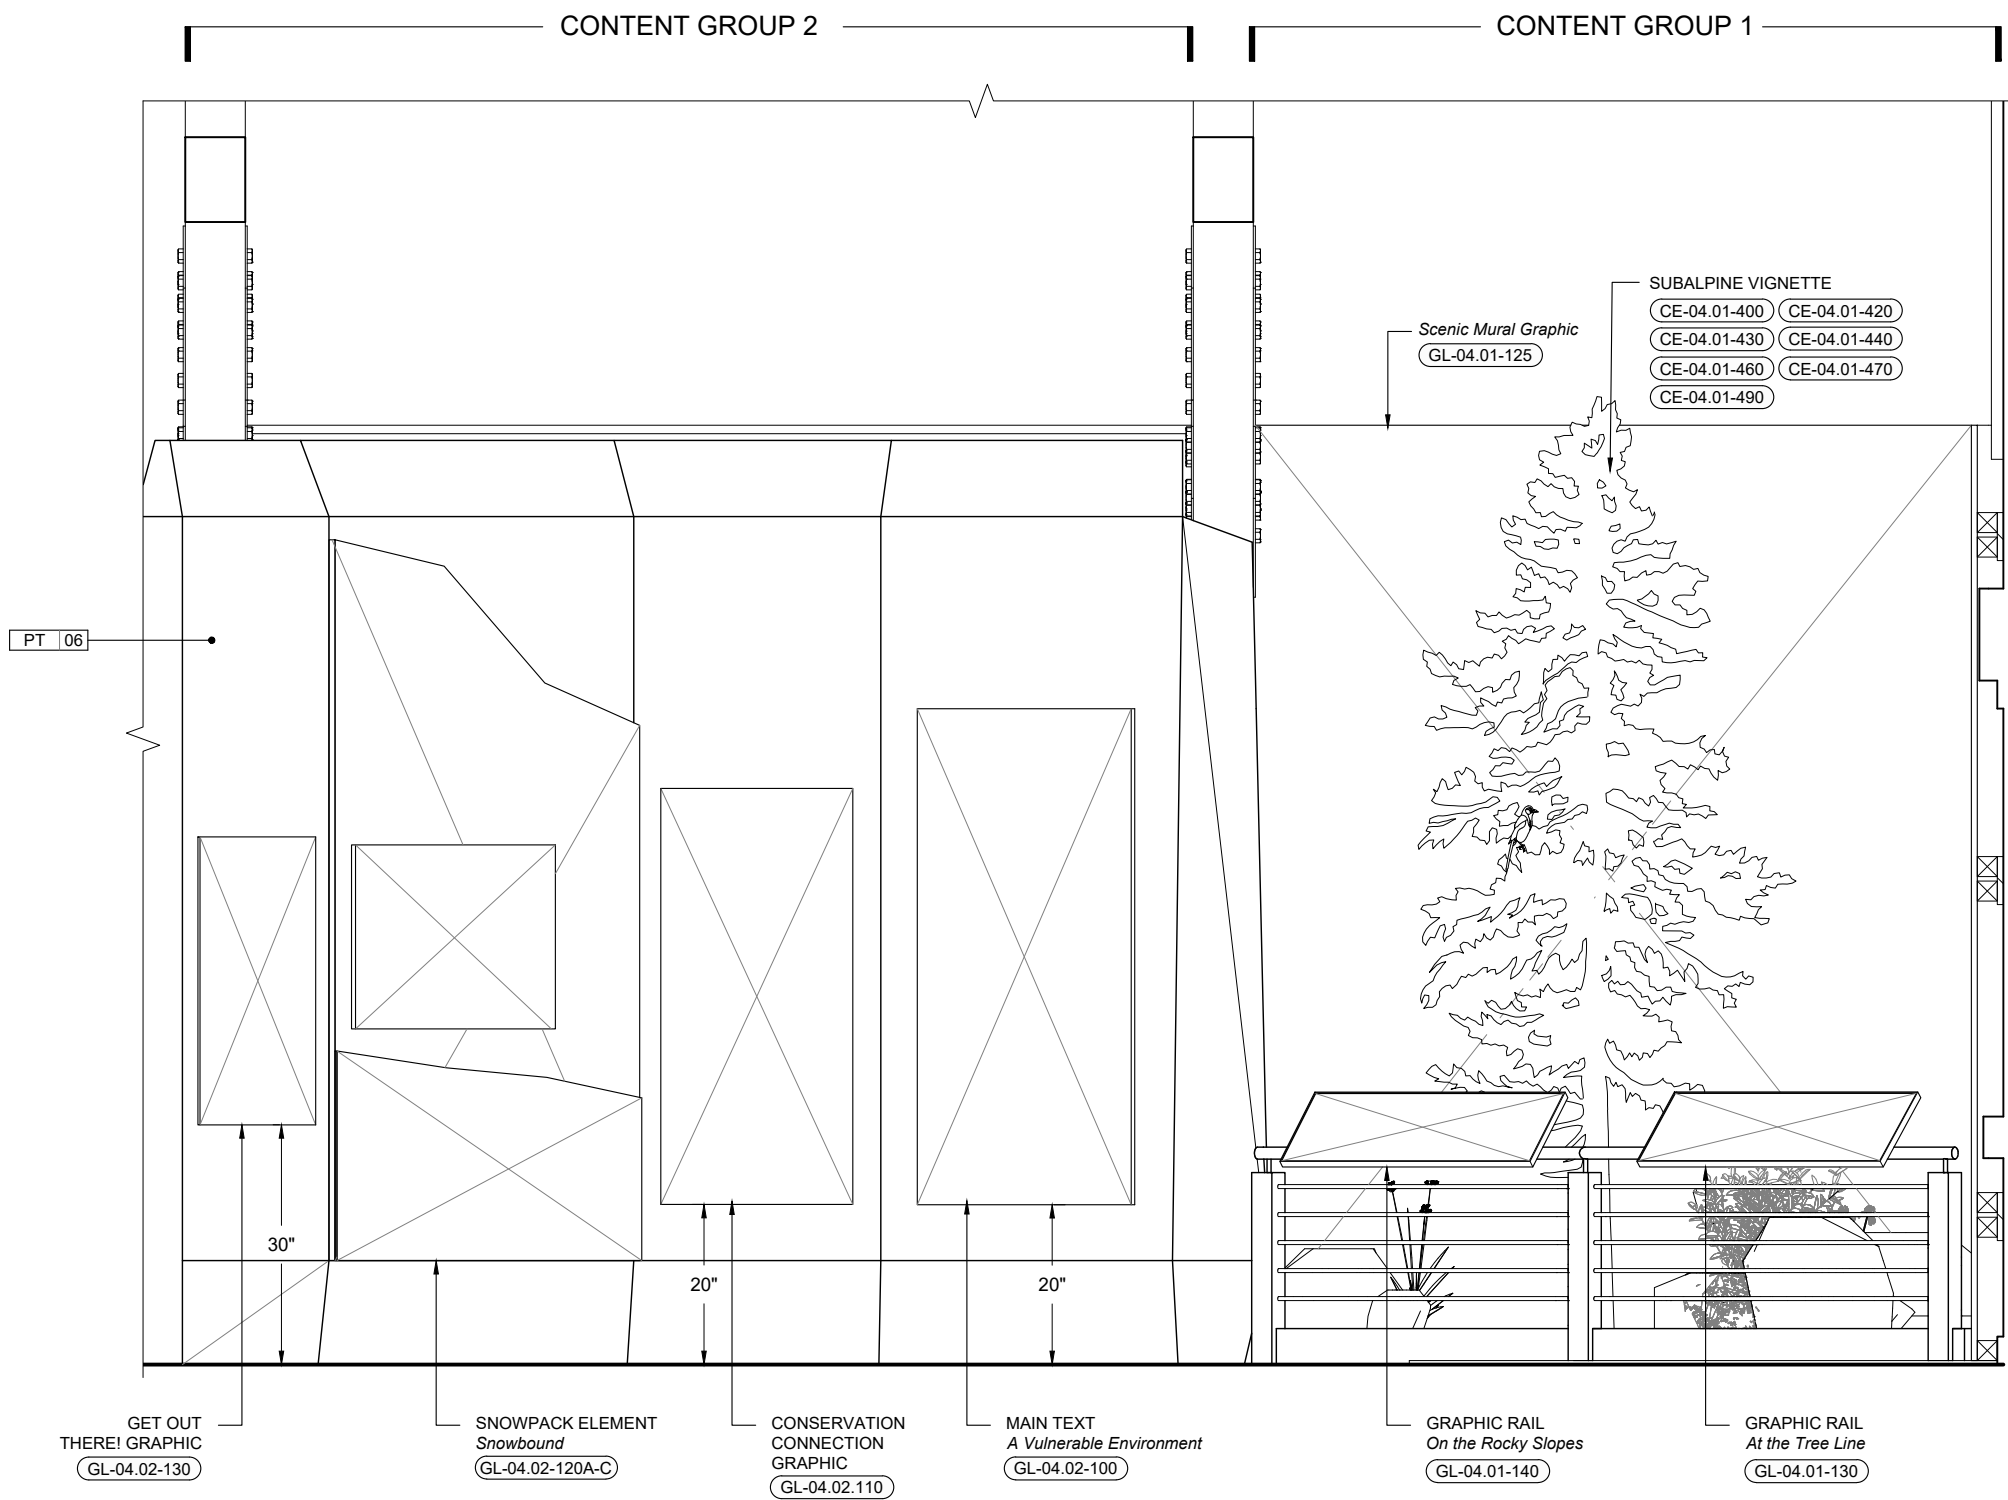

1 Elevation - Scene 4, Content Groups 1 and 2
X4.202 Scale: 1/2" = 1'-0"

Lodgepole Visitor Center

Sequoia and Kings Canyon
National Parks

PHASE

PDI

SCALE


Noted



Note: Sheet is full-size at 11" x 17"

ISSUE DATE


02.11.2019

KEY PLAN

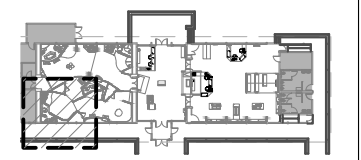


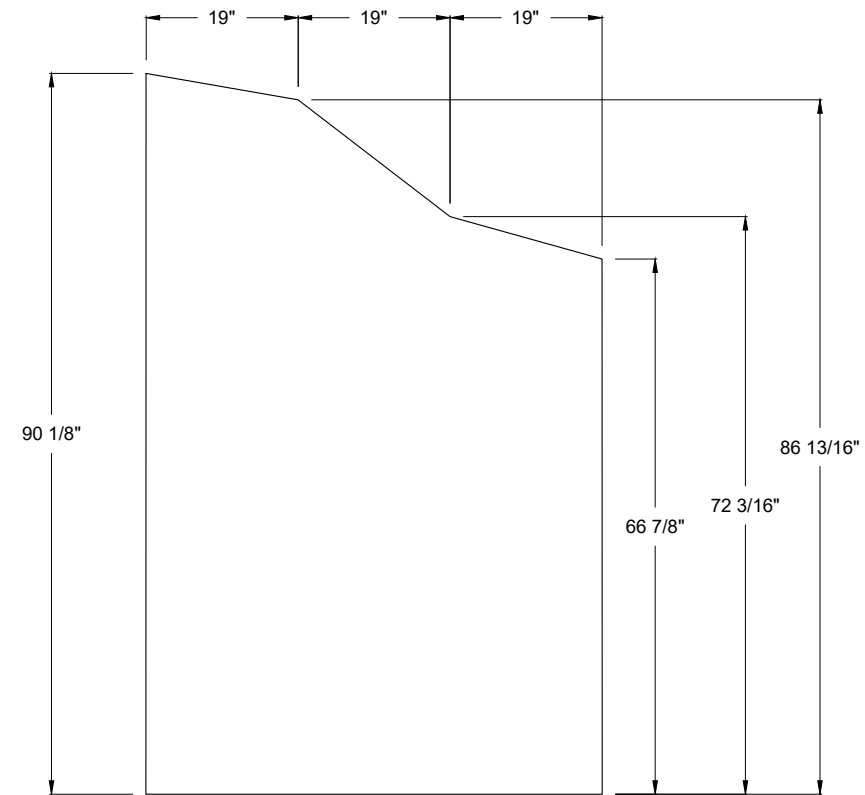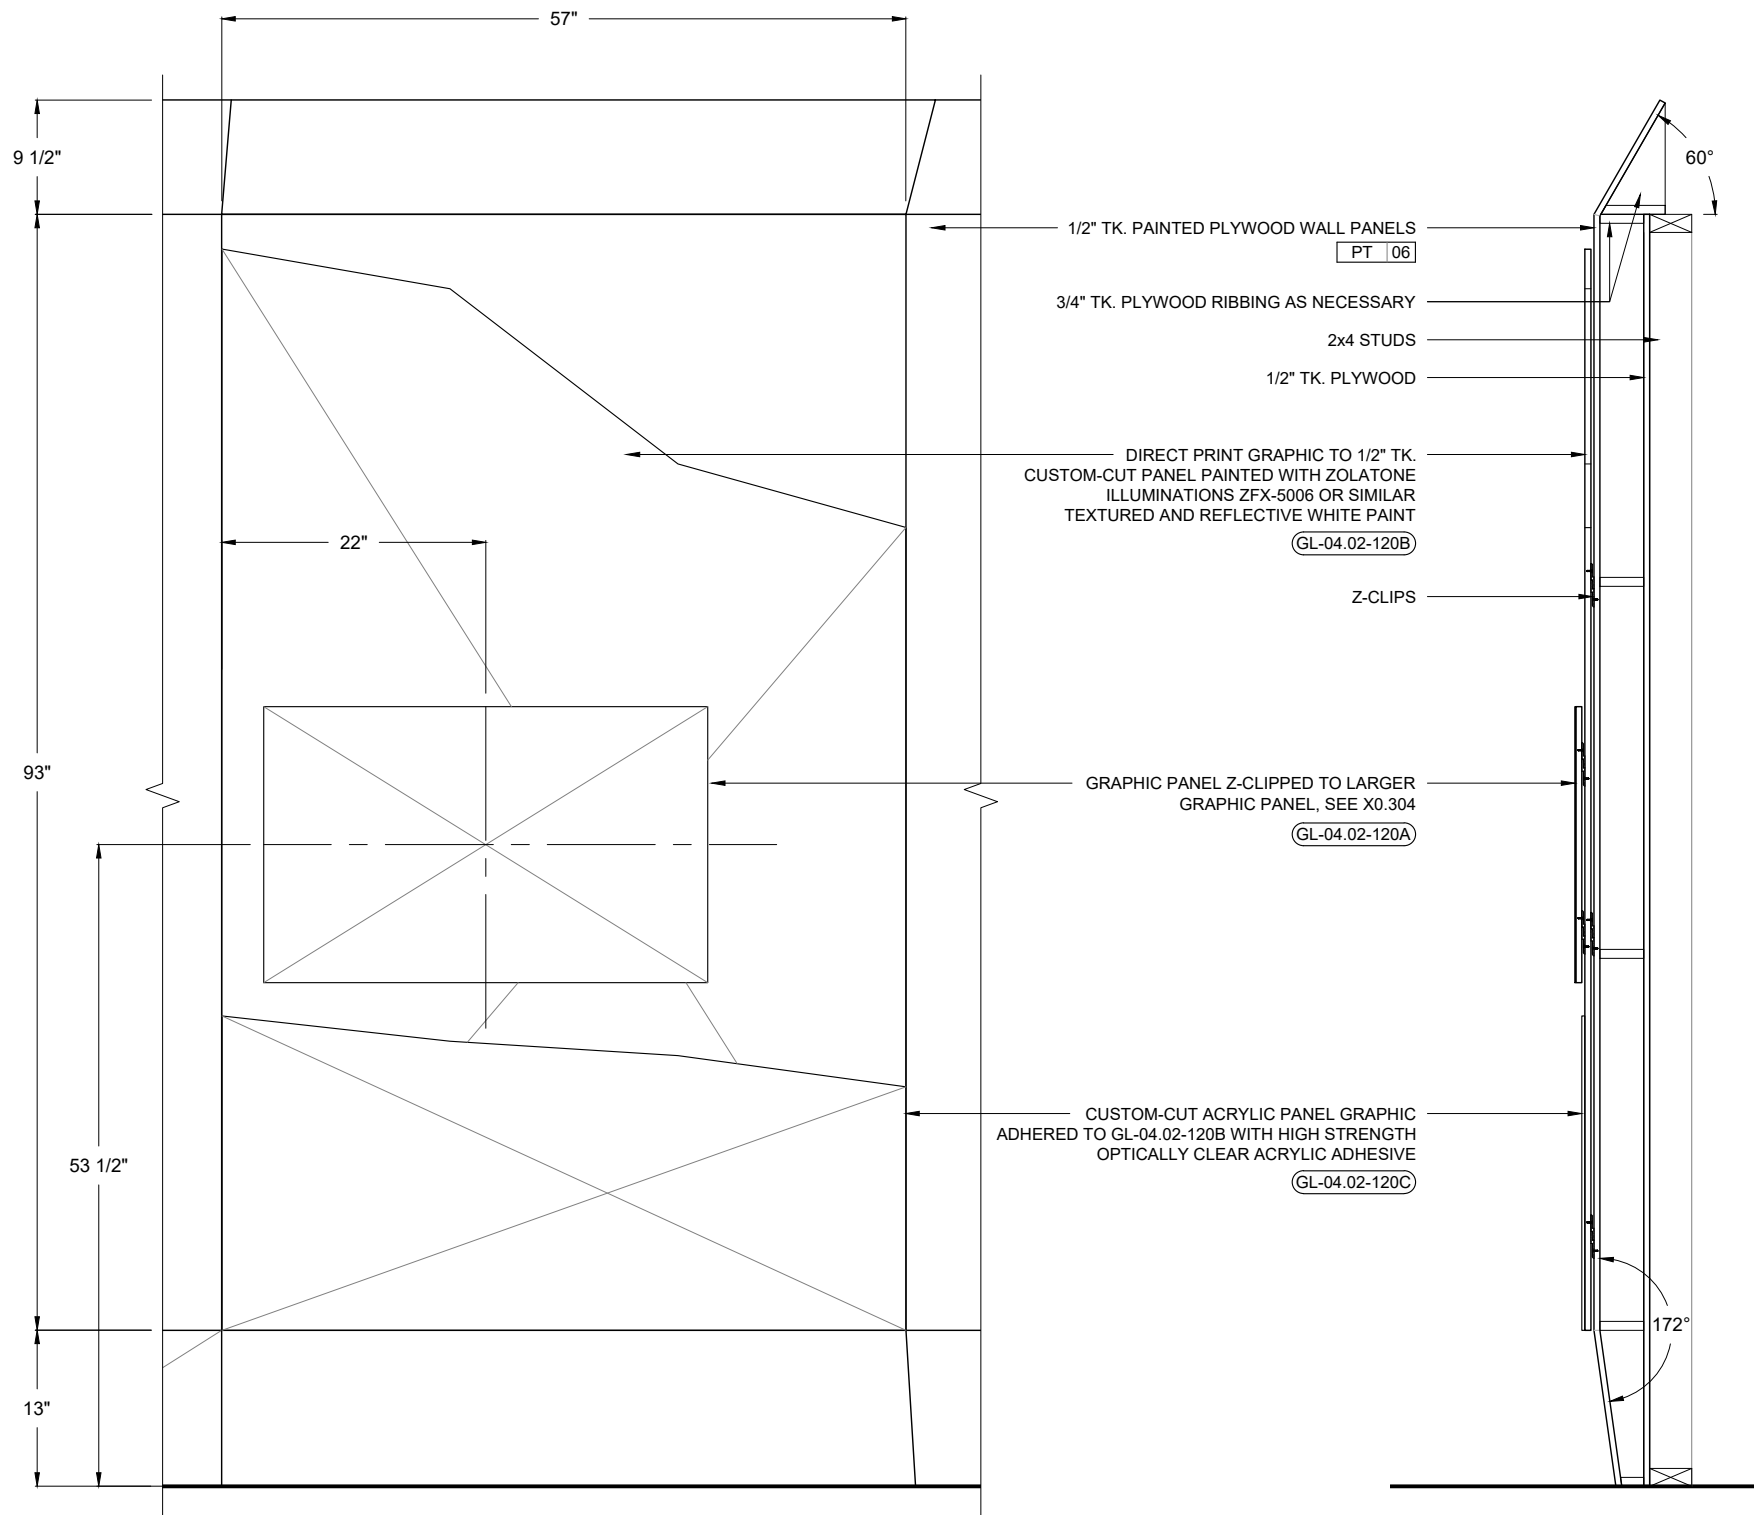

3 Elevation - GL-04.02-120B
X4.300 Scale B: 1/2" = 1'-0"

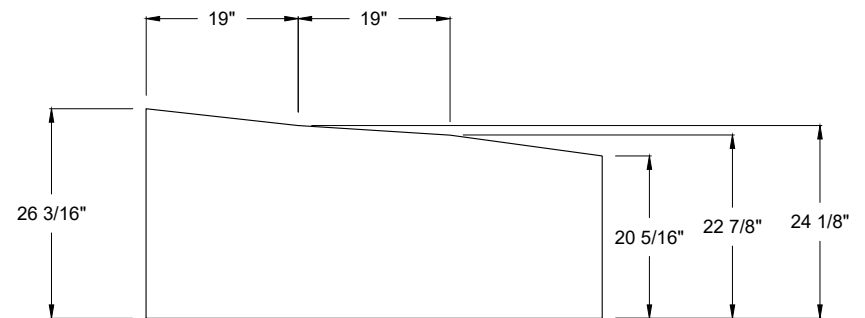

4 Elevation - GL-04.02-120C
X4.300 Scale B: 1/2" = 1'-0"

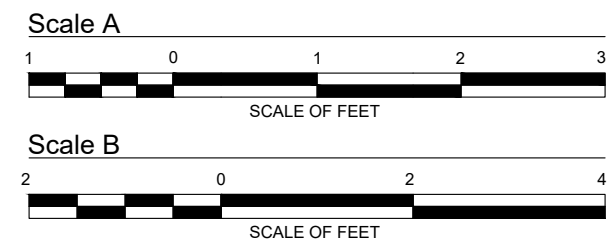



Lodgepole Visitor Center

Sequoia and Kings Canyon National Parks

PHASE
PDI
SCALE
Noted
Note: Sheet is full-size at 11" x 17"
ISSUE DATE
02.11.2019

KEY PLAN

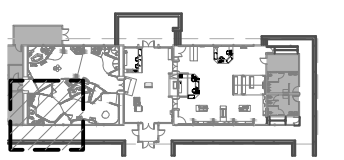

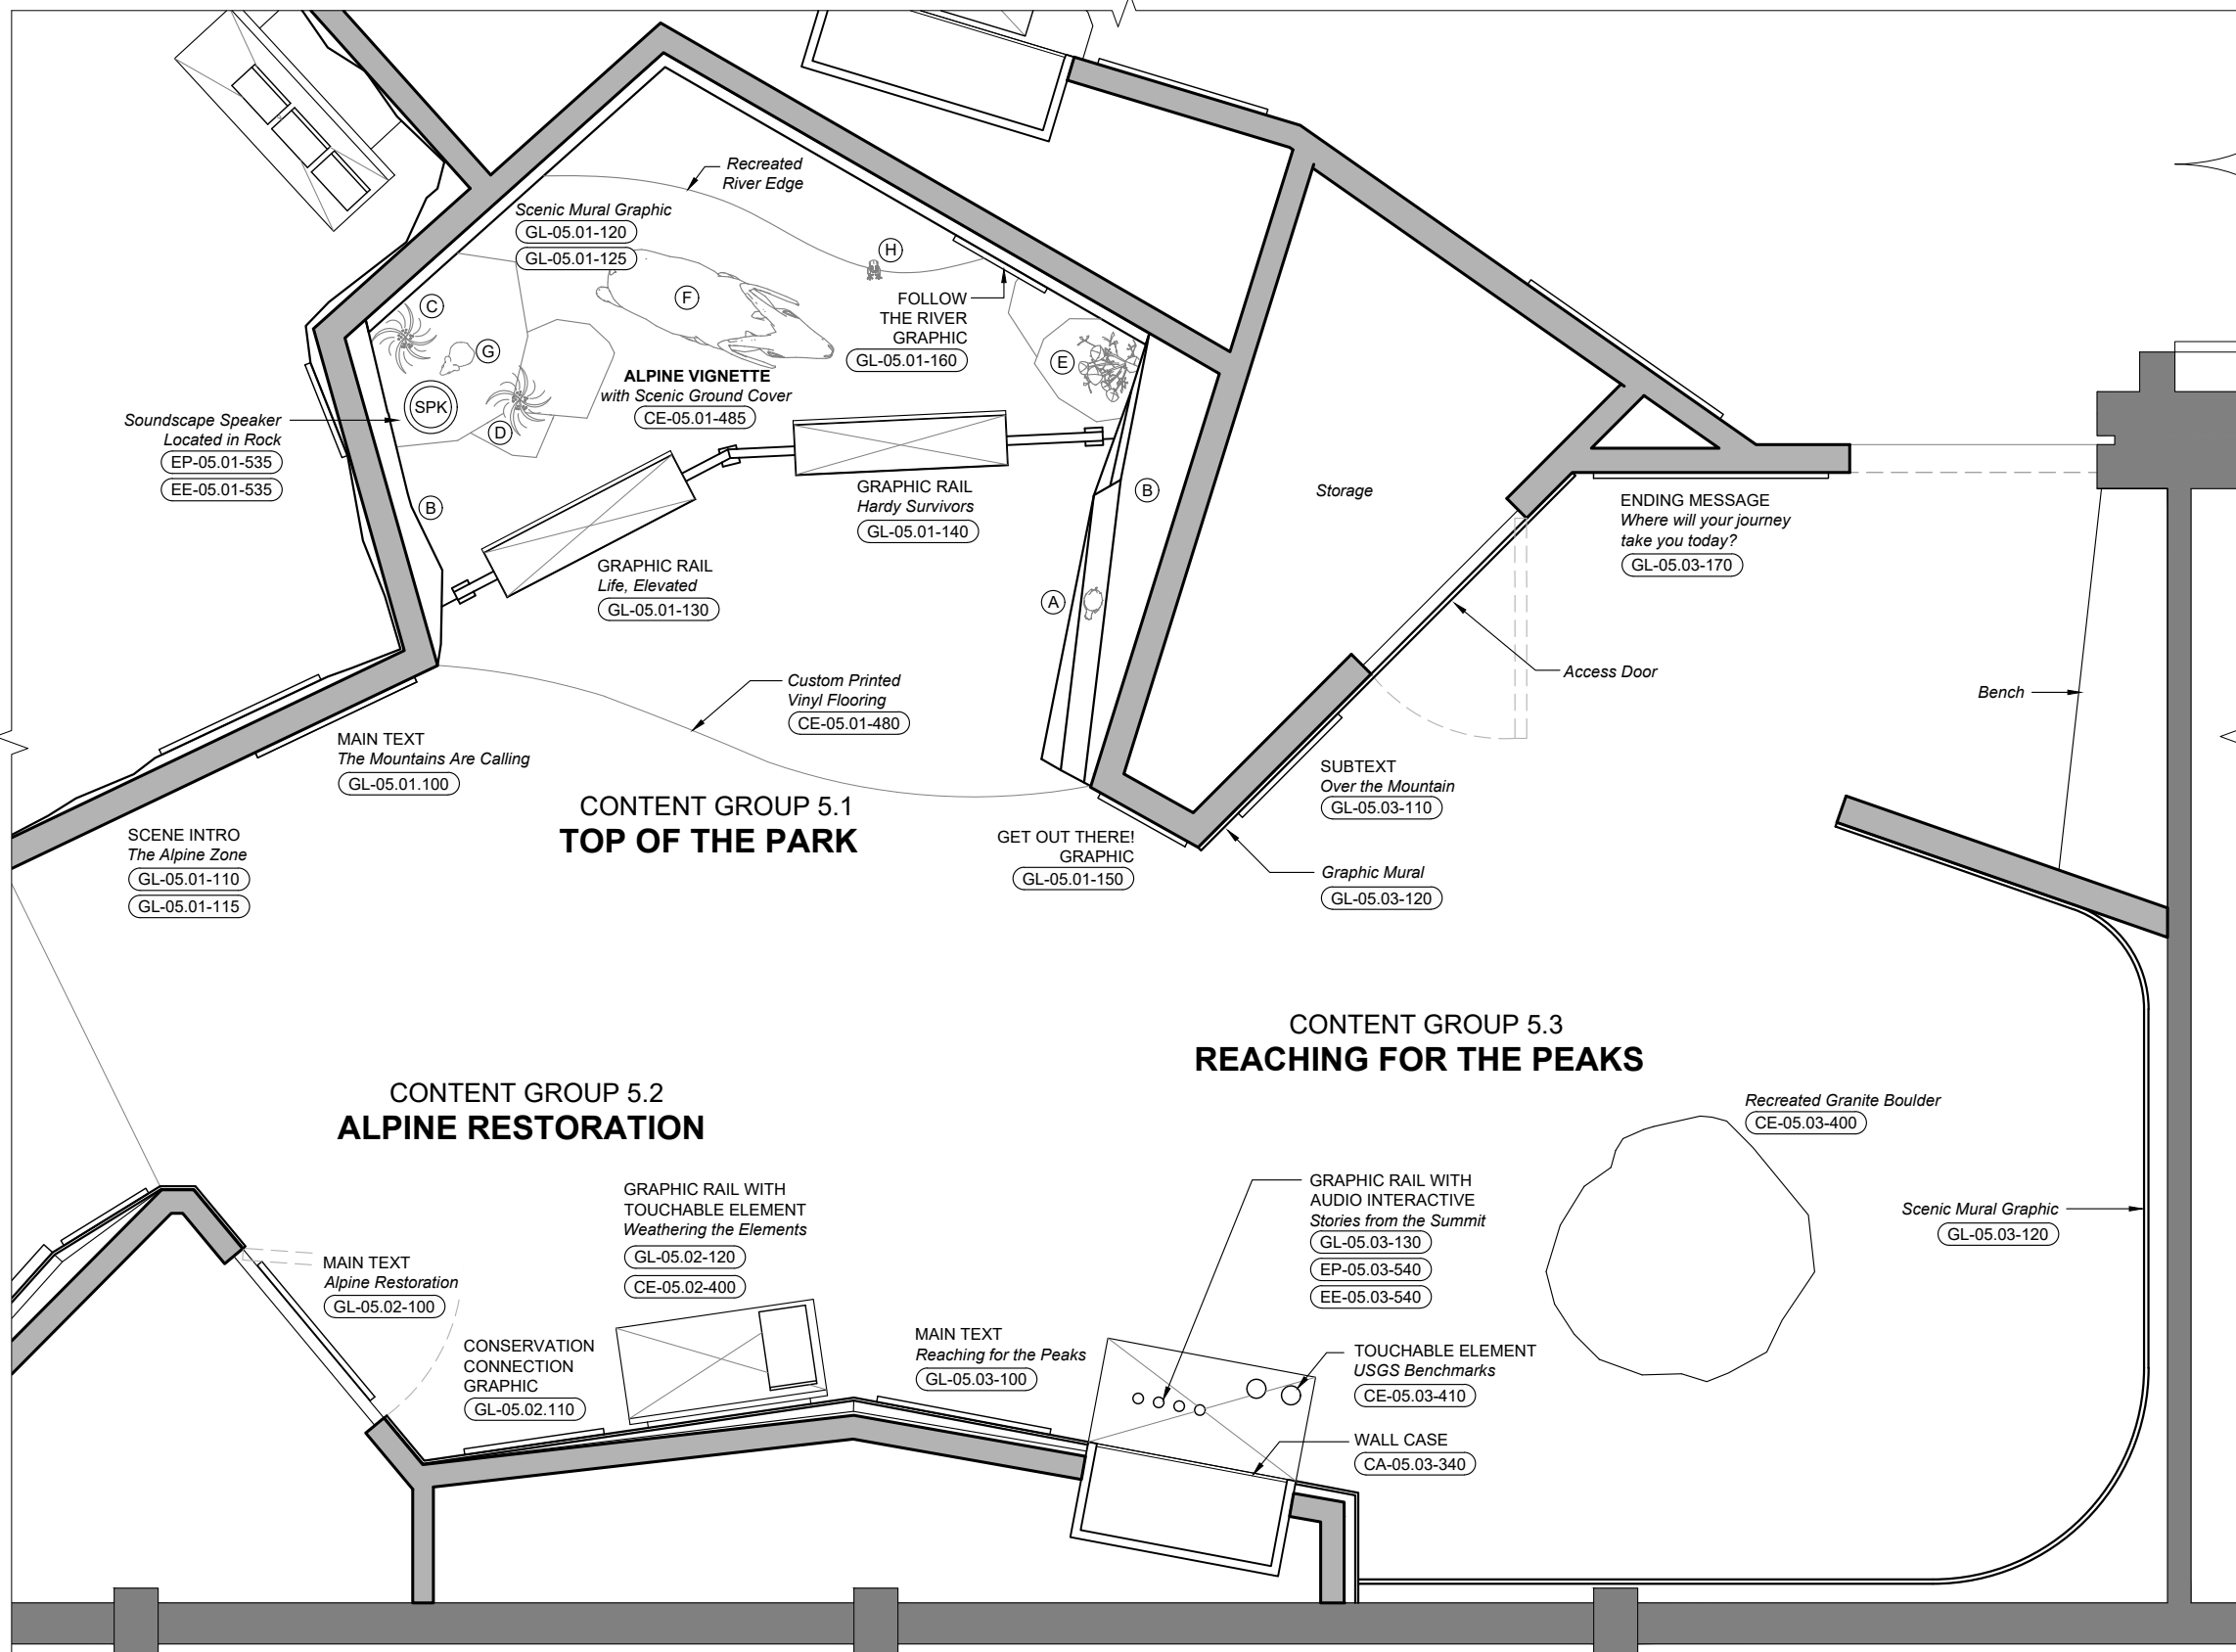


TACTILE ALPINE VIGNETTE MODELS

- (A) Tactile Gray-Crowned Rosy Finch (CE-05.01-470)
- (B) Tactile Recreated Granite Wall (CE-05.01-460)

PLATFORM ALPINE VIGNETTE MODELS

- (C) Sky Pilot (CE-05.01-400)
- (D) Oval Leaf Buckwheat (CE-05.01-410)
- (E) Lemmon's Draba (CE-05.01-420)
- (F) Sierra Nevada Bighorn Sheep (CE-05.01-430)
- (G) Pika (CE-05.01-440)
- (H) Mountain Yellow-Legged Frog (CE-05.01-450)

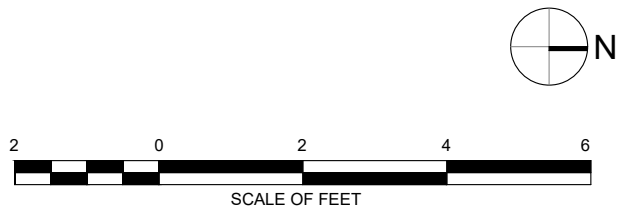

Lodgepole Visitor Center

Sequoia and Kings Canyon National Parks

PHASE

PDI

SCALE


Noted

Note: Sheet is full-size at 11" x 17"

ISSUE DATE

02.11.2019

KEY PLAN

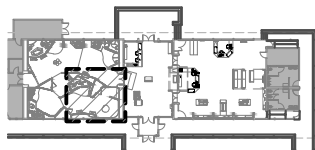

CONTENT GROUP 5.3
REACHING FOR
THE PEAKS

CONTENT GROUP 5.2
ALPINE RESTORATION

CONTENT GROUP 5.1
TOP OF THE PARK



Lodgepole Visitor Center

Sequoia and Kings Canyon
National Parks

PHASE

PDI

SCALE


Noted



Note: Sheet is full-size at 11" x 17"

ISSUE DATE

02.11.2019

KEY PLAN

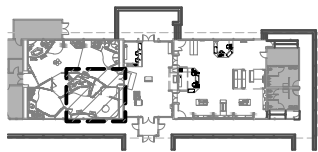

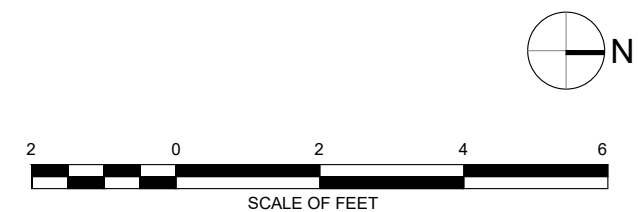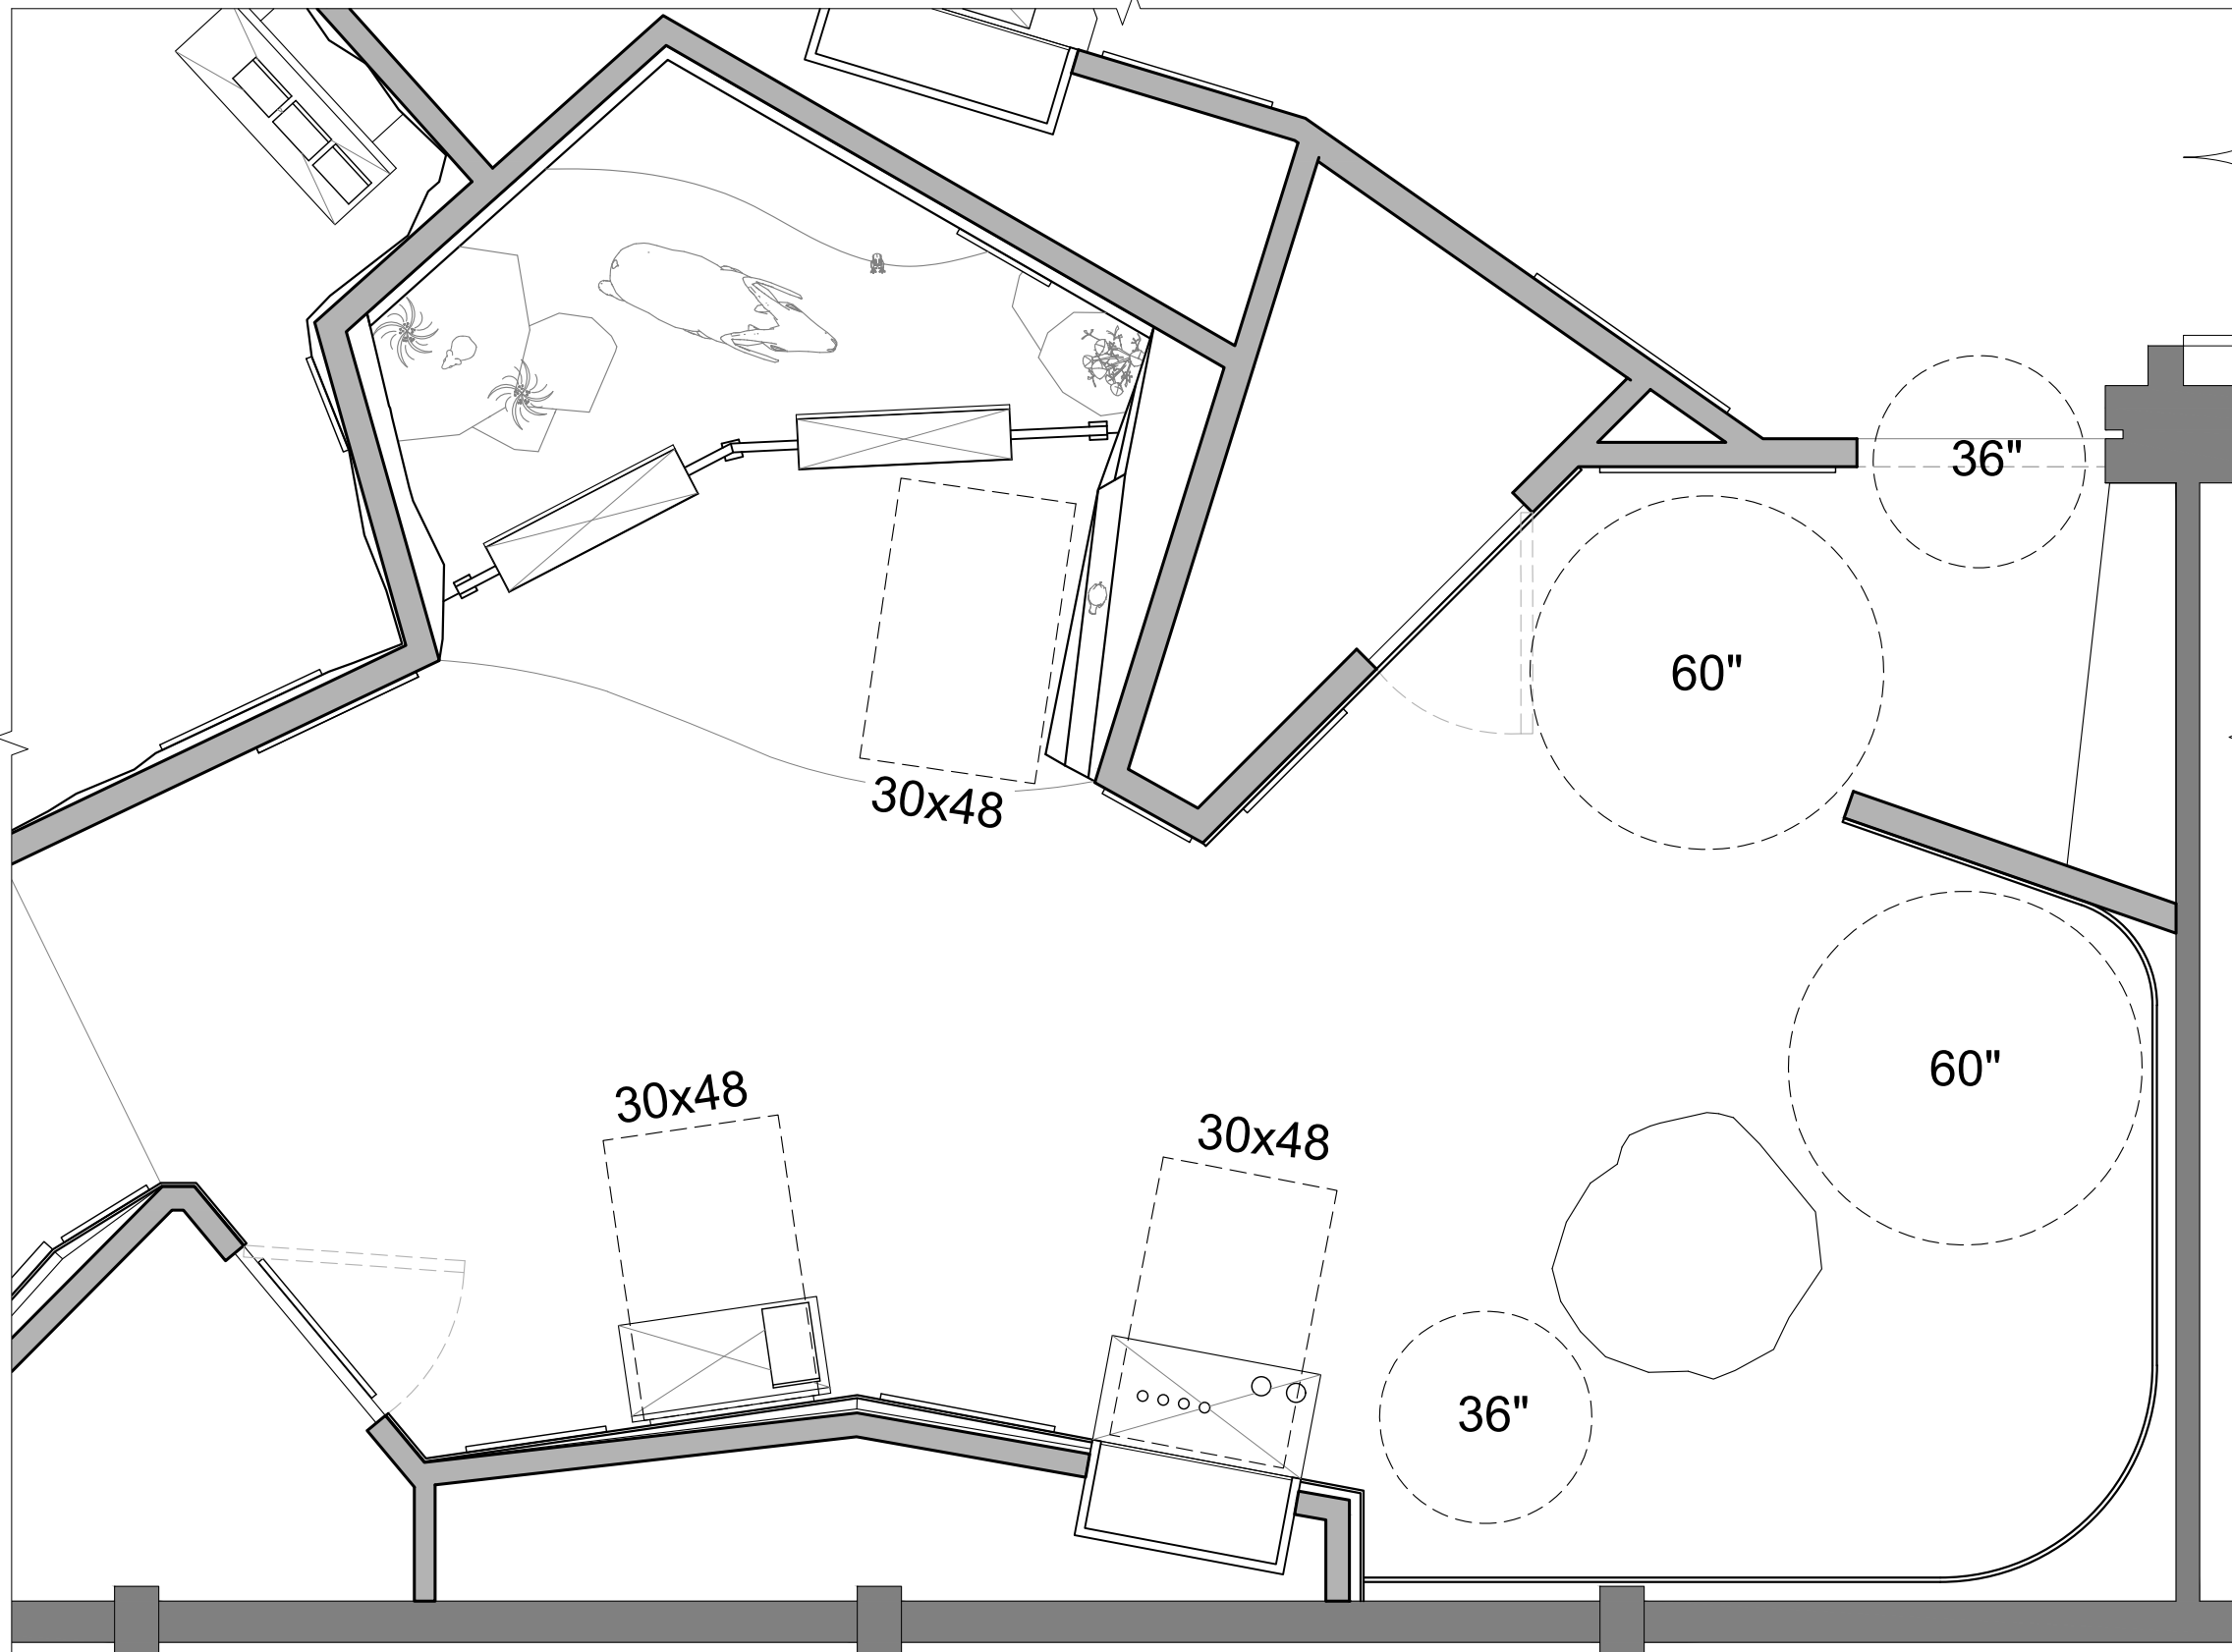

Lodgepole Visitor Center

Sequoia and Kings Canyon
National Parks

PHASE

PDI

SCALE


Noted

Note: Sheet is full-size at 11" x 17"



ISSUE DATE

02.11.2019

KEY PLAN

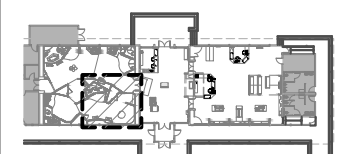

1 Accessible Clearances Plan
X5.102 Scale: 3/8" = 1'-0"

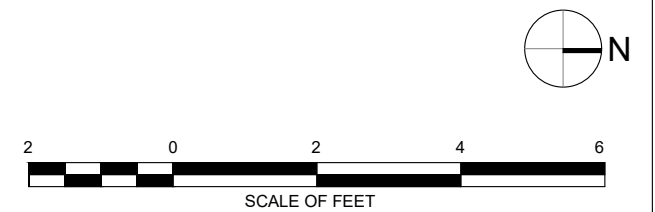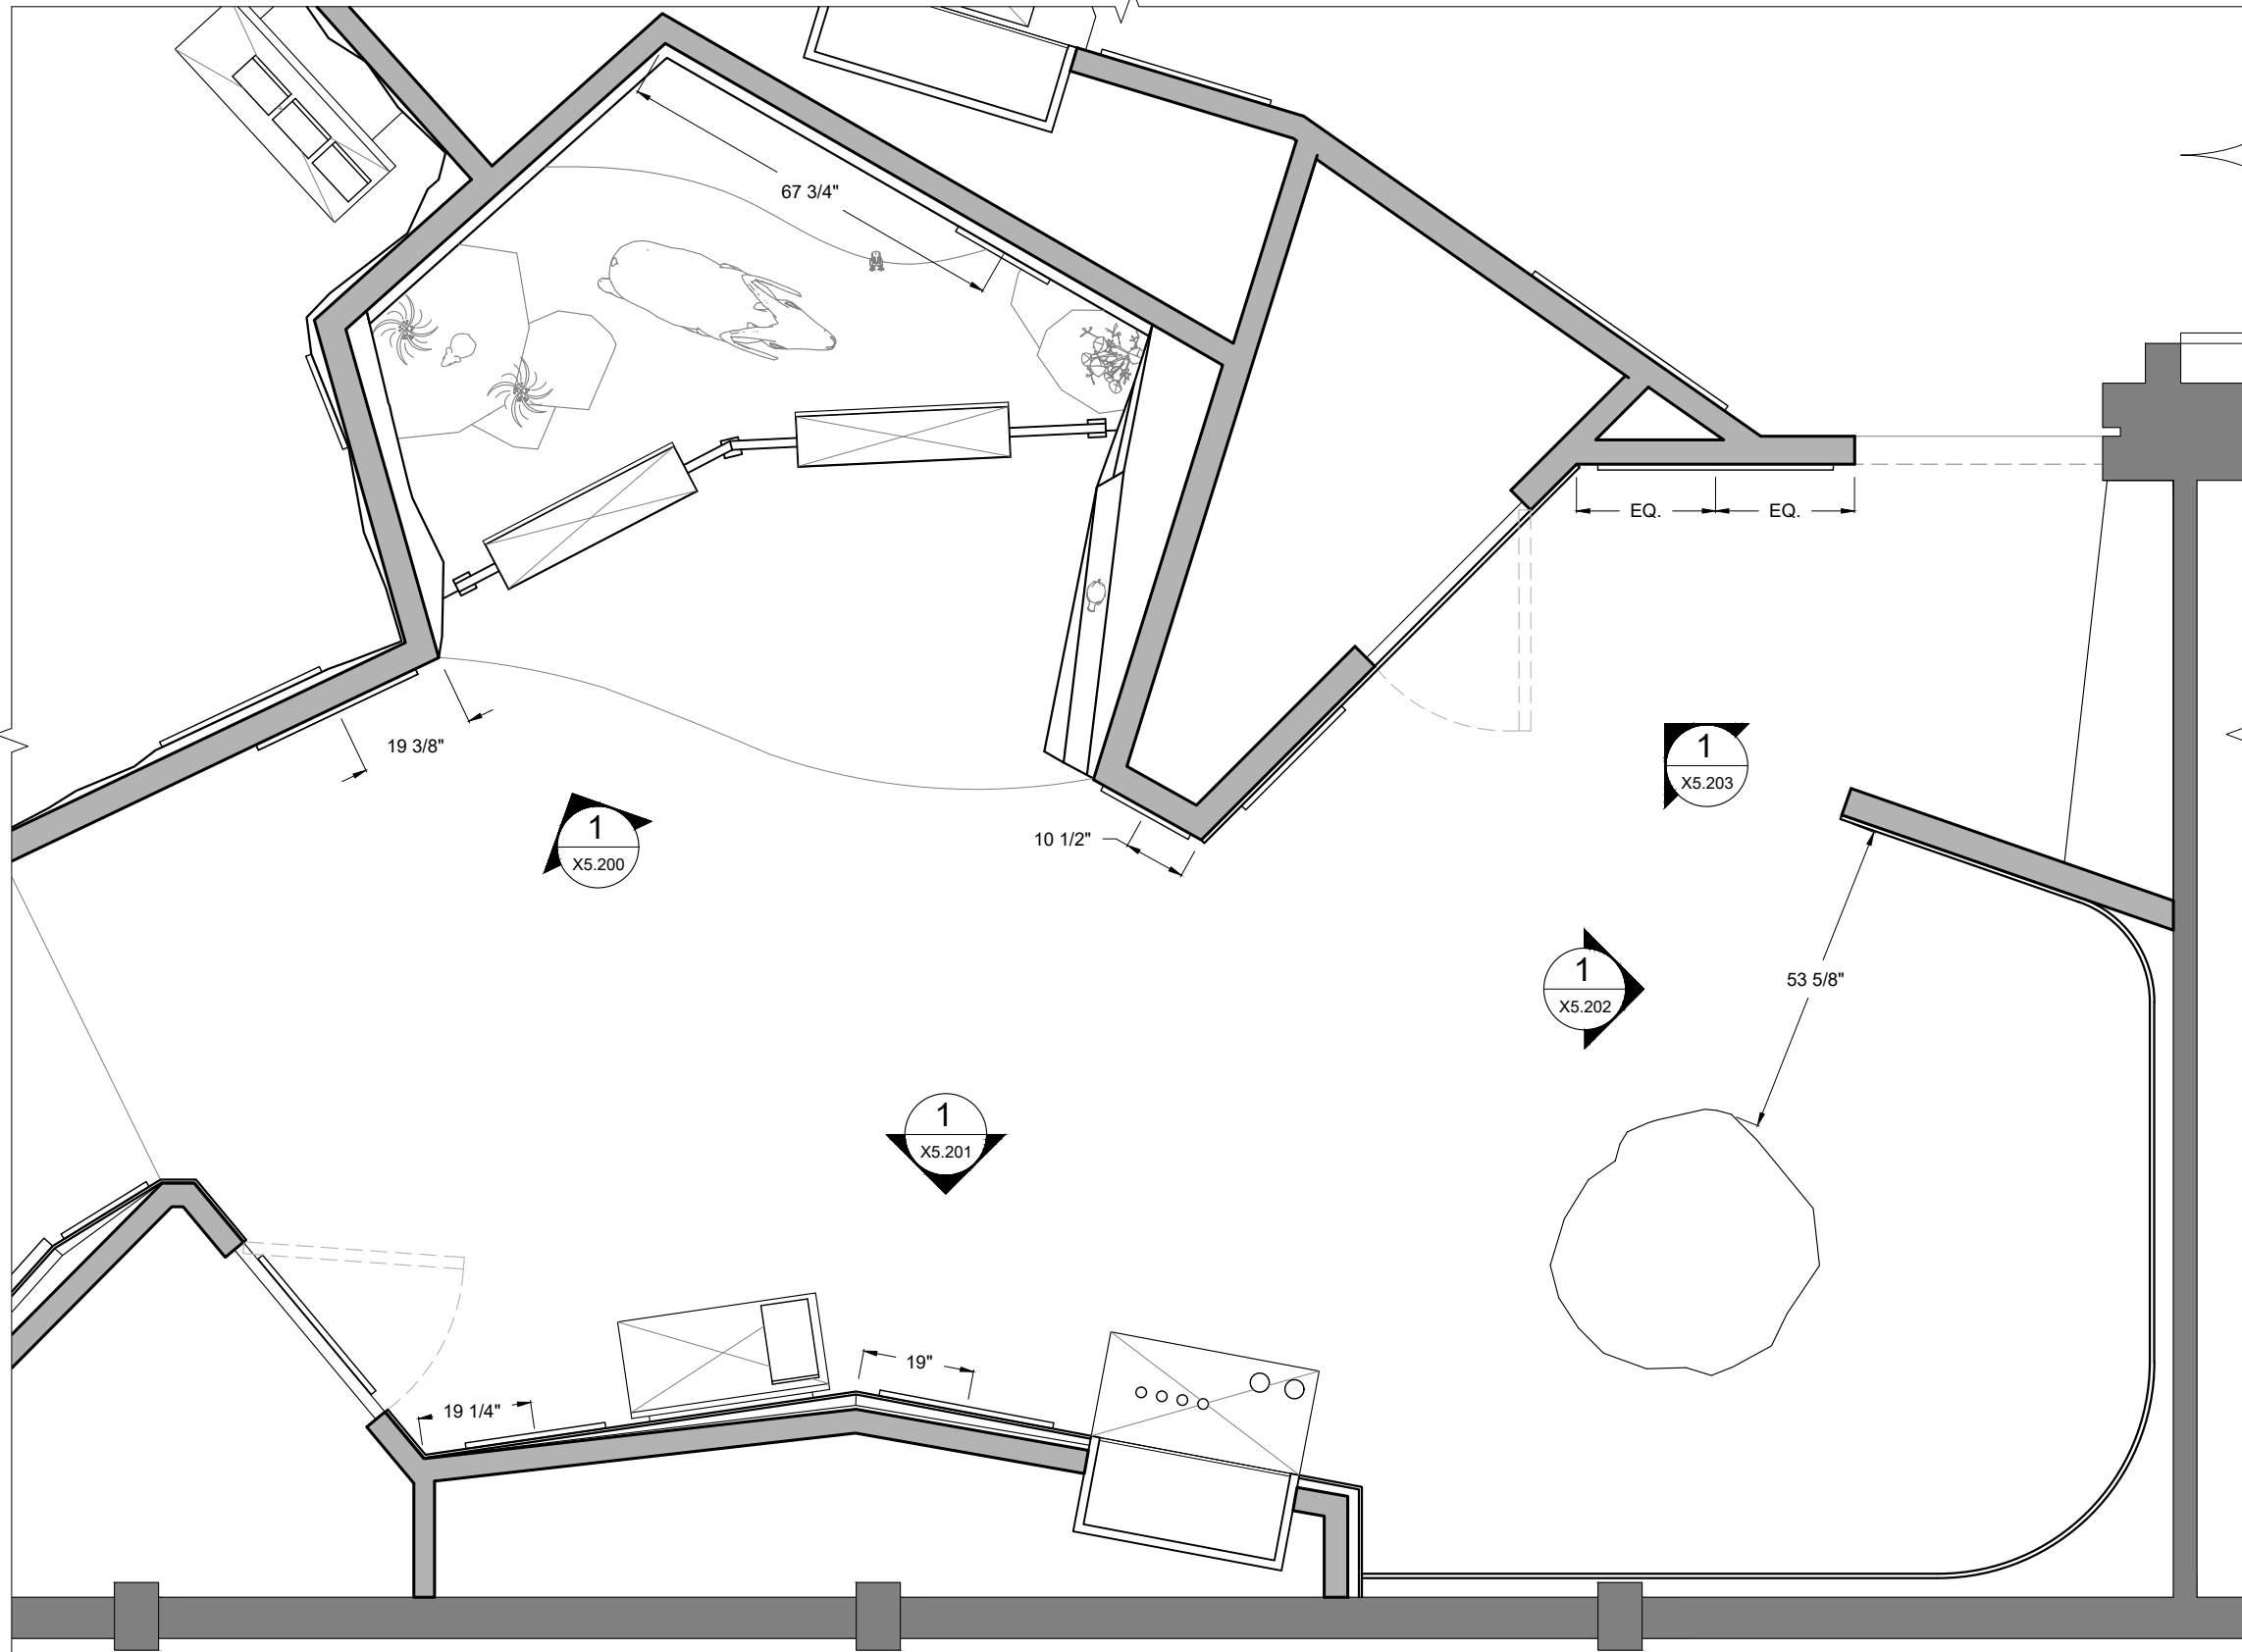

Lodgepole Visitor Center

Sequoia and Kings Canyon
National Parks

PHASE

PDI

SCALE


Noted

Note: Sheet is full-size at 11" x 17"


ISSUE DATE

02.11.2019

KEY PLAN

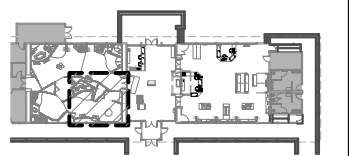

1 Key and Dimension Plan
X5.103 Scale: 3/8" = 1'-0"

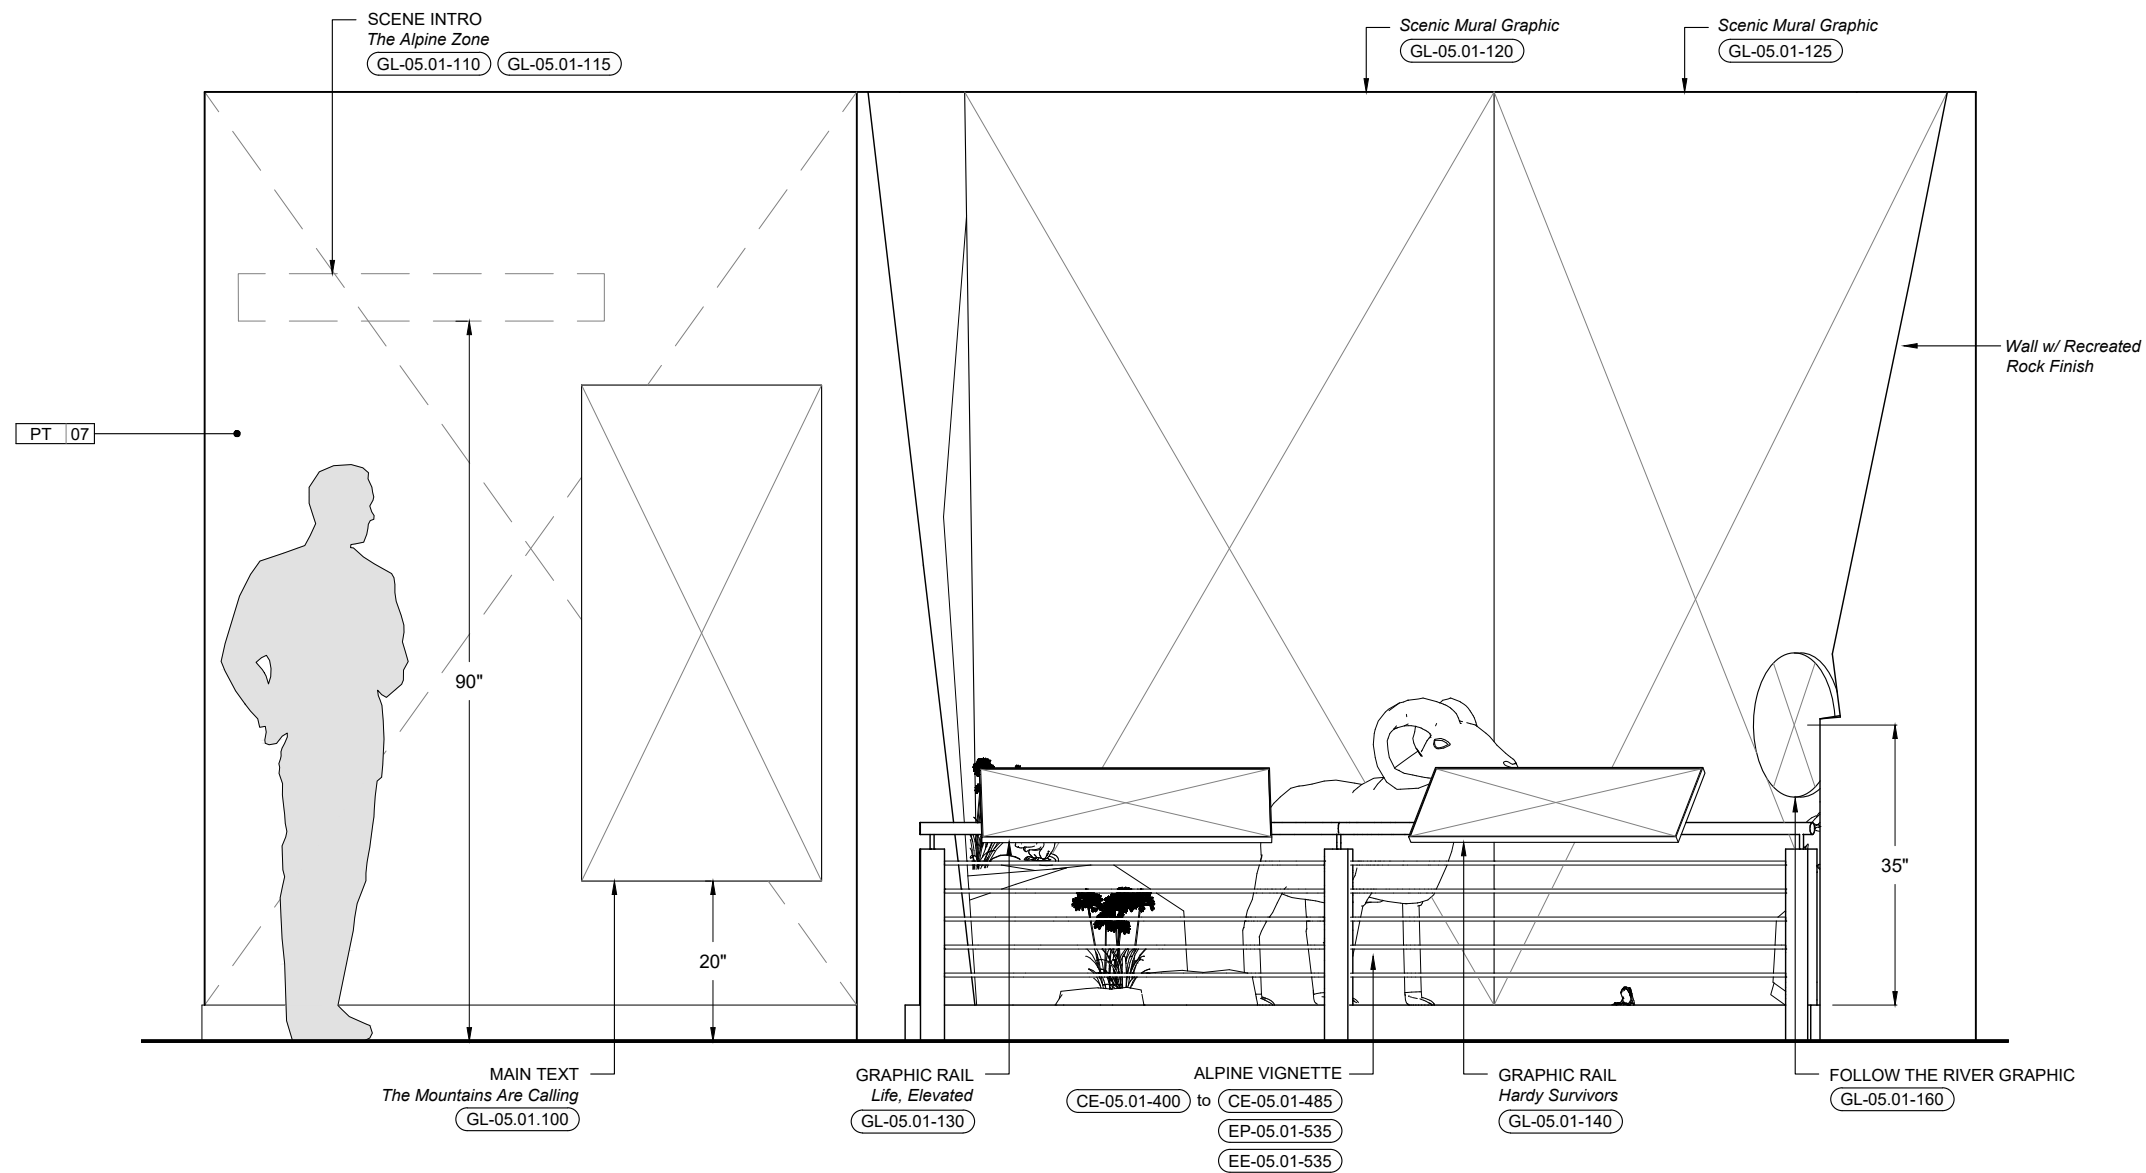

1 Elevation - Scene 5, Content Group 1
X5.200 Scale: 1/2" = 1'-0"



Lodgepole Visitor Center

Sequoia and Kings Canyon
National Parks

PHASE

PDI

SCALE


Noted


Note: Sheet is full-size at 11" x 17"

ISSUE DATE

02.11.2019

KEY PLAN

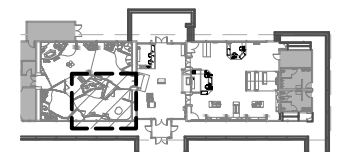

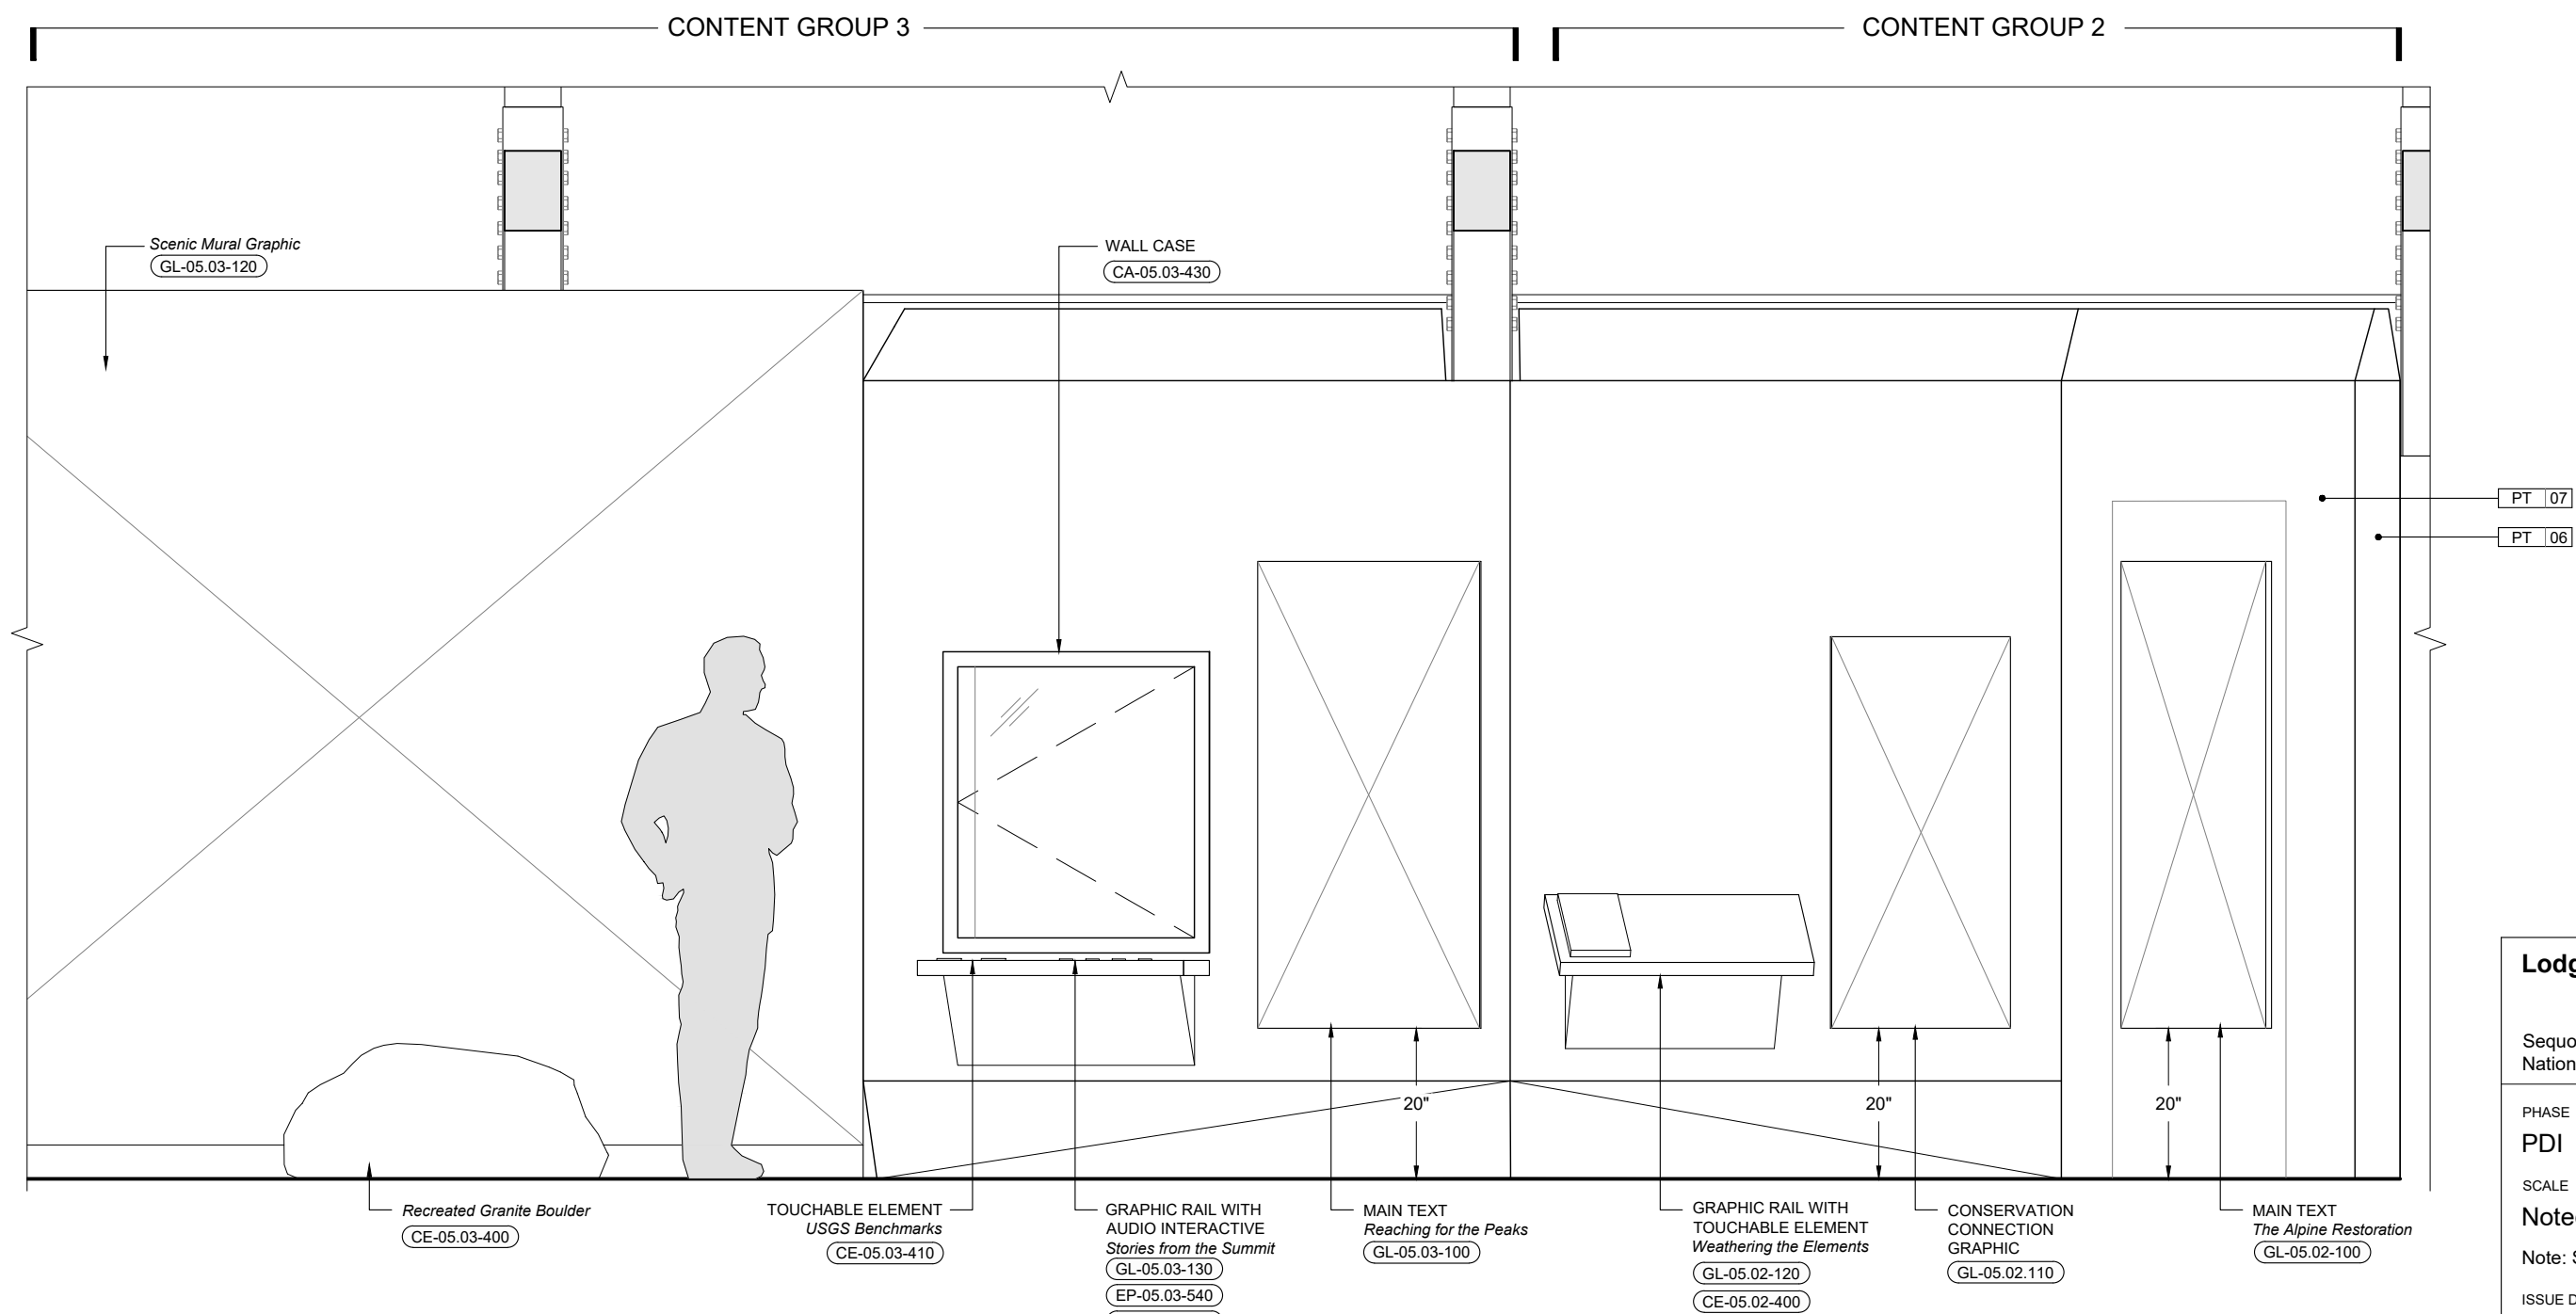

1 Elevation - Scene 5, Content Groups 2 and 3
X5.201 Scale: 1/2" = 1'-0"

Lodgepole Visitor Center



Sequoia and Kings Canyon
National Parks


PHASE
PDI

SCALE
Noted
Note: Sheet is full-size at 11" x 17"

ISSUE DATE
02.11.2019

KEY PLAN

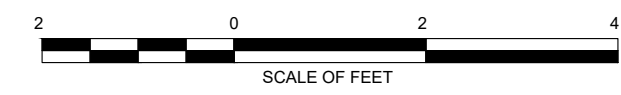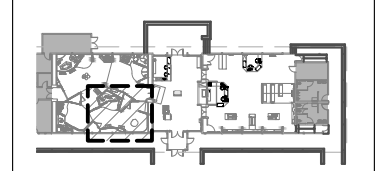

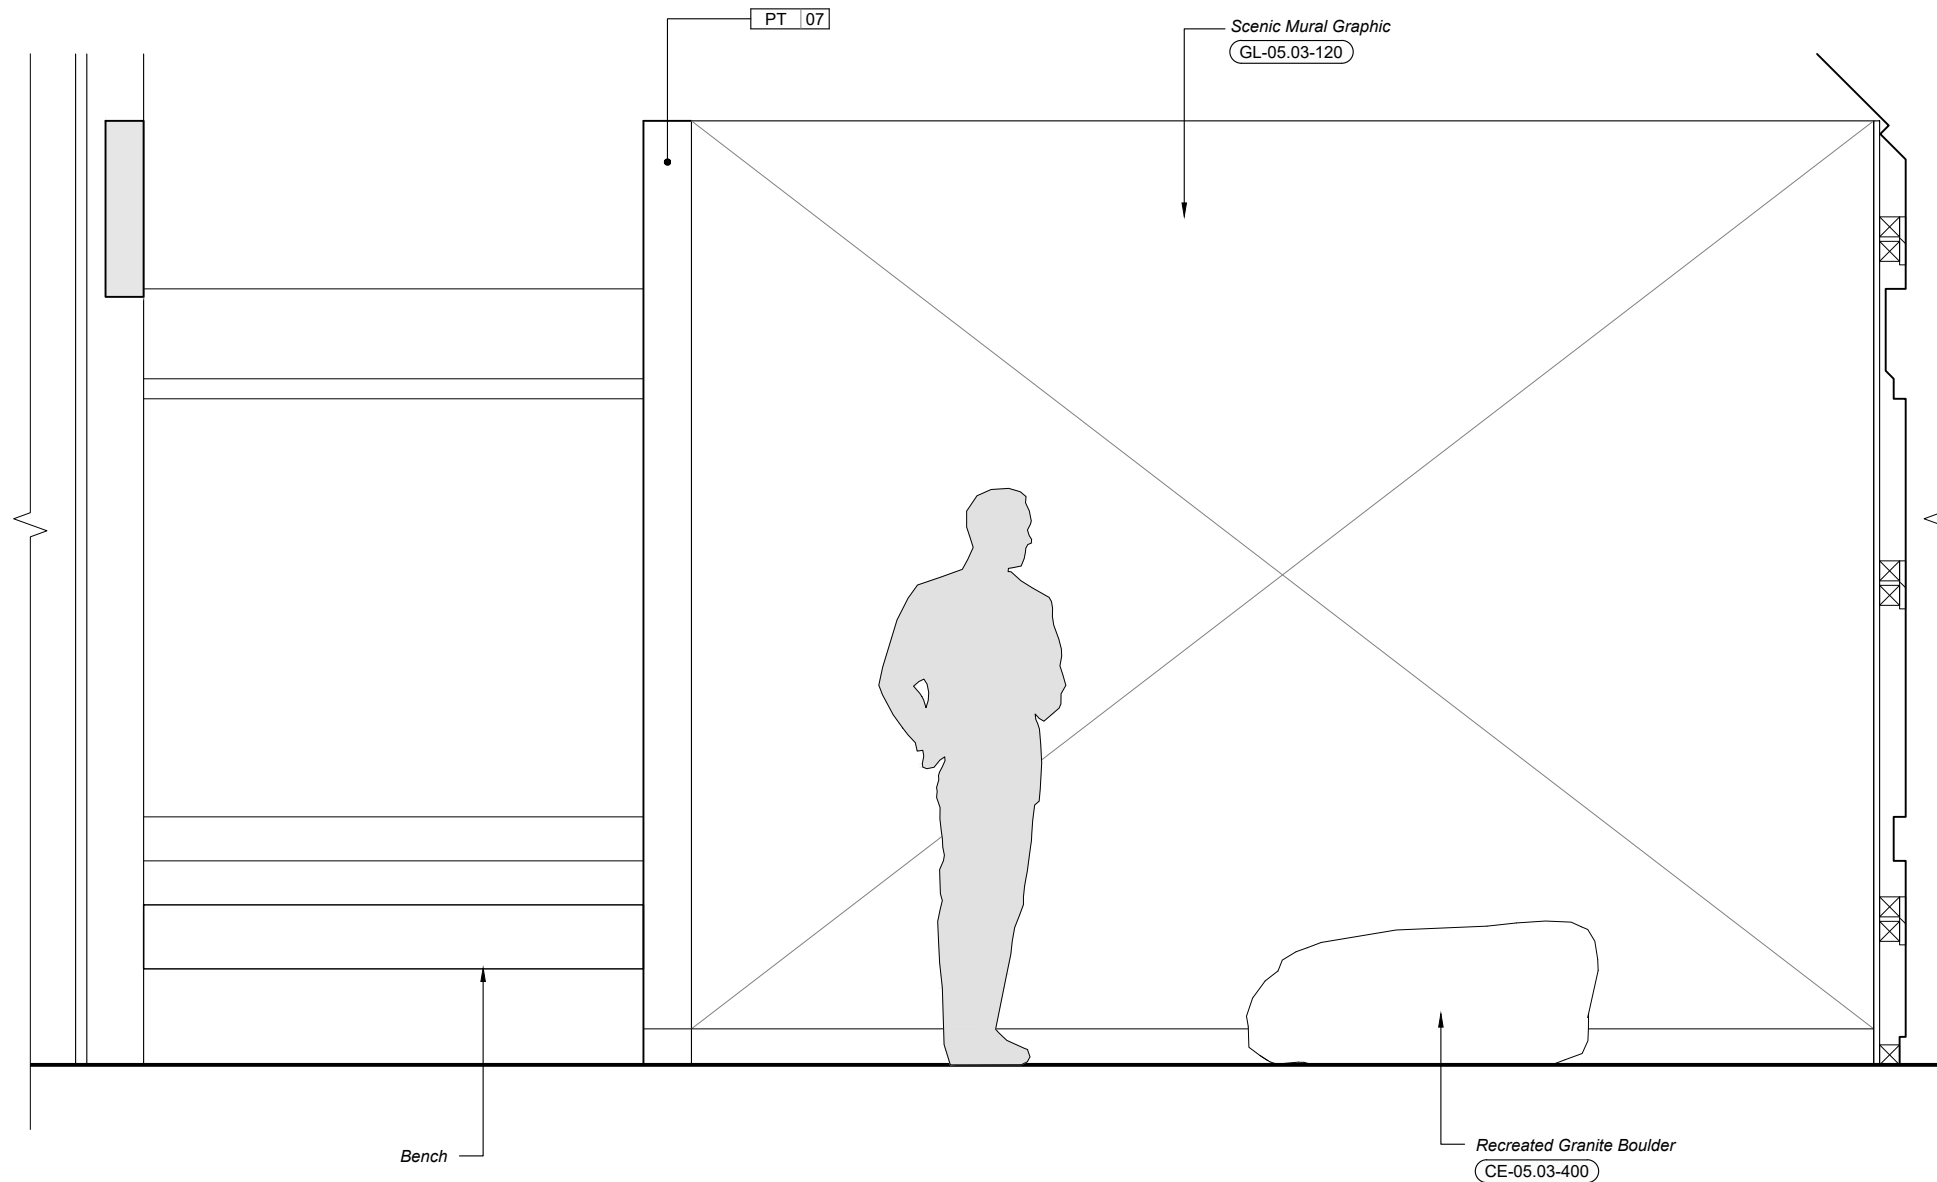

1 Elevation - Scene 5, Content Group 3
X5.202 Scale: 1/2" = 1'-0"

Lodgepole Visitor Center

Sequoia and Kings Canyon
National Parks

PHASE

PDI

SCALE


Noted


Note: Sheet is full-size at 11" x 17"

ISSUE DATE


02.11.2019

KEY PLAN

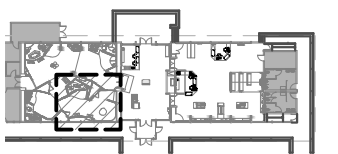

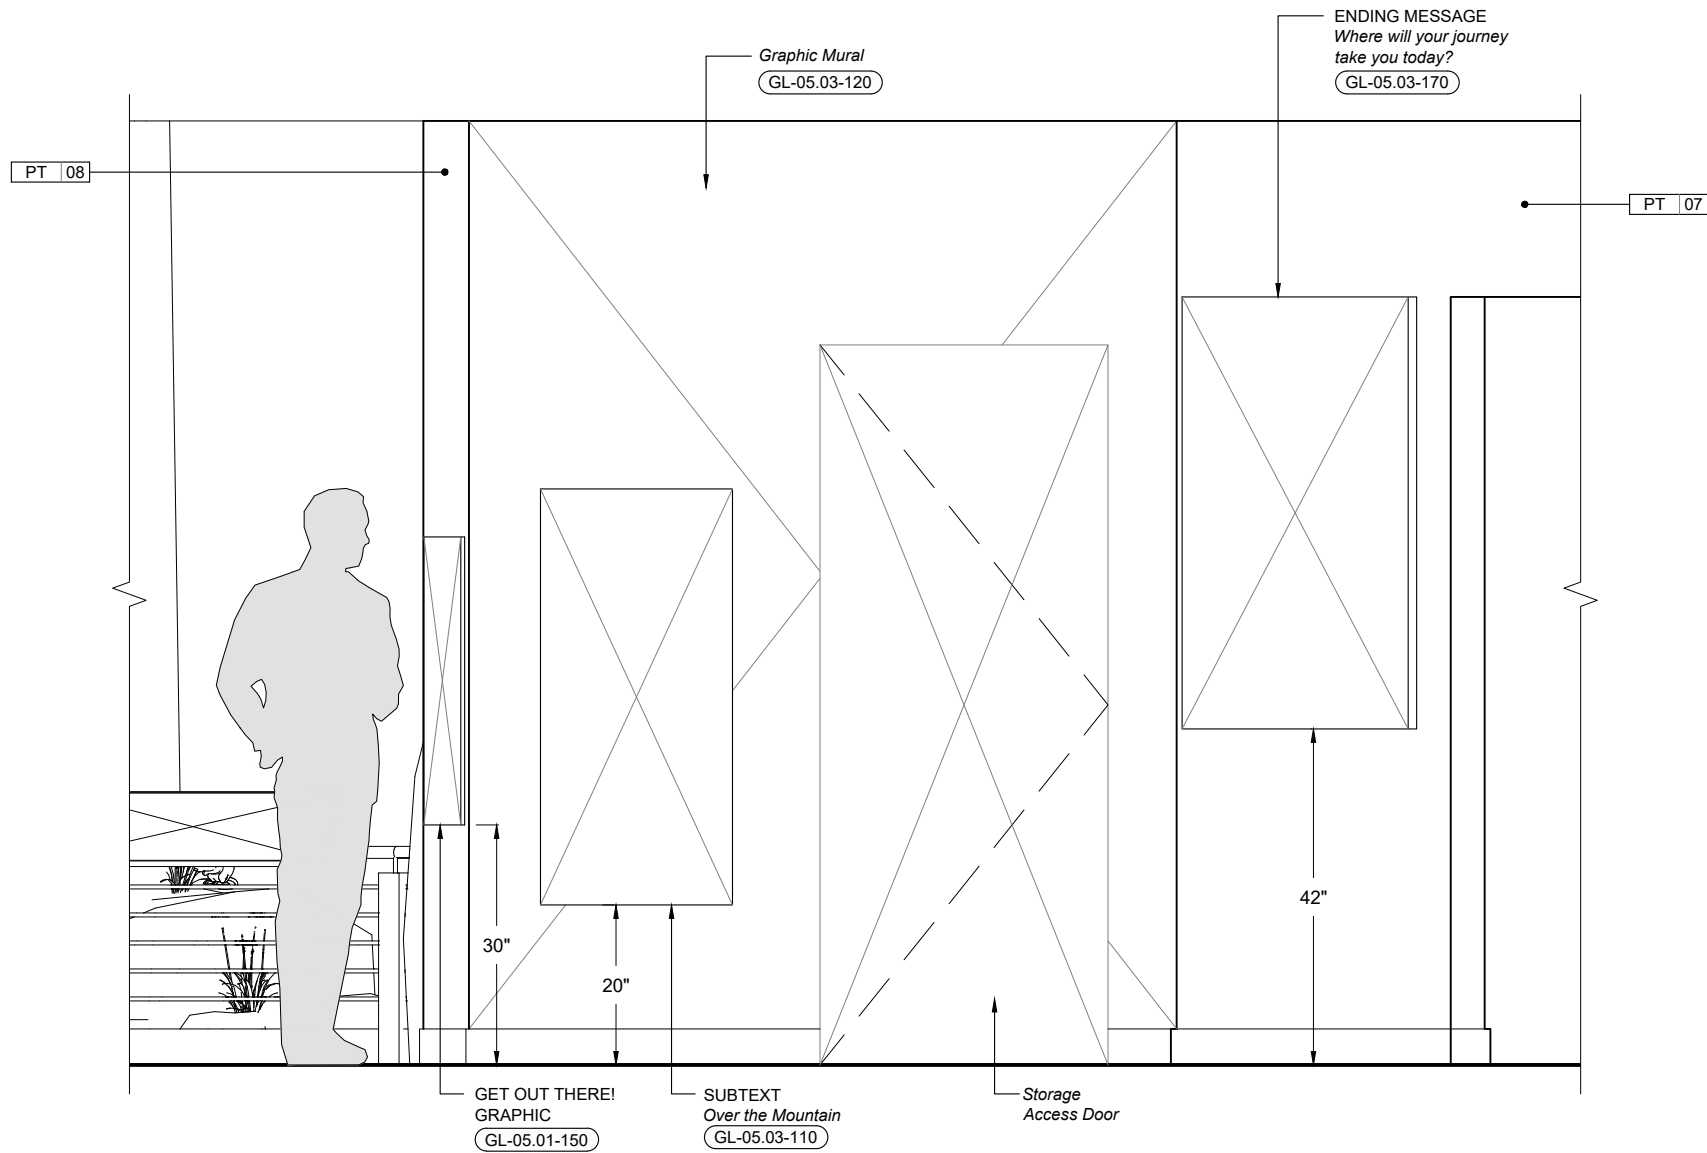

1 Elevation - Scene 5, Content Group 3
X5.203 Scale: 1/2" = 1'-0"

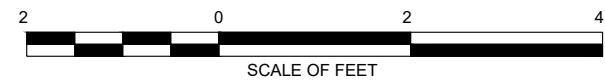

Lodgepole Visitor Center

Sequoia and Kings Canyon
National Parks

PHASE

PDI

SCALE


Noted





Note: Sheet is full-size at 11" x 17"

ISSUE DATE

02.11.2019

KEY PLAN

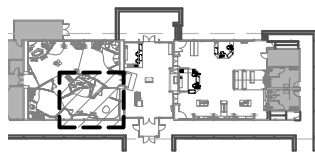


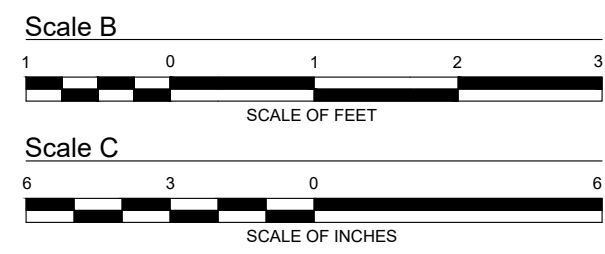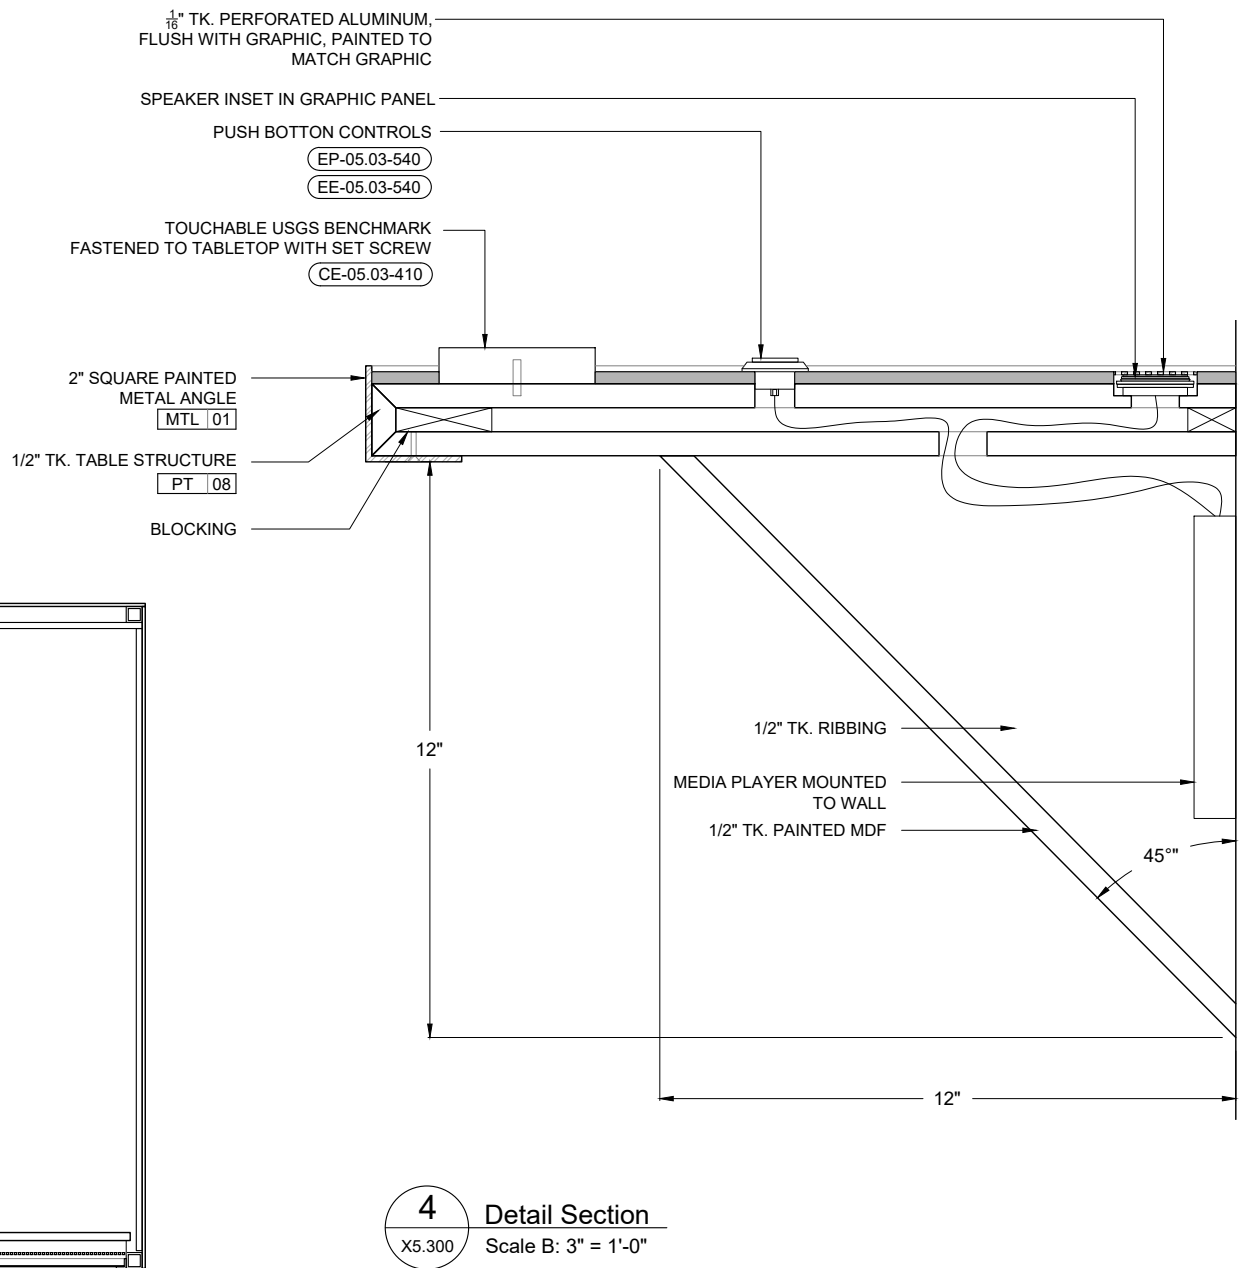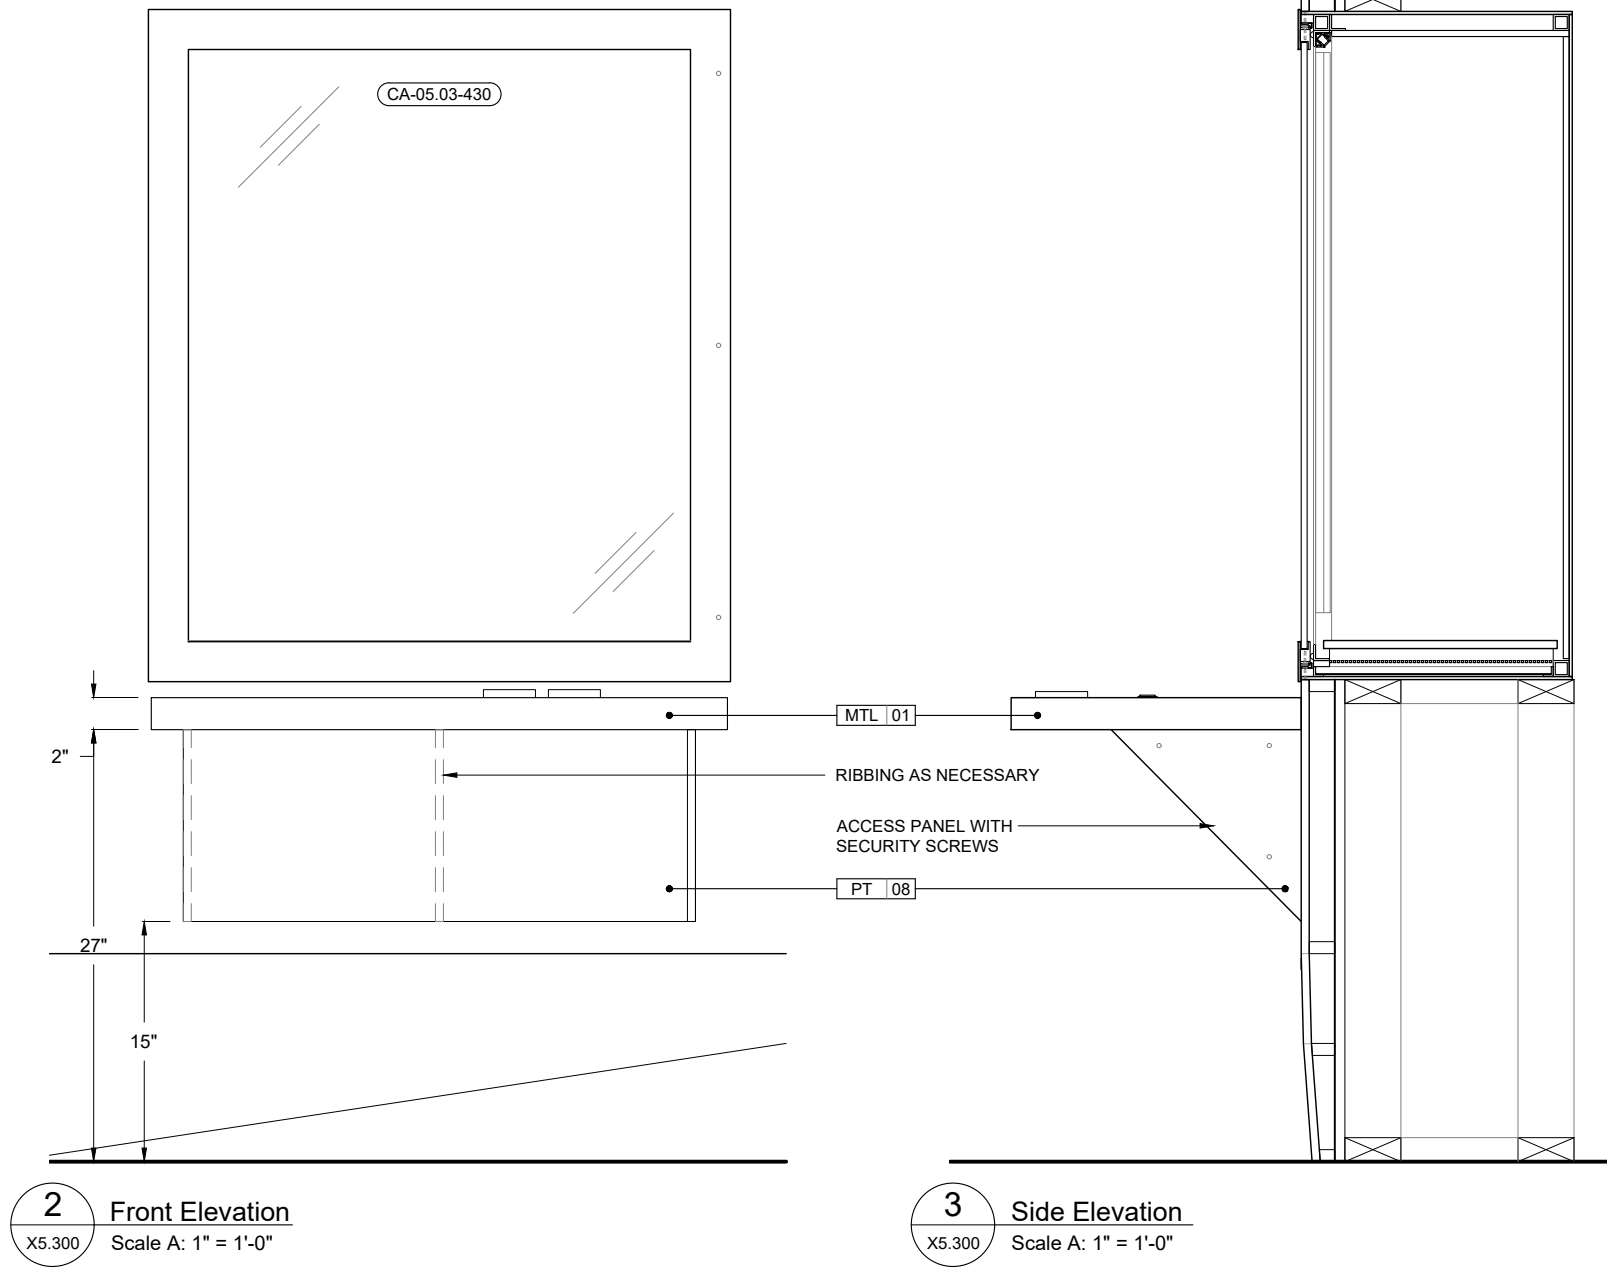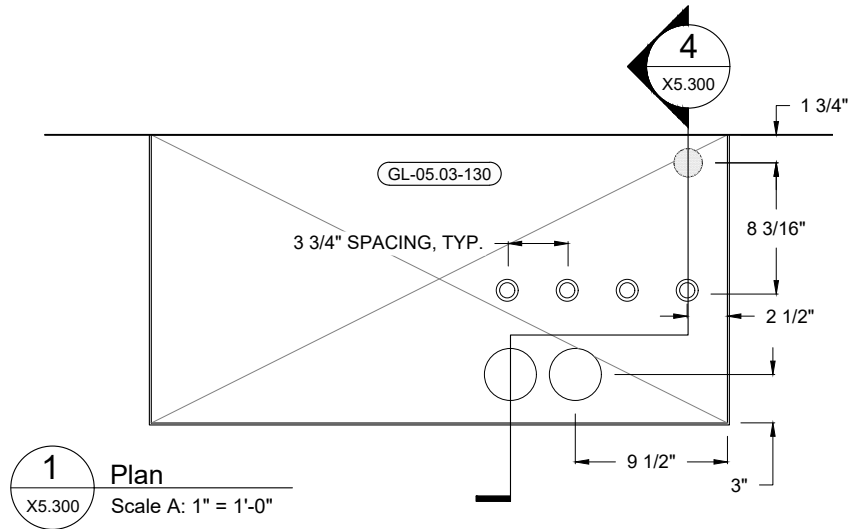


Lodgepole Visitor Center

Sequoia and Kings Canyon National Parks

PHASE
PDI
SCALE
Noted
Note: Sheet is full-size at 11" x 17"
ISSUE DATE
02.11.2019

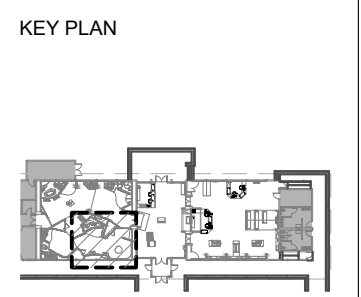


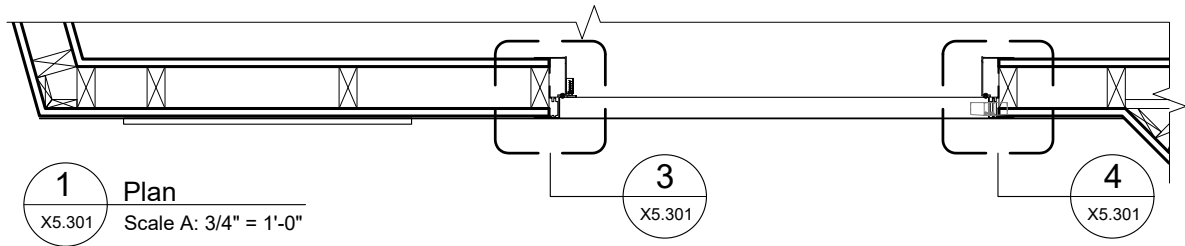


1 Plan
X5.301 Scale A: 3/4" = 1'-0"

3
X5.301

4
X5.301

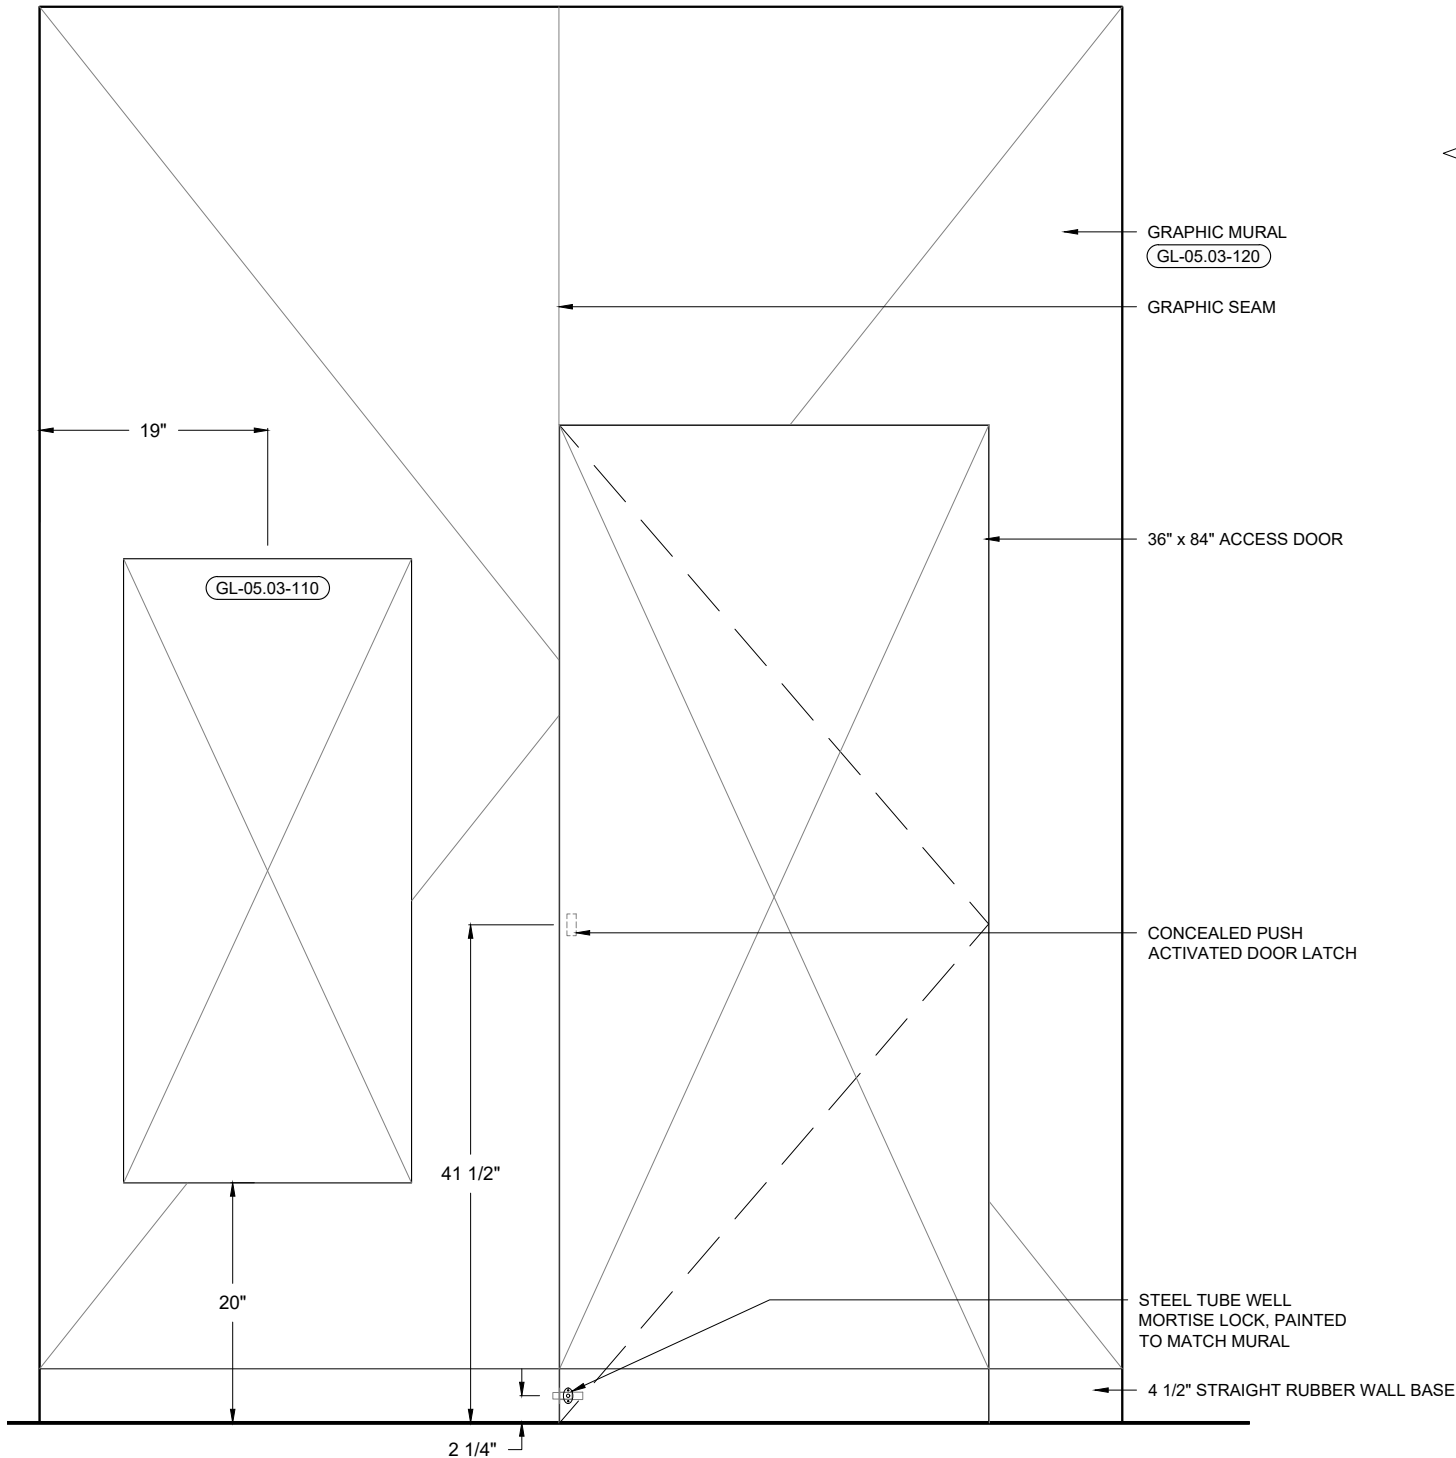


2 Front Elevation
X5.301 Scale A: 3/4" = 1'-0"

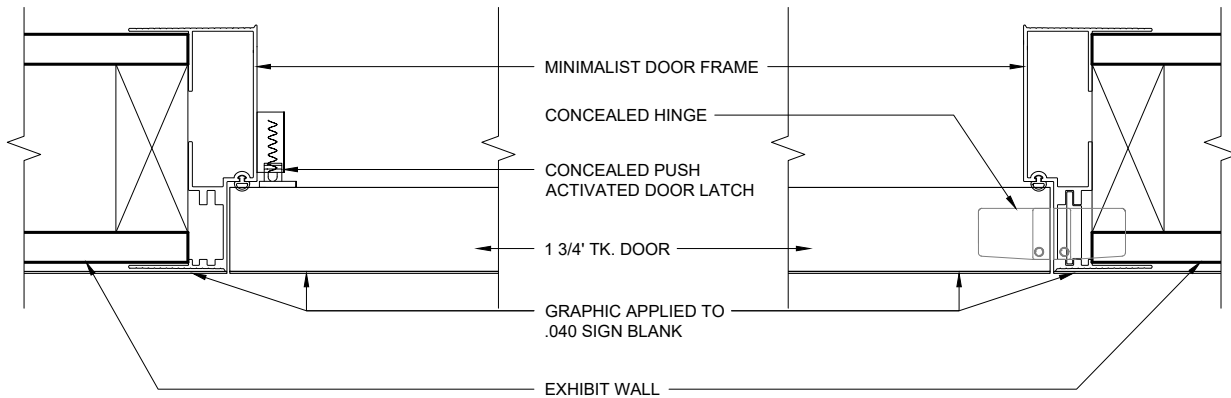

3 Detail Plan
X5.301 Scale B: 3" = 1'-0"

4 Detail Plan
X5.301 Scale B: 3" = 1'-0"

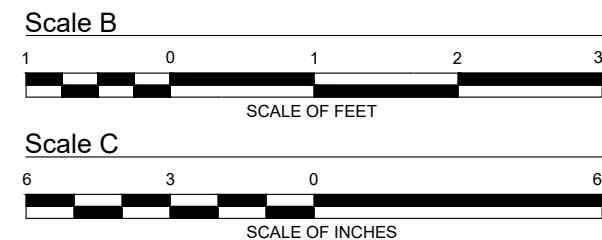

Lodgepole Visitor Center

Sequoia and Kings Canyon
National Parks

PHASE

PDI

SCALE


Noted





Note: Sheet is full-size at 11" x 17"

ISSUE DATE

02.11.2019

KEY PLAN

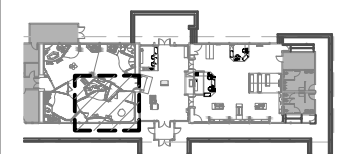

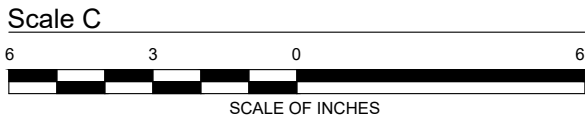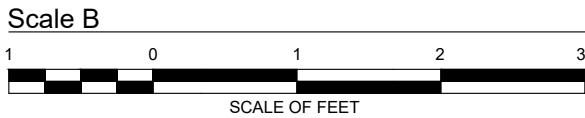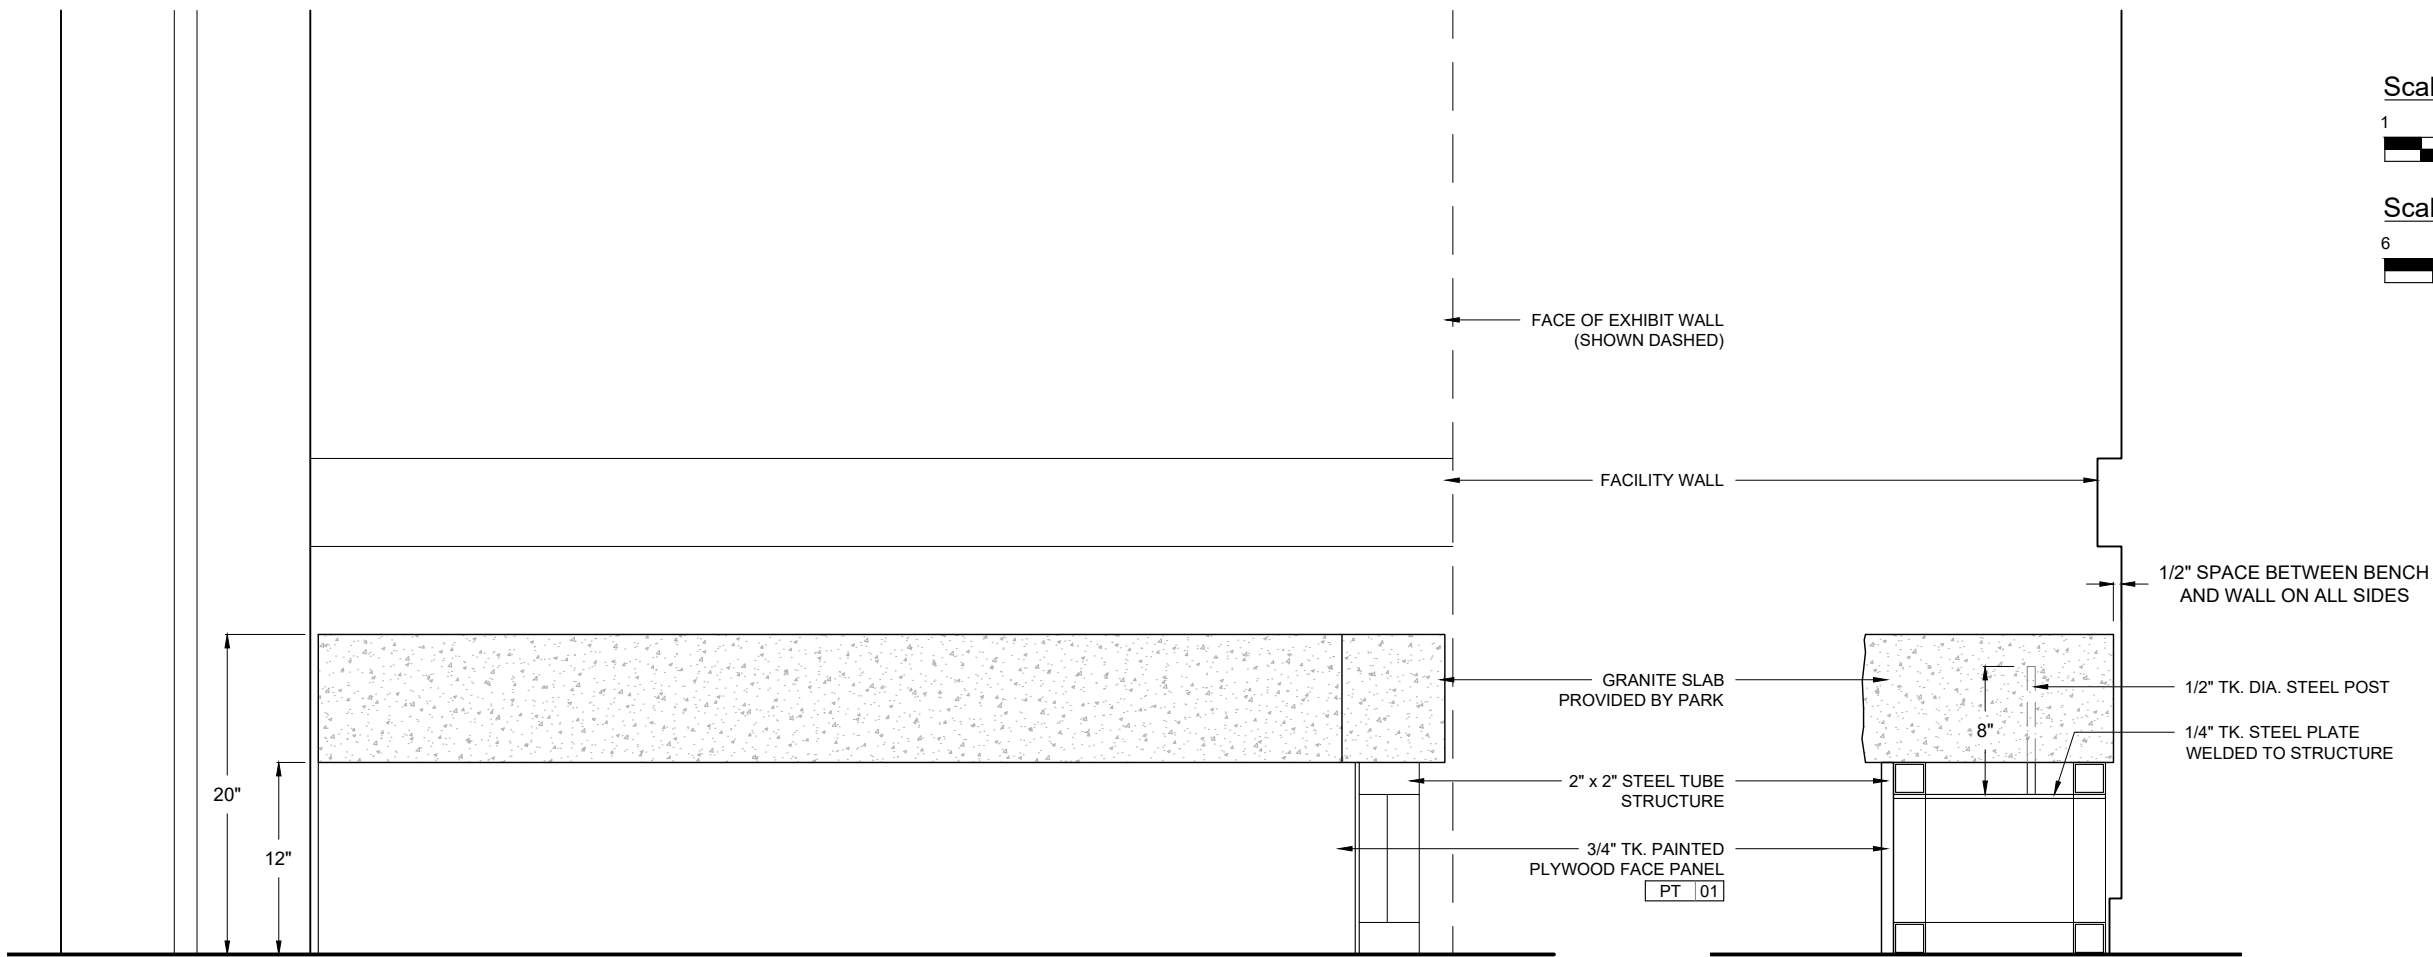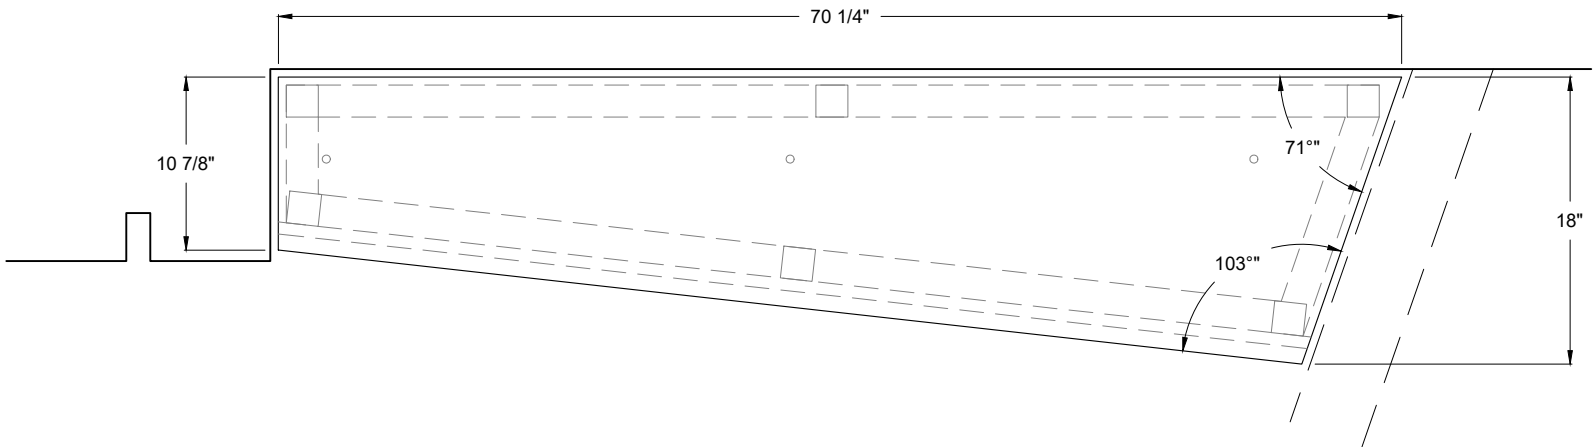

Lodgepole Visitor Center

Sequoia and Kings Canyon
National Parks

PHASE

PDI

SCALE


Noted

Note: Sheet is full-size at 11" x 17"

ISSUE DATE


02.11.2019

KEY PLAN


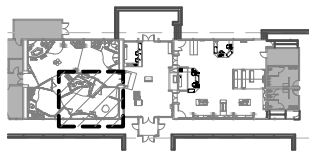


2 Front Elevation
X5.303 Scale A: 3/4" = 1'-0"


Interior Case
Dimensions
Height 39"
Width 33"
Depth 16"

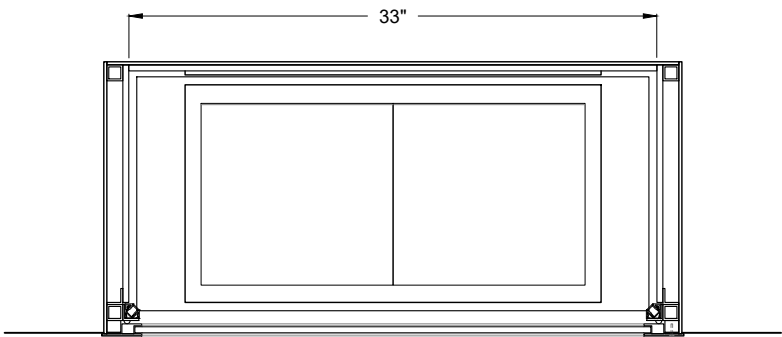


1 Plan
X3.400 Scale: 1" = 1'-0"

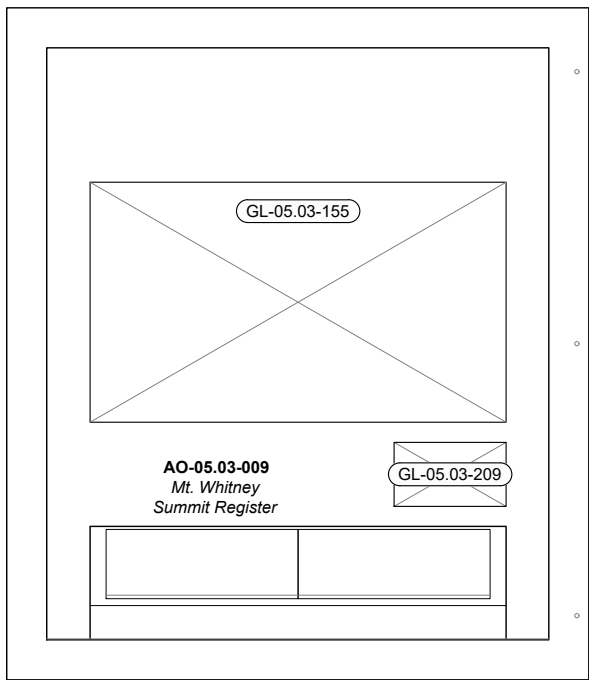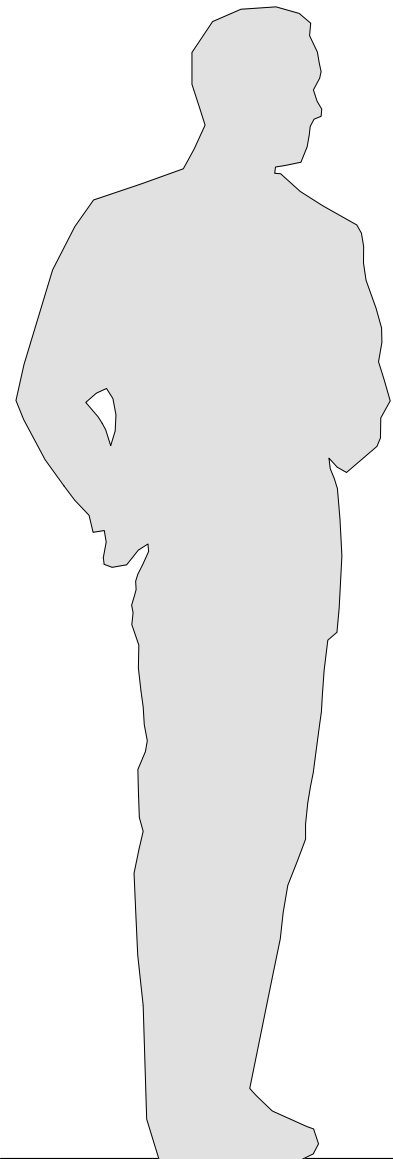

2 Front Elevation
X3.400 Scale: 1" = 1'-0"

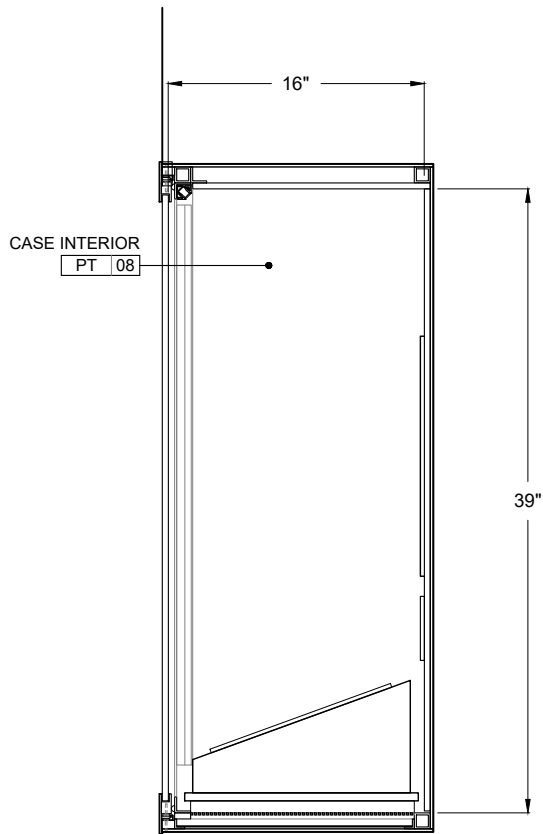

3 Section
X3.400 Scale: 1" = 1'-0"

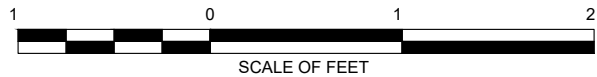

Lodgepole Visitor Center

Sequoia and Kings Canyon
National Parks

PHASE

PDI

SCALE


Noted


Note: Sheet is full-size at 11" x 17"

ISSUE DATE

02.11.2019

KEY PLAN

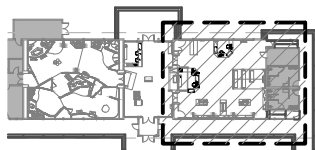

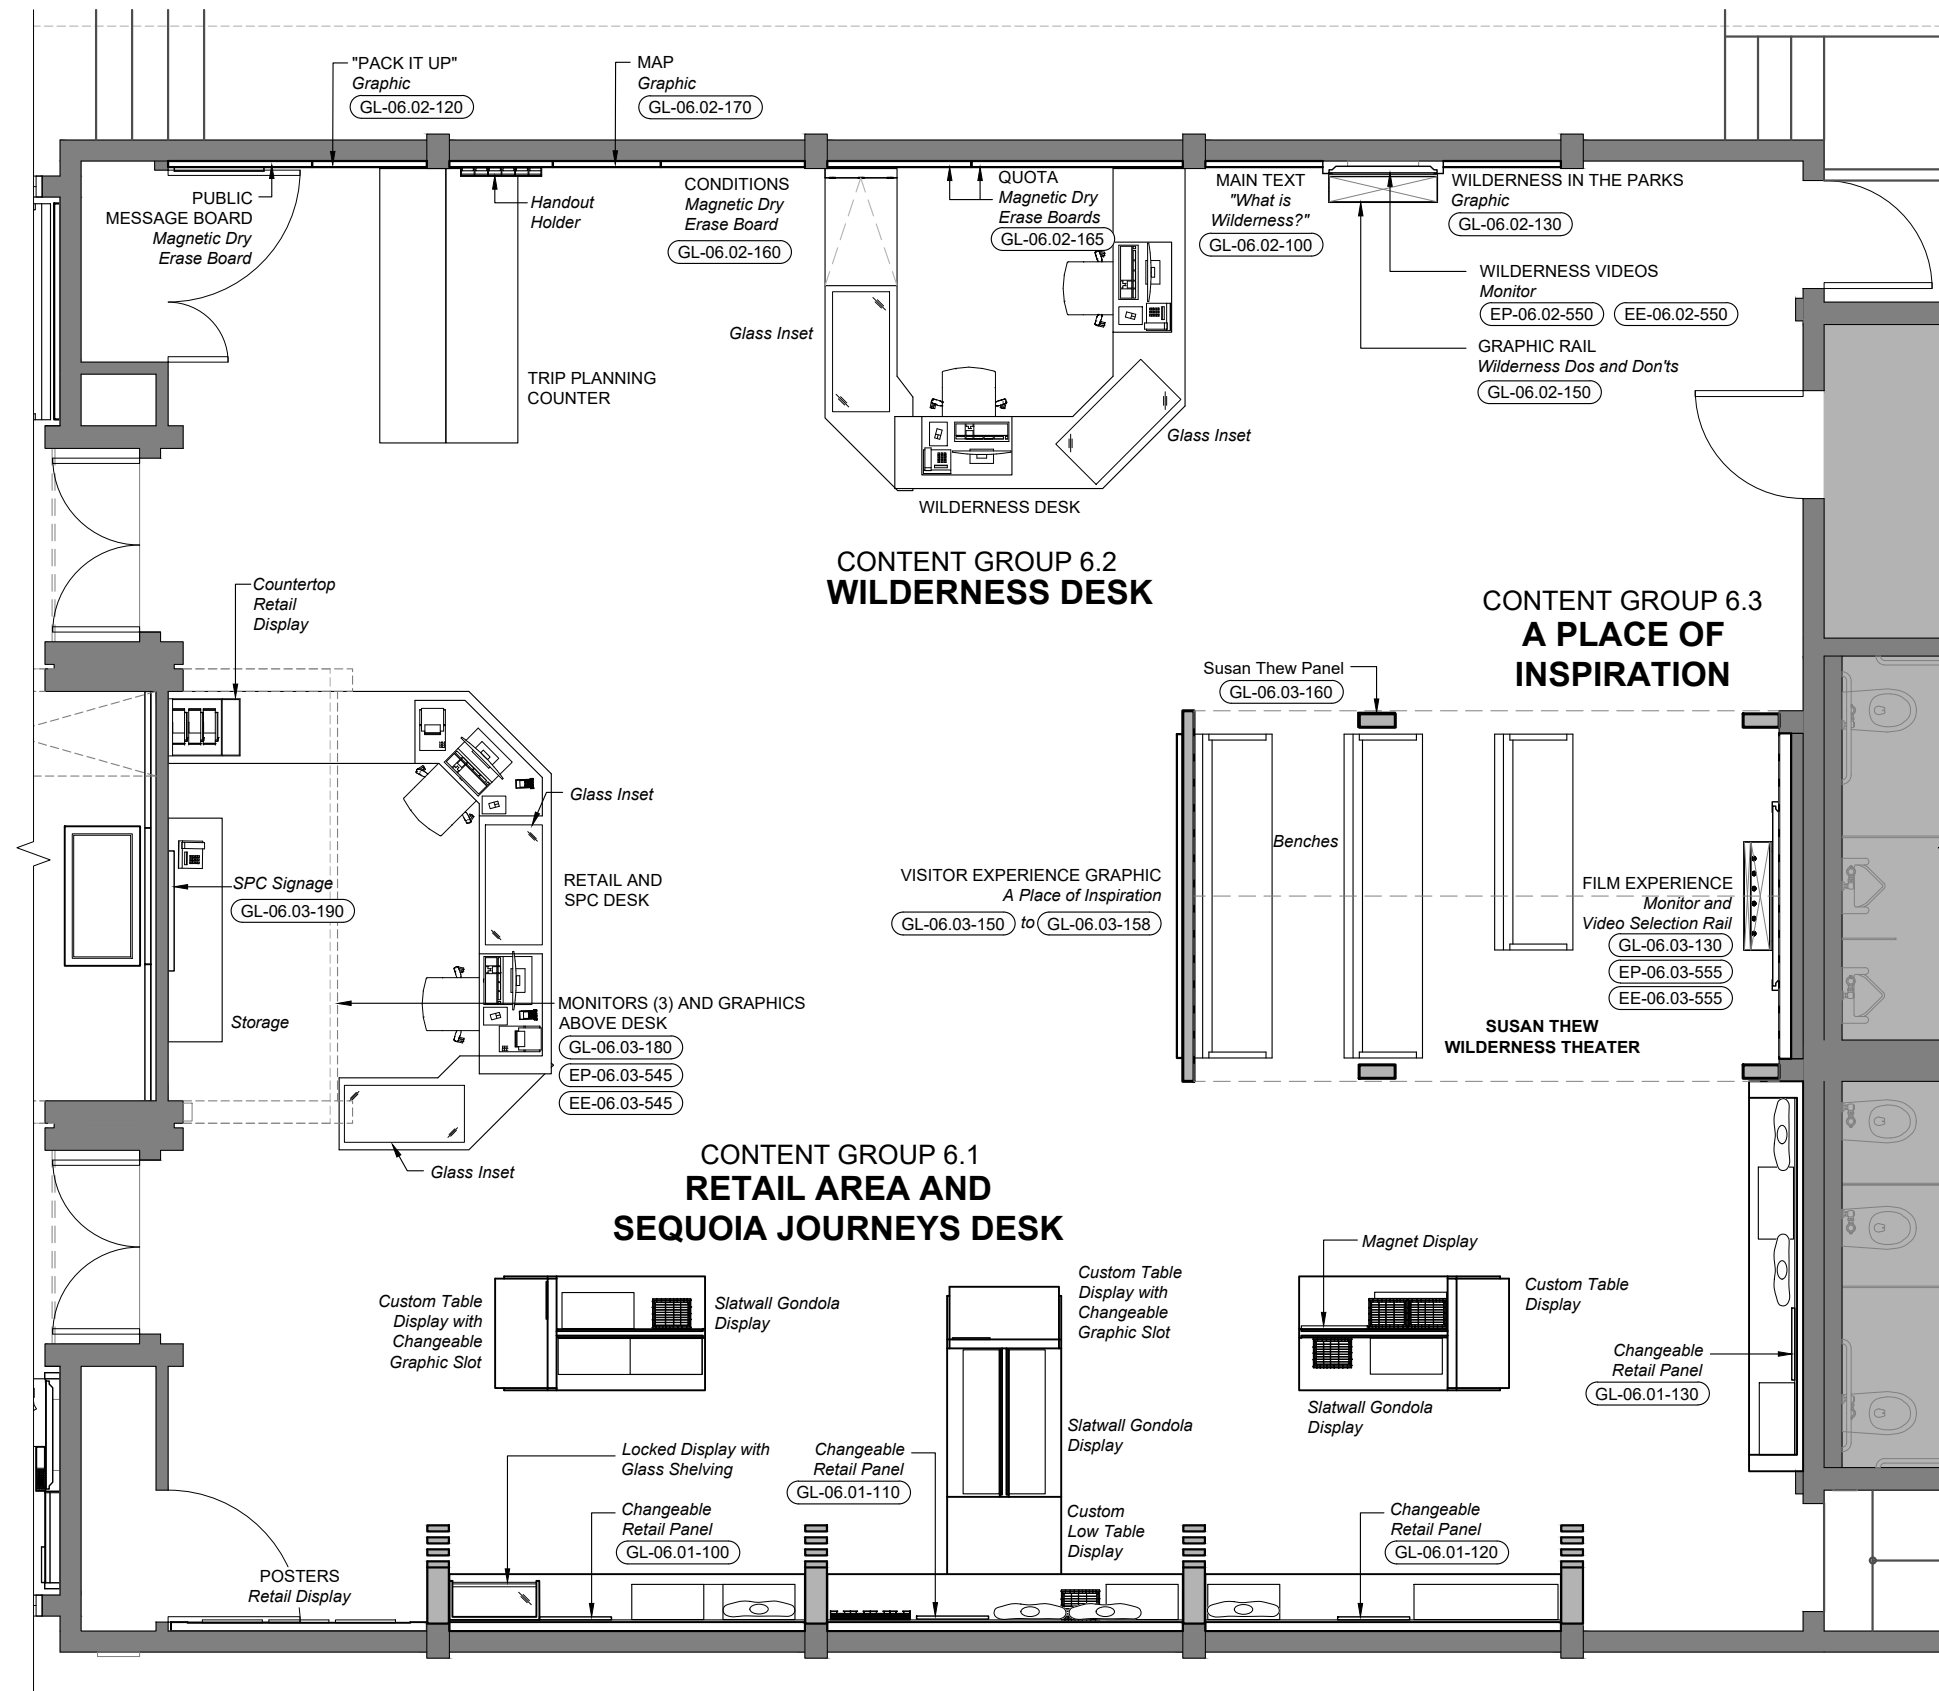

1 Exhibit Plan - Scene 6
X6.103 Scale: 3/16" = 1'-0"



Lodgepole Visitor Center

Sequoia and Kings Canyon
National Parks

PHASE

PDI

SCALE


Noted

Note: Sheet is full-size at 11" x 17"

ISSUE DATE

02.11.2019

KEY PLAN

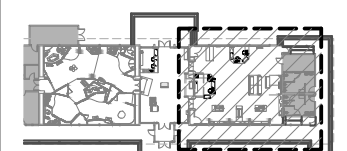

CONTENT GROUP 6.2
WILDERNESS
DESK

CONTENT GROUP 6.1
RETAIL AREA
AND SPC DESK

CONTENT GROUP 6.3
A PLACE OF
INSPIRATION



Lodgepole Visitor Center

Sequoia and Kings Canyon
National Parks

PHASE

PDI

SCALE


Noted


Note: Sheet is full-size at 11" x 17"

ISSUE DATE


02.11.2019

KEY PLAN

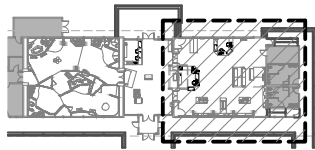

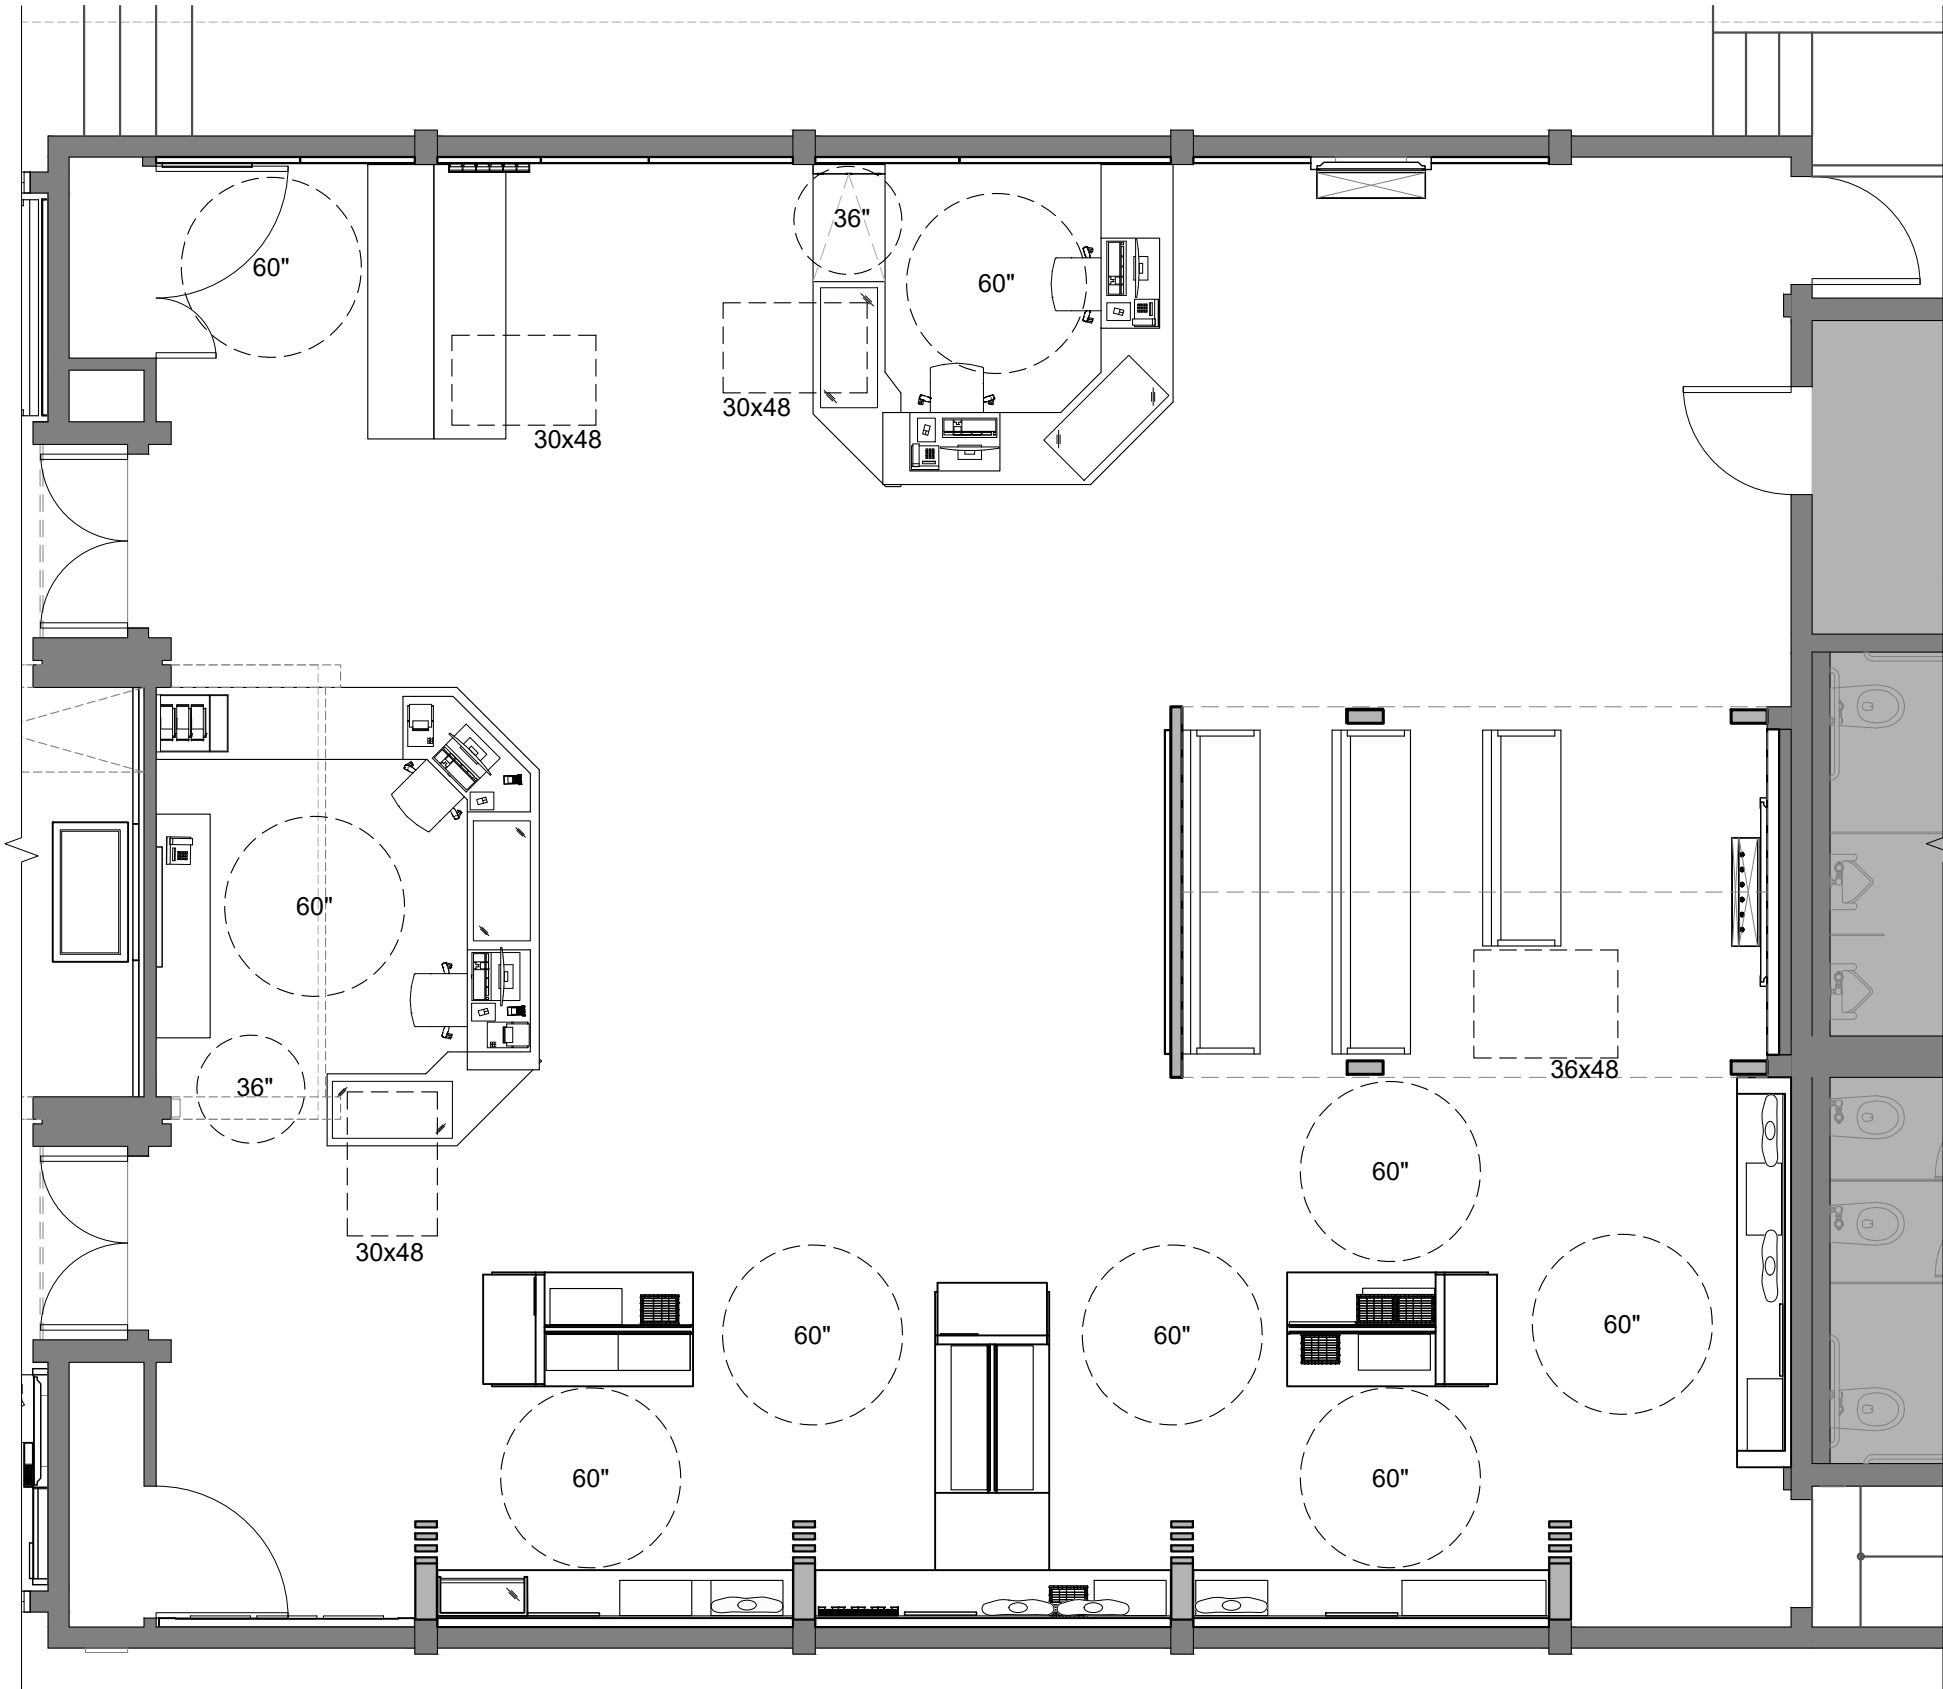

1 Accessible Clearances Plan - Scene 6
X6.103 Scale: 3/16" = 1'-0"

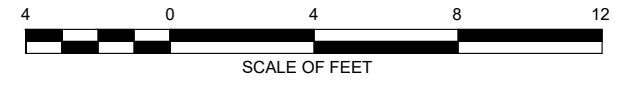

Lodgepole Visitor Center

Sequoia and Kings Canyon
National Parks

PHASE

PDI

SCALE


Noted


Note: Sheet is full-size at 11" x 17"

ISSUE DATE

02.11.2019

KEY PLAN

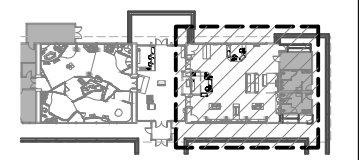

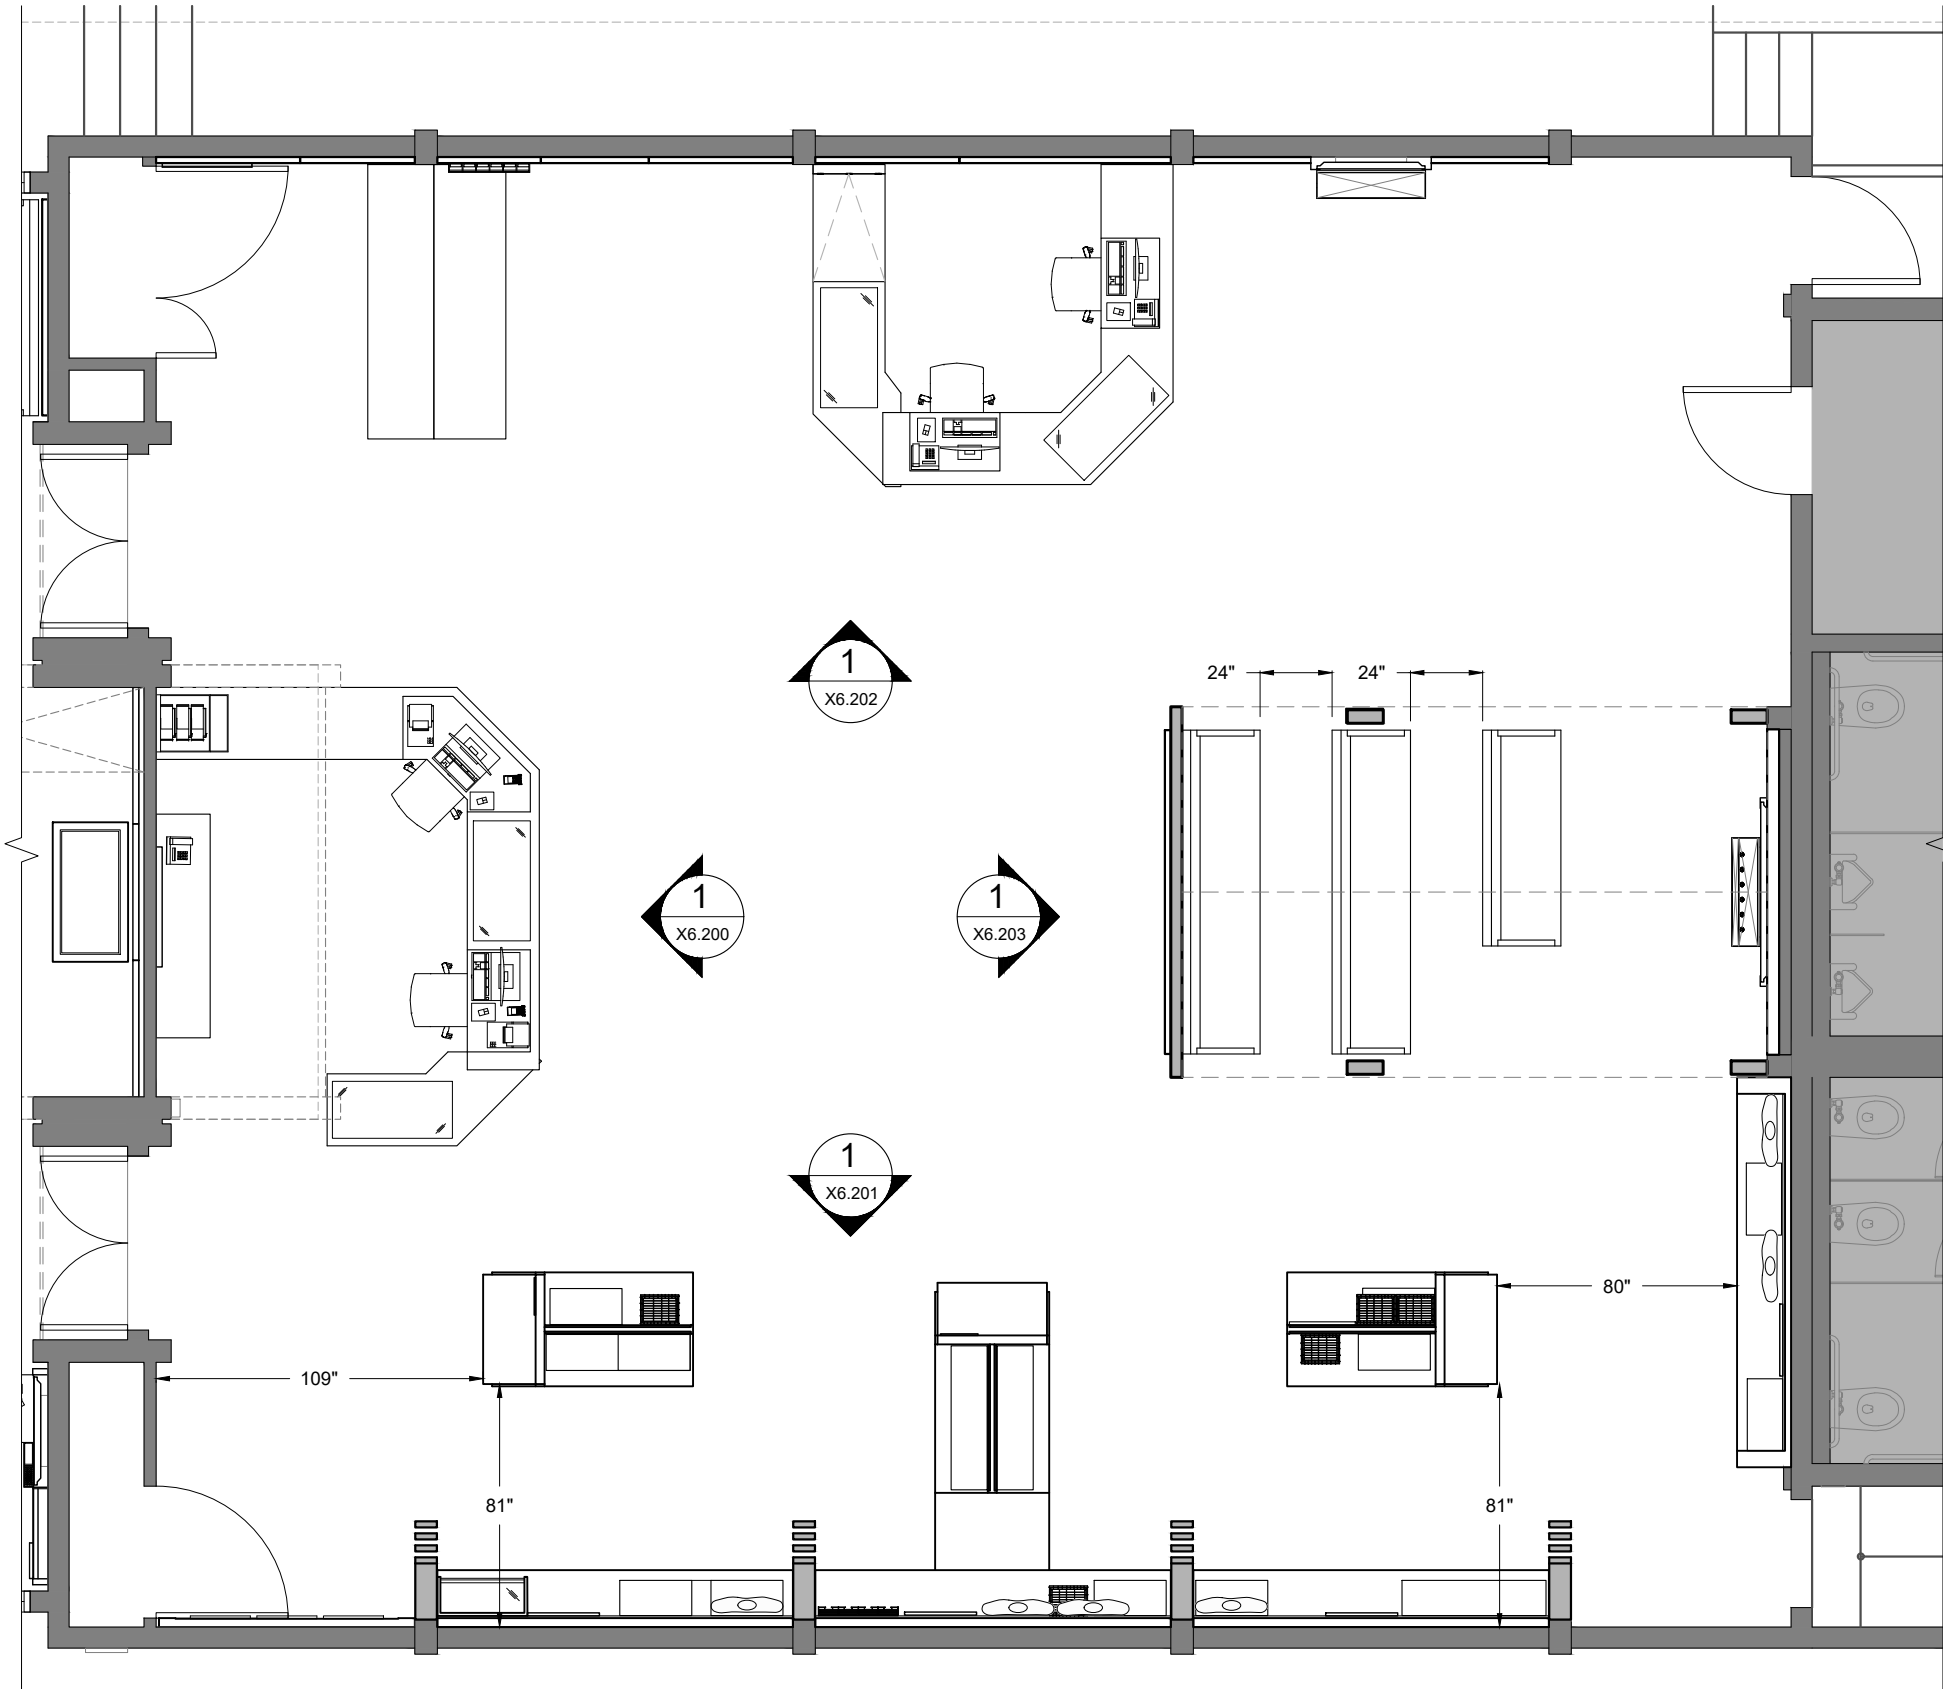

1 Key and Dimension Plan - Scene 6
X6.103 Scale: 3/16" = 1'-0"



Lodgepole Visitor Center

Sequoia and Kings Canyon
National Parks

PHASE

PDI

SCALE


Noted


Note: Sheet is full-size at 11" x 17"

ISSUE DATE


02.11.2019

KEY PLAN

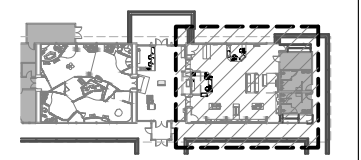

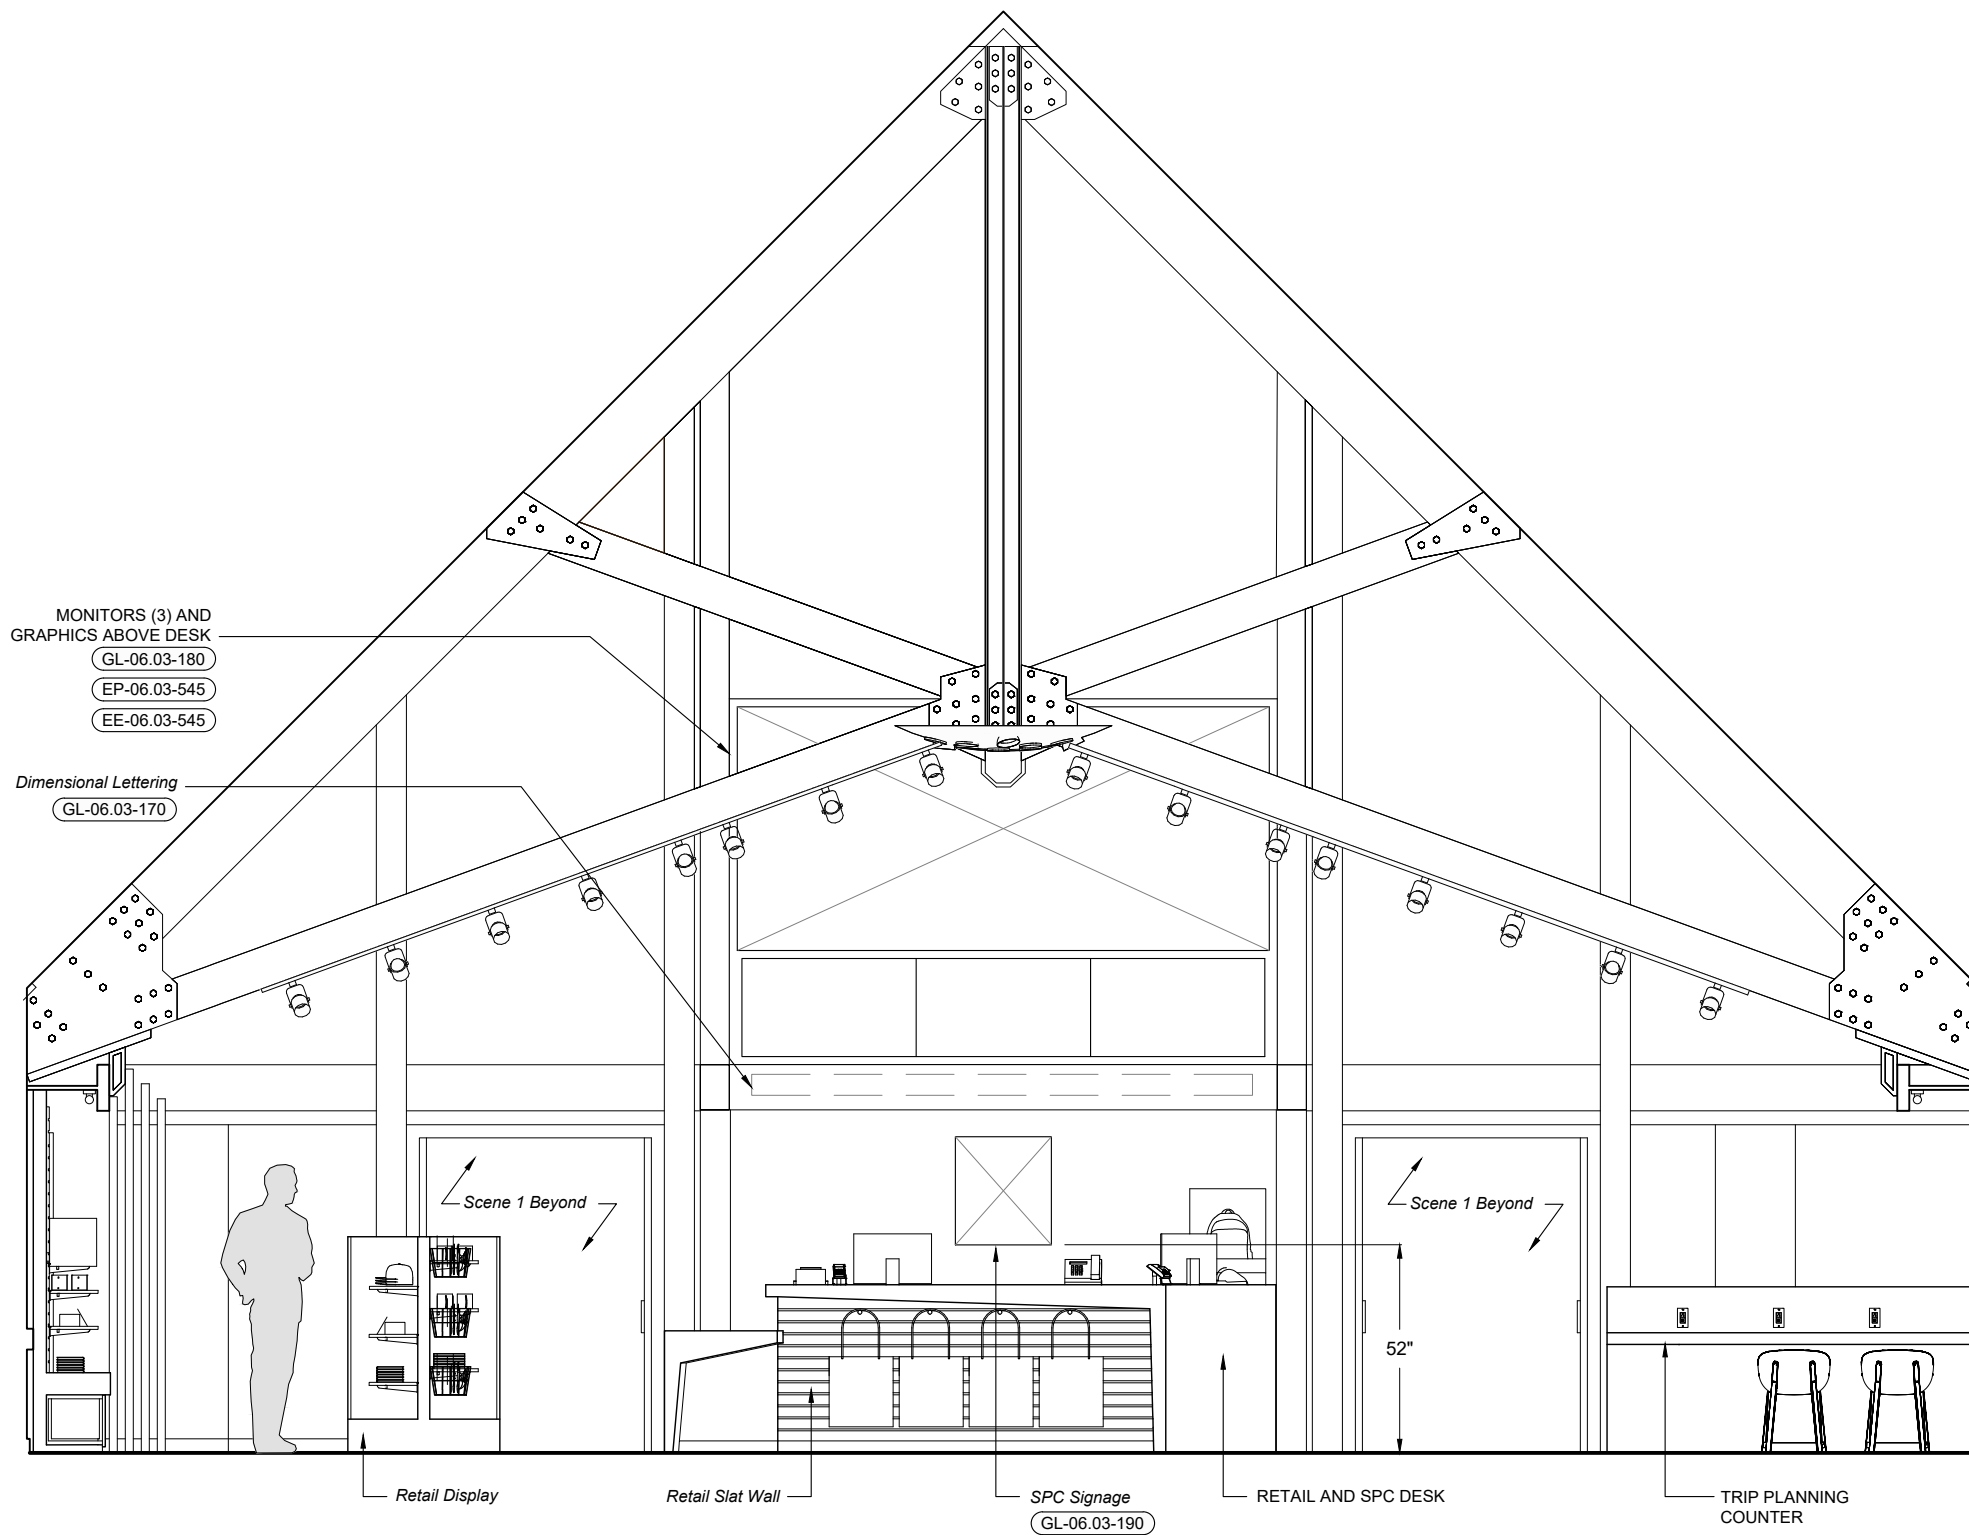

1 Elevation - Scene 6, Content Group 1
X6.200 Scale: 1/4" = 1'-0"

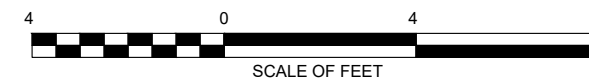

Lodgepole Visitor Center

Sequoia and Kings Canyon
National Parks

PHASE

PDI

SCALE


Noted


Note: Sheet is full-size at 11" x 17"

ISSUE DATE

02.11.2019

KEY PLAN

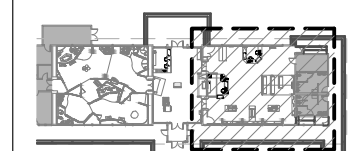

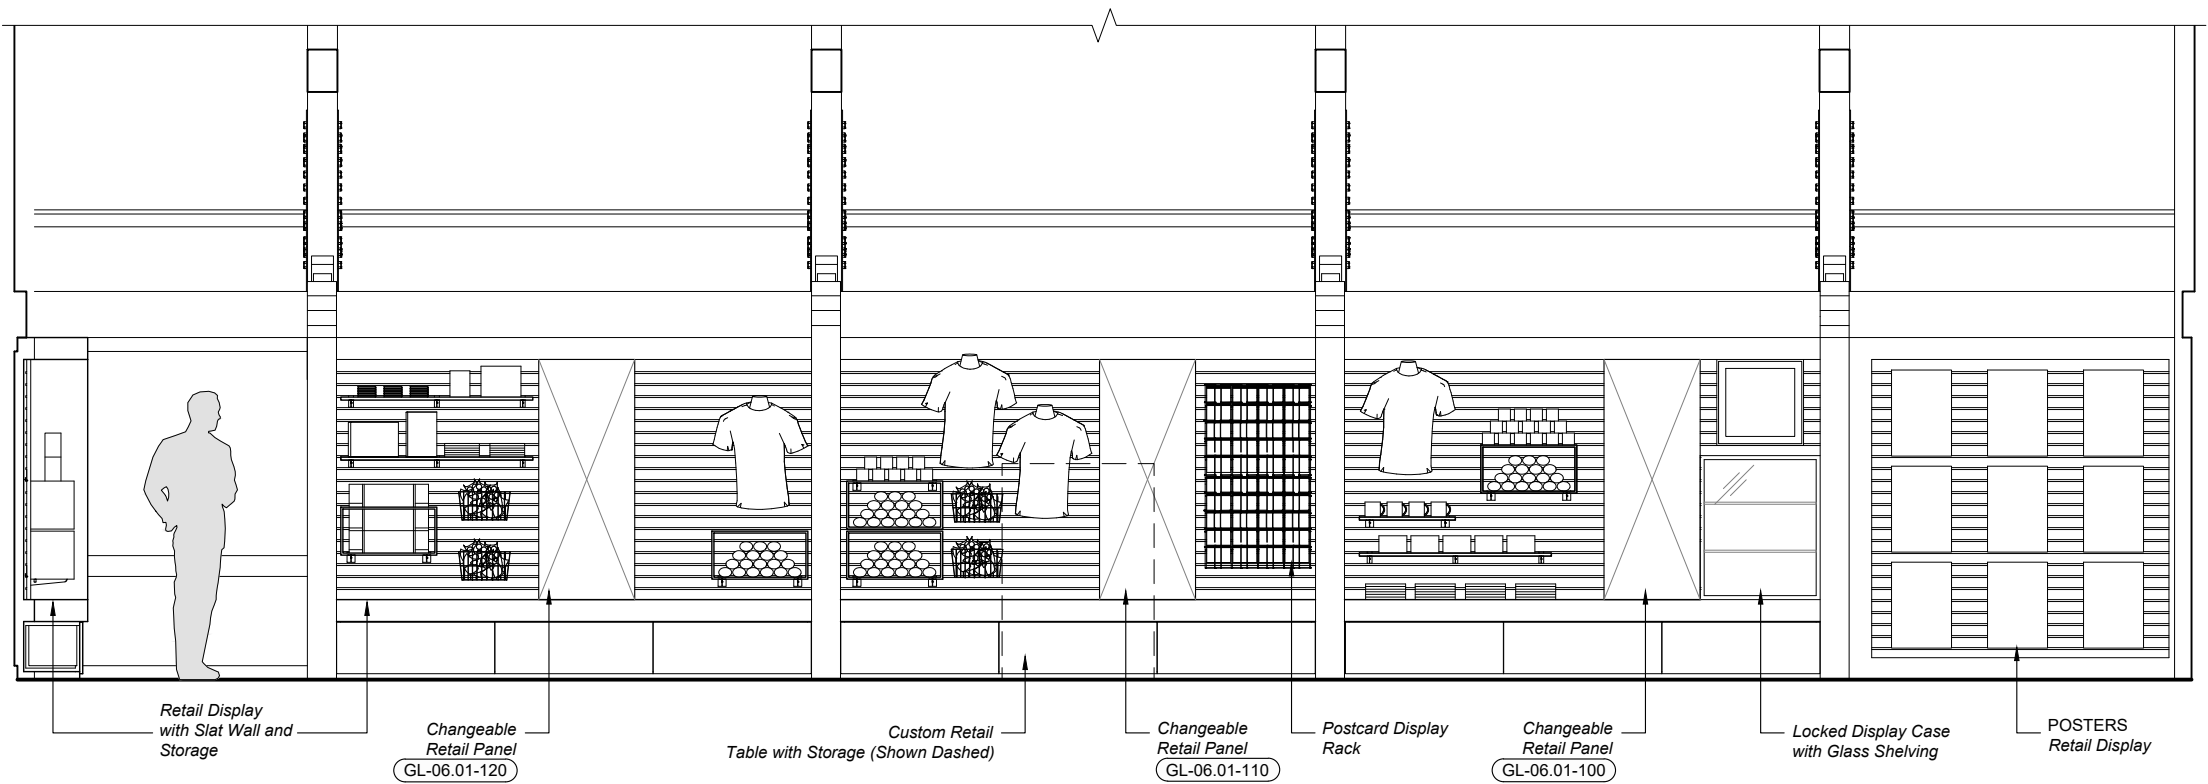

1 Elevation - Scene 6, Content Group 1
Scale: 1/4" = 1'-0"

Lodgepole Visitor Center

Sequoia and Kings Canyon
National Parks

PHASE

PDI

SCALE


Noted


Note: Sheet is full-size at 11" x 17"

ISSUE DATE

02.11.2019

KEY PLAN

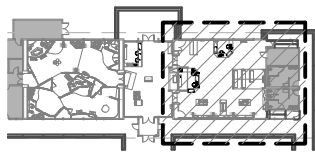

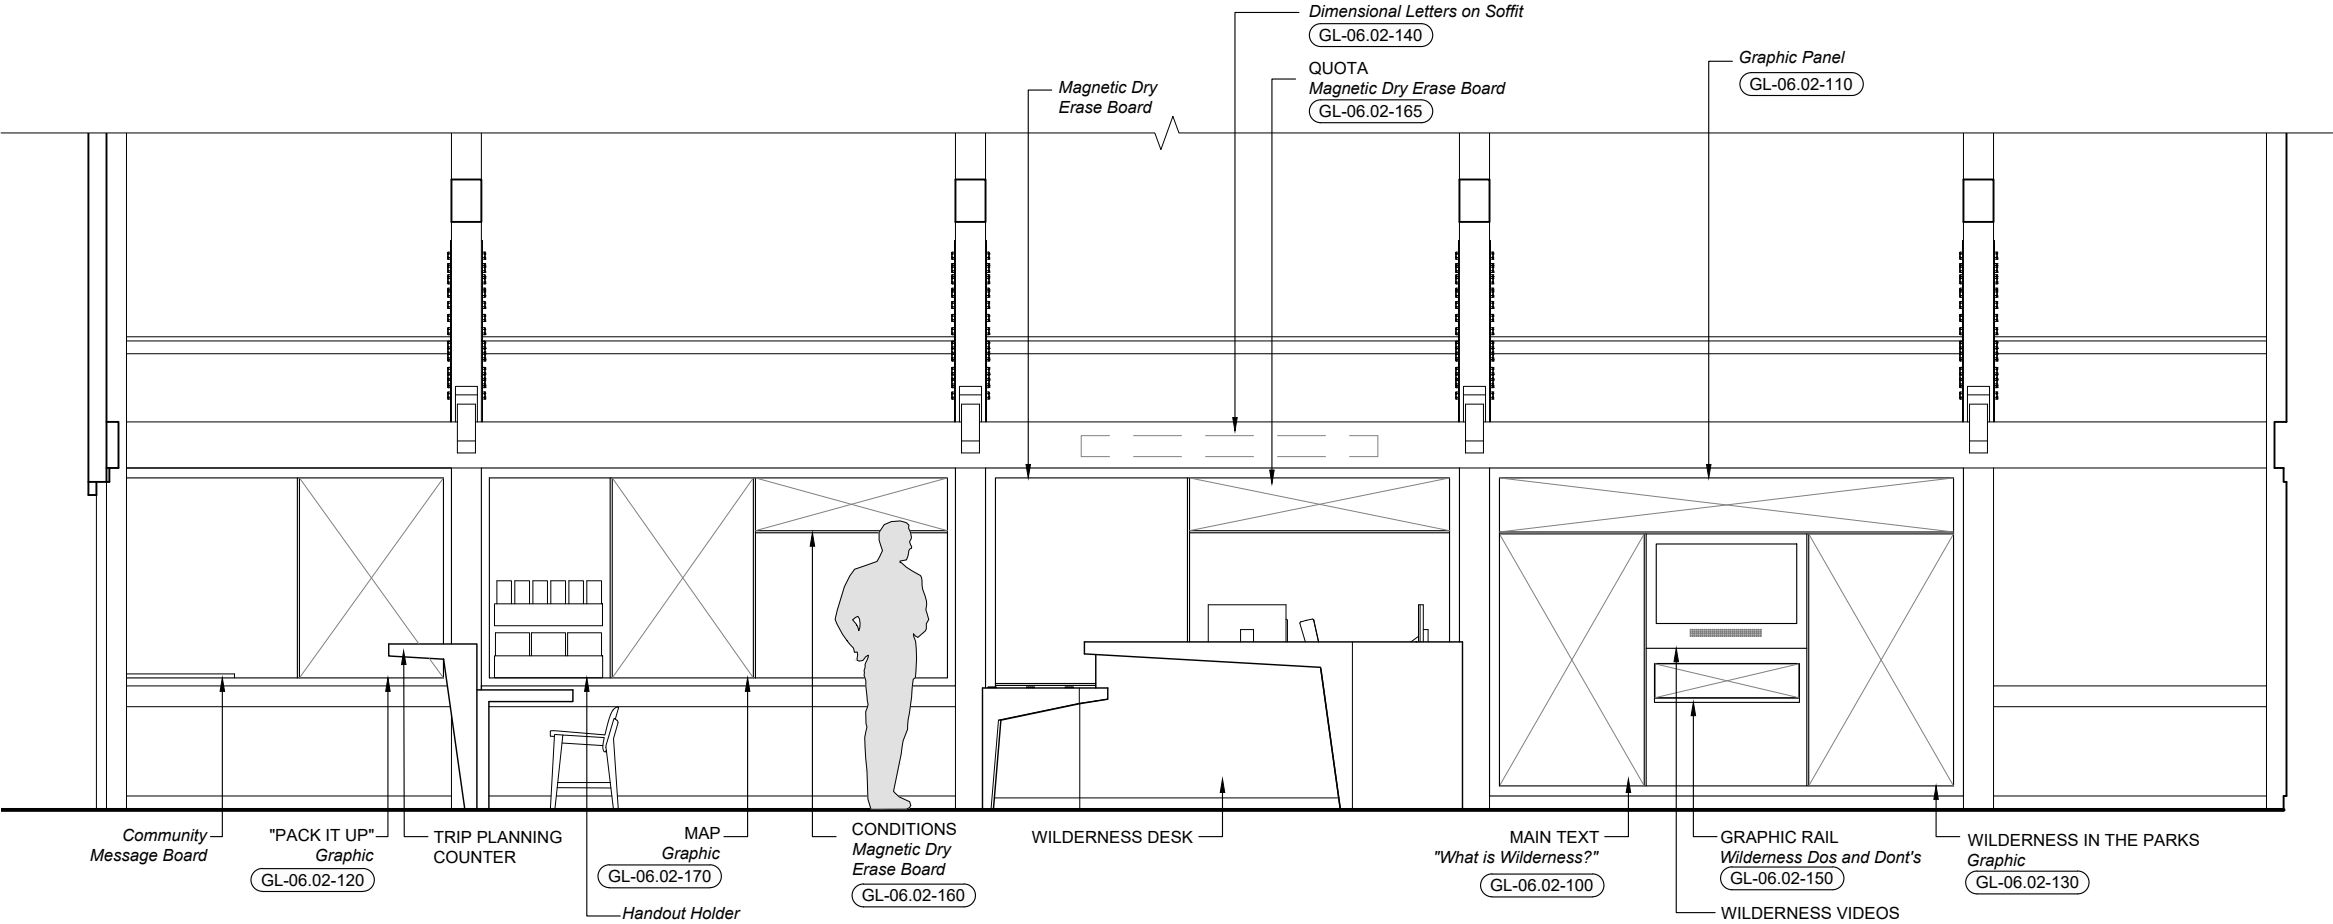

1 Elevation - Scene 6, Content Group 2
X6.202 Scale: 1/4" = 1'-0"

Lodgepole Visitor Center

Sequoia and Kings Canyon
National Parks

PHASE

PDI

SCALE


Noted


Note: Sheet is full-size at 11" x 17"

ISSUE DATE

02.11.2019

KEY PLAN

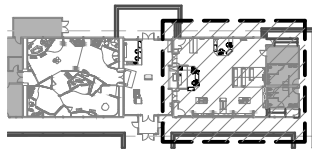

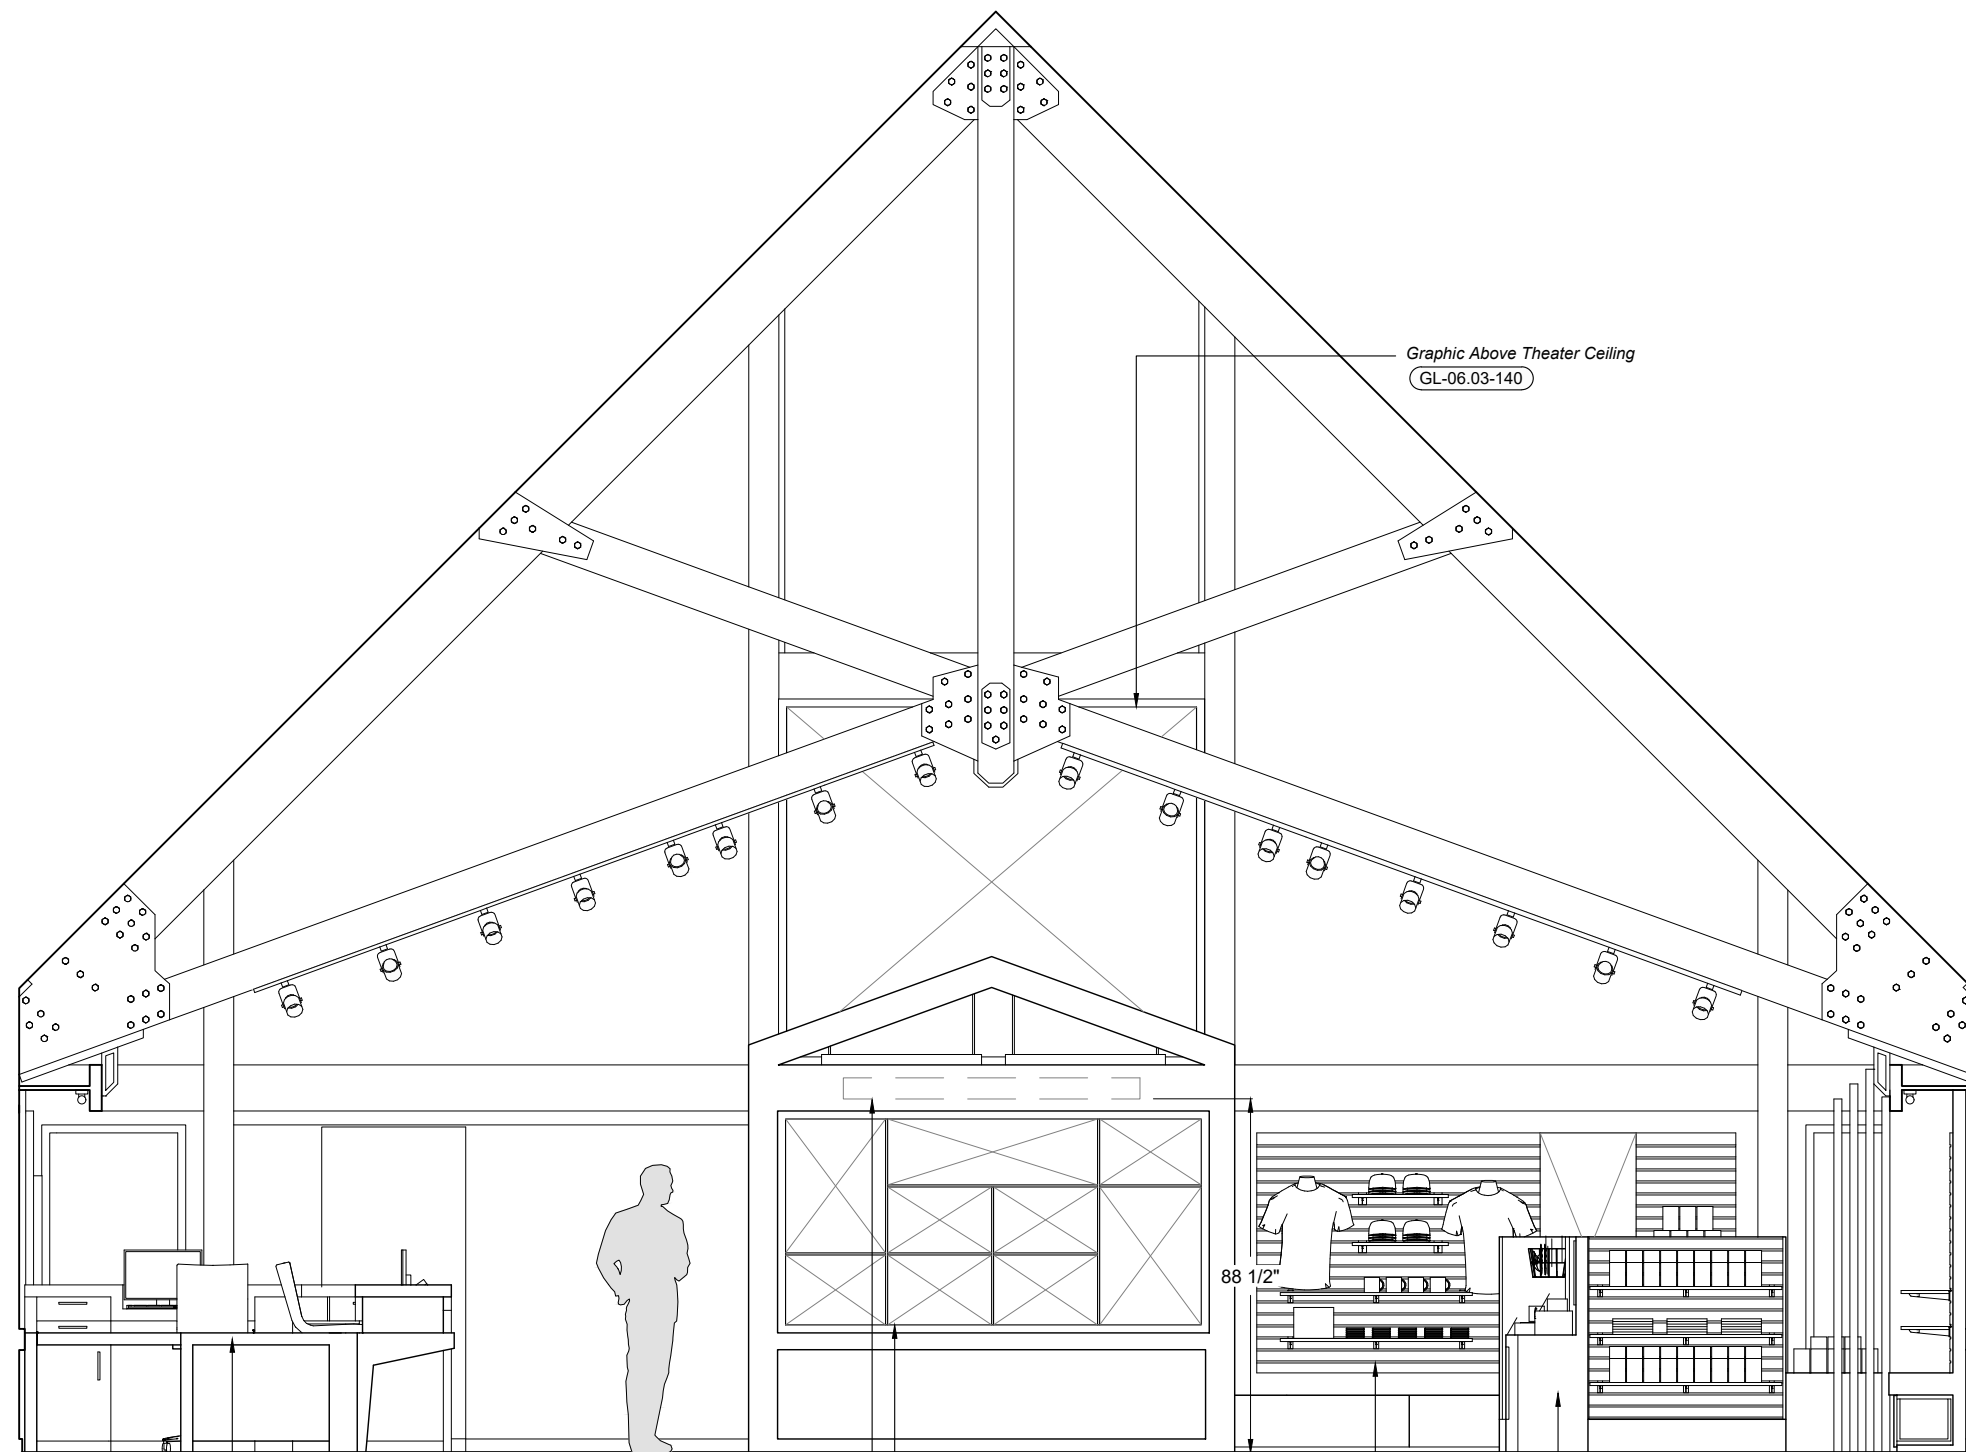


1 Elevation - Scene 6, Content Group 3
X6.203 Scale: 1/4" = 1'-0"

VISITOR EXPERIENCES GRAPHIC
A Place of Inspiration
GL-06.03-150 to GL-06.03-158
Dimensional Letters
GL-06.03-160

Graphic Above Theater Ceiling
GL-06.03-140

Retail Displays

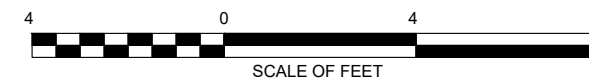

Lodgepole Visitor Center

Sequoia and Kings Canyon
National Parks

PHASE

PDI

SCALE


Noted


Note: Sheet is full-size at 11" x 17"

ISSUE DATE


02.11.2019

KEY PLAN

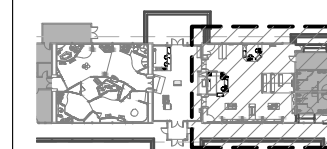


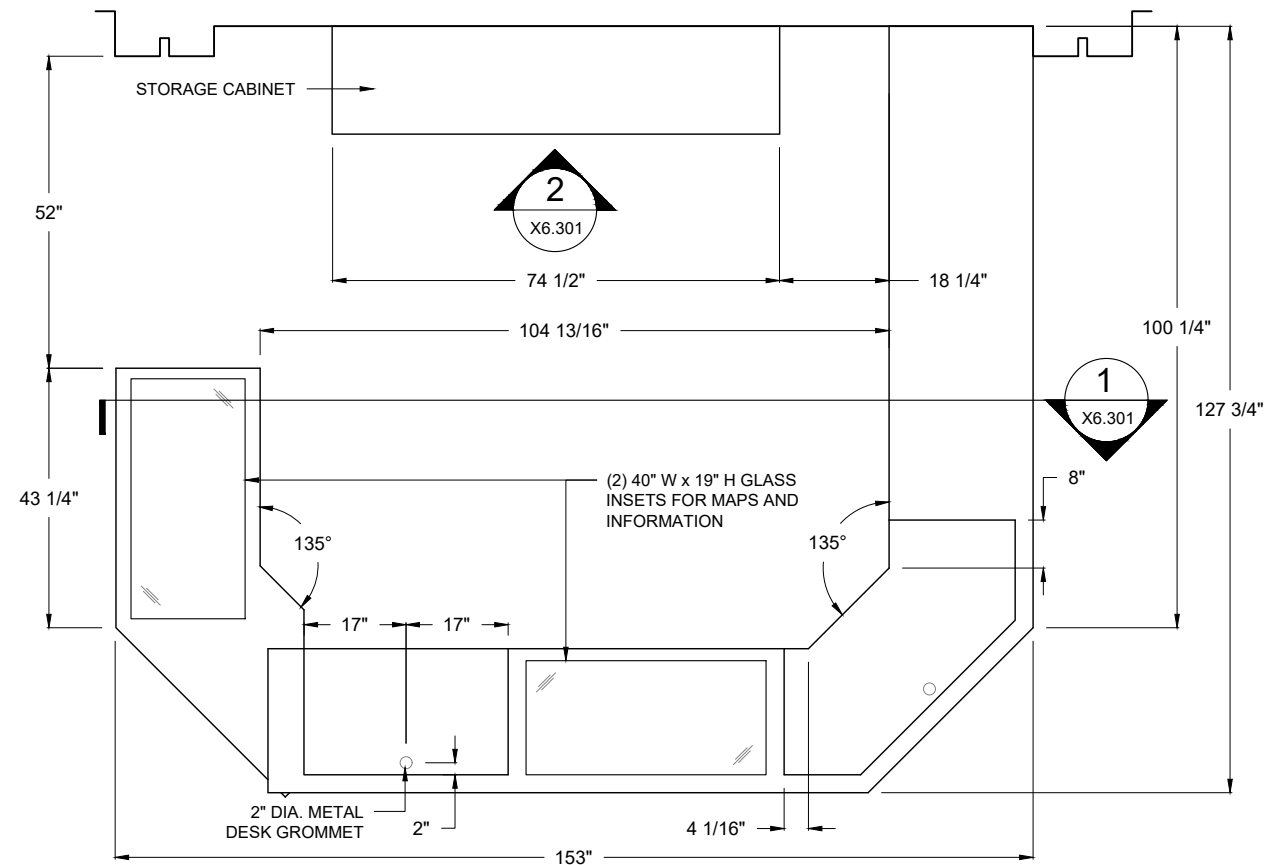


1 Plan
X6.300 Scale: 3/8" = 1'-0"

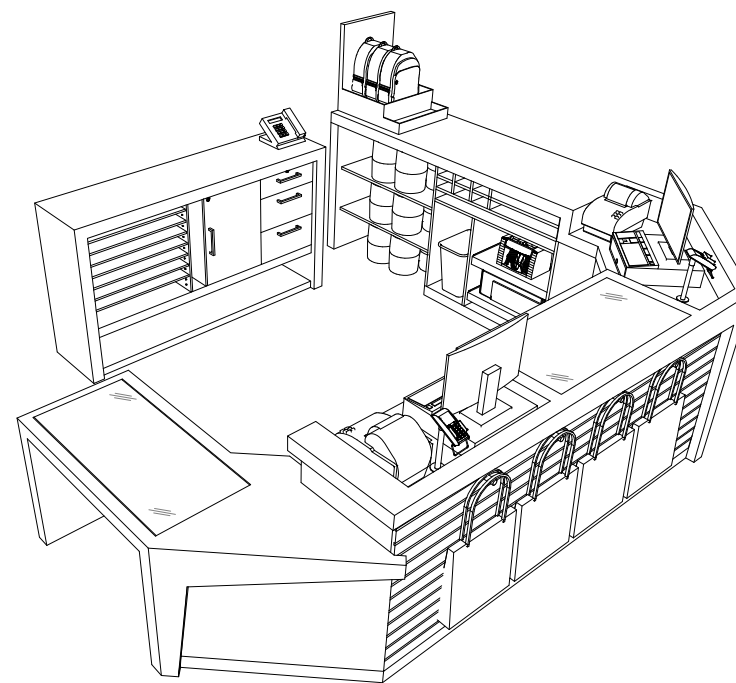


5 3D View
X6.300 Scale: NTS

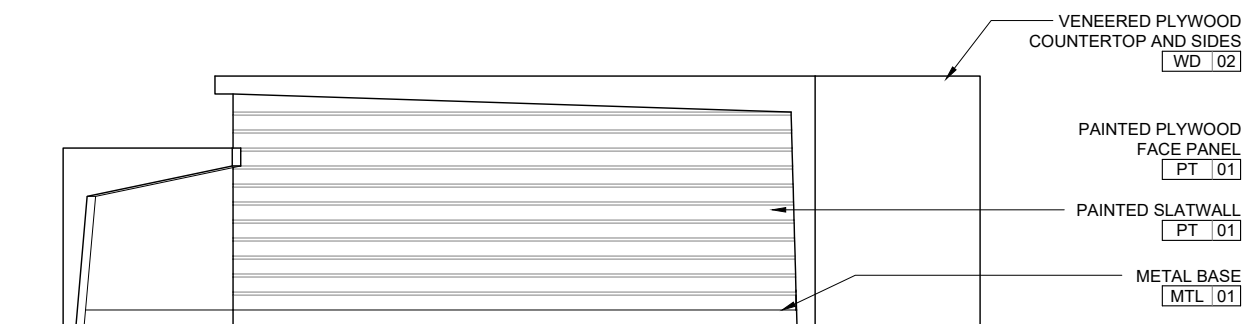


2 Front Elevation
X6.300 Scale: 3/8" = 1'-0"

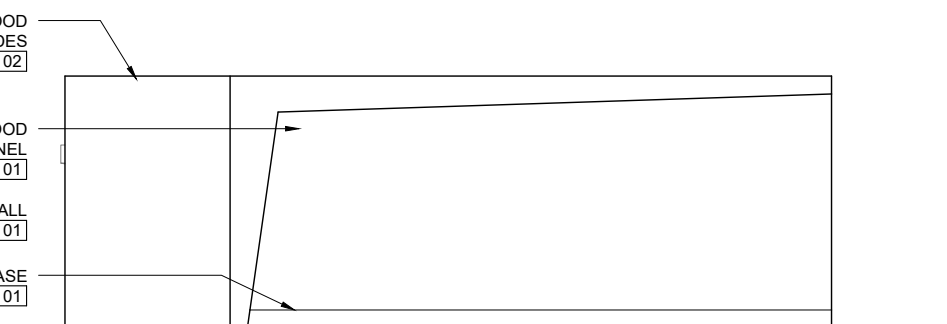

3 Right Elevation
X6.300 Scale: 3/8" = 1'-0"

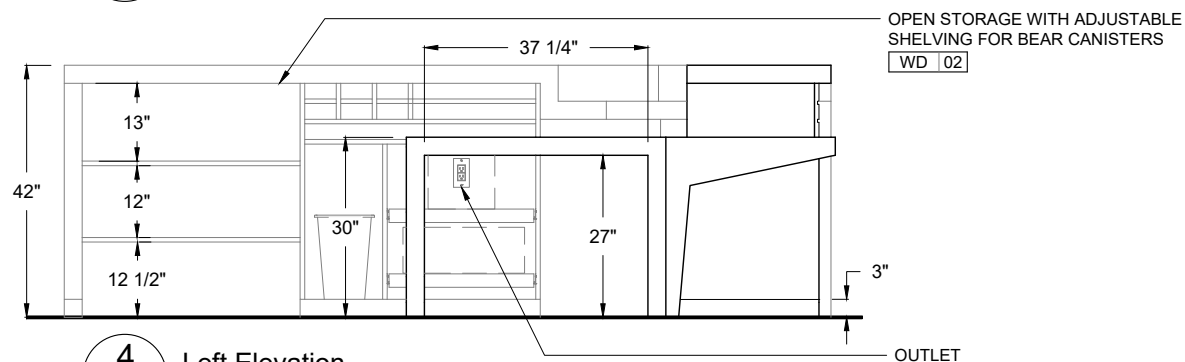

4 Left Elevation
X6.300 Scale: 3/8" = 1'-0"

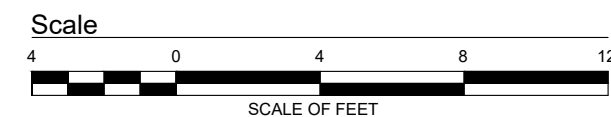

Lodgepole Visitor Center

Sequoia and Kings Canyon
National Parks

PHASE

PDI

SCALE


Noted


Note: Sheet is full-size at 11" x 17"

ISSUE DATE


02.11.2019

KEY PLAN

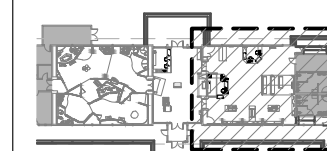

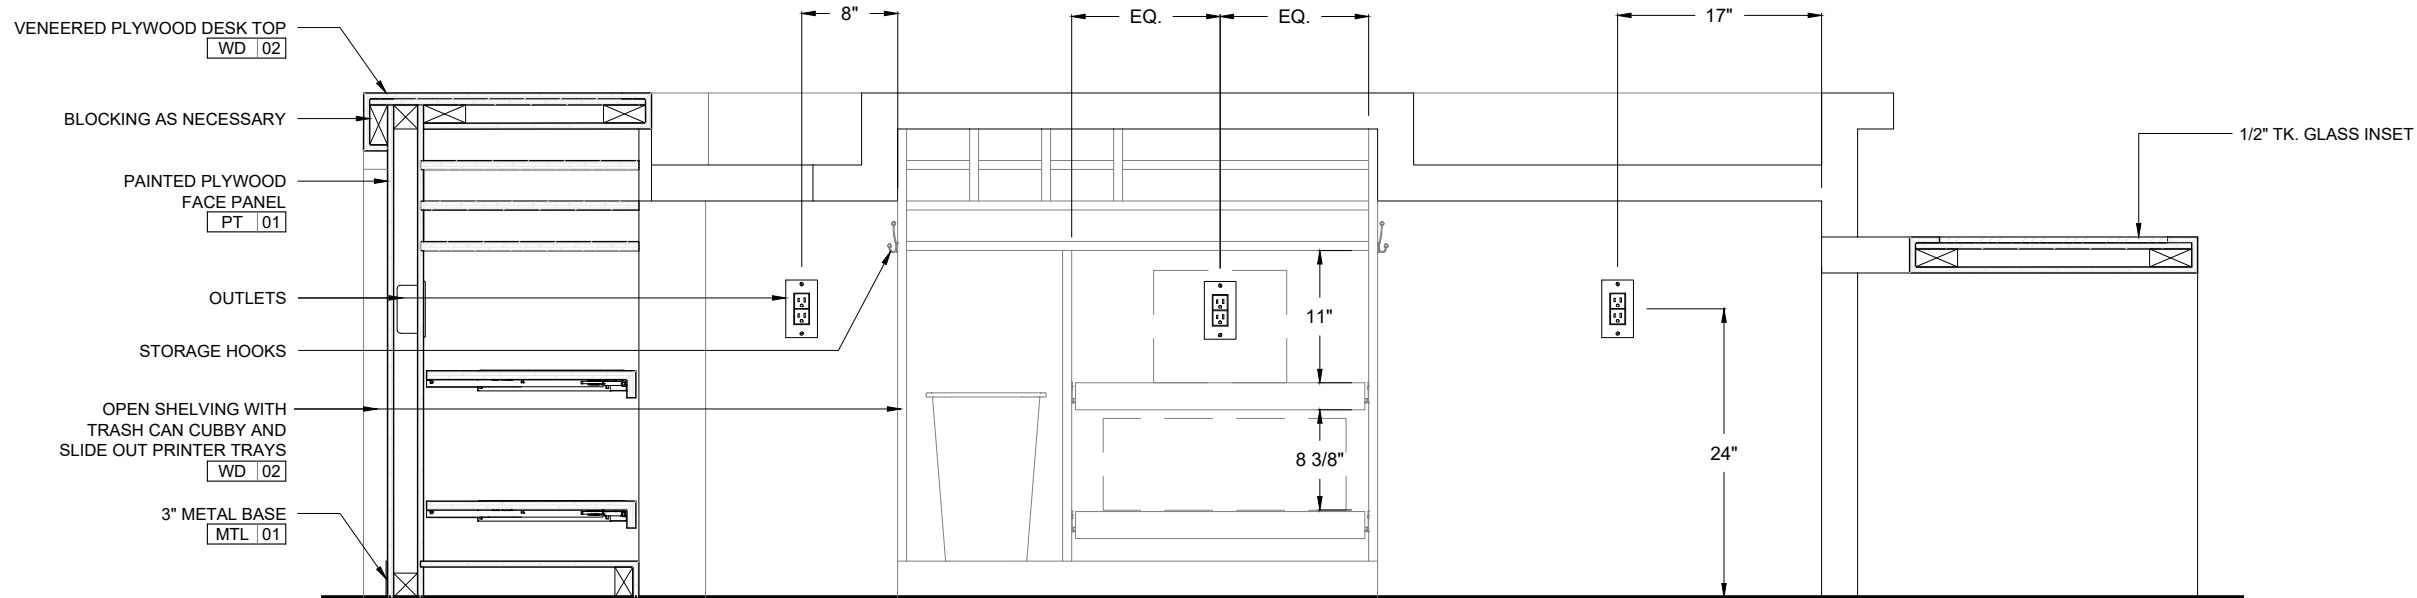


1 Section
X6.301 Scale: 3/4" = 1'-0"

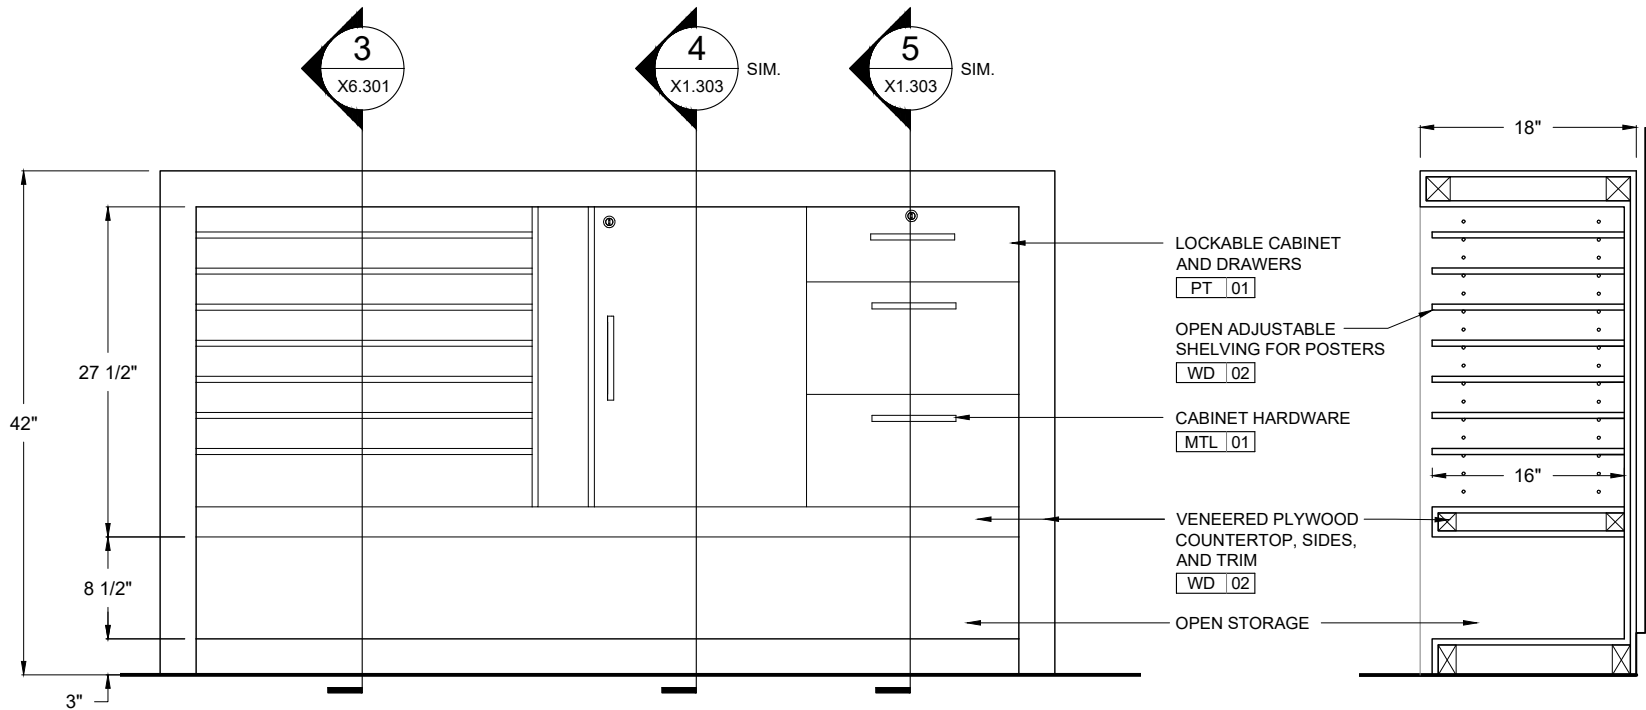

2 Front Elevation - Storage
X6.301 Scale: 3/4" = 1'-0"

3 Section - Storage
X6.301 Scale: 3/4" = 1'-0"

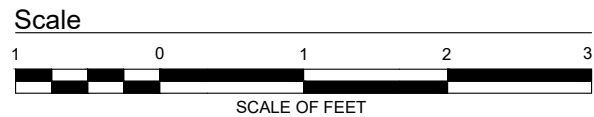

Lodgepole Visitor Center

Sequoia and Kings Canyon
National Parks

PHASE

PDI

SCALE


Noted


Note: Sheet is full-size at 11" x 17"

ISSUE DATE


02.11.2019

KEY PLAN

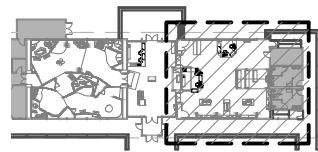

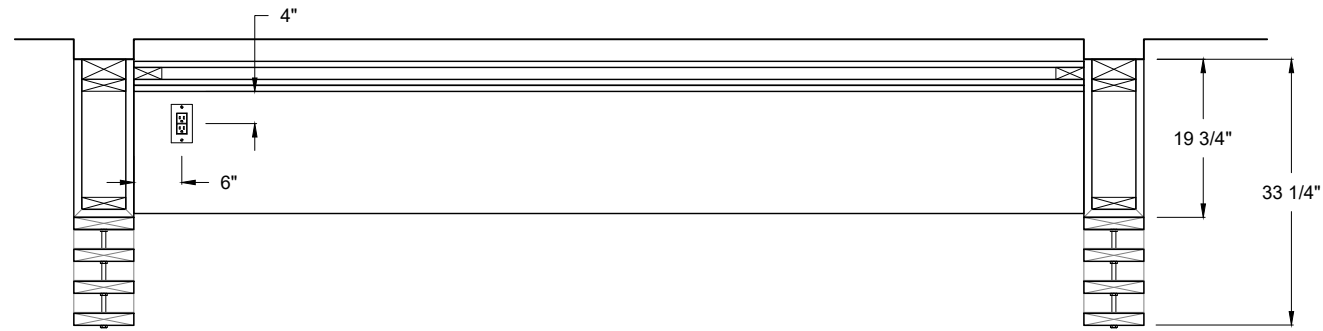

1 Plan
X6.302 Scale A: 1/2" = 1'-0"

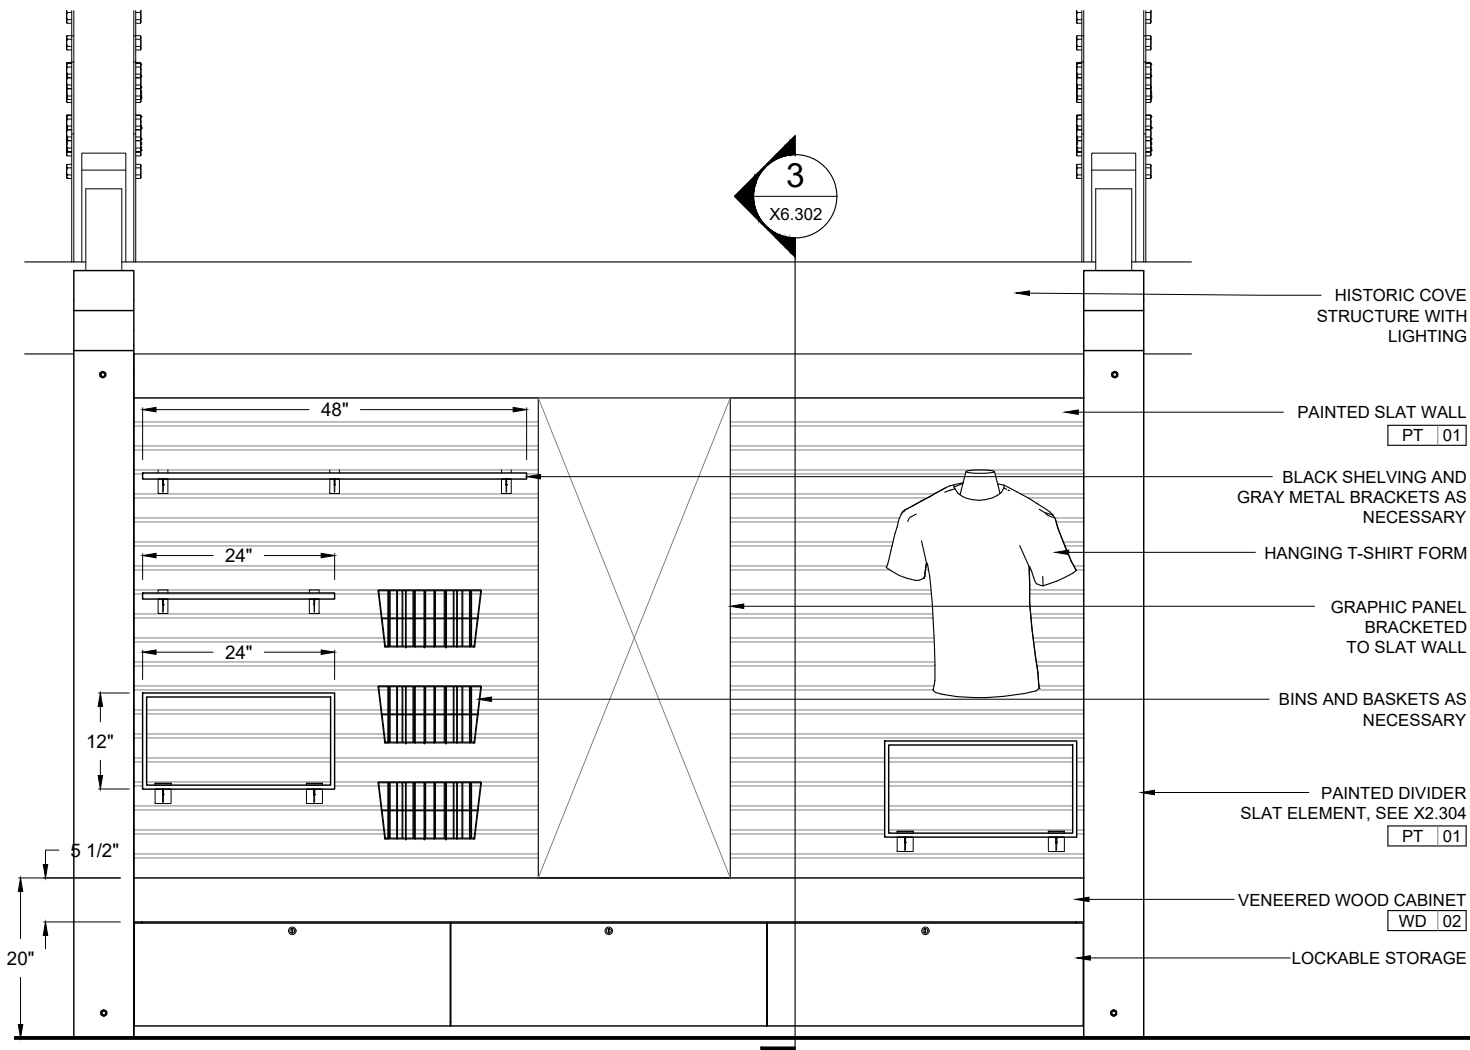

2 Front Elevation
X6.302 Scale A: 1/2" = 1'-0"

HISTORIC COVE
STRUCTURE WITH
LIGHTING

PAINTED SLAT WALL
PT 01

BLACK SHELVING AND
GRAY METAL BRACKETS AS
NECESSARY

HANGING T-SHIRT FORM


GRAPHIC PANEL
BRACKETED
TO SLAT WALL

BINS AND BASKETS AS
NECESSARY


PAINTED DIVIDER
SLAT ELEMENT, SEE X2.304
PT 01

VENEERED WOOD CABINET
WD 02


LOCKABLE STORAGE

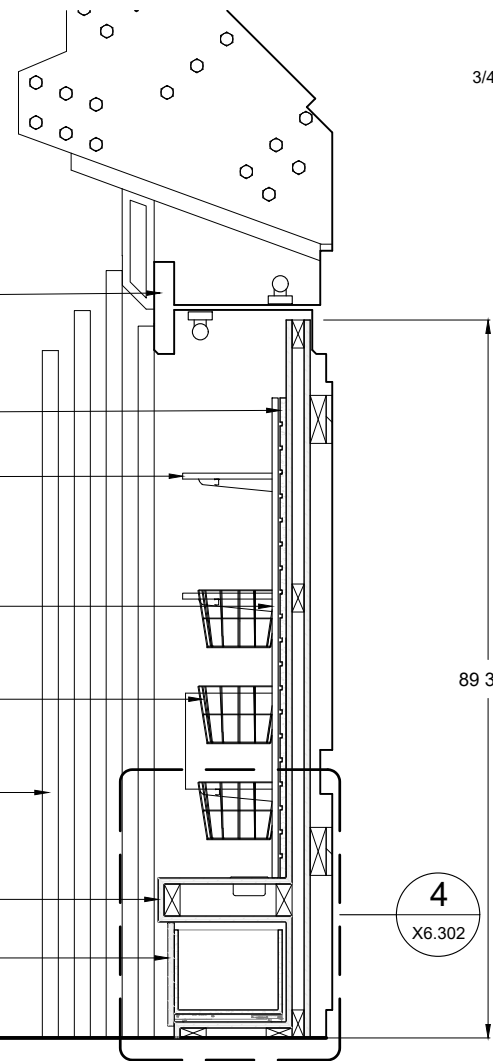

3 Section
X6.302 Scale A: 1/2" = 1'-0"

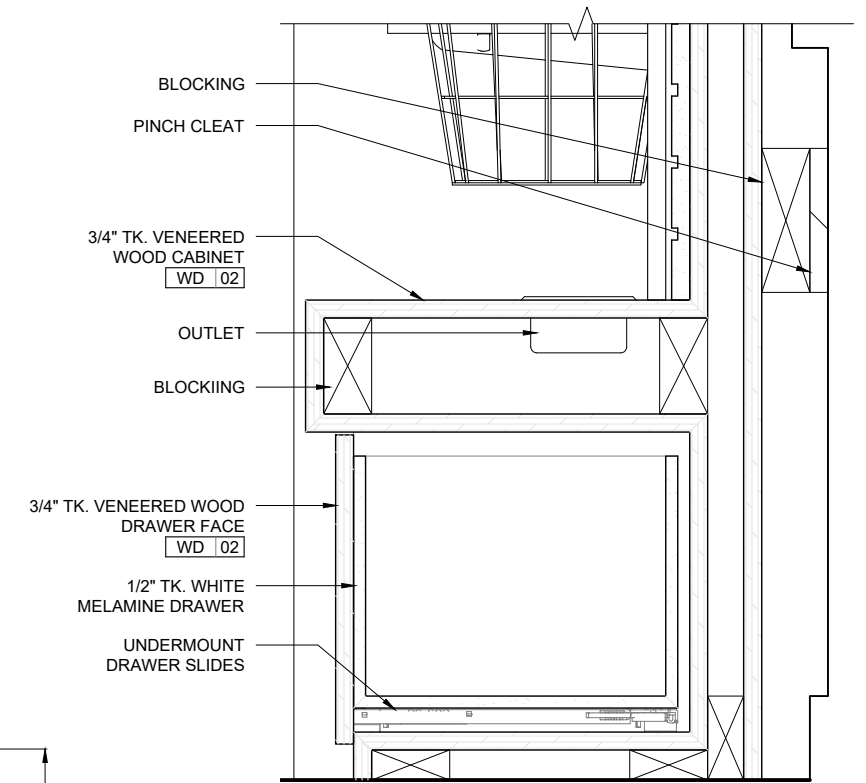

4 Detail Section
X6.302 Scale B: 1 1/2" = 1'-0"

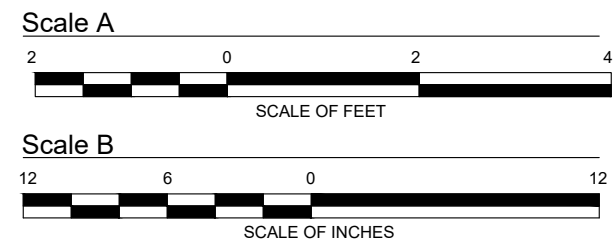

Lodgepole Visitor Center

Sequoia and Kings Canyon
National Parks

PHASE

PDI

SCALE


Noted


Note: Sheet is full-size at 11" x 17"

ISSUE DATE


02.11.2019

KEY PLAN

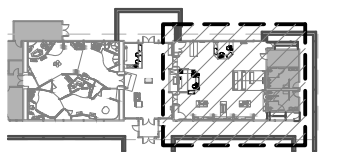

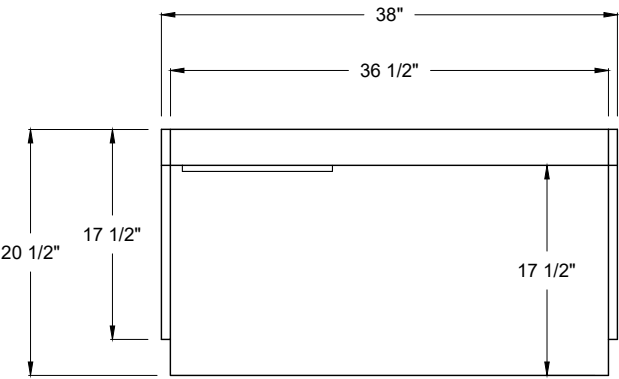

1 Plan
X6.303 Scale A: 3/4" = 1'-0"

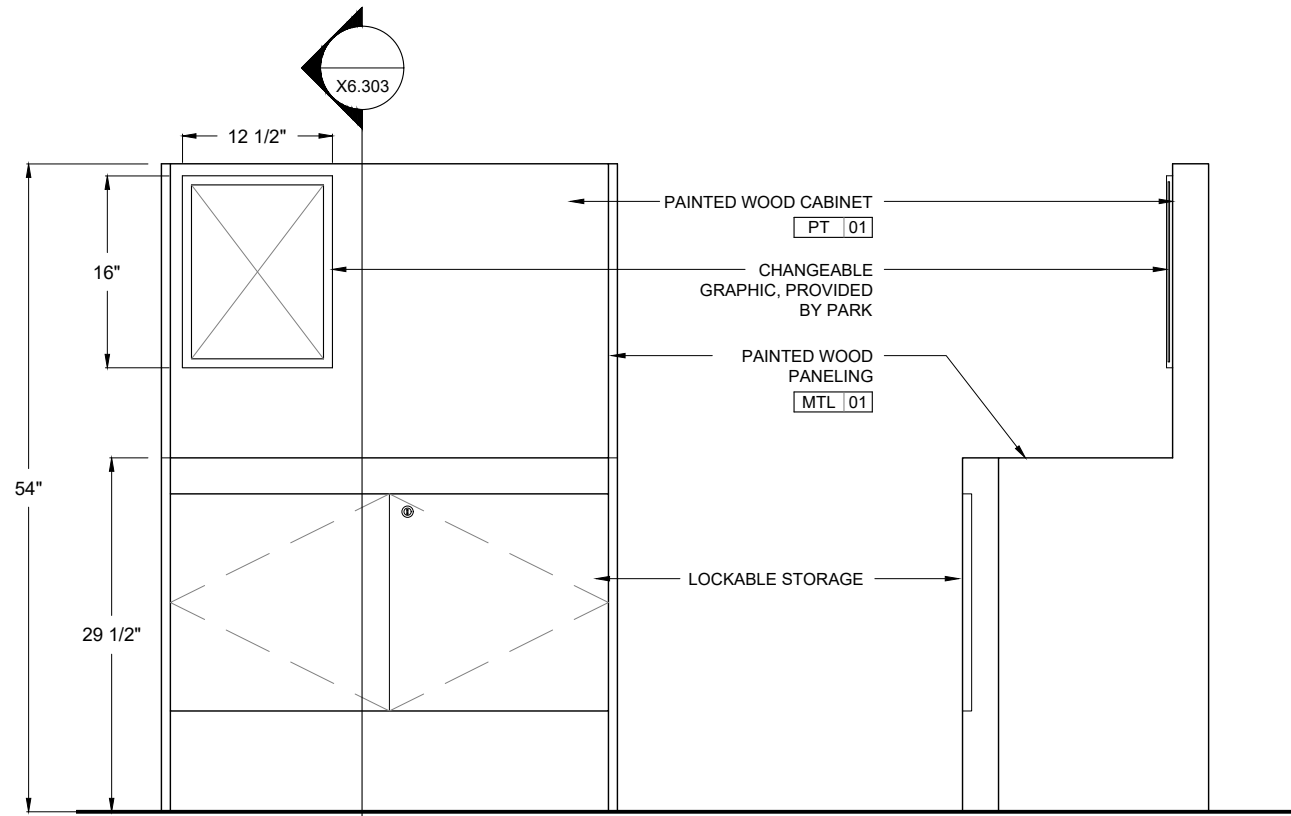

2 Front Elevation
X6.303 Scale A: 3/4" = 1'-0"


3 Side Elevation
X6.303 Scale A: 3/4" = 1'-0"

3/4" TK. BLACK CHANGEABLE
GRAPHIC FRAME WITH SLOT


3/4" TK. WOOD CABINET

2x4 INTERNAL
STRUCTURE

EURO HINGE

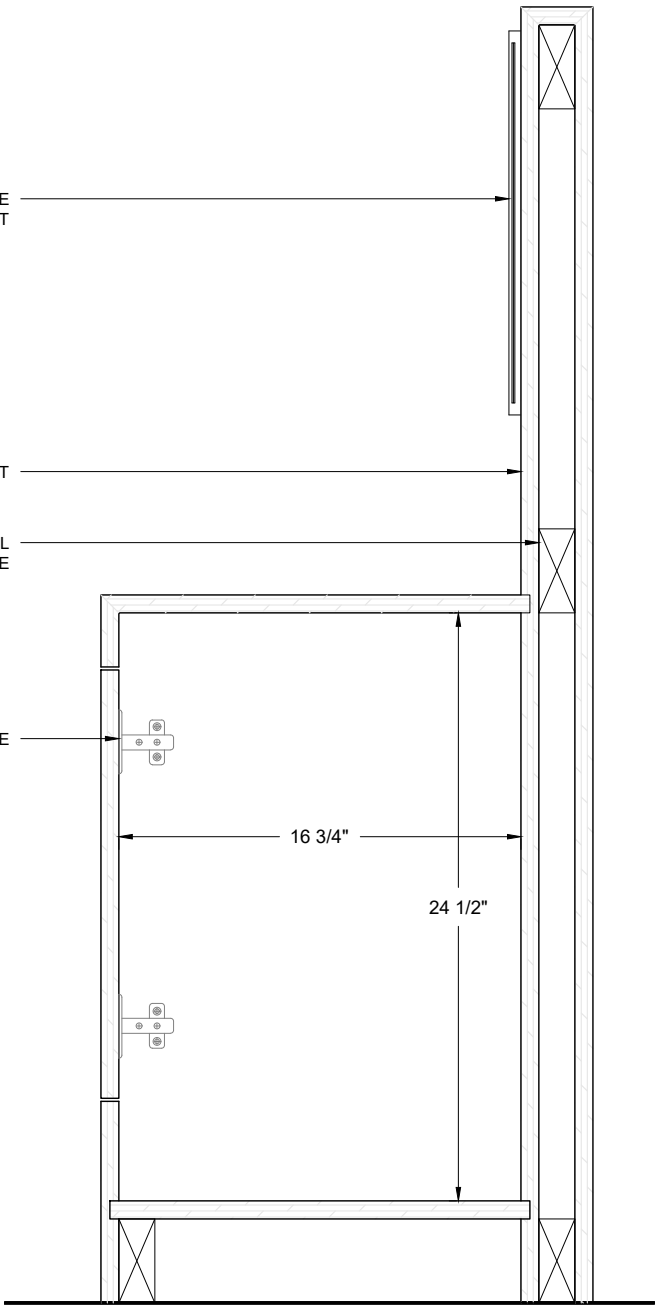

4 Detail Section
X6.303 Scale B: 1 1/2" = 1'-0"

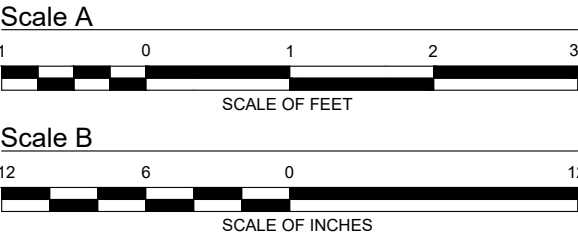

Lodgepole Visitor Center

Sequoia and Kings Canyon
National Parks

PHASE

PDI

SCALE


Noted


Note: Sheet is full-size at 11" x 17"

ISSUE DATE


02.11.2019

KEY PLAN

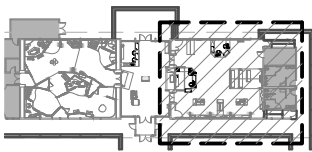


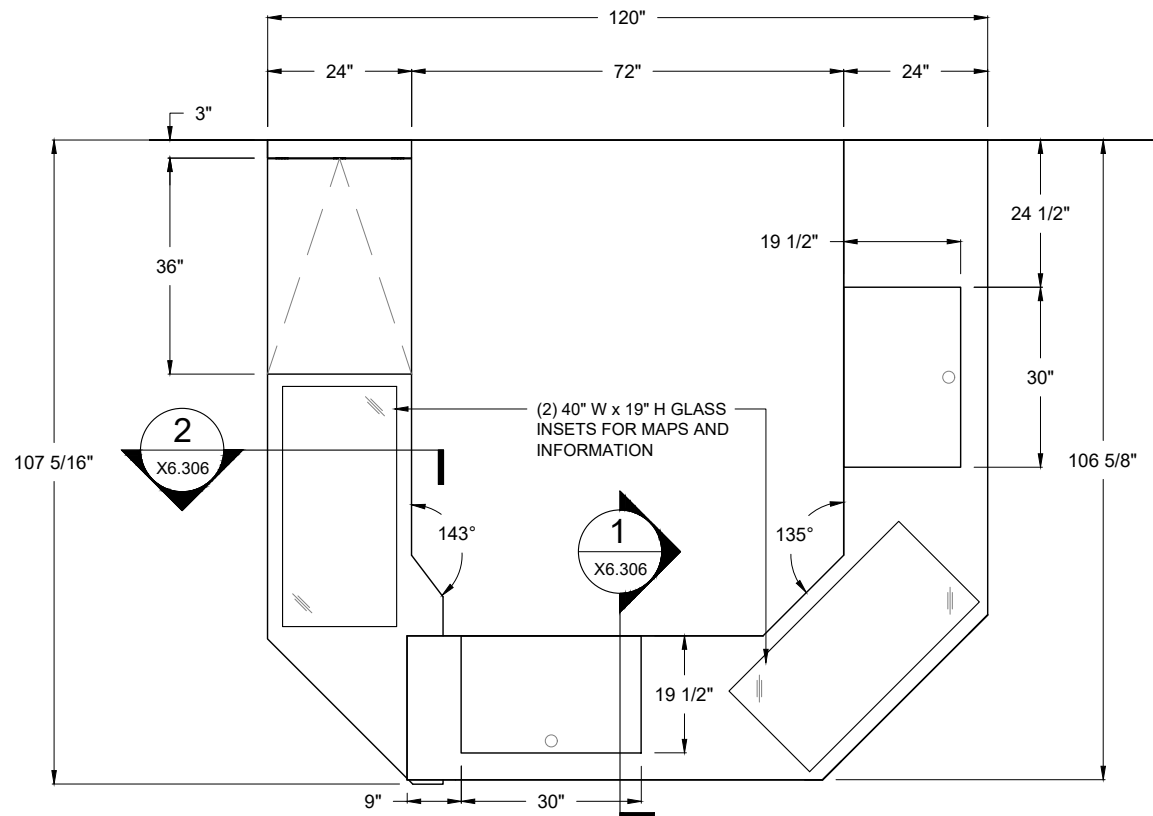


1 Plan
X6.305 Scale: 3/8" = 1'-0"

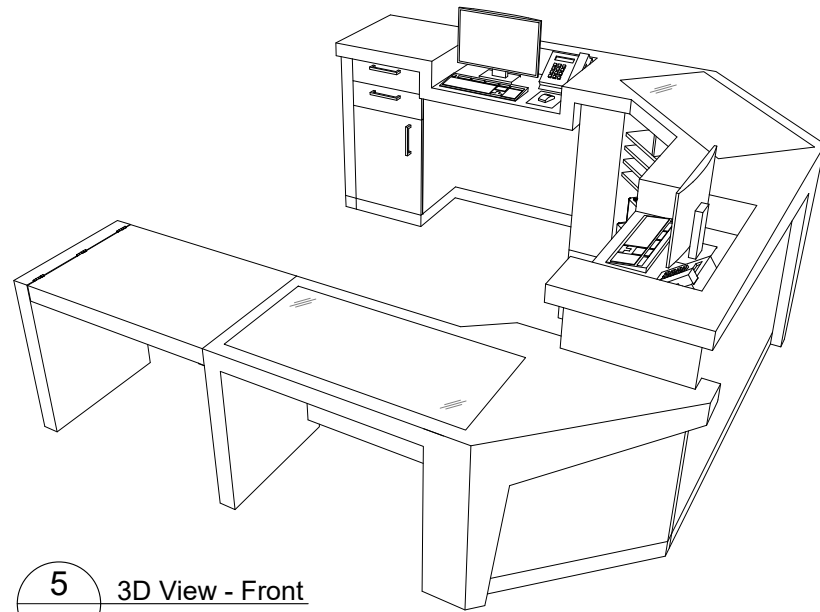

5 3D View - Front
X6.305 Scale: NTS

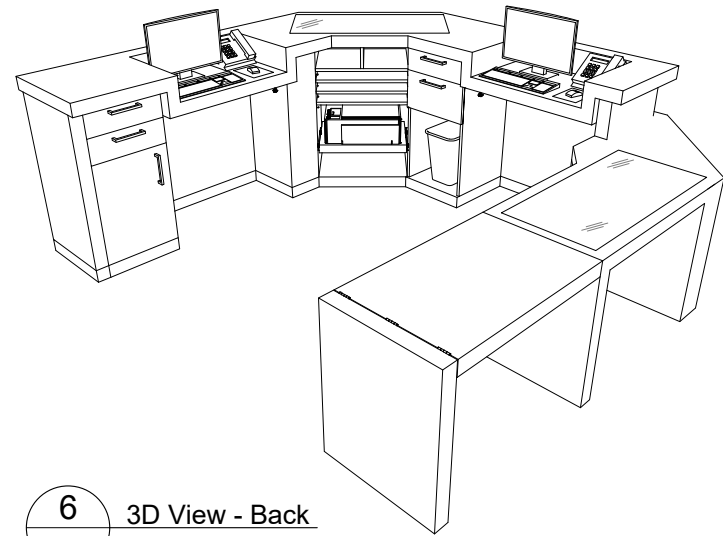


6 3D View - Back
X6.305 Scale: NTS

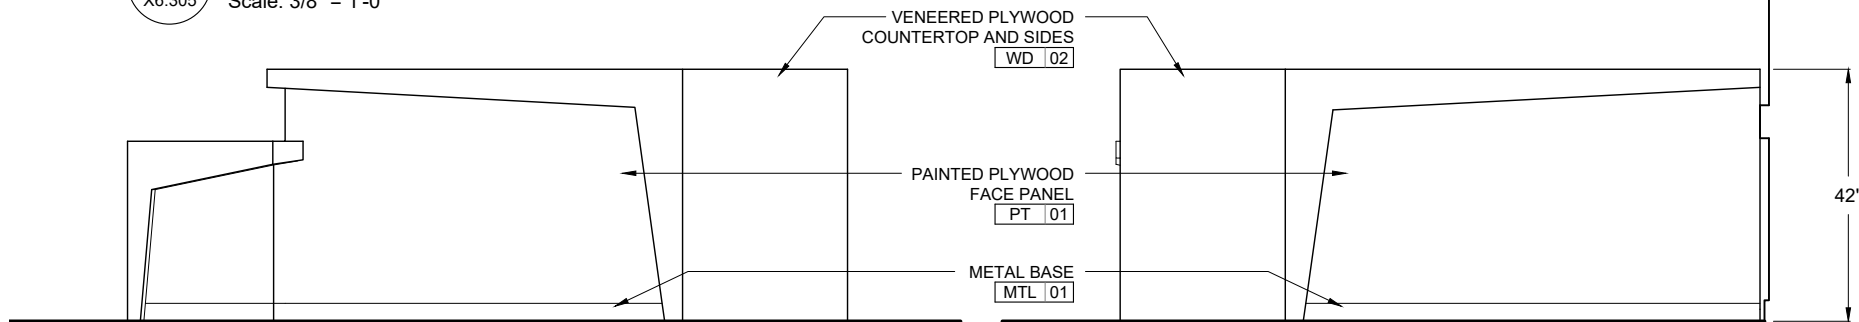


2 Front Elevation
X6.305 Scale: 3/8" = 1'-0"

3 Right Elevation
X6.305 Scale: 3/8" = 1'-0"

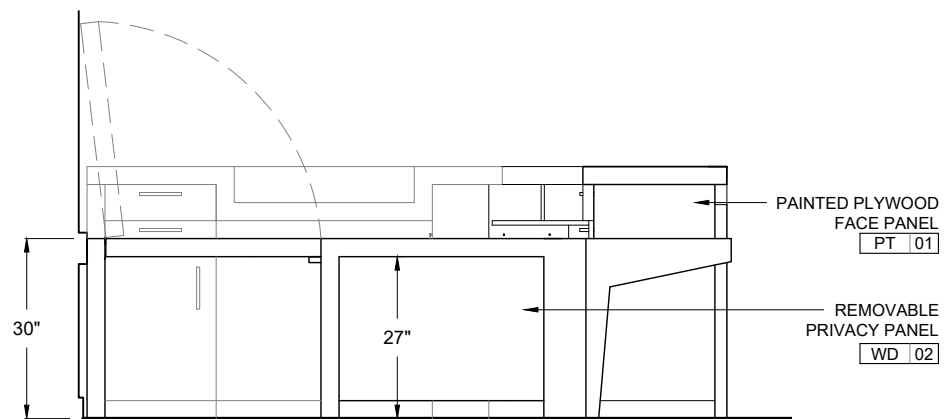

4 Left Elevation
X6.305 Scale: 3/8" = 1'-0"

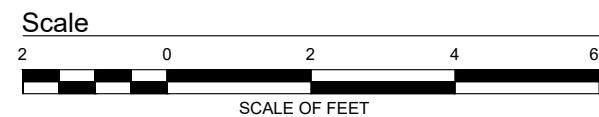

Lodgepole Visitor Center

Sequoia and Kings Canyon
National Parks

PHASE

PDI

SCALE


Noted


Note: Sheet is full-size at 11" x 17"

ISSUE DATE


02.11.2019

KEY PLAN

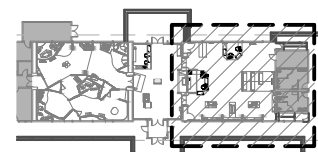


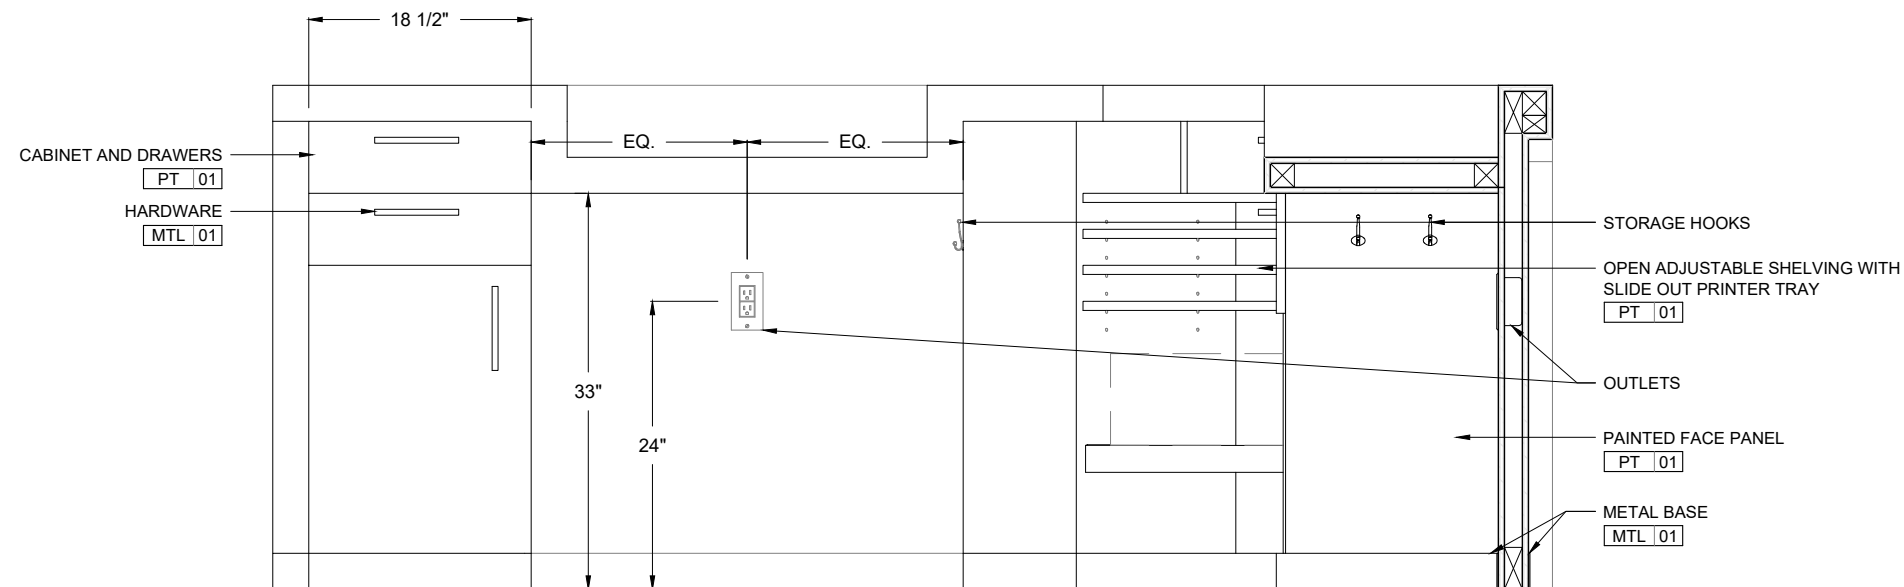

1 Section Elevation
X6.306 Scale: 3/4" = 1'-0"

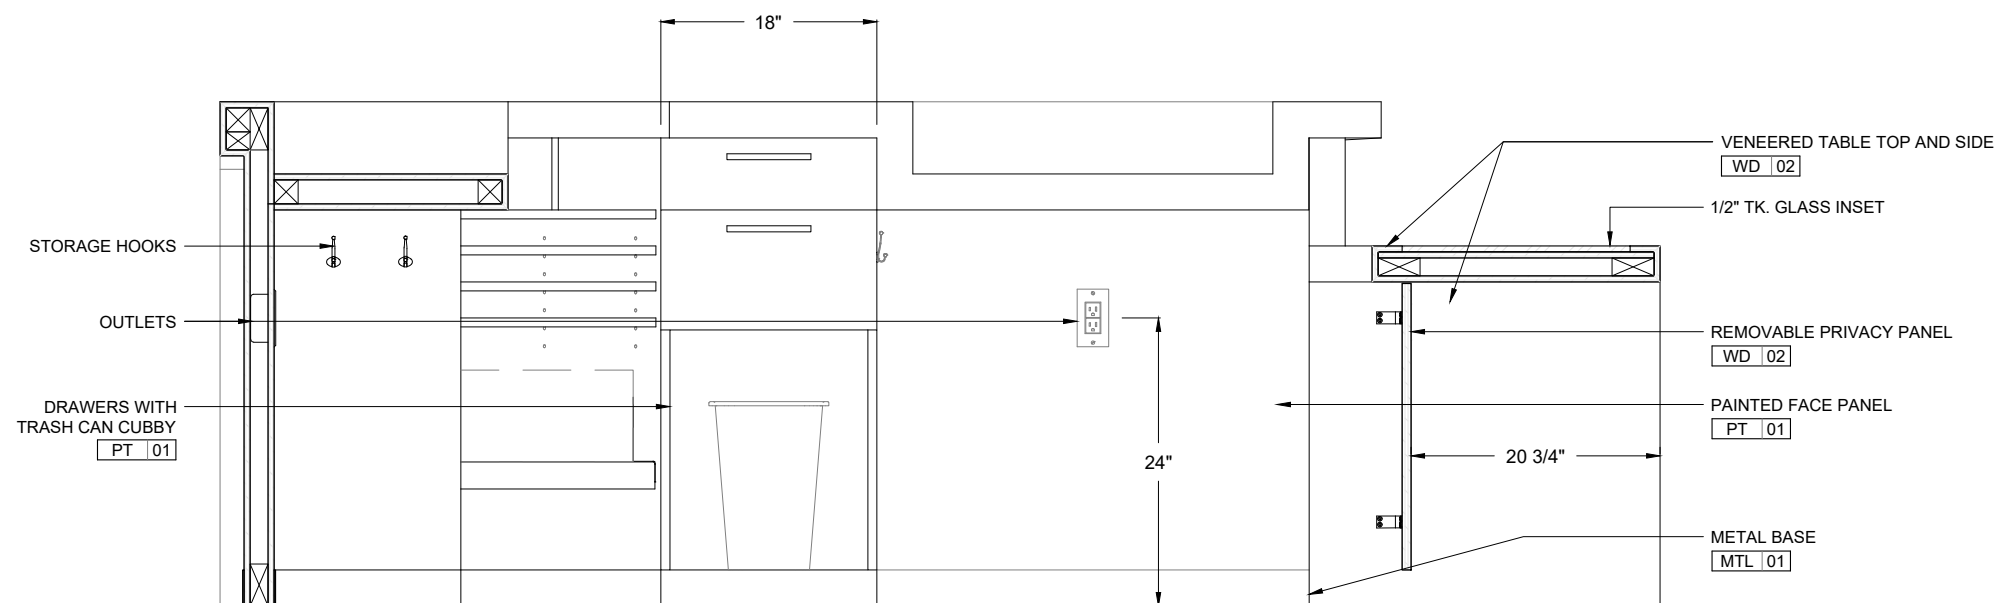

2 Section Elevation
X6.306 Scale: 3/4" = 1'-0"

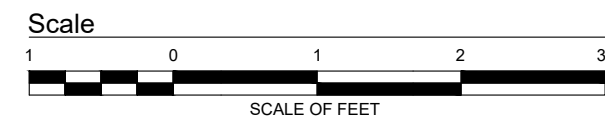

Lodgepole Visitor Center

Sequoia and Kings Canyon
National Parks

PHASE

PDI

SCALE


Noted


Note: Sheet is full-size at 11" x 17"

ISSUE DATE


02.11.2019

KEY PLAN

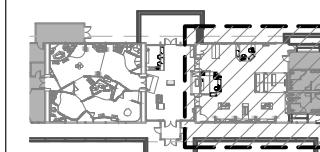


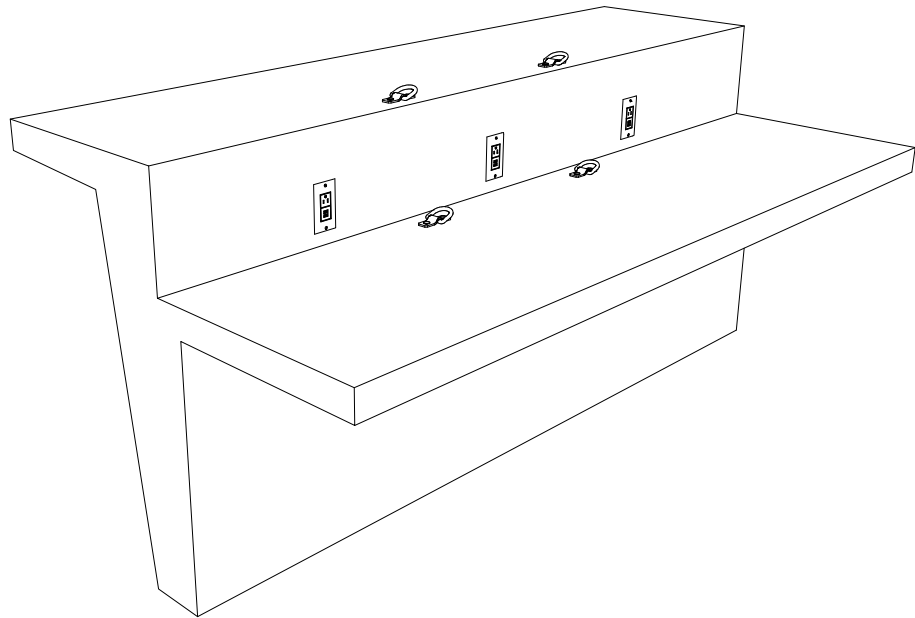

1 3D View
X6.307 Scale: NTS

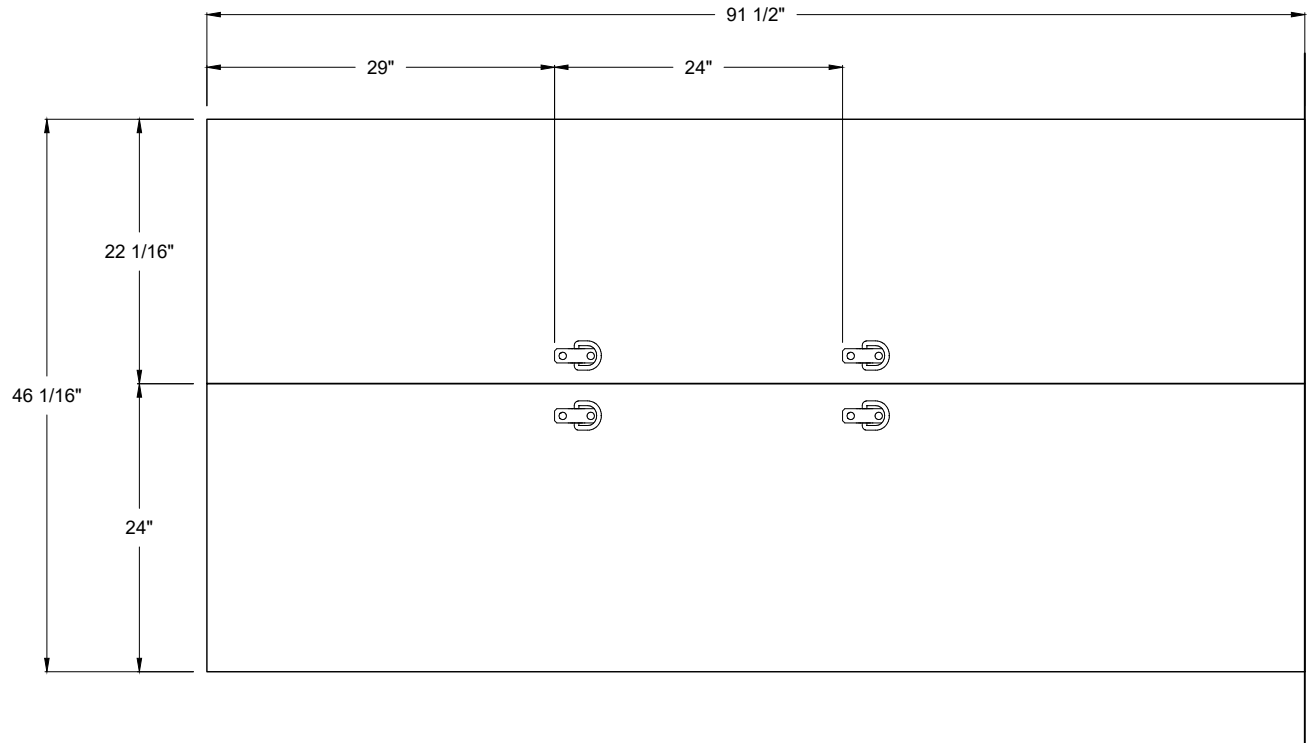


2 Plan
X6.307 Scale: 3/4" = 1'-0"

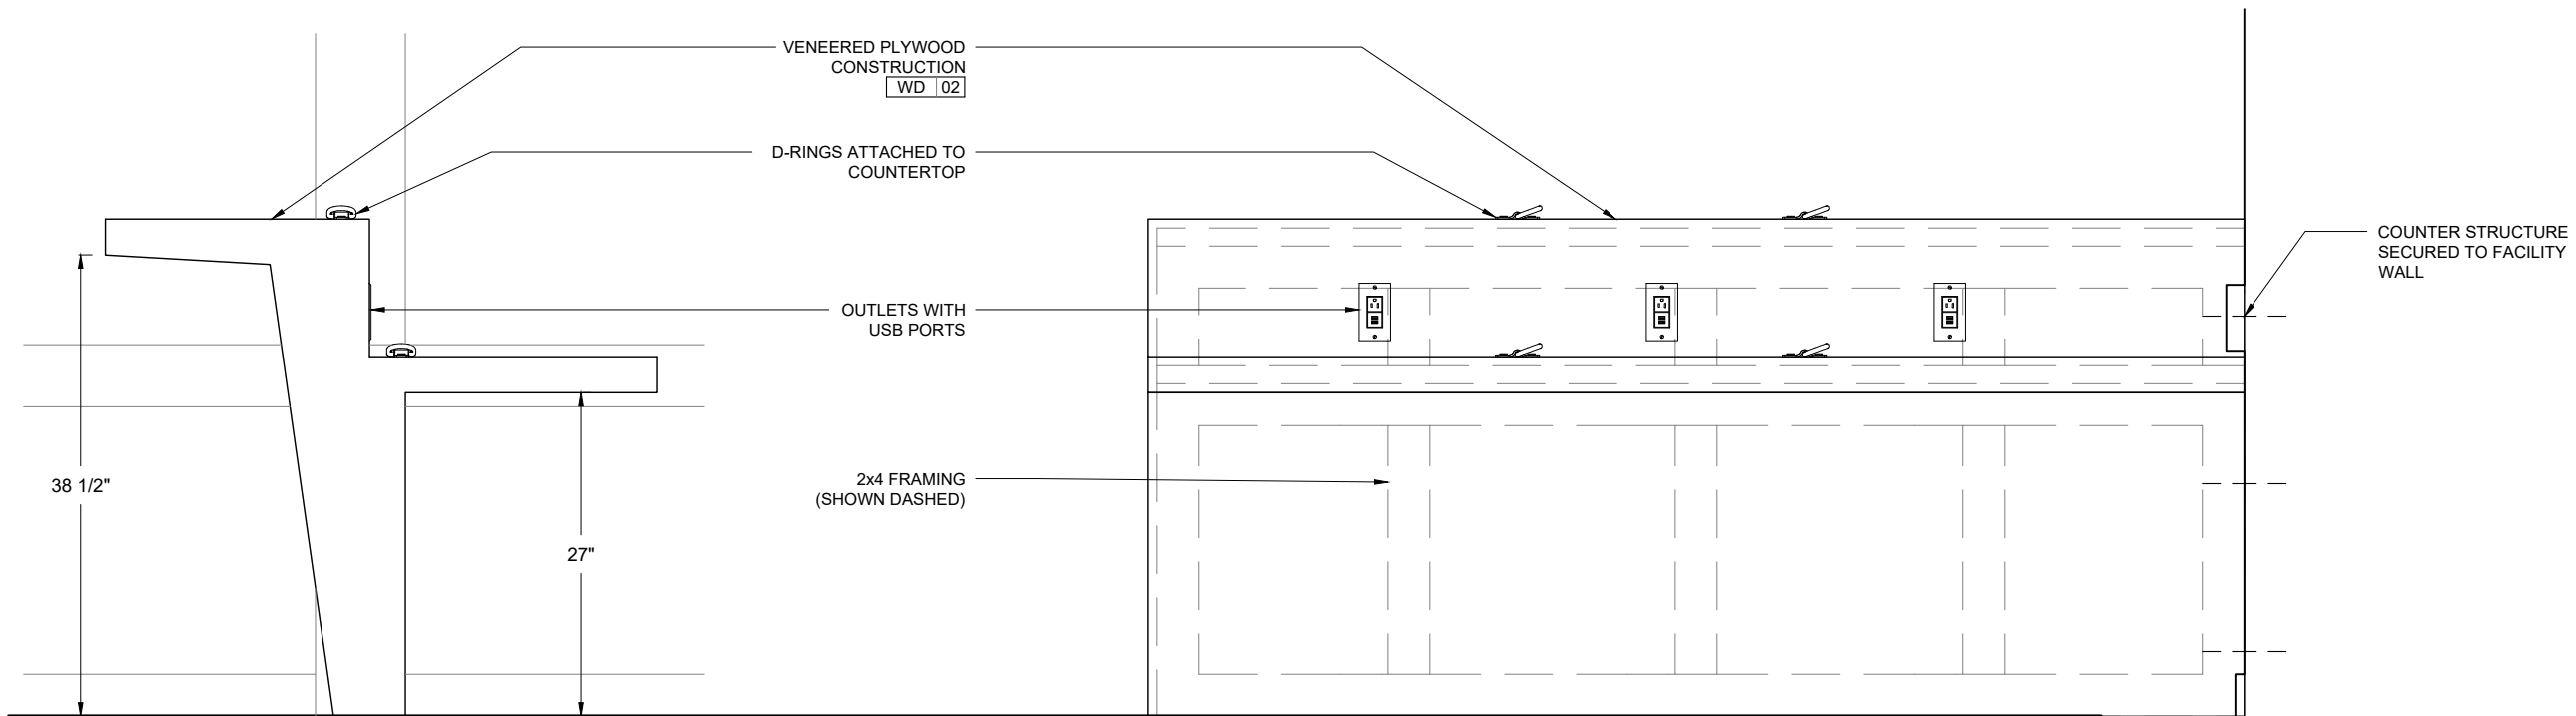

3 Side Elevation
X6.307 Scale: 3/4" = 1'-0"

4 Front Elevation
X6.307 Scale: 3/4" = 1'-0"

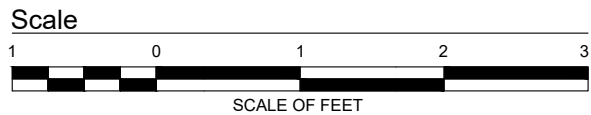

Lodgepole Visitor Center

Sequoia and Kings Canyon
National Parks

PHASE

PDI

SCALE


Noted


Note: Sheet is full-size at 11" x 17"

ISSUE DATE


02.11.2019

KEY PLAN

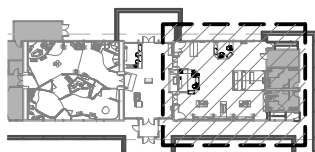


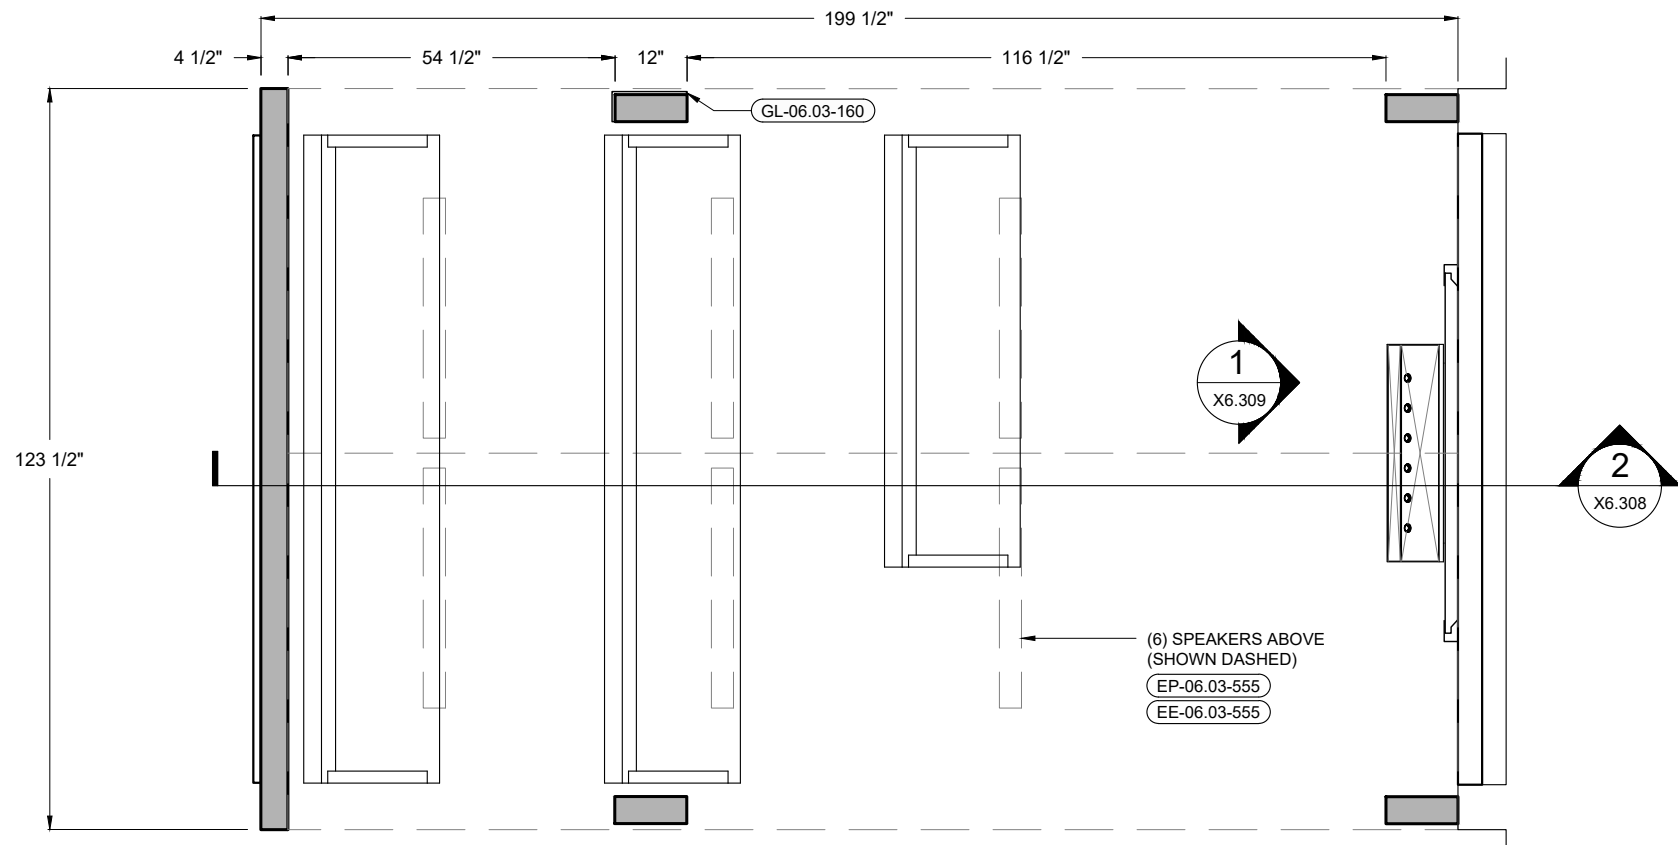


1 Plan
X6.308 Scale: 3/8" = 1'-0"

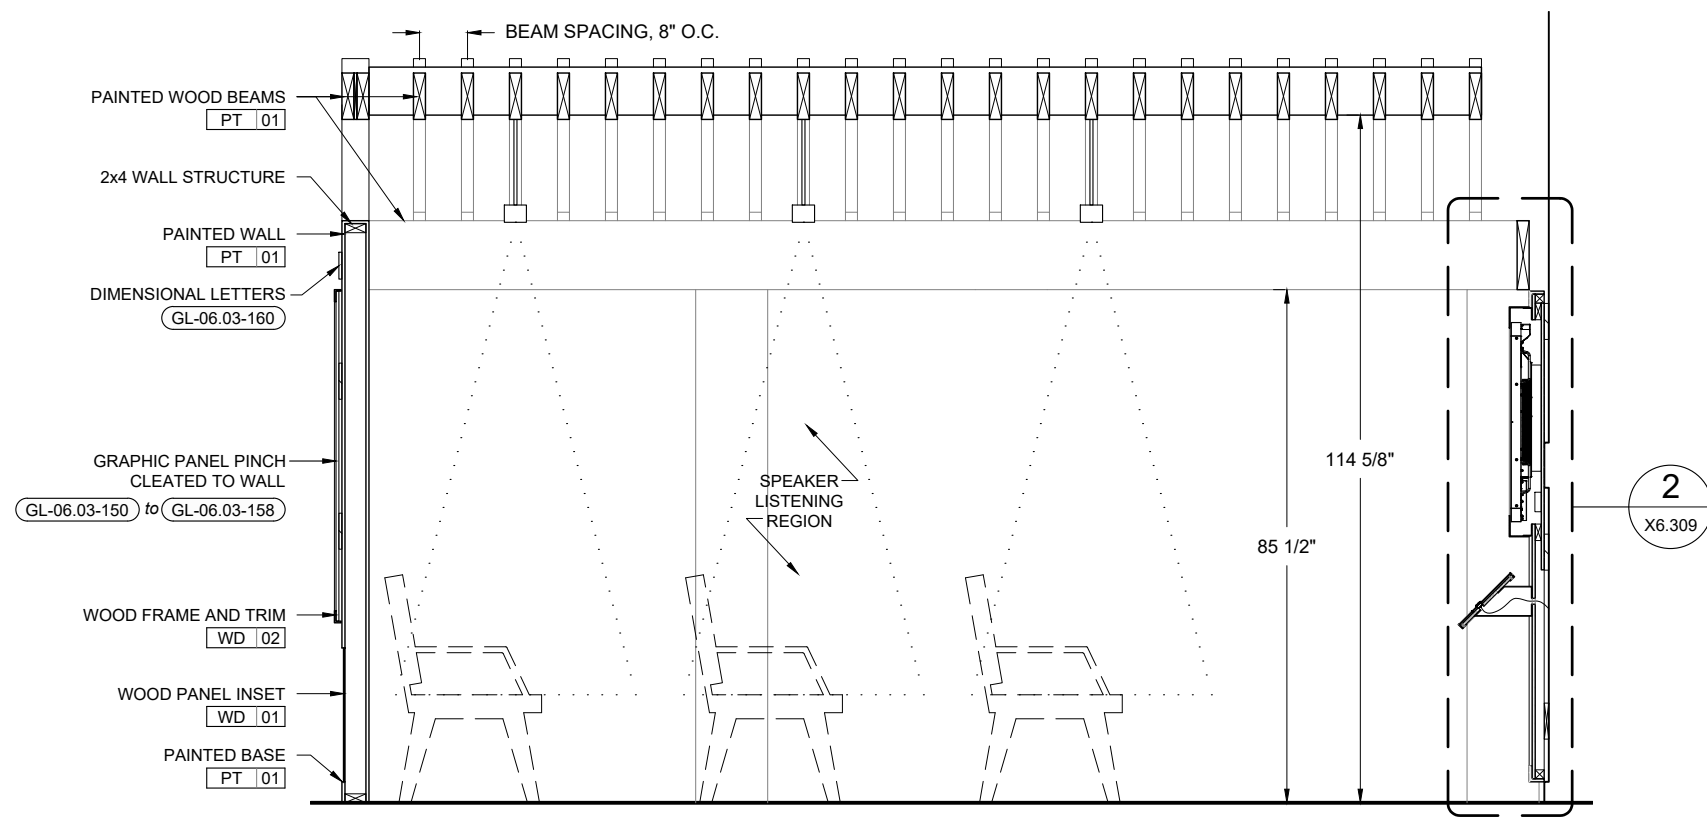

2 Section
X6.308 Scale: 3/8" = 1'-0"

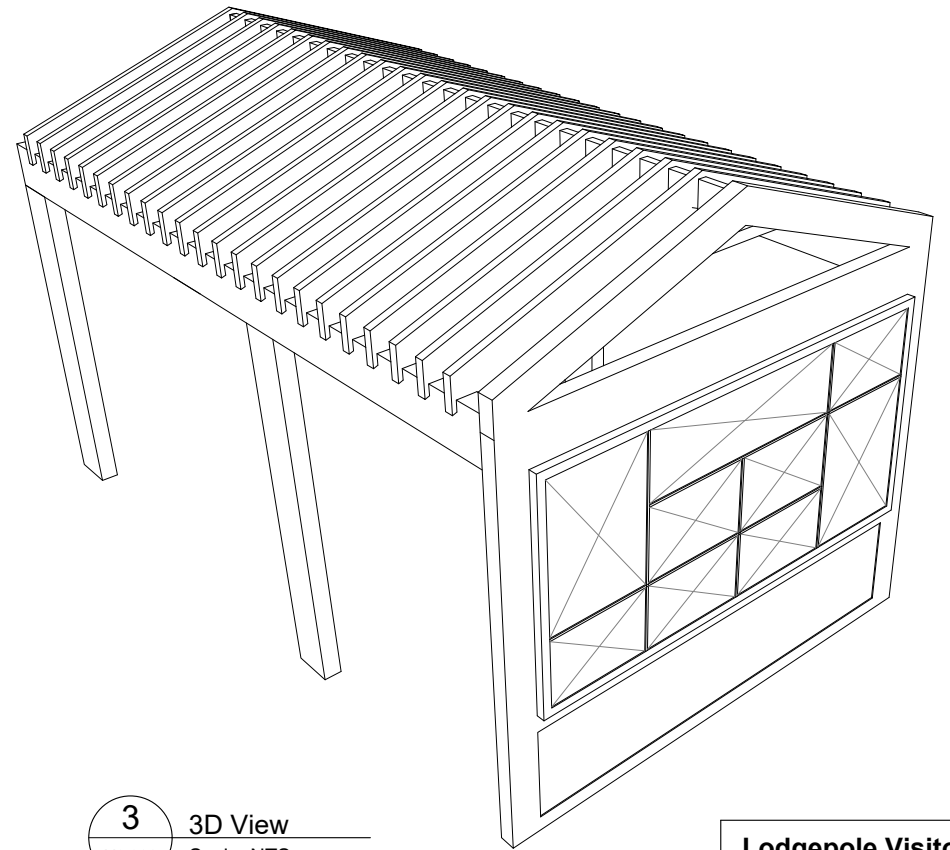

3 3D View
X6.308 Scale: NTS

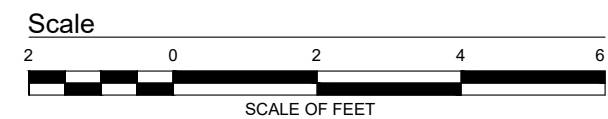

Lodgepole Visitor Center

Sequoia and Kings Canyon
National Parks

PHASE

PDI

SCALE


Noted




Note: Sheet is full-size at 11" x 17"

ISSUE DATE

02.11.2019

KEY PLAN

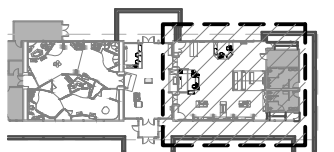

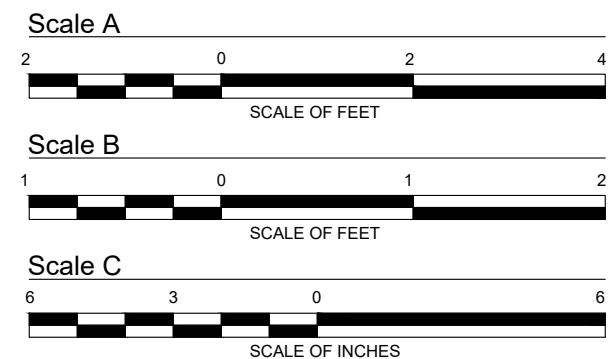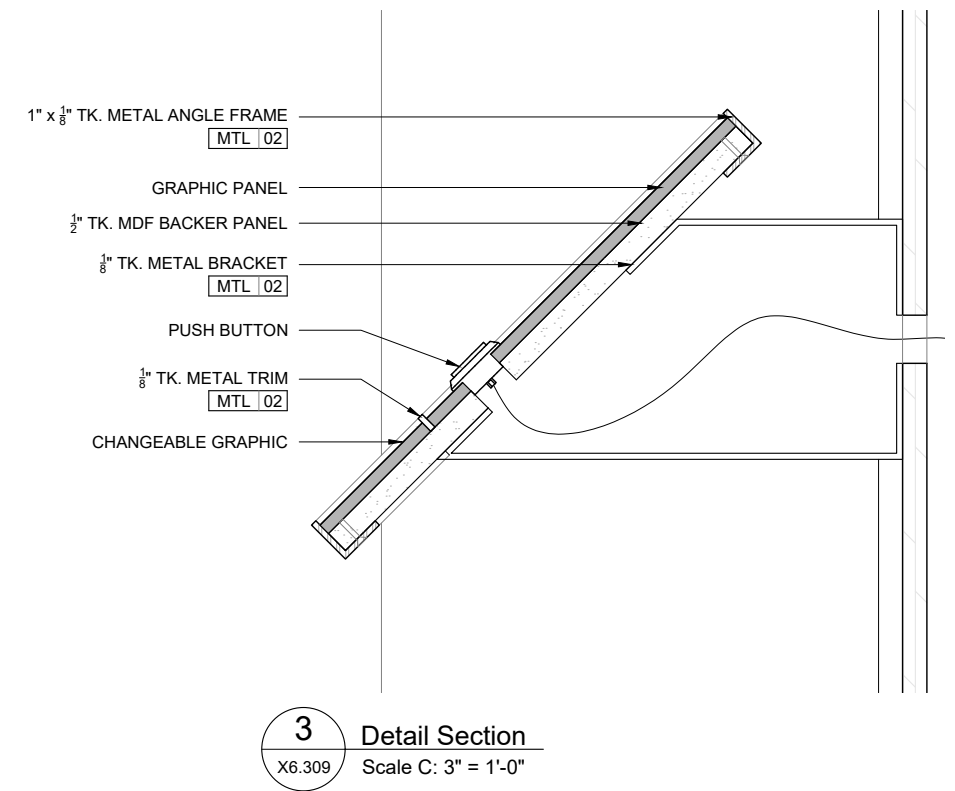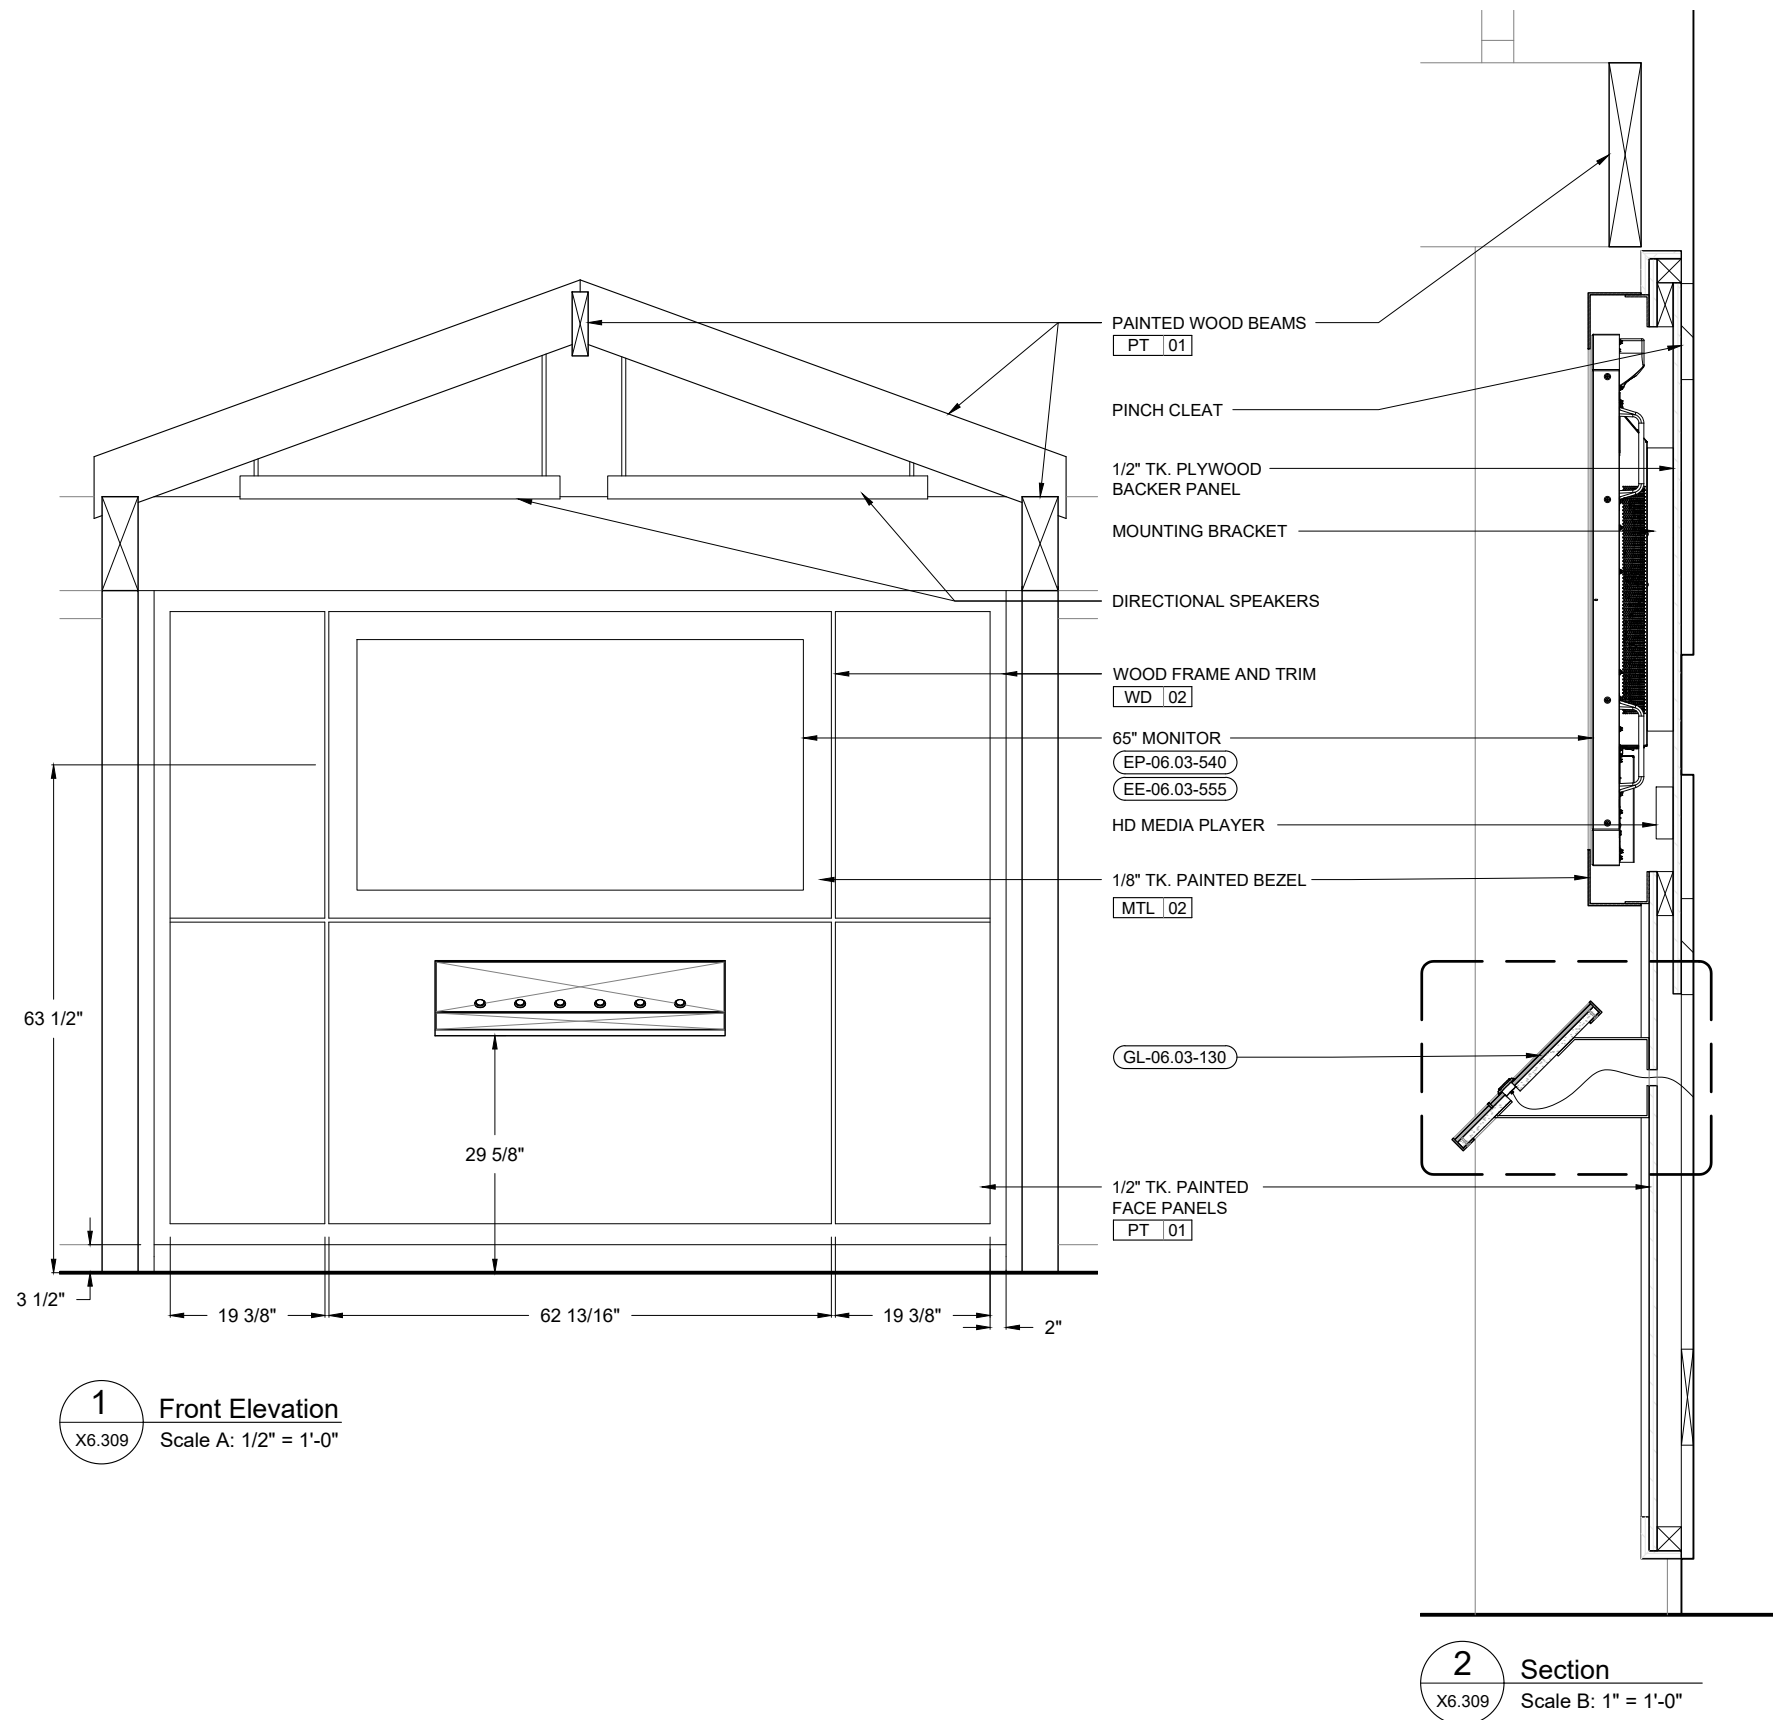

Lodgepole Visitor Center

Sequoia and Kings Canyon
National Parks

PHASE

PDI

SCALE

Noted

Note: Sheet is full-size at 11" x 17"

ISSUE DATE

02.11.2019

KEY PLAN

