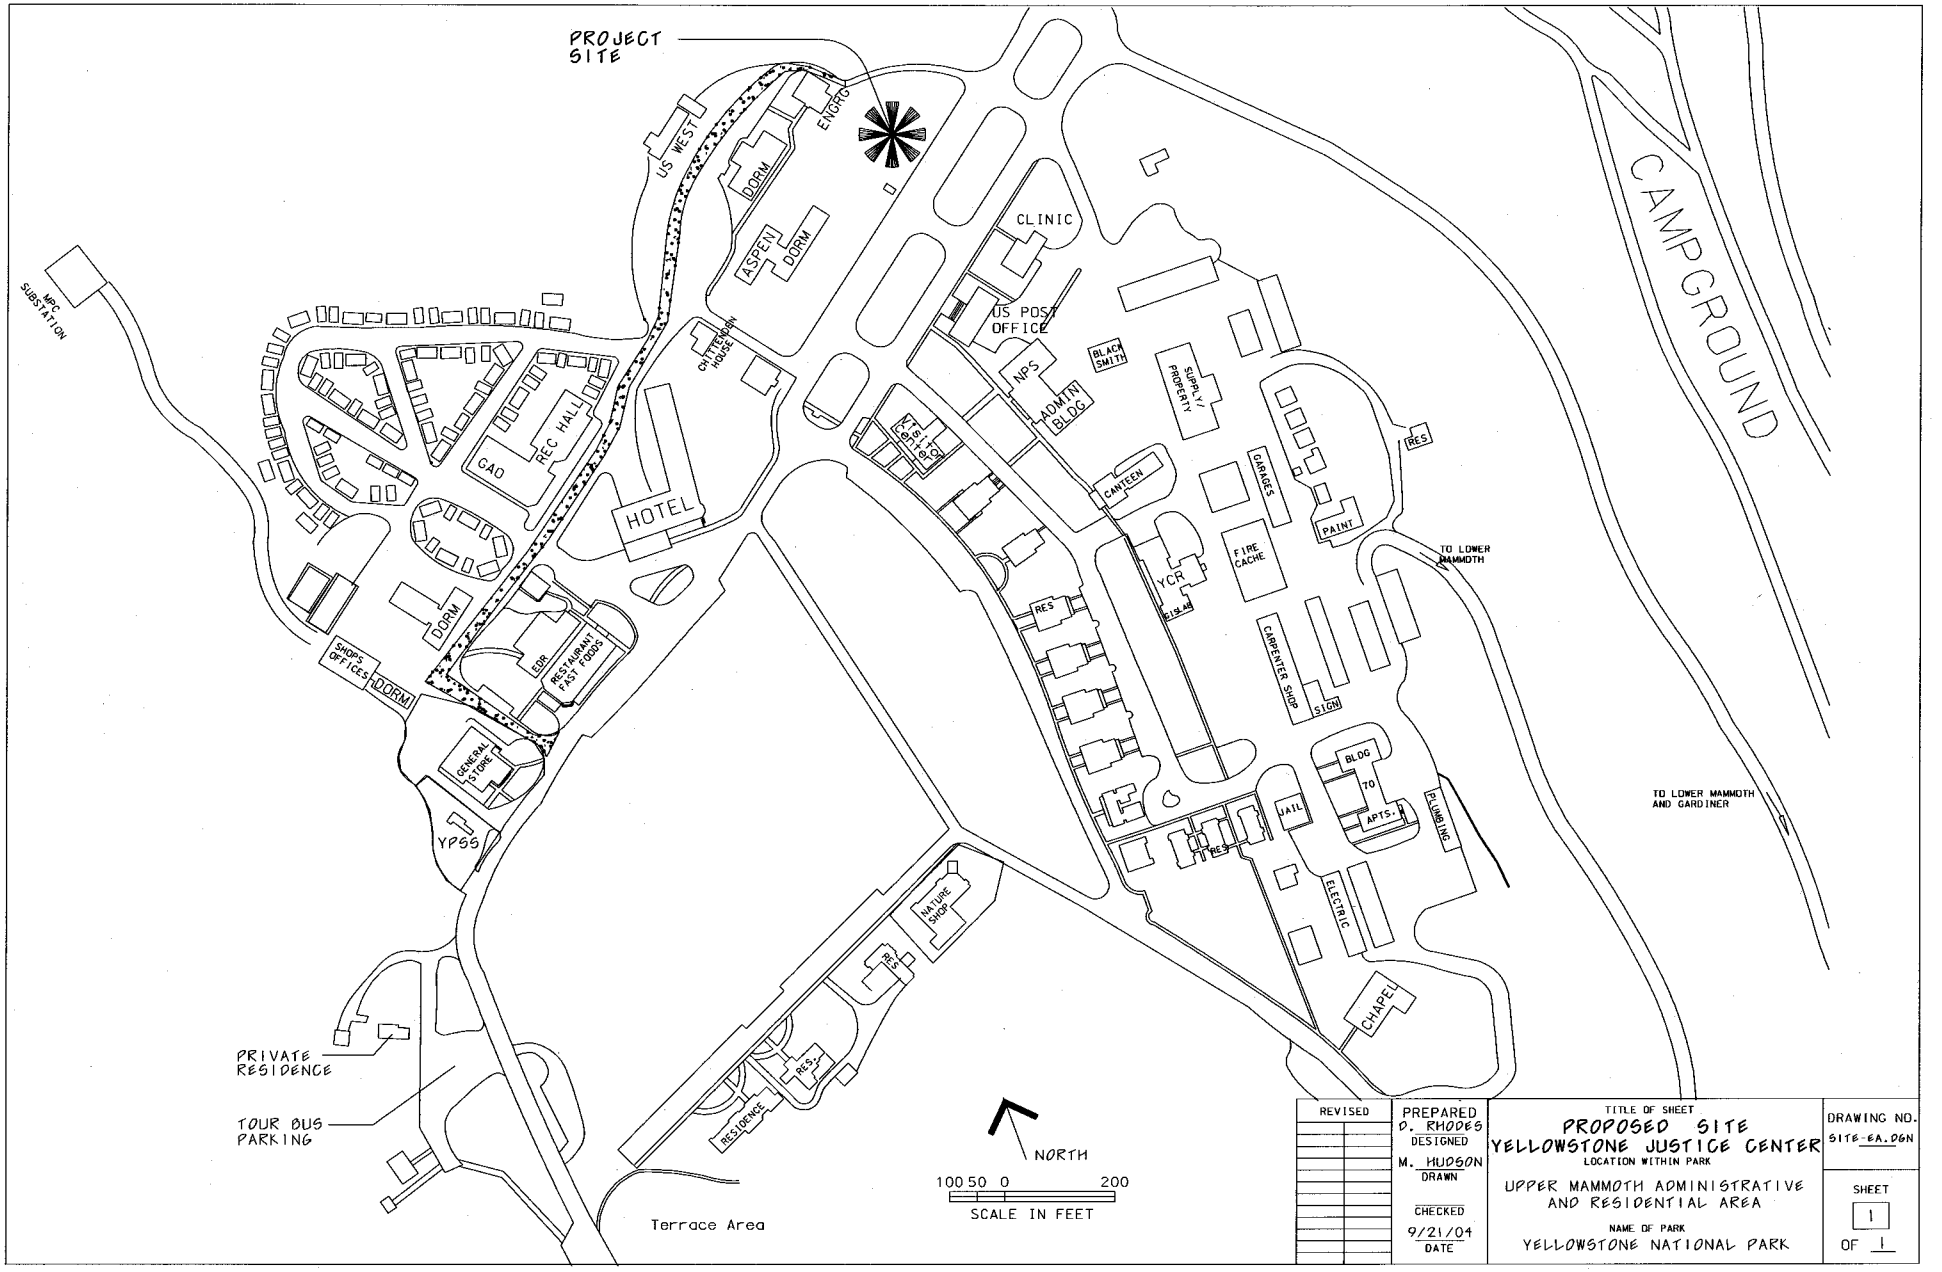
PROJECT SITE
MPC SUBSTATION
US WEST
ENGRG
DORM
ASPEN
DORM
CLINIC
US POST OFFICE
NPS
ADMIN BLDG
BLACK SMITH
SUPPLY PROPERTY
CHITTENDEN HOUSE
REC HALL
GAO
HOTEL
CANTEEN
GARAGES
PAINT
RES
FIRE CACHE
YCR
CARPENTER SHOP
SIGN
DORM
SHOPS OFFICES
DORM
EDR
RESTAURANT FAST FOODS
GENERAL STORE
YPSS
BLDG TO APTS.
JAIL
PLUMBING
ELECTRIC
CHAPEL
NATURE SHOP
RES.
RESIDENCE
CAMPGROUND
TO LOWER MAMMOTH
TO LOWER MAMMOTH AND GARDINER
PRIVATE RESIDENCE
TOUR BUS PARKING
Terrace Area
NORTH
100 50 0 200
SCALE IN FEET
REVISED
PREPARED
D. RHODES
DESIGNED
M. HUDSON
DRAWN
CHECKED
9/21/04
DATE
TITLE OF SHEET
PROPOSED SITE
YELLOWSTONE JUSTICE CENTER
LOCATION WITHIN PARK
UPPER MAMMOTH ADMINISTRATIVE AND RESIDENTIAL AREA
NAME OF PARK
YELLOWSTONE NATIONAL PARK
DRAWING NO.
SITE-EA.DGN
SHEET
1
OF 1

FIGURE 2