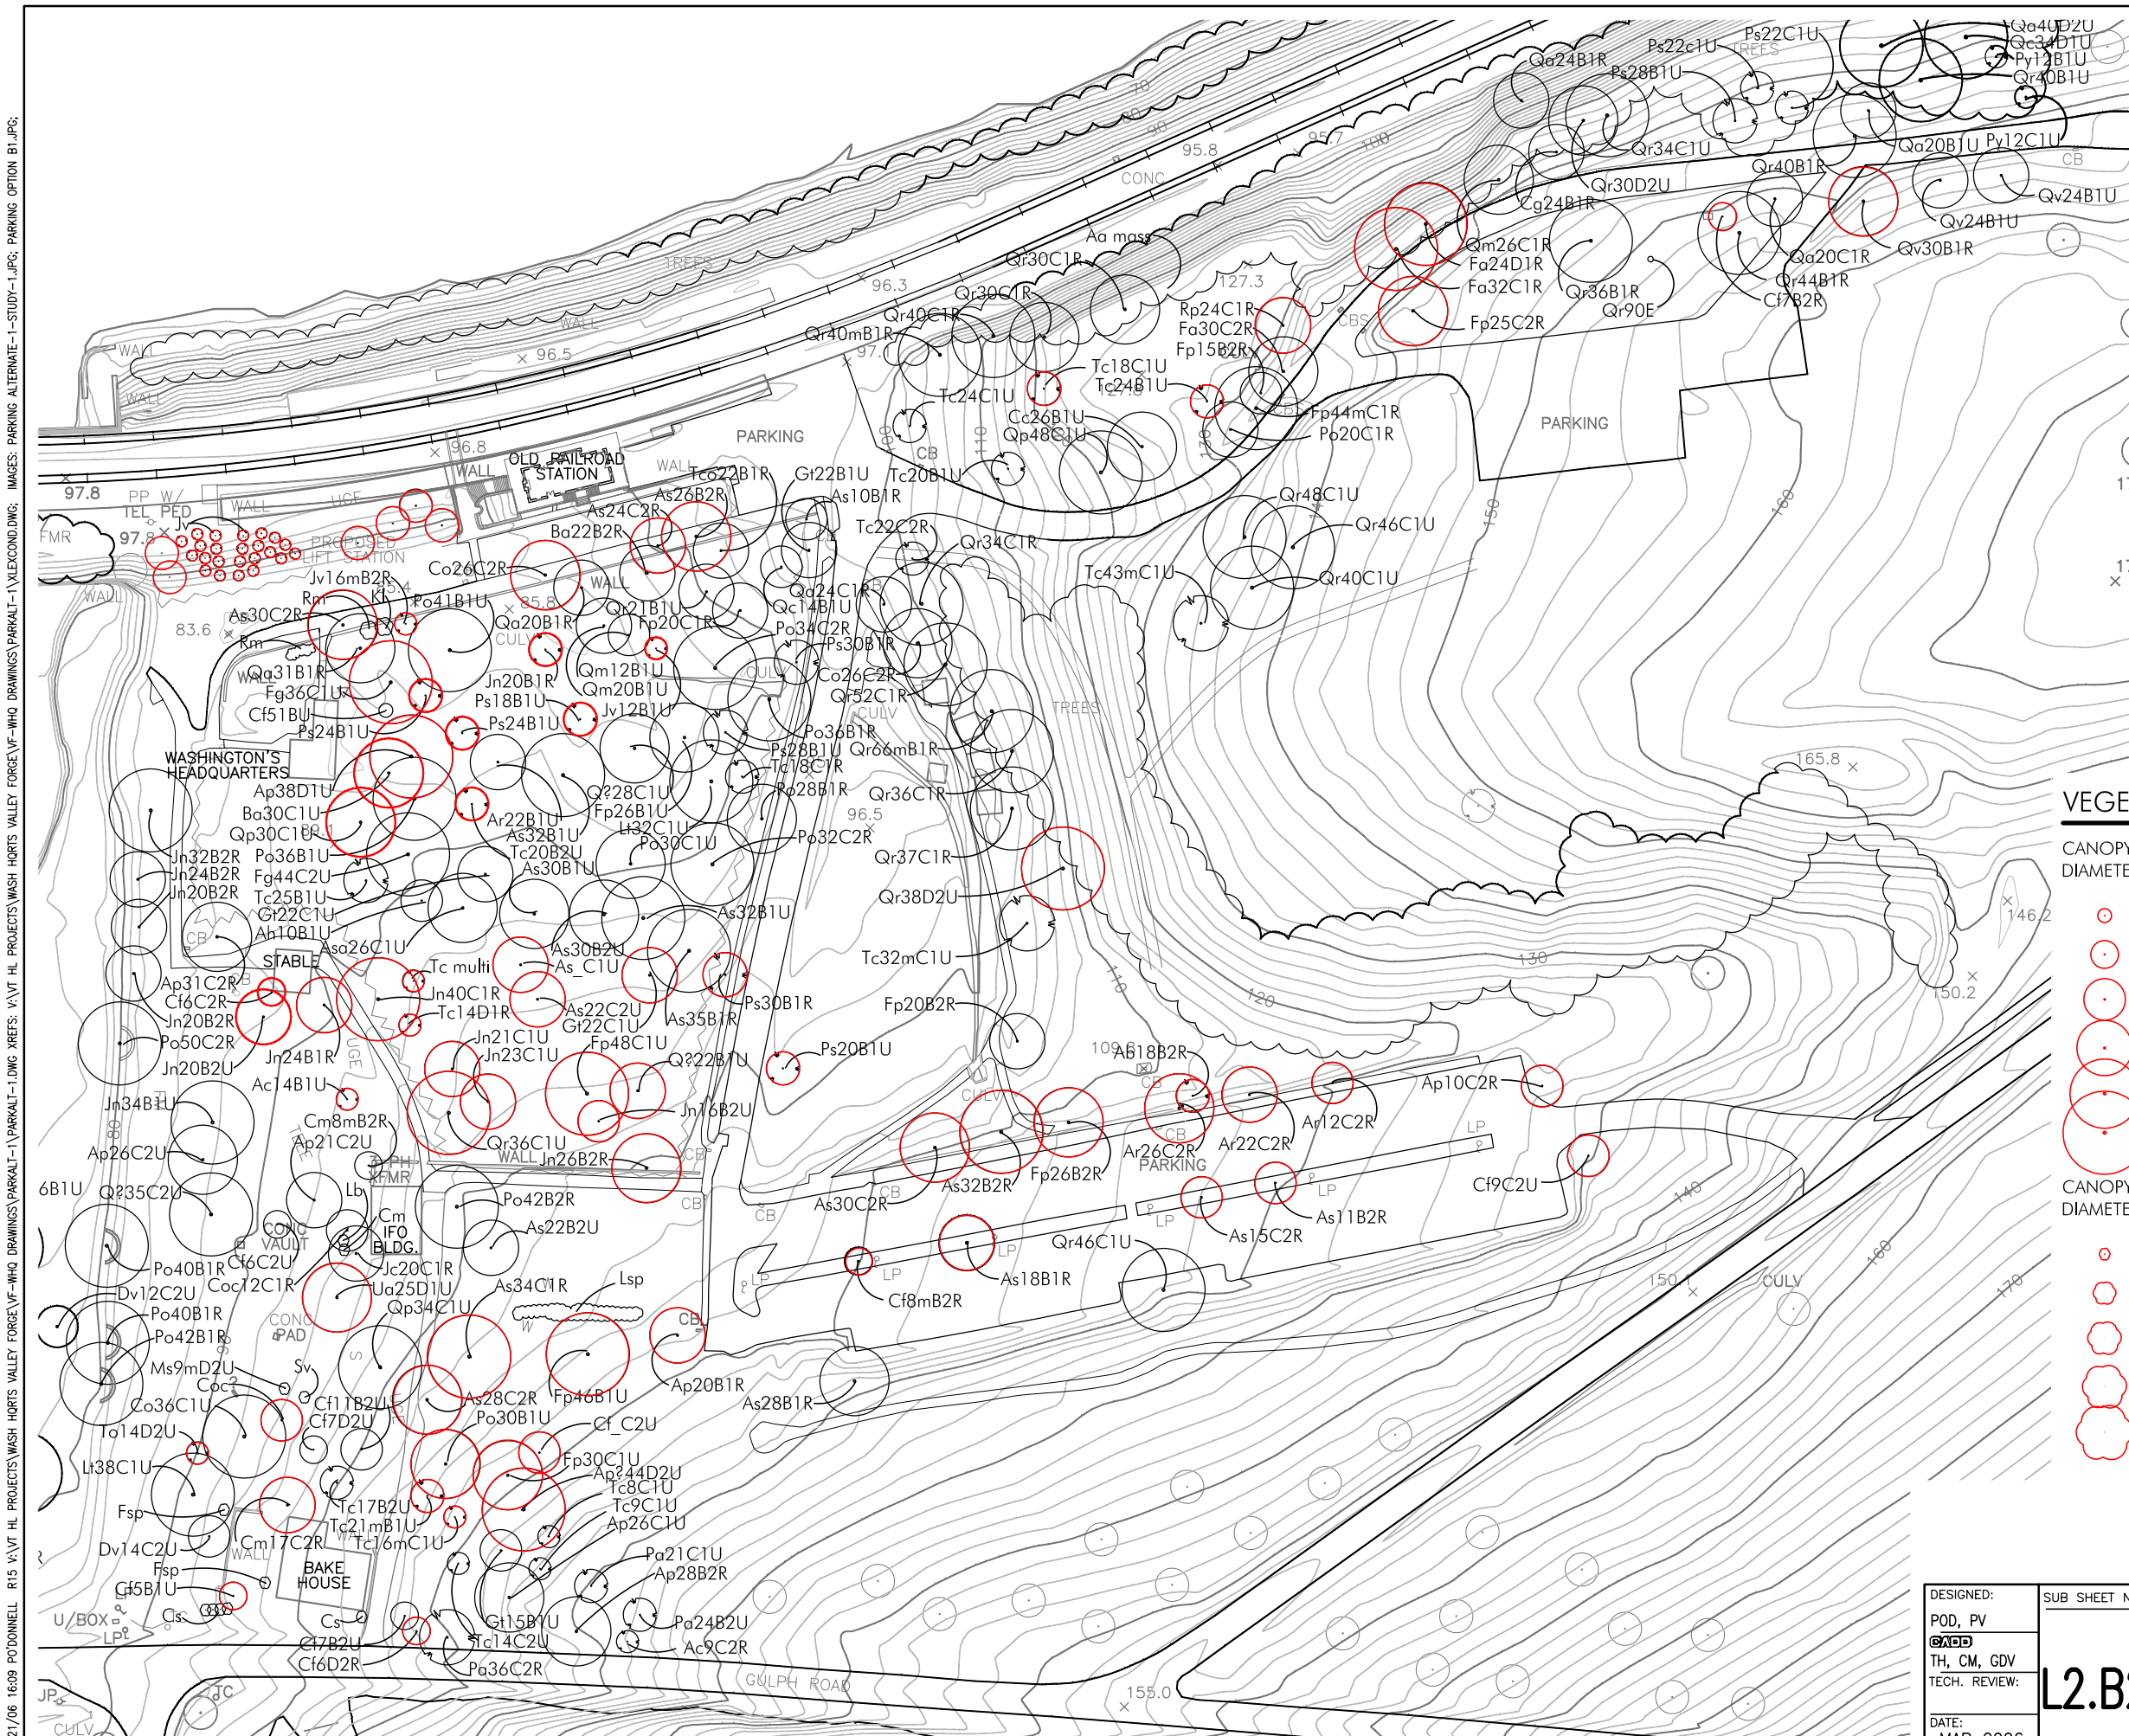

TREE SPECIES CONDITION ASSESSMENT KEY

Size in Caliper — Qa50B1U — Roots, Trunks, Canopy

Tree Name Genus/Species

CANOPY

A	GOOD: Full Crown, Vigorous Growth, no Immediate Care Required
B	FAIR: Minor Problems, Maximum of 2" Deadwood, Minor Pruning
C	POOR: Major Problems, Deadwood of 3-4" & Limited Major Pruning, Monitor for Hazard, Possible Removal
D	FAILING: Major Dieback in Crown, Near Dead or Standing Dead, Hazard to be Removed
E	DEAD: Stump or Depression

TRUNKS

1	No Visible Damage
2	Damage Including Wounds, Mushrooms, Cracks, or Minor Decay Issues

ROOTS

U	Unrestricted: Open
R	Restricted: Enclosed within 8-10 Feet on One or More Sides

VEGETATION TO BE REMOVED

CANOPY DIAMETER	DECIDUOUS TREES DBH
10'	UNDER 4"
20'	4-8"
30'	9-16"
40'	17-24"
50'	25-31"
60'	32" AND UP

CANOPY DIAMETER	EVERGREEN TREES DBH
8'	UNDER 8"
16'	8-16"
24'	17-24"
32'	25-31"
40'	32" AND UP

CANOPY DIAMETER	ORNAMENTAL TREES DBH
8'	UNDER 8"
16'	8-16"
24'	17-24"
32'	25-31"
40'	32" AND UP

General

- STUMP
- DECIDUOUS SHRUB
- WOODLAND

60 0 60 120
SCALE OF FEET

DESIGNED: POD, PV CADD TH, CM, GDV TECH. REVIEW: DATE: MAR 2006	SUB SHEET NO. L2.B2	TITLE OF SHEET SCHEME B TREE REMOVALS WASHINGTON'S HDQRTS VALLEY FORGE NATIONAL HISTORIC PARK	DRAWING NO. X/X PMIS/PKG NO. SHEET 1 OF X

2/21/06 16:09 POTDONNELL R15 V:\VT HL PROJECTS\WASH HQRTS VALLEY FORGE\VF-WHQ DRAWINGS\PARKALT-1\XLEXCOND.DWG; IMAGES: PARKING ALTERNATE-1-STUDY-1.JPG; PARKING OPTION B1.JPG;

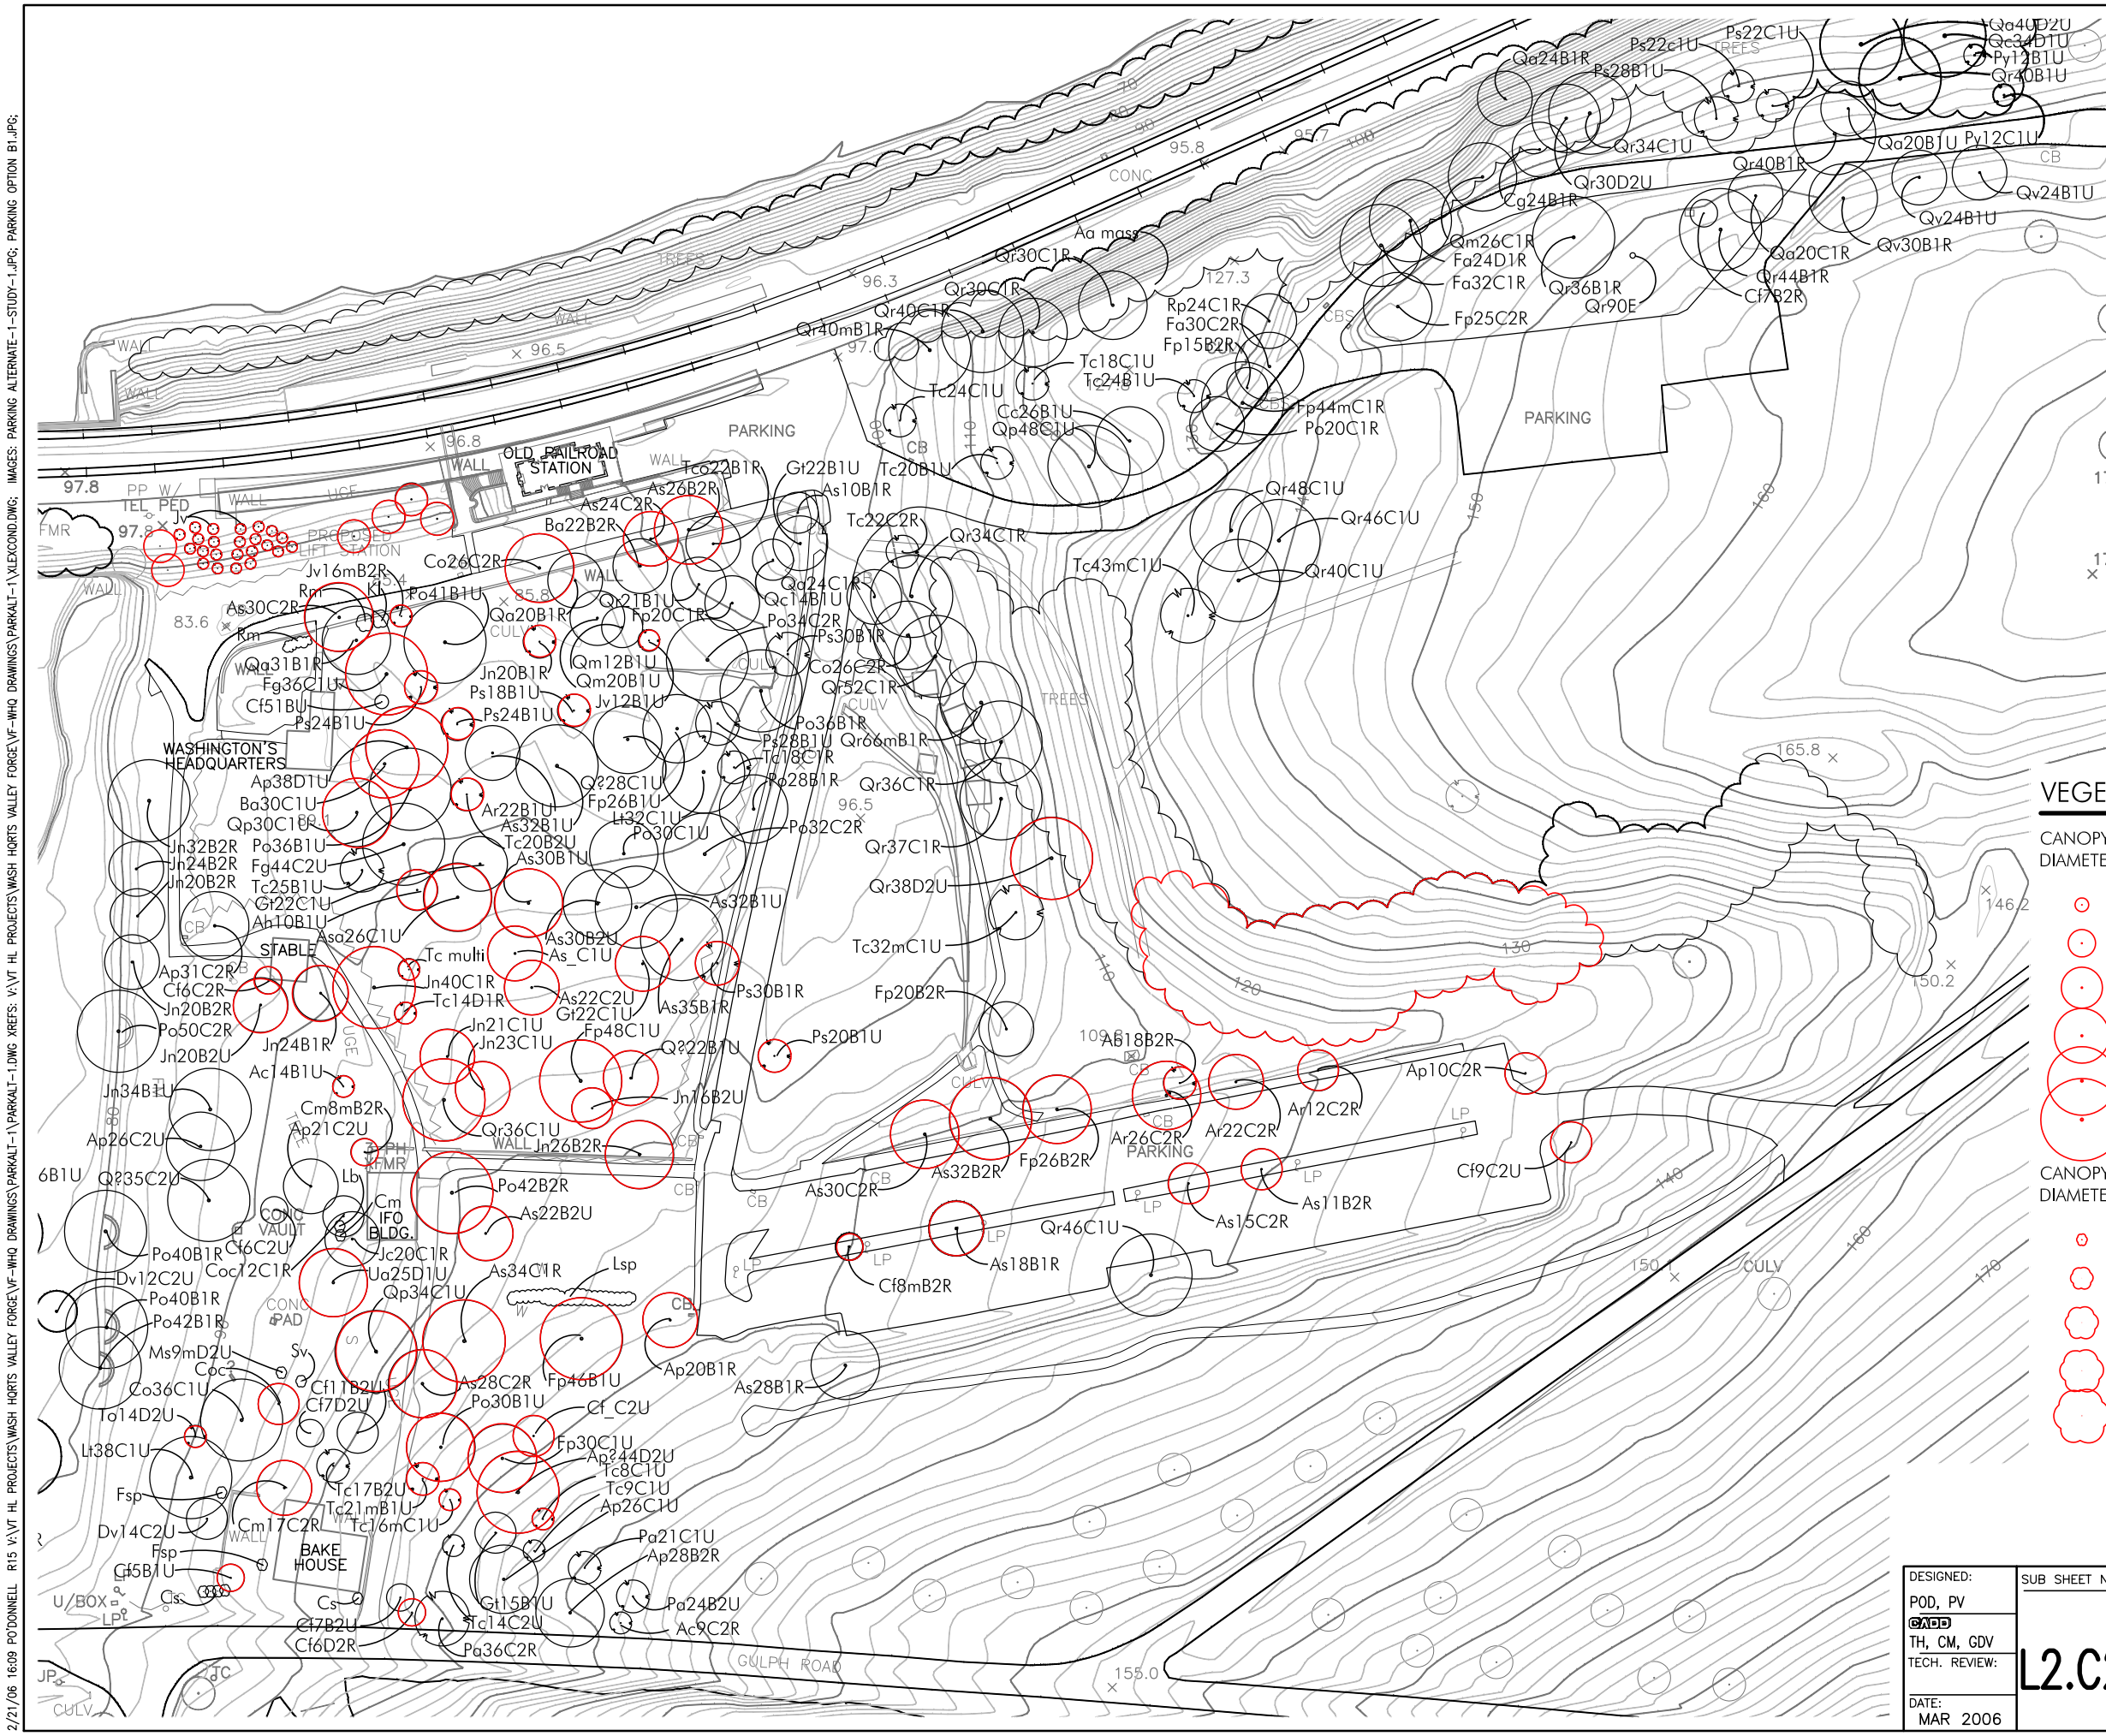

TREE SPECIES CONDITION ASSESSMENT KEY

Size in Caliper — Roots
Qa50B1U
Tree Name Genus/Species — Trunks
Canopy

CANOPY

A	GOOD: Full Crown, Vigorous Growth, no Immediate Care Required
B	FAIR: Minor Problems, Maximum of 2" Deadwood, Minor Pruning
C	POOR: Major Problems, Deadwood of 3-4" & Limited Major Pruning, Monitor for Hazard, Possible Removal
D	FAILING: Major Dieback in Crown, Near Dead or Standing Dead, Hazard to be Removed
E	DEAD: Stump or Depression

TRUNKS

1	No Visible Damage
2	Damage Including Wounds, Mushrooms, Cracks, or Minor Decay Issues

ROOTS

U	Unrestricted: Open
R	Restricted: Enclosed within 8-10 Feet on One or More Sides

VEGETATION TO BE REMOVED

CANOPY DIAMETER	DECIDUOUS TREES DBH	CANOPY DIAMETER	EVERGREEN TREES DBH
10'	UNDER 4"	8'	UNDER 8"
20'	4-8"	16'	8-16"
30'	9-16"	24'	17-24"
40'	17-24"	32'	25-31"
50'	25-31"	40'	32" AND UP
60'	32" AND UP		

CANOPY DIAMETER	ORNAMENTAL TREES DBH
8'	UNDER 8"
16'	8-16"
24'	17-24"
32'	25-31"
40'	32" AND UP

General

- STUMP
- DECIDUOUS SHRUB
- WOODLAND

60 0 60 120
SCALE OF FEET

DESIGNED: POD, PV DRAWN: TH, CM, GDV TECH. REVIEW: DATE: MAR 2006	SUB SHEET NO. L2.C2	TITLE OF SHEET SCHEME C TREE REMOVALS WASHINGTON'S HDQRTS VALLEY FORGE NATIONAL HISTORIC PARK	DRAWING NO. X/X PMIS/PKG NO. SHEET 1 OF X

2/21/06 16:09 PO'DONNELL R15 V:\VT HL PROJECTS\WASH HQRTS VALLEY FORGE\VF-WHQ DRAWINGS\PARKALT-1\XLEXCOND.DWG; IMAGES: PARKING ALTERNATE-1-STUDY-1.JPG; PARKING OPTION B1.JPG;