Woodrow Wilson Bridge Project

NATIONAL PARK SERVICE

Jones Point Park
Tree Survey

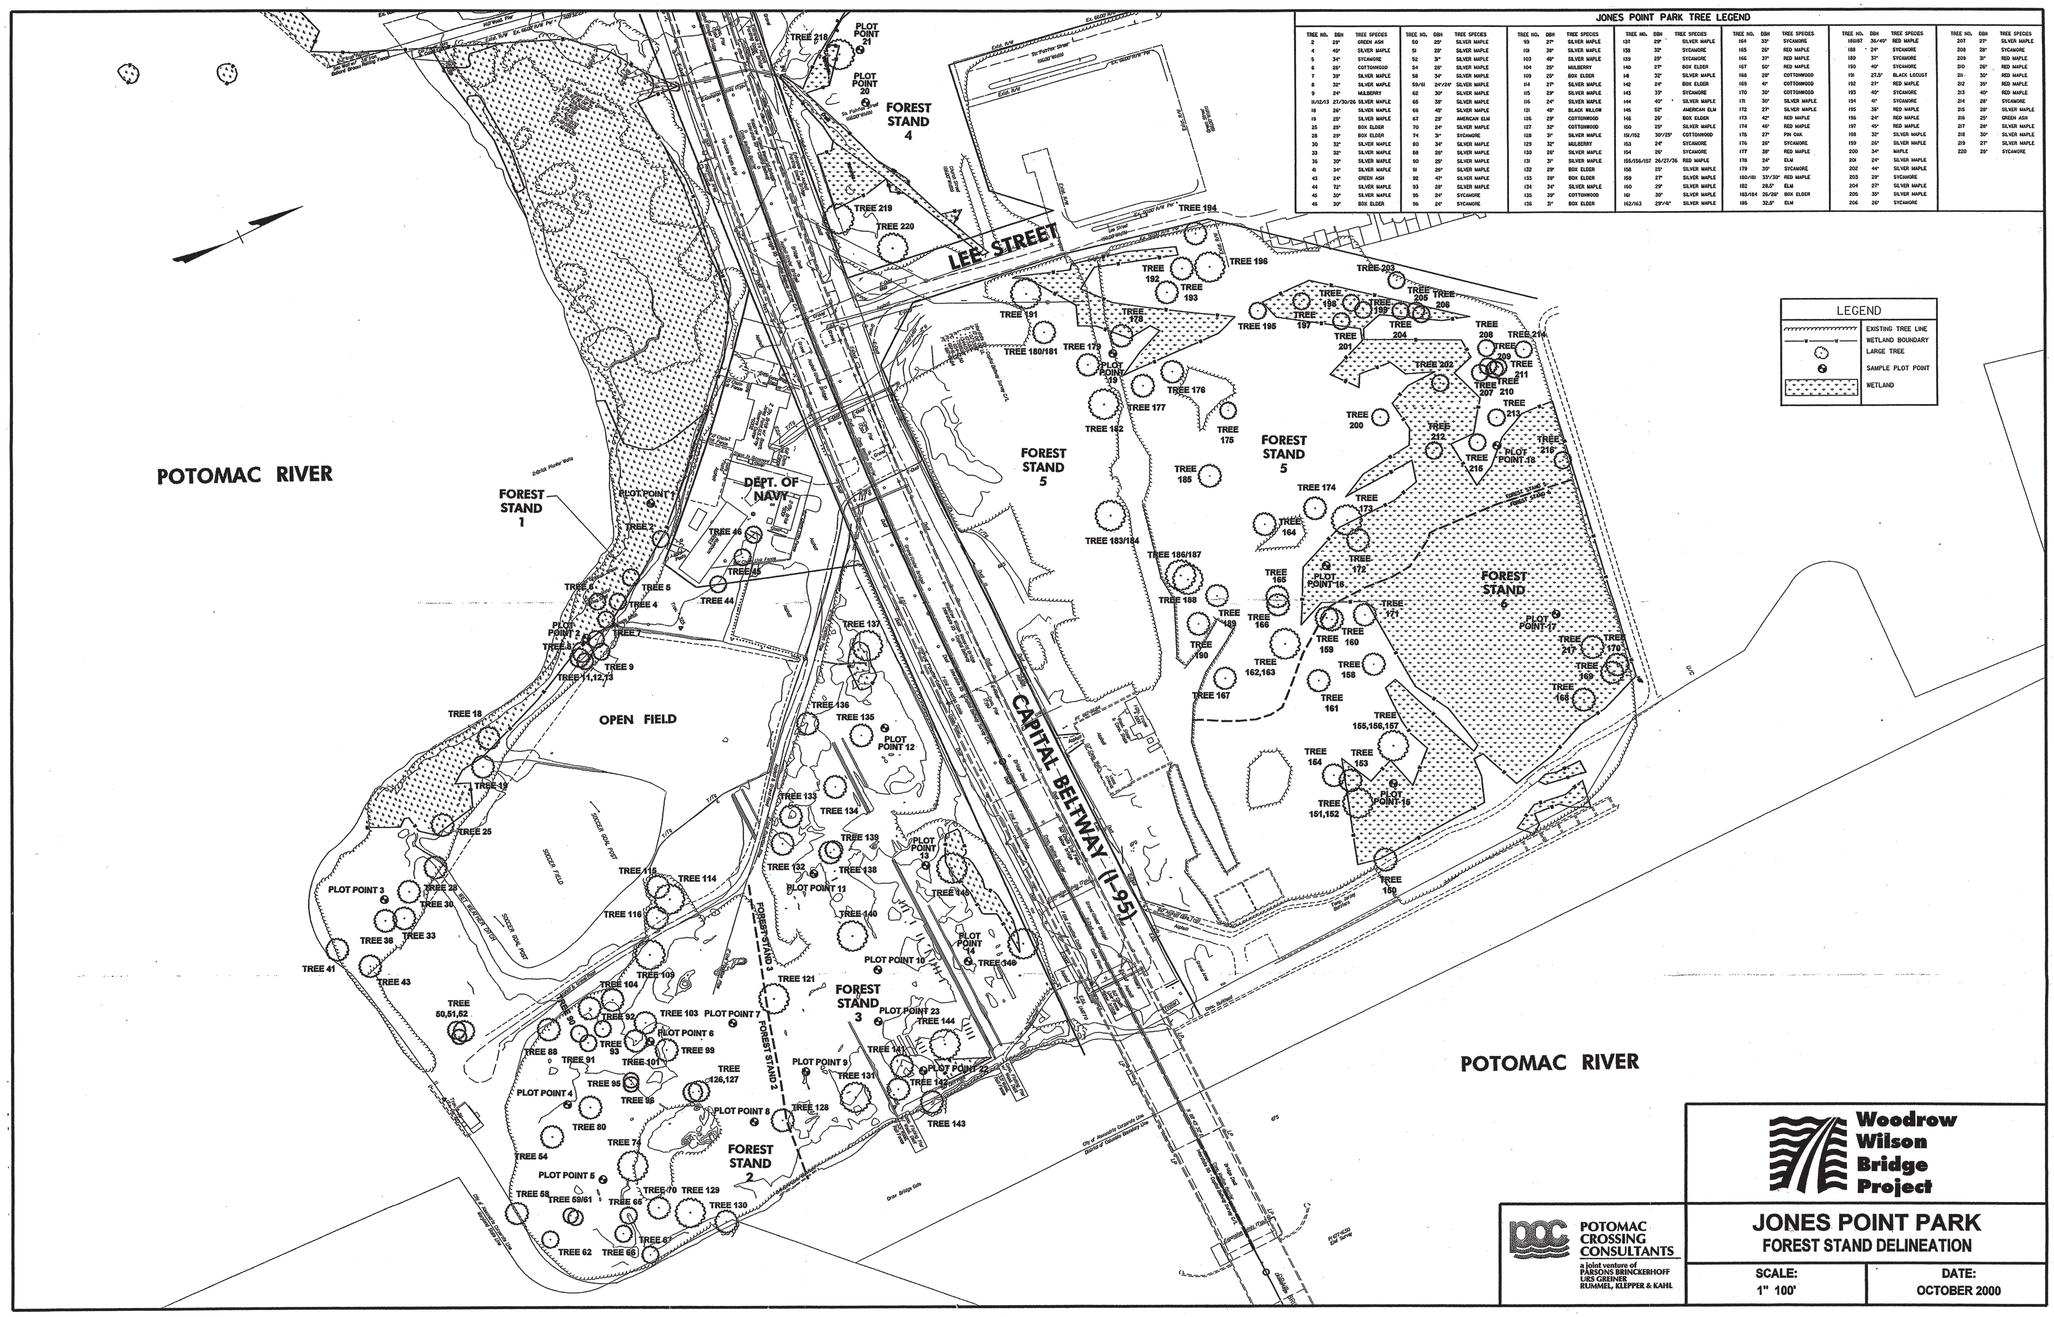

JONES POINT PARK TREE LEGEND

TREE No.	DBH	TREE SPECIES
2	29"	GREEN ASH
4	40"	SILVER MAPLE
5	34"	SYCAMORE
6	28"	COTTONWOOD
7	39"	SILVER MAPLE
8	33"	SILVER MAPLE
9	24"	MULBERRY
11/12/13	27/20/26	SILVER MAPLE
18	26"	SILVER MAPLE
19	23"	SILVER MAPLE
25	25"	BOX ELDER
28	29"	BOX ELDER
30	32"	SILVER MAPLE
33	32"	SILVER MAPLE
36	30"	SILVER MAPLE
41	34"	SILVER MAPLE
43	24"	GREEN ASH
44	32"	SILVER MAPLE
45	30"	SILVER MAPLE
46	30"	BOX ELDER
50	28"	SILVER MAPLE
51	28"	SILVER MAPLE
52	3"	SILVER MAPLE
54	28"	SILVER MAPLE
58	34"	SILVER MAPLE
59/61	24"/24"	SILVER MAPLE
62	30"	SILVER MAPLE
65	30"	SILVER MAPLE
66	40"	SILVER MAPLE
67	23"	AMERICAN ELM
70	24"	SILVER MAPLE
74	3"	SYCAMORE
80	34"	SILVER MAPLE
88	20"	SILVER MAPLE
90	23"	SILVER MAPLE
91	24"	SILVER MAPLE
92	43"	SILVER MAPLE
93	23"	SILVER MAPLE
95	24"	SYCAMORE
96	24"	SYCAMORE
99	27"	SILVER MAPLE
101	28"	SILVER MAPLE
103	40"	SILVER MAPLE
104	23"	MULBERRY
109	23"	BOX ELDER
114	27"	SILVER MAPLE
115	23"	SILVER MAPLE
116	24"	SILVER MAPLE
121	40"	BLACK WILLOW
128	23"	COTTONWOOD
127	32"	COTTONWOOD
128	3"	SILVER MAPLE
129	32"	MULBERRY
130	29"	SILVER MAPLE
131	3"	SILVER MAPLE
132	23"	BOX ELDER
133	20"	BOX ELDER
134	24"	SILVER MAPLE
135	30"	COTTONWOOD
136	3"	BOX ELDER
137	27"	SILVER MAPLE
138	32"	SILVER MAPLE
140	27"	BOX ELDER
141	32"	SILVER MAPLE
142	24"	BOX ELDER
143	33"	SYCAMORE
144	40"	SILVER MAPLE
145	50"	AMERICAN ELM
146	20"	BOX ELDER
150	39"	SILVER MAPLE
151/152	30"/29"	COTTONWOOD
153	24"	SYCAMORE
154	29"	SYCAMORE
155/156/157	26/27/36	RED MAPLE
158	22"	SILVER MAPLE
159	27"	SILVER MAPLE
160	29"	SILVER MAPLE
161	30"	SILVER MAPLE
162/163	29"/4"	SILVER MAPLE
164	33"	SYCAMORE
165	26"	RED MAPLE
166	37"	RED MAPLE
167	50"	RED MAPLE
168	28"	COTTONWOOD
169	4"	COTTONWOOD
170	30"	COTTONWOOD
171	30"	SILVER MAPLE
172	27"	SILVER MAPLE
173	42"	RED MAPLE
174	46"	RED MAPLE
175	27"	PIN OAK
176	28"	SYCAMORE
177	38"	RED MAPLE
178	24"	ELM
179	30"	SYCAMORE
180/181	33"/32"	RED MAPLE
182	28,0"	ELM
183/184	26/28"	BOX ELDER
185	32,0"	ELM
186/87	36/40"	RED MAPLE
188	24"	SYCAMORE
189	33"	SYCAMORE
190	40"	SYCAMORE
191	27,0"	BLACK LOCUST
192	27"	RED MAPLE
193	40"	SYCAMORE
194	4"	SYCAMORE
195	35"	RED MAPLE
196	24"	RED MAPLE
197	45"	RED MAPLE
198	32"	SILVER MAPLE
199	20"	SILVER MAPLE
200	34"	MAPLE
201	24"	SILVER MAPLE
202	44"	SILVER MAPLE
203	23"	SYCAMORE
204	27"	SILVER MAPLE
205	33"	SILVER MAPLE
206	28"	SYCAMORE
207	27"	SILVER MAPLE
208	28"	SYCAMORE
209	3"	RED MAPLE
210	26"	RED MAPLE
211	30"	RED MAPLE
212	32"	RED MAPLE
213	42"	RED MAPLE
214	28"	SYCAMORE
215	28"	SILVER MAPLE
216	22"	GREEN ASH
217	28"	SILVER MAPLE
218	32"	SILVER MAPLE
219	27"	SILVER MAPLE
220	29"	SYCAMORE

Woodrow Wilson Bridge Project

POTOMAC CROSSING CONSULTANTS
a joint venture of PARSONS BRINCKERHOFF LIES GREINER RUMMEL, KLEPPER & KAHL

JONES POINT PARK
FOREST STAND DELINEATION

SCALE:	DATE:
1" 100'	OCTOBER 2000