STATE	PROJECT	SHEET NUMBER
AK	PRA-DENA 10(27)	D.61

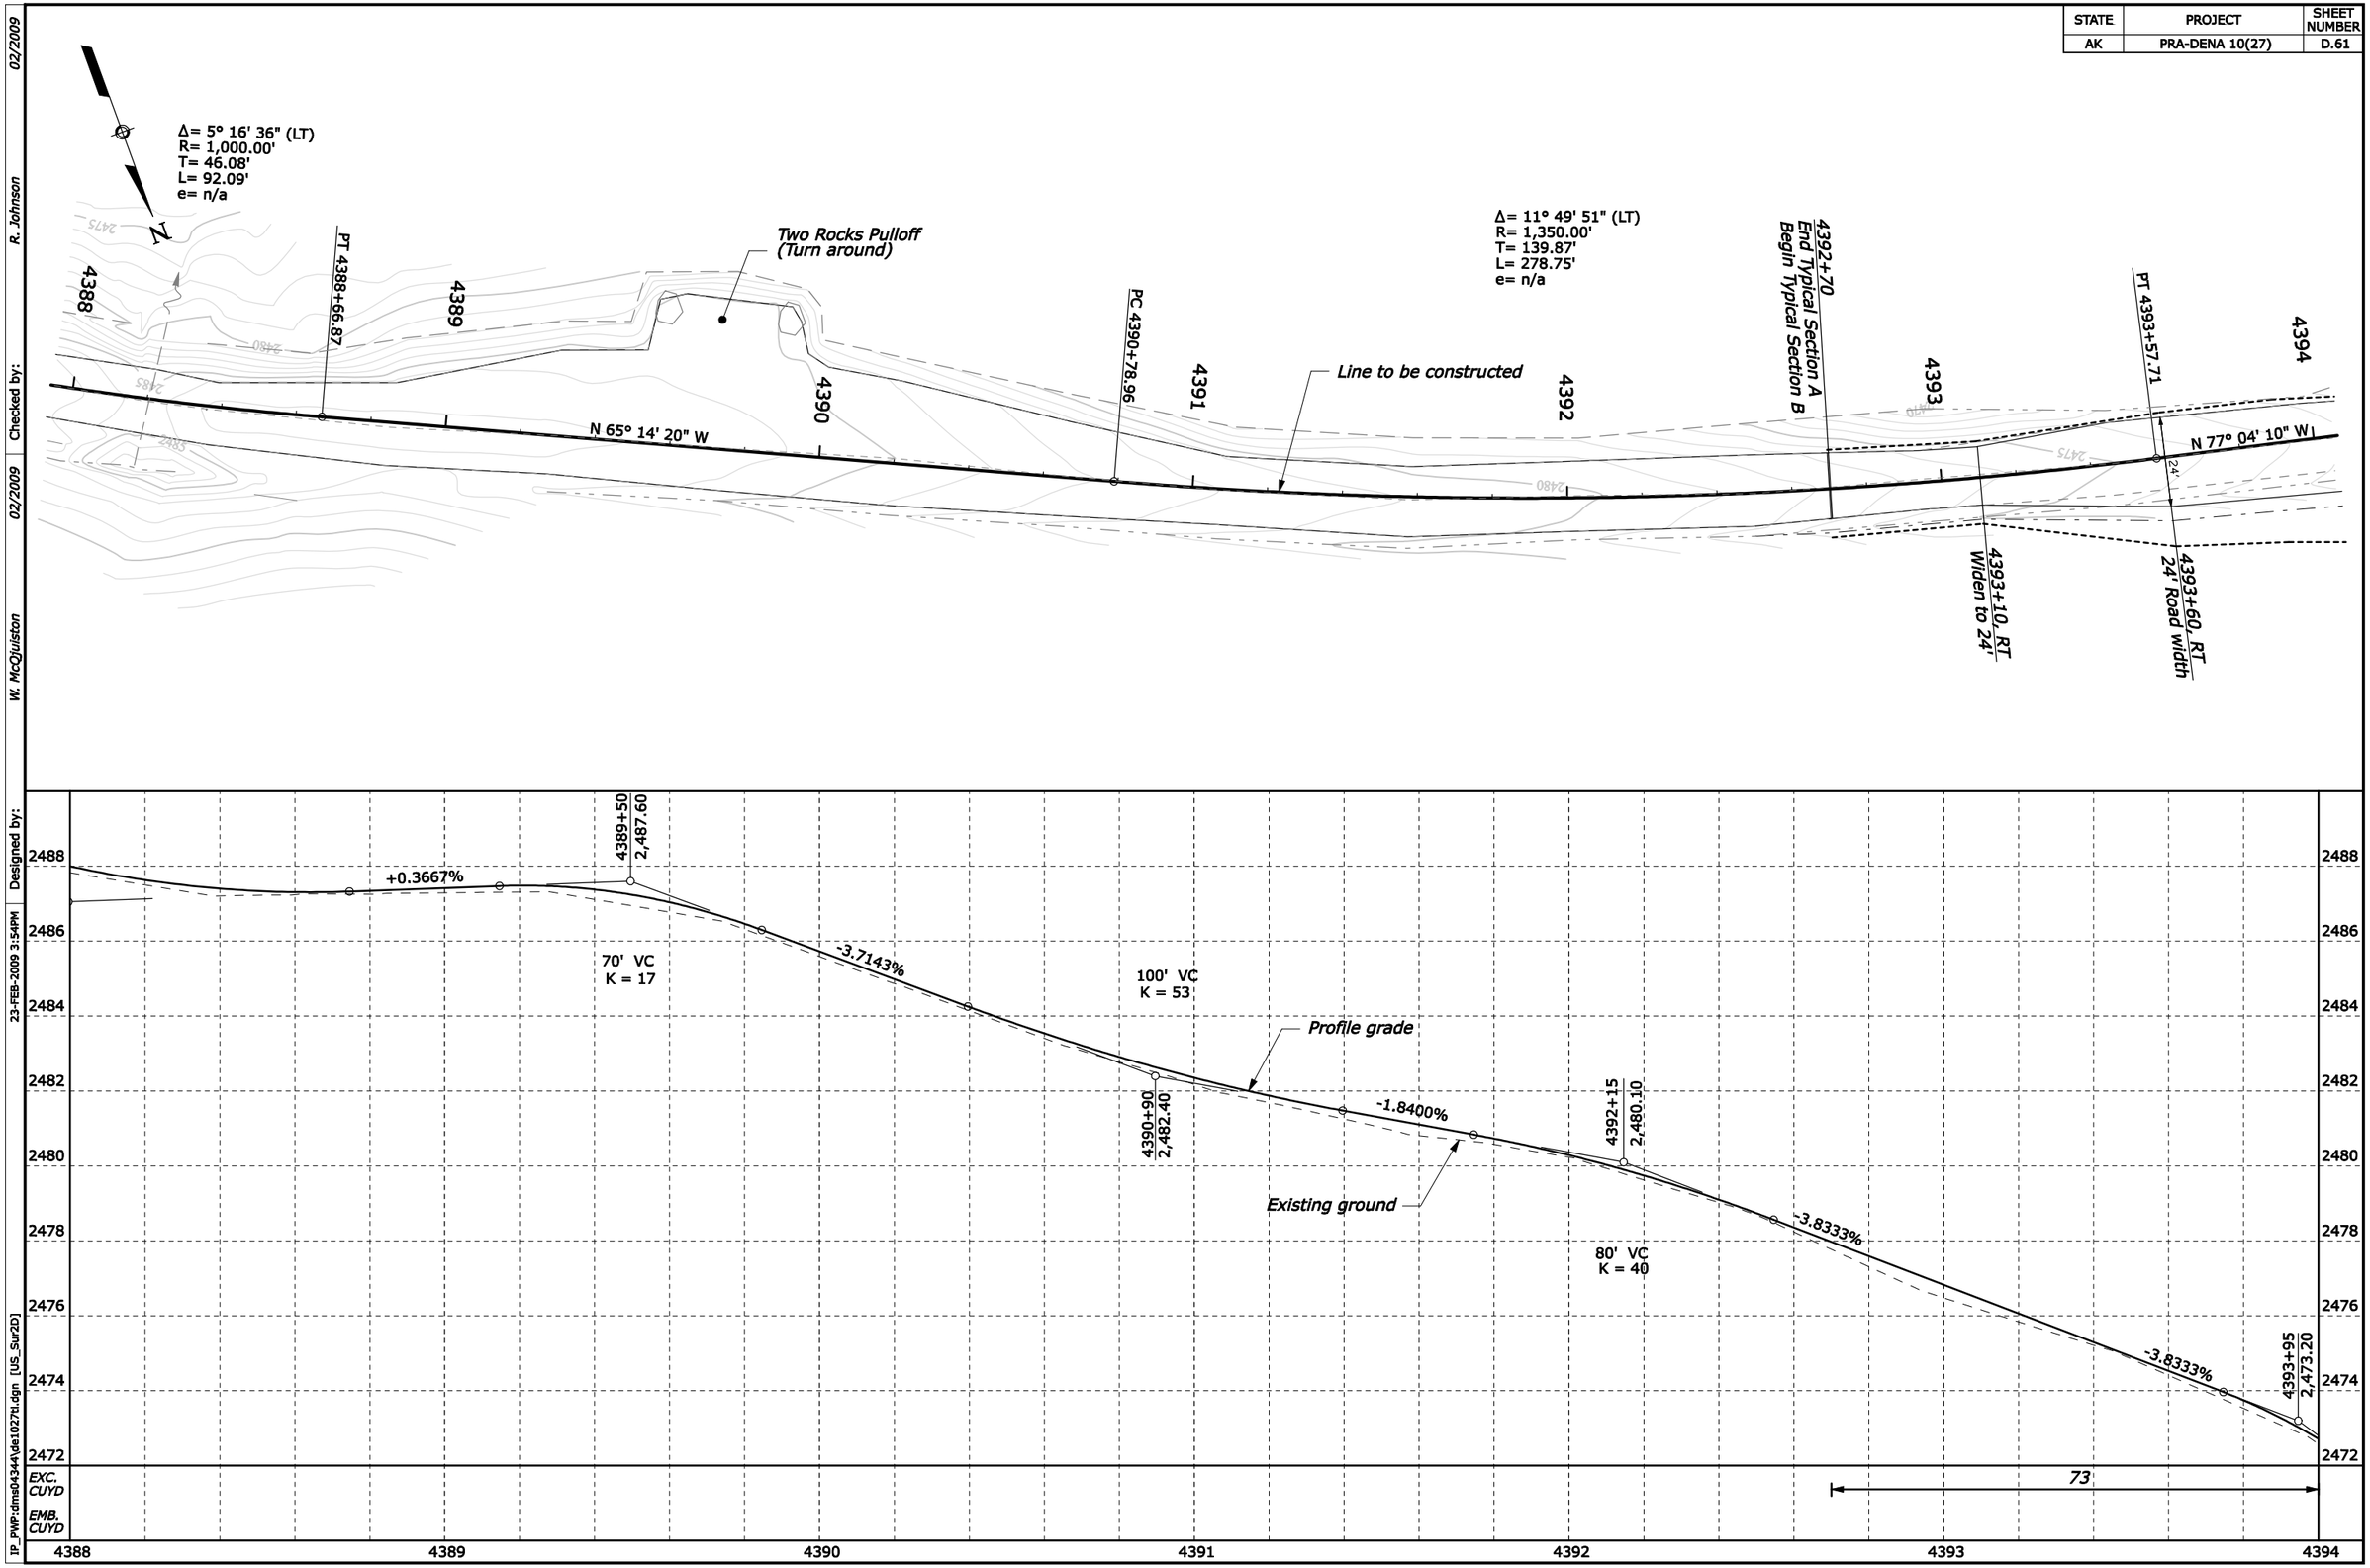

Designed by: W. McQuiston 02/2009
Checked by: R. Johnson 02/2009
23-FEB-2009 3:54PM
IP_PWP:dms04344\de1027ti.dgn [US_Sur2D]

STATE	PROJECT	SHEET NUMBER
AK	PRA-DENA 10(27)	D.62

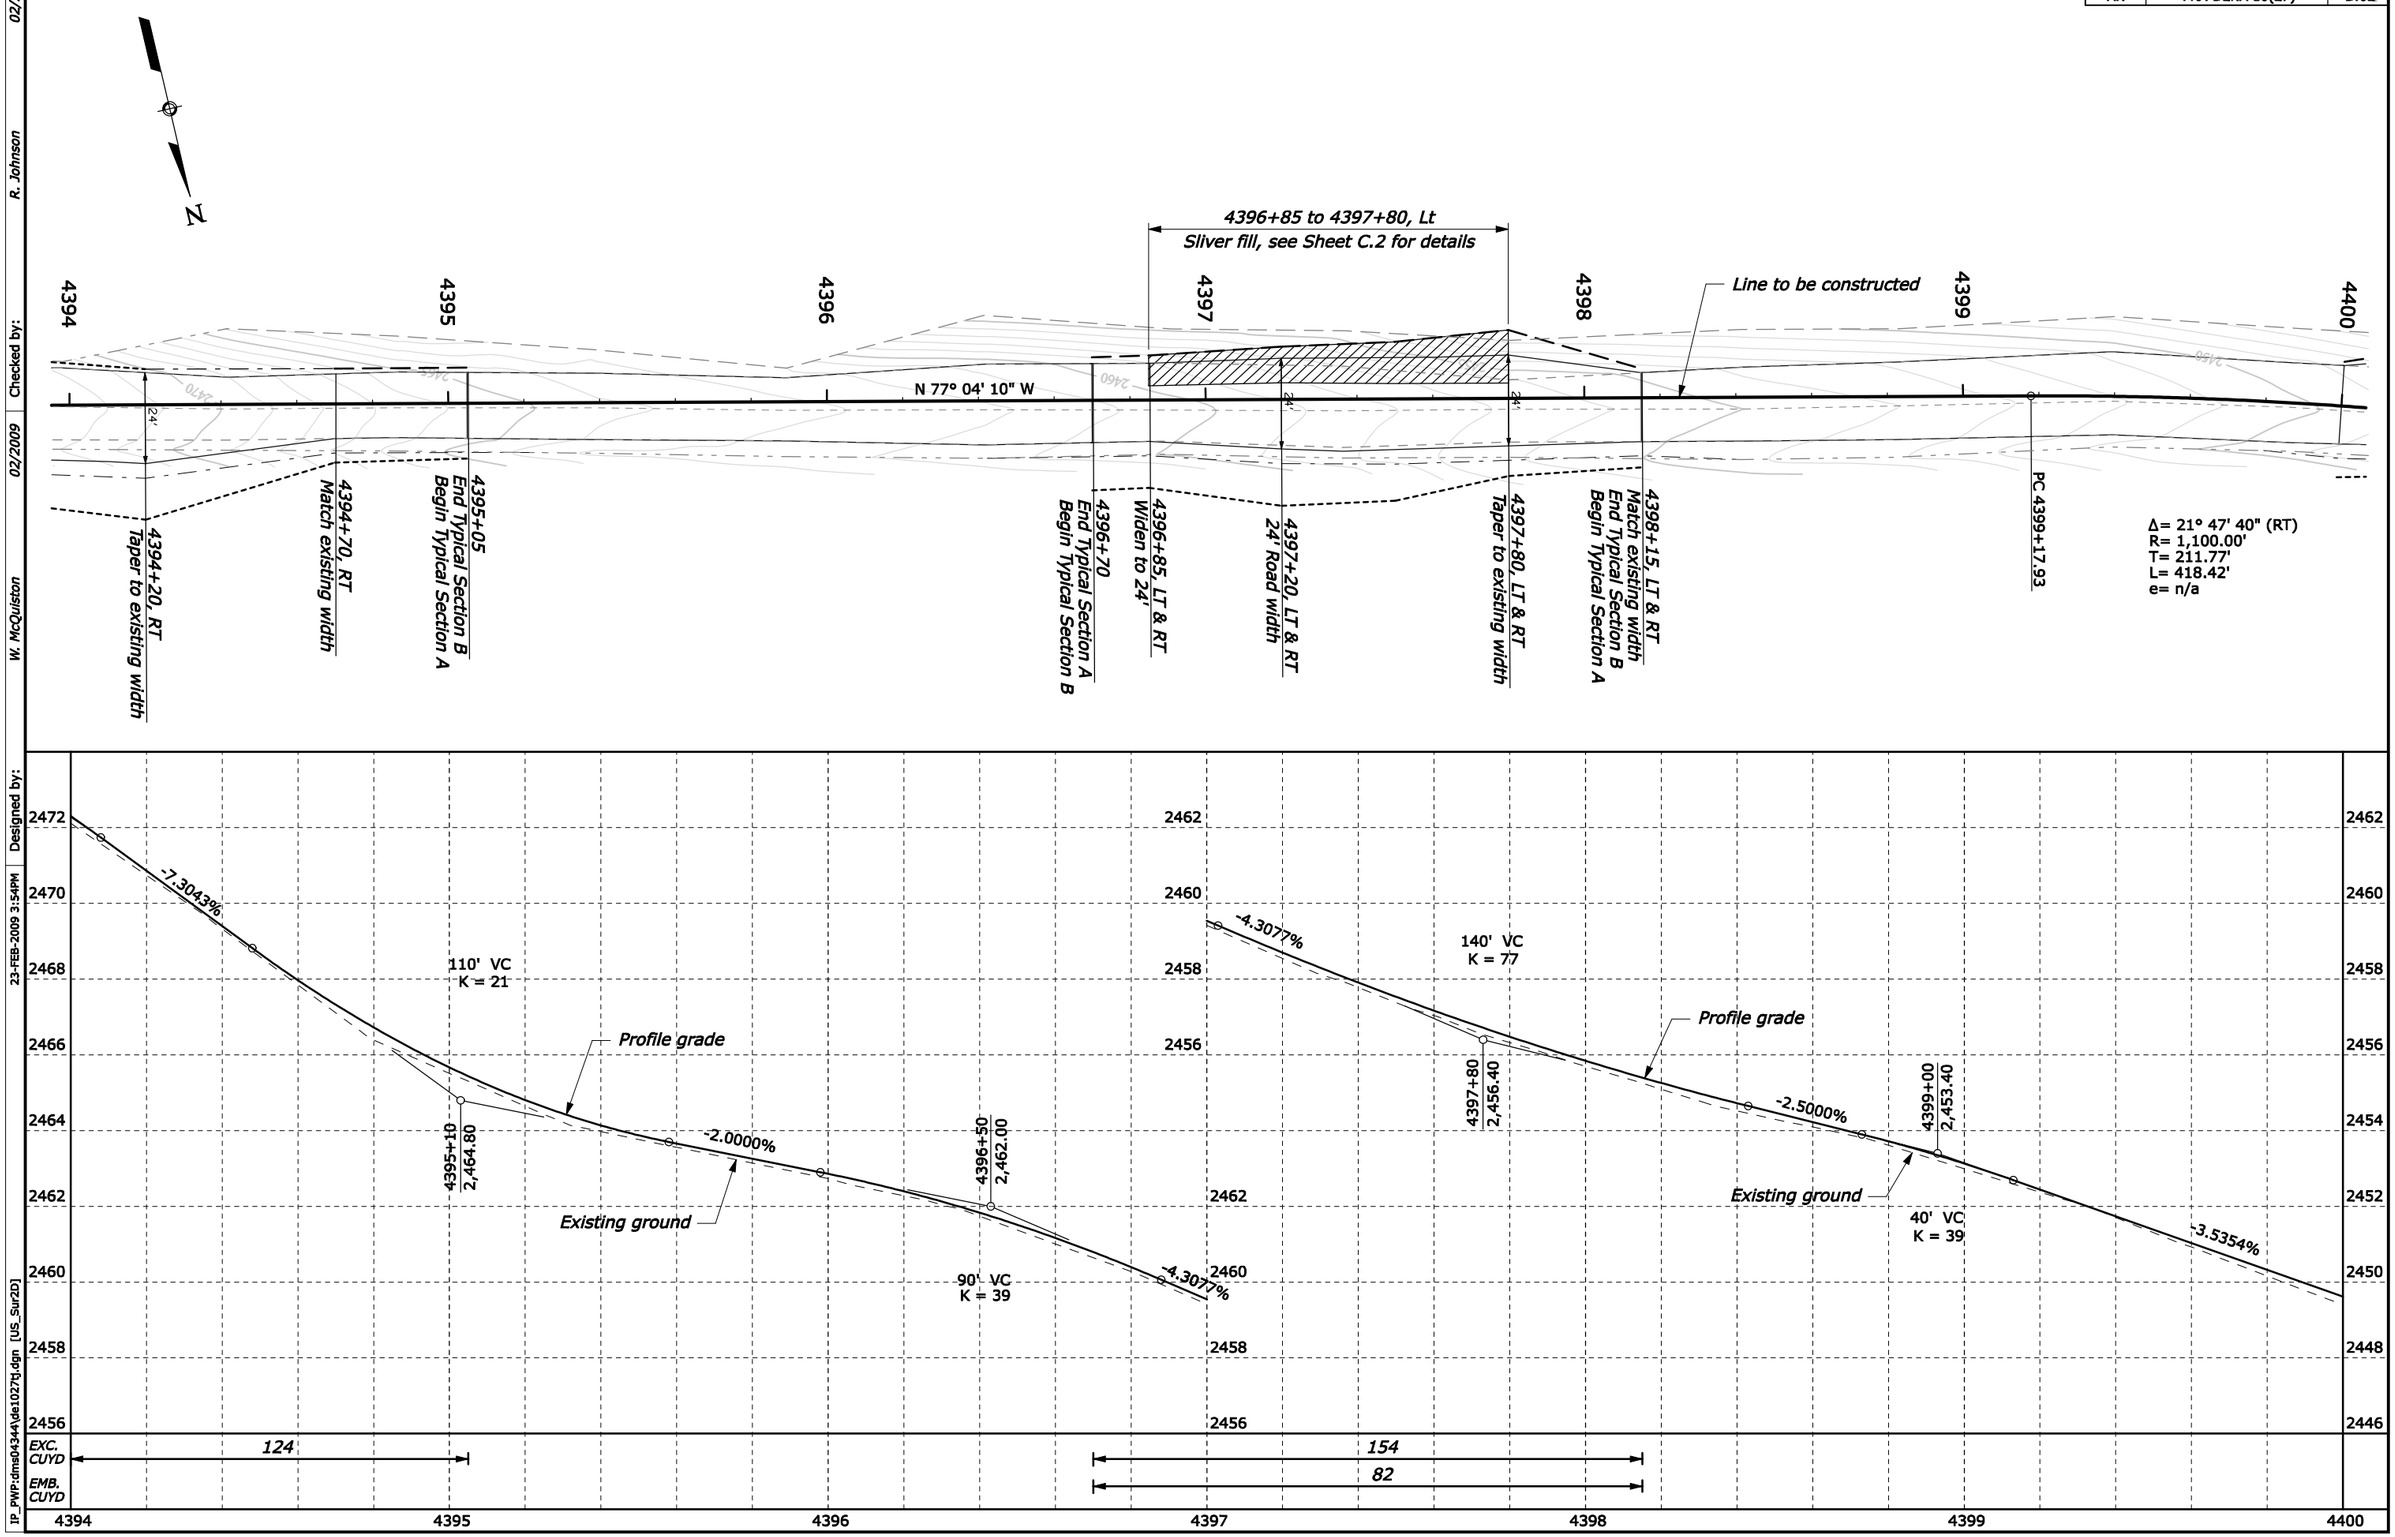

02/2009 R. Johnson Checked by: 02/2009 W. McQuistan Designed by: 23-FEB-2009 3:54PM IP_PWP:dms04344\de1027g.dgn [US_Sur2D]

STATE	PROJECT	SHEET NUMBER
AK	PRA-DENA 10(27)	D.63

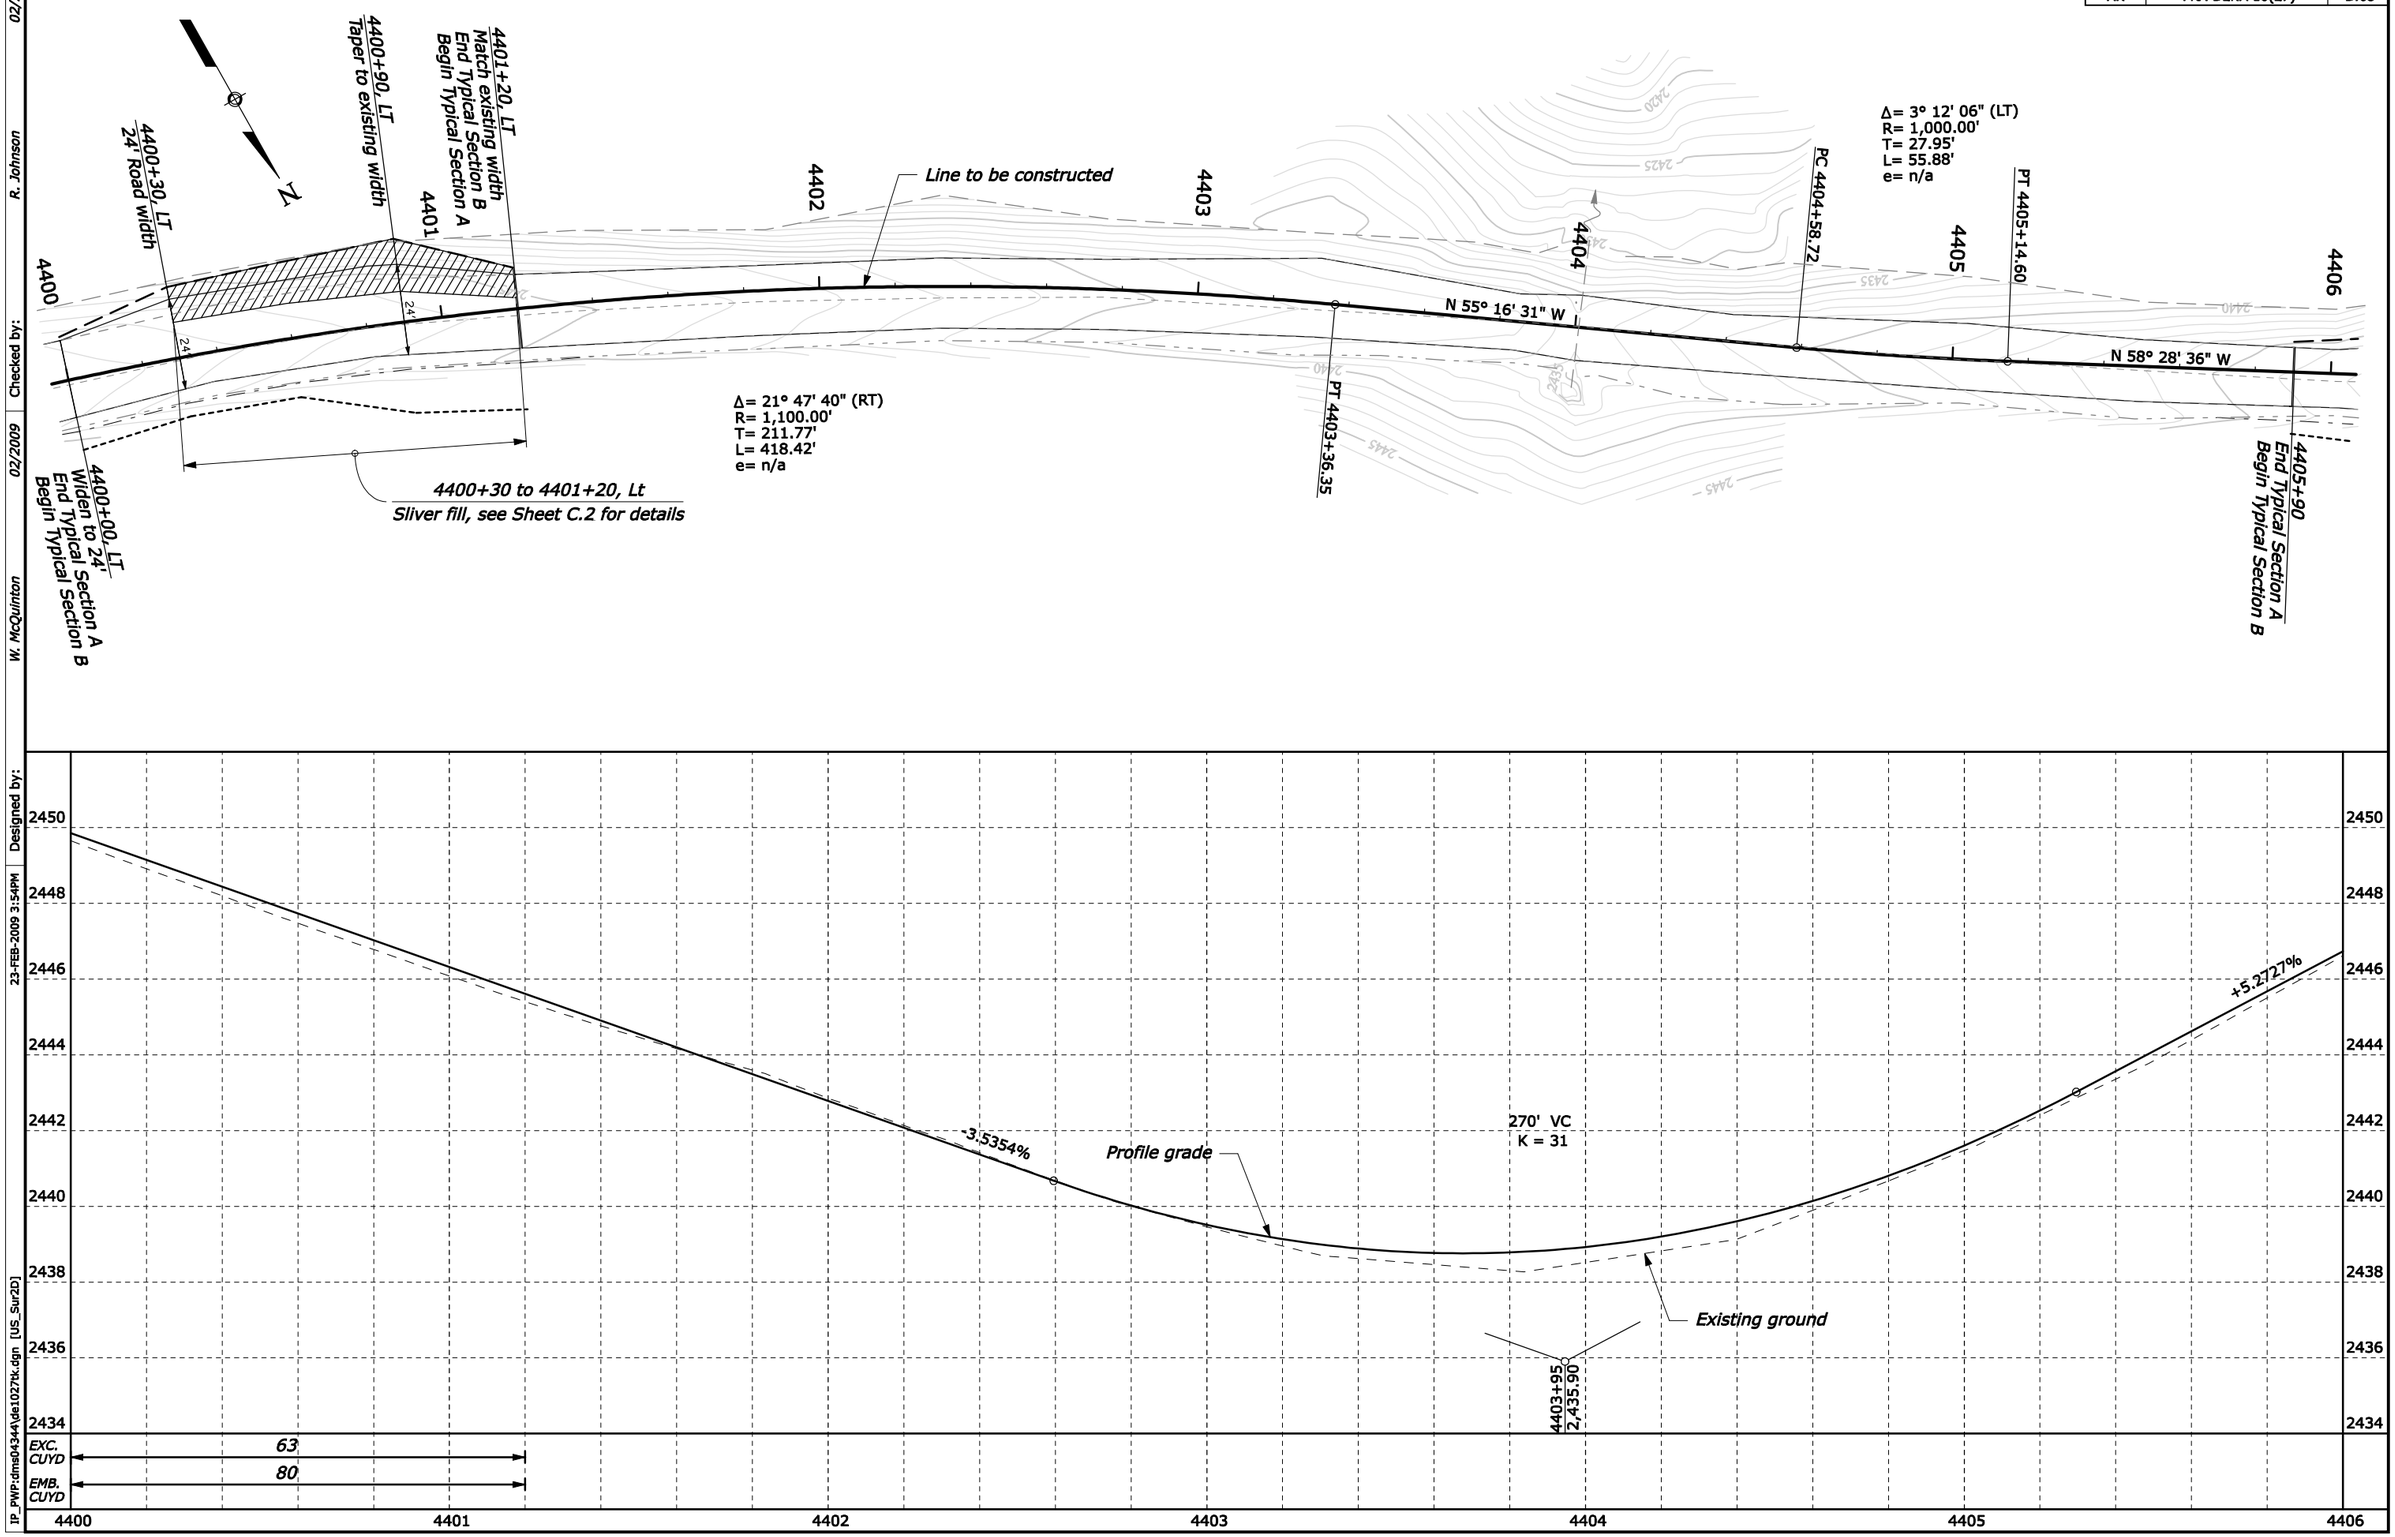

Designed by: 23-FEB-2009 3:54PM
Checked by: R. Johnson 02/2009
W. McQuinton 02/2009
1P_PWP:dms04344\de1027kt.dgn [US_Sur2D]

STATE	PROJECT	SHEET NUMBER
AK	PRA-DENA 10(27)	D.64

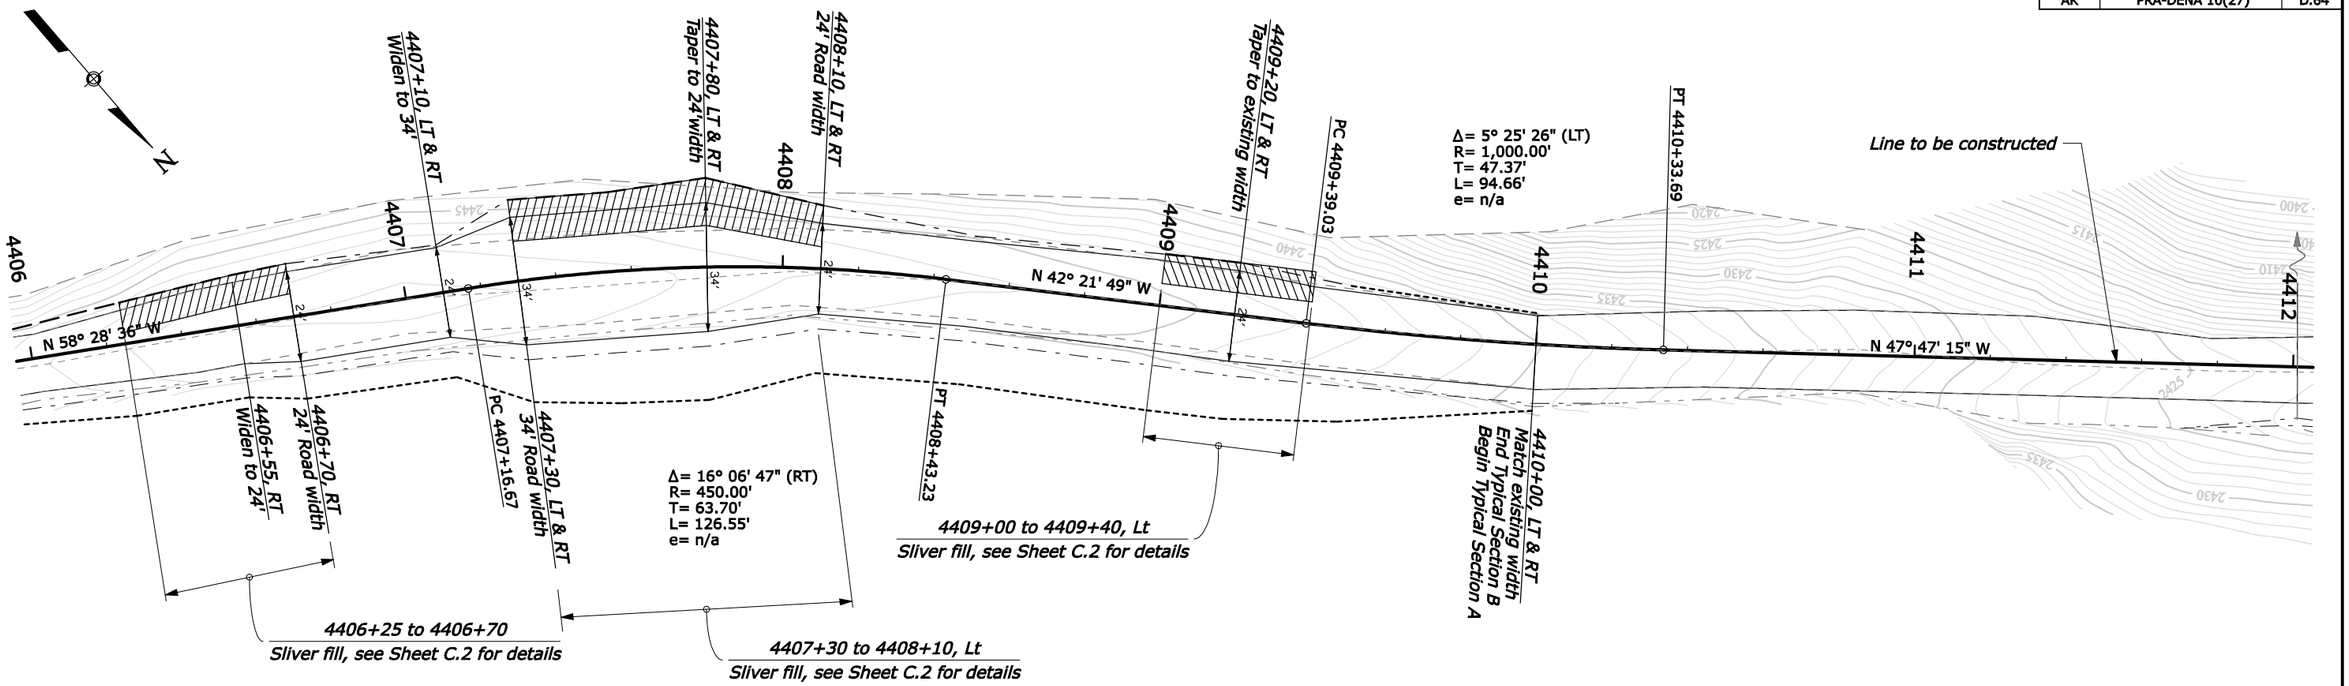

SITE 83.63 P2

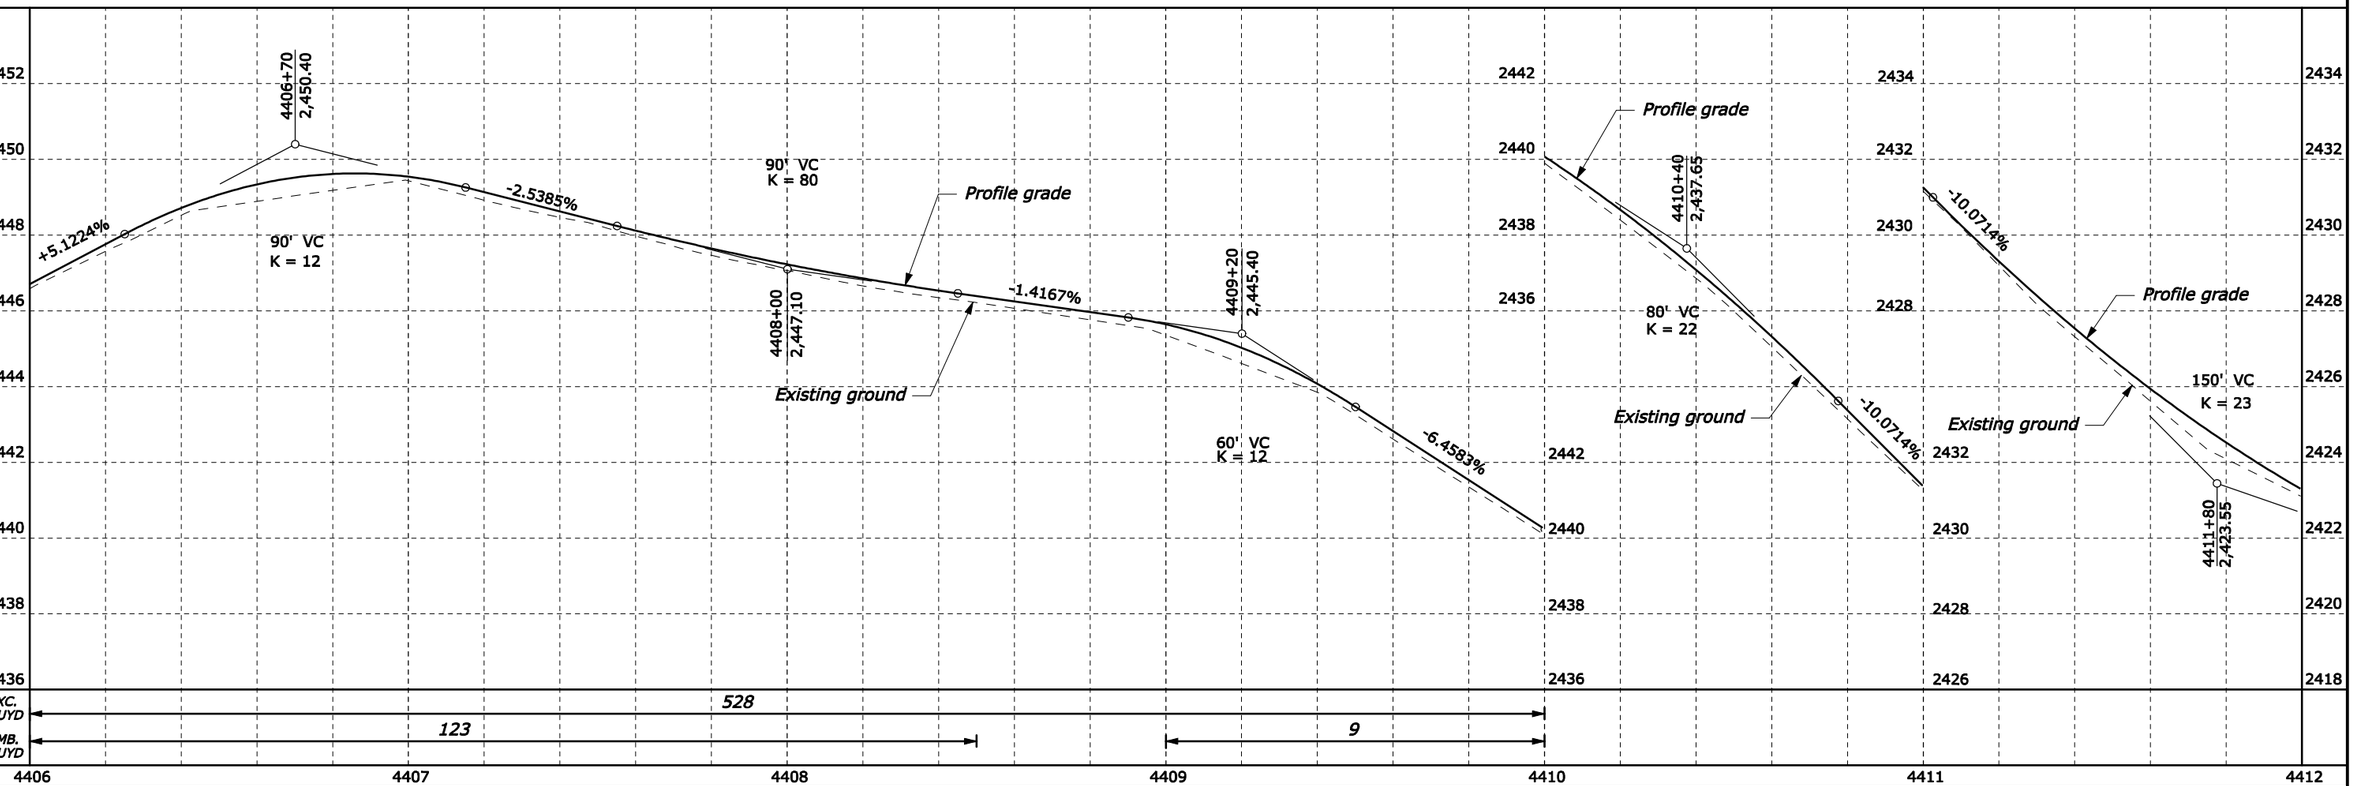

Designed by: W. McQuinton
Checked by: R; Johnson
23-FEB-2009 3:54PM
IP_PWP:dms04344\de1027tl.dgn [US_Sur2D]

STATE	PROJECT	SHEET NUMBER
AK	PRA-DENA 10(27)	D.65

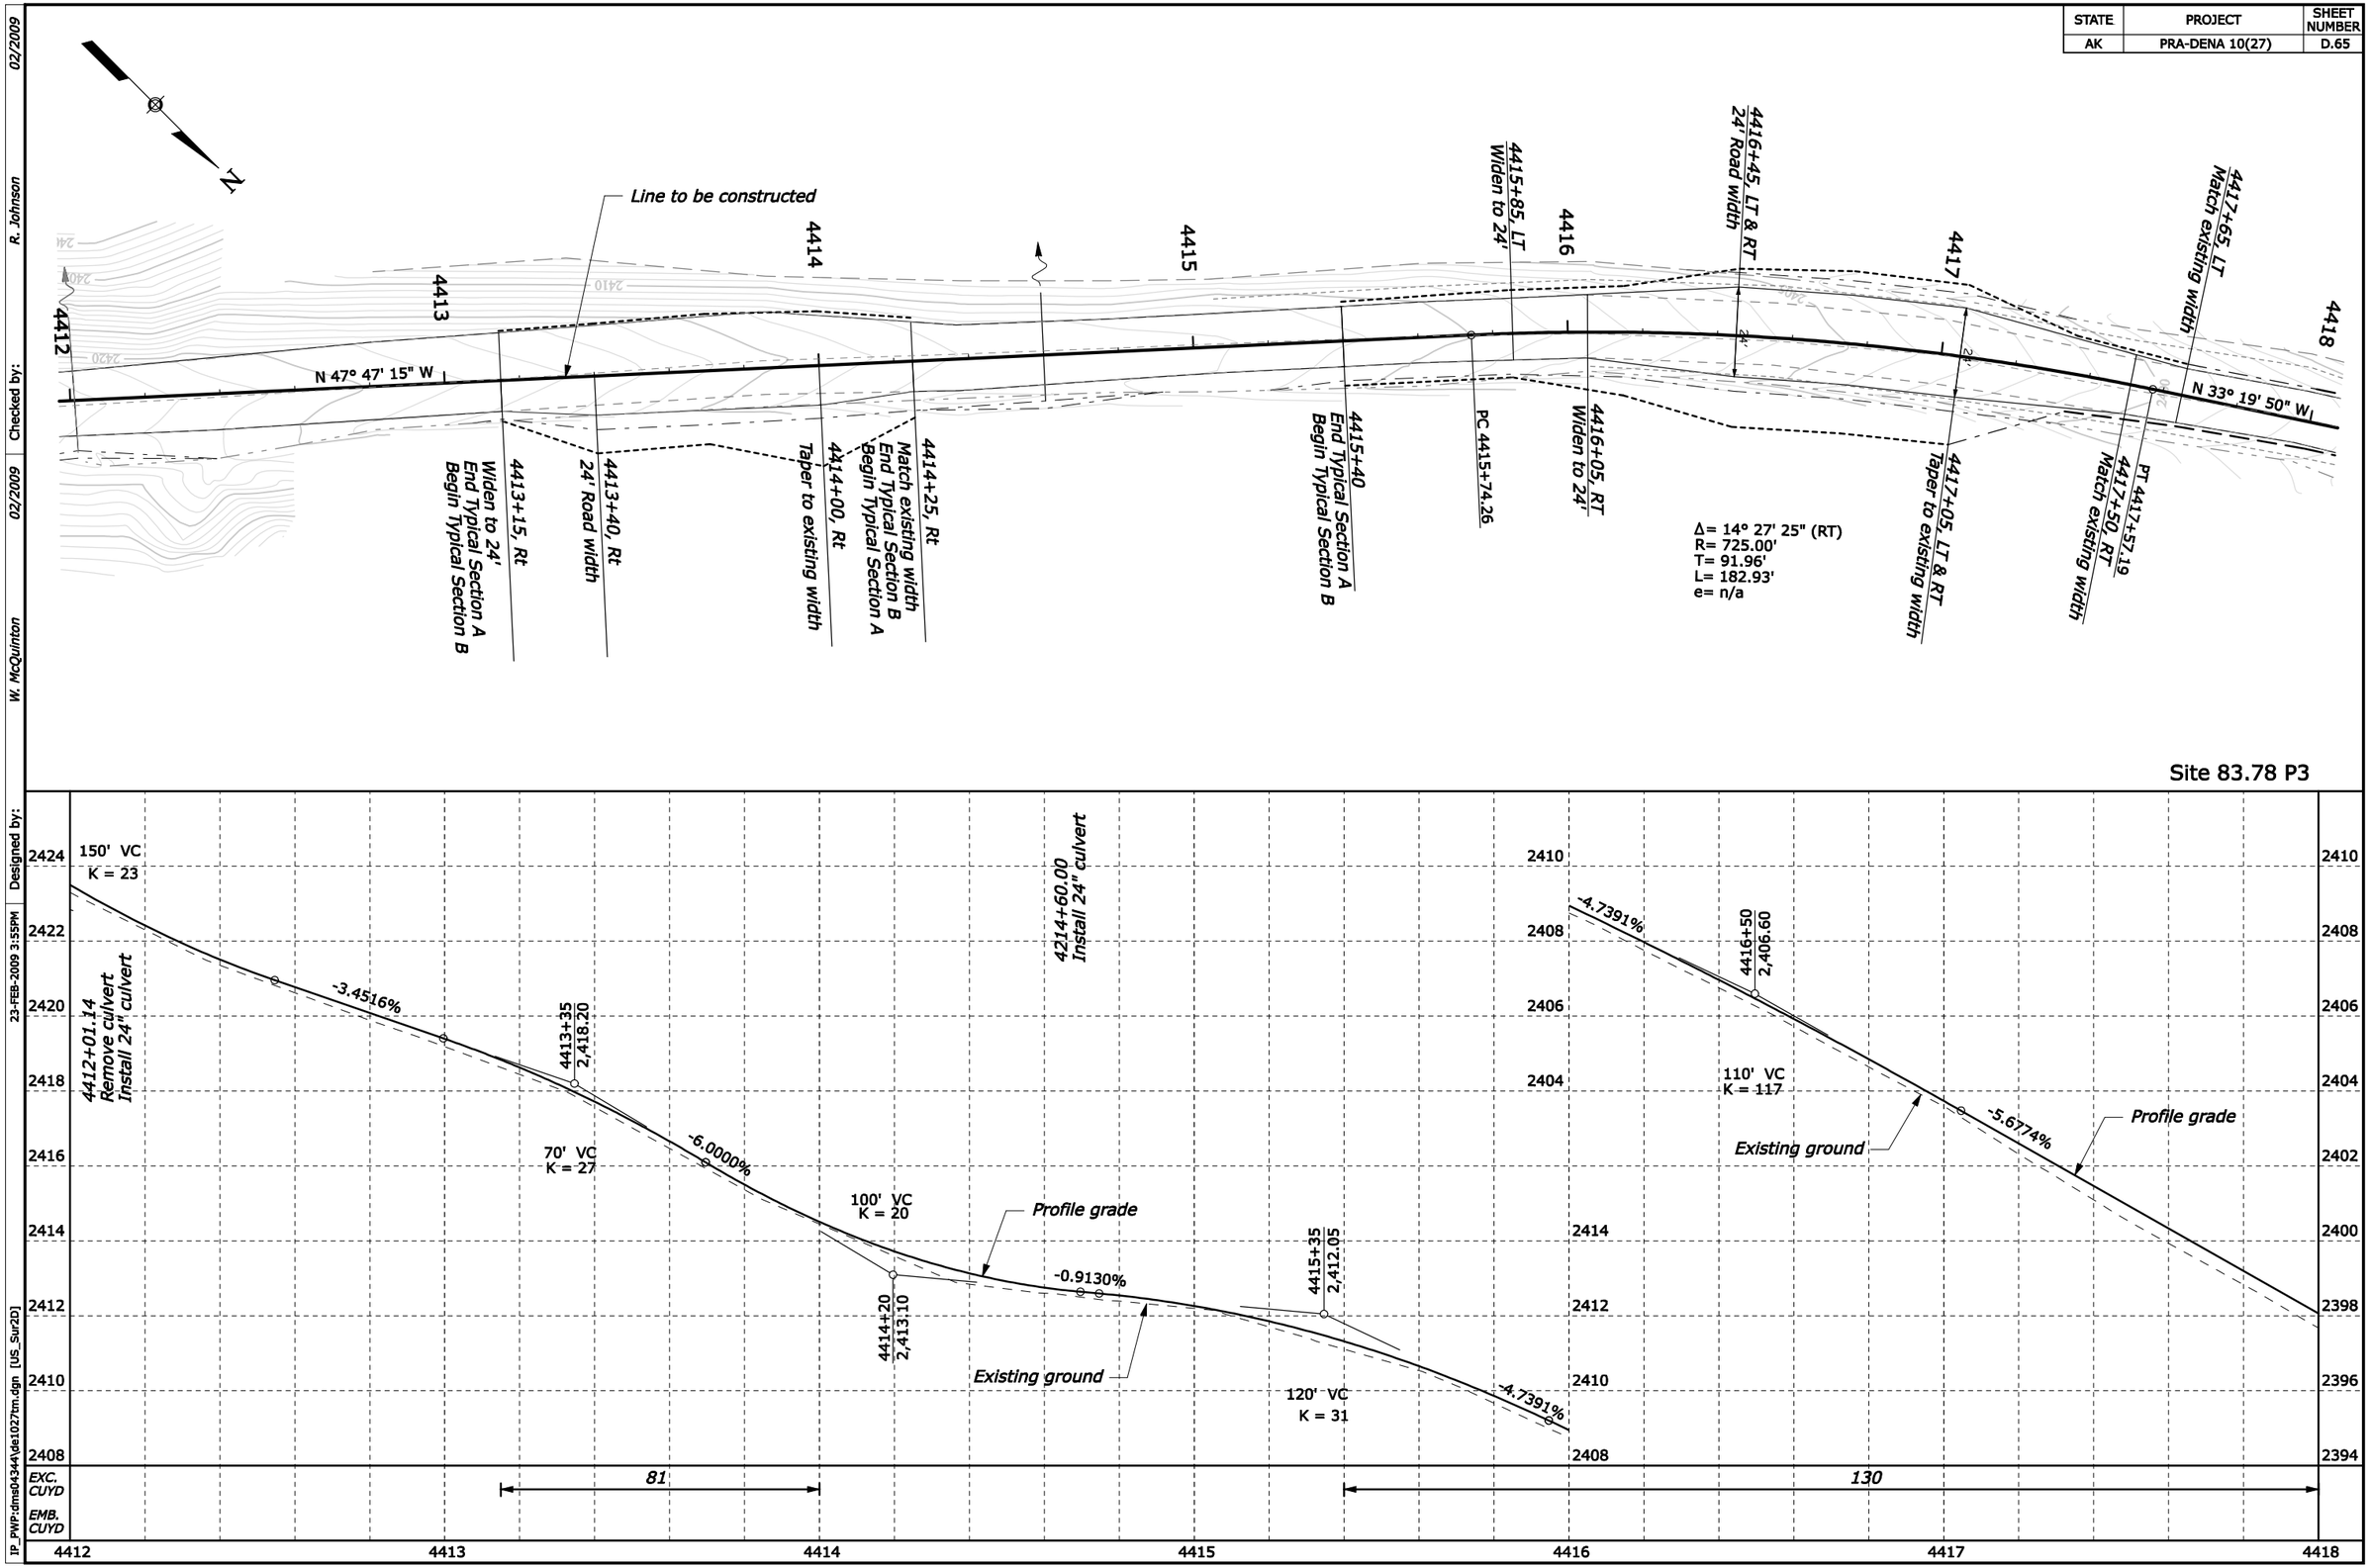

02/2009 R. Johnson Checked by: 02/2009 W. McQuinton Designed by: 23-FEB-2009 3:55PM IP_PWP:dms04344\de1027tm.dgn [US_Sur2D]

STATE	PROJECT	SHEET NUMBER
AK	PRA-DENA 10(27)	D.66

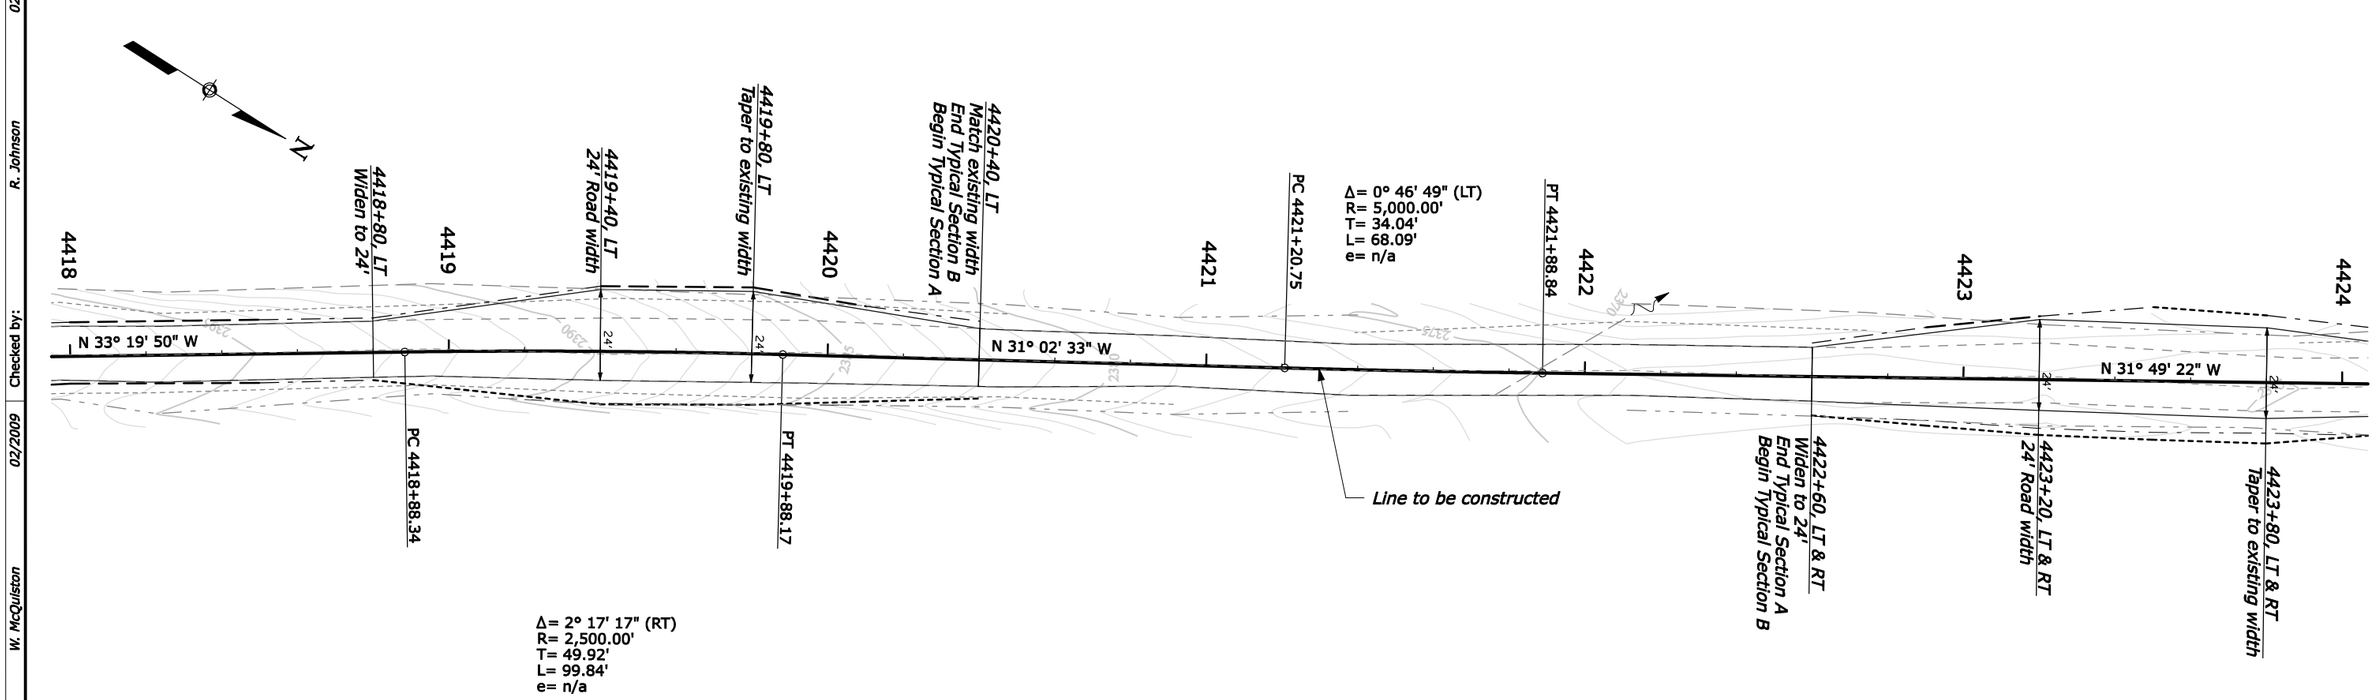

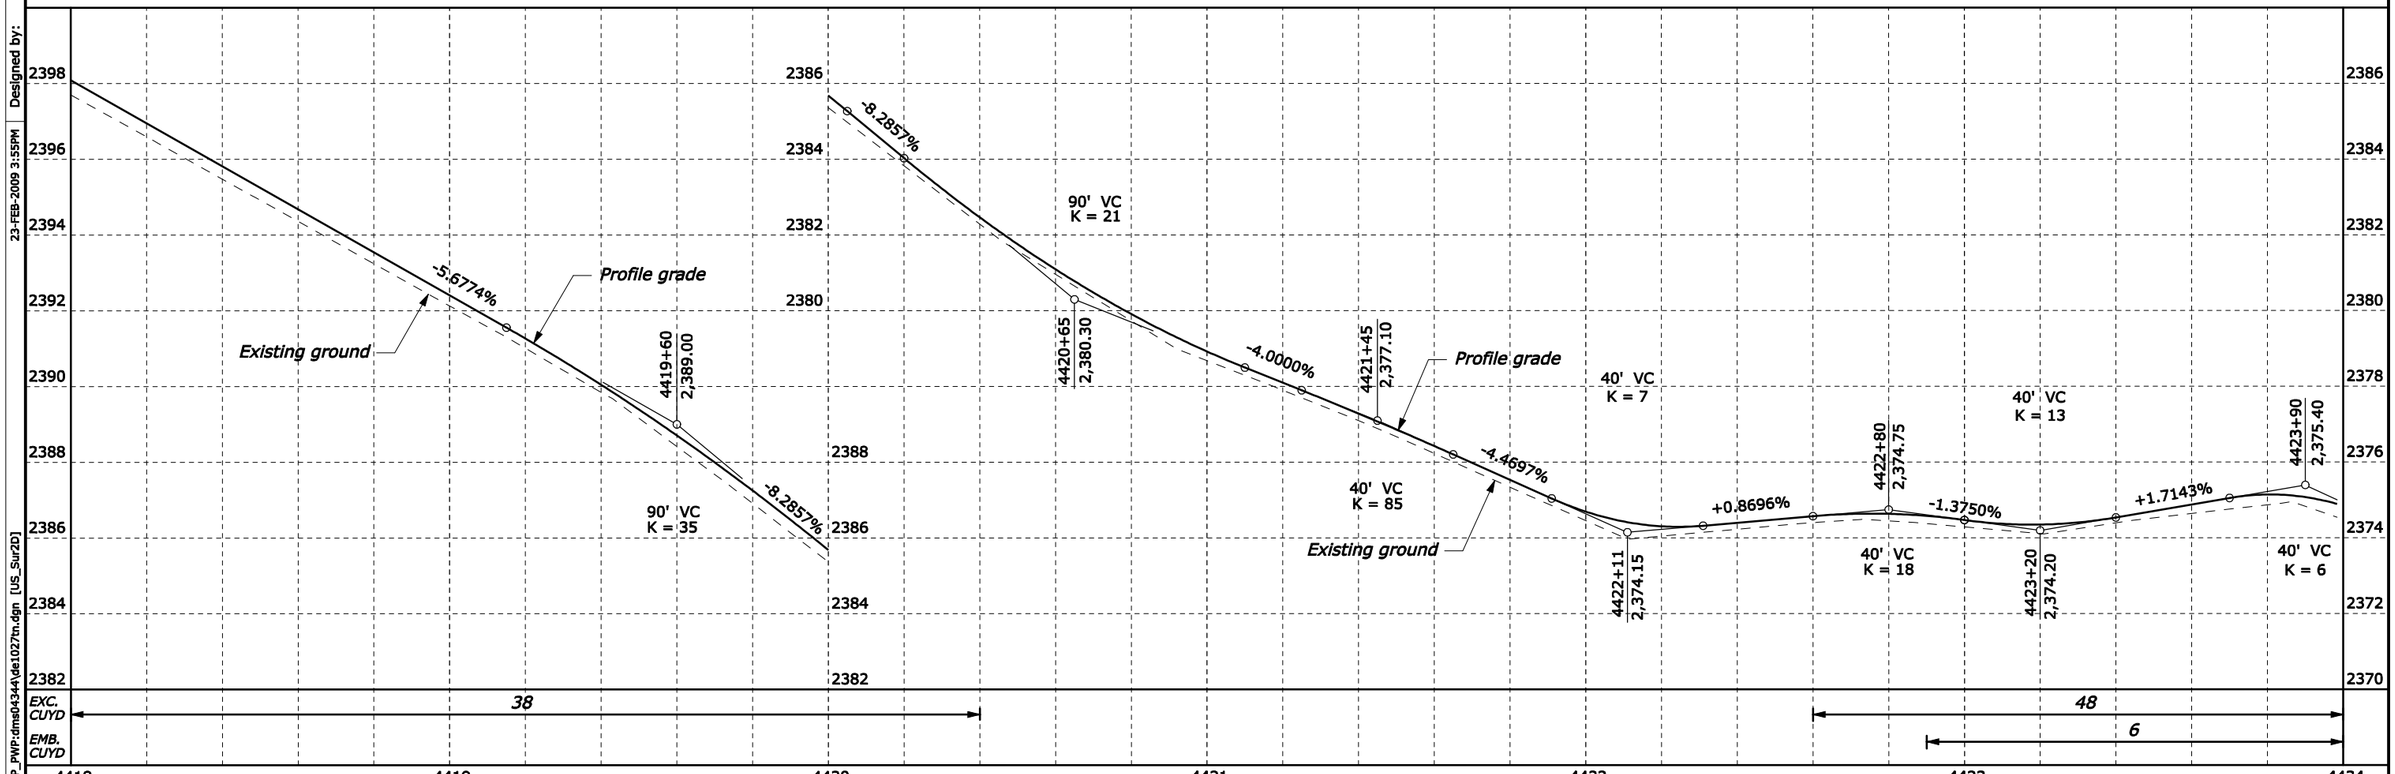

02/2009 R. Johnson Checked by: 02/2009 W. McQuiston Designed by: 23-FEB-2009 3:55PM IP_PWP:dms04344\de1027tn.dgn [US_Sur2D]

STATE	PROJECT	SHEET NUMBER
AK	PRA-DENA 10(27)	D.67

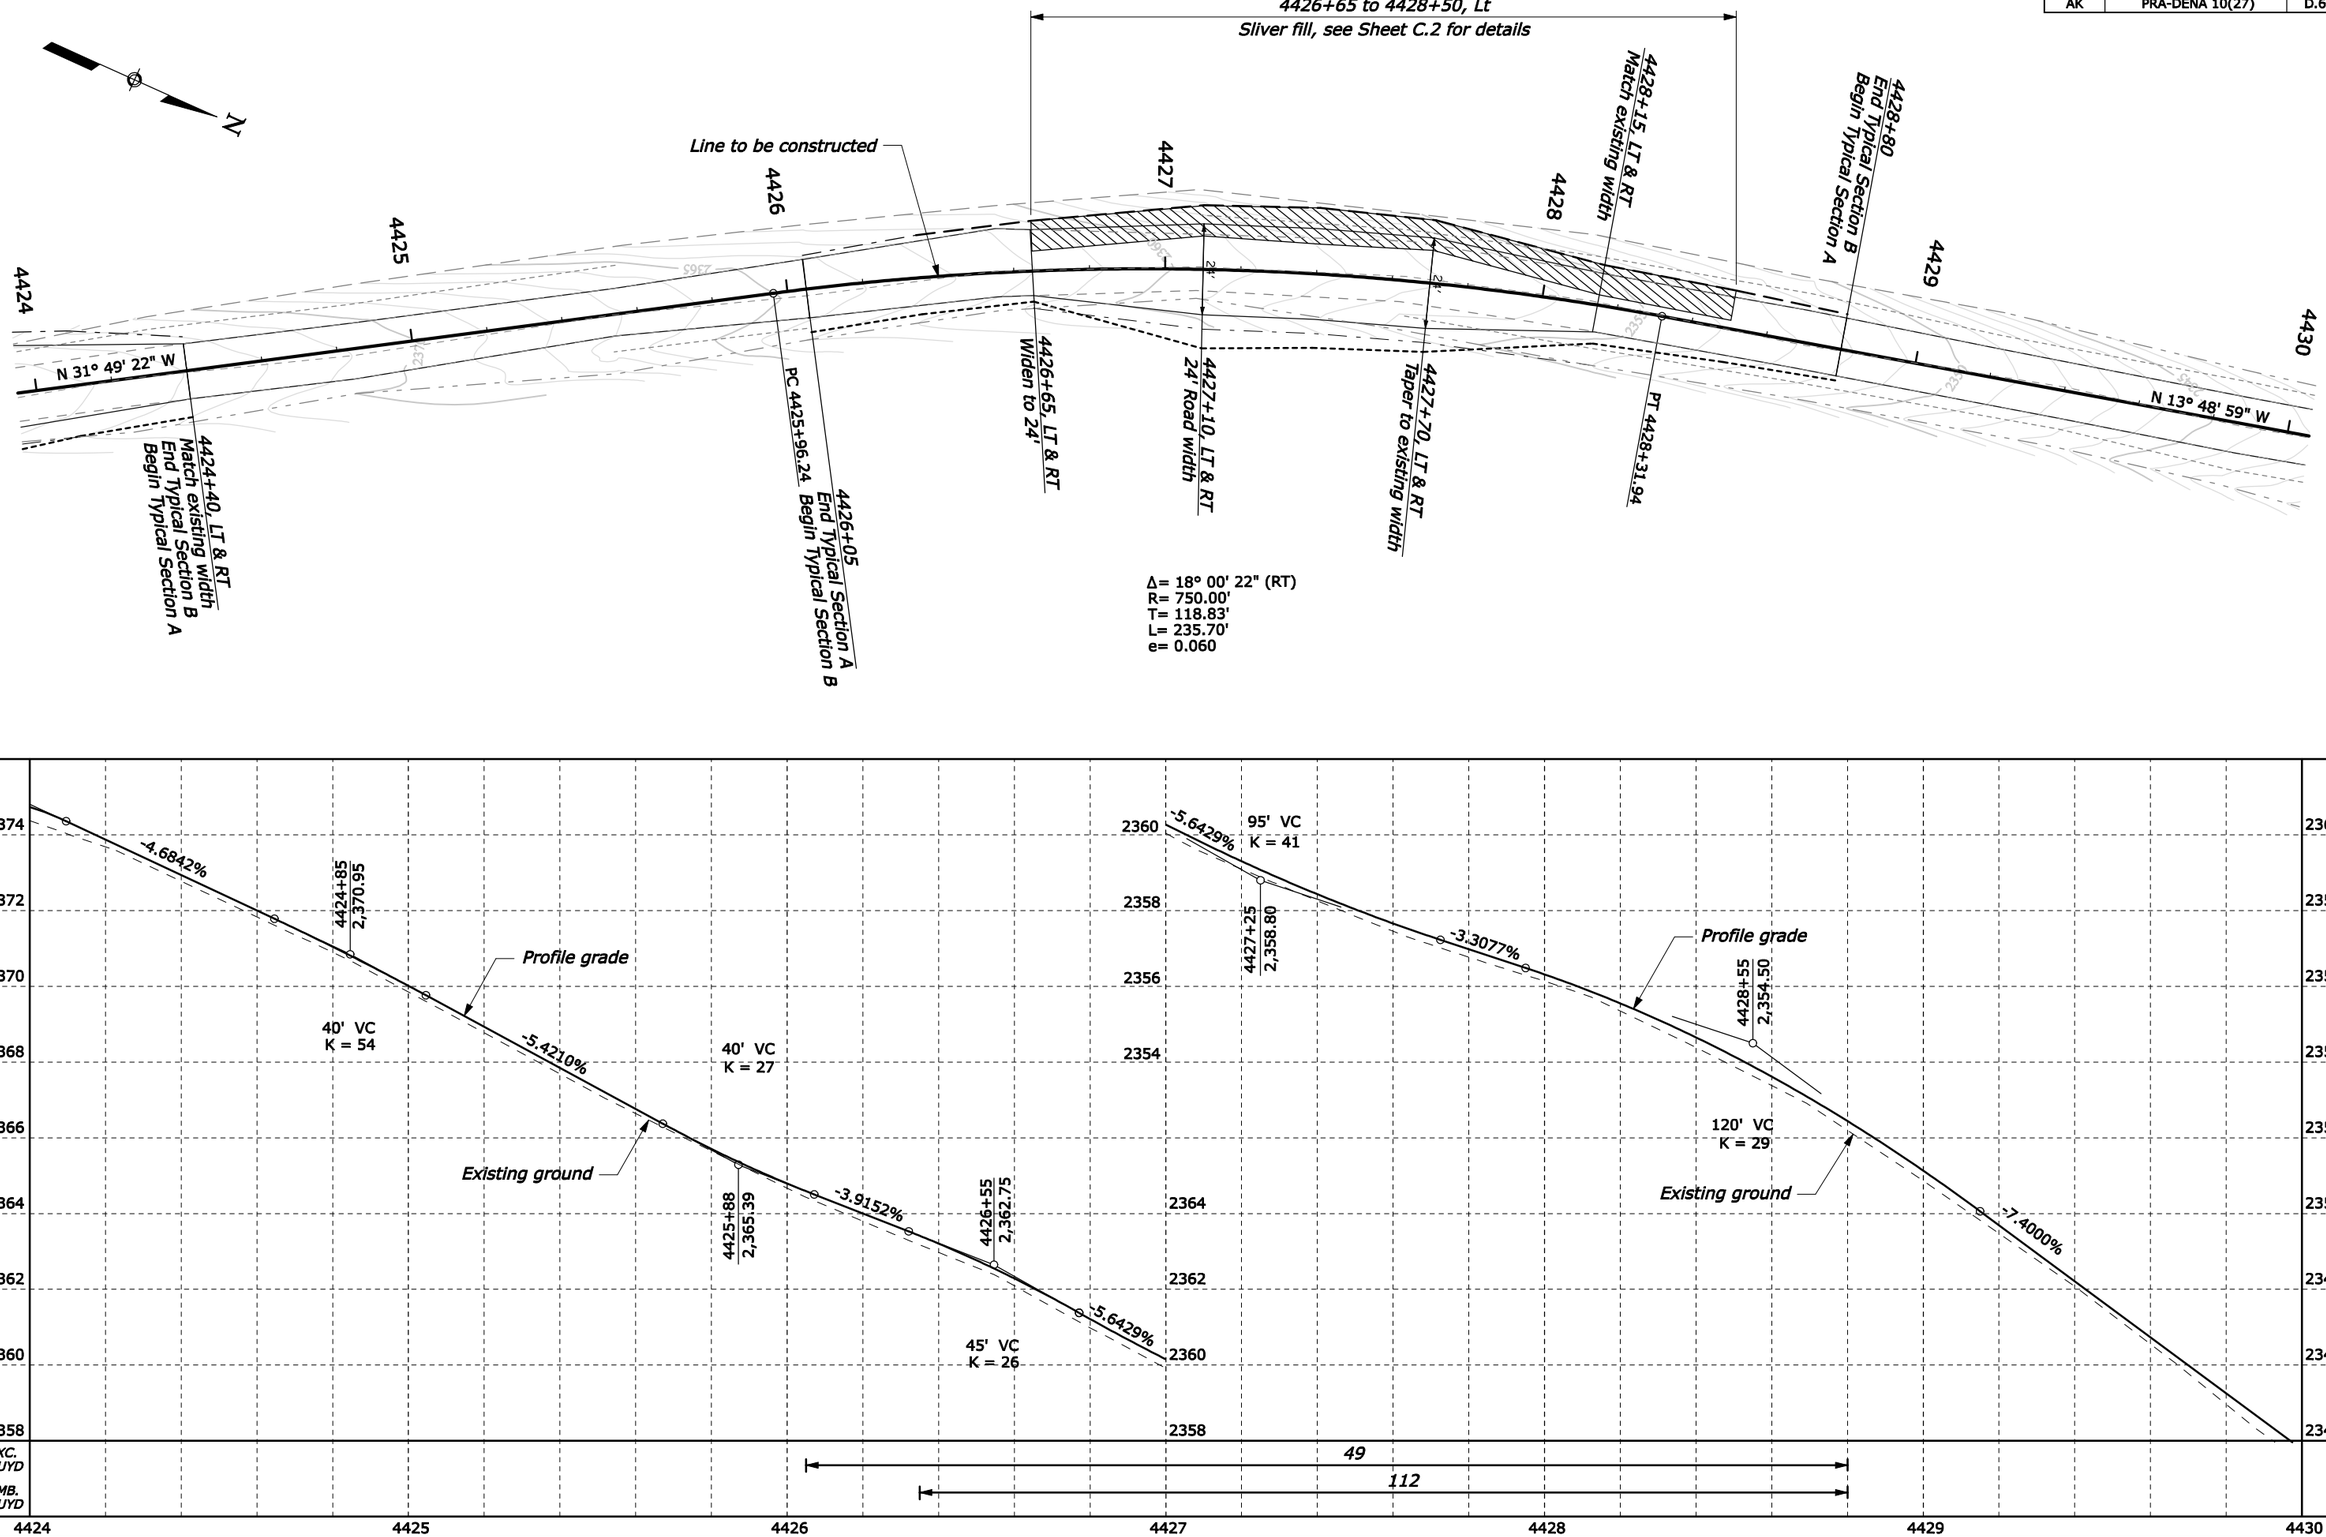

Designed by: W. McQuiston 02/2009
Checked by: R. Johnson 02/2009
23-FEB-2009 3:55PM
IP_PWP:dms04344\de1027to.dgn [US_Sur2D]

STATE	PROJECT	SHEET NUMBER
AK	PRA-DENA 10(27)	D.68

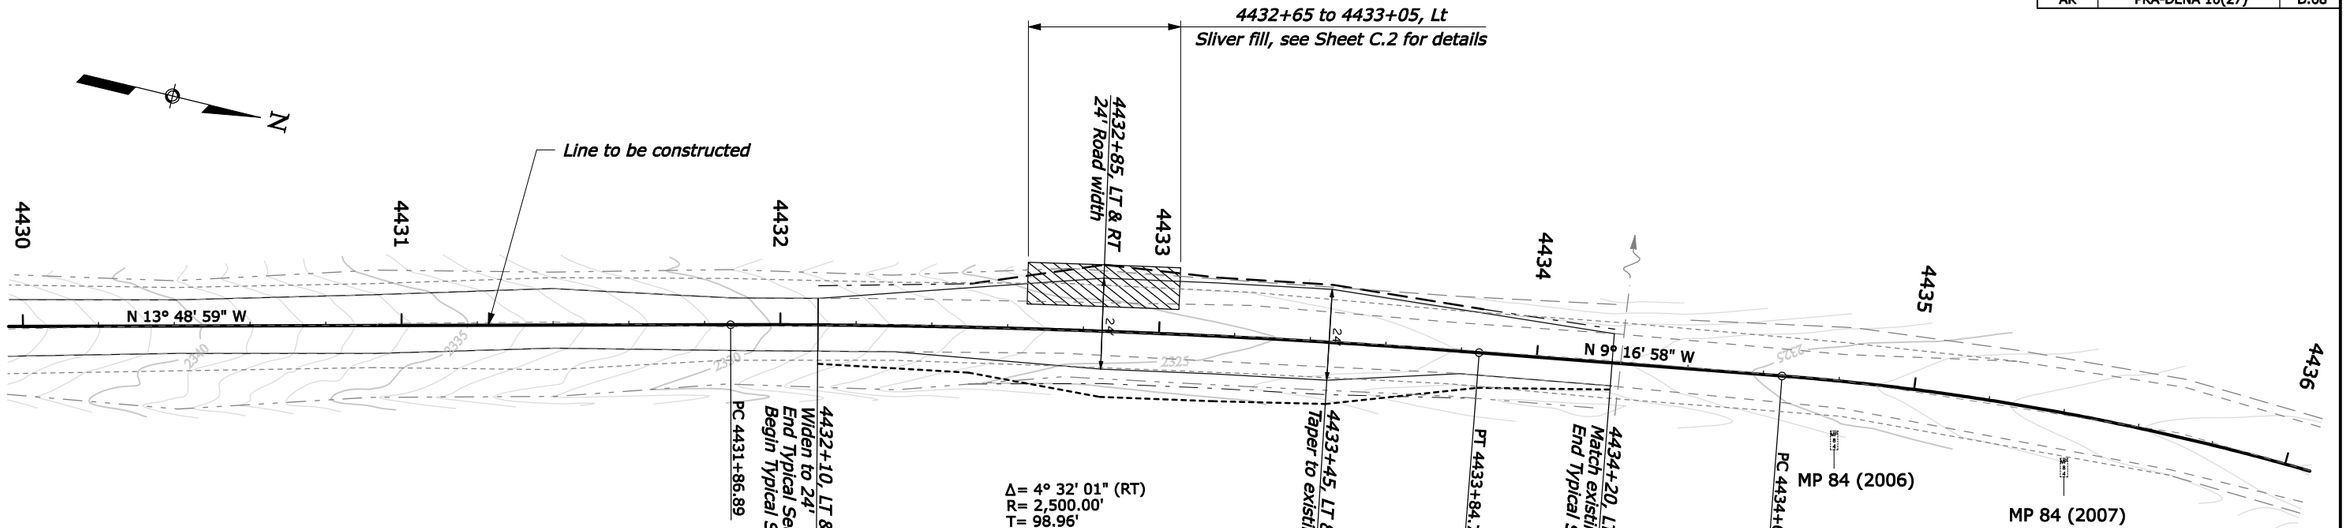

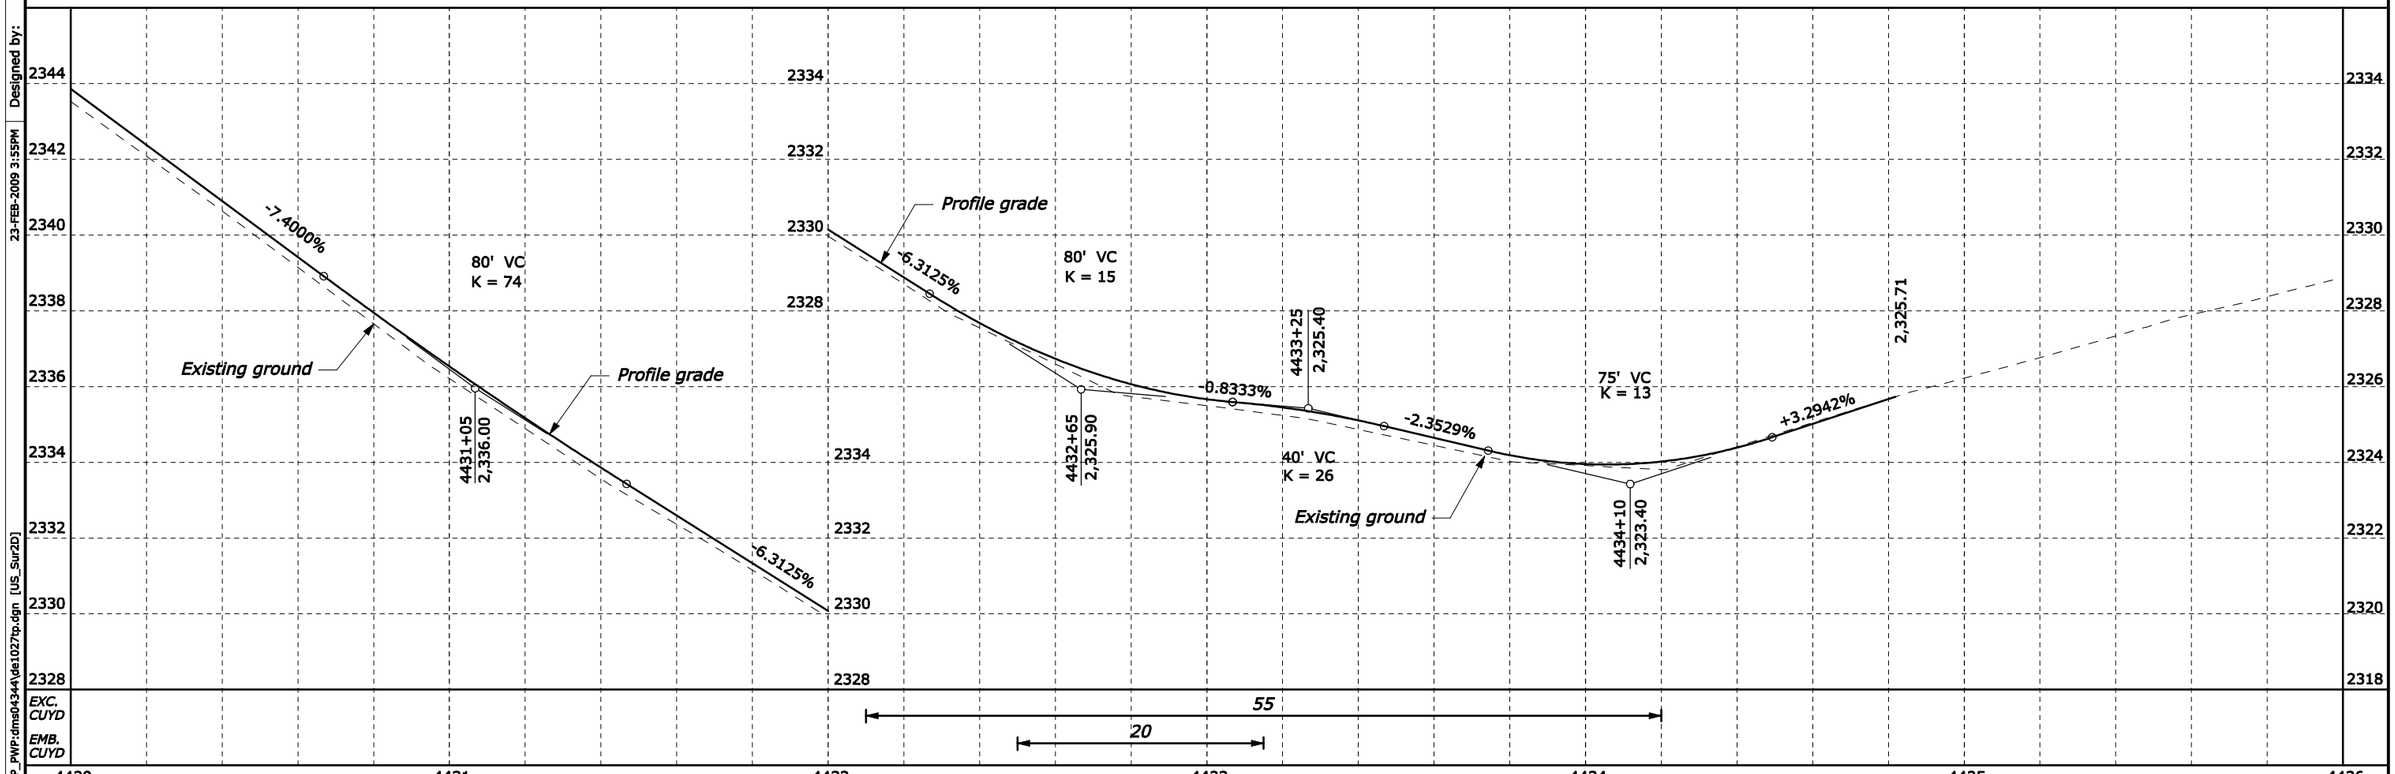

Designed by: 23-FEB-2009 3:55PM
Checked by: 02/2009
W. McQuiston
R. Johnson
02/2009
1P_PWP:dms04344\de1027tp.dgn [US_Sur2D]

STATE	PROJECT	SHEET NUMBER
AK	PRA-DENA 10(27)	D.69

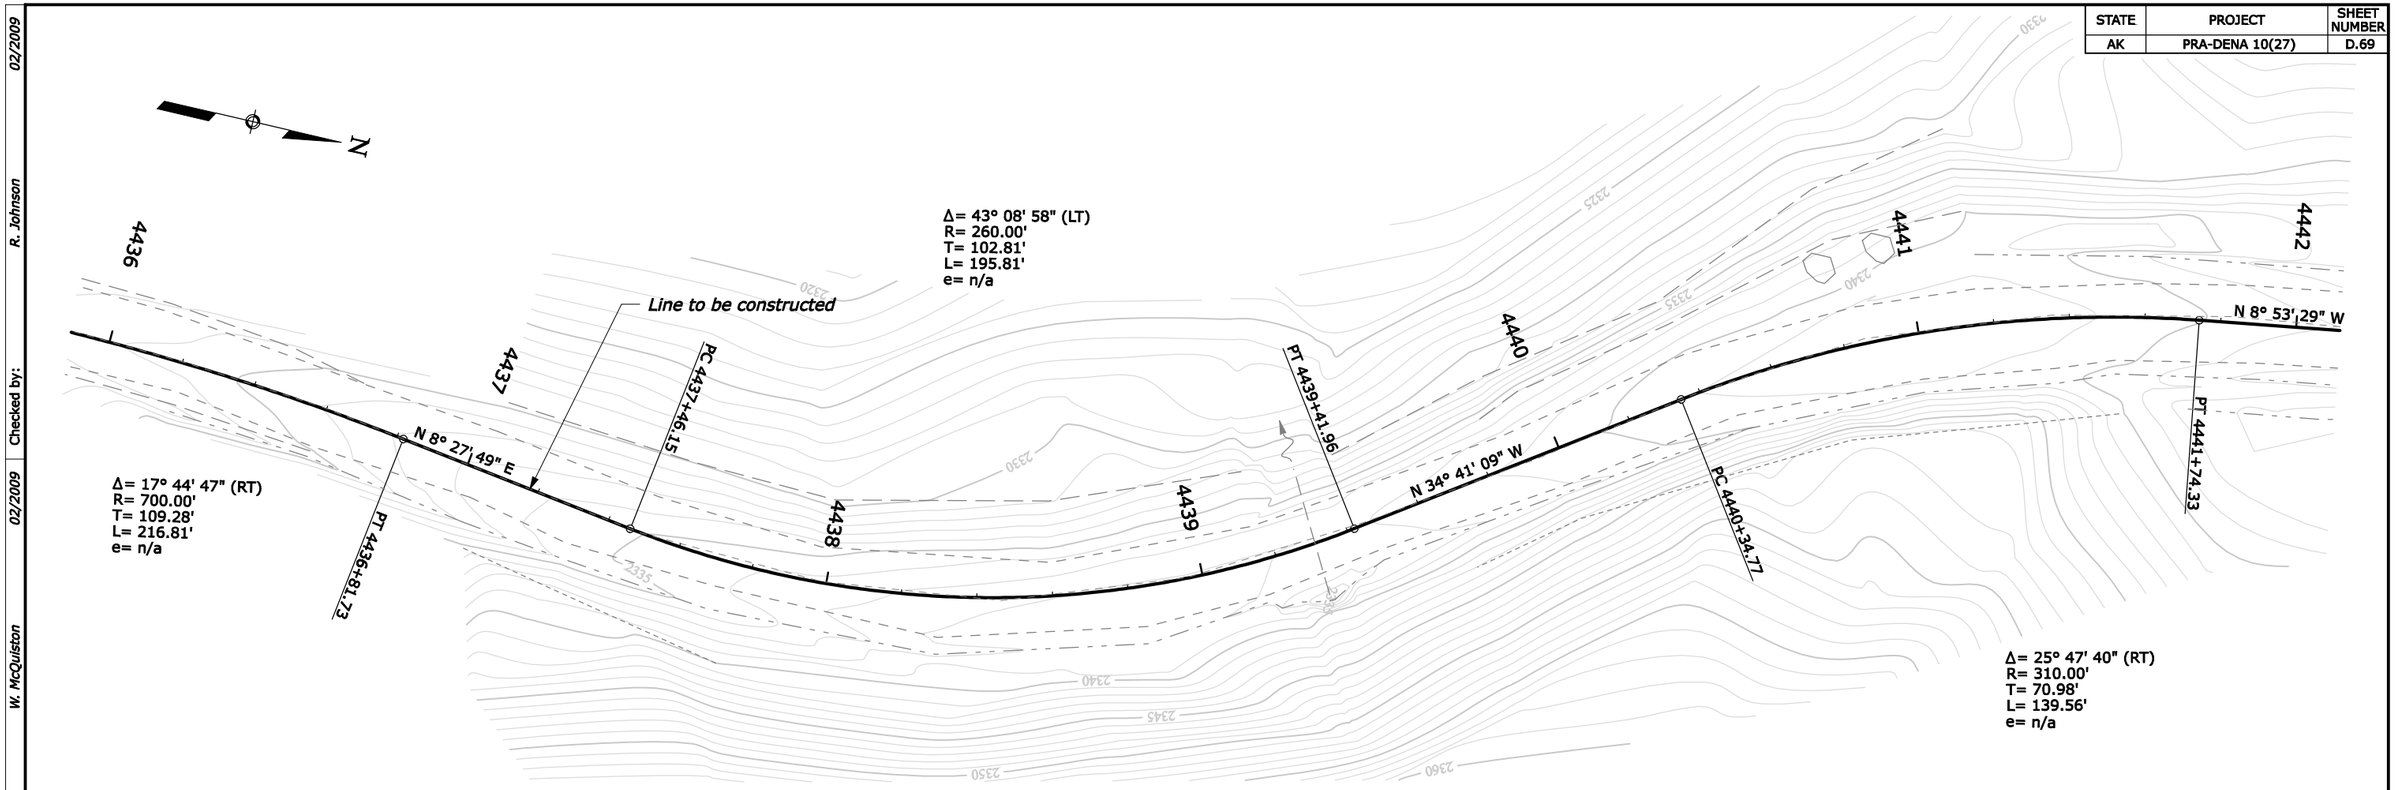

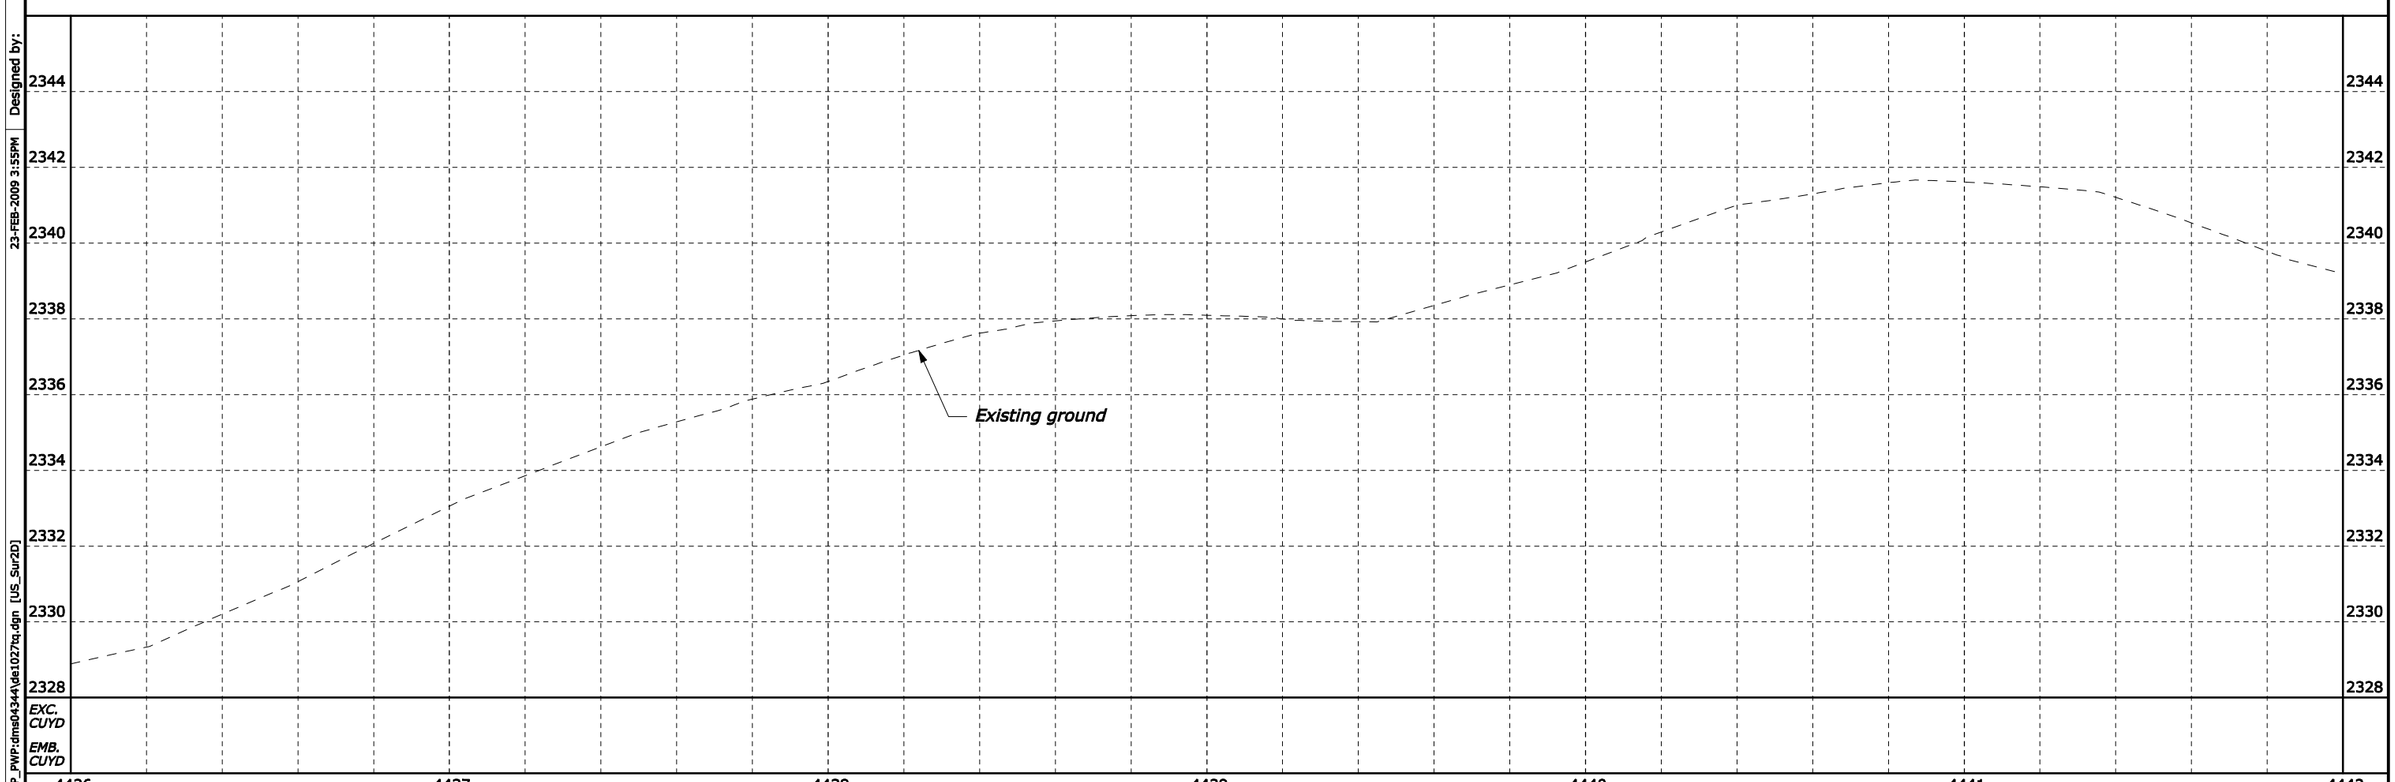

02/2009 R. Johnson Checked by: 02/2009 W. McQuiston Designed by: 23-FEB-2009 3:55PM IP_PWP:dms04344\de1027tq.dgn [US_Sur2D]

STATE	PROJECT	SHEET NUMBER
AK	PRA-DENA 10(27)	D.70

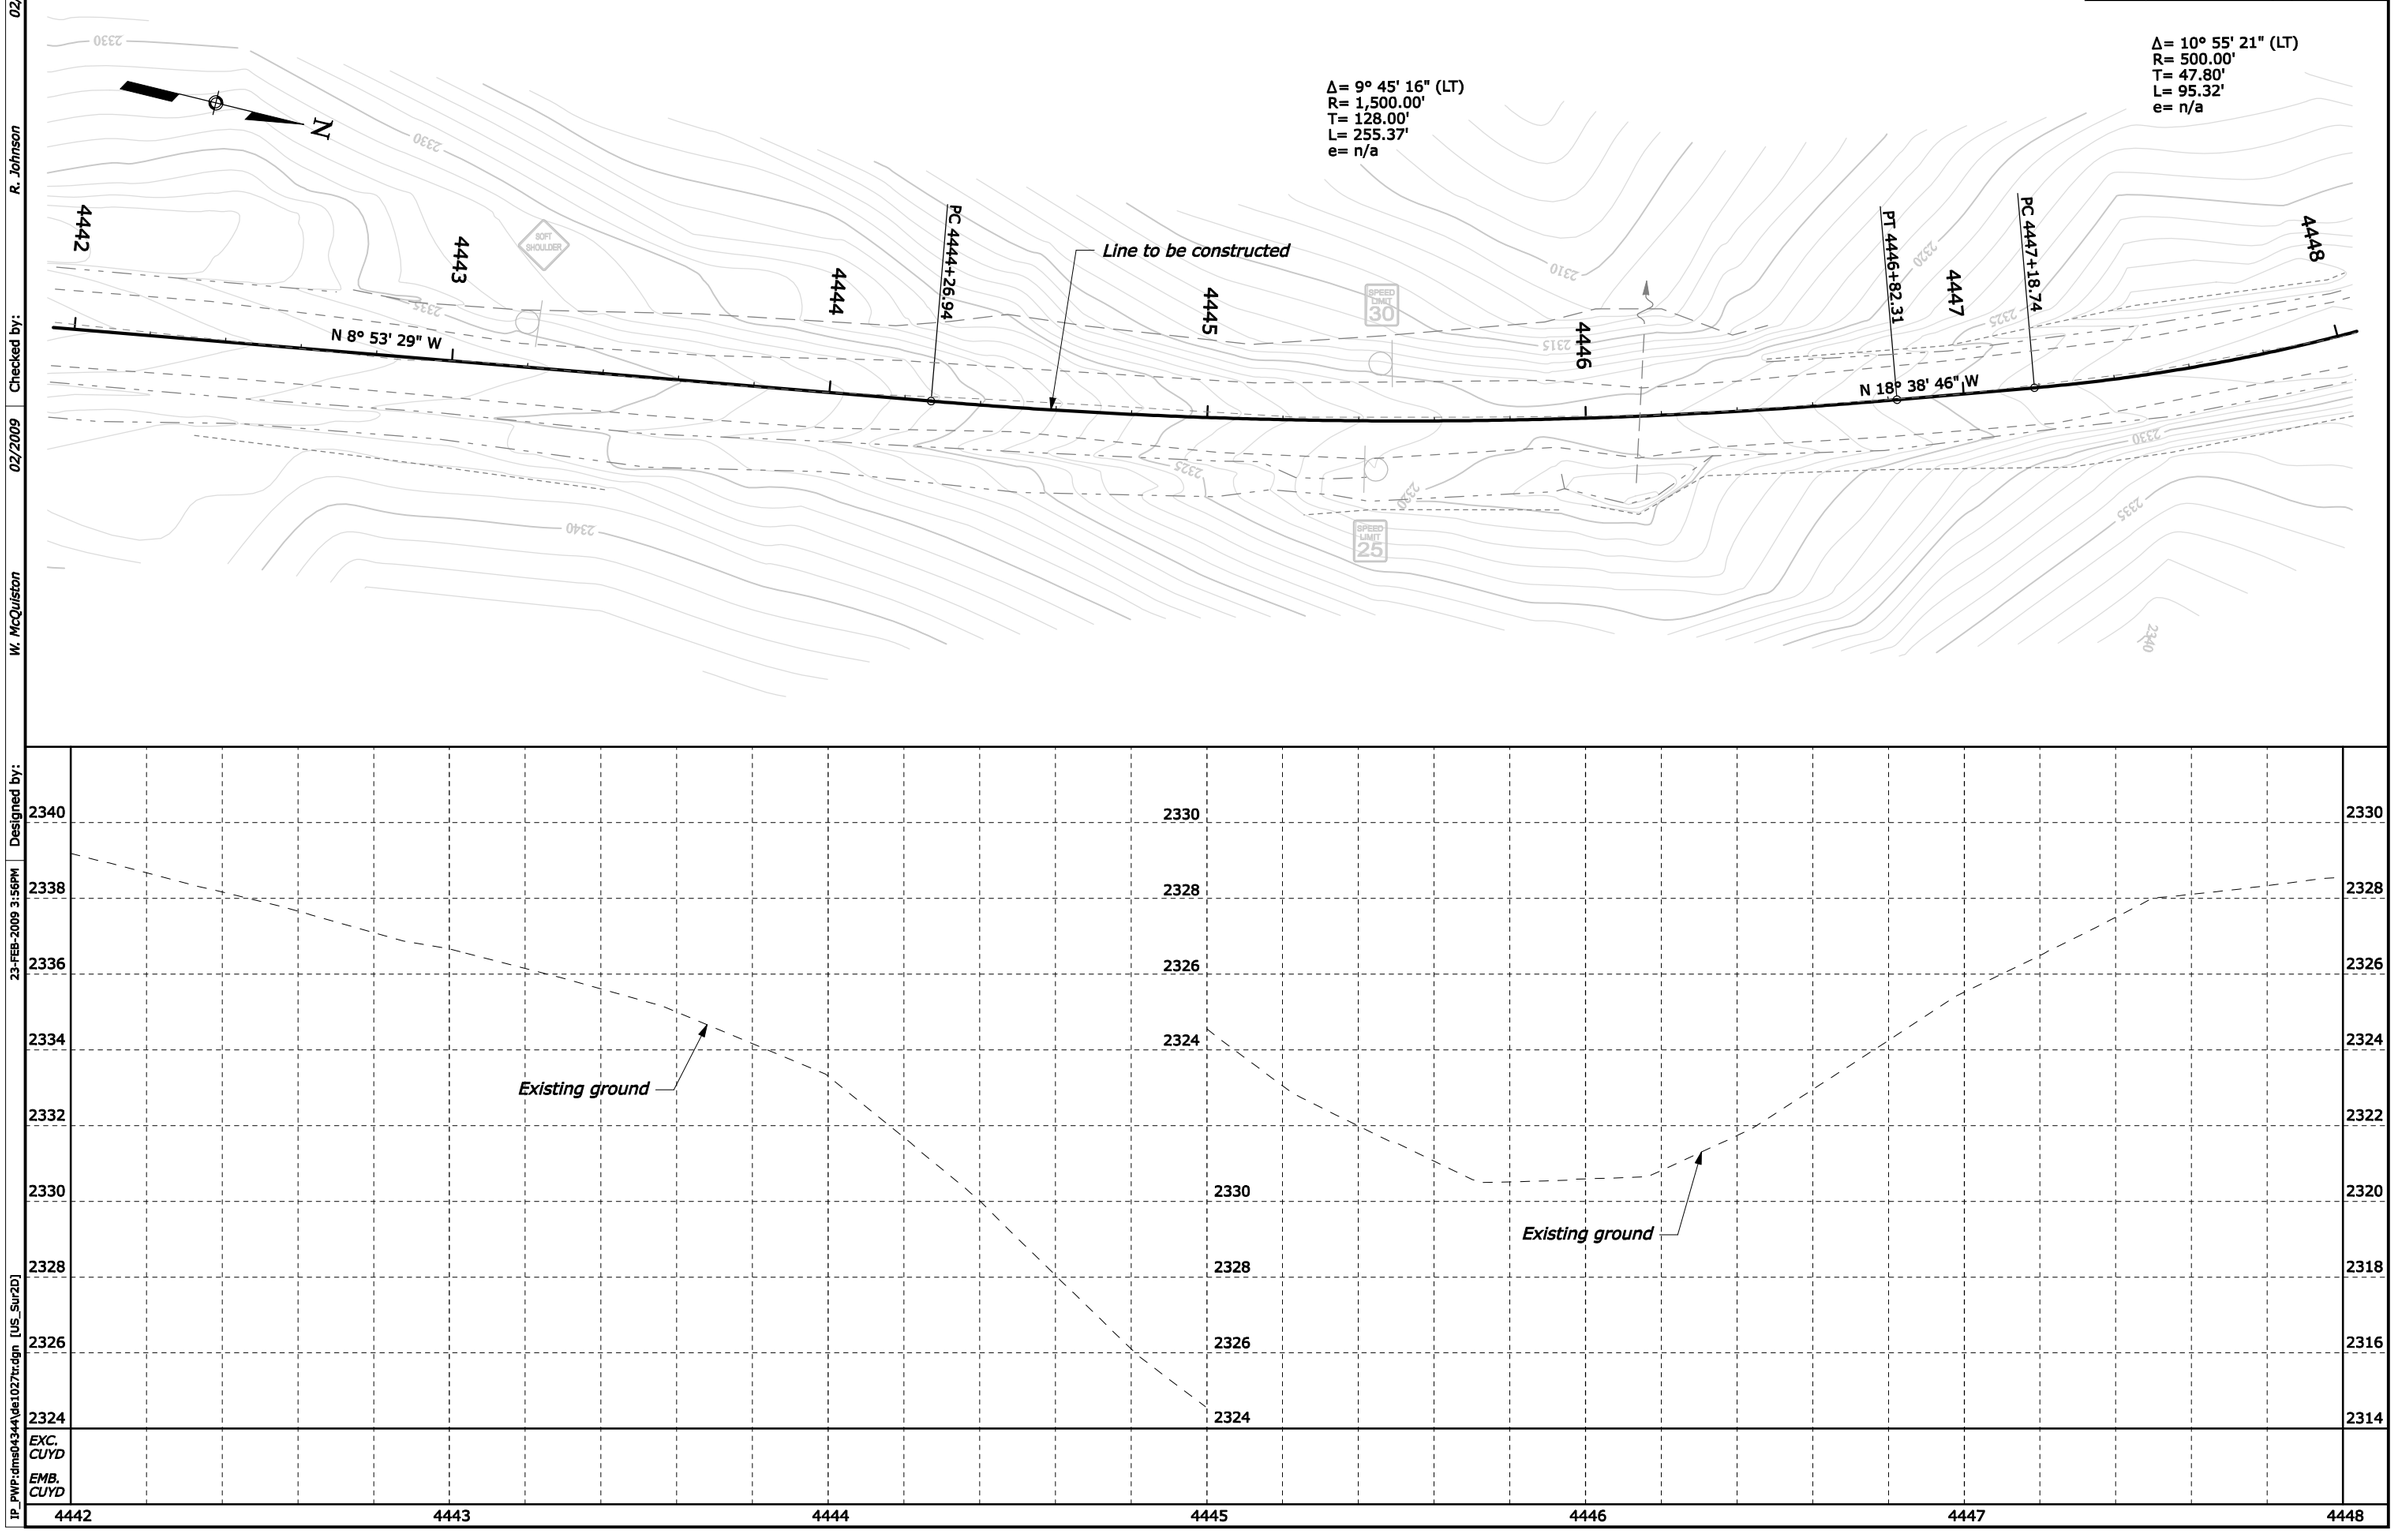

02/2009 R. Johnson Checked by: 02/2009 W. McQuiston Designed by: 23-FEB-2009 3:56PM 1P_PWP:dms04344\de1027tr.dgn [US_Sur2D]

STATE	PROJECT	SHEET NUMBER
AK	PRA-DENA 10(27)	D.71

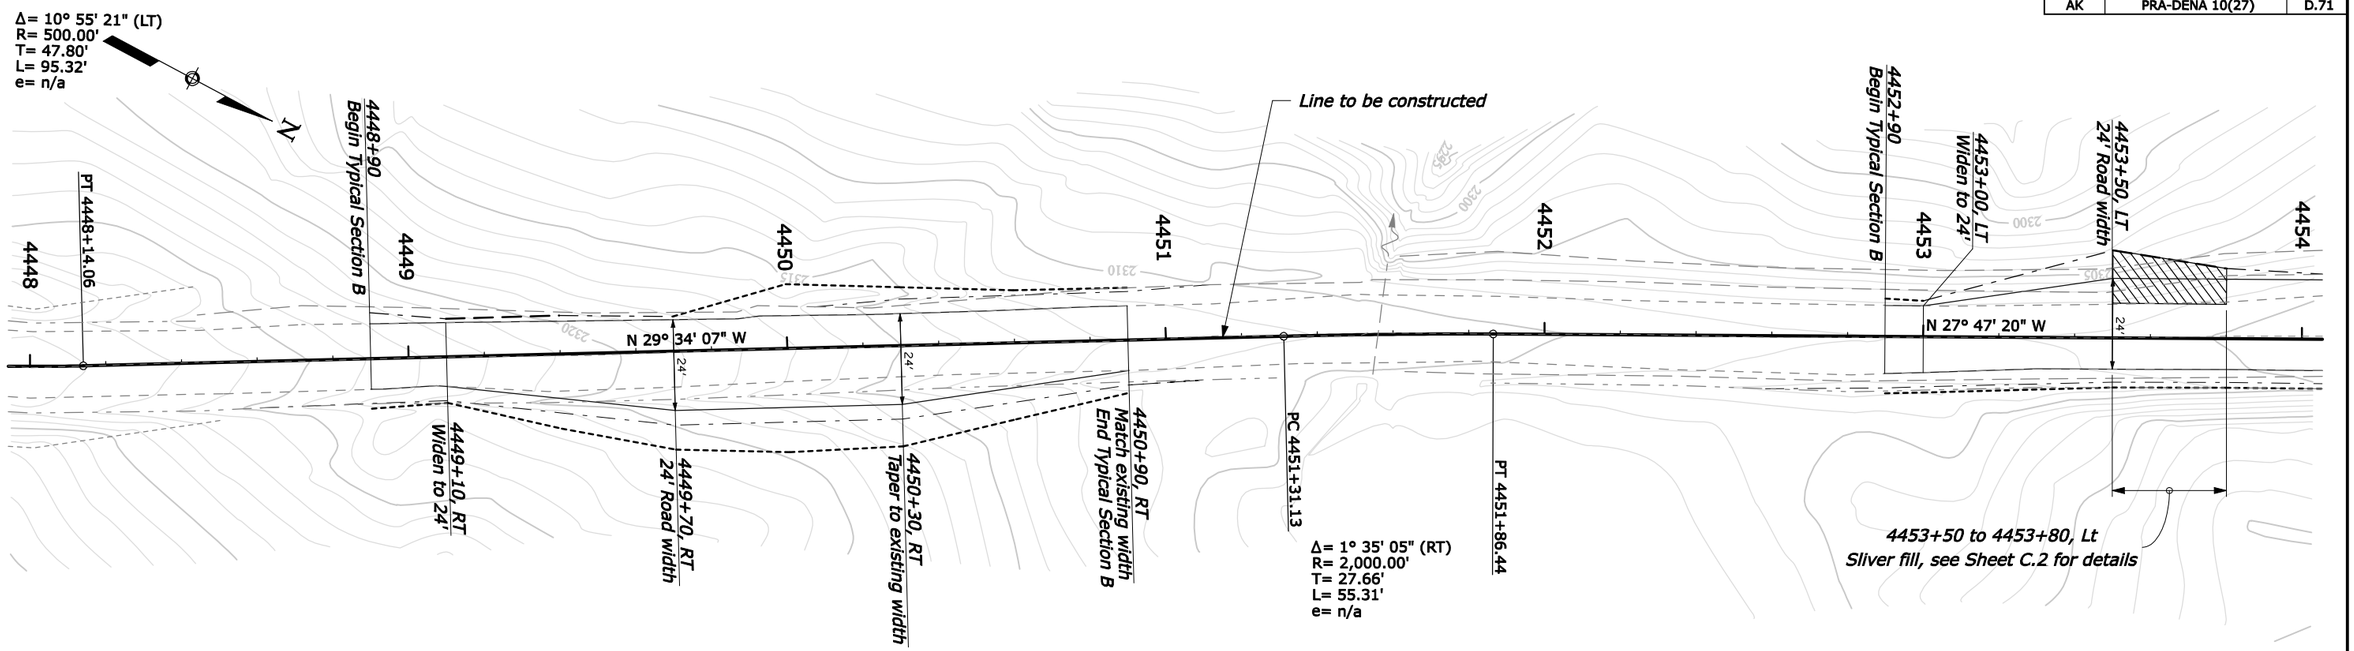

SITE 84.53 P3

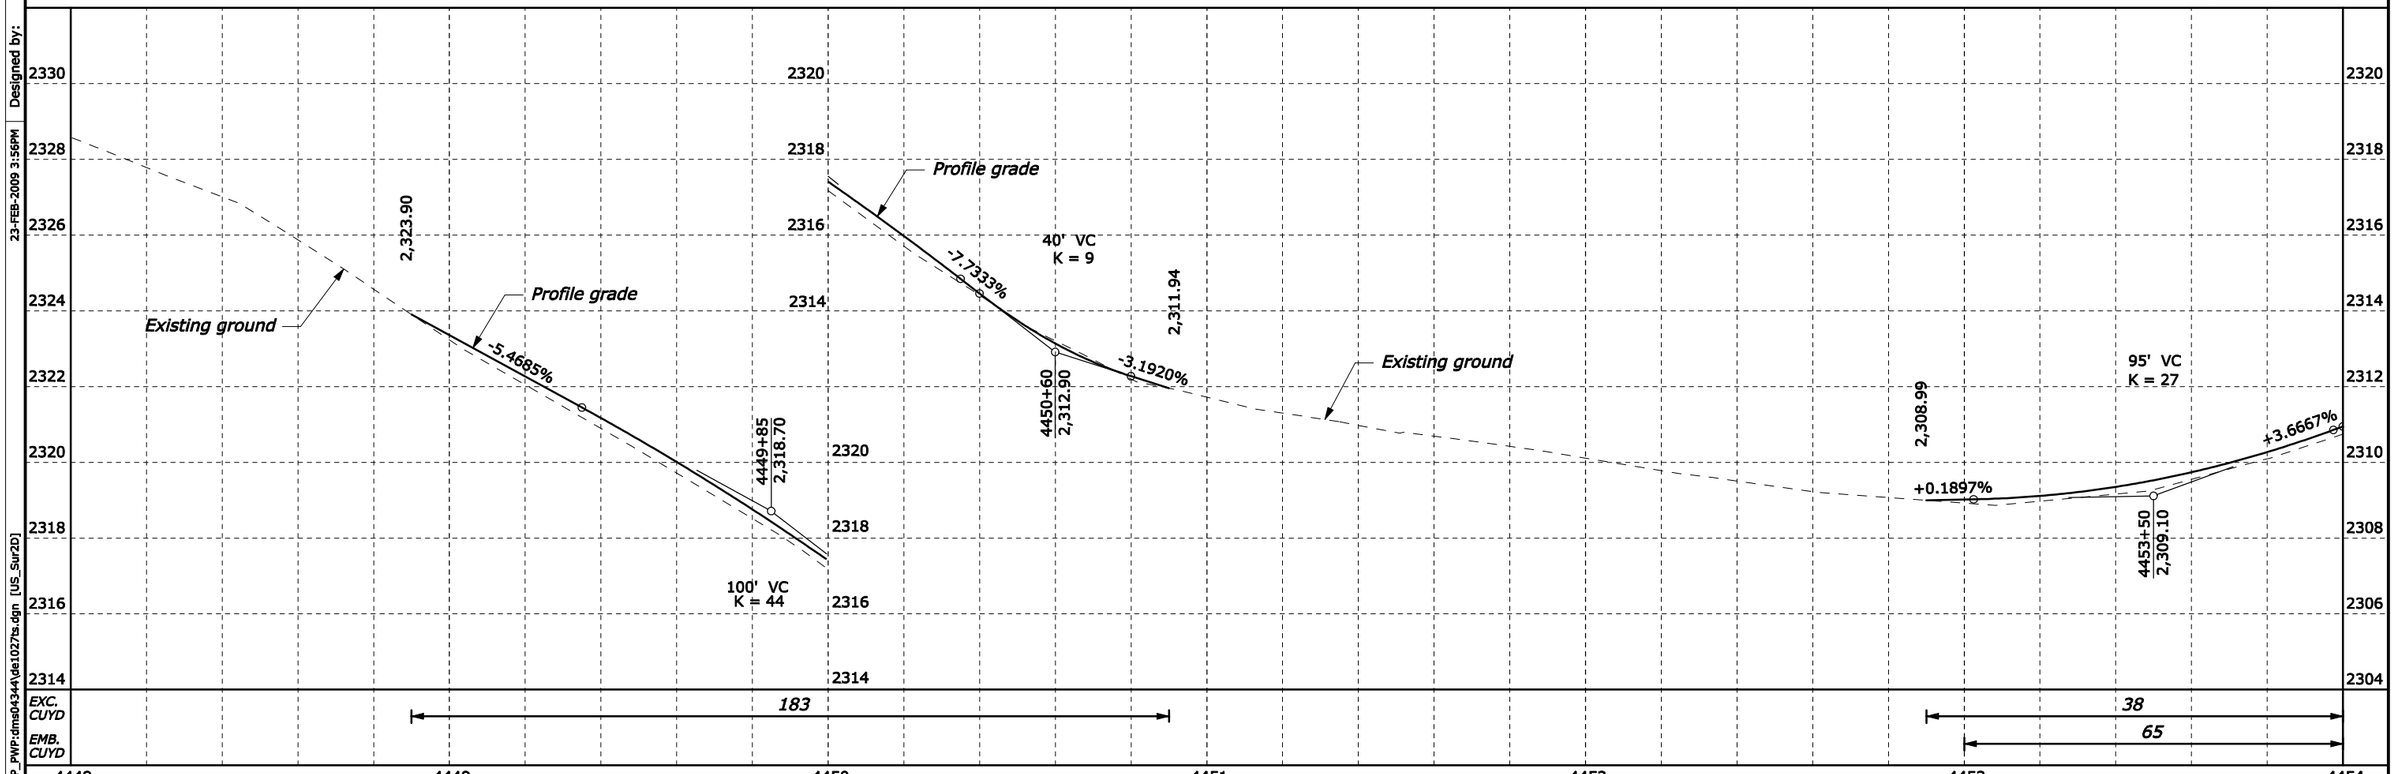

02/2009 R. Johnson Checked by: 02/20 W. McQuiston Designed by: 23-FEB-2009 3:56PM 1P_PWP:dms04344\de1027ts.dgn [US_Sur2D]

STATE	PROJECT	SHEET NUMBER
AK	PRA DENA 10(27)	D.72

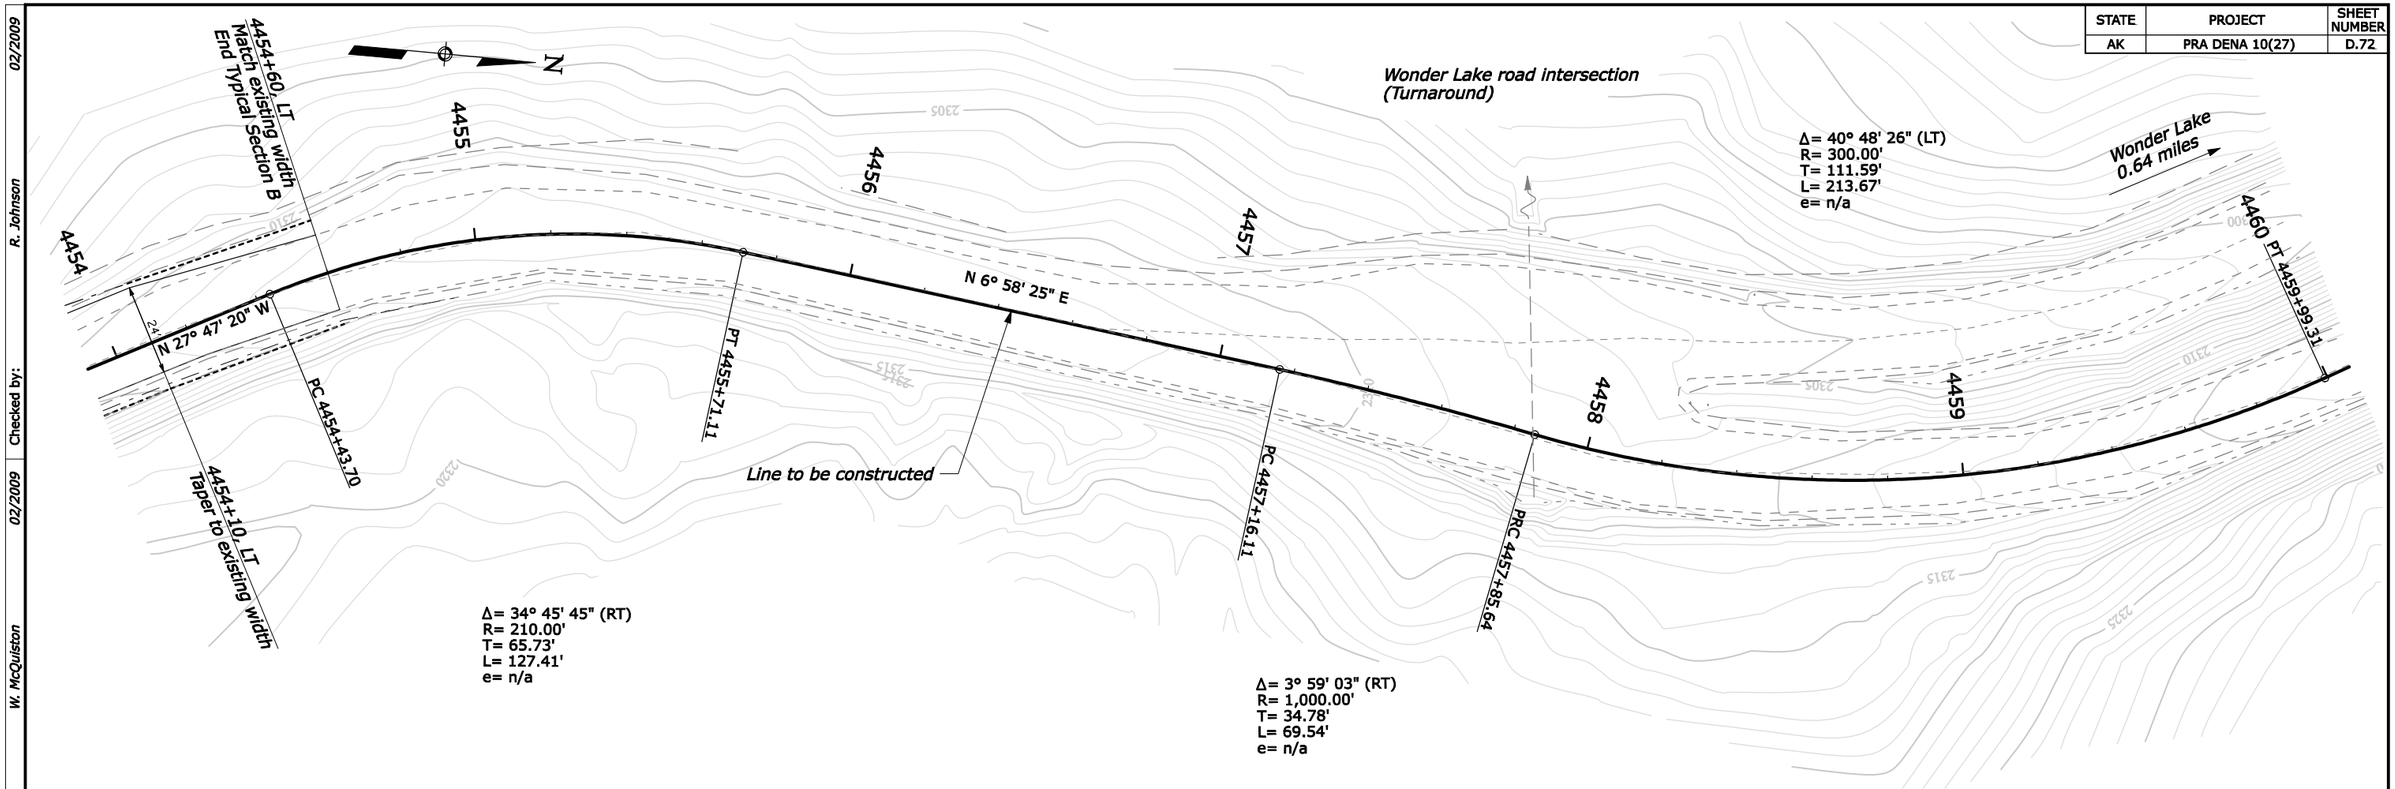

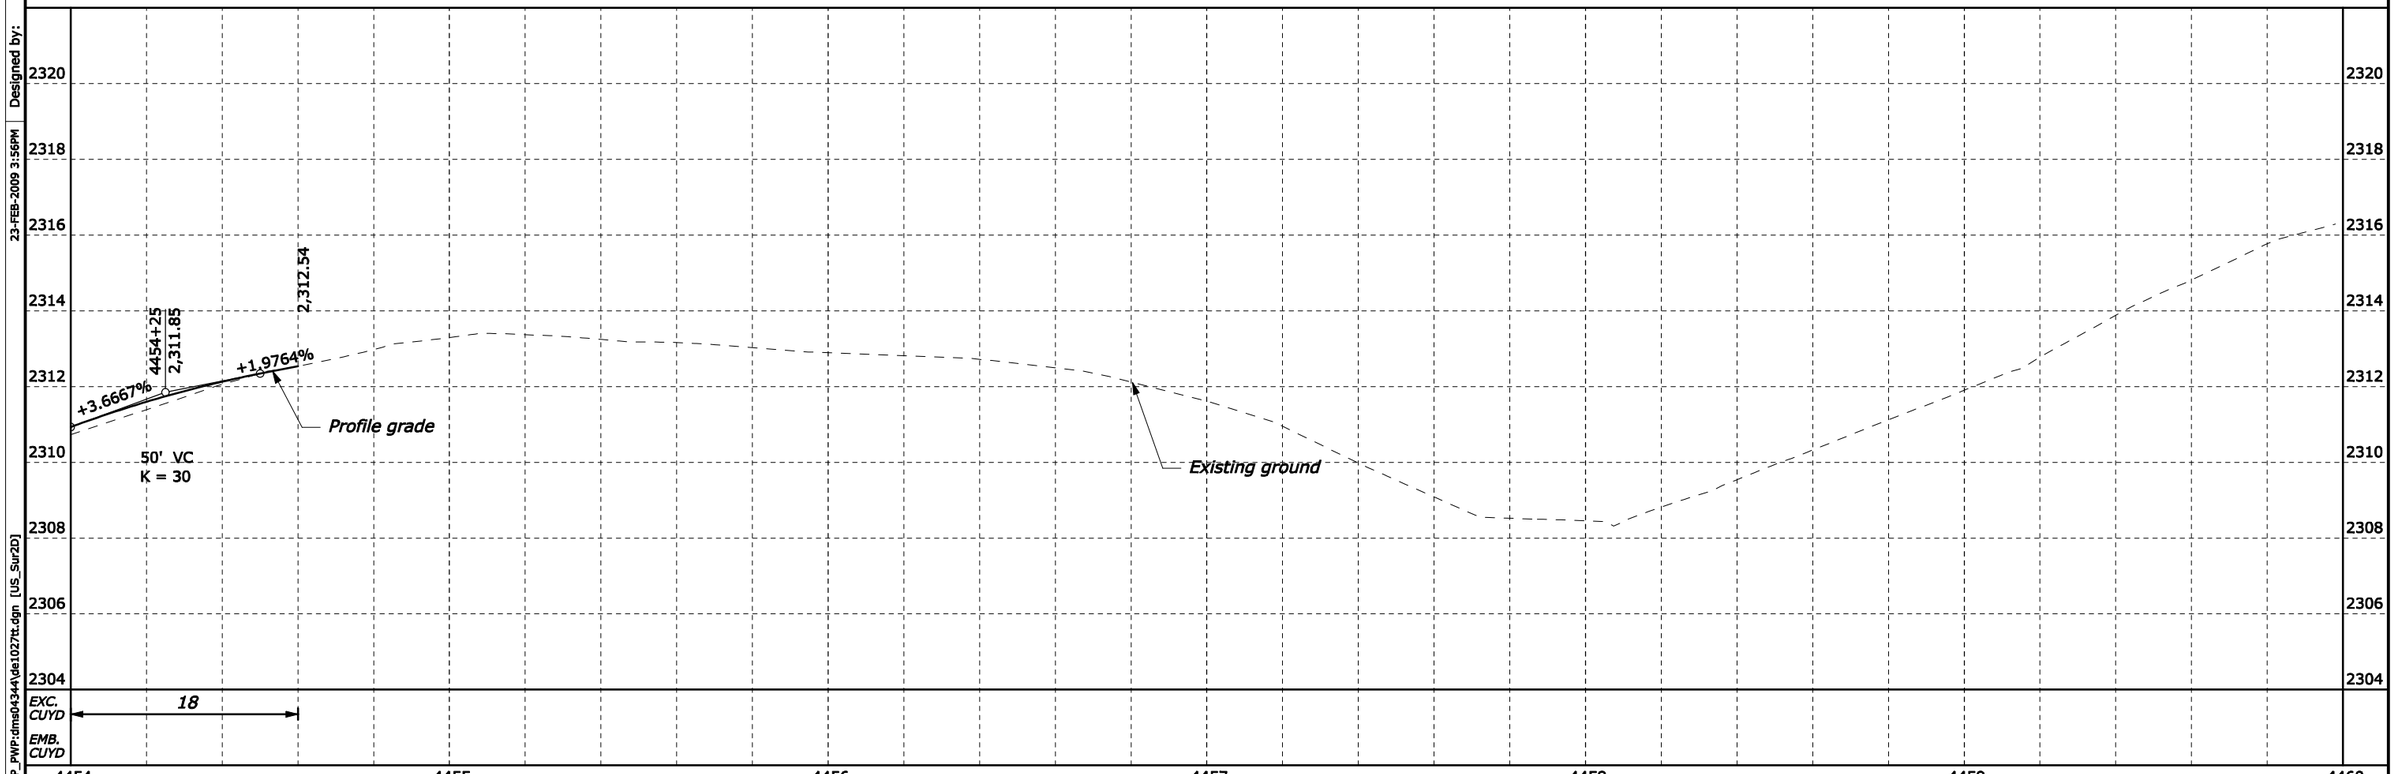

Designed by: 23-FEB-2009 3:56PM
Checked by: 02/2009
W. McQuiston
R. Johnson 02/2009
1P_PWP:dms04344\de1027tt.dgn [US_Sur2D]

STATE	PROJECT	SHEET NUMBER
AK	PRA DENA 10(27)	D.73

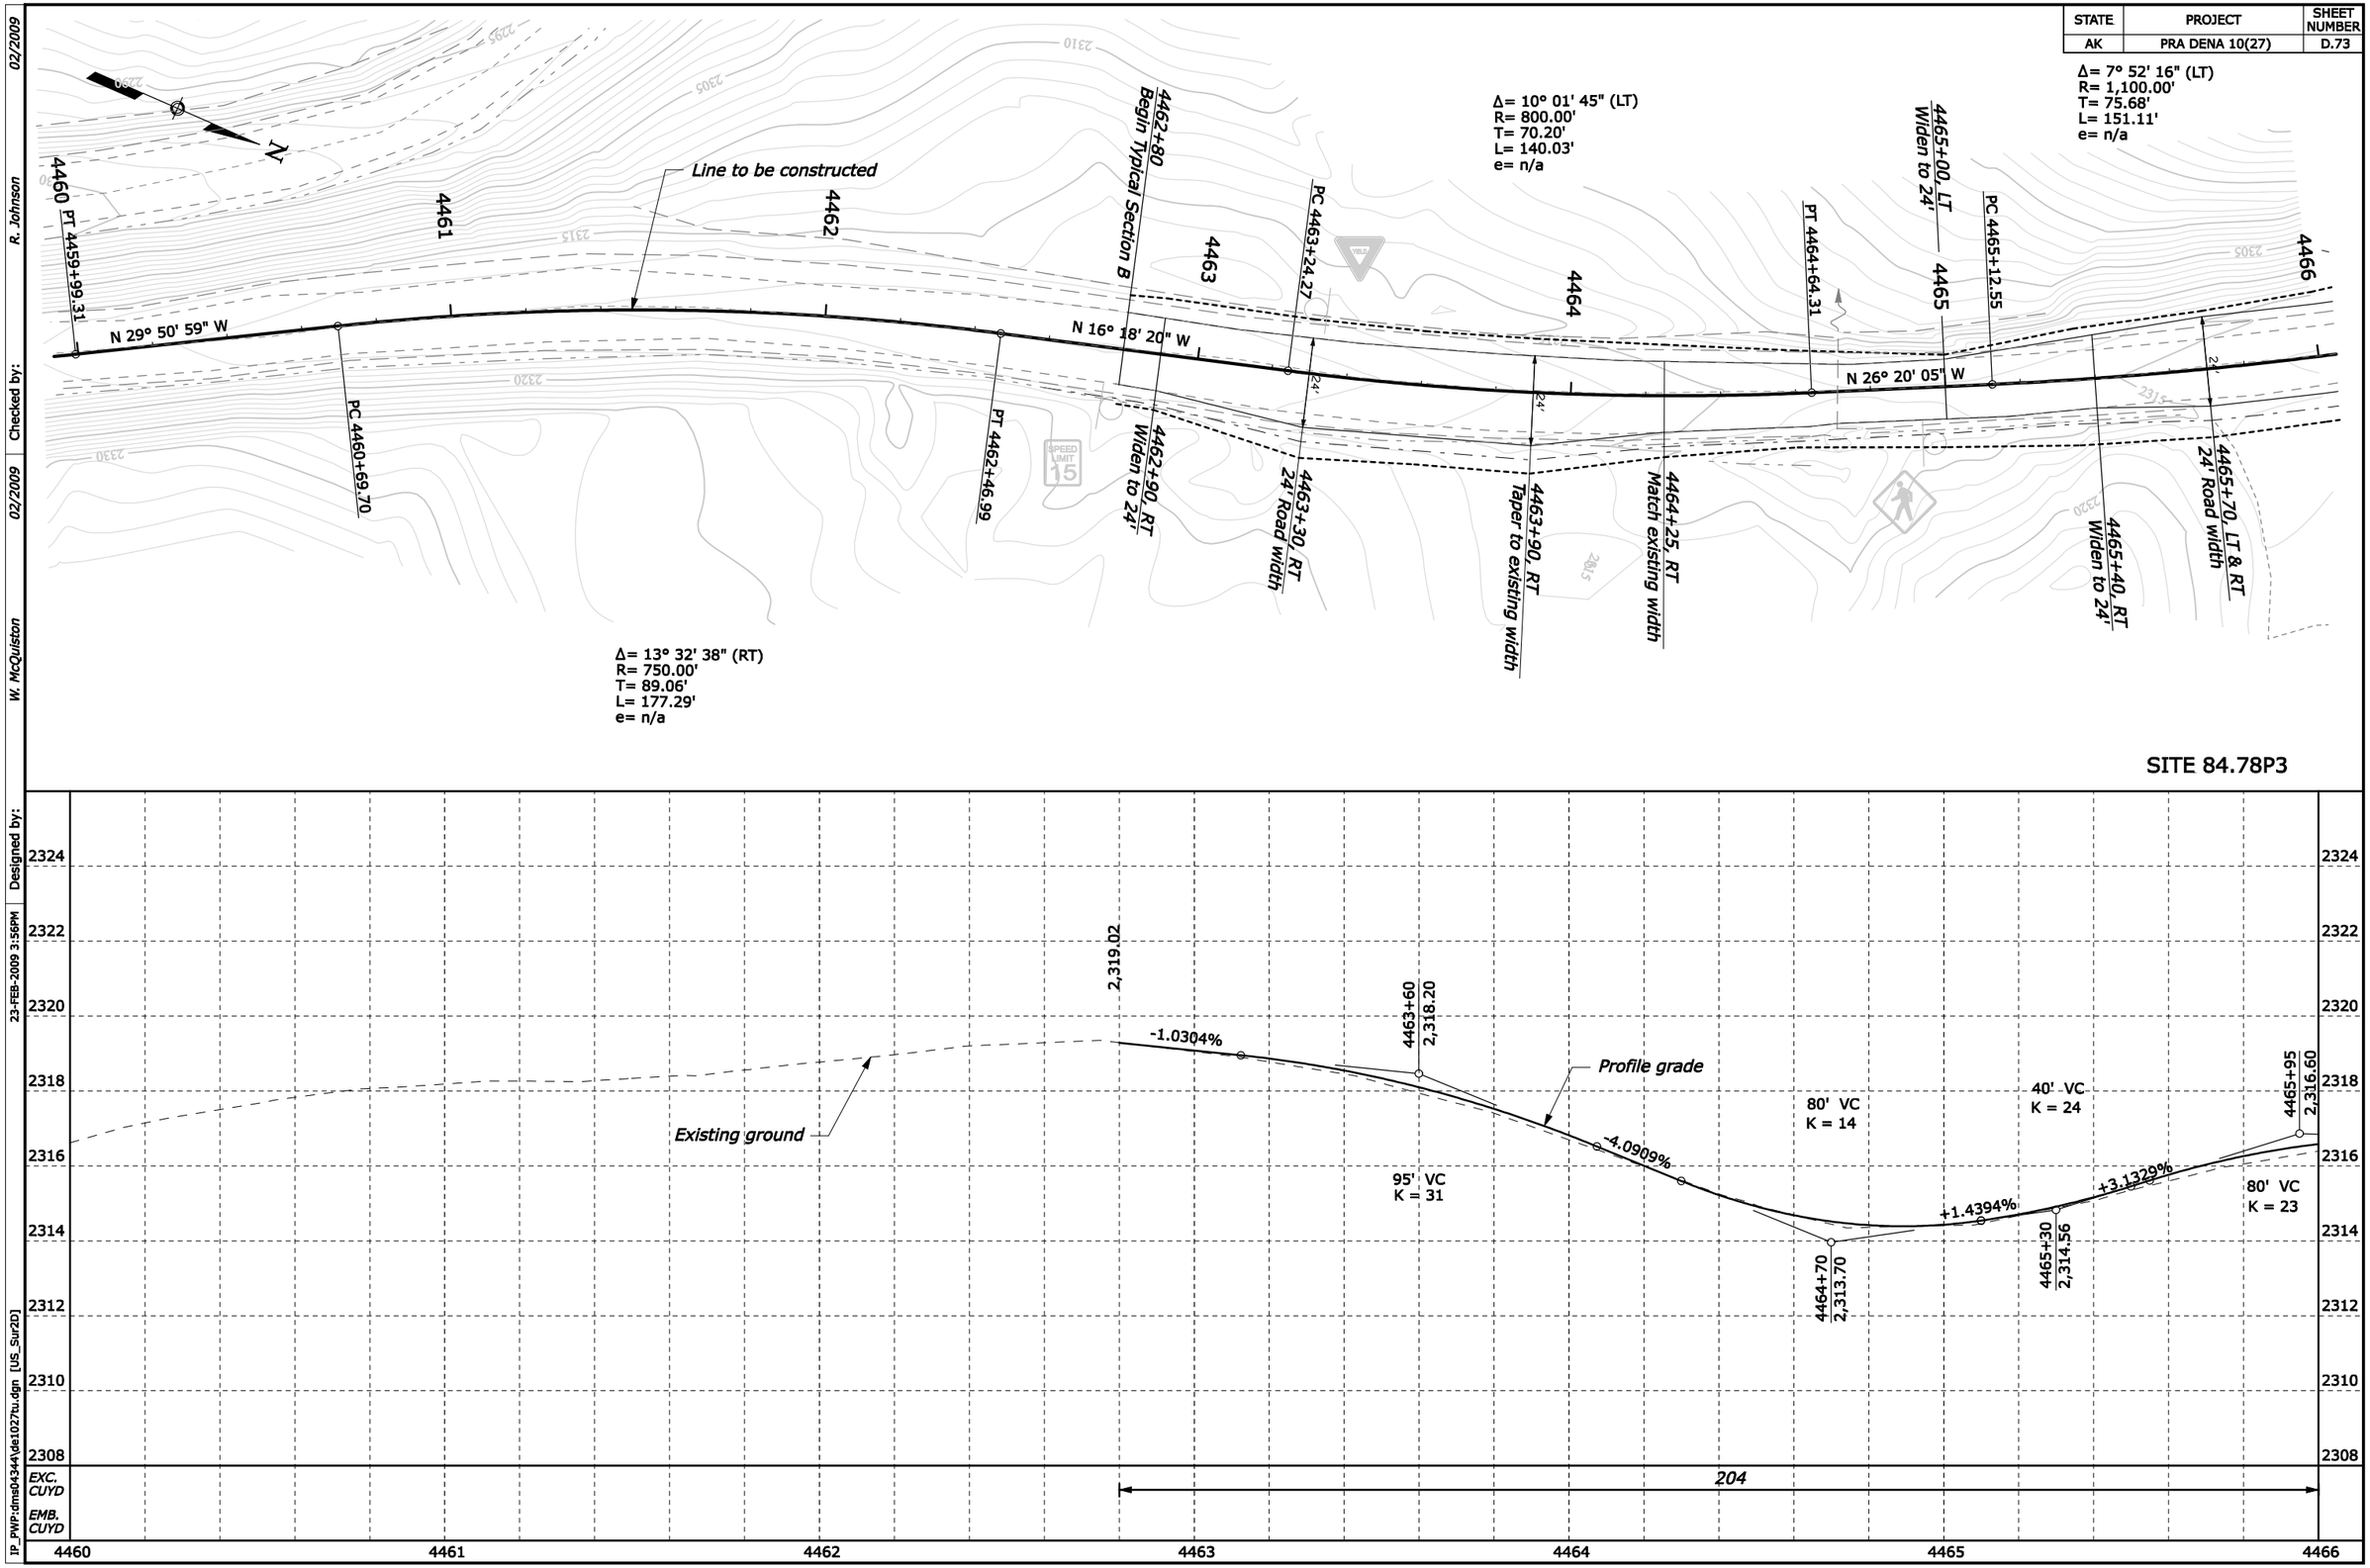

02/2009 R. Johnson Checked by: 02/2009 W. McQuiston Designed by: 23-FEB-2009 3:56PM IP_PWP:dms04344\de1027tu.dgn [US_Sur2D]

STATE	PROJECT	SHEET NUMBER
AK	PRA DENA 10(27)	D.74

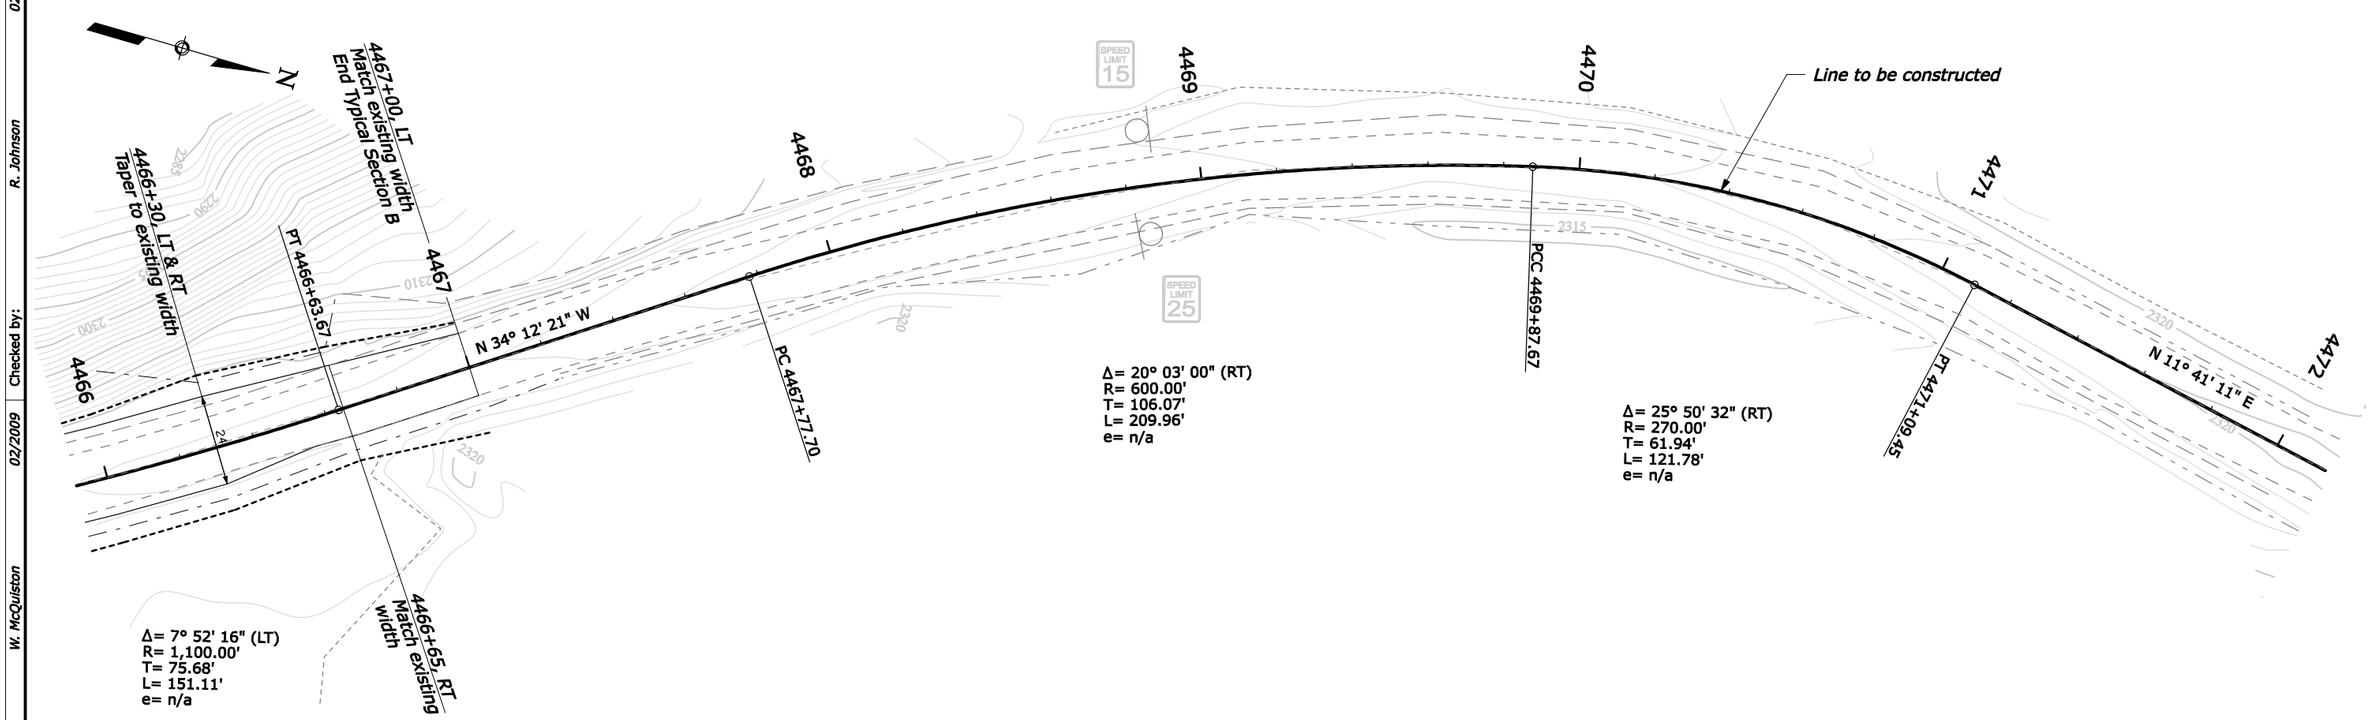

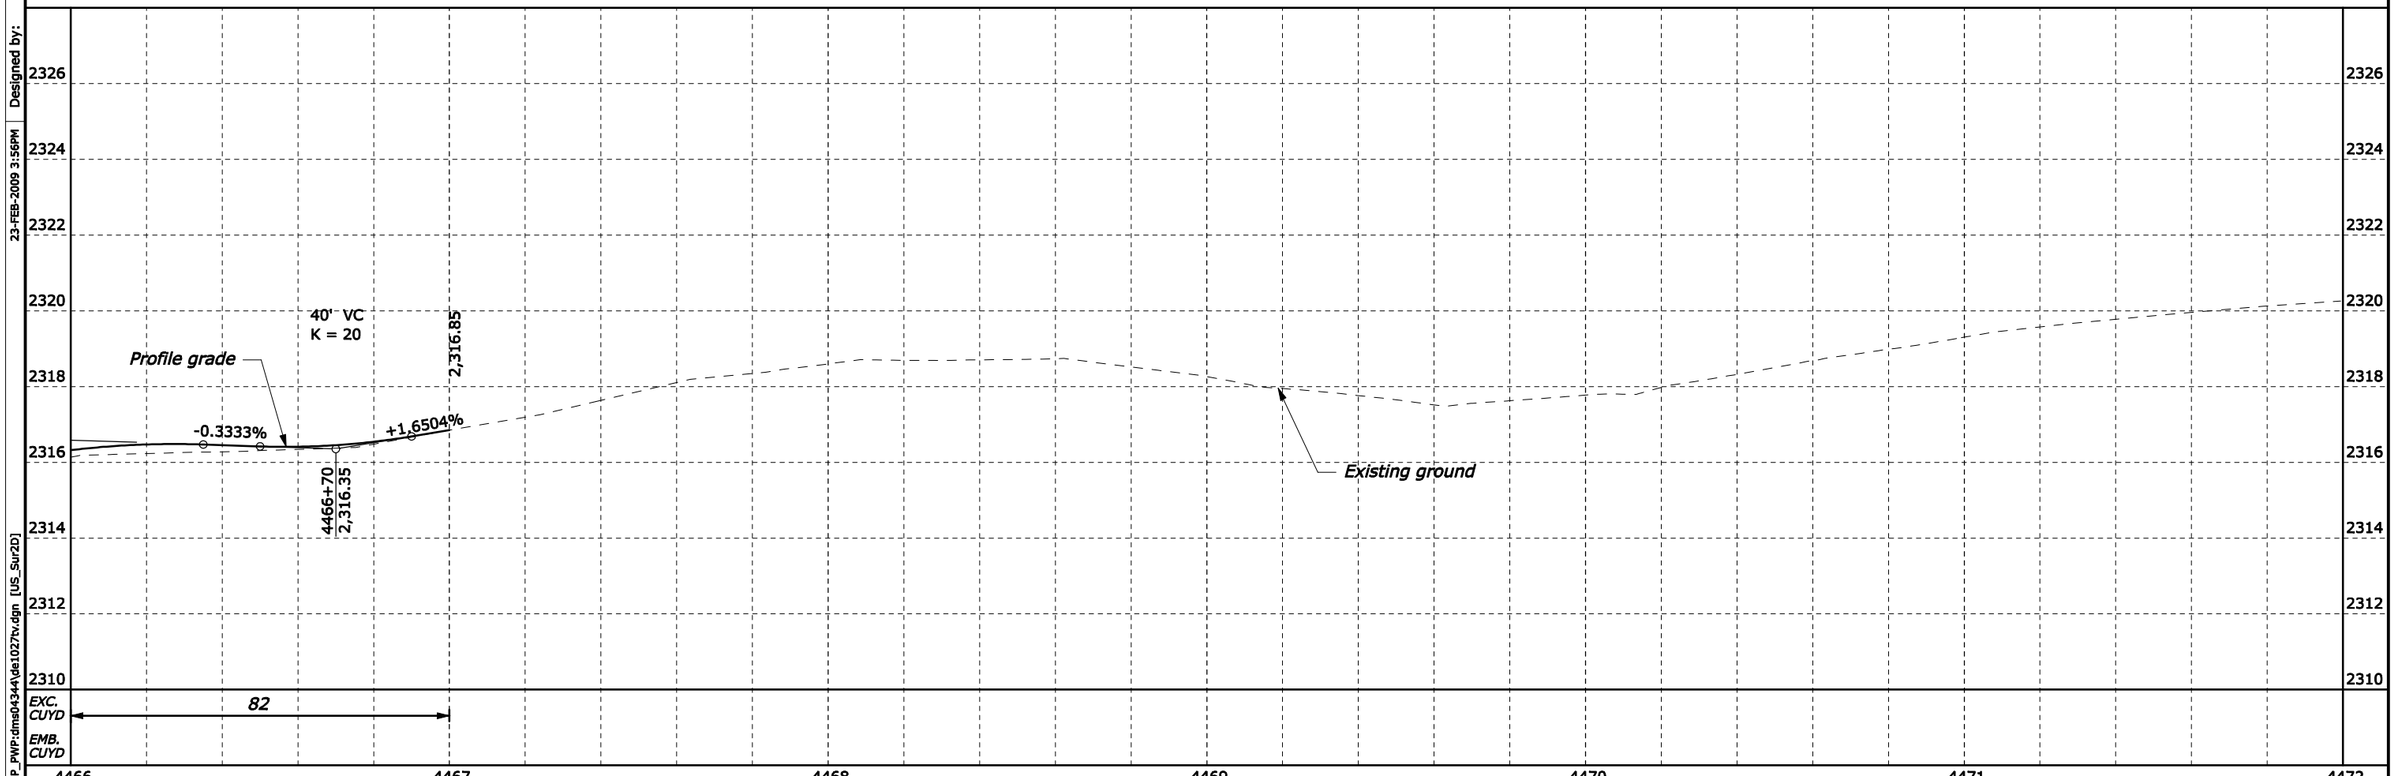

02/2009 R. Johnson Checked by: 02/2009 W. McQuiston Designed by: 23-FEB-2009 3:56PM 1P_PWP:dms04344\de1027tv.dgn [US_Sur2D]

STATE	PROJECT	SHEET NUMBER
AK	PRA DENA 10(27)	D.75

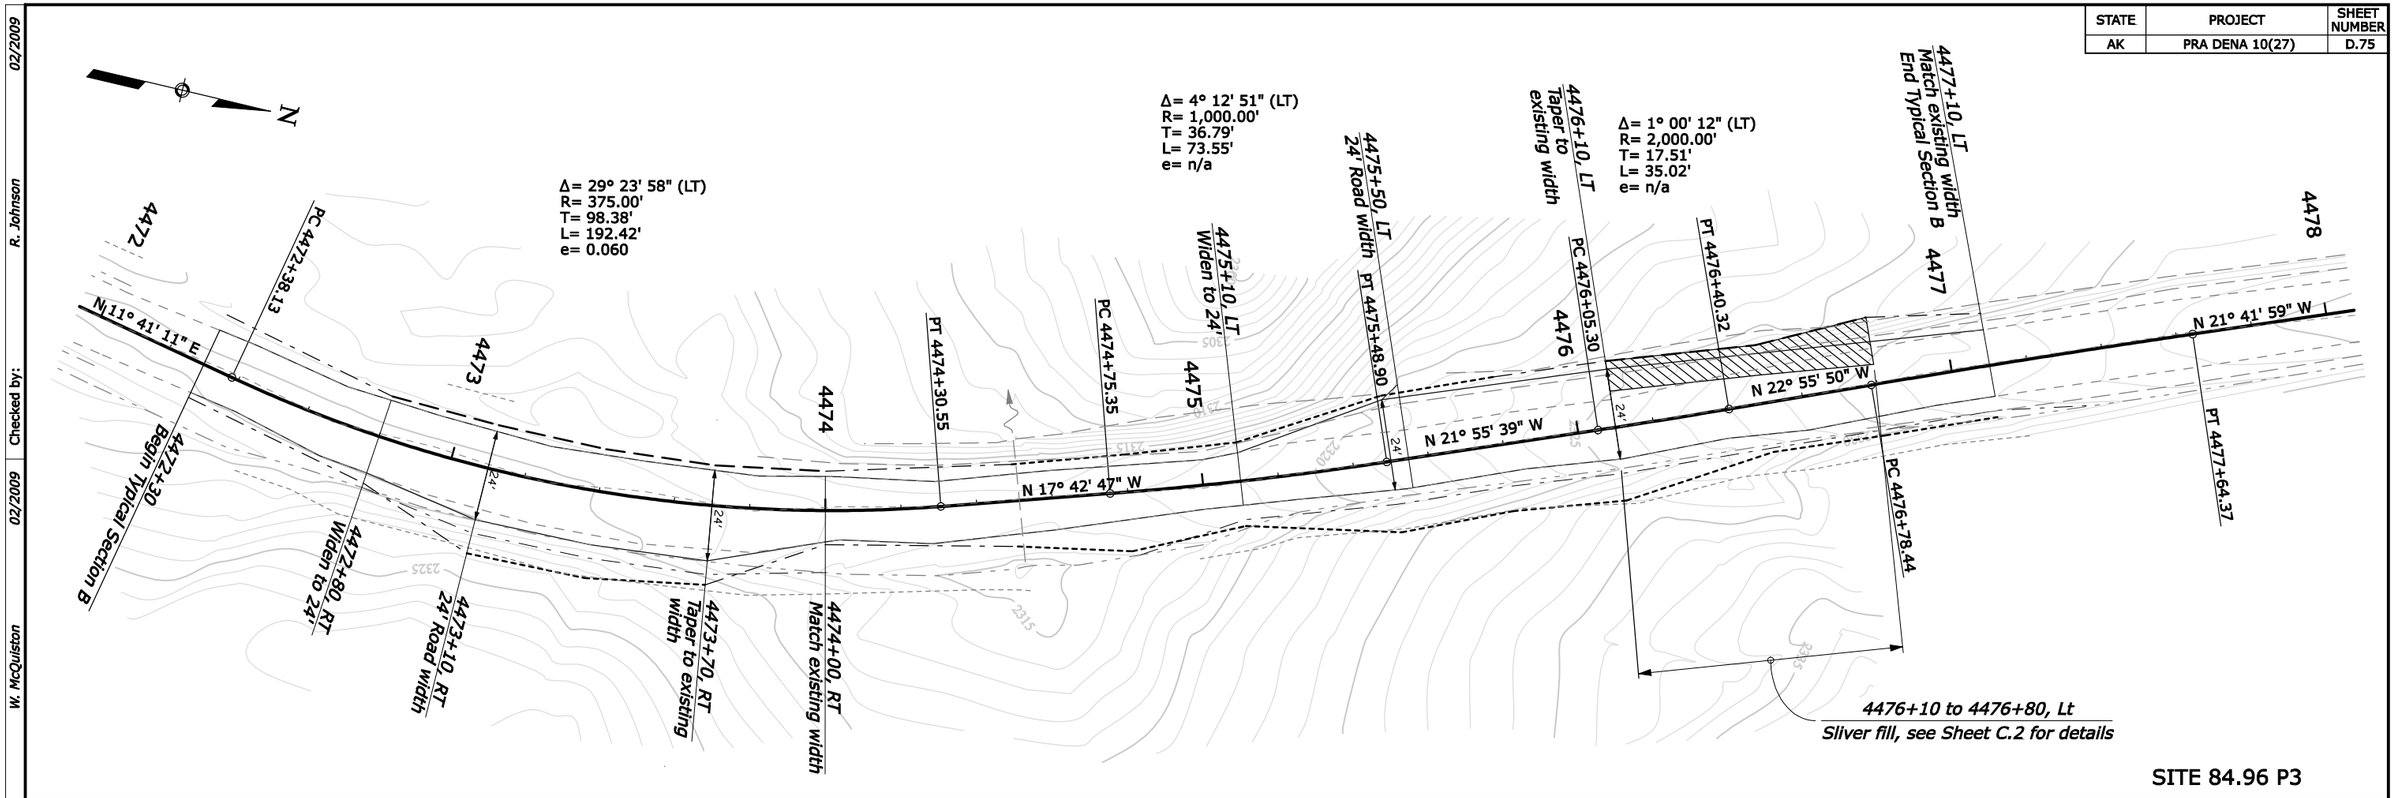

SITE 84.96 P3

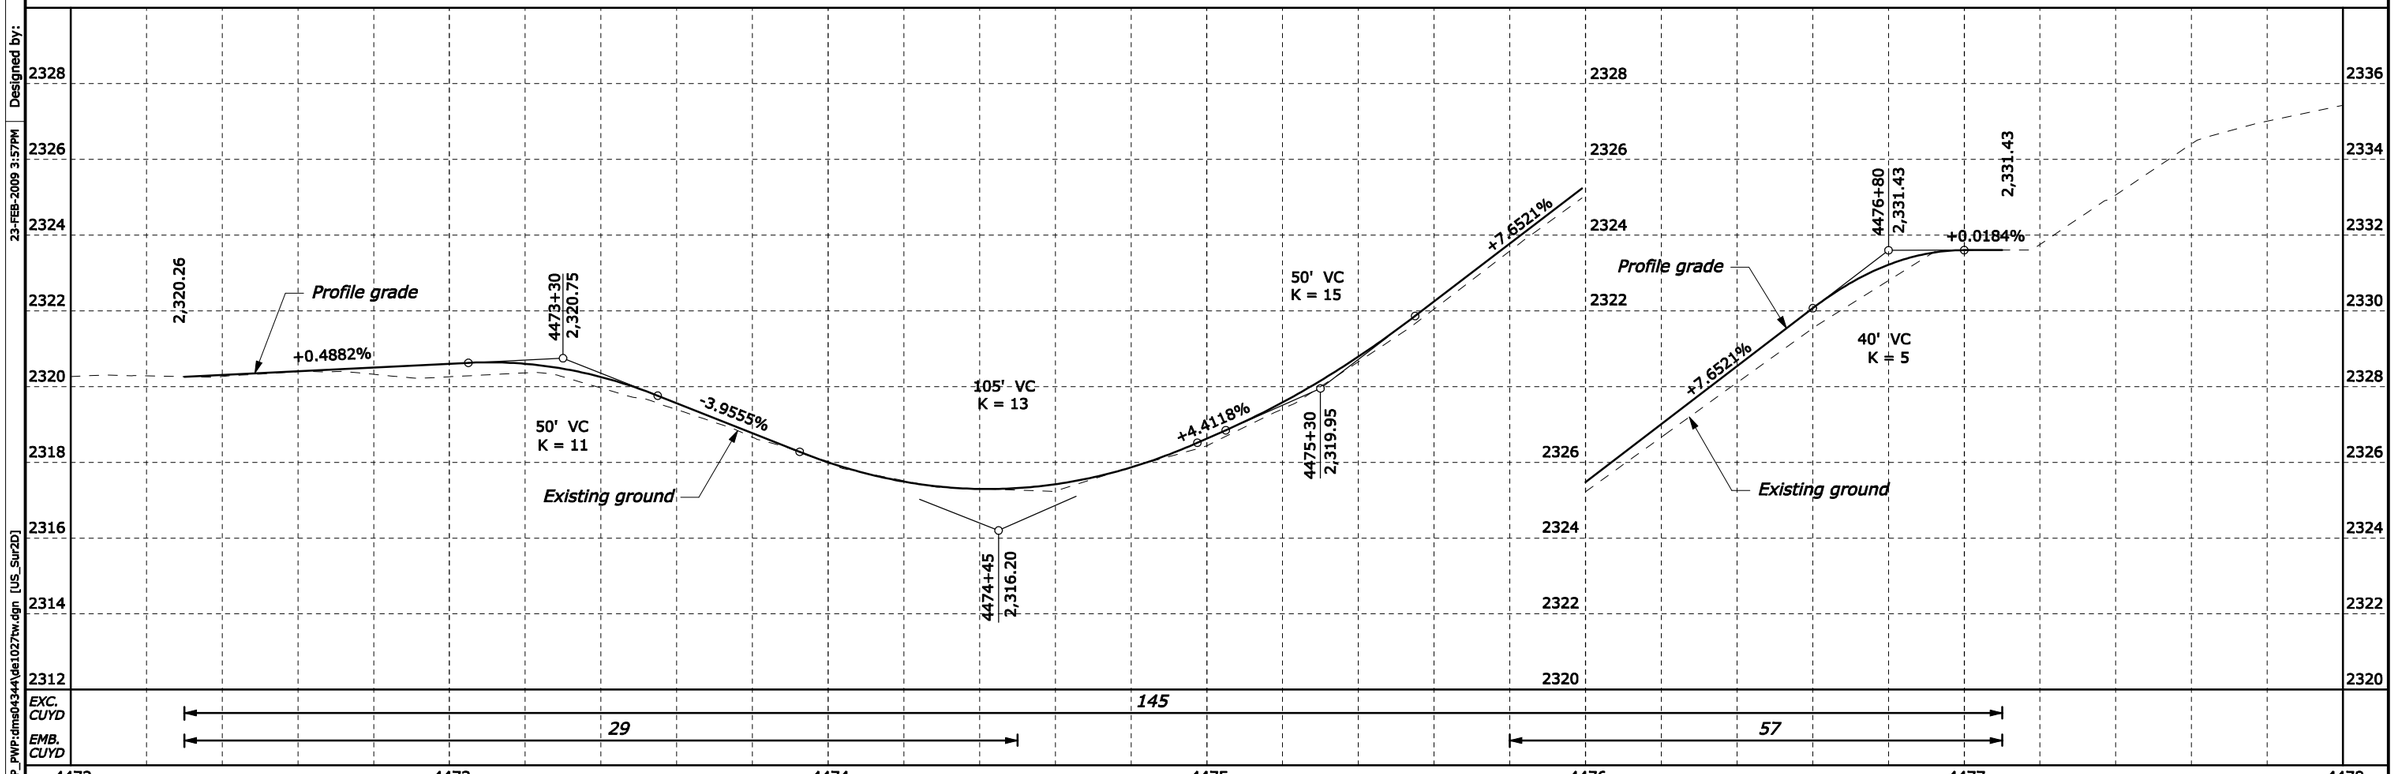

02/2009 R. Johnson Checked by: 02/2009 W. McQuiston Designed by: 23-FEB-2009 3:57PM 1P_PWP:dms04344\de1027tw.dgn [US_Sur2D]

STATE	PROJECT	SHEET NUMBER
AK	PRA DENA 10(27)	D.76

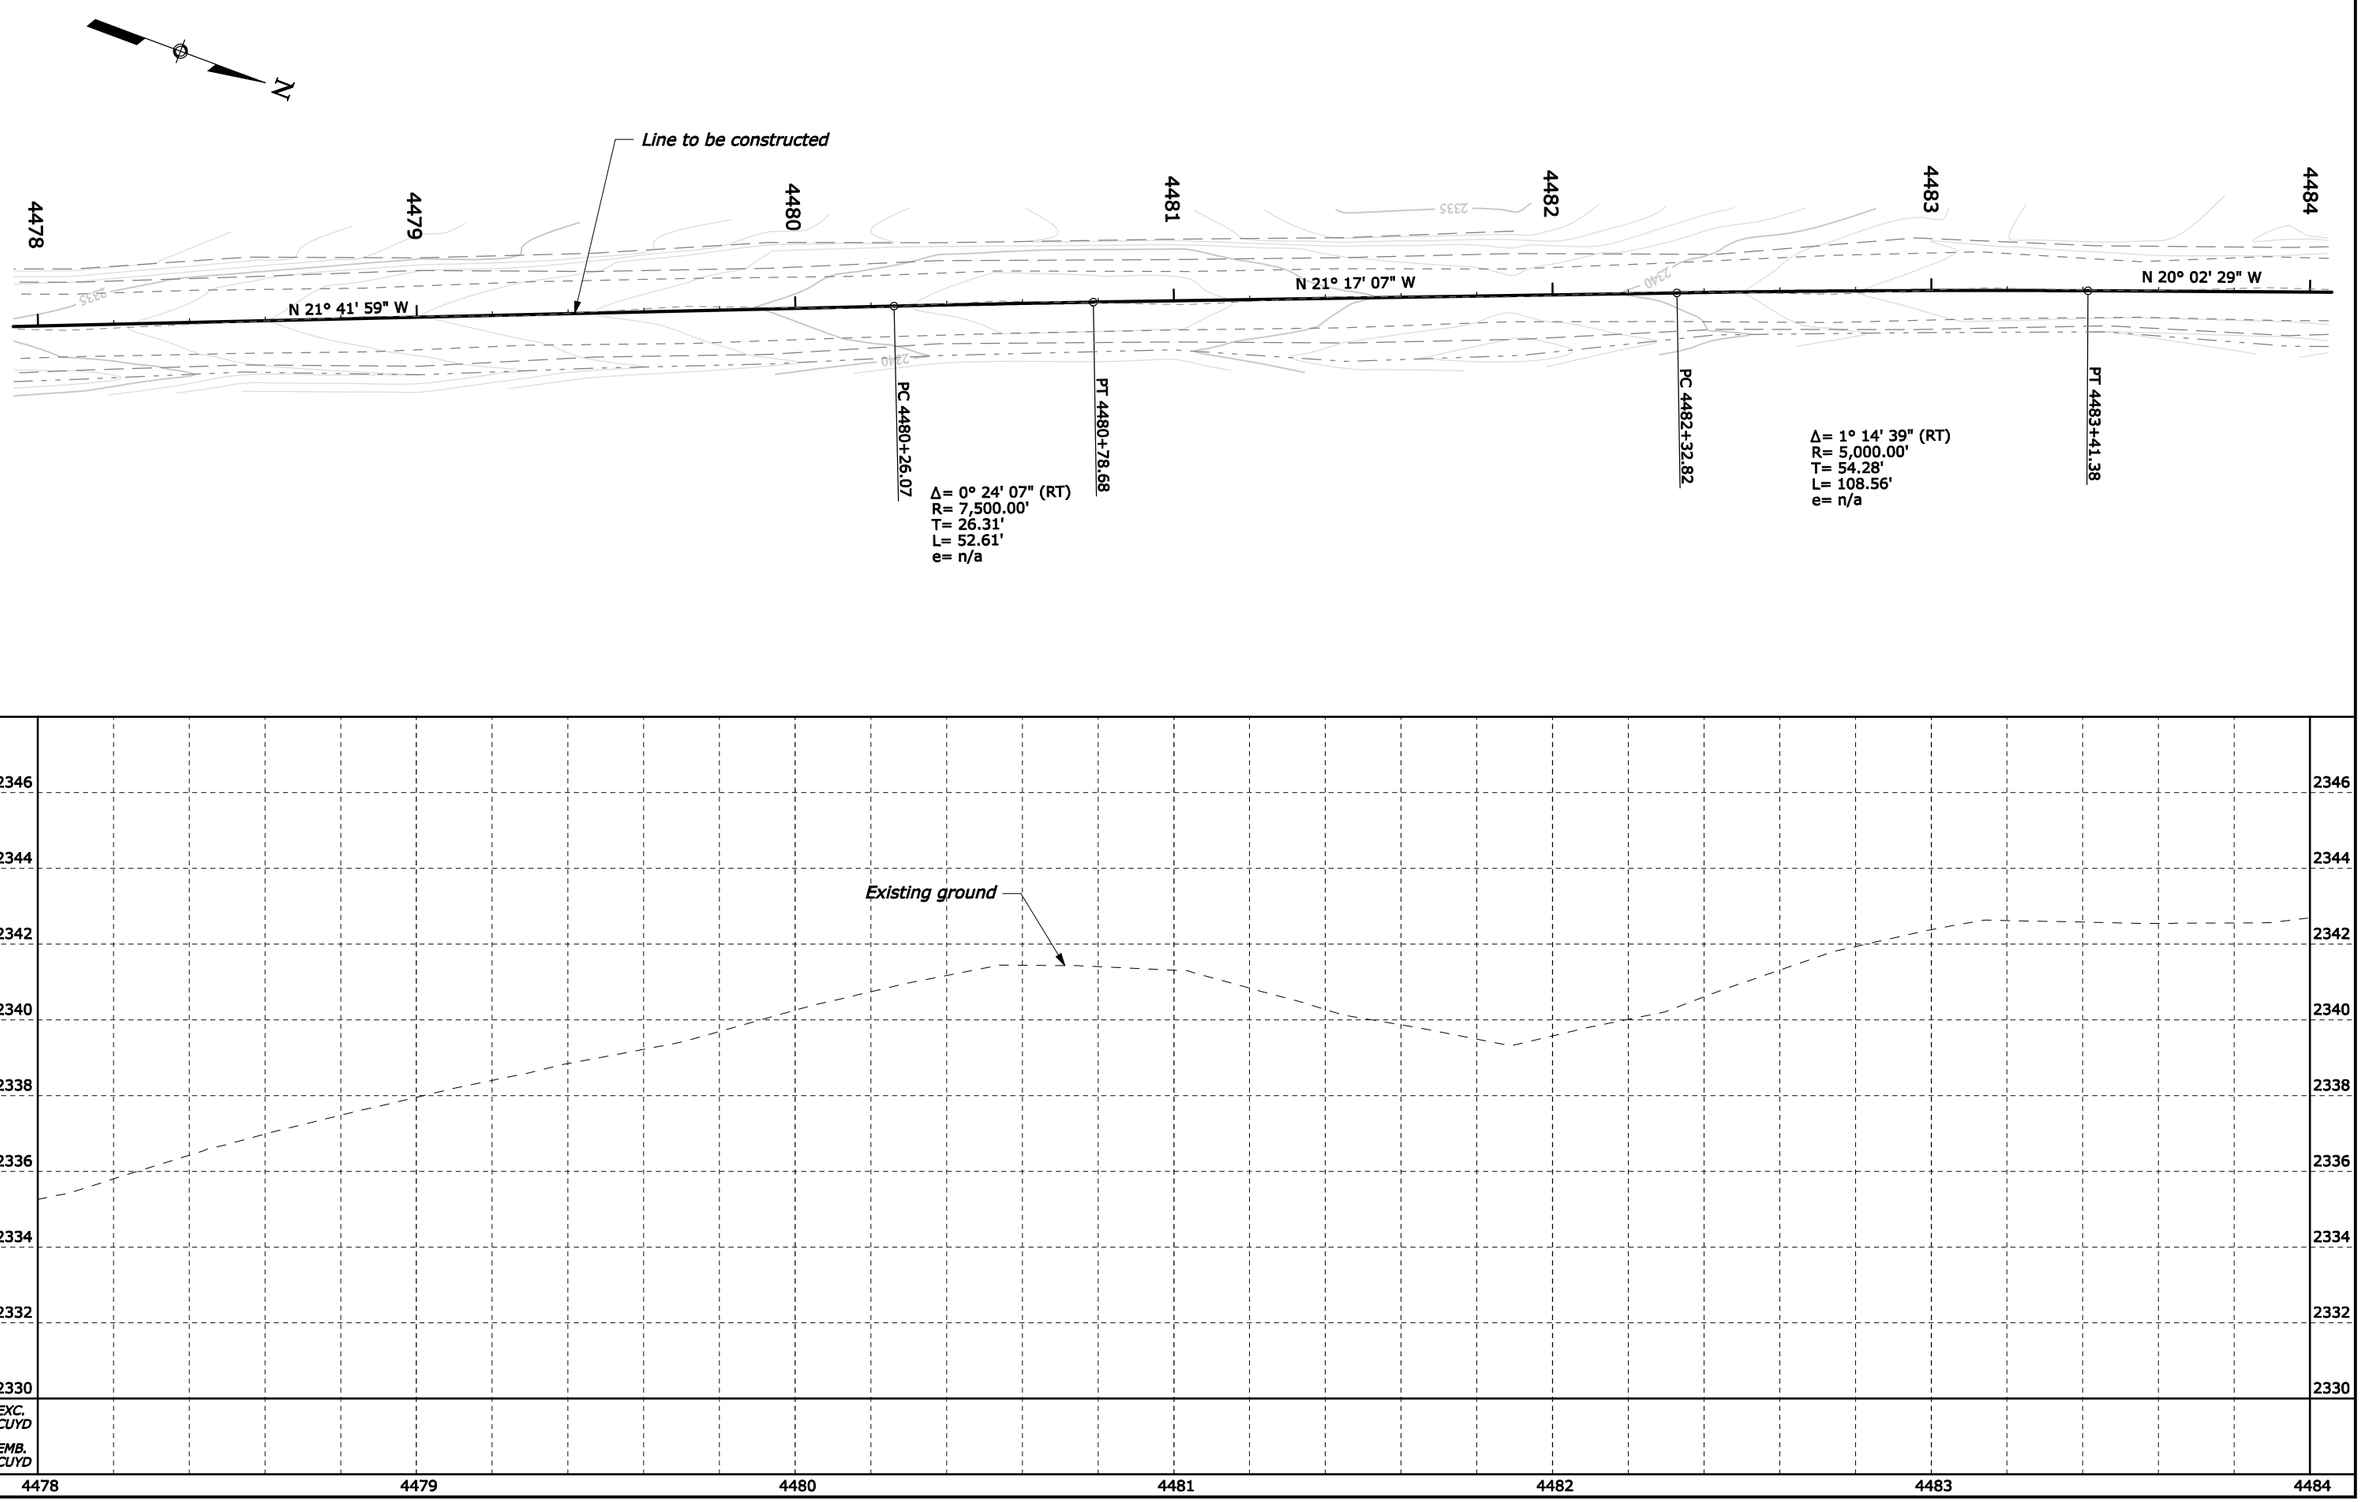

Designed by: 23-FEB-2009 3:57PM
Checked by: 02/2009
R. Johnson
W. McQuiston 02/2009
1P_PWP:dms04344\de1027bc.dgn [US_Sur2D]

STATE	PROJECT	SHEET NUMBER
AK	PRA DENA 10(27)	D.77

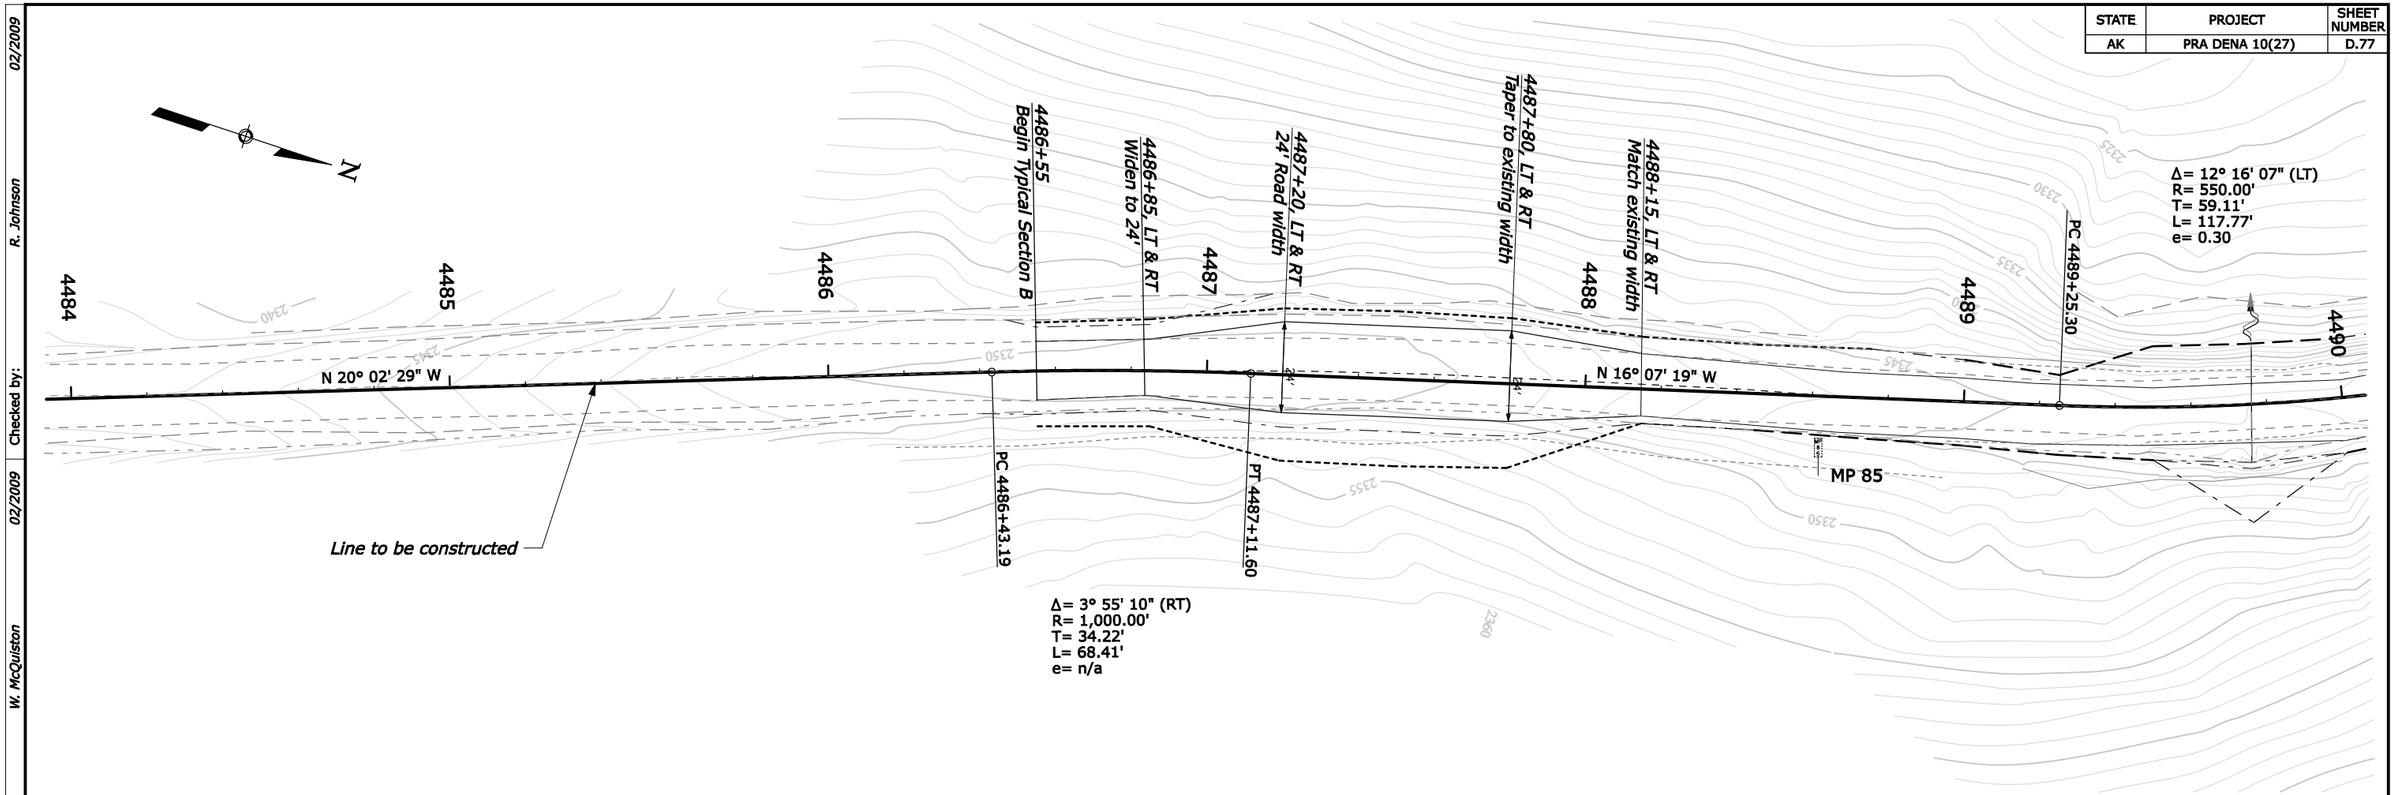

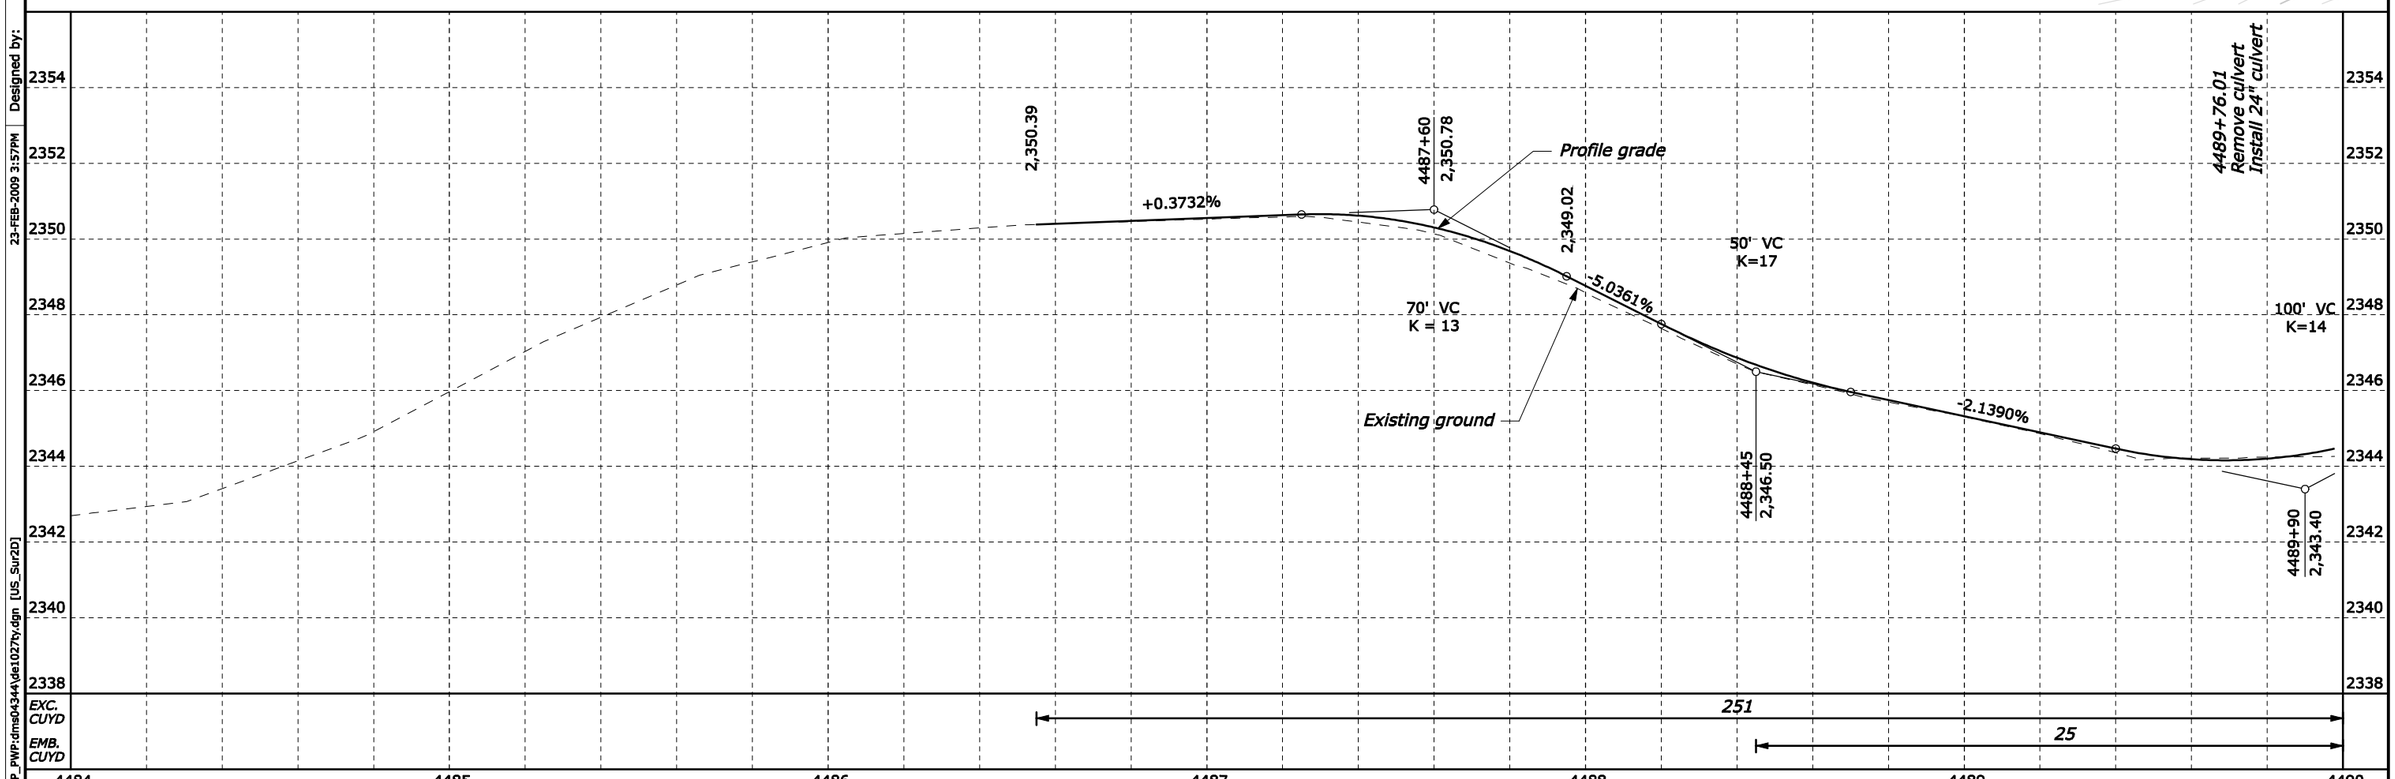

Designed by: 23-FEB-2009 3:57PM
Checked by: 02/2009
W. McQuiston
R. Johnson 02/2009
IP_PWP:dms04344\de1027ty.dgn [US_Sur2D]

STATE	PROJECT	SHEET NUMBER
AK	PRA DENA 10(27)	D.78

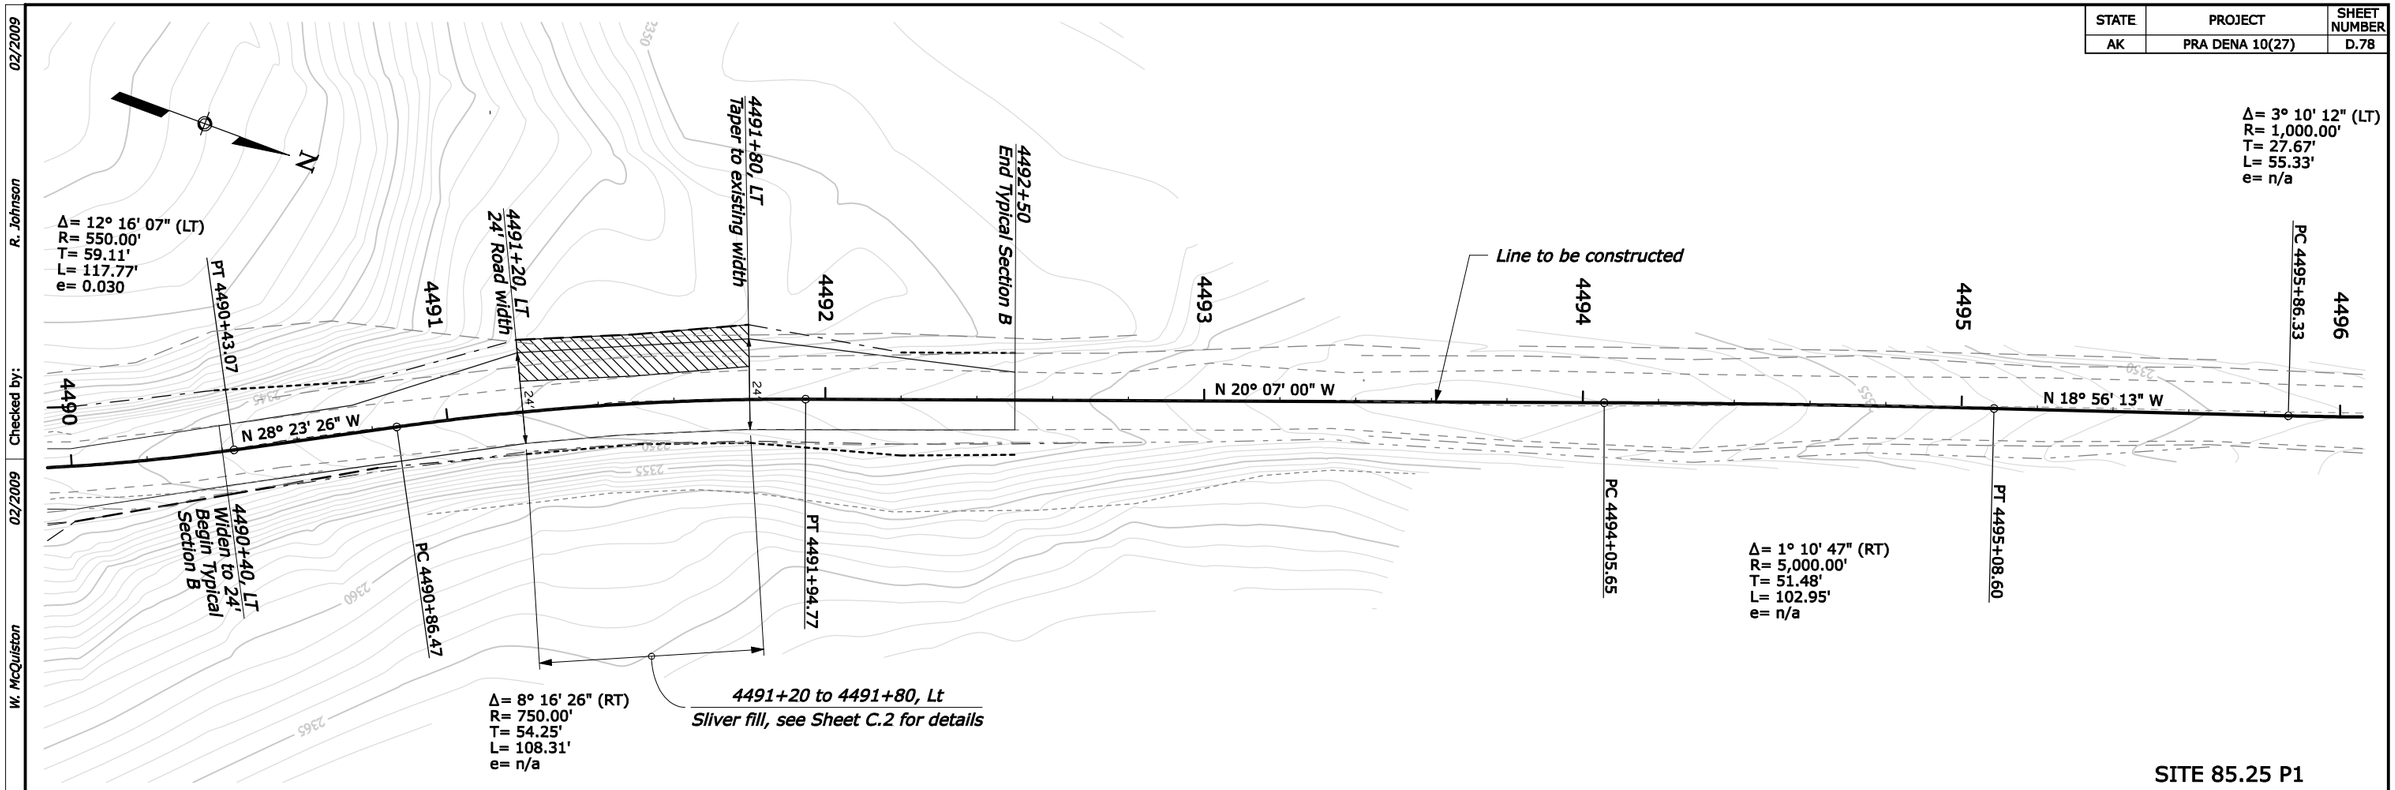

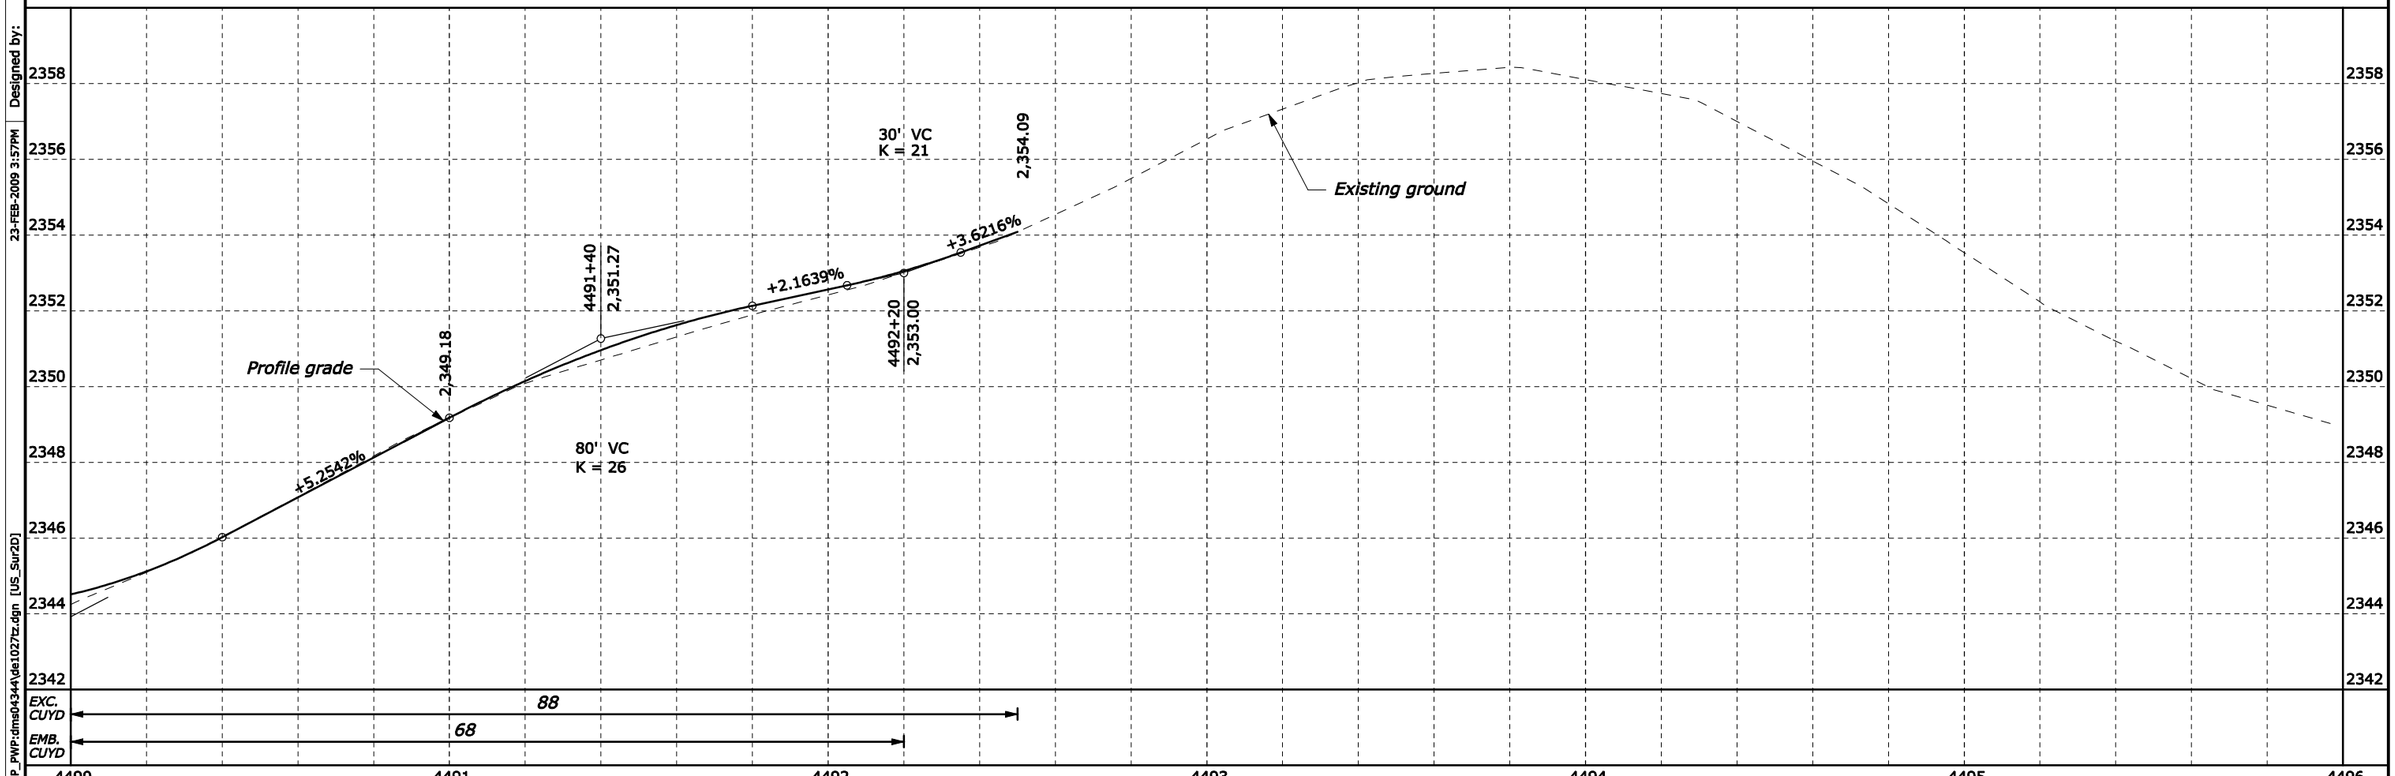

02/2009 R. Johnson Checked by: 02/2009 W. McQuiston Designed by: 23-FEB-2009 3:57PM 1P_PWP:dms04344\de1027tz.dgn [US_Sur2D]

STATE	PROJECT	SHEET NUMBER
AK	PRA GLAC 10(27)	D.79

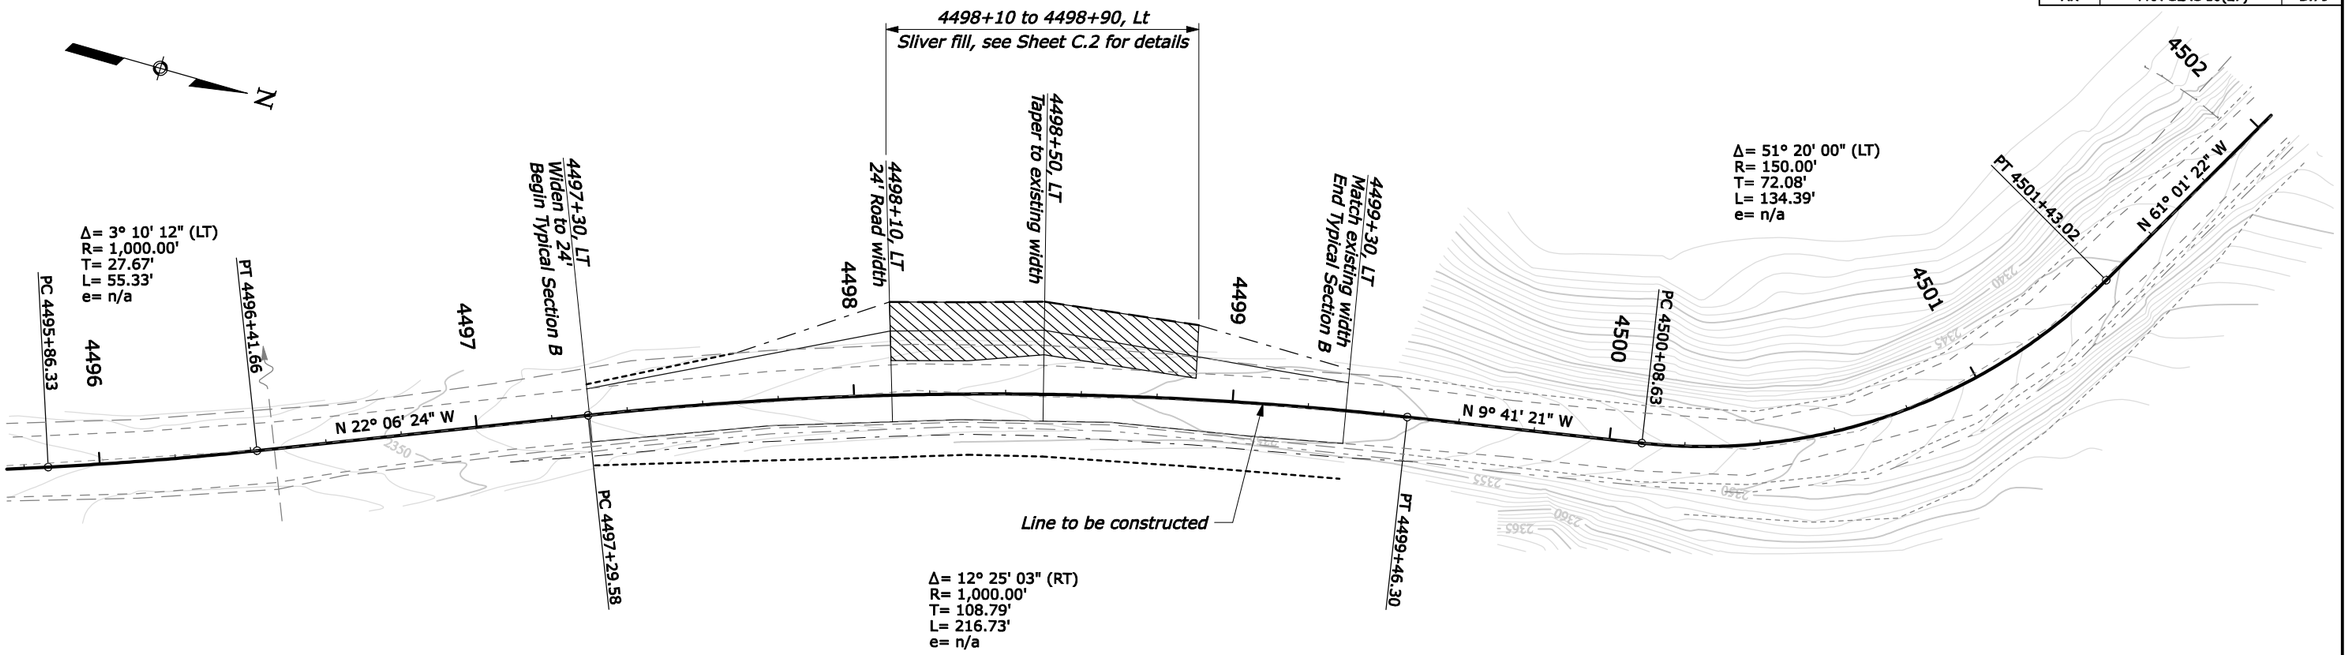

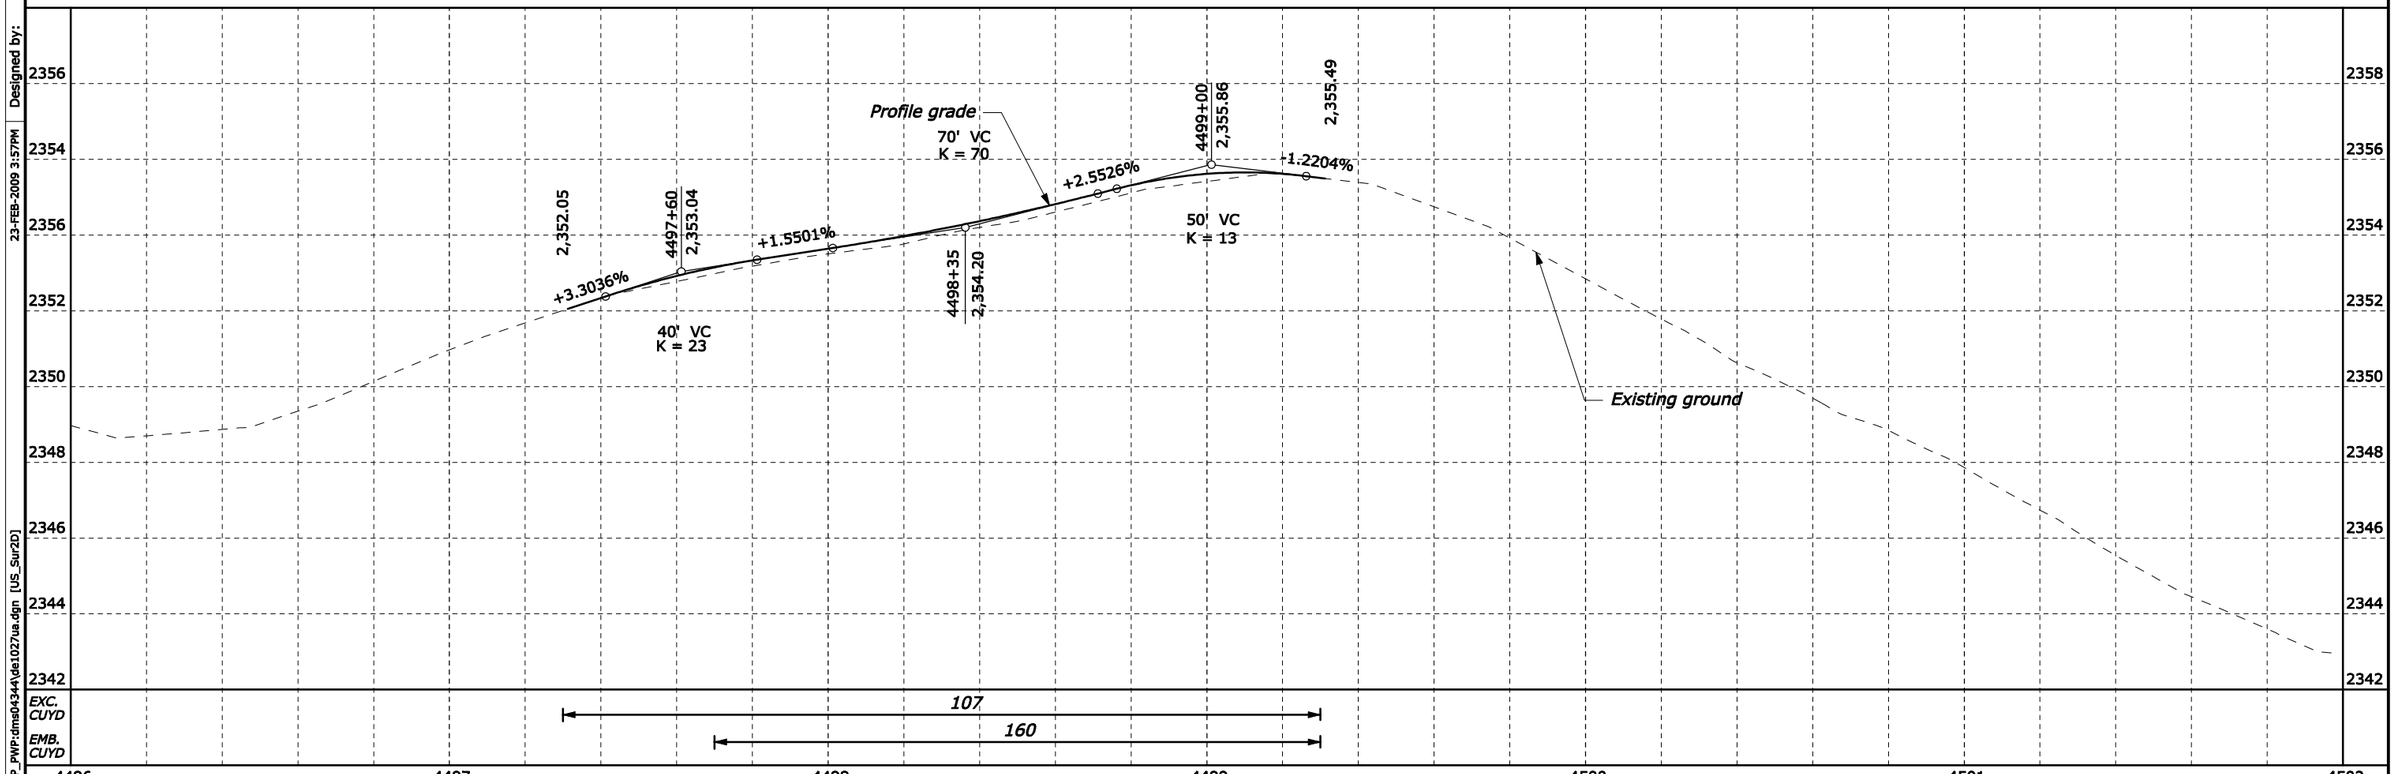

02/2009 R. Johnson Checked by: 02/2009 W. McQuiston Designed by: 23-FEB-2009 3:57PM IP_PWP:dms04344\de1027ua.dgn [US_Sur2D]

STATE	PROJECT	SHEET NUMBER
AK	PRA DENA 10(27)	D.80

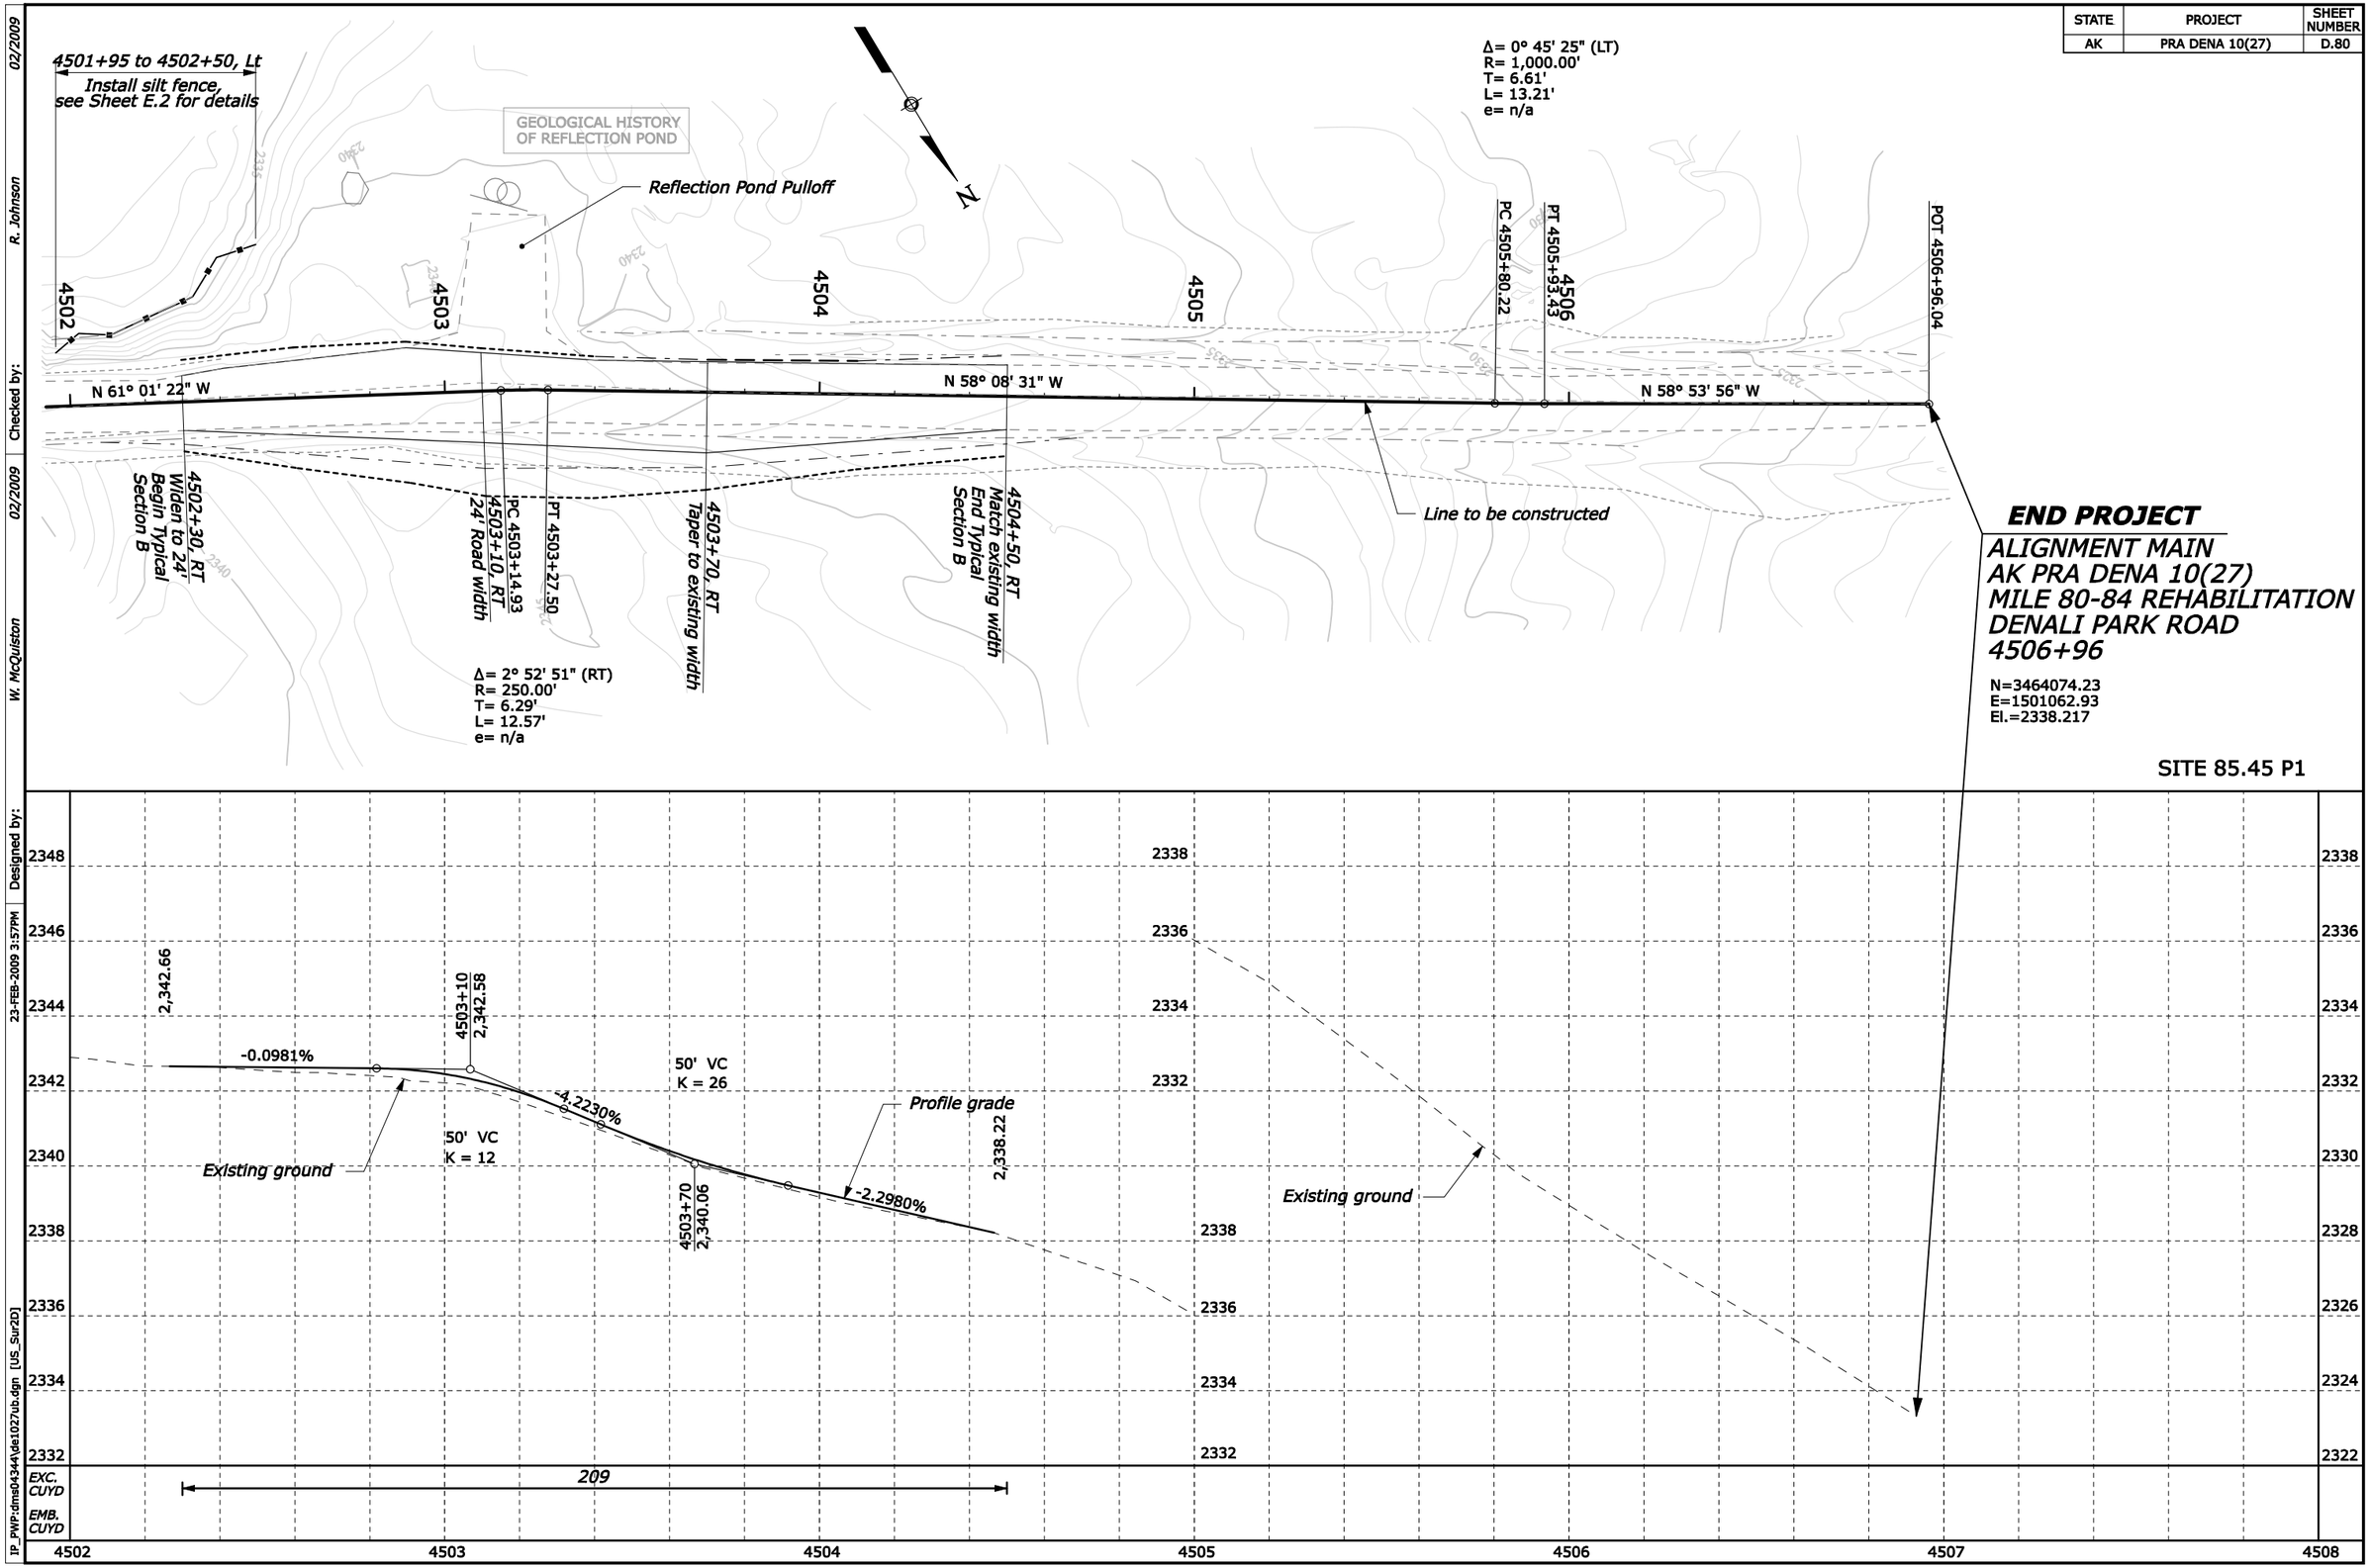

Designed by: 23-FEB-2009 3:57PM
Checked by: 02/2009 R. Johnson
W. McQuiston 02/2009
1P_PWP:dms04344\de1027ub.dgn [US_Sur2D]