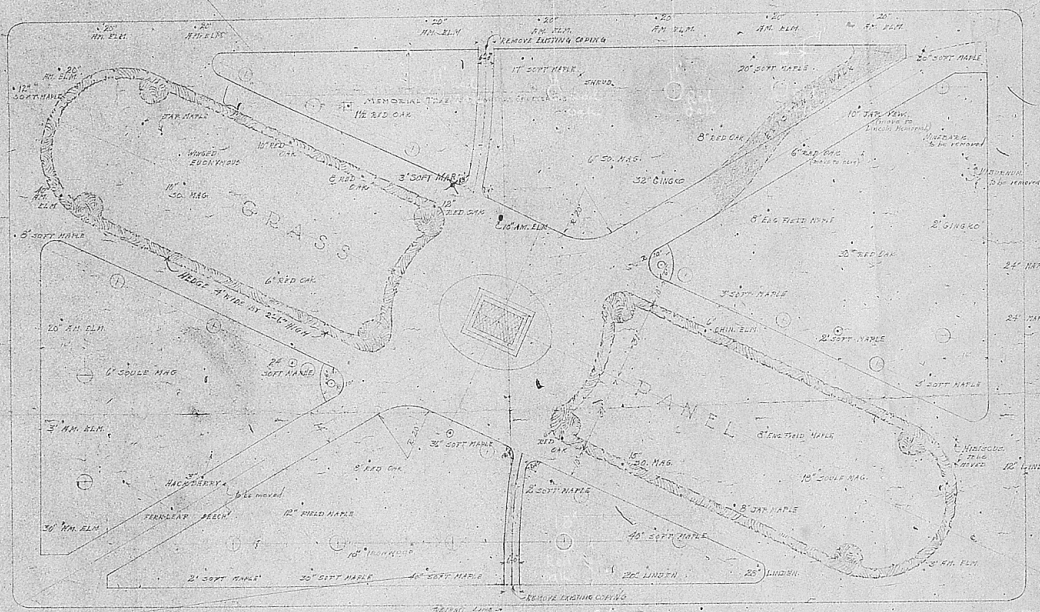

EQUALS PROPOSED WALKS.
EQUALS PRESENT WALK TO BE USED TEMPORARILY UNTIL TREES ARE REMOVED.
• INDICATES EXISTING TREE.
× INDICATES TREE TO BE CUT.
⊙ INDICATES TREE IN POOR CONDITION.
FOR PERIMETER DIMENSIONS OF PARK SEE
PHYSICAL DATA SHEET.
TREE LOCATIONS FROM FILE 37-1 AND TOPO PLANS SURVEY AND MUST
BE CHECKED FOR ACCURACY BEFORE WALKS ARE CONSTRUCTED.
INDICATES PROPOSED PALISADES WALL (WHITE STONE)

OFFICE OF PUBLIC BLDGS. & PUBLIC PARKS
OF THE NATIONAL CAPITAL

McPHERSON SQUARE

GENERAL PLAN

1" = 20'-0"

DRAWN:
TRACED:
CHECKED:
APPROVED: DATE:

FILE COPY

FILE NO. 37-12

REDUCED SIZE REPRODUCTION

374
00012

37-12