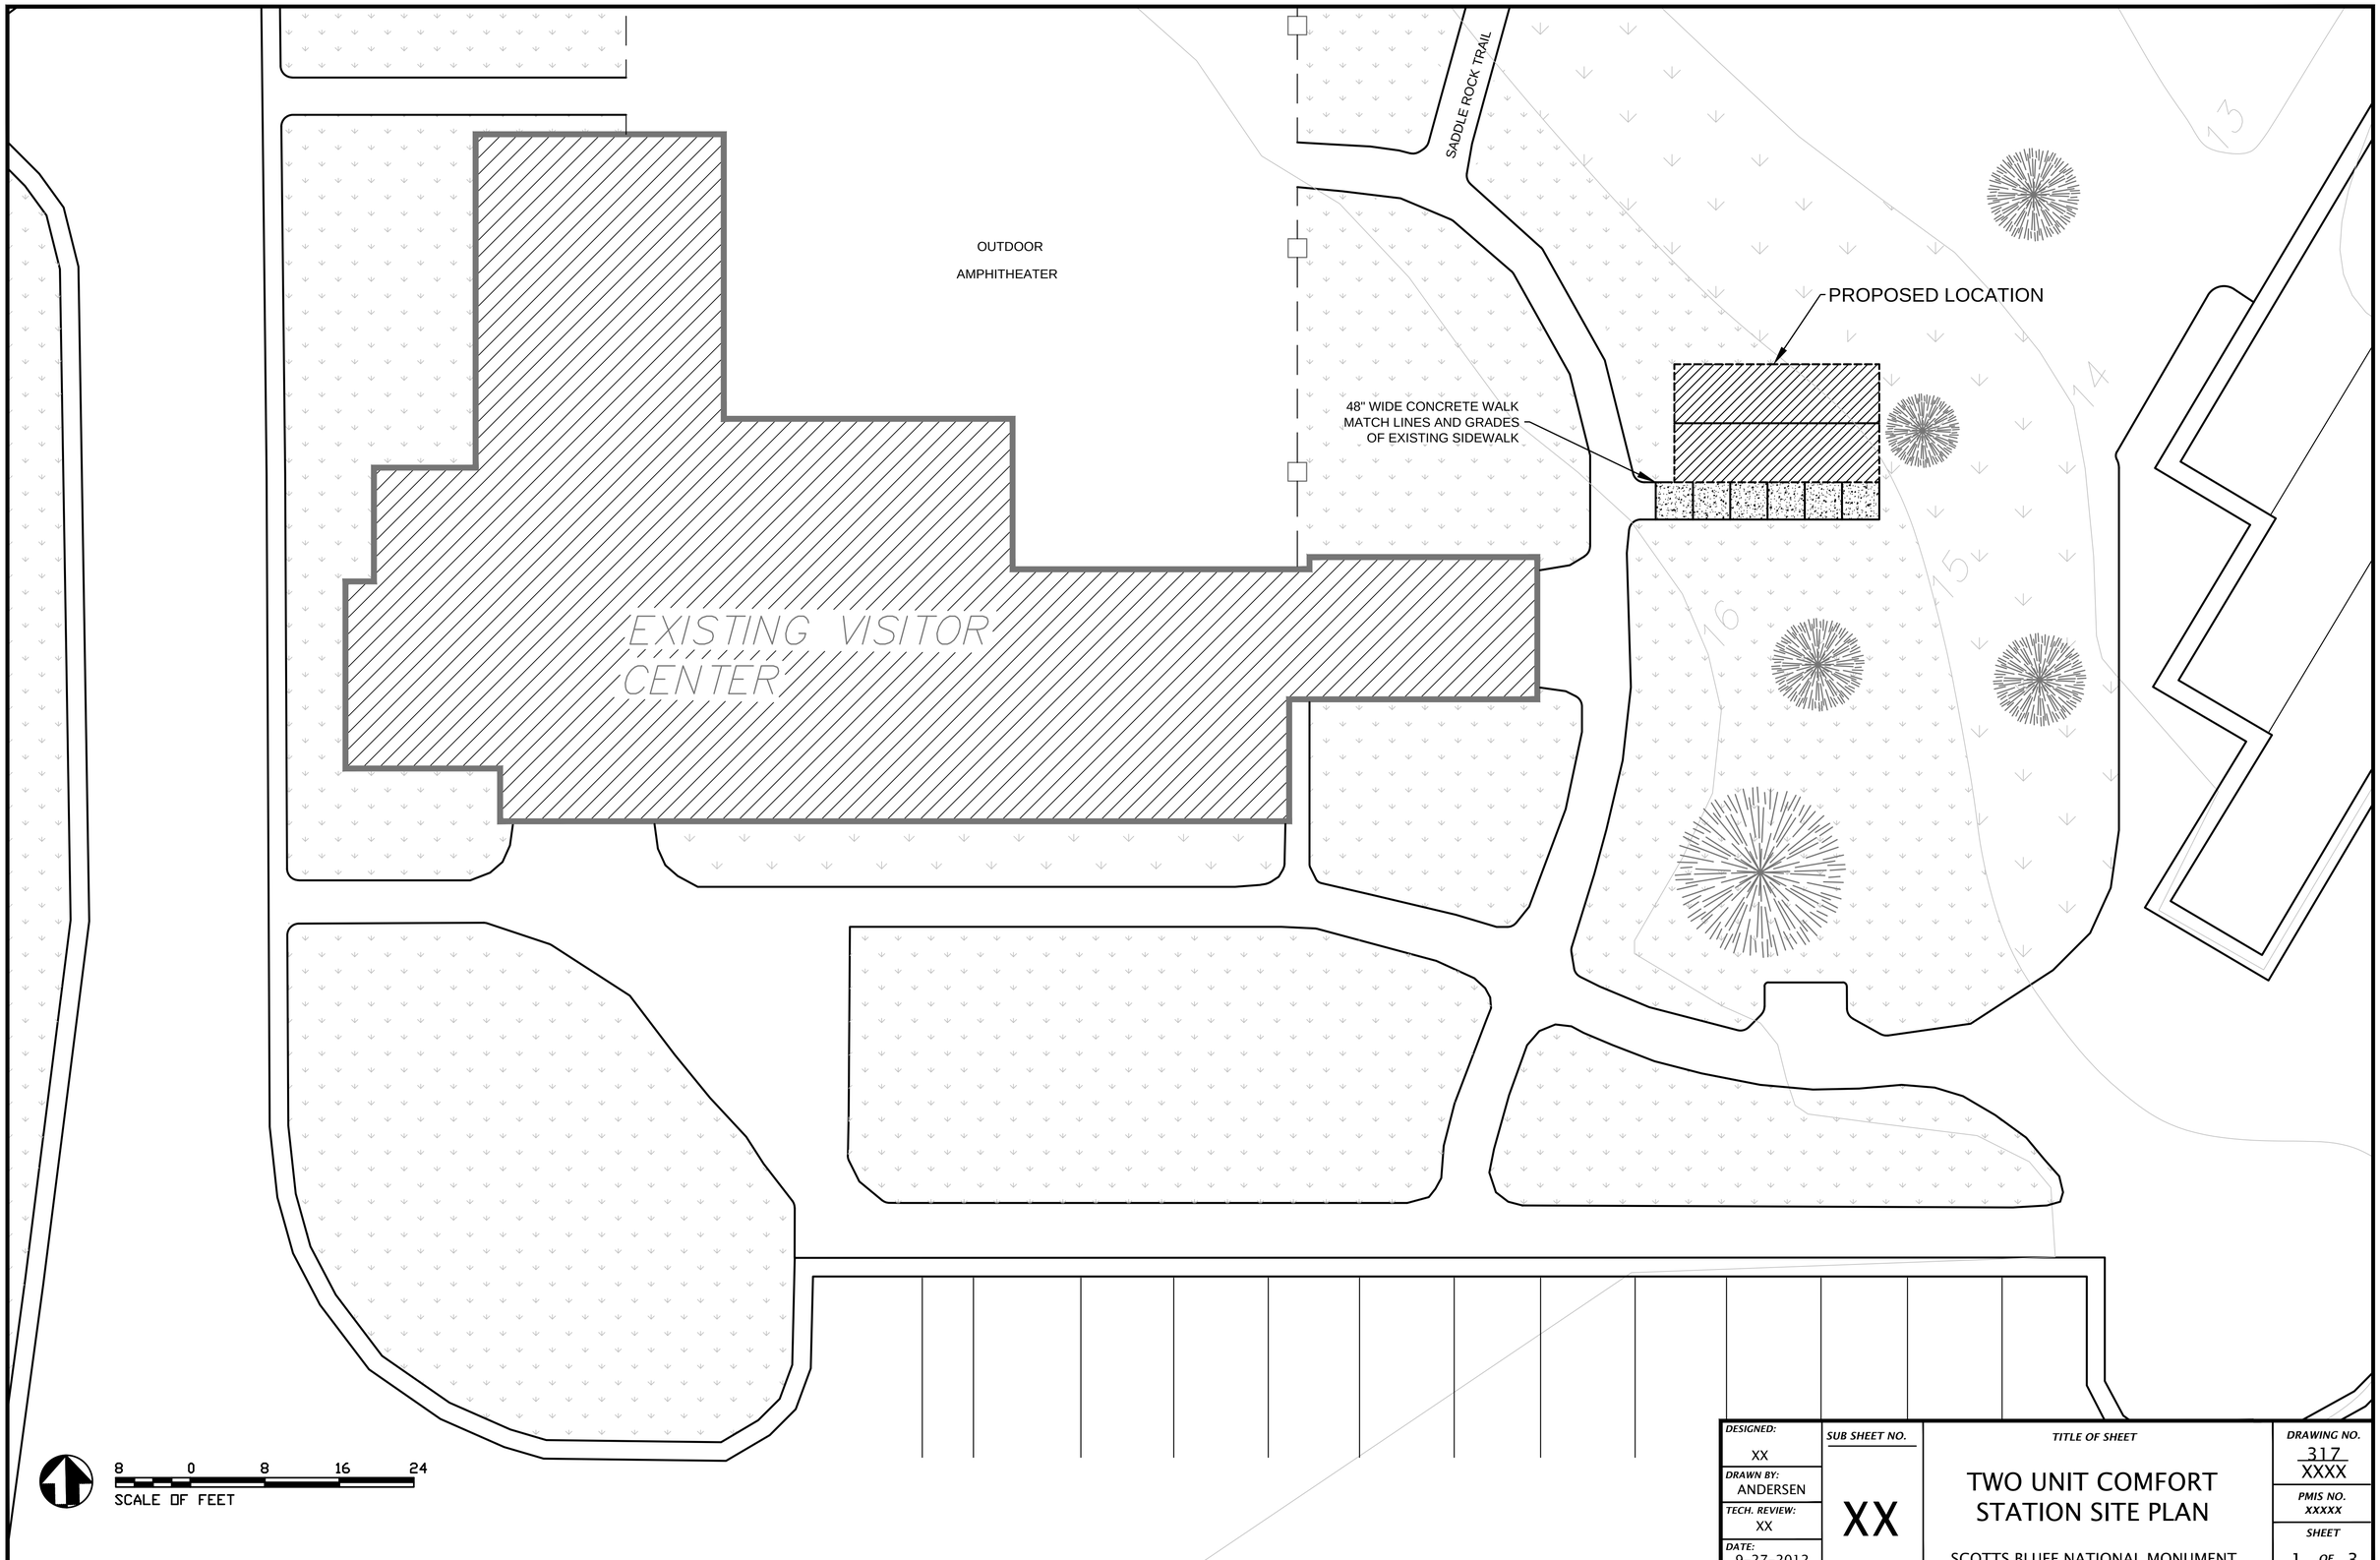

DESIGNED: XX DRAWN BY: ANDERSEN TECH. REVIEW: XX DATE: 9-27-2012	SUB SHEET NO. XX	TITLE OF SHEET TWO UNIT COMFORT STATION SITE PLAN SCOTTS BLUFF NATIONAL MONUMENT	DRAWING NO. 317 / XXXX PMIS NO. XXXXX SHEET 1 OF 3