SEATTLE CITY LIGHT

DESIGN CALCULATIONS

16-L (7-04)

PROJECT NEWHALEM CREEK PENSTOCK SADDLE REPLACEMENT	WO	DATE 3/29/17
	PE	BY D. ROWAN
		CHK
		PAGE OF

TEMPORARY SHORING

PLAN

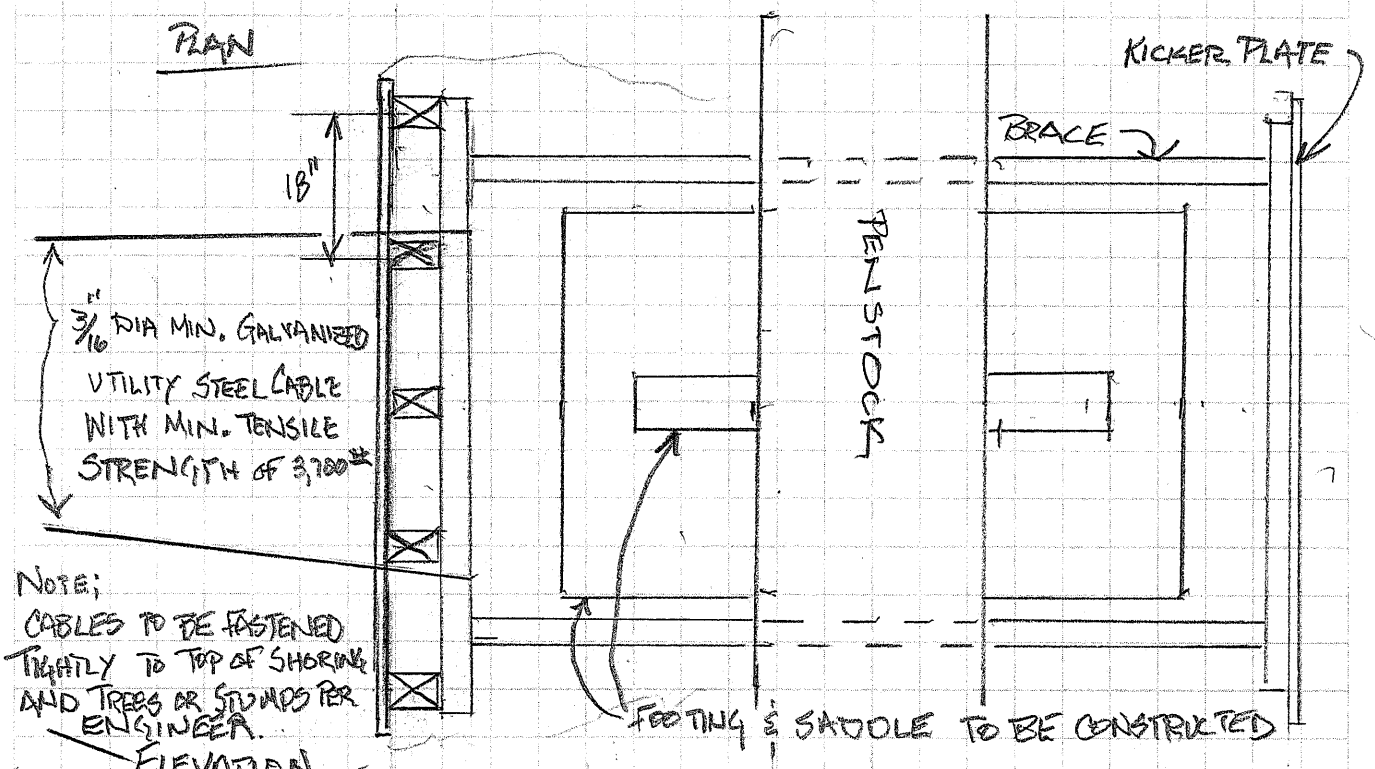

NOTE;
CABLES TO BE FASTENED TIGHTLY TO TOP OF SHORING AND TREES OR STUMPS PER ENGINEER.

ELEVATION

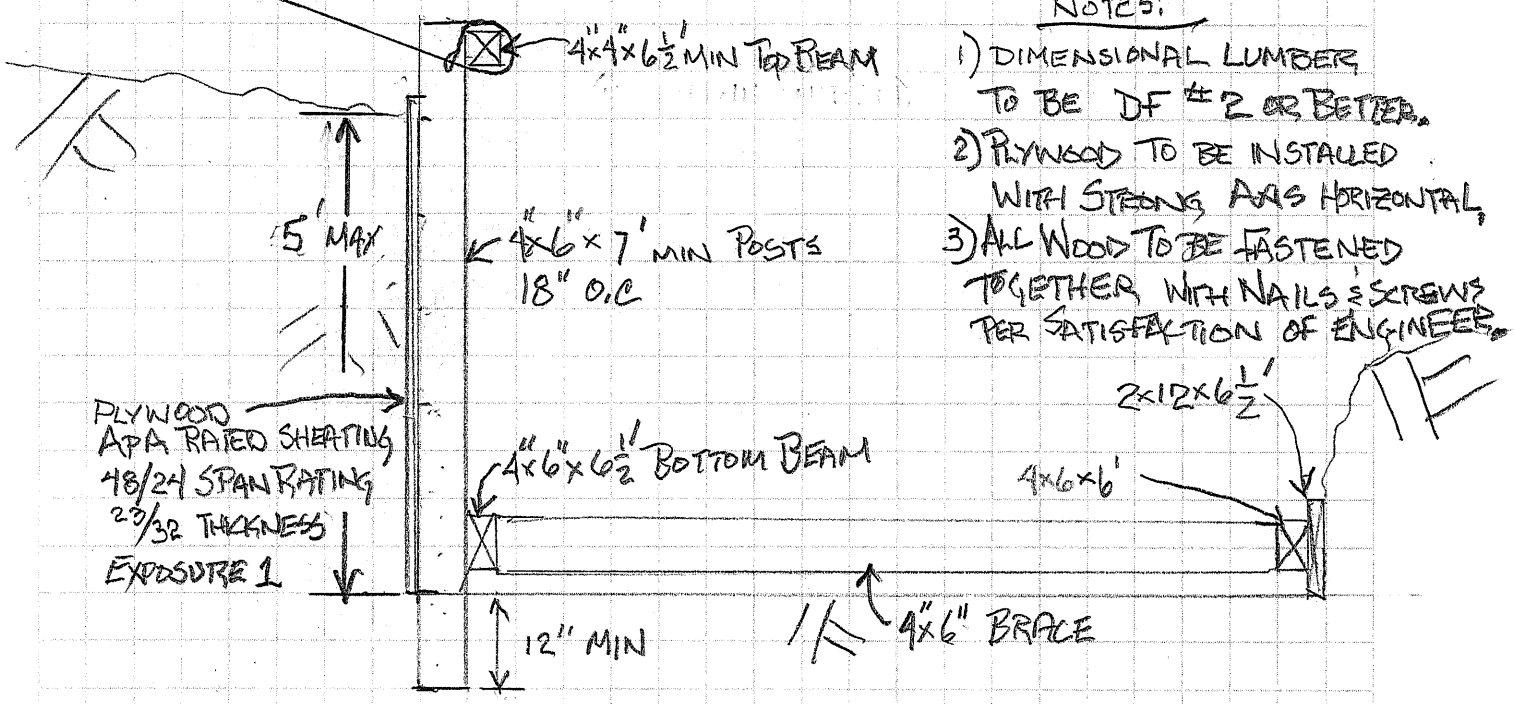

NOTES:

1) DIMENSIONAL LUMBER TO BE DF #2 OR BETTER.
2) PLYWOOD TO BE INSTALLED WITH STRONG AXIS HORIZONTAL.
3) ALL WOOD TO BE FASTENED TOGETHER WITH NAILS & SCREWS PER SATISFACTION OF ENGINEER.