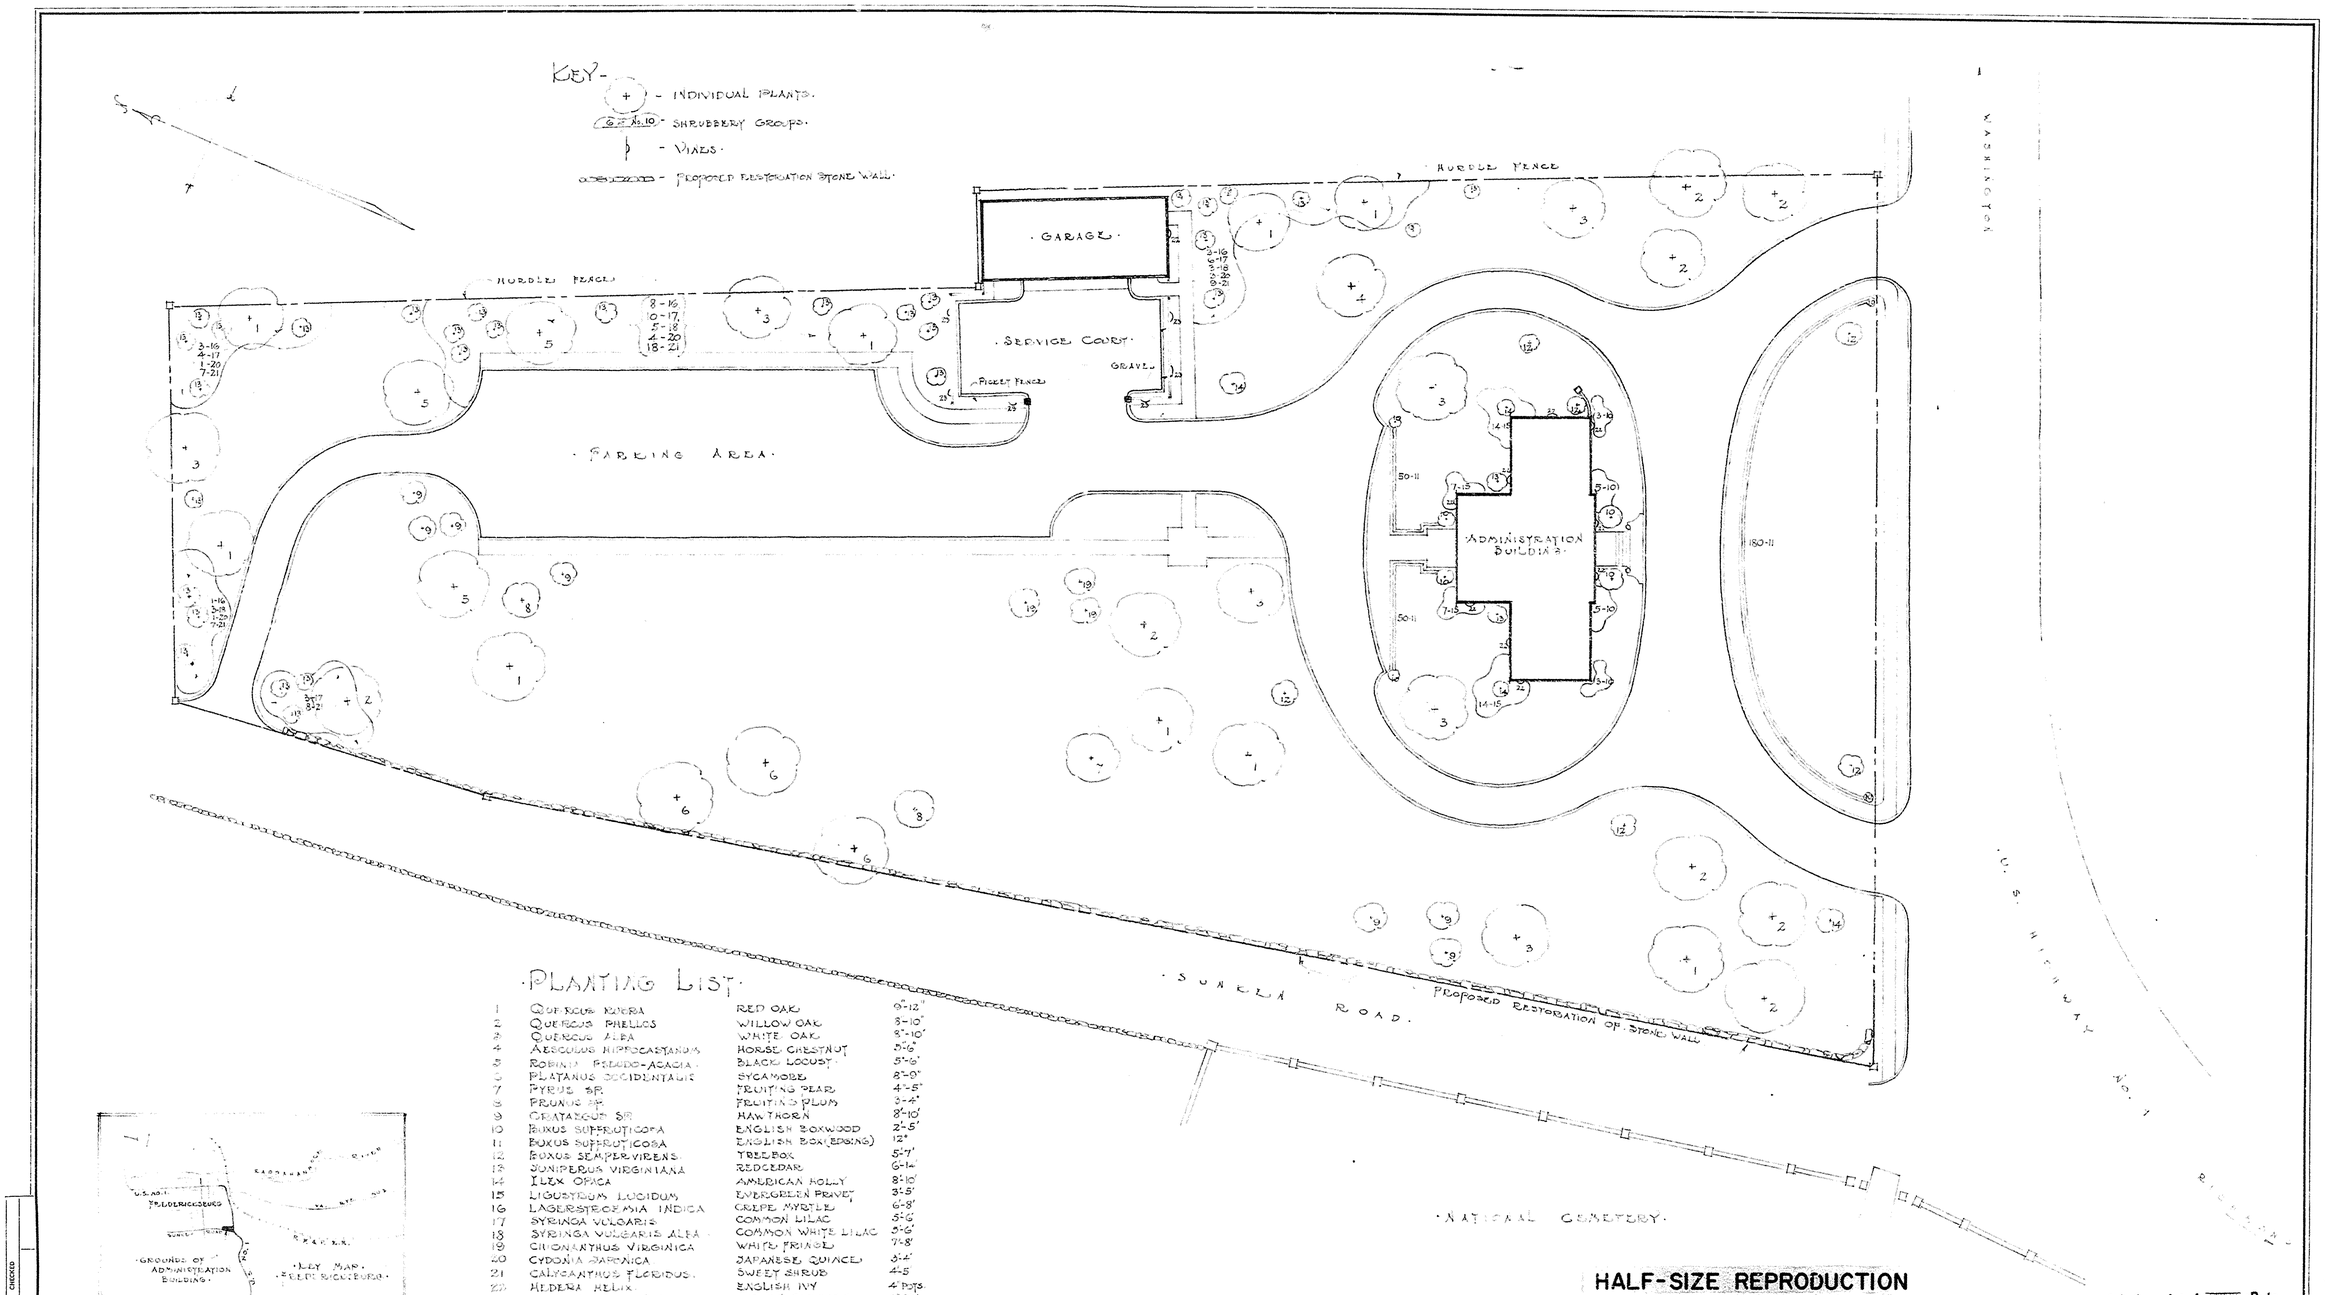

PLANTING LIST

1	QUERCUS RUBRA	RED OAK	9"-12"
2	QUERCUS PHELLOS	WILLOW OAK	8"-10"
3	QUERCUS ALBA	WHITE OAK	8"-10"
4	AESCULUS HIPPOCASTANUM	HORSE CHESTNUT	5"-6"
5	ROBINIA PSEUDO-ACACIA	BLACK LOCUST	5"-6"
6	PLATANUS OCCIDENTALIS	SYCAMORE	8"-9"
7	PYRUS SP.	FRUITING PEAR	4"-5"
8	PRUNUS SP.	FRUITING PLUM	3-4"
9	CRATAEGUS SP.	HAWTHORN	8"-10"
10	BUXUS SUFFRUTICOSA	ENGLISH BOXWOOD	2'-5"
11	BUXUS SUFFRUTICOSA	ENGLISH BOX (EDGING)	12"
12	BUXUS SEMPERVIRENS	TREEBOX	5'-7"
13	JUNIPERUS VIRGINIANA	REDCEDAR	6-14
14	ILEX OPACA	AMERICAN HOLLY	8'-10"
15	LIGUSTRUM LUCIDUM	EVERGREEN PRIVET	3'-5"
16	LAGERSTROEMIA INDICA	CREPE MYRTLE	6'-8"
17	SYRINGA VULGARIS	COMMON LILAC	5'-6"
18	SYRINGA VULGARIS ALBA	COMMON WHITE LILAC	5'-6"
19	CHIONANTHUS VIRGINICA	WHITE FRINGE	7'-8"
20	CYDONIA JAPONICA	JAPANESE QUINCE	3'-4"
21	CALYCANTHUS FLORIDUS	SWEET SHRUB	4'-5"
22	HEDERA HELIX	ENGLISH IVY	4" POTS.
23	CLEMATIS PANICULATA	AUTUMN CLEMATIS	4" POTS.

ECW JOB NO. 705
PARK JOB NO. 123
CLEARED FOR ECW.
Hallman 2/4/37
ECW OFFICER
DATE

Job Completed Apr. 1937 Date

U. S. DEPARTMENT OF THE INTERIOR
NATIONAL PARK SERVICE
BRANCH OF PLANS AND DESIGN

NAME AND LOCATION OF PROJECT
PLANTING PLAN ~ ADMINISTRATION BUILDING AREA.
NAME OF PARK OR MONUMENT
FREDERICKSBURG AND SPOTSYLVANIA NATIONAL MILITARY PARK.

RECOMMENDED	[signature] CHIEF ARCHITECT	2-18-37 DATE	DRAWING NO. NMP-FS-1038
CLEARED FOR ENGINEERING	CHIEF ENGINEER	DATE	
CONCURRED	W. K. Howard ACT. SUPERINTENDENT	2/18/37 DATE	SHEET 1 OF 1 SHEETS
APPROVED	[signature] DIRECTOR	3/2/37 DATE	

DRAWN BY RPS | TRACED BY RPS | CHECKED