NOT TO SCALE (DRAFT)
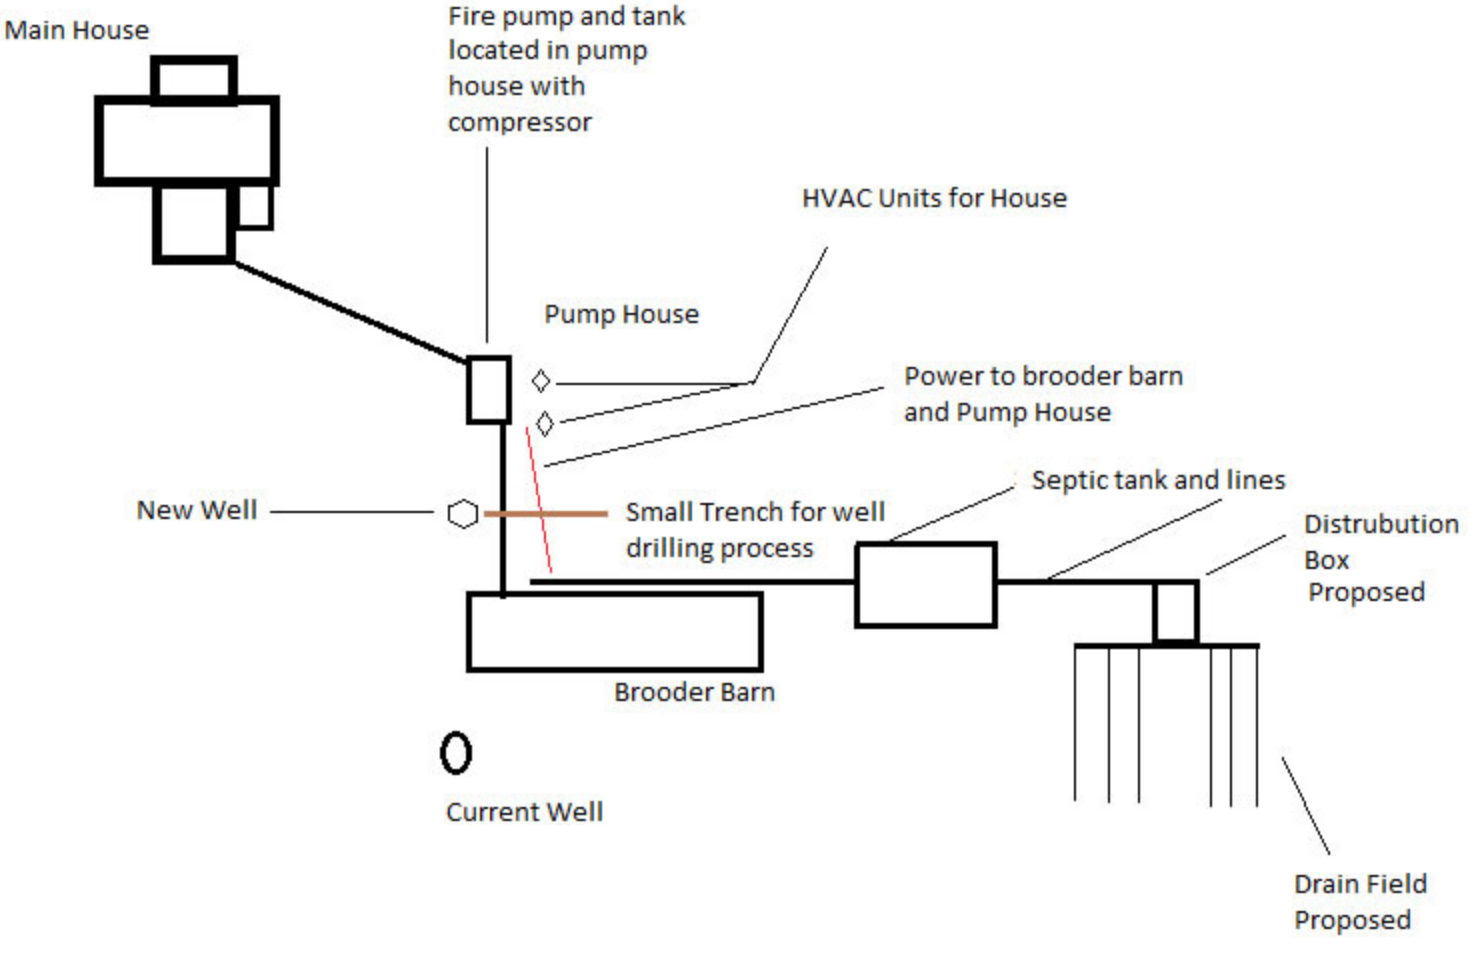
Ellwood
Fire Suppression - New Well
and Septic System locations