REG	STATE	PROJECT	SHEET NO.	TOTAL SHEETS
3	D.C.	FAP NO. STP – 2018 (009)		78

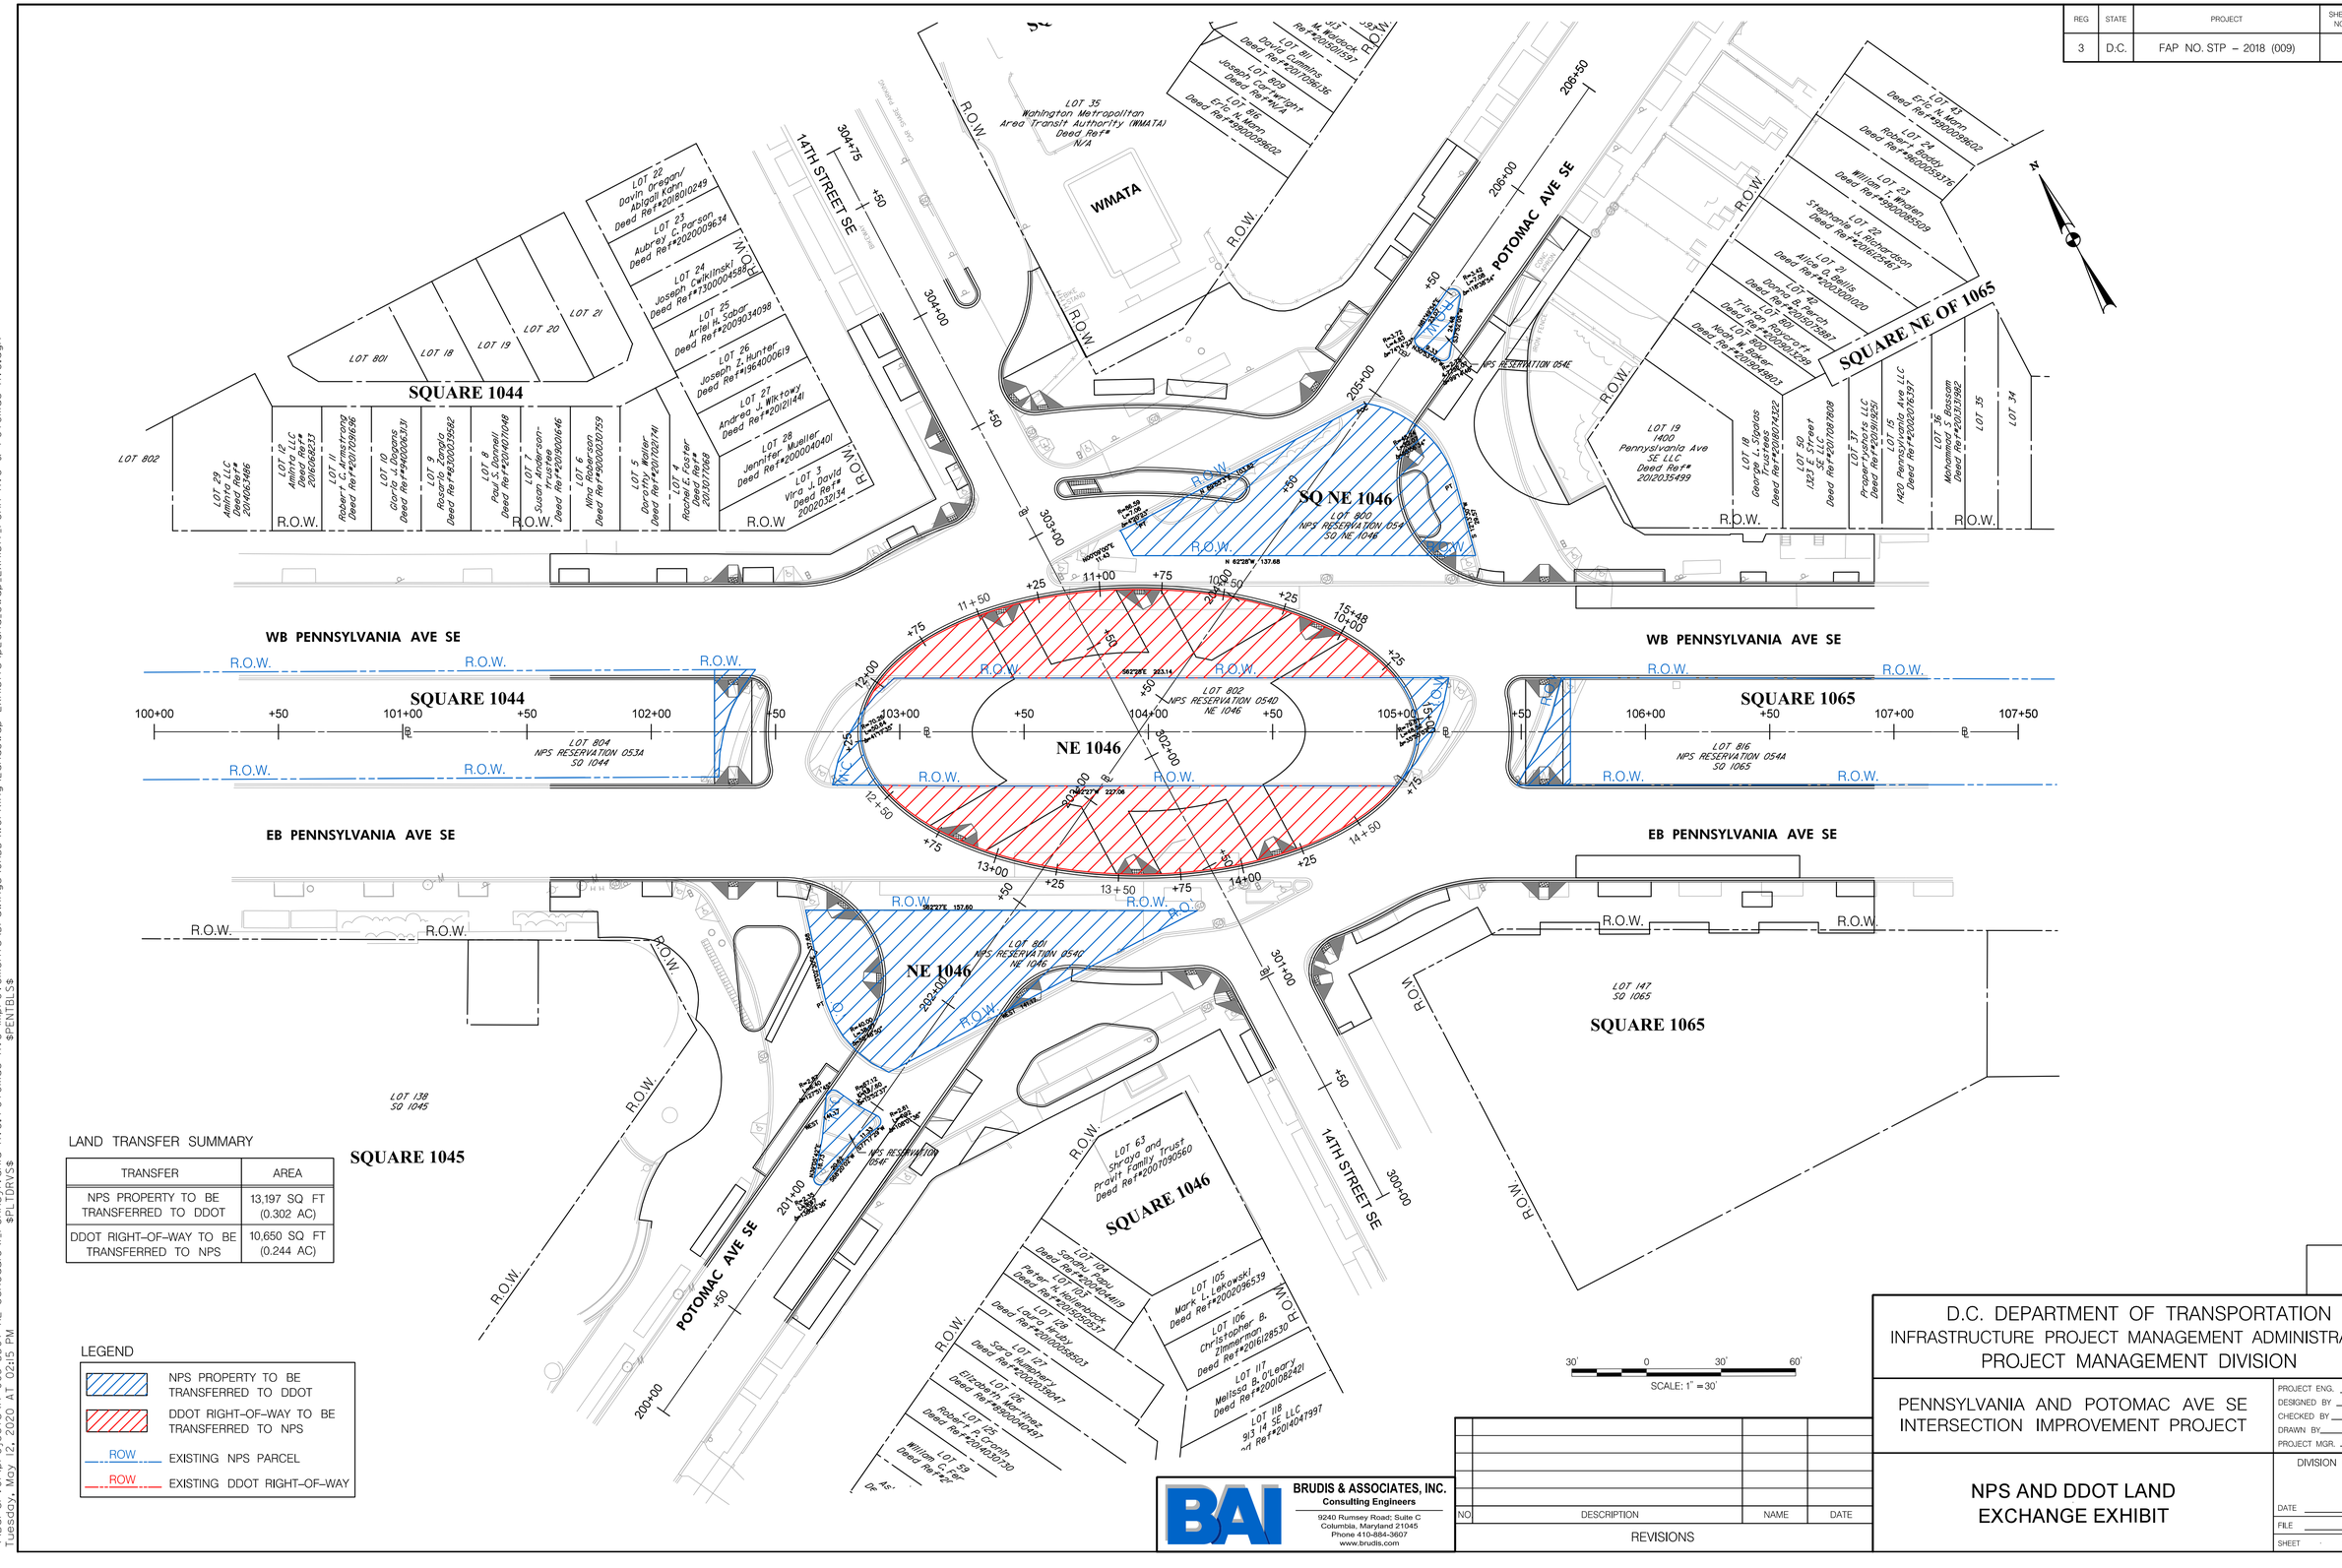

LAND TRANSFER SUMMARY

TRANSFER	AREA
NPS PROPERTY TO BE TRANSFERRED TO DDOT	13,197 SQ FT (0.302 AC)
DDOT RIGHT-OF-WAY TO BE TRANSFERRED TO NPS	10,650 SQ FT (0.244 AC)

LEGEND

- NPS PROPERTY TO BE TRANSFERRED TO DDOT
- DDOT RIGHT-OF-WAY TO BE TRANSFERRED TO NPS
- ROW — EXISTING NPS PARCEL
- ROW — EXISTING DDOT RIGHT-OF-WAY

NO	DESCRIPTION	NAME	DATE

REVISIONS

BRUDIS & ASSOCIATES, INC.
Consulting Engineers
9240 Rumsey Road; Suite C
Columbia, Maryland 21045
Phone 410-884-3607
www.brudis.com

D.C. DEPARTMENT OF TRANSPORTATION
INFRASTRUCTURE PROJECT MANAGEMENT ADMINISTRATION
PROJECT MANAGEMENT DIVISION

PENNSYLVANIA AND POTOMAC AVE SE INTERSECTION IMPROVEMENT PROJECT

NPS AND DDOT LAND EXCHANGE EXHIBIT

PROJECT ENG. RK
DESIGNED BY RK /RKL
CHECKED BY RKL
DRAWN BY RK
PROJECT MGR. RKL

DIVISION CHIEF
DATE
FILE
SHEET · OF 78

\\Bal-srv01\projects\17-005 DDOT AE Schedule\1_Pennsylvania Ave, Potomac Ave Improvements\Drawings\CADD\Working\LandSwap Exhibits.dgn
$PENTBLS$
$PLTDRVS$
Tuesday, May 12, 2020 AT 02:15 PM