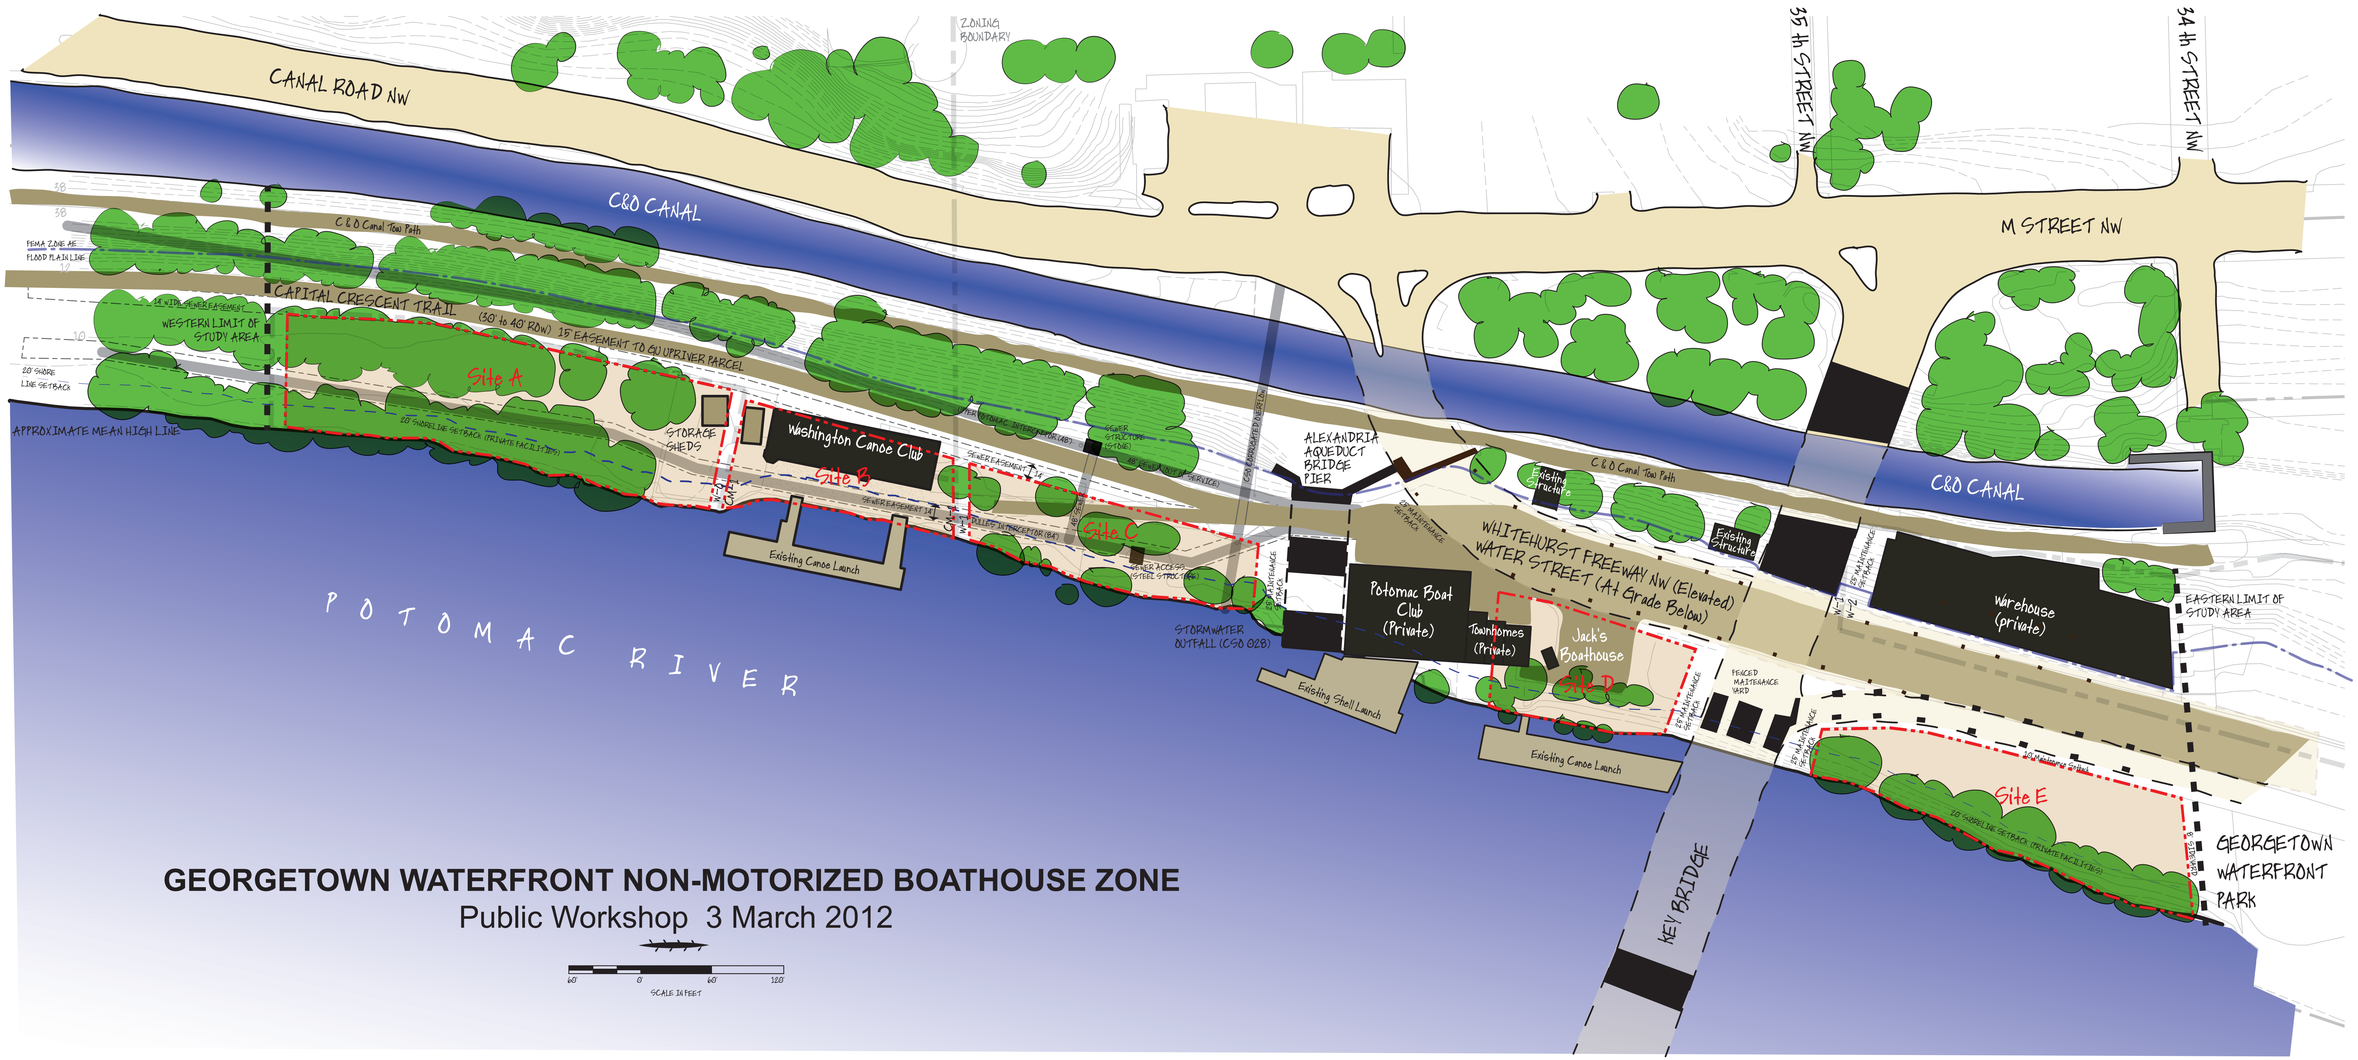

GEORGETOWN WATERFRONT NON-MOTORIZED BOATHOUSE ZONE

Public Workshop 3 March 2012

60' 0' 60' 120'

SCALE IN FEET