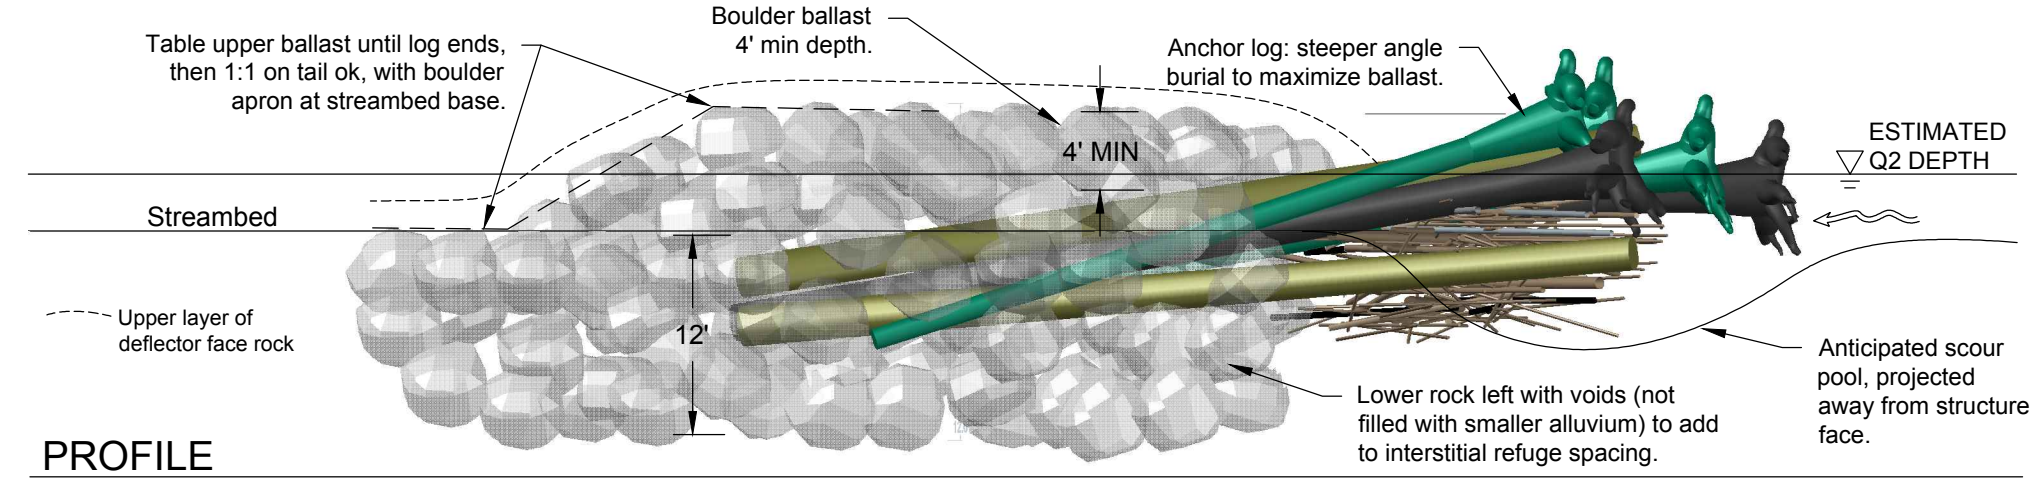

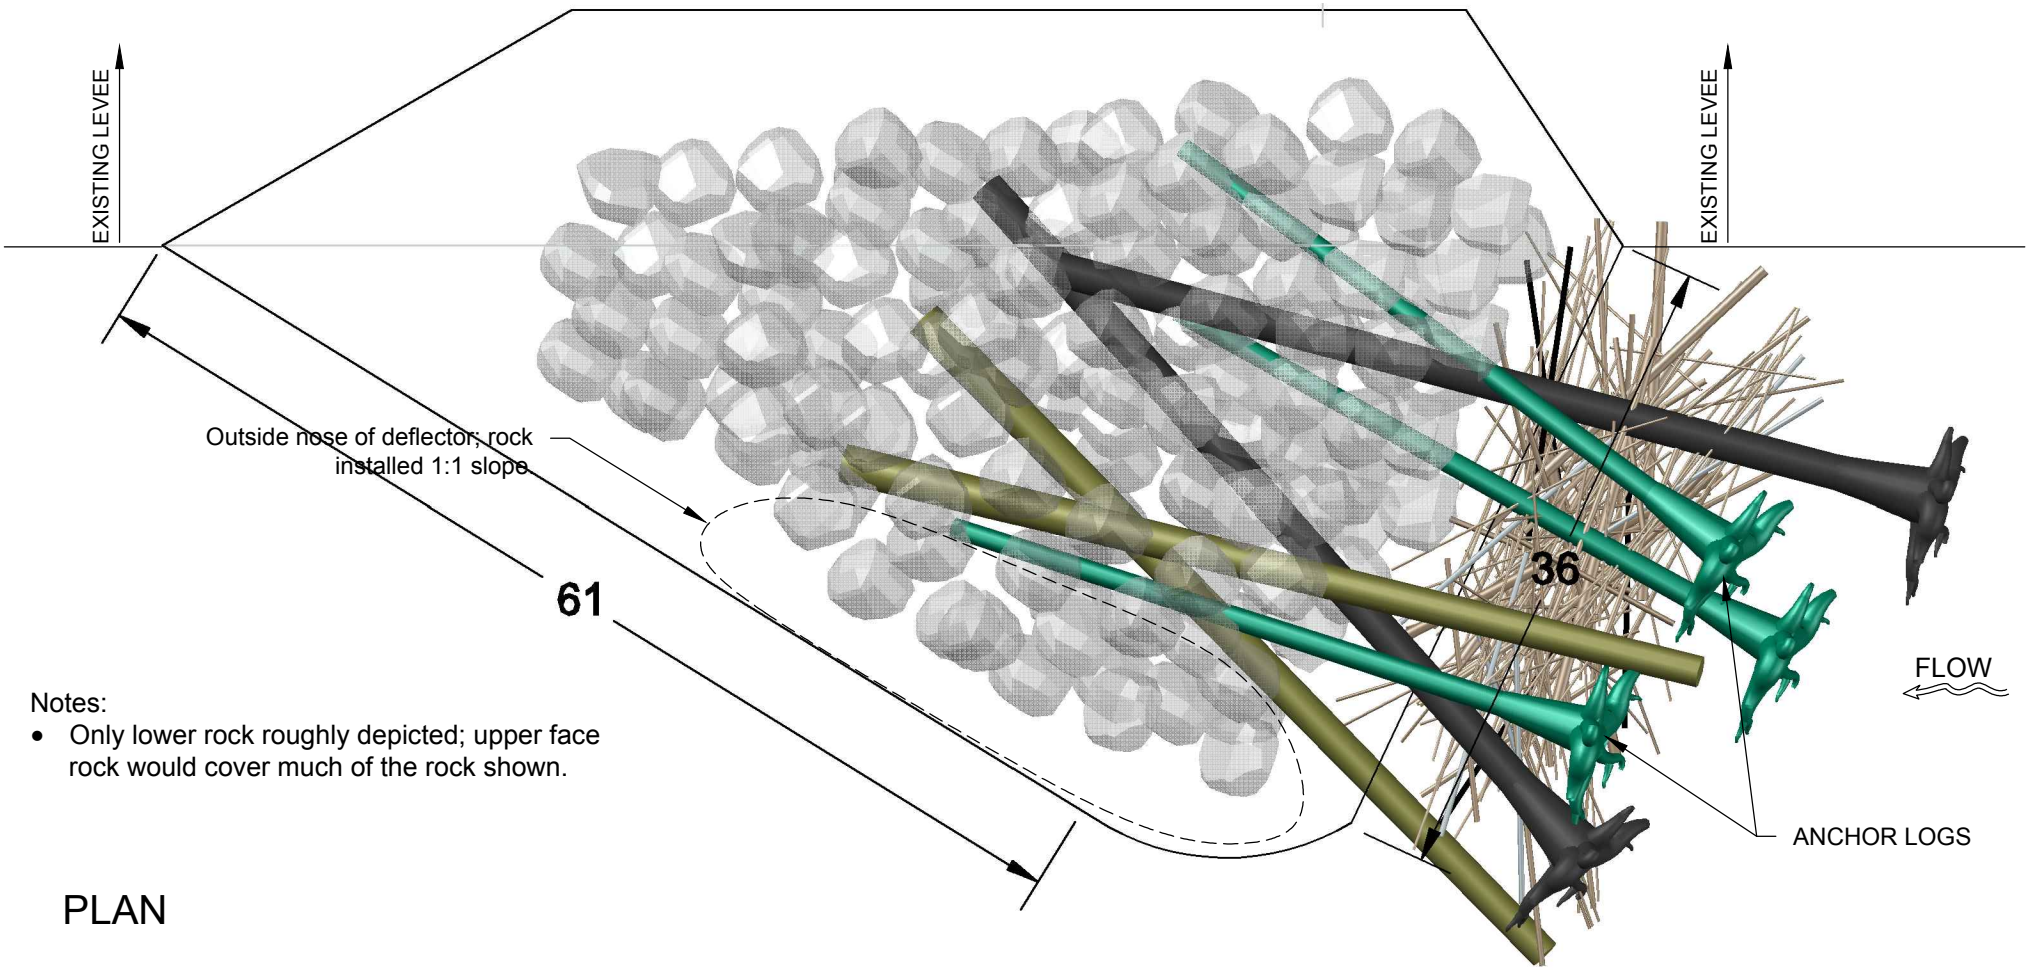

Notes:

- Only lower rock roughly depicted; upper face rock would cover much of the rock shown.

Wood Augmentation of Sunshine Point Deflector Structures - Option 1 LW with Rootwad/Racking